



(3) Gym 116AC system designed to accommodate 400 persons for a 1-hour assembly emergency situation.			
TOTAL OCCUPANT LOAD school (for the purpose of exiting ratings)			1123
TOTAL OCCUPANT LOAD child care (for the purpose of exiting ratings)			
TOTAL STUDENT OCCUPANT LOAD (for the purpose of exit ratings) including portables, excluding Child Care. [Note: kindergarten are not included as a 1274			96
1274 is provided for each classroom of 26 students)			
student load divided by			
2	=	637	boys & 637 girls.
637	divided by 30 boys	=	21.2 boys washrooms required (students)
637	divided by 26 girls	=	24.5 girls washrooms required (students)
53 staff load divided by 2			
27	divided by 30 men	=	77 Men & 27 Women.
27	divided by 10 women	=	0.9 Male washroom required (staff)
27	divided by 26 women	=	1.0 Female washroom required (staff)

1. STRUCTURAL STEEL SUPPORTING 2ND AND 3RD FLOORS (COLUMNS AND BEAMS) TO BE FIRE-RATED TO MEET A 1-HOUR FIRE-RESISTANCE RATING.

2. THESE NOTES ARE TO BE READ IN CONJUNCTION WITH THE FIRE SEPARATION PLANS, GENERAL DRAWING NOTES AND APPLICABLE SPECIFICATION SECTIONS (E. FIRE-PROOFING, GYPSUM BOARD ETC.) AND AD 725 "TOP OF WALL AT FIRE SEPARATION".


3. EXTEND ALL INTERIOR PARTITIONS TO UNDERSIDE OF FLOOR OR ROOF DECK UNLESS OTHERWISE NOTED OR INDICATED. REFER TO OGC DATA MATRIX, FIRE SEPARATION PLANS AND BUILDING SECTIONS FOR LOCATION OF FIRE RATED PARTITIONS, FLOORS AND FIRE SEPARATIONS.

1. STRUCTURAL STEEL SUPPORTING 2ND AND 3RD FLOORS (COLUMNS AND BEAMS) TO BE FIRE-RATED TO MEET A 1-HOUR FIRE-RESISTANCE RATING.

2. THESE NOTES ARE TO BE READ IN CONJUNCTION WITH THE FIRE SEPARATION PLANS, GENERAL DRAWING NOTES AND APPLICABLE SPECIFICATION SECTIONS (IE. FIRE-PROOFING, GYPSUM BOARD ETC.) AND AD 725 "TOP OF WALL AT FIRE SEPARATION".

3. EXTEND ALL INTERIOR PARTITIONS TO UNDERSIDE OF FLOOR OR ROOF DECK UNLESS OTHERWISE NOTED OR INDICATED. REFER TO OGC DATA MATRIX, FIRE SEPARATION PLANS AND BUILDING SECTIONS FOR LOCATION OF FIRE RATED PARTITIONS, FLOORS AND FIRE SEPARATIONS.

(14x) (15x) (16) (17) (18) (19) (20) (21) (22)

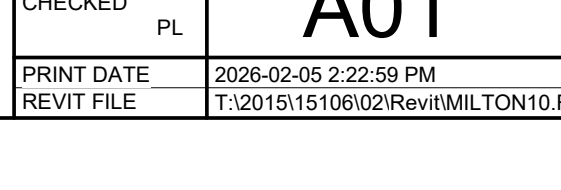



NO	REVISIONS	DATE
5	ISSUED FOR TENDER	26 02
4	ISSUED FOR SPA RESUBMISSION	26 01
3	ISSUED FOR SPA	25 08
2	ISSUED FOR PERMIT	25 03
1	ISSUED FOR SPA	25 01



ELTON #13 PUBLIC
SCHOOL

DESCRIPTION:
LOT 6, CONCESSION 5
OF MILTON, REGION OF HALTON

R NO. RFT 26-031

HALTON DISTRICT SCHOOL BOARD
J.W. SINGLETON EDUCATION CENTRE
2050 GUELPH LINE
BURLINGTON, ON., L7R 3Z2
TEL. (905) 335-3065
FAX (905) 335-0800

GROUND FLOOR PLAN

HOSSACK
ARCHITECTURE




105 - 1939 IRONDALE WAY

100	PROJECT
	22124


	DRAWING
KB	A02

2028-02-05 2:23:14 PM

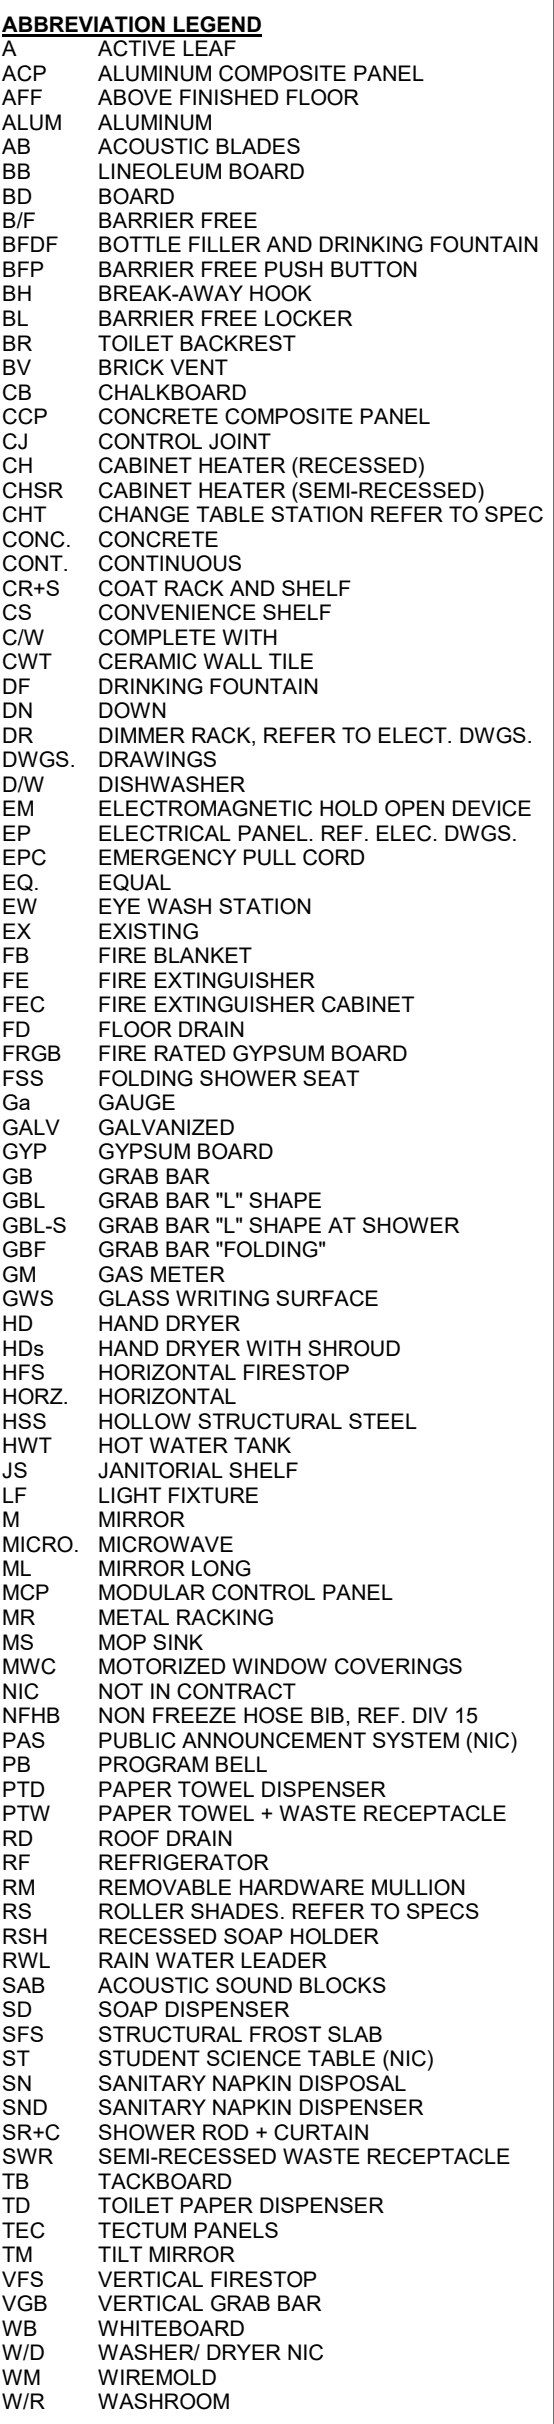

NO	REVISIONS	DATE
5	ISSUED FOR TENDER	26 02 05
4	ISSUED FOR SPA RESUBMISSION	20 01 23
3	ISSUED FOR SPA	25 08 15
2	ISSUED FOR PERMIT	25 03 21
1	ISSUED FOR SPA	25 01 14
NO	ISSUED	DATE

DRAWINGS ARE NOT TO BE SCALED. CONTRACTOR MUST CHECK AND VERIFY ALL DIMENSIONS AND CONDITIONS OF THE PROJECT, AND MUST REPORT ANY DISCREPANCIES TO THE CONSULTANTS BEFORE PROCEEDING WITH THE WORK. THE USE OF THIS DRAWING OR PART THEREOF IS FORBIDDEN WITHOUT THE WRITTEN APPROVAL OF THE CONSULTANTS.

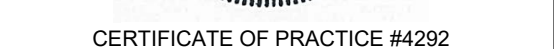MILTON #13 PUBLIC
SCHOOL

SP13/25 1345 TRUDEAU DRIVE, MILTON, ON.

LEGAL DESCRIPTION:
PART OF LOT 6, CONCESSION 5
TOWN OF MILTON, REGION OF HALTON

TENDER NO. RFT 26-031

HALTON DISTRICT SCHOOL BOARD
J.W. SINGLETON EDUCATION CENTRE
2050 GUELPH LINE
BURLINGTON, ON. L7R 3Z2
TEL. (905) 335-3663
FAX (905) 335-9802

SECOND FLOOR PLAN

HOSSACK
ARCHITECTURE



105 - 1939 IRONDALE WAY

SCALE	PROJECT
-------	---------

1:100
22124


DATE FEBRUARY 2026

DRAWN	DRAWING
-------	---------

Λ03

PL	A03
----	-----

PRINT DATE	2026-02-05 3:08:20 PM
REVIT FILE	T:\2015\15106\02\Revit\MILTON10.RVT

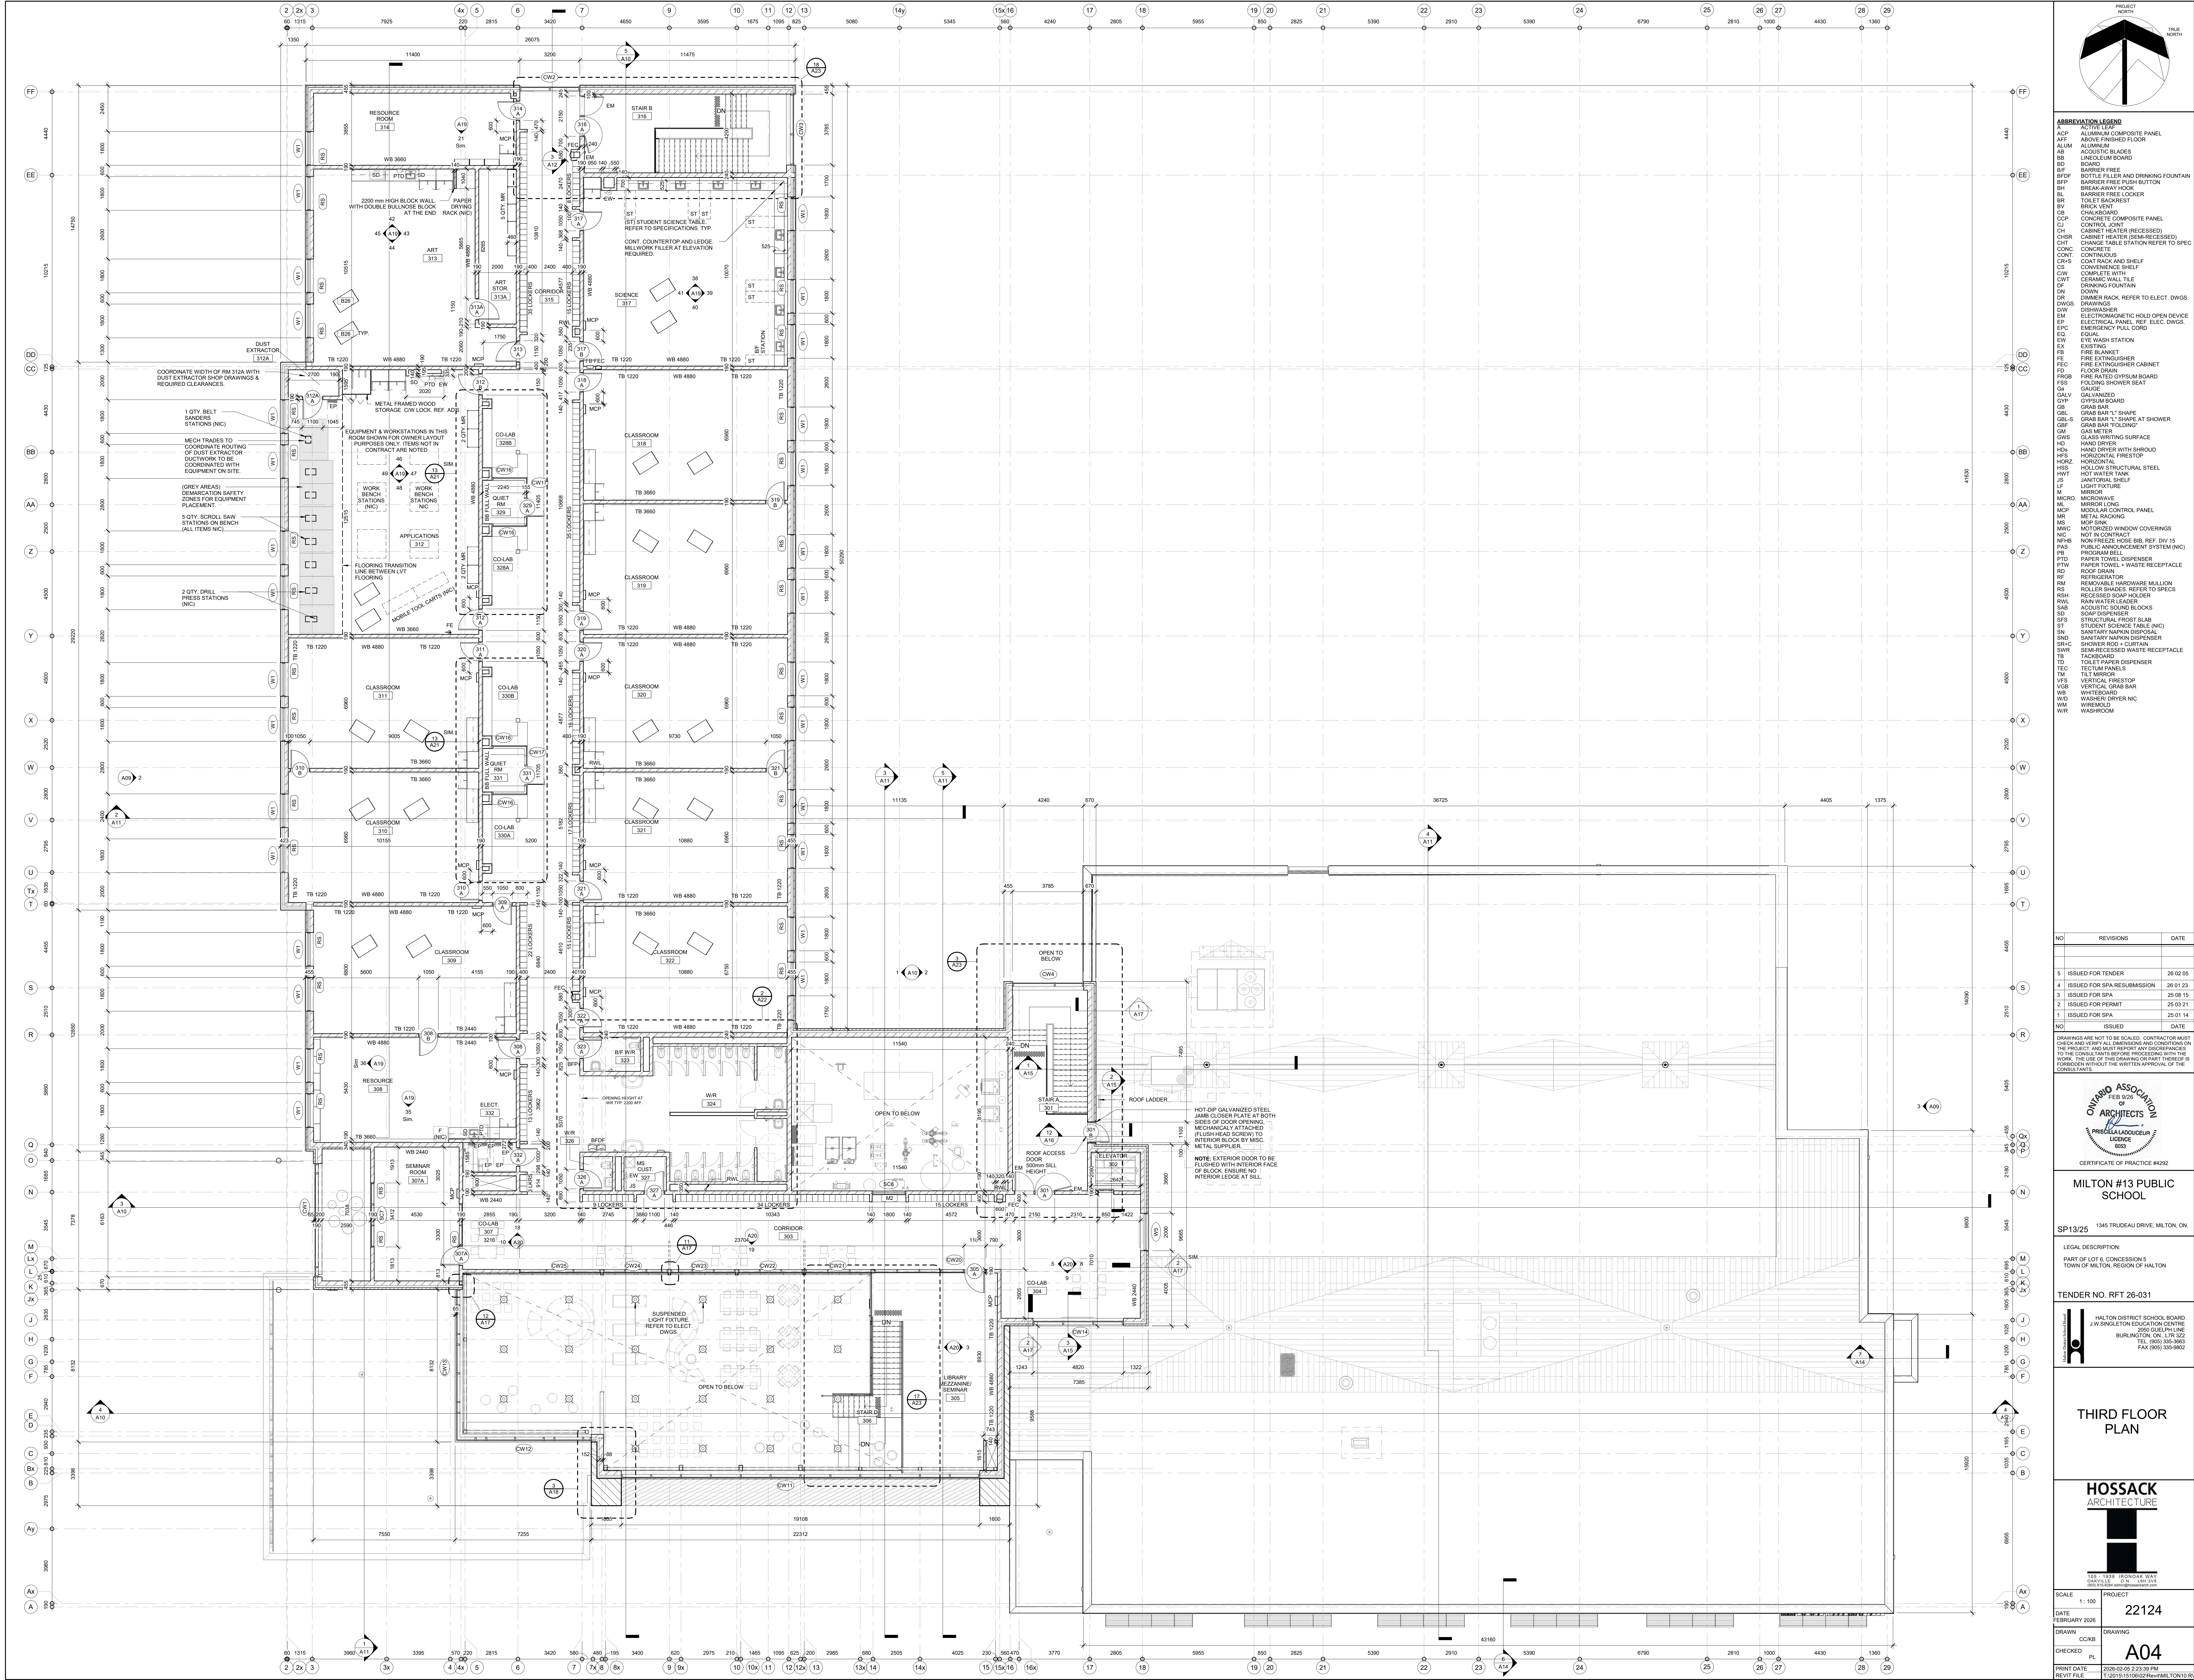

ABBREVIATION LEGEND
A ACTIVE LEAF
ACP ALUMINUM COMPOSITE PANEL
ALUM ALUMINUM
AB ACoustic BLADE
BS BULKHEAD
B BOARD
BF BARRIER FREE
BFP BOTTLE FILLER AND DRINKING FOUNTAIN
BFB BARRIER FREE PUSH BUTTON
BFW BREAKAWAY FLOOR
BL BARRIER FREE LOCKER
TOL TOLY BACKREST
BV BRICK VENT
CB CHAIRBOARD
CCP CONCRETE COMPOSITE PANEL
CJ CONTROL JOINT
CH CABINET HEATER (RECESSED)
CHRR CABINET HEATER (RECESSED)
CHT CHANGE TABLE STATION REFER TO SPEC
CONC CONCRETE
CONT CONTINUOUS
CPS COAT RACK AND SHELF
CS CONVENIENCE SHELF
CW COMPLETE WITH
CWT CERAMIC WALL TILE
DF DRINKING FOUNTAIN
DR DIMMER RACK, REFER TO ELECT. DWGS.
DW DISHWASHER
DWS ELECTROMAGNETIC HOLD OPEN DEVICE
EP ELECTRICAL PANEL, REF. ELEC. DWGS.
EPC EMERGENCY FULL CORO
EQ EQUAL
EV EYE WASH STATION
EX EXISTING
F FIRE EXTINGUISHER
FEC FIRE EXTINGUISHER CABINET
FD FLOOR DRAIN
FROB FIRE RATED OPERUM BOARD
FSS FOLDING SHOWER SEAT
G GAUGE
GALV GALVANIZED
GYP GYPSUM BOARD
GB GRAB BAR
GBL GRAB BAR 1" SHAPE
GBS GRAB BAR 1" SHAPE AT SHOWER
GBF GRAB BAR "FOLDING"
GM GAS METER
GWS GLASS WRITING SURFACE
HD HAND DRYER
HDS HAND DRYER WITH SHROUD
HFS HORIZONTAL FIRESTOP
HORZ HORIZONTAL
HSE HOLLOW STRUCTURAL STEEL
HWT HOT WATER TANK
JF JANITORIAL SHELF
LF LIGHT FIXTURE
M MIRROR
MICRO MICROWAVE
ML MIRROR LONG
MCP MODULAR CONTROL PANEL
MS METAL SINKING
MSP MIRROR SHIELD
MWC MOTORIZED WINDOW COVERINGS
N NOT IN CONTRACT
NFB NON FREEZE HOSE BB, REF. DIV 18
PA PUBLIC ADDRESS SYSTEM (INC)
PB PROGRAM BELL
PFD PAPER TOWEL DISPENSER
PTW PAPER TOWEL WASTE RECEPTACLE
RD ROOF DRAIN
RF REFRIGERATOR
RM REMOVABLE HARDWARE MULLION
RS ROLLER SHADES, REFER TO SPECS
RSH RECESSED SOAP HOLDER
RWL RAIN WATER LEADER
SAB ACoustic SOUND BLOCKS
SD SOAP DISPENSER
SFS STRUCTURAL FROST SLAB
ST STUDENT SCIENCE TABLE (INC)
SN SANITARY NAPKIN DISPOSAL
SND SANITARY NAPKIN DISPENSER
SNC SHOWERS/SEAT + CURTAIN
SPR SHOWER/WASTE RECEPTACLE
TB TACKBOARD
TFC TECTUM PANELS
TM TECTUM PANELS
TLM TECTUM MIRROR
VFS VERTICAL FIRESTOP
VGB VERTICAL GRAB BAR
WB WHITEBOARD
WID WASHER DRYER NIC
WM WRENMOLD
WR WASHROOM

NO	REVISIONS	DATE
5	ISSUED FOR TENDER	26 02 05
4	ISSUED FOR SPA RESUBMISSION	26 01 23
3	ISSUED FOR SPA	26 06 19
2	ISSUED FOR PERMIT	25 03 21
1	ISSUED FOR SPA	25 01 14

NO	ISSUED	DATE
1	ISSUED	25 01 14

DRAWINGS ARE NOT TO BE SCALED. CONTRACTOR MUST CHECK AND VERIFY ALL DIMENSIONS AND CONDITIONS ON THE PROJECT AND MUST REPORT ANY DISCREPANCIES TO THE CONSULTANT BEFORE PROCEEDING WITH THE WORK. THE USE OF THIS DRAWING OR PART THEREOF IS FORBIDDEN WITHOUT THE WRITTEN APPROVAL OF THE CONSULTANT.

ONTARIO ASSOCIATION OF ARCHITECTS
FEB 2005
PRISCILLA LOUGHEUR
LICENCE 8003

CERTIFICATE OF PRACTICE #2922

MILTON #13 PUBLIC SCHOOL

SP13/25 1345 TRUDEAU DRIVE, MILTON, ON.

LEGAL DESCRIPTION:
PART OF LOT 6, CONCESSION 5
TOWN OF MILTON, REGION OF HALTON

TENDER NO. RFT 26-031

HALTON DISTRICT SCHOOL BOARD
1400 KINGSTON ROAD, SUITE 100
BURLINGTON, ON. L7R 2Z2
TEL: (905) 335-3603
FAX: (905) 335-3602

THIRD FLOOR PLAN

HOSSACK ARCHITECTURE
105 - 1239 - IRONDALE WAY
SUITE 100
BURLINGTON, ON. L7R 2Z2
TEL: (905) 335-3603
FAX: (905) 335-3602



SCALE	PROJECT
1:100	22124

DATE	PROJECT
FEBRUARY 2026	22124

DRAWN	DRAWING
CCKB	A04

CHECKED	PL
PL	A04

PRINT DATE	REVIT FILE
2026-02-05 2:23:38 PM	T:\201515\06\02\Revit\MILTON10.RVT

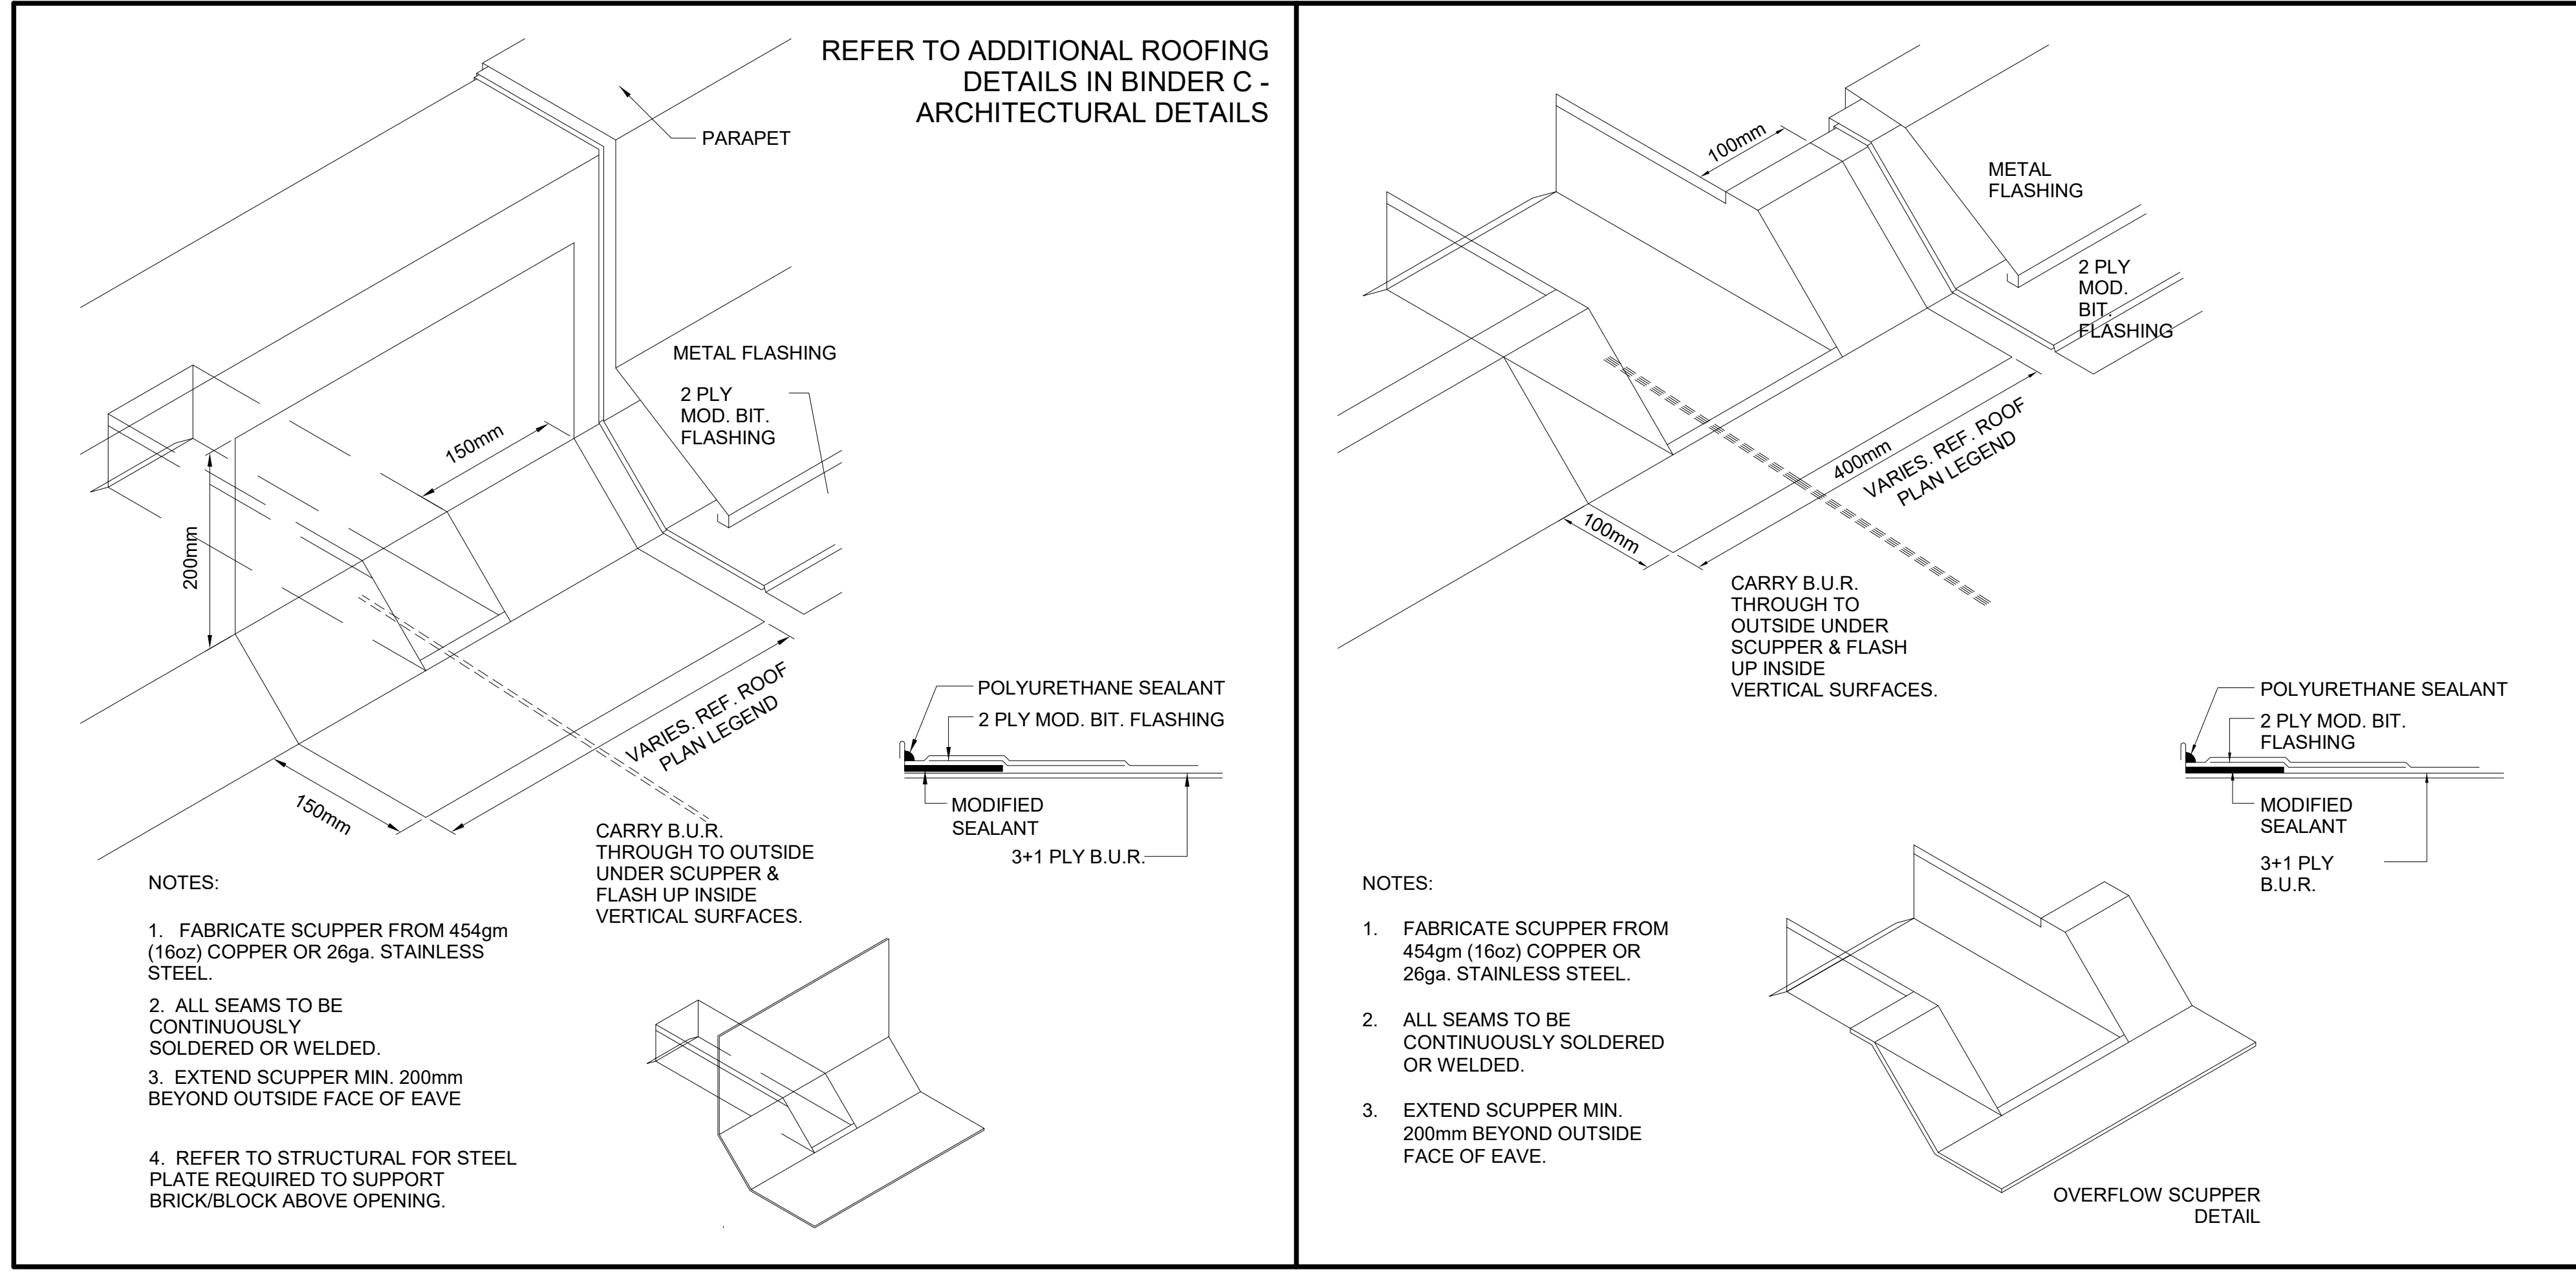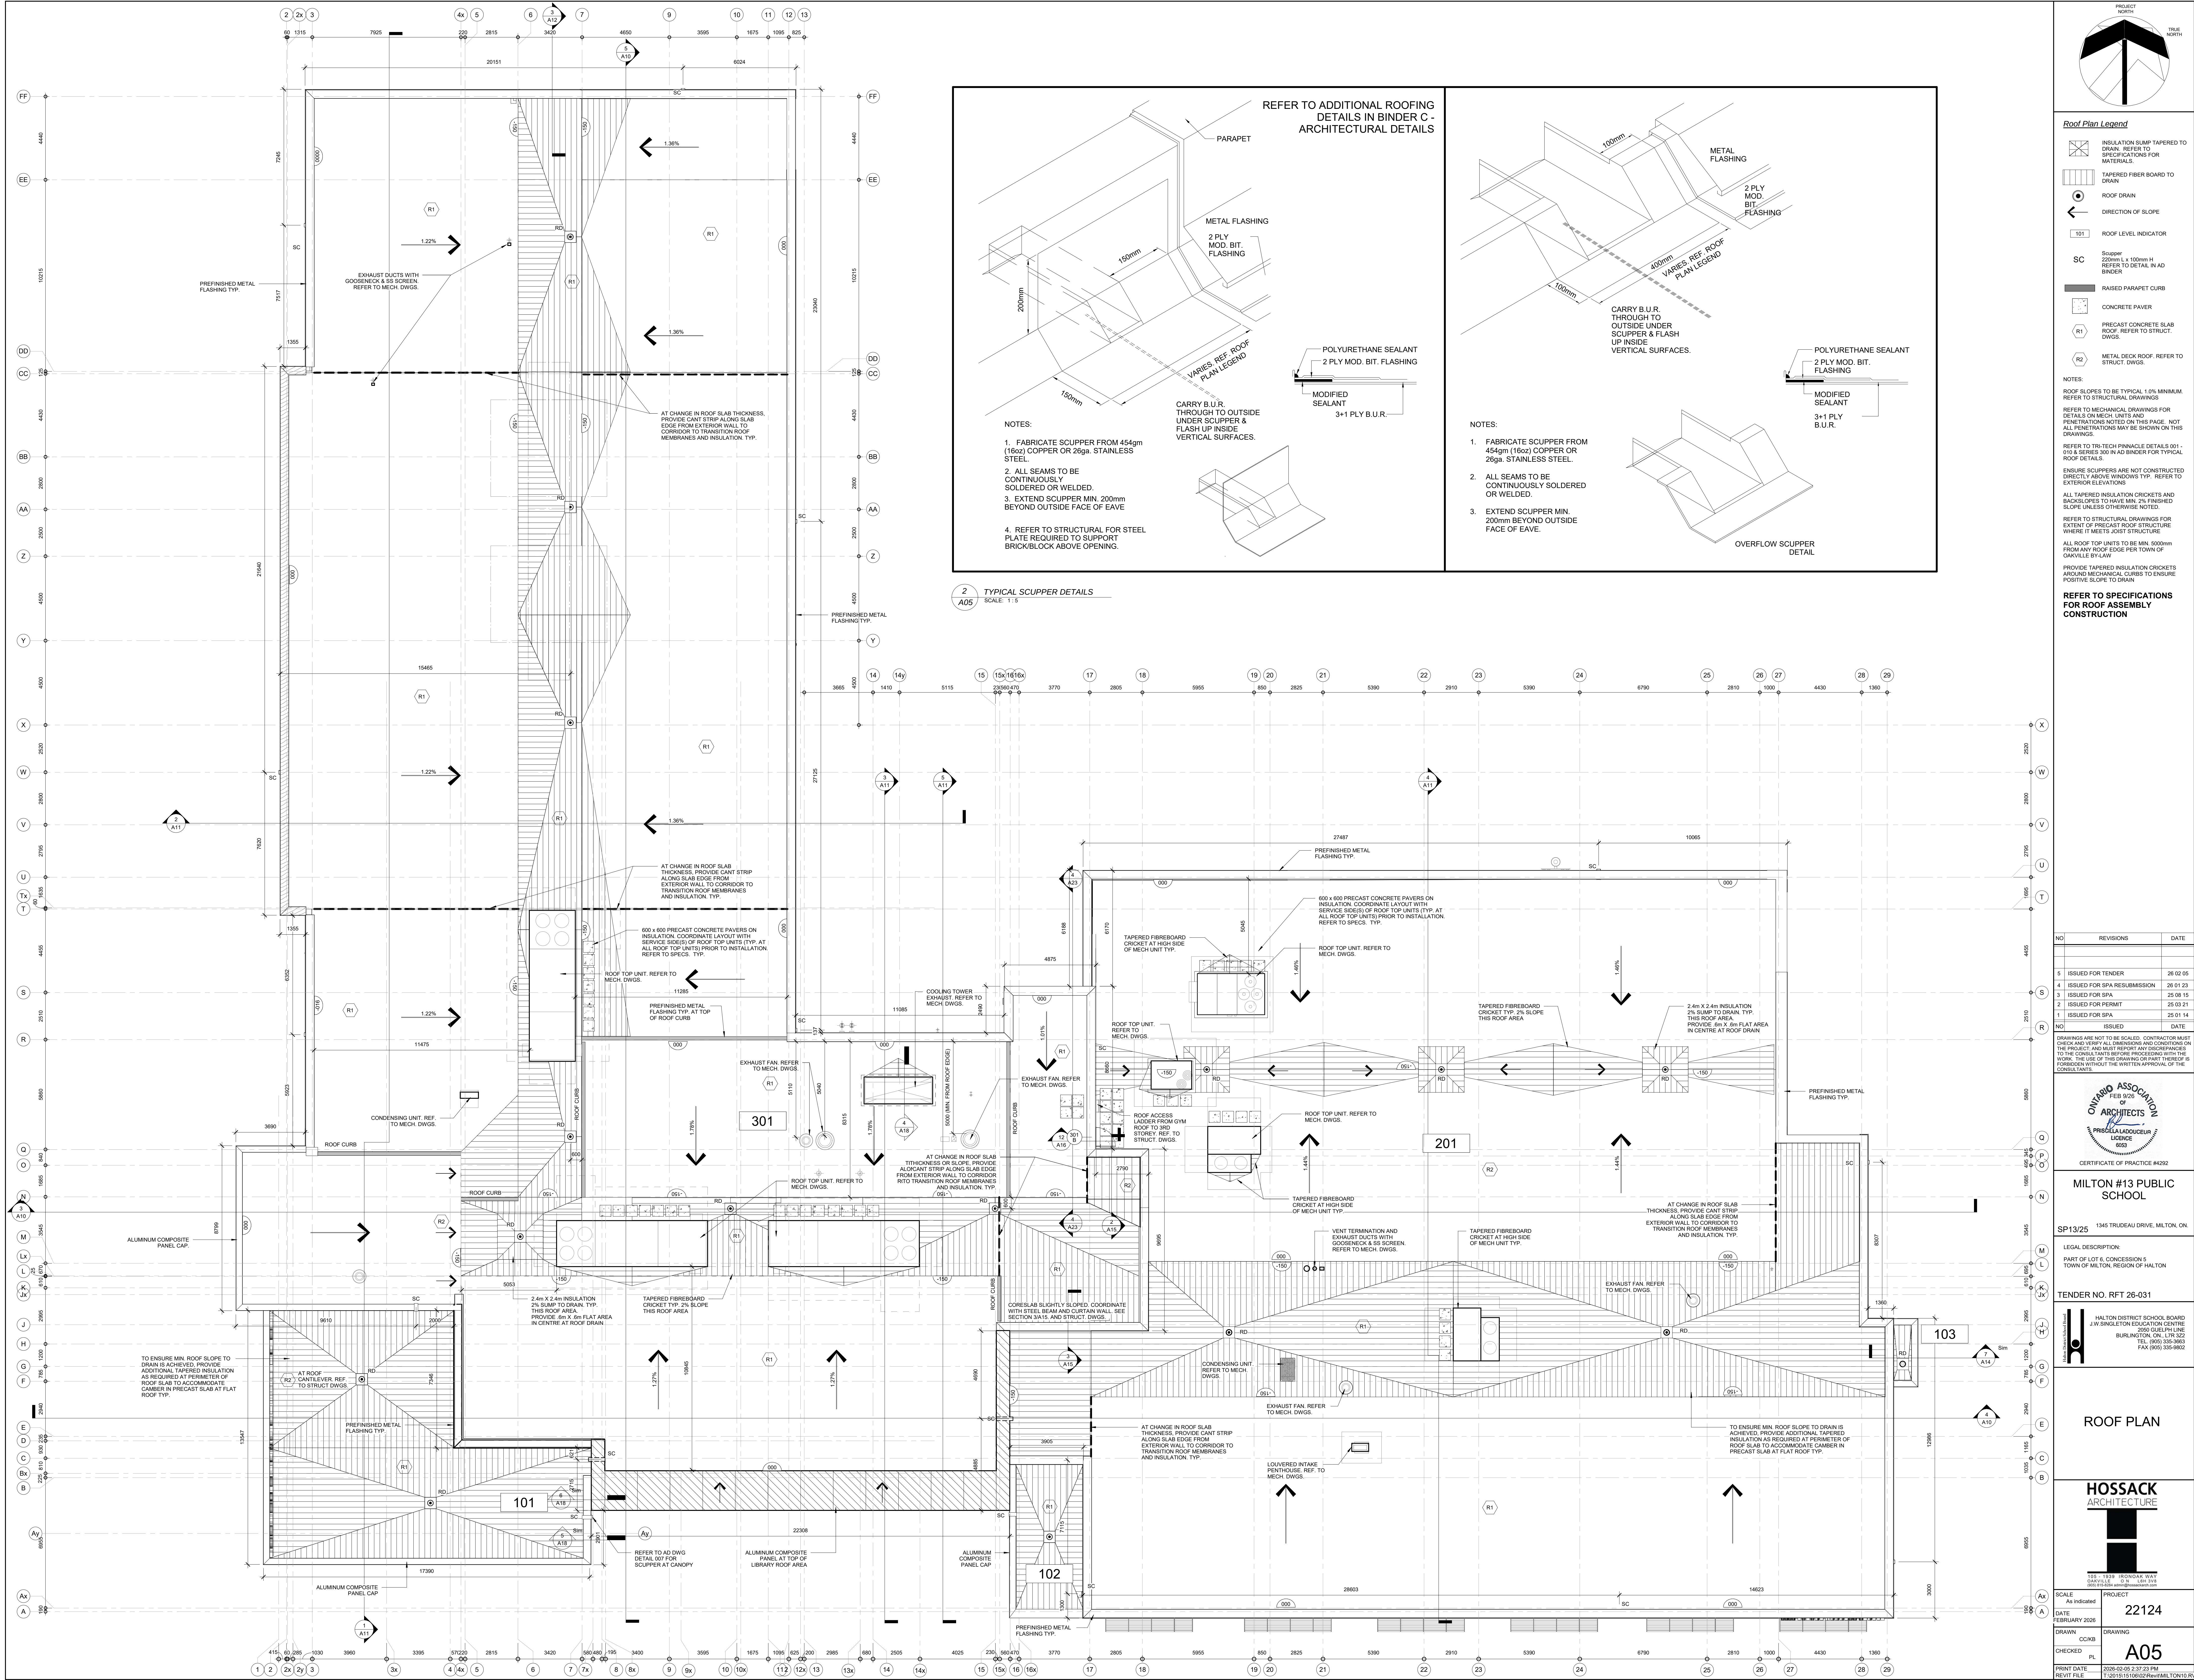

2 TYPICAL SCUPPER DETAILS
SCALE: 1:5

Roof Plan Legend

- INSULATION SUMP TAPERED TO DRAIN. REFER TO SPECIFICATIONS FOR MATERIALS.
- TAPERED FIBRE BOARD TO DRAIN
- ROOF DRAIN
- DIRECTION OF SLOPE
- 101 ROOF LEVEL INDICATOR
- SC Slope 200mm L x 100mm H. REFER TO DETAIL IN AD BINDER
- RAISED PARAPET CURB
- CONCRETE PAVER
- PRECAST CONCRETE SLAB ROOF. REFER TO STRUCT. DWGS.
- METAL DECK ROOF. REFER TO STRUCT. DWGS.

NOTES:

ROOF SLOPES TO BE TYPICAL 1.0% MINIMUM. REFER TO STRUCTURAL DRAWINGS

REFER TO MECHANICAL DRAWINGS FOR DETAILS ON MECH. UNITS AND PENETRATIONS NOTED ON THIS PAGE. NOT ALL PENETRATIONS MAY BE SHOWN ON THIS DRAWING.

REFER TO TRU-TECH FINANCE DETAILS 001 - 010 SERIES 90 IN AD BINDER FOR TYPICAL ROOF DETAILS.

ENSURE SCUPPERS ARE NOT CONSTRUCTED DIRECTLY ABOVE WINDOWS TYP. REFER TO EXTERIOR ELEVATIONS

REFER TO STRUCTURAL DRAWINGS FOR EXTENT OF PRECAST ROOF STRUCTURE WHERE IT MEETS JOIST STRUCTURE

ALL ROOF TOP UNITS TO BE MIN. 500mm FROM ANY ROOF EDGE PER TOWN OF CANADA BY-LAW

PROVIDE TAPERED INSULATION CRICKETS AROUND MECHANICAL CURBS TO ENSURE POSITIVE SLOPE TO DRAIN

REFER TO SPECIFICATIONS FOR ROOF ASSEMBLY CONSTRUCTION

NO	REVISIONS	DATE
5	ISSUED FOR TENDER	26 02 05
4	ISSUED FOR SPA RESUBMISSION	26 01 23
3	ISSUED FOR SPA	25 08 19
2	ISSUED FOR PERMIT	25 03 21
1	ISSUED FOR SPA	25 01 14



CERTIFICATE OF PRACTICE #2922

MILTON #13 PUBLIC SCHOOL

SP13/25 1346 TRUDEAU DRIVE, MILTON, ON.

LEGAL DESCRIPTION:
PART OF LOT 6, CONCESSION 5
TOWN OF MILTON, REGION OF HALTON

TENDER NO. RFT 26-031

HALTON DISTRICT SCHOOL BOARD
L.V. SINGH EDUCATION CENTRE
5050 QUELPH LINE
BURLINGTON, ON. L7R 3Z2
TEL. (905) 335-3603
FAX (905) 335-6802

ROOF PLAN

HOSSACK ARCHITECTURE

105 - 1238 - IRONDALE AVE. W.
SCARBOROUGH, ONT. M1B 4B7
TEL: (416) 291-8888
WWW.HOSSACKARCHITECTURE.COM

SCALE: As indicated

PROJECT: **22124**

DATE: FEBRUARY 2026


DRAWN: CCKB


CHECKED: PL

PRINT DATE: 2026-02-05 2:37:23 PM


REVIT FILE: T:\201515\06\02\Revit\MILTON10.RVT

A05

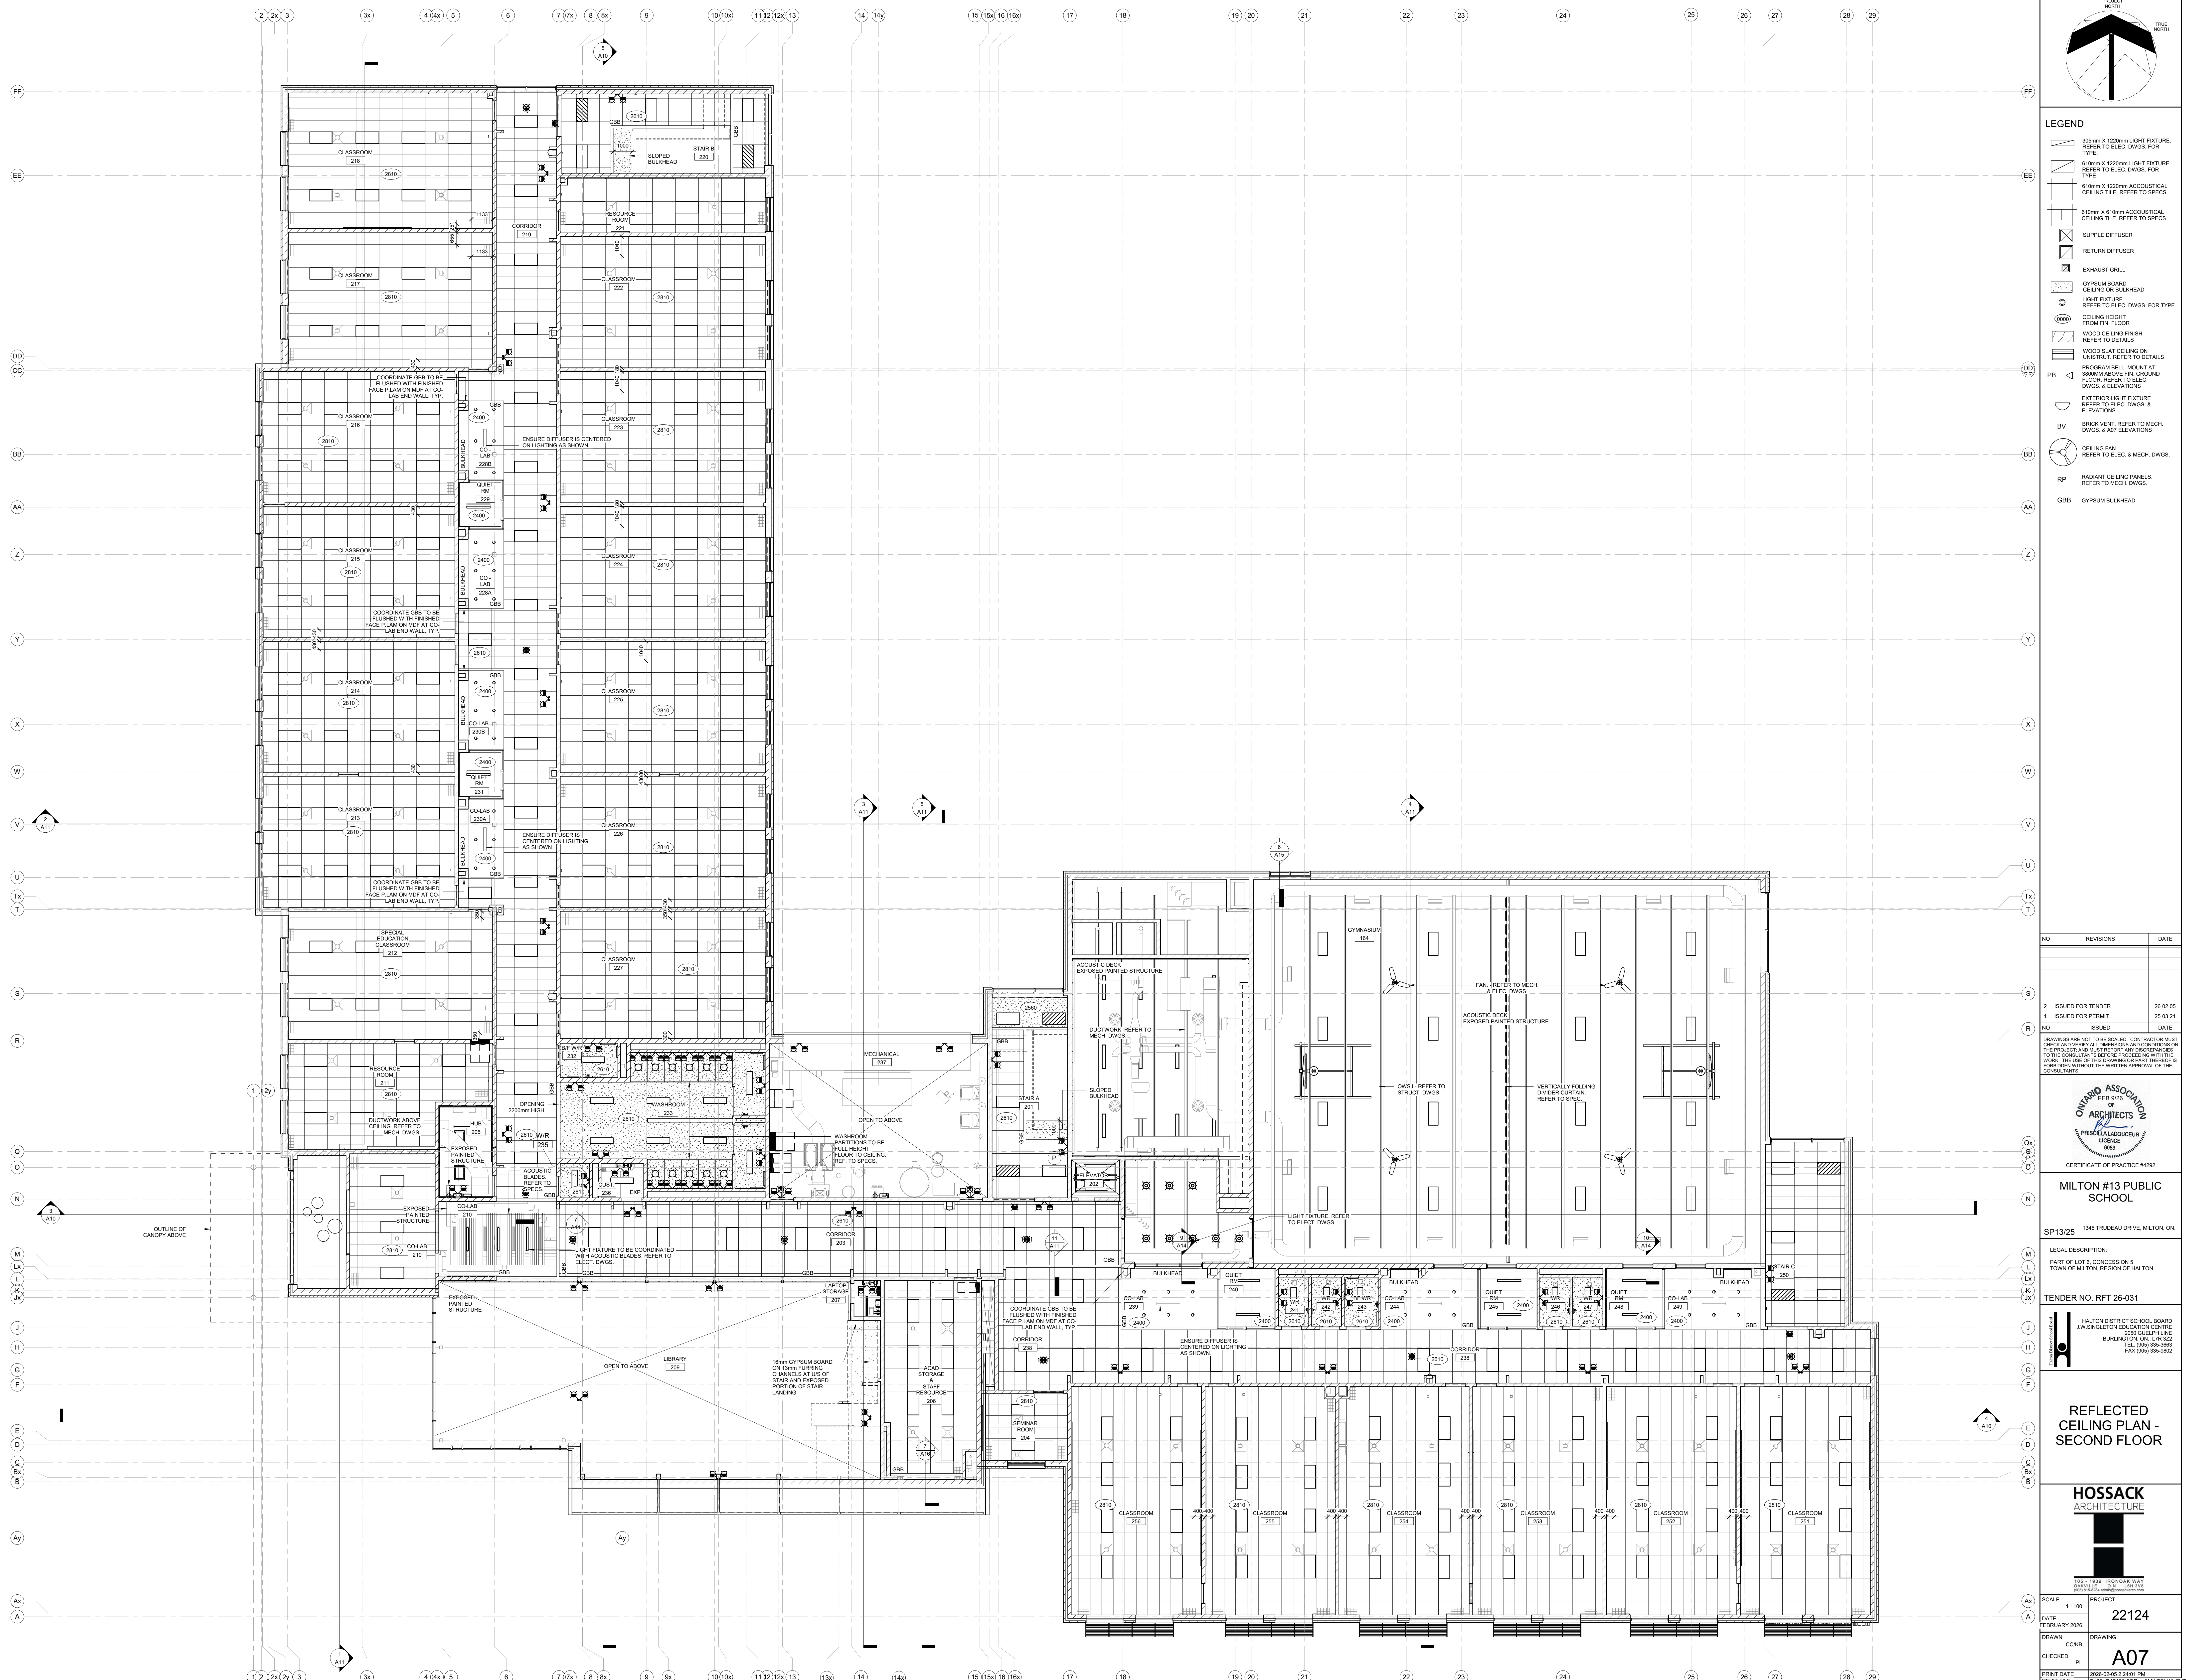

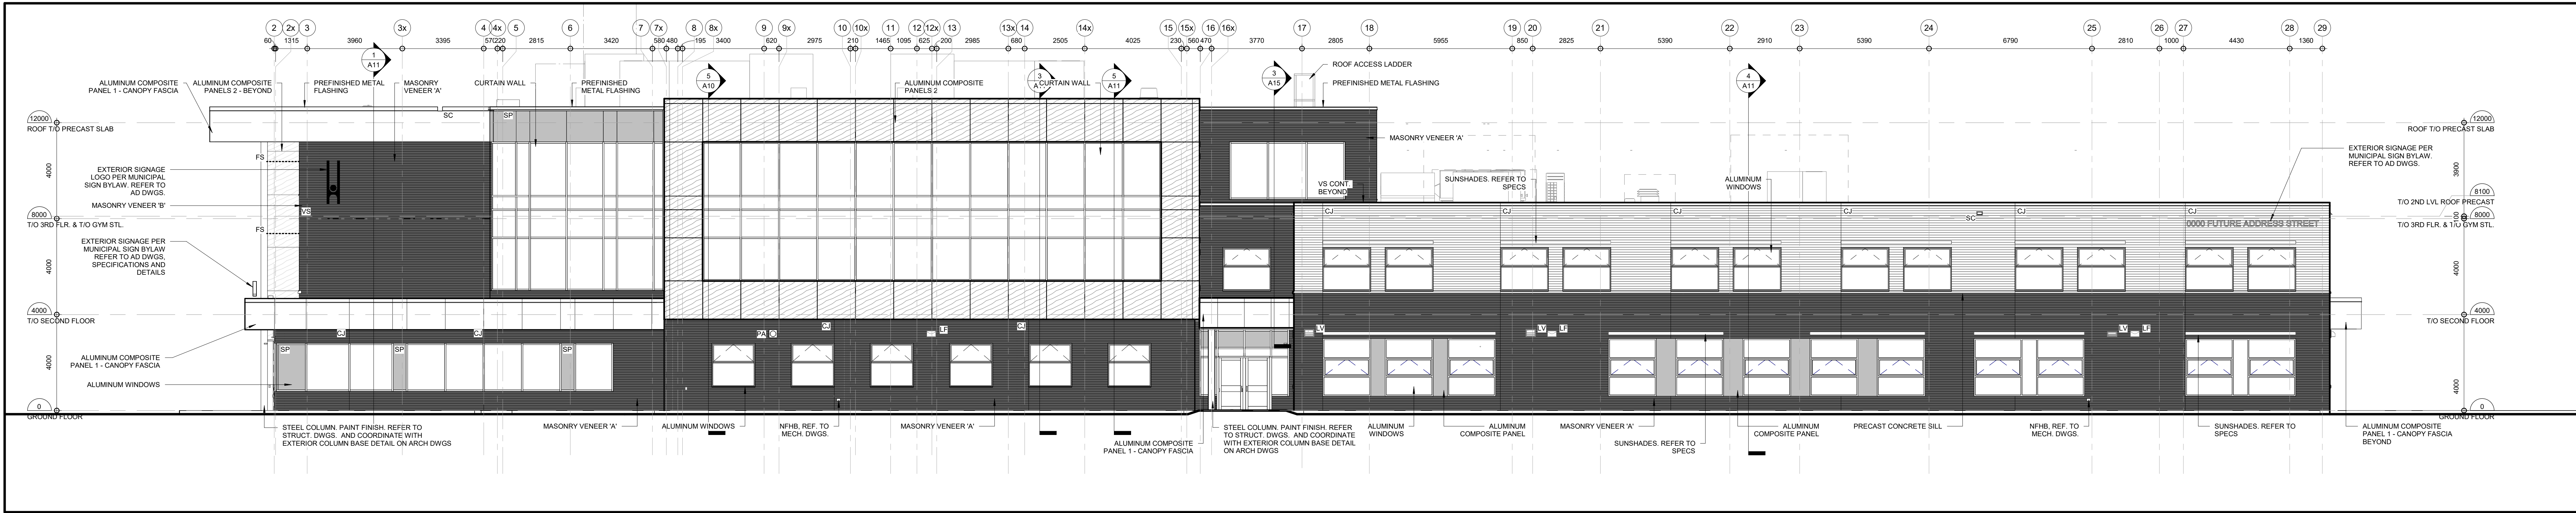


1 SOUTH ELEVATION
A09 SCALE: 1:100

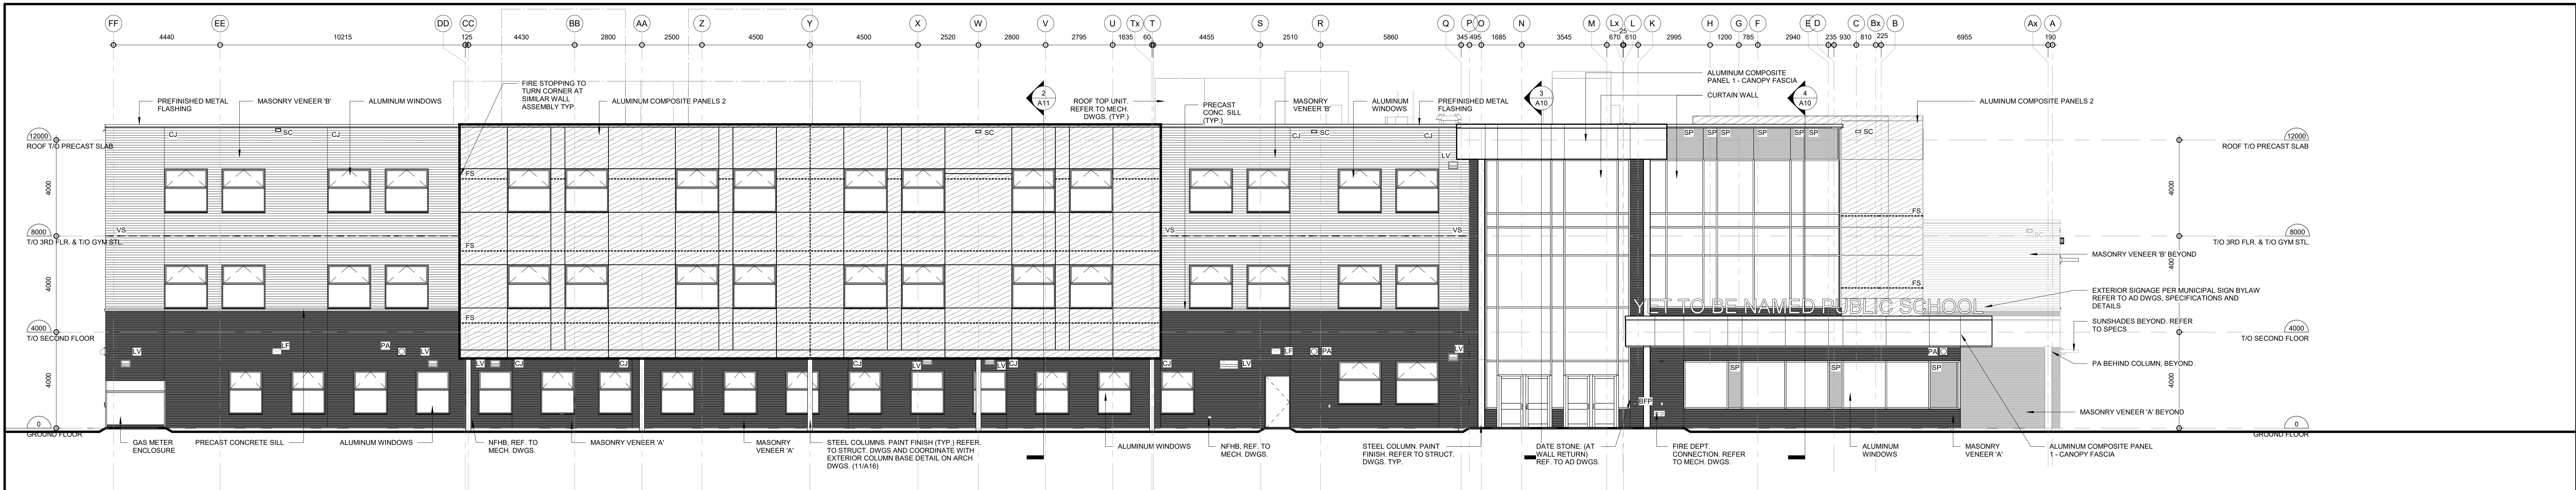

2 WEST ELEVATION
A09 SCALE: 1:100



3 EAST ELEVATION
A09 SCALE: 1:100

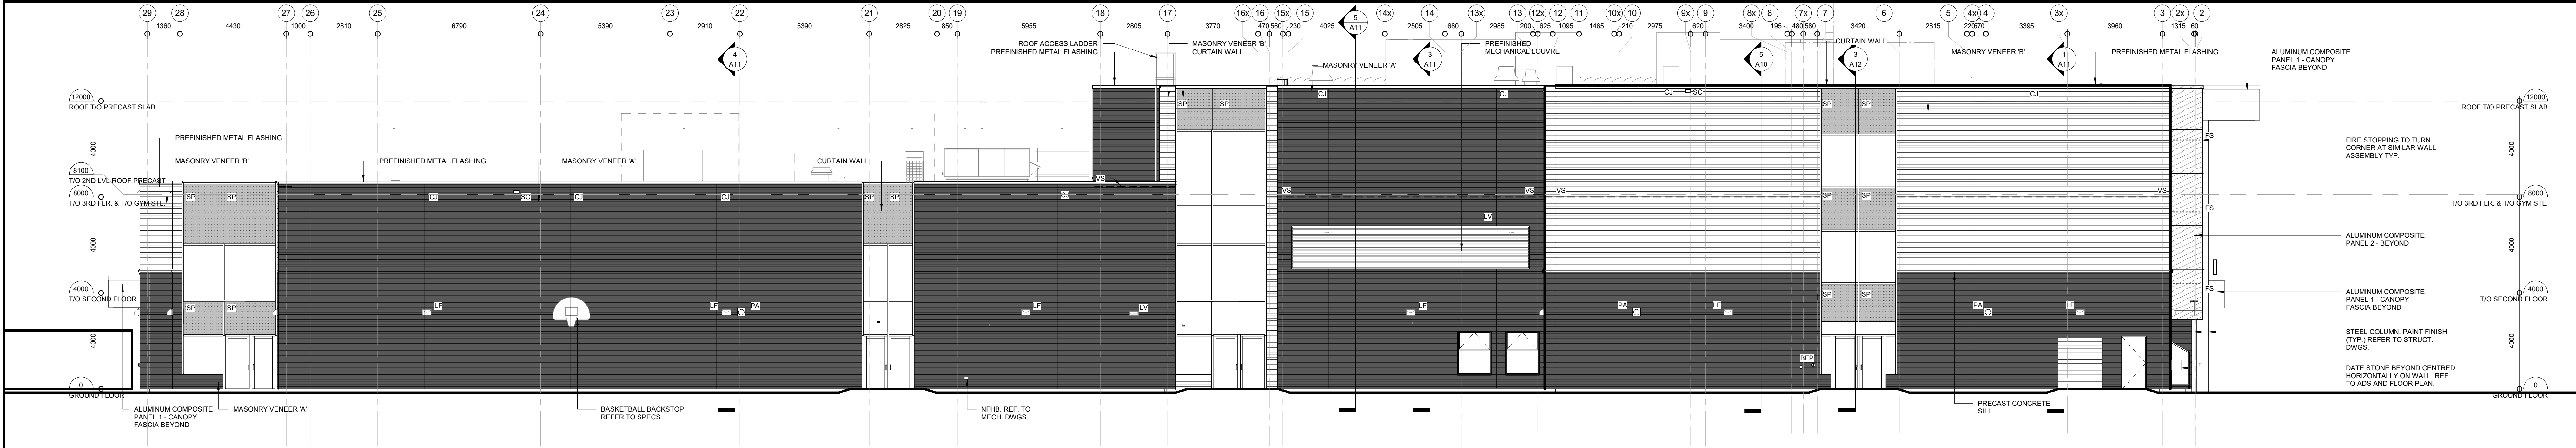


4 NORTH ELEVATION
A09 SCALE: 1:100

MATERIAL LEGEND	
	MASONRY VENEER 'A' (DARK GREY)
	MASONRY VENEER 'B' (LIGHT GREY)
	PRECAST SILL (CONCRETE)
	ALUMINUM COMPOSITE PANEL 1 - WHITE
	ALUMINUM COMPOSITE PANEL 2 - WOOD LOOK
	ALUMINUM COMPOSITE PANEL 3 - GREY
	SP - SPANDREL PANEL (COLOUR 1 GREY)
	SP - SPANDREL PANEL (COLOUR 2)
BV - BRICK VENT - REFER TO MECH. DWGS	
CJ - CONTROL JOINT	
FS - FIRE STOPPING	
LF - LIGHT FIXTURE REFER TO ELEC. DWGS	
LV - LOUVER - REFER TO MECH. DWGS	
PA - EXTERIOR SPEAKER - REFER TO ELEC. DWGS	
SC - SCUPPER	
SP - SPANDREL PANEL	
VS - VENEER SUPPORT - REFER TO STRUCT. DWGS	

NO	REVISIONS	DATE
4	ISSUED FOR TENDER	26 02 05
3	ISSUED FOR SPA	25 08 15
2	ISSUED FOR PERMIT	25 03 21
1	ISSUED FOR SPA	25 01 14

NO ISSUED DATE
DRAWINGS ARE NOT TO BE SCALED. CONTRACTOR MUST CHECK AND VERIFY ALL DIMENSIONS AND CONDITIONS ON THE PROJECT AND MUST REPORT ANY DISCREPANCIES TO THE CONSULTANT BEFORE PROCEEDING WITH THE WORK. THE USE OF THIS DRAWING OR PART THEREOF IS FORBIDDEN WITHOUT THE WRITTEN APPROVAL OF THE CONSULTANT.

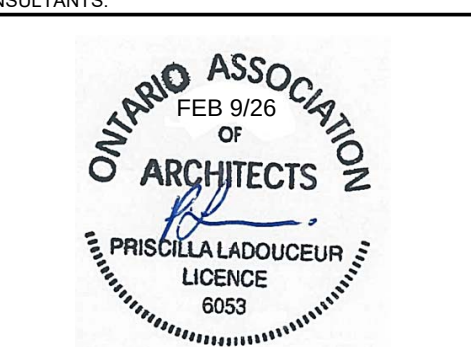

CERTIFICATE OF PRACTICE #2092

MILTON #13 PUBLIC SCHOOL

LEGAL DESCRIPTION:
PART OF LOT 6, CONCESSION 5
TOWN OF MILTON, REGION OF HALTON

TENDER NO. RFT 26-031

HALTON DISTRICT SCHOOL BOARD
1000 KINGSTON ROAD, SUITE 100
BURLINGTON, ON. L7R 3Z2
TEL: (905) 335-3603
FAX: (905) 335-3602

ELEVATIONS




SCALE: 1:100 PROJECT: 22124
DATE: FEBRUARY 2026
DRAWN: CCKB
CHECKED: PL
PRINT DATE: 2026-02-05 2:24:25 PM
REVIT FILE: T:\201515\06\02\Revit\MILTON10.RVT



MATERIAL LEGEND

	MASONRY VENEER 'A' (DARK GREY)
	MASONRY VENEER 'B' (LIGHT GREY)
	PRECAST SLAB (CONCRETE)
	ALUMINUM COMPOSITE PANEL 1 - WHITE
	ALUMINUM COMPOSITE PANEL 2 - WOOD LOOK
	ALUMINUM COMPOSITE PANEL 3
	SP - SPANDREL PANEL (COLOUR 1 GREY)
	SP - SPANDREL PANEL (COLOUR 2)
	BR/ VENT - REFER TO MECH. DWGS
	CL CONTROL JOINT
	FS FIRE STOPPING
	LF LIGHT FIXTURE REFER TO ELEC. DWGS
	LV LOUVER - REFER TO MECH. DWGS
	PA EXTERIOR SPEAKER - REFER TO ELEC. DWGS
	SC SCUPPER
	SP SPANDREL PANEL
	VENERS SUPPORT - REFER TO STRUCT. DWGS

REVISIONS	DATE
ISSUED FOR TENDER	28 02 05
ISSUED FOR SPA	25 08 15
ISSUED FOR PERMIT	25 03 21

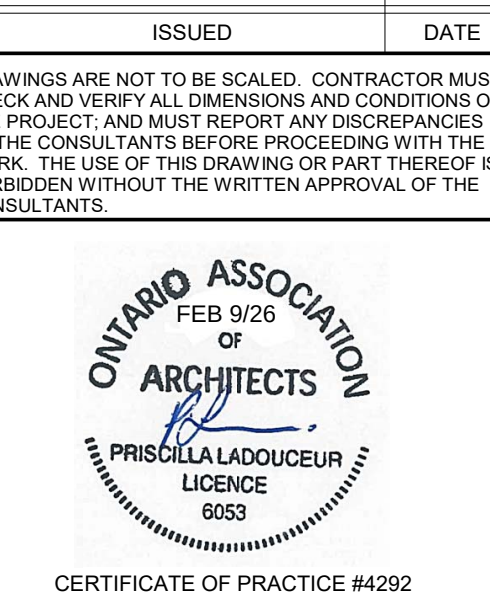

MILTON #13 PUBLIC
SCHOOL

LEGAL DESCRIPTION:
PART OF LOT 6, CONCESSION 5
TOWN OF MILTON, REGION OF HALTON

ENDER NO. RFT 26-031


HALTON DISTRICT SCHOOL BOARD
J.W. SINGLETON EDUCATION CENTRE
2050 GUELPH LINE
BURLINGTON, ON., L7R 3Z2
TEL. (905) 335-3663
FAX (905) 335-9802

ELEVATIONS & BUILDING SECTIONS




HOSSACK
ARCHITECTURE


LE 1: 100	PROJECT 22124
E JANUARY 2026	
OWN CCCKB	DRAWING A10
CKED PL	
NT DATE IT FILE	2026-02-05 2:24:46 PM T:\2015\15106\02\Revit\MILTON10

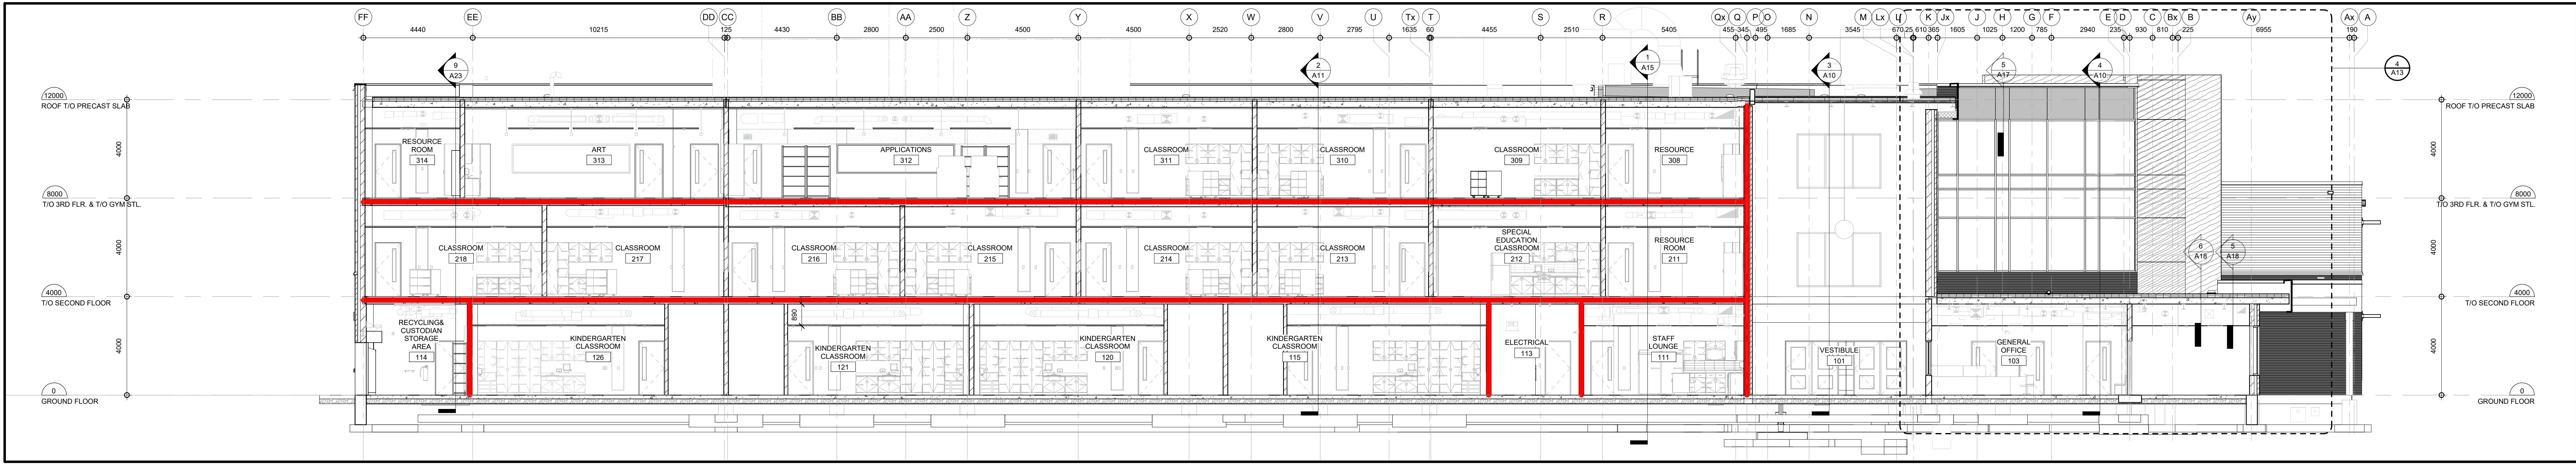


1 NORTH - SOUTH BUILDING SECTION - WEST
SCALE: 1:100

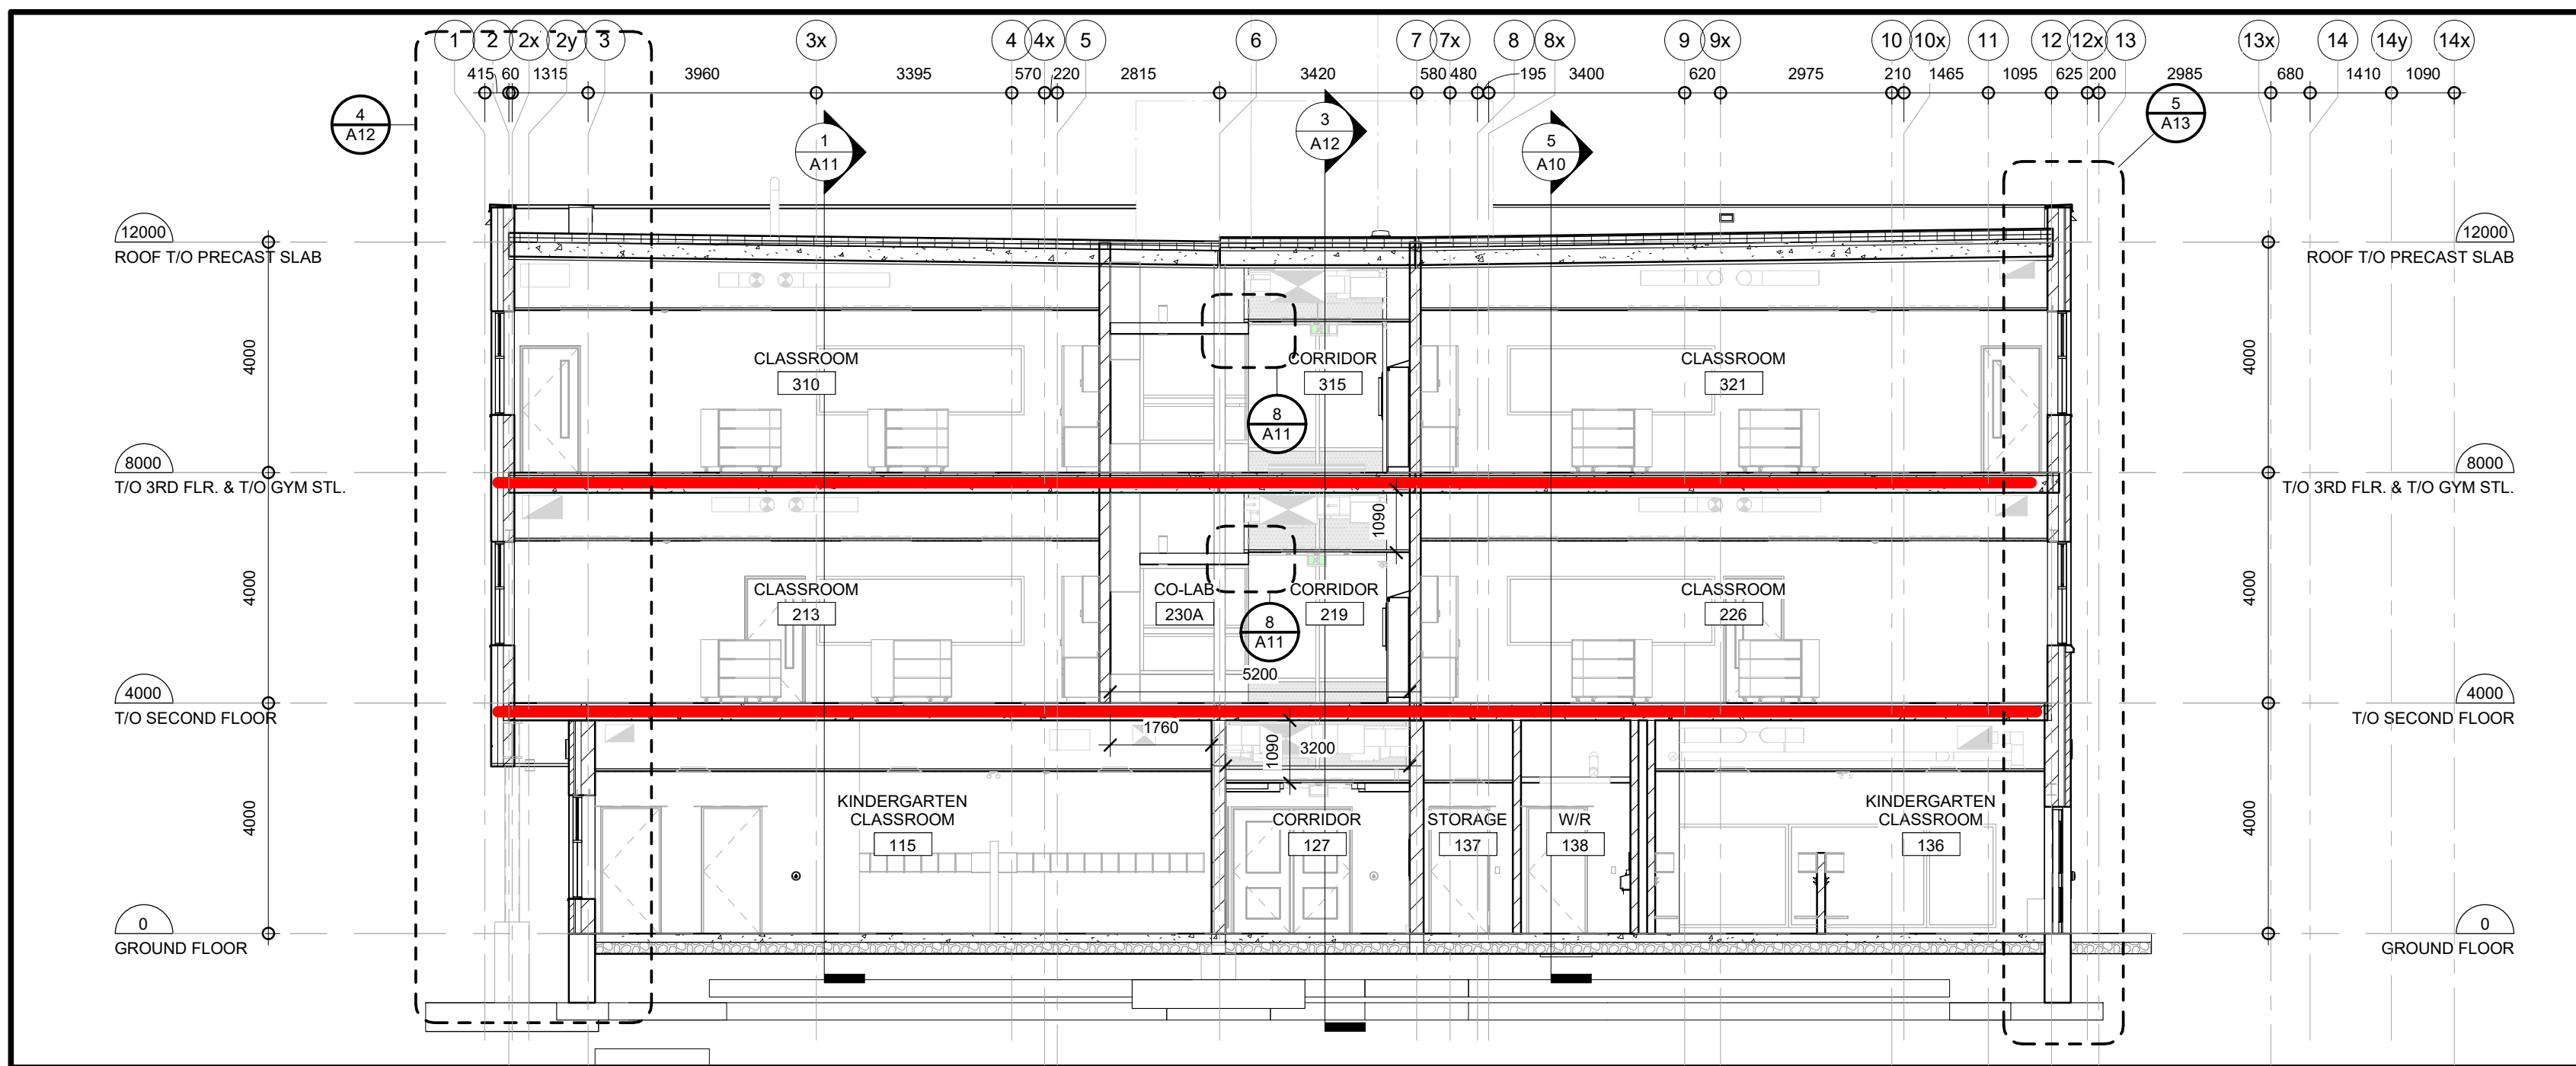


2 WEST - EAST BUILDING SECTION - CLASSROOMS
SCALE: 1:100

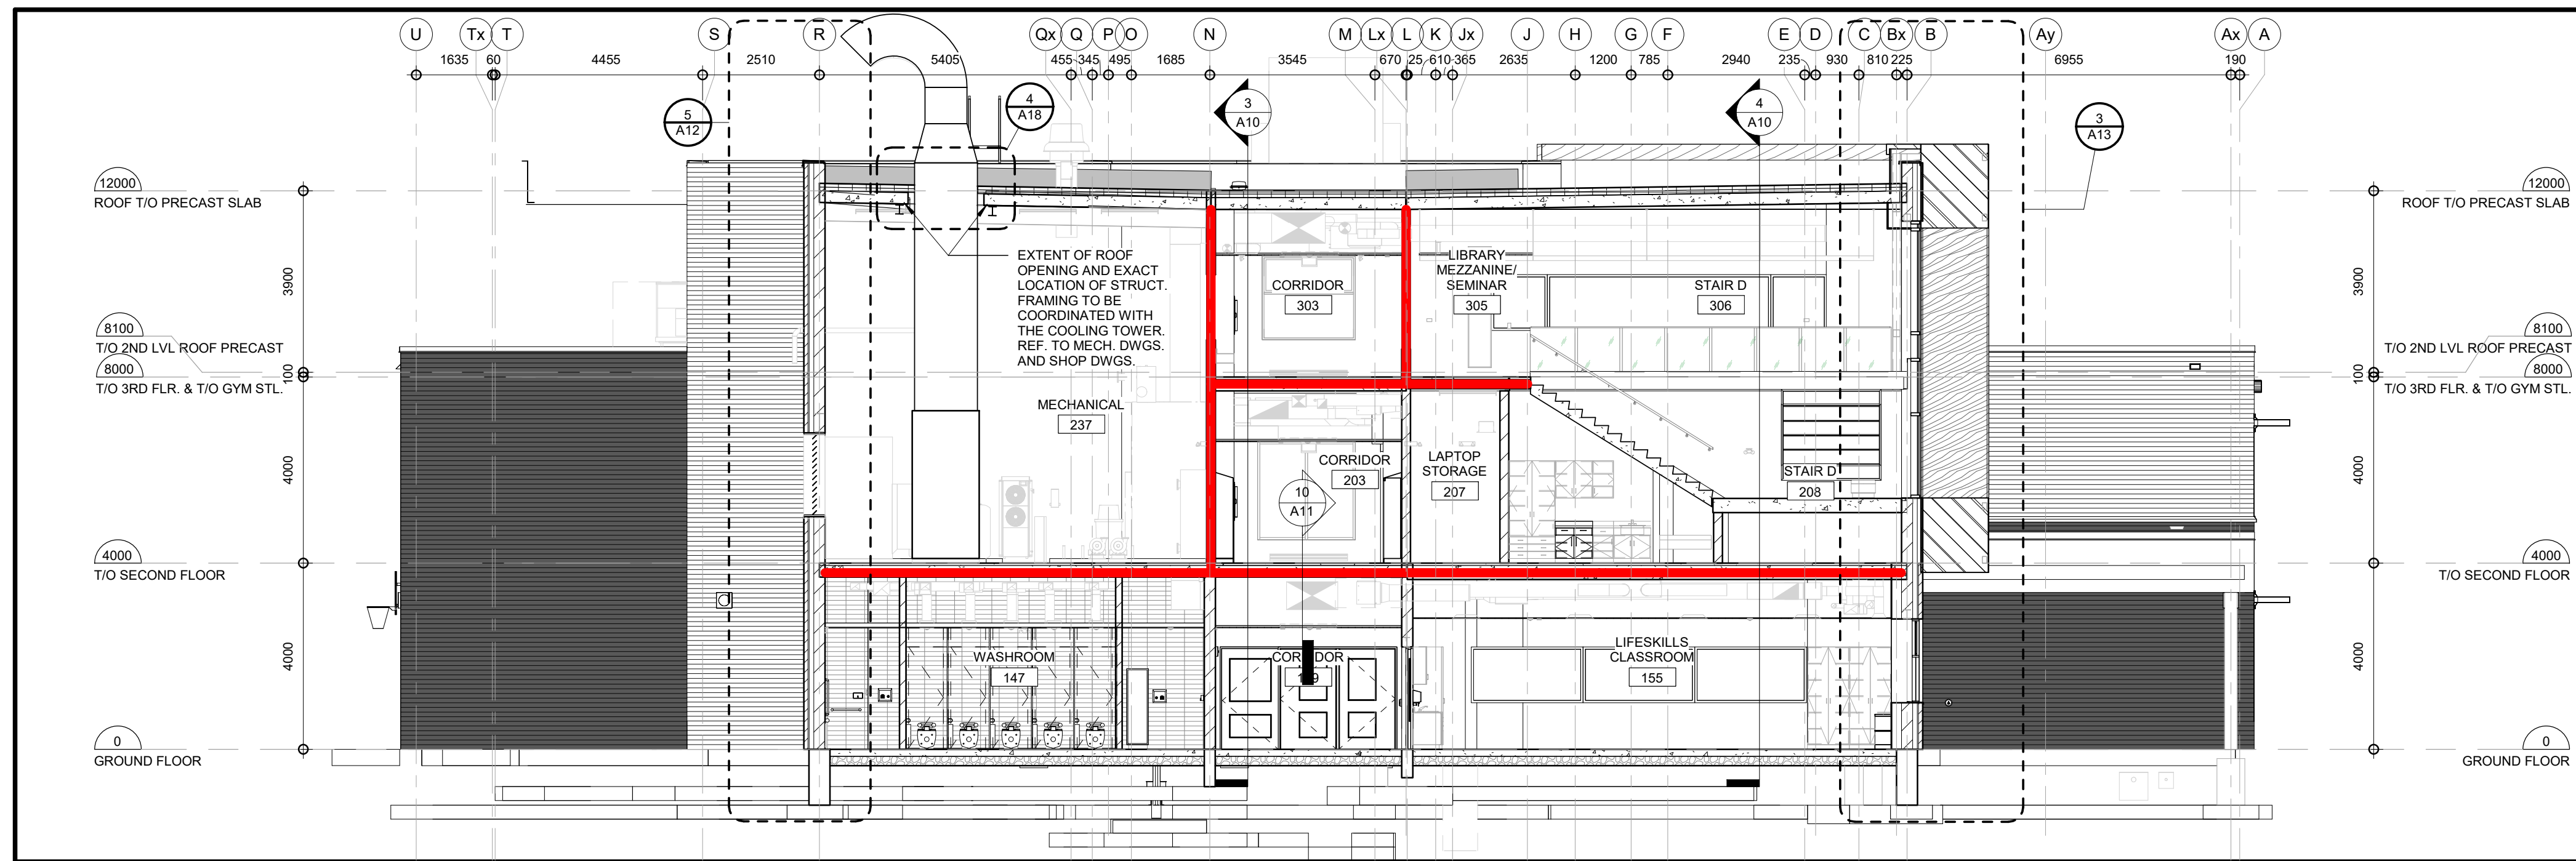


3 NORTH - SOUTH BUILDING SECTION - LIB 1
SCALE: 1:100

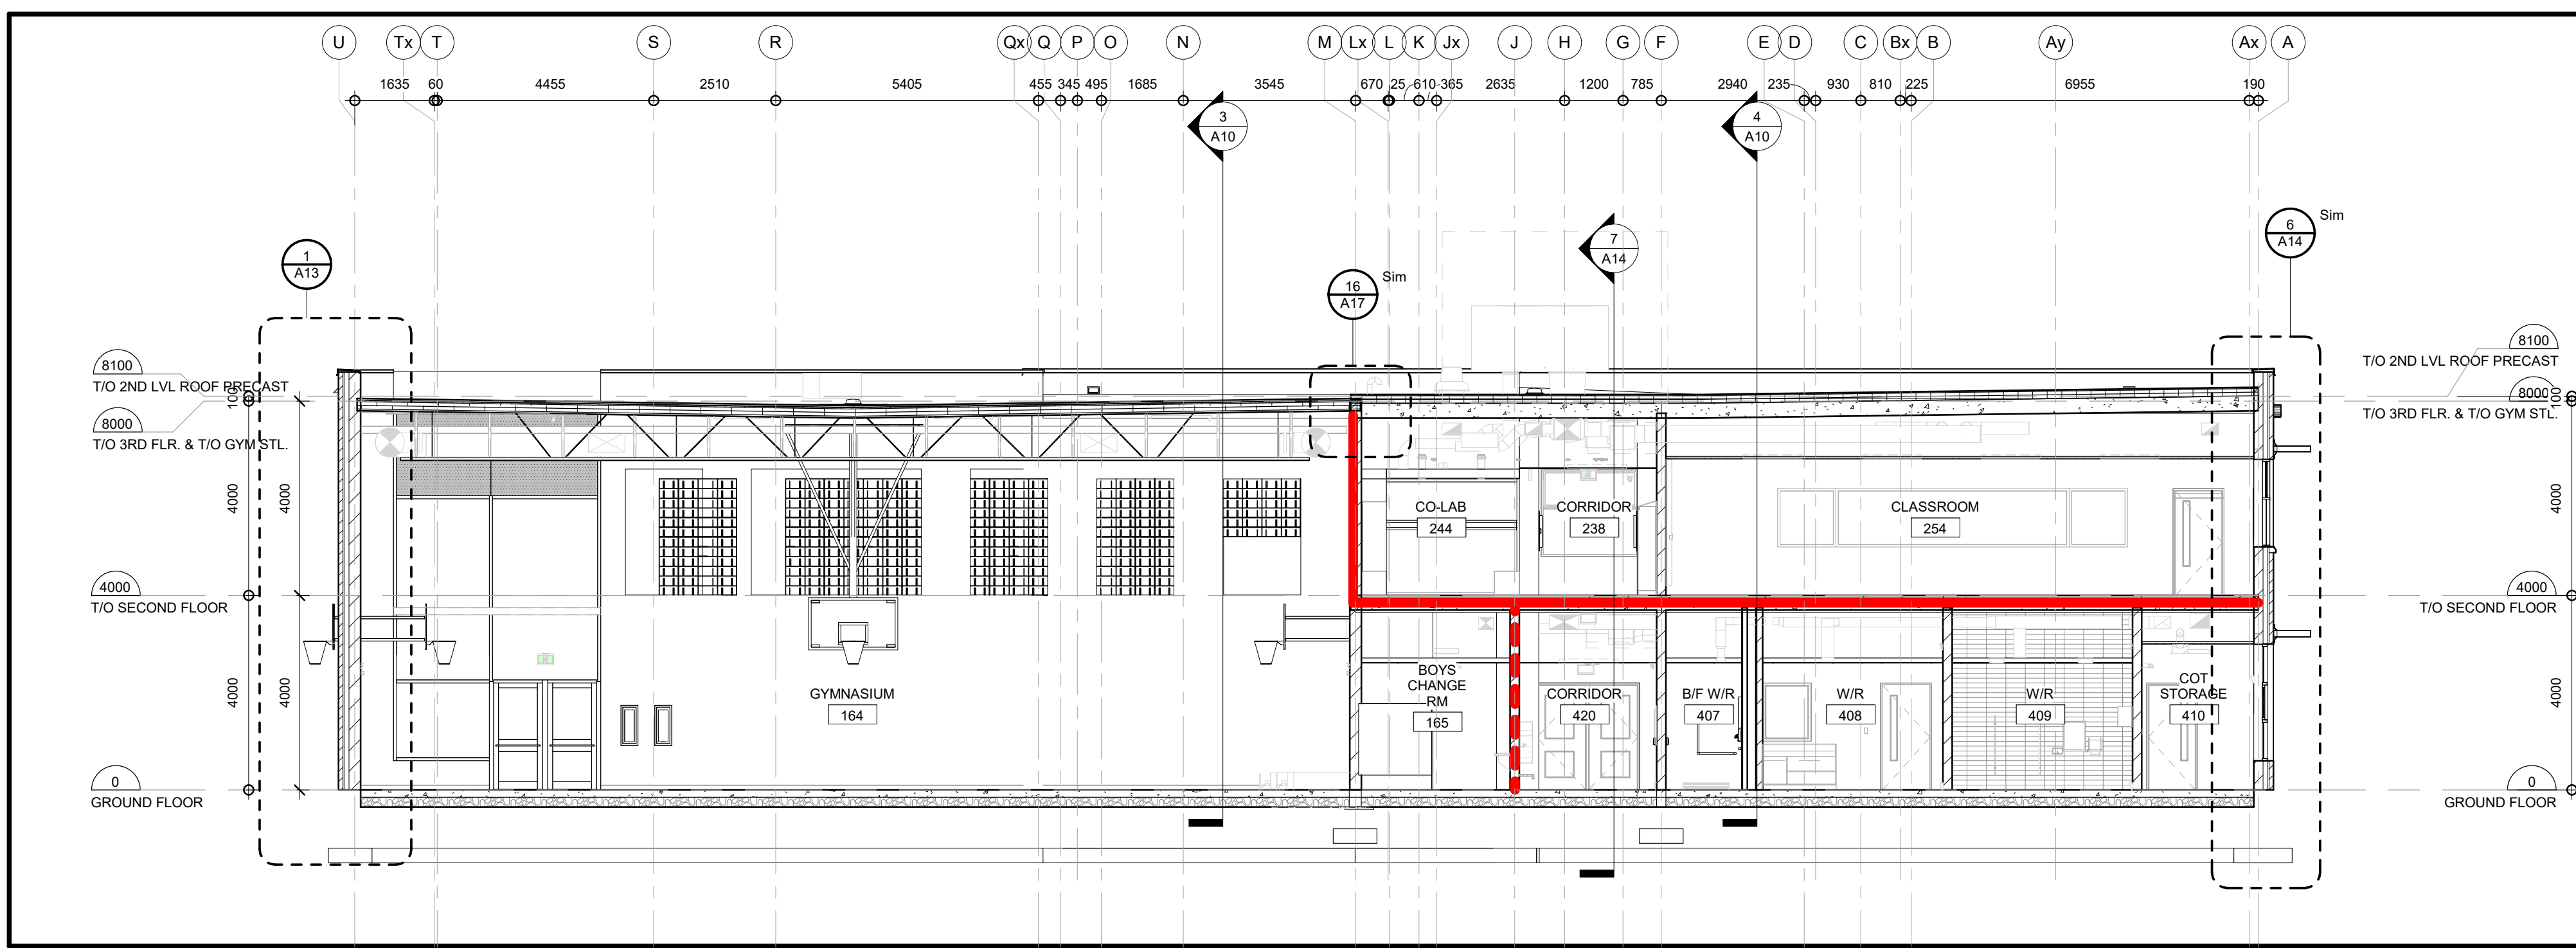


4 NORTH - SOUTH BUILDING SECTION - GYM
SCALE: 1:100

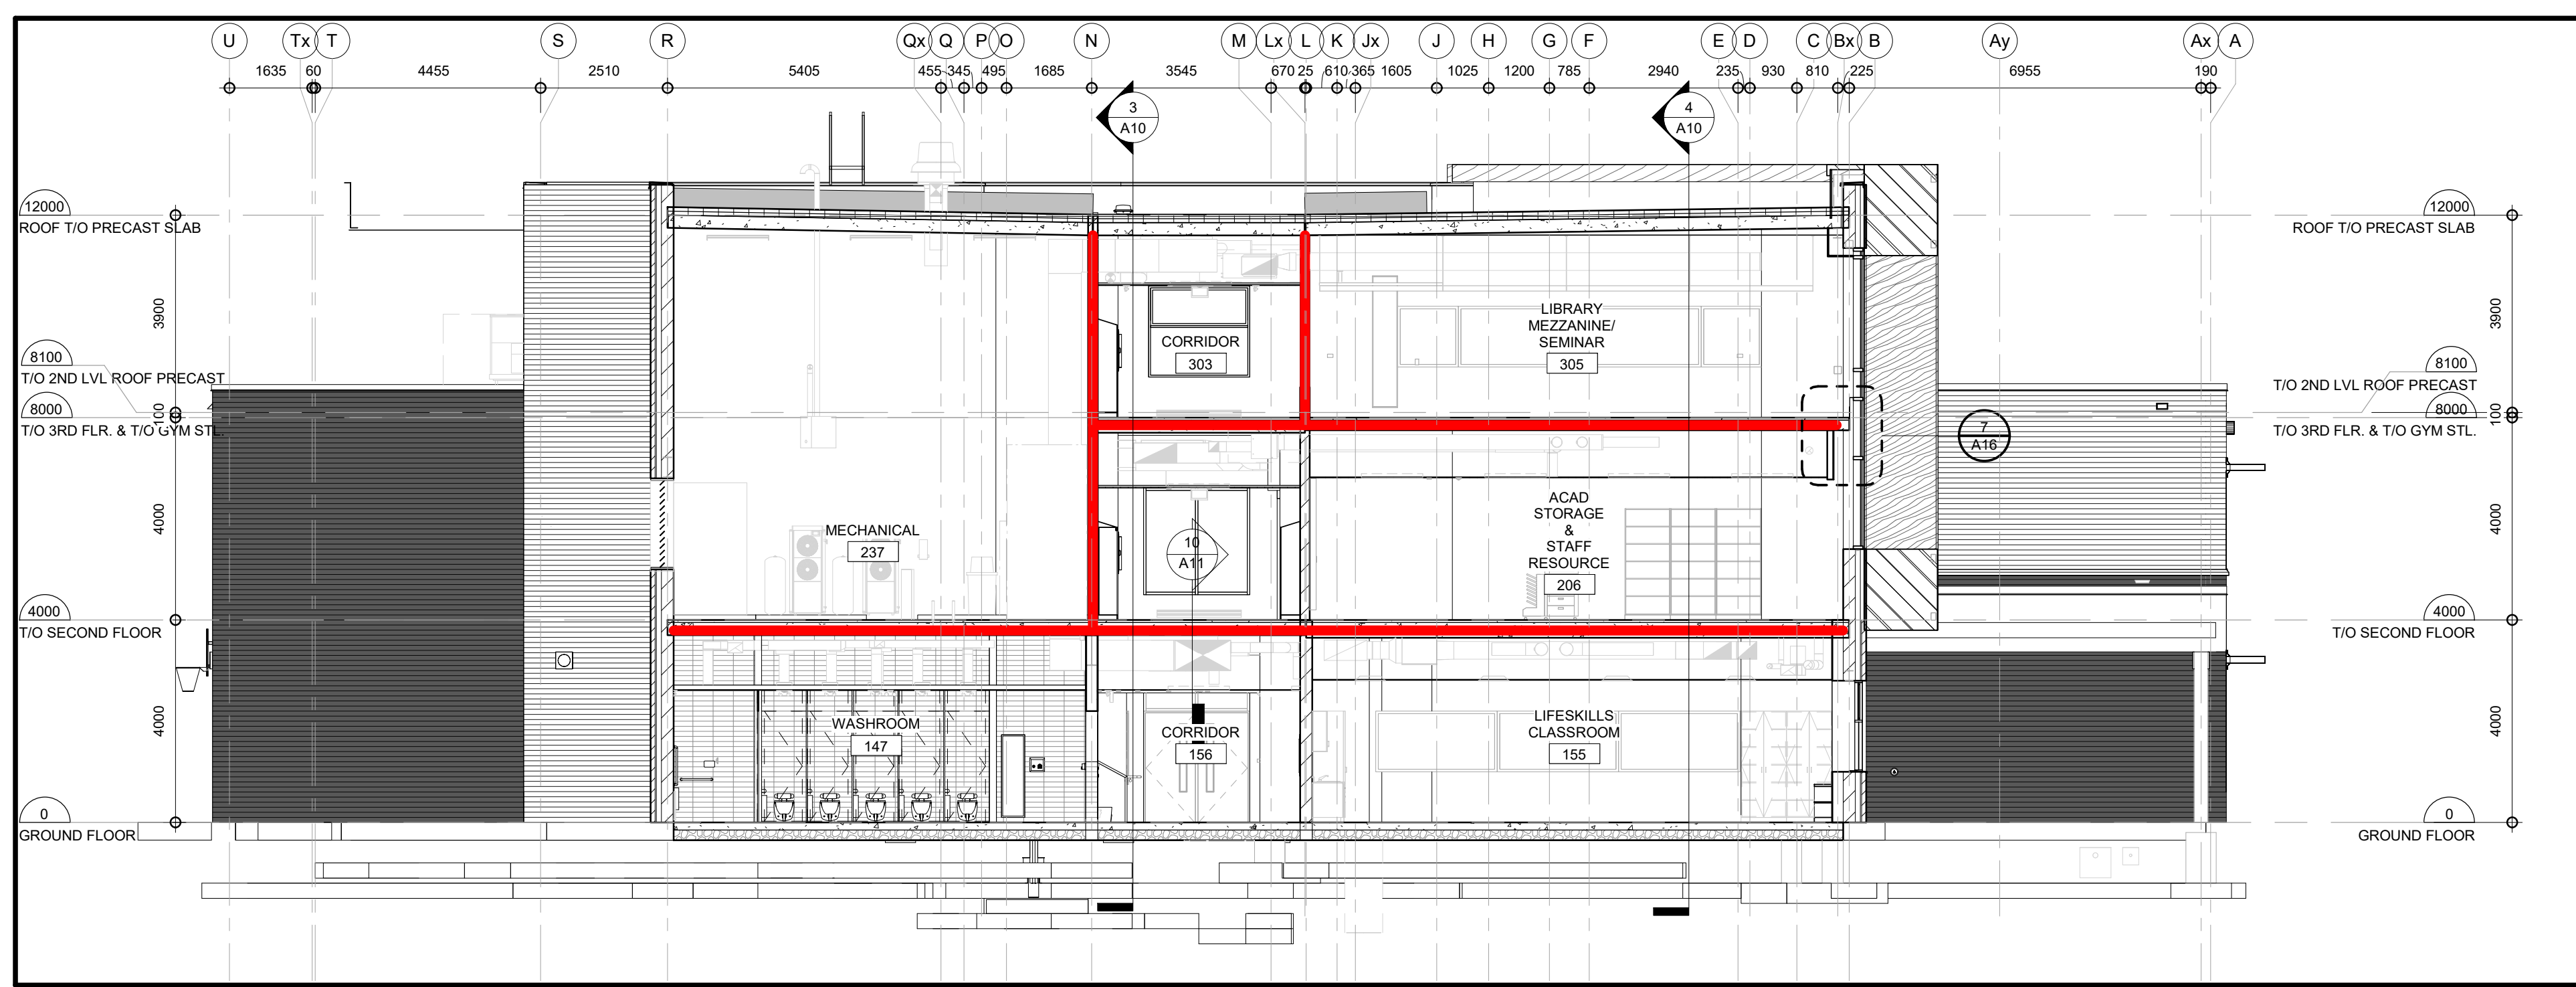


5 NORTH - SOUTH BUILDING SECTION - LIB 2
SCALE: 1:100

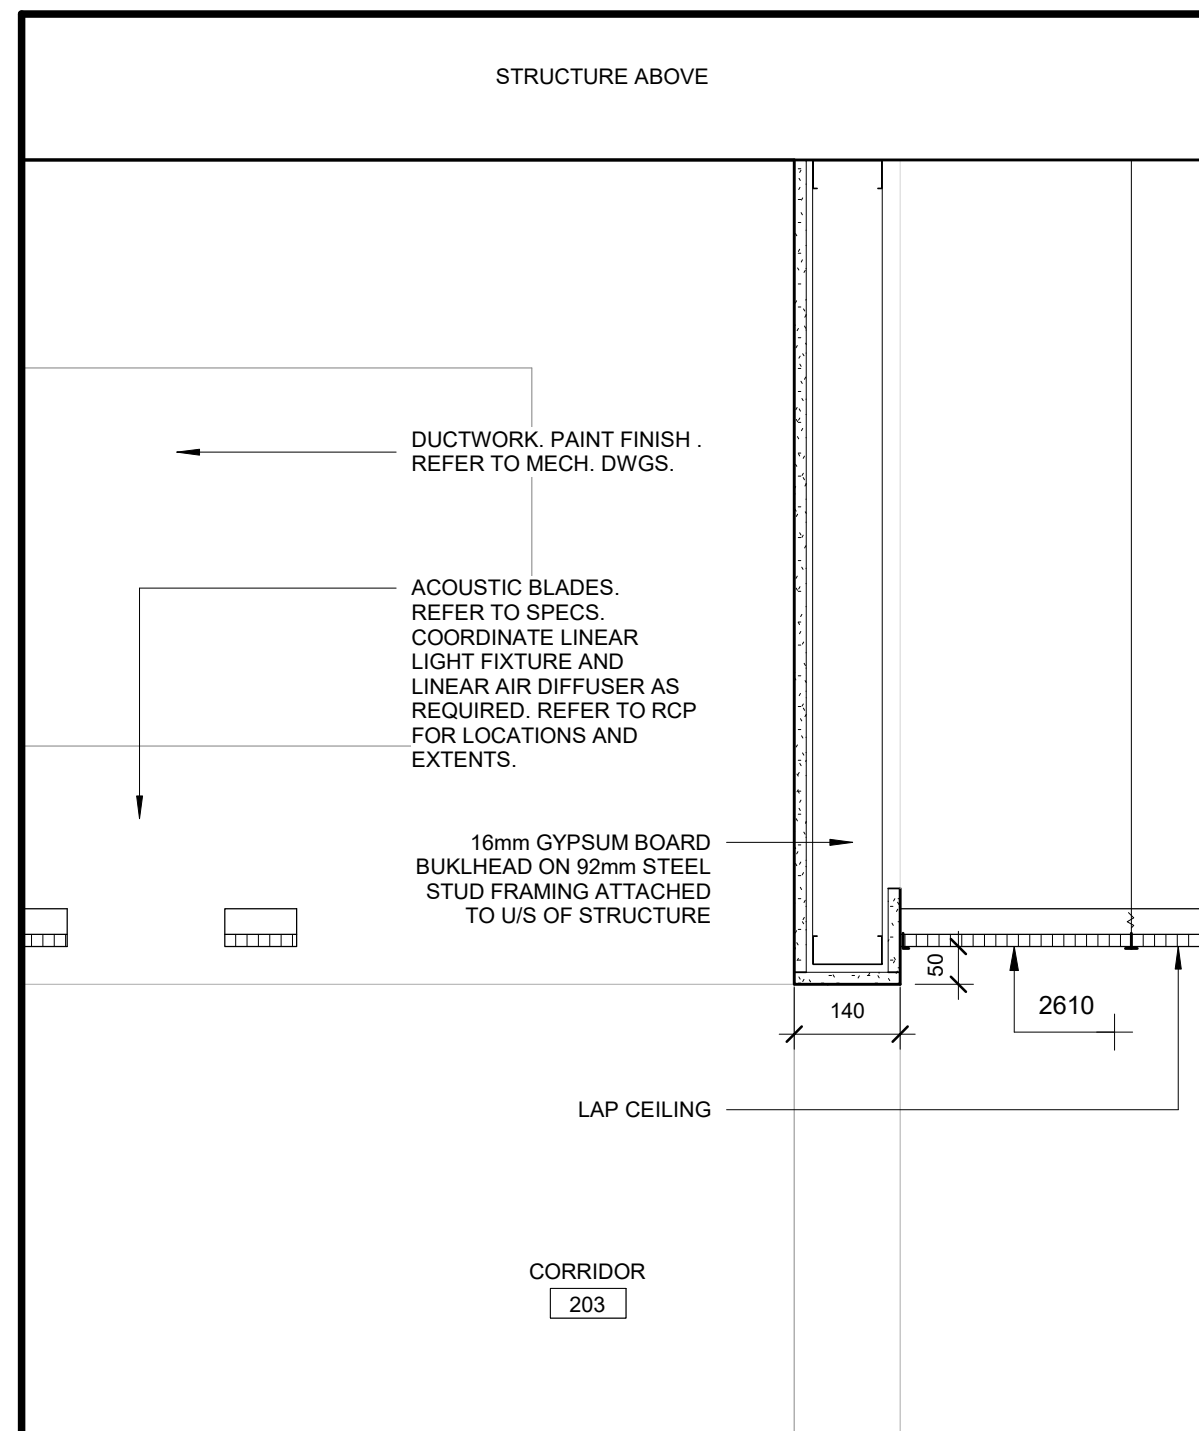


7 TYP. DETAIL AT LAP AND EXPOSED CEILING
SCALE: 1:10

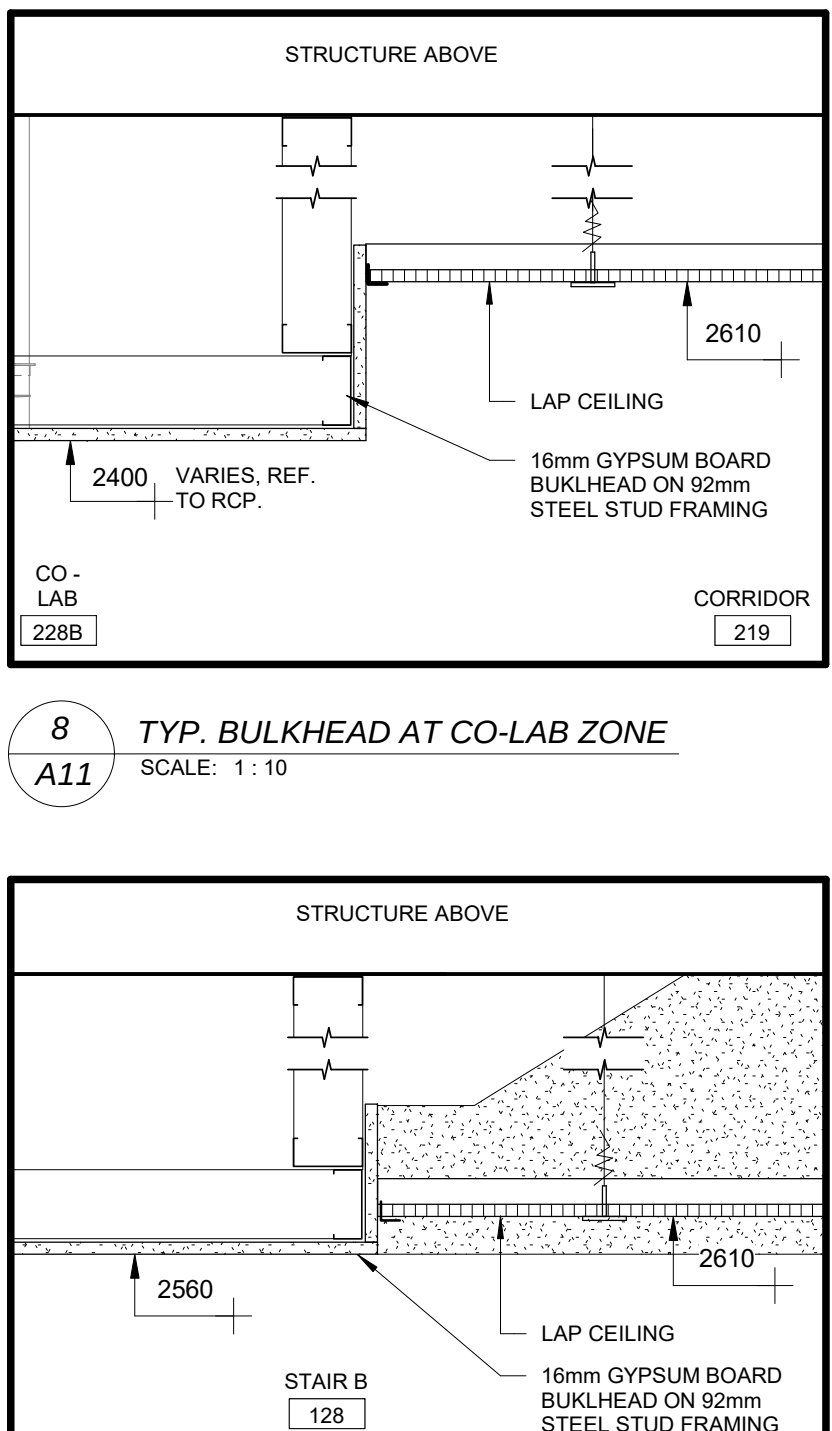


9 TYP. DETAIL AT LAP AND GYP. CEILING
SCALE: 1:10

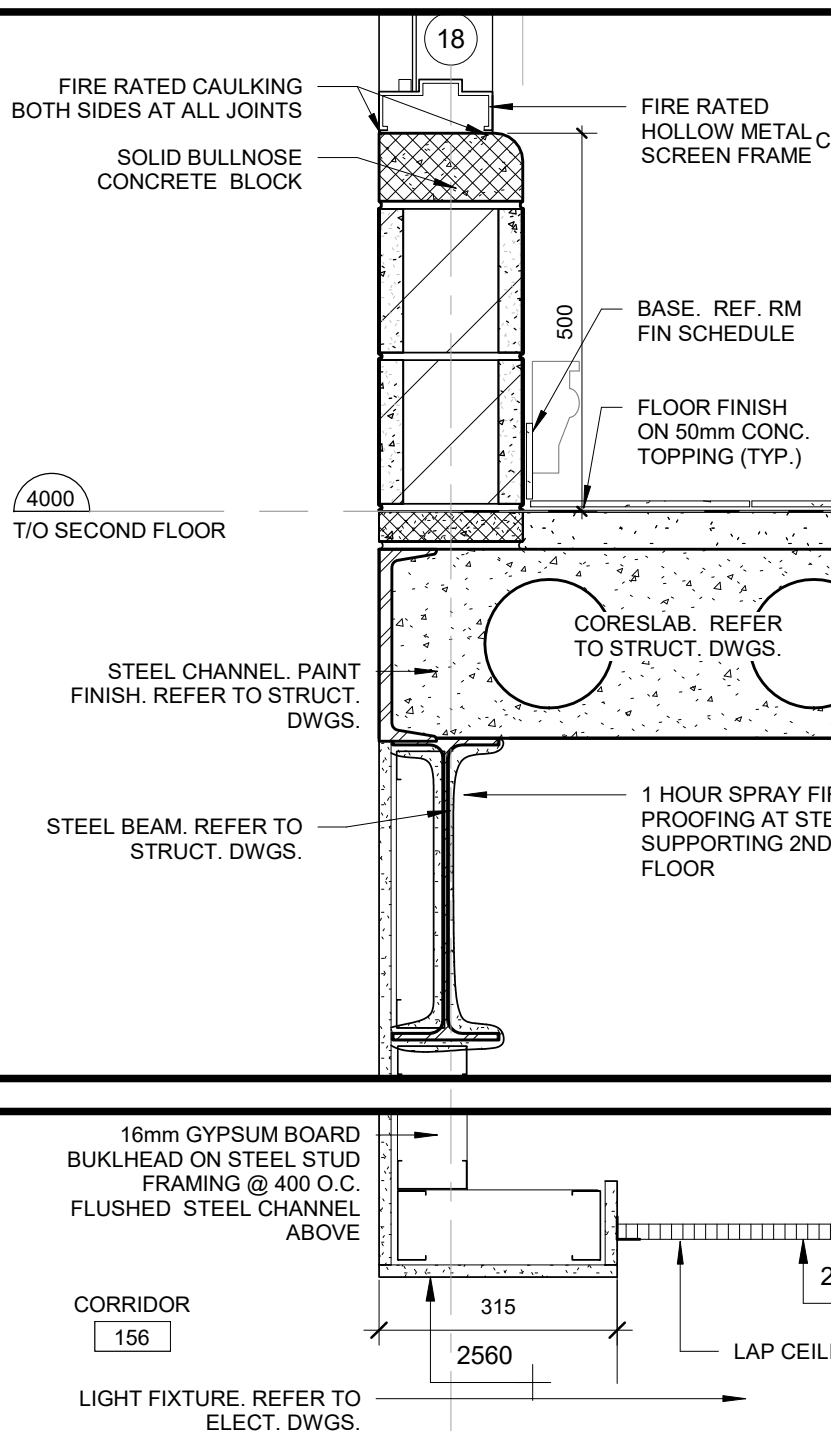


10 GYP. BULKHEAD AT CORRIDOR 156
SCALE: 1:10

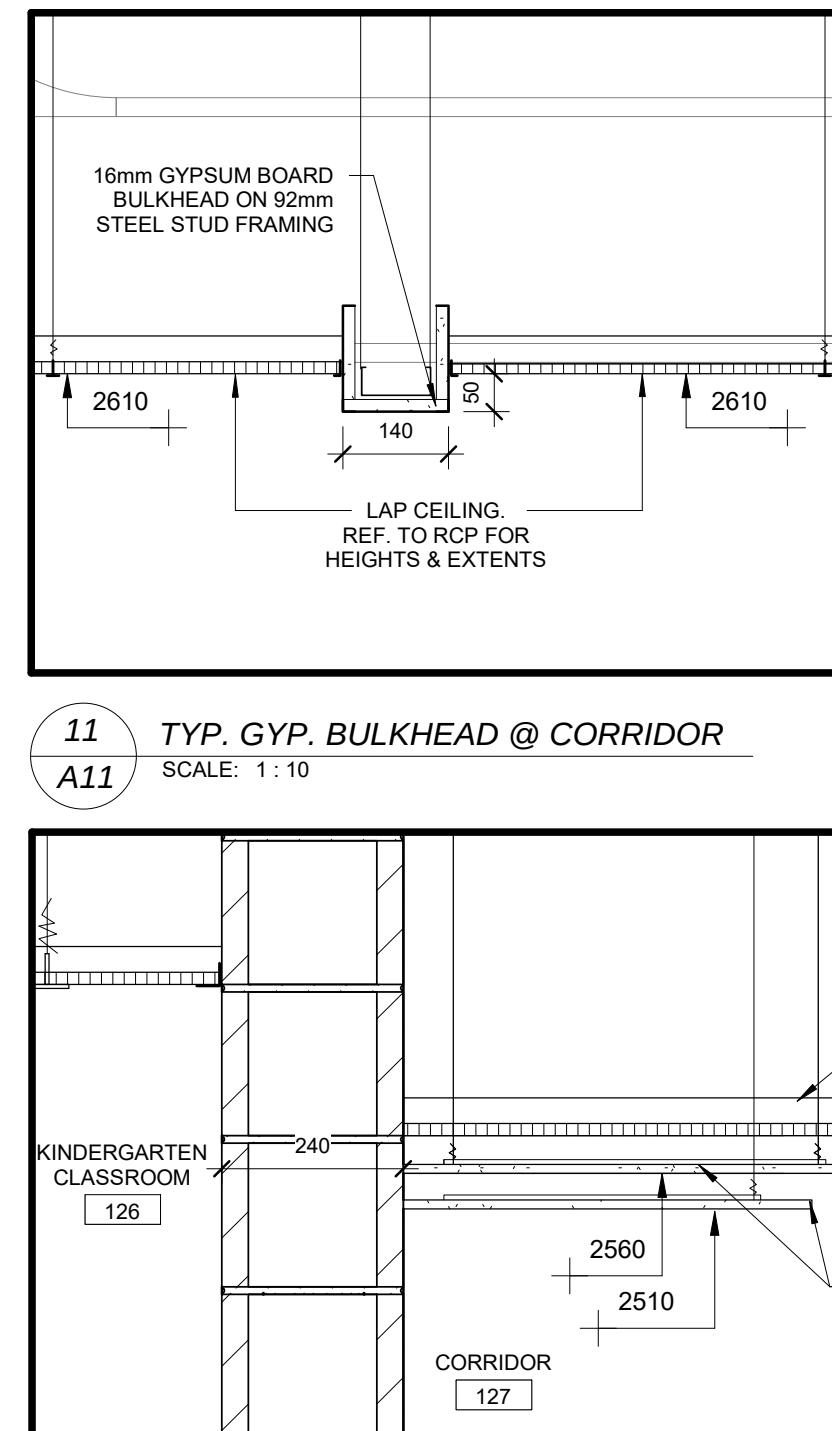

11 TYP. GYP. BULKHEAD @ CORRIDOR
SCALE: 1:10

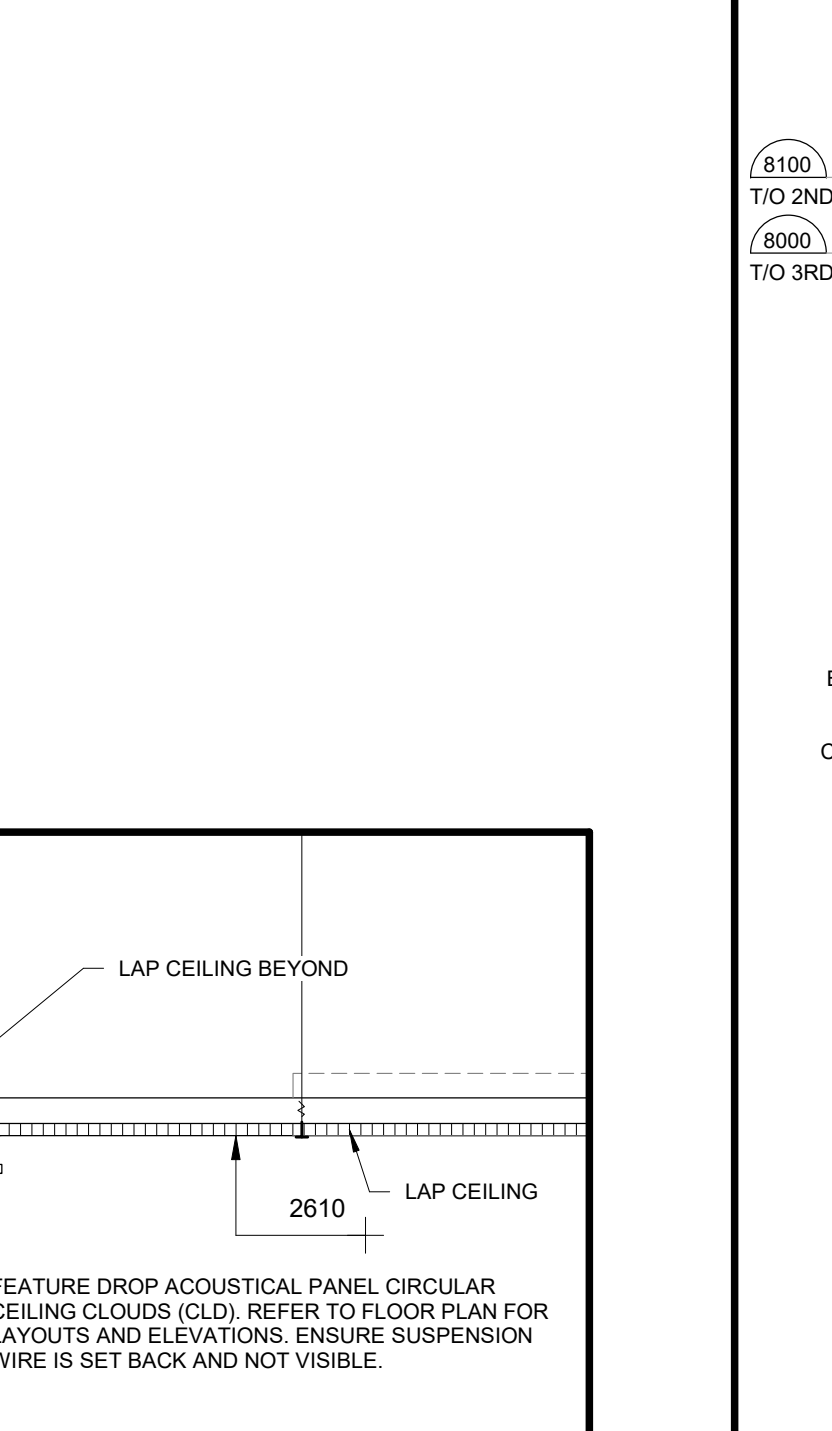

12 FEATURE DROP CEILING AT CORRIDOR 127
SCALE: 1:10

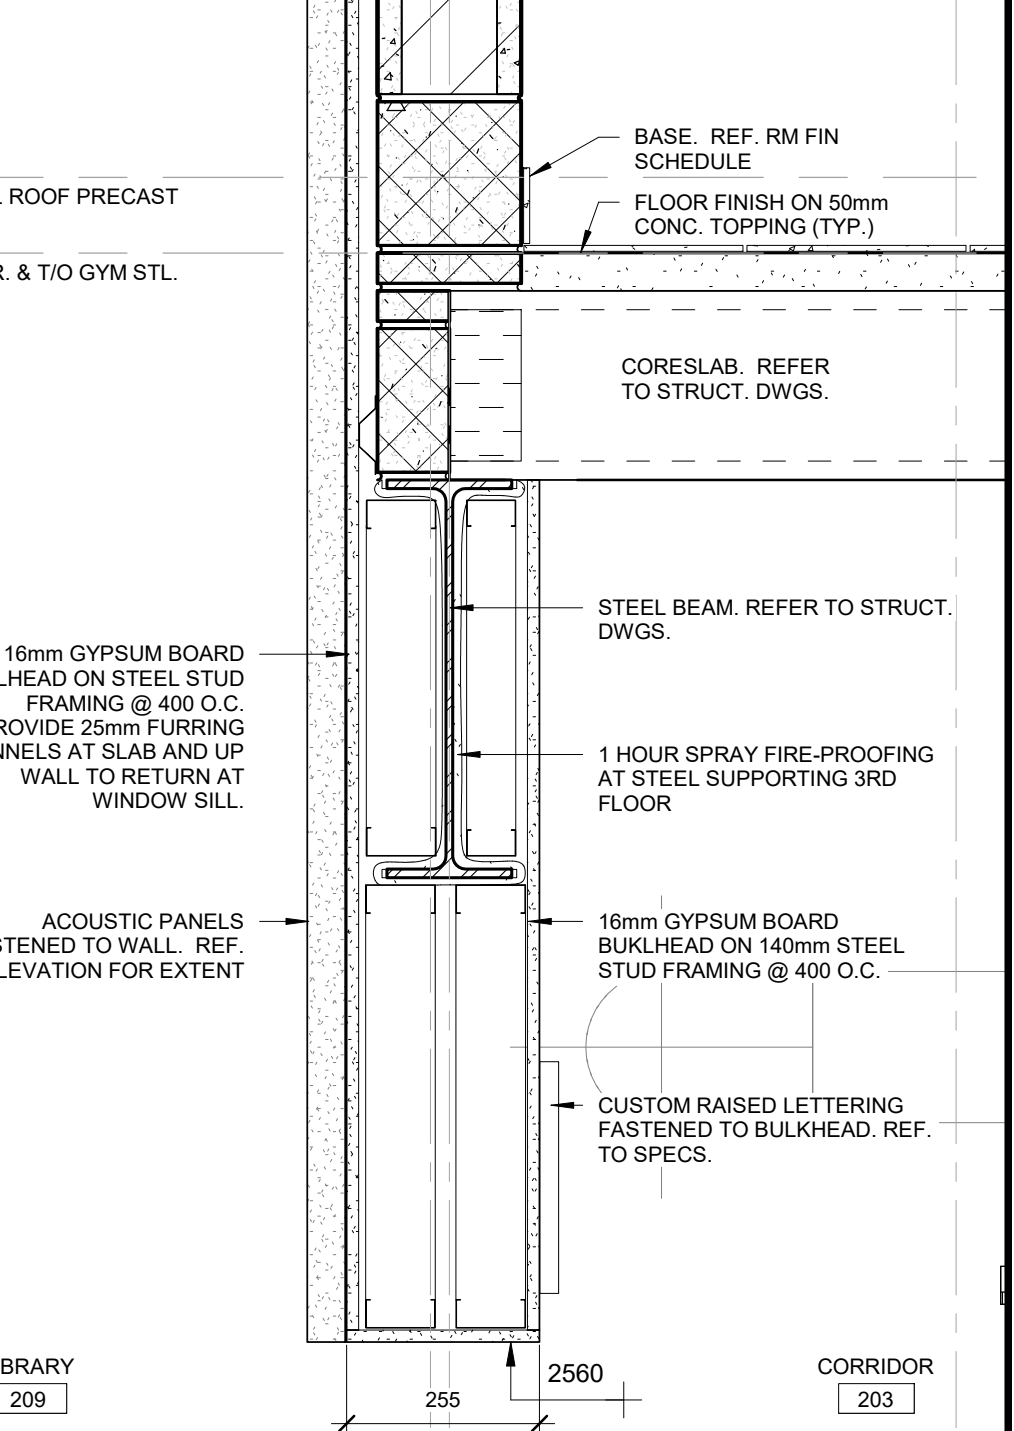

13 BULKHEAD AT LIBRARY
SCALE: 1:10

NO	REVISIONS	DATE
2	ISSUED FOR TENDER	26 02 05
1	ISSUED FOR PERMIT	25 03 21

DRAWINGS ARE NOT TO BE SCALED. CONTRACTOR MUST CHECK AND VERIFY ALL DIMENSIONS AND CONDITIONS ON THE PROJECT AND REPORT ANY DISCREPANCIES TO THE CONSULTANT BEFORE PROCEEDING WITH THE WORK. THE USE OF THIS DRAWING OR PART THEREOF IS FORBIDDEN WITHOUT THE WRITTEN APPROVAL OF THE CONSULTANT.

CERTIFICATE OF PRACTICE #2092

MILTON #13 PUBLIC SCHOOL

SP13/25 1345 TRUDEAU DRIVE, MILTON, ON.

LEGAL DESCRIPTION:
PART OF LOT 6, CONCESSION 5
TOWN OF MILTON, REGION OF HALTON

TENDER NO. RFT 26-031

HALTON DISTRICT SCHOOL BOARD
1345 TRUDEAU DRIVE, MILTON, ON. L7R 2Z2
TEL: (905) 335-3603
FAX: (905) 335-3602

DATE: FEBRUARY 2026

DRAWN: CCKB

CHECKED: PL

PROJECT: 22124

SCALE: As indicated

PRINT DATE: 2026-02-05 2:25:03 PM

REVIT FILE: T:\20151510\2026\Revit\MILTON10.RVT

REVISIONS

DATE

NO

REVISIONS

DATE

NO

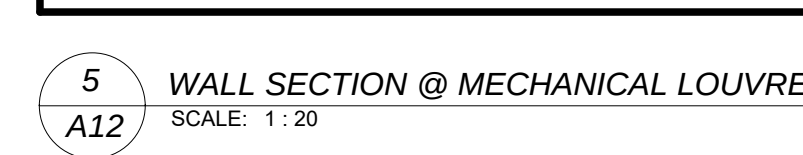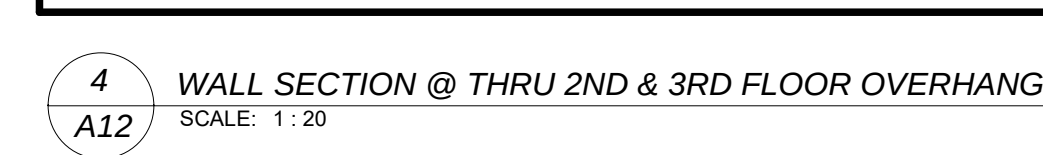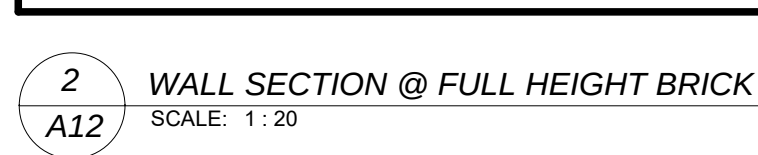
[illegible]

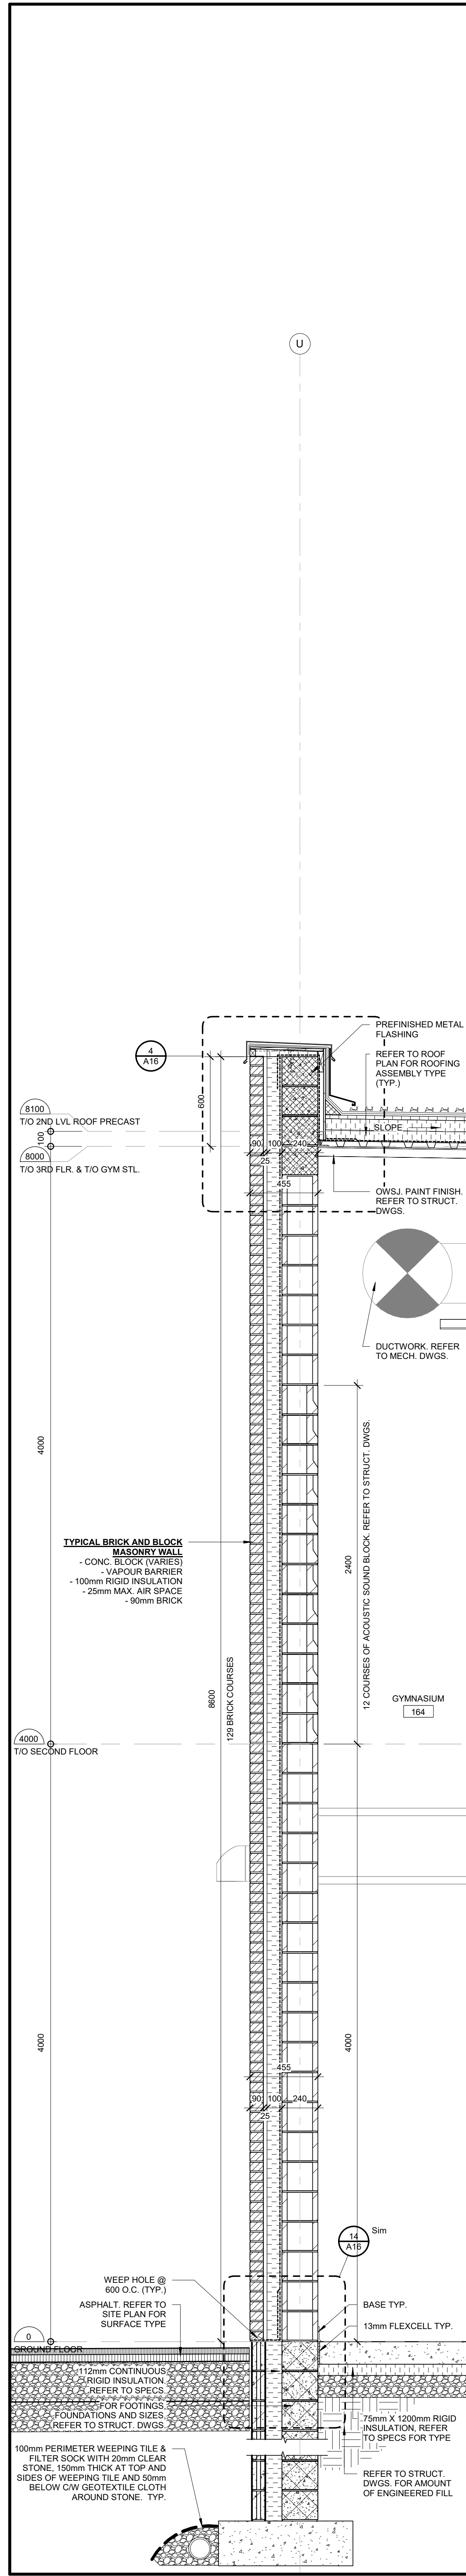


1 WALL SECTION @ GYMNASIUM NORTH WALL ON 240 CONC. BLK
SCALE: 1:20

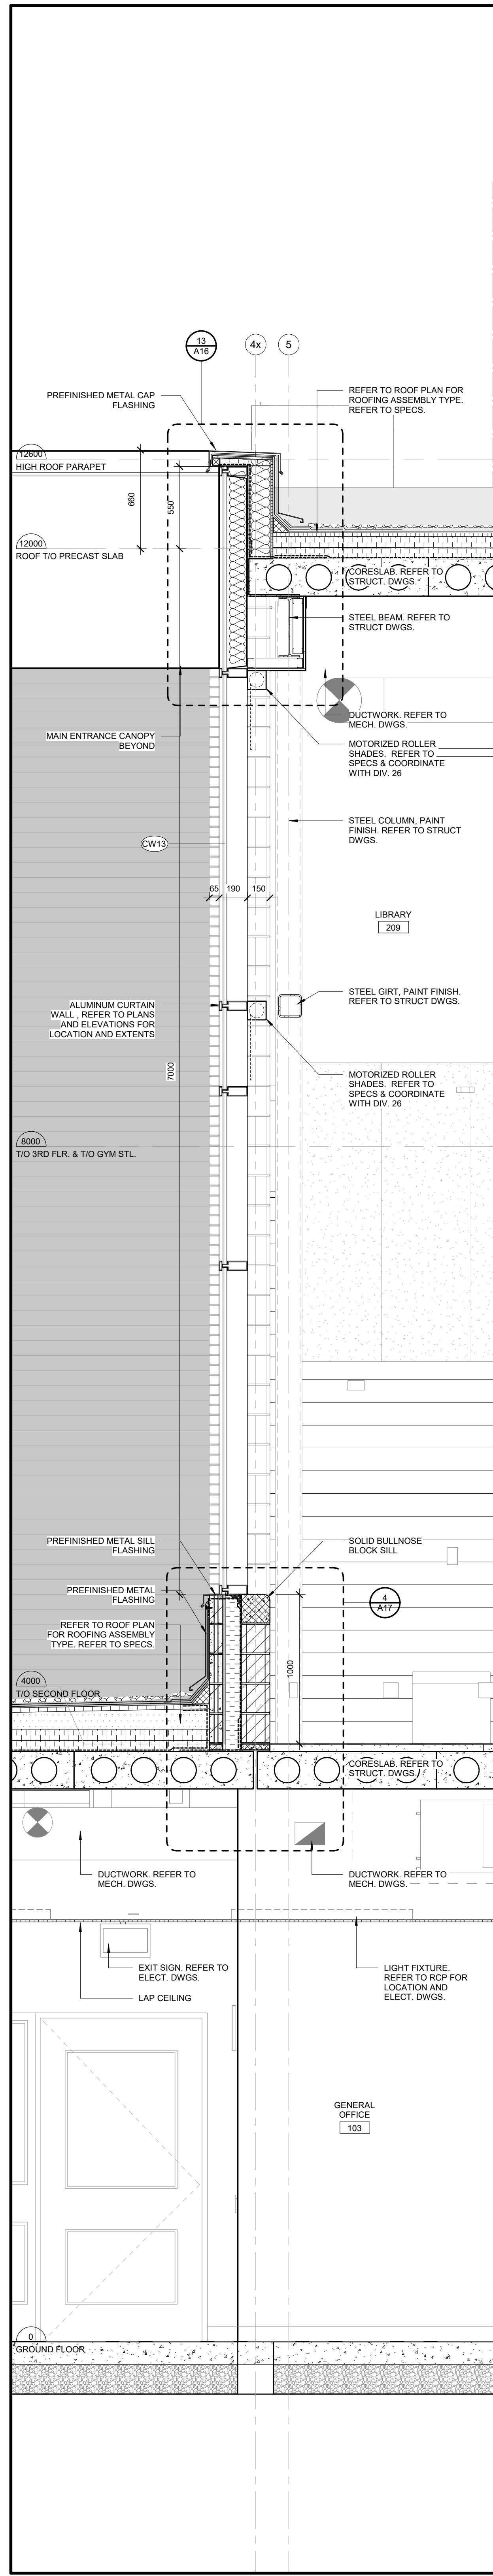


2 WALL SECTION @ LIBRARY WALL TO LOW ROOF
SCALE: 1:20

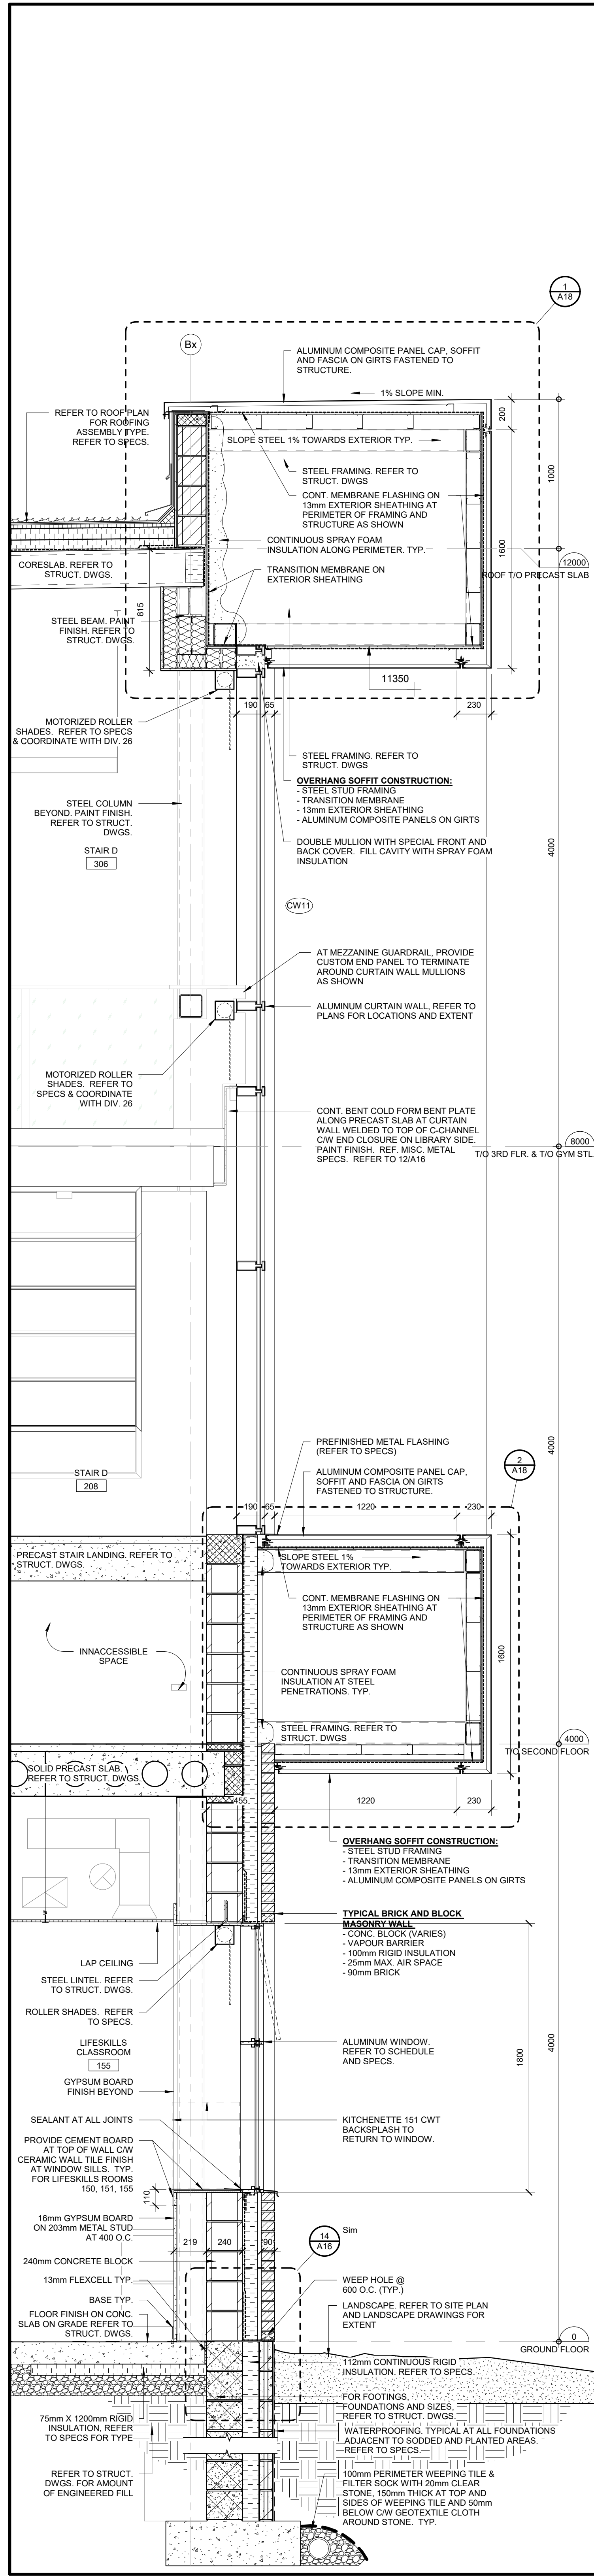


3 WALL SECTION @ FRONT OF LIBRARY
SCALE: 1:20

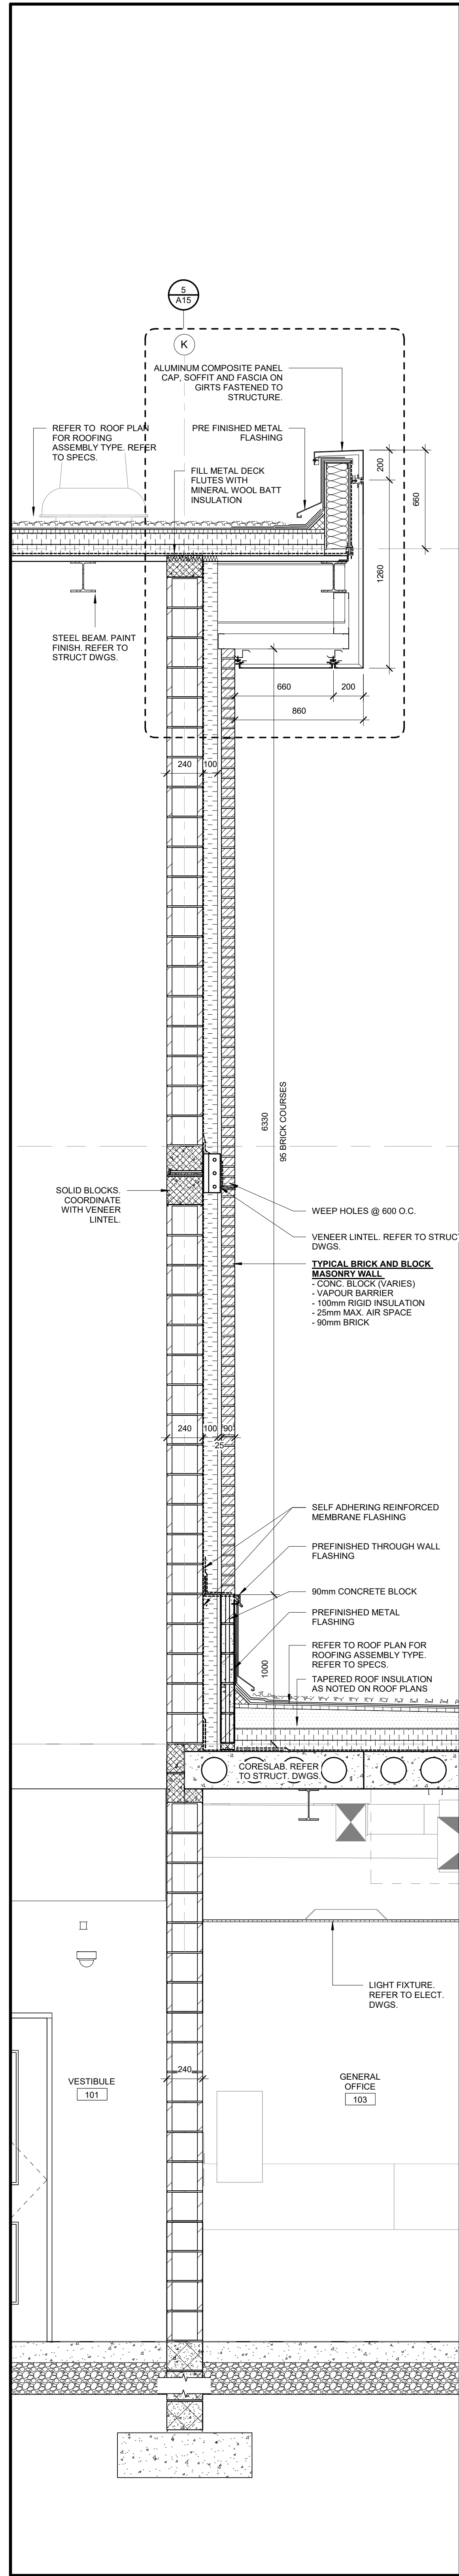

4 WALL SECTION @ ADMIN AREA THRU NORTH CANOPY
SCALE: 1:20

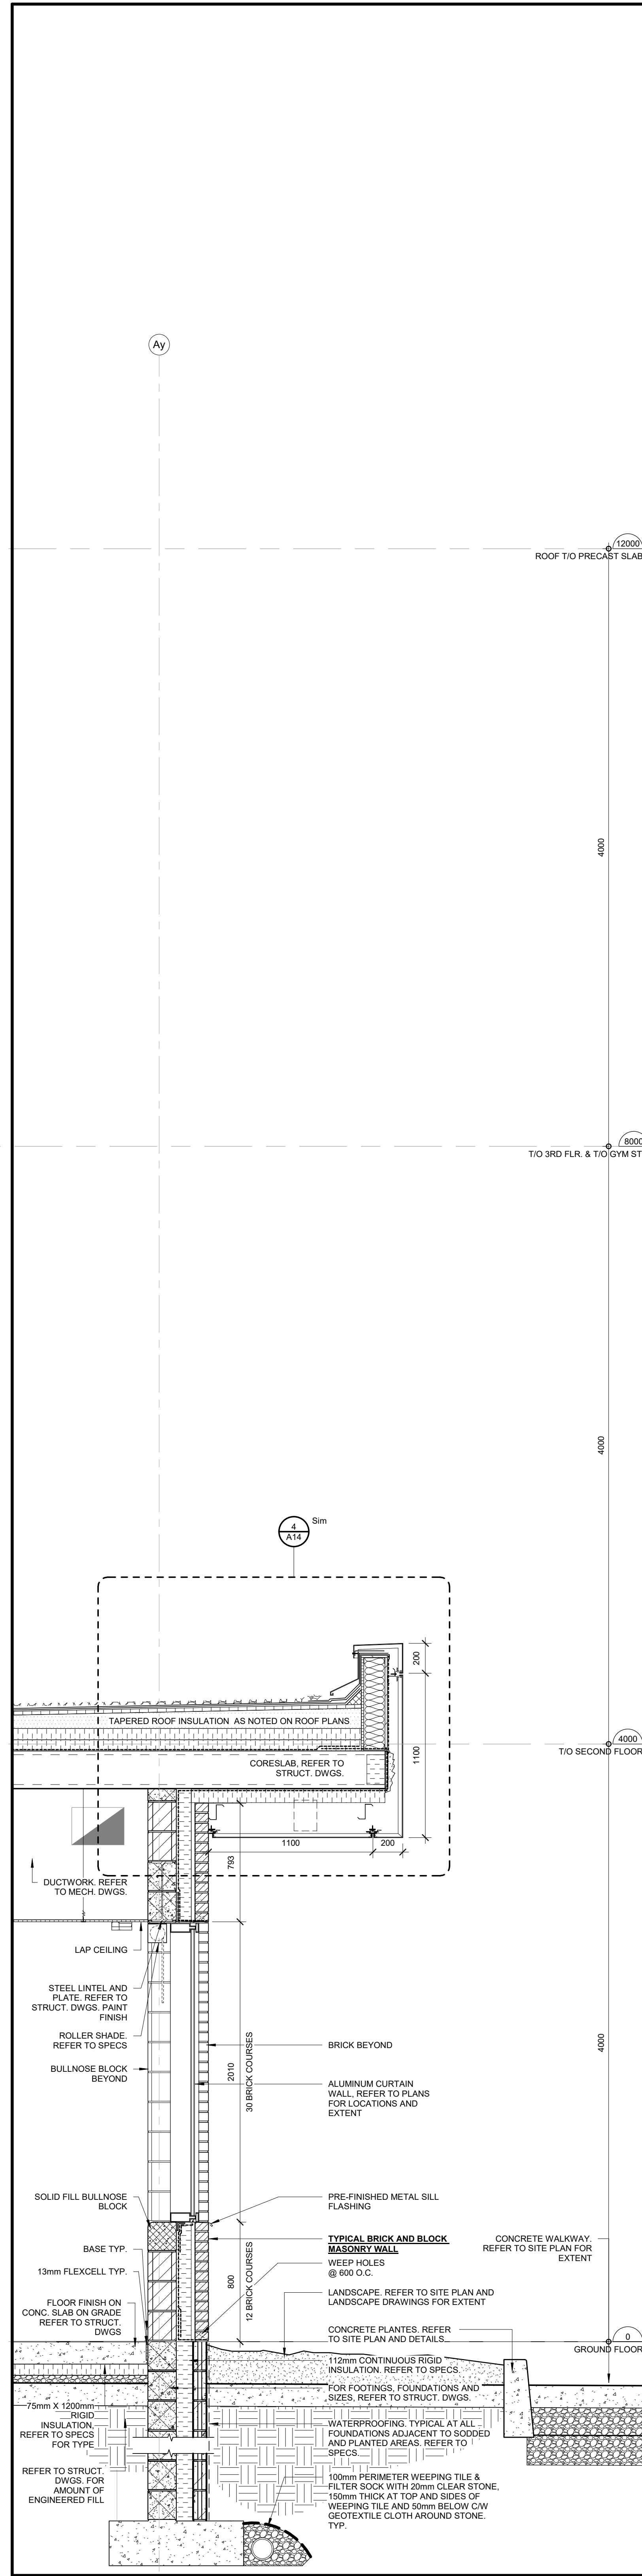

5 WALL SECTION @ WINDOWS AND DOOR
SCALE: 1:20

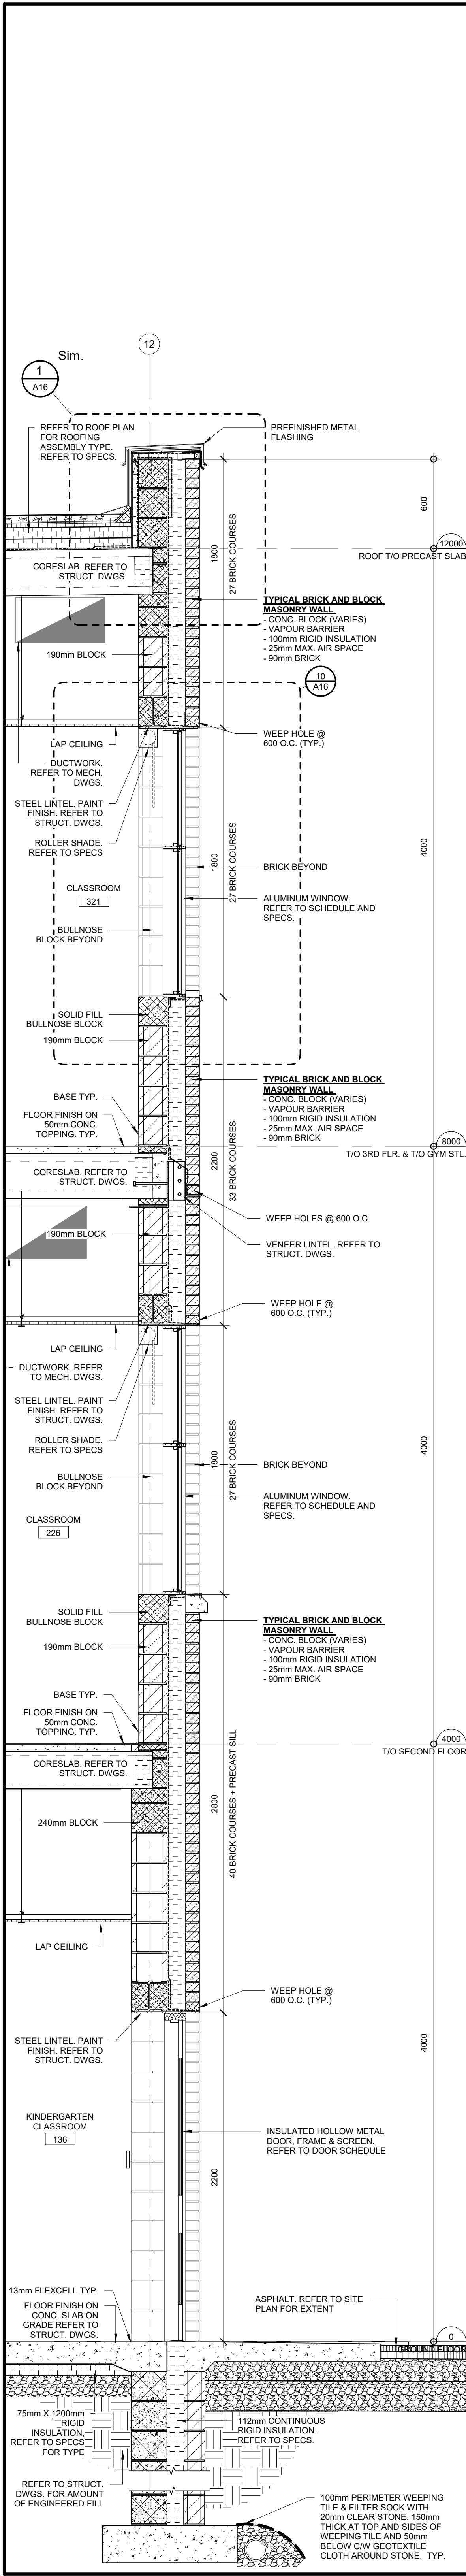

5 WALL SECTION @ WINDOWS AND DOOR
SCALE: 1:20

GENERAL NOTES:
CONTRACTOR TO COORDINATE TRADES TO
PROTECT AND MAINTAIN WATER TIGHTNESS
OF ROOF AND WALLS

NO	REVISIONS	DATE
1	ISSUED FOR PERMIT	25 03 21
2	ISSUED FOR TENDER	26 02 05

NO. 123456789
FEB 9 2005
CANADIAN ASSOCIATION OF ARCHITECTS
CERTIFICATE OF PRACTICE #2922

MILTON #13 PUBLIC SCHOOL

SP13/25 1349 TRUDEAU DRIVE, MILTON, ON.

LEGAL DESCRIPTION:
PART OF LOT 6, CONCESSION 5
TOWN OF MILTON, REGION OF HALTON

TENDER NO. RFT 26-031











HALTON DISTRICT SCHOOL BOARD
LIV INGLETON EDUCATION CENTRE
5550 QUELPH LINE
BURLINGTON, ON. L7R 3Z2
TEL. (905) 335-3603
FAX (905) 335-3602

WALL SECTIONS & DETAILS

HOSSACK ARCHITECTURE


103 - 1238 - IRONDALE, WY.
2001 FIDELITY GROUP INC.

SCALE: 1:20 PROJECT: 22124
DATE: FEBRUARY 2008
DRAWN: CCKB
CHECKED: PL
PRINT DATE: 2008-02-05 2:25:18 PM
REVIT FILE: T:\2015151060206\MILTON101.RVT

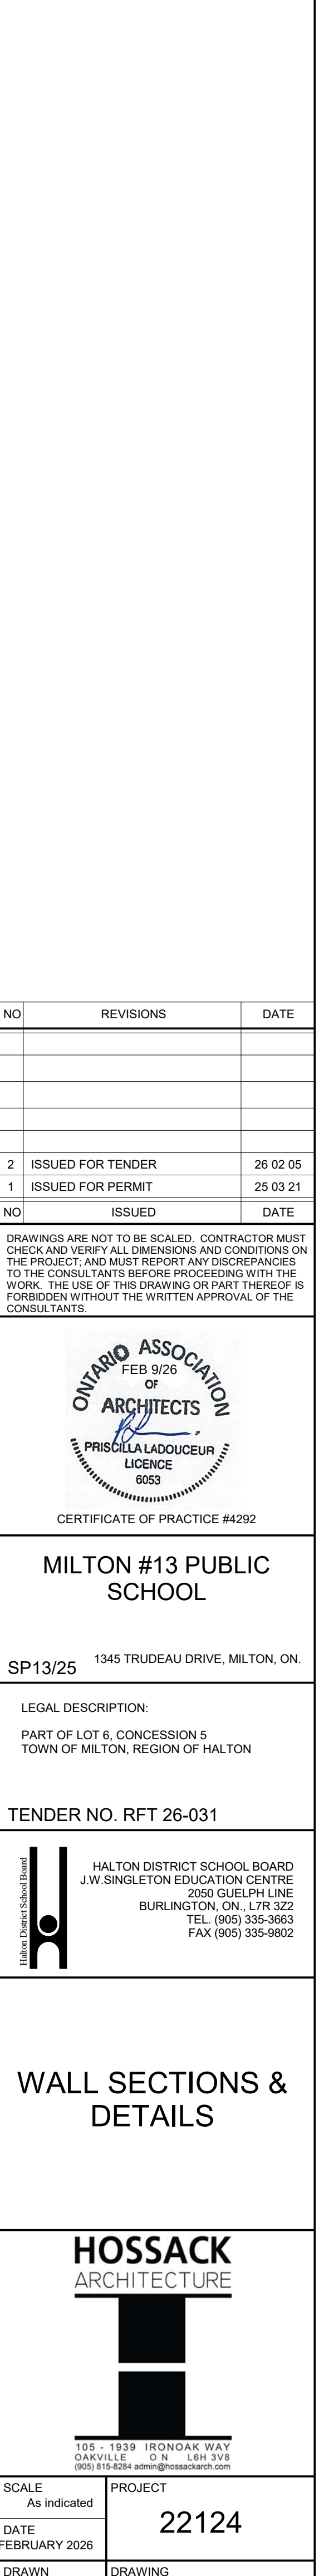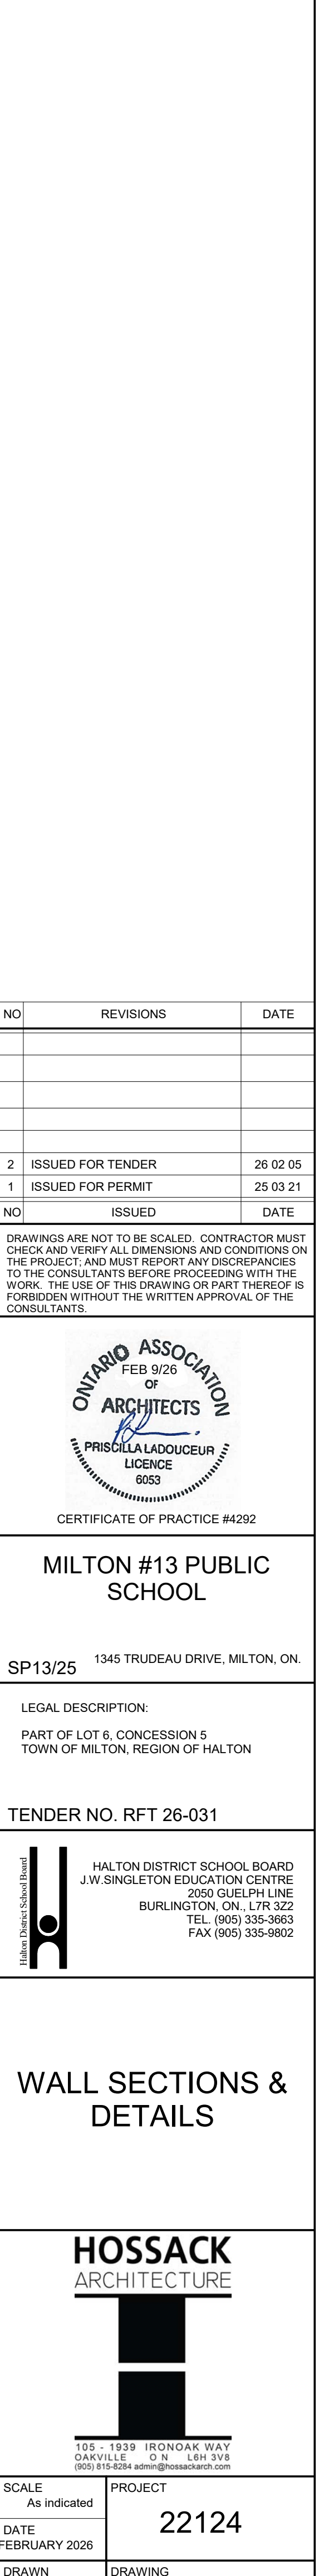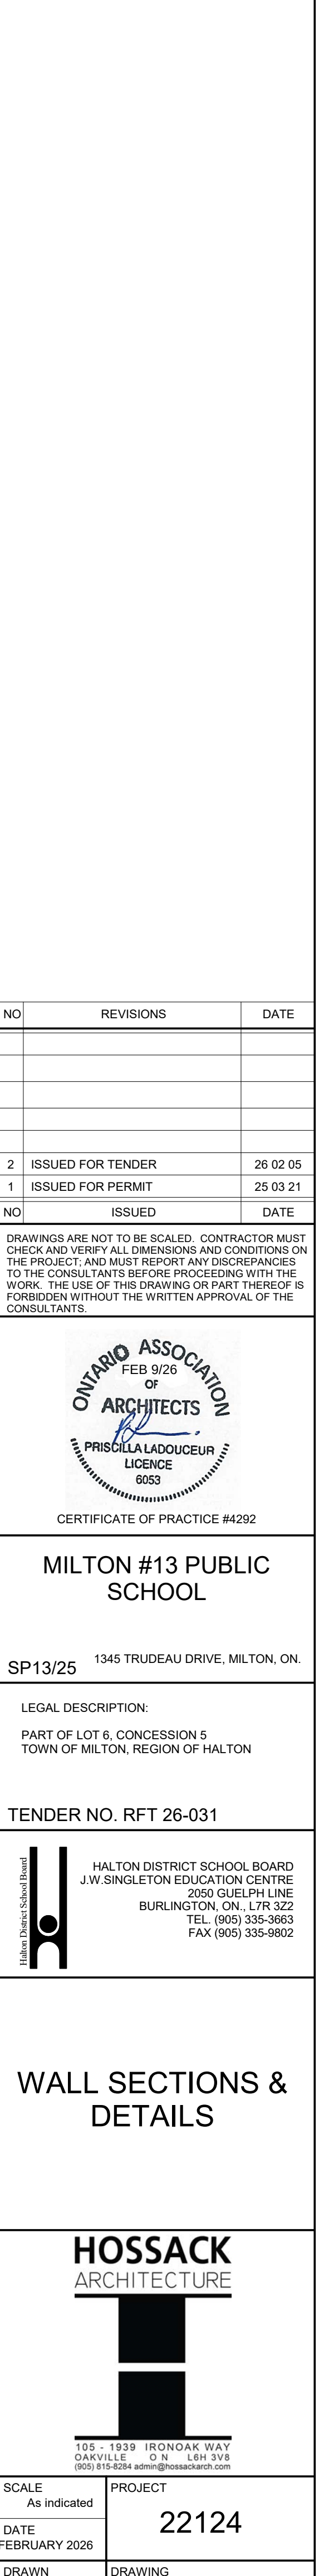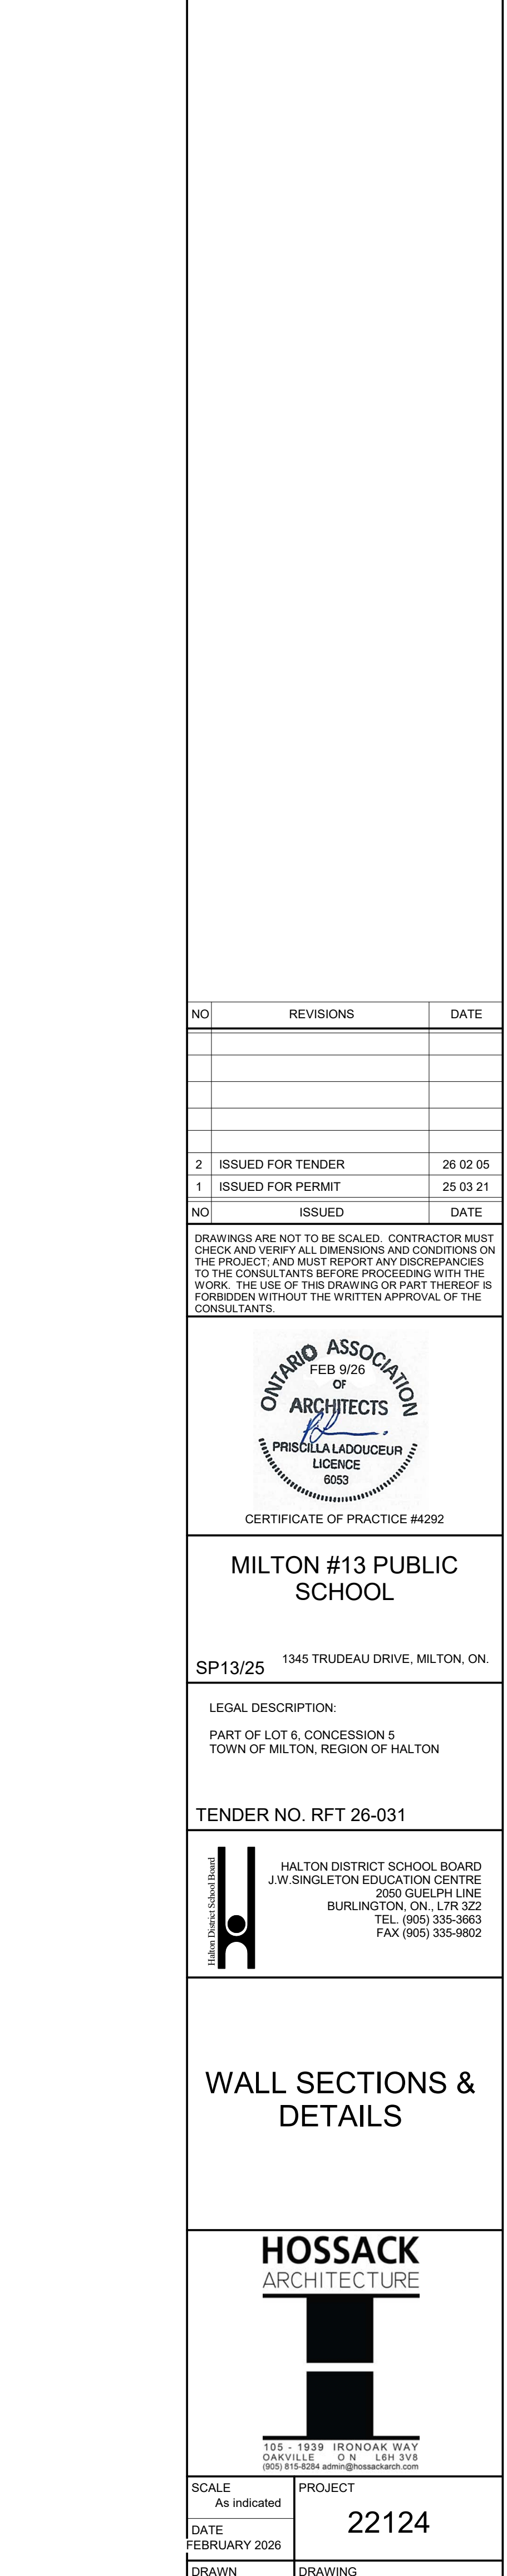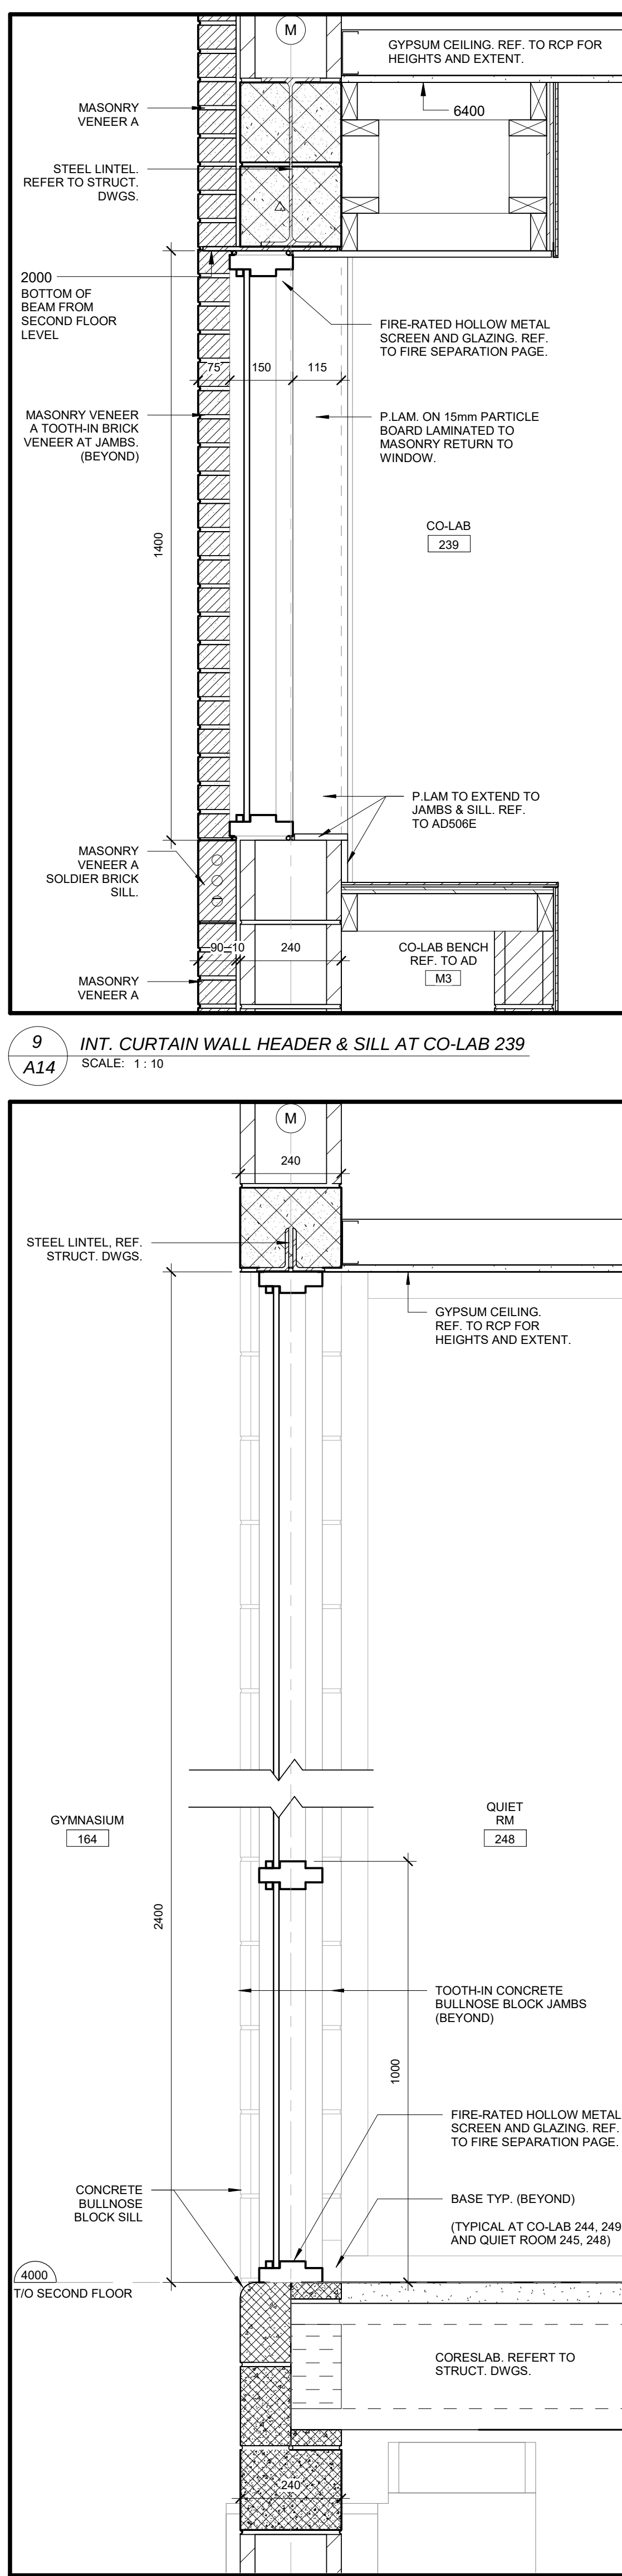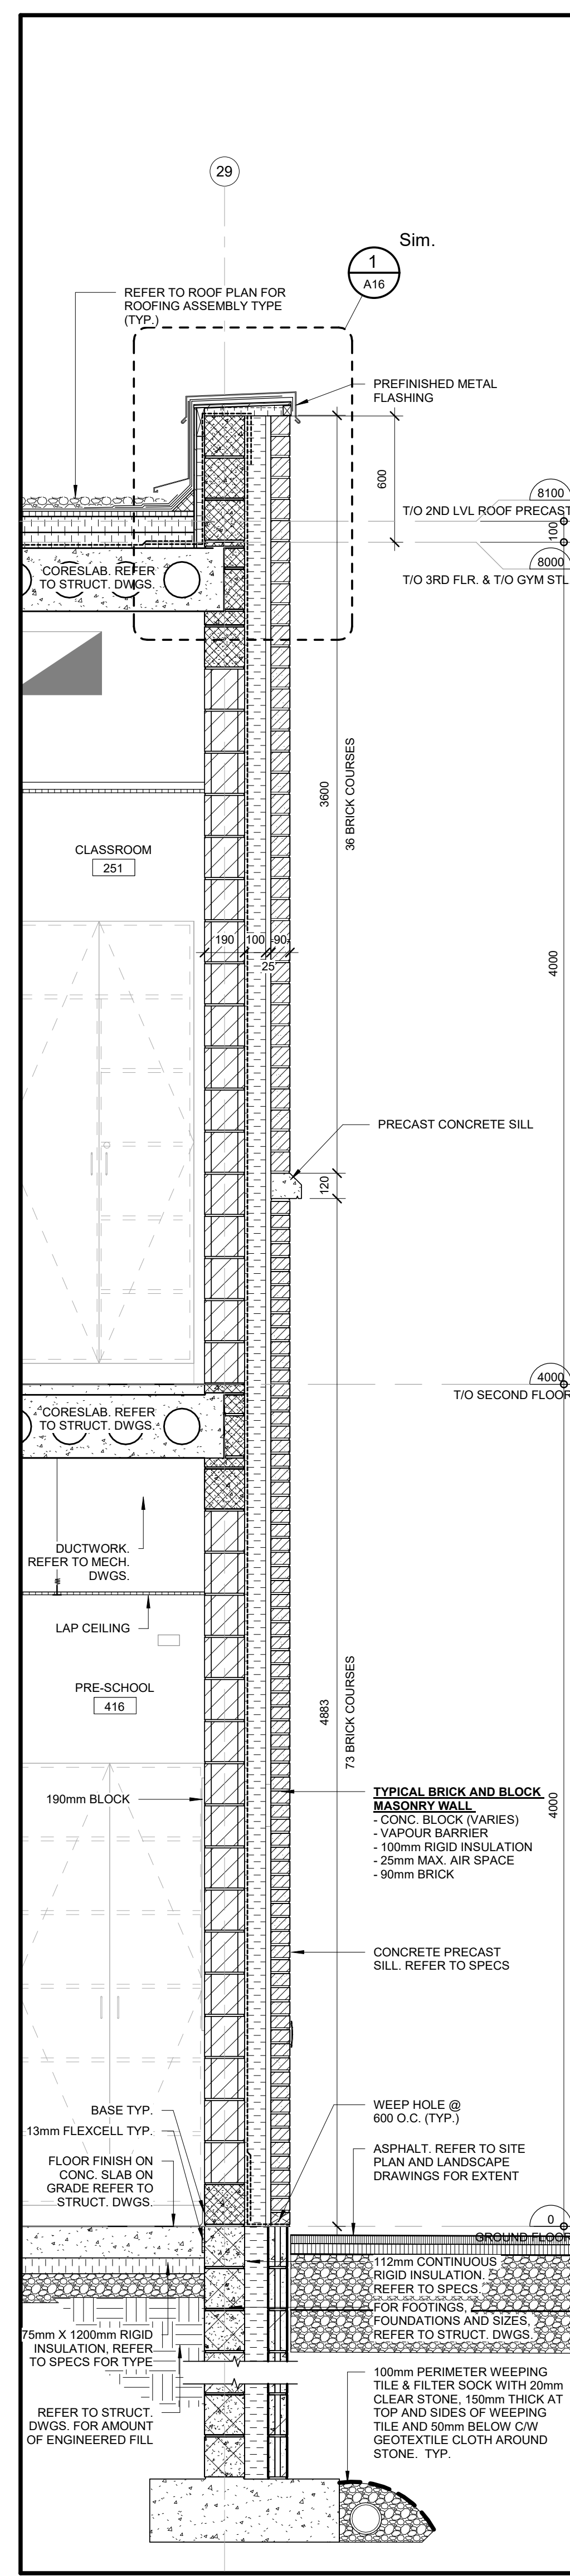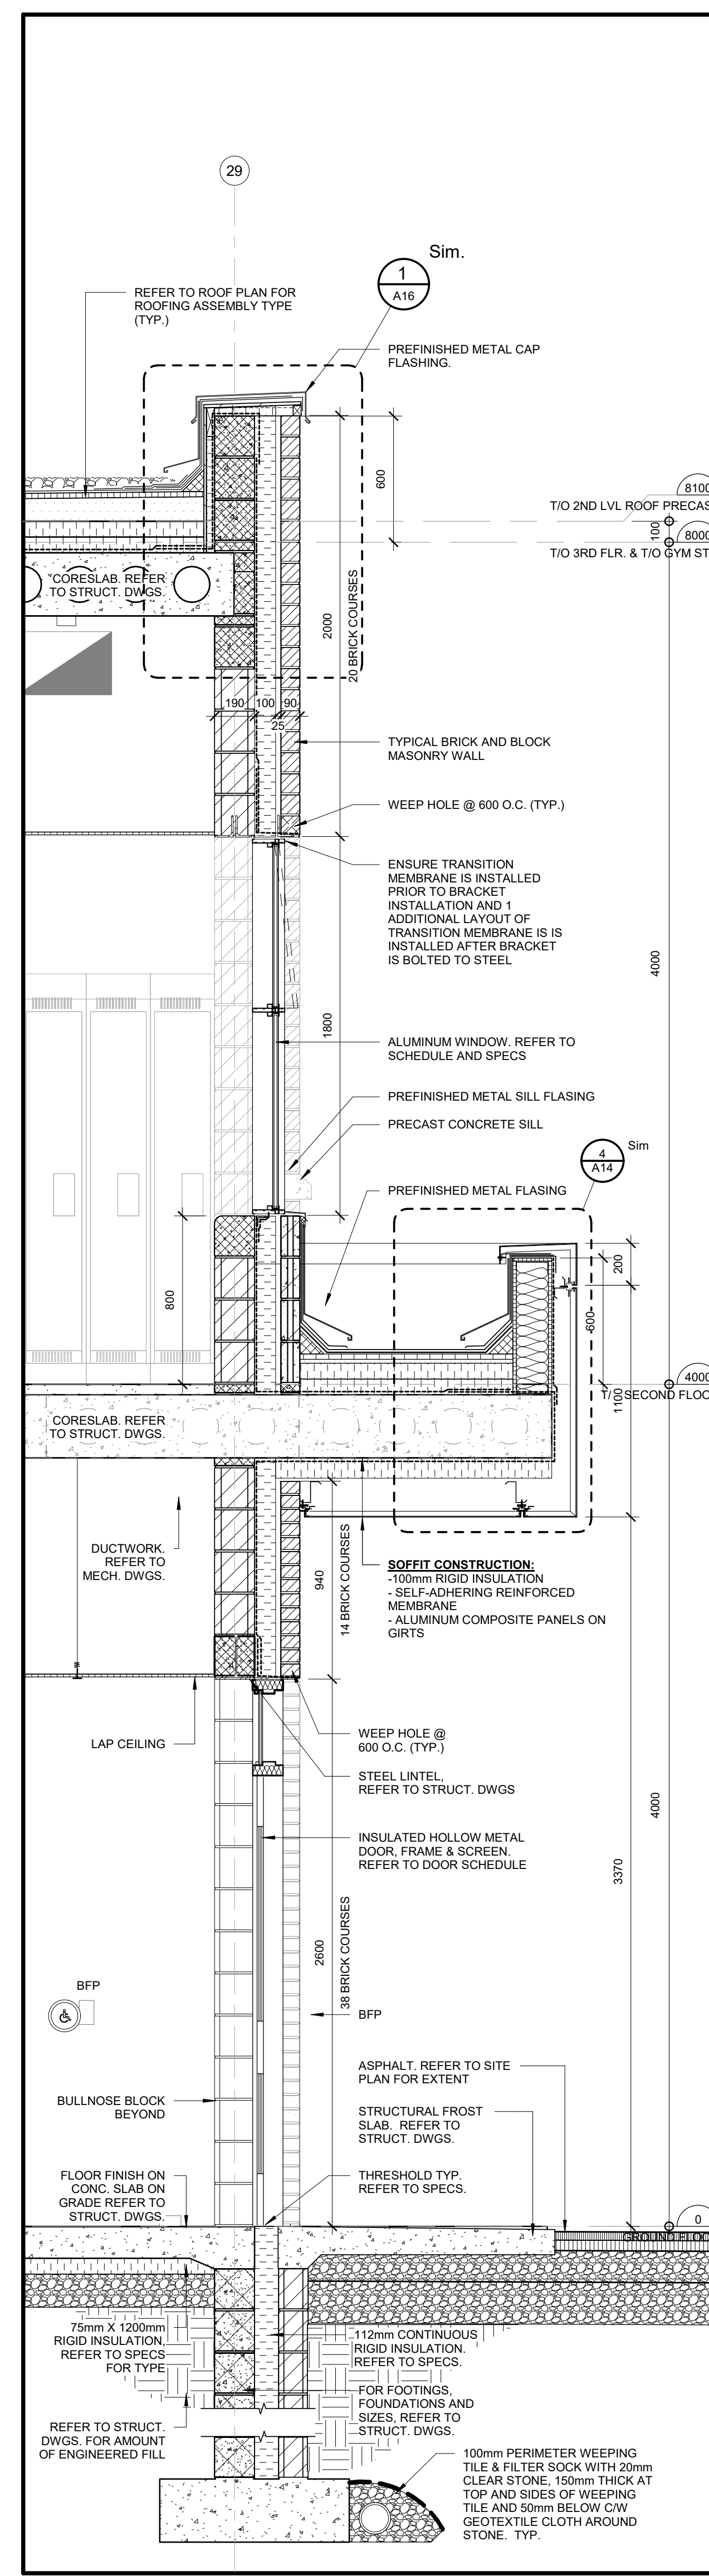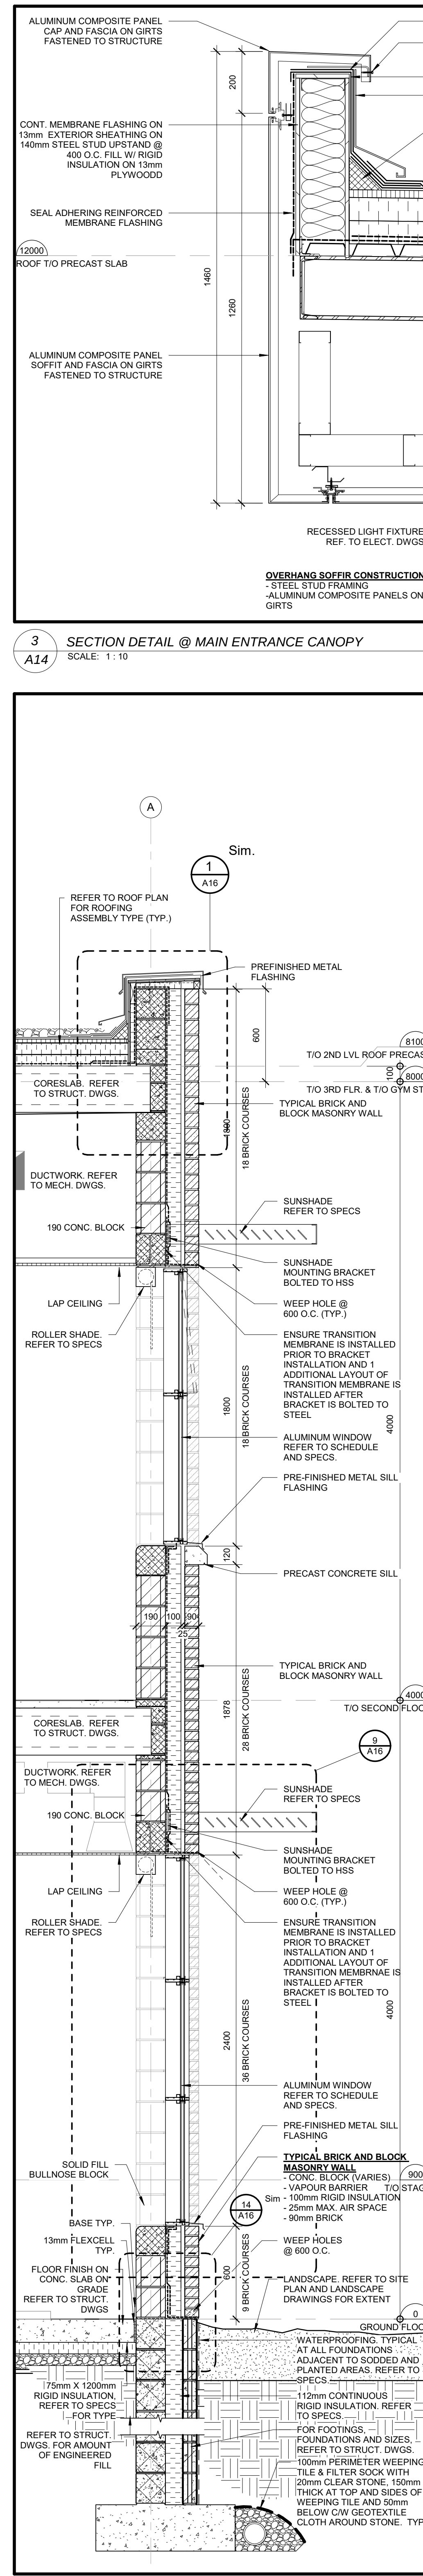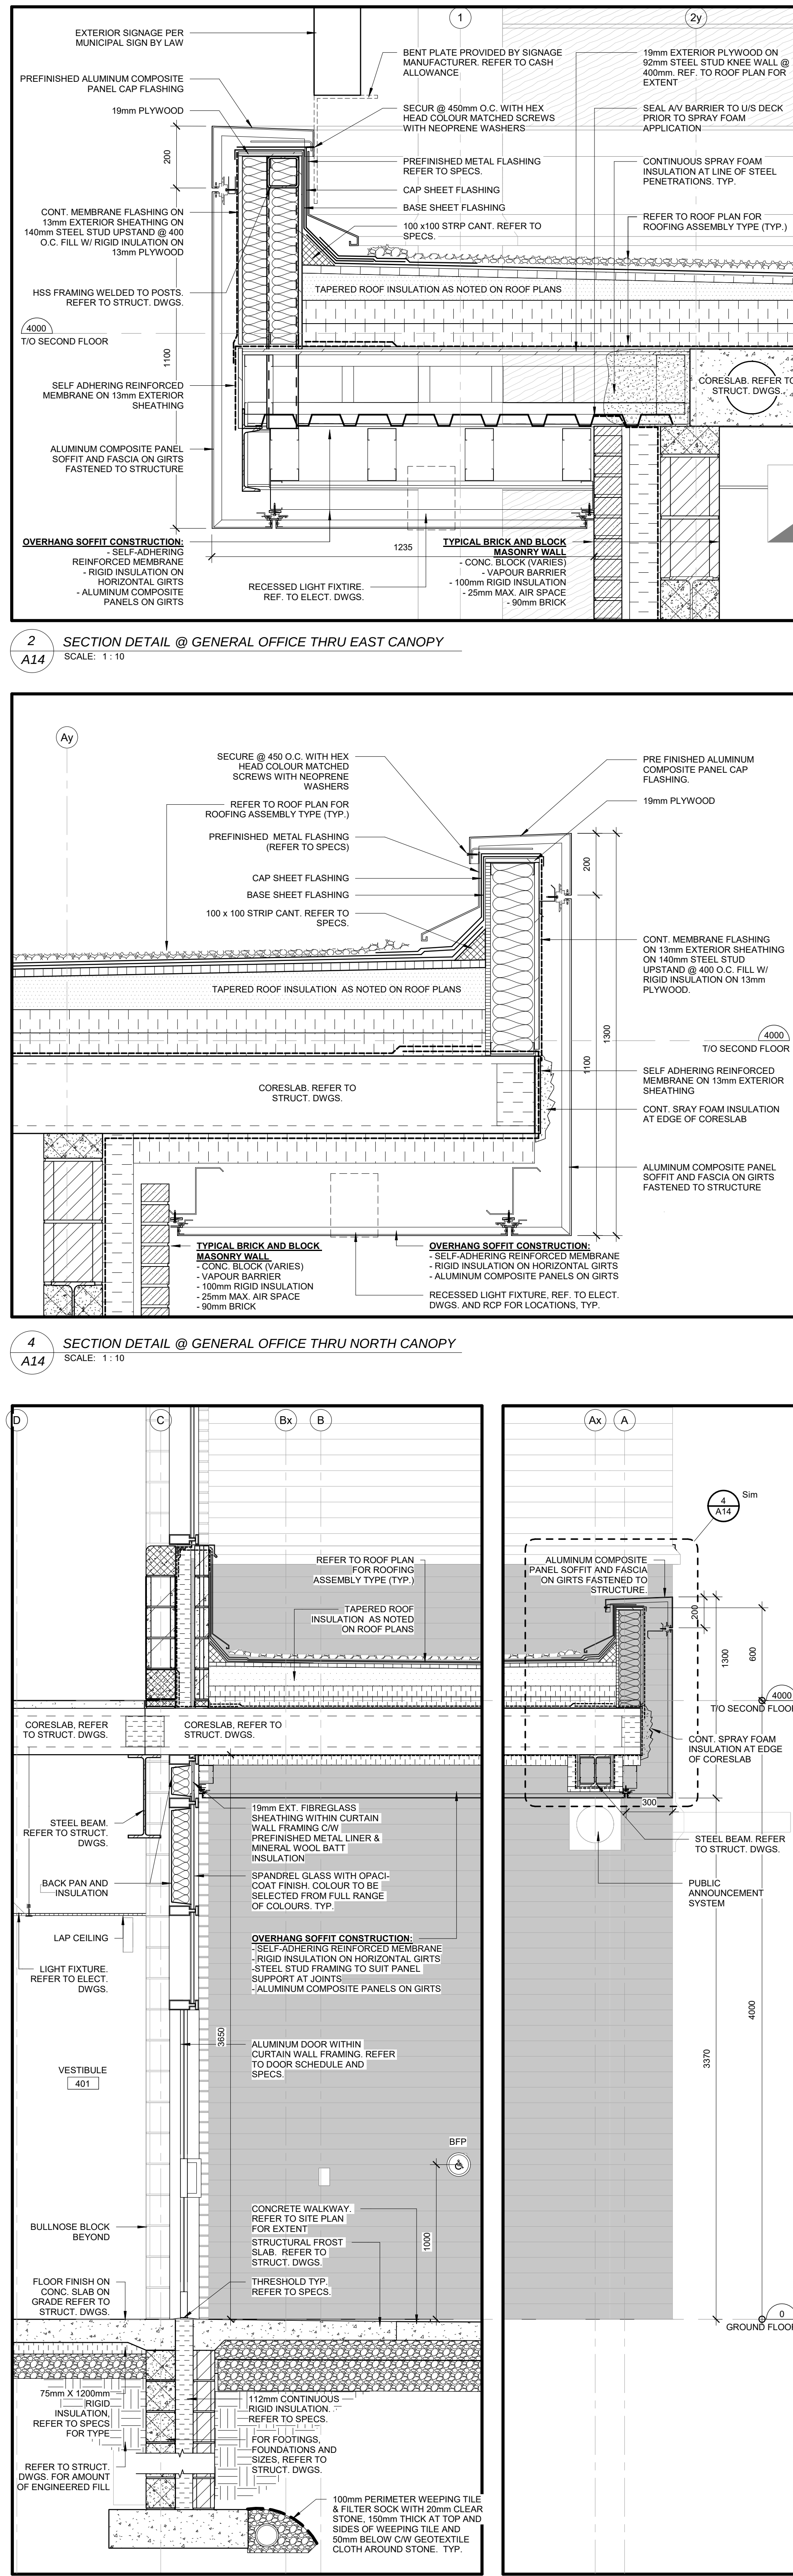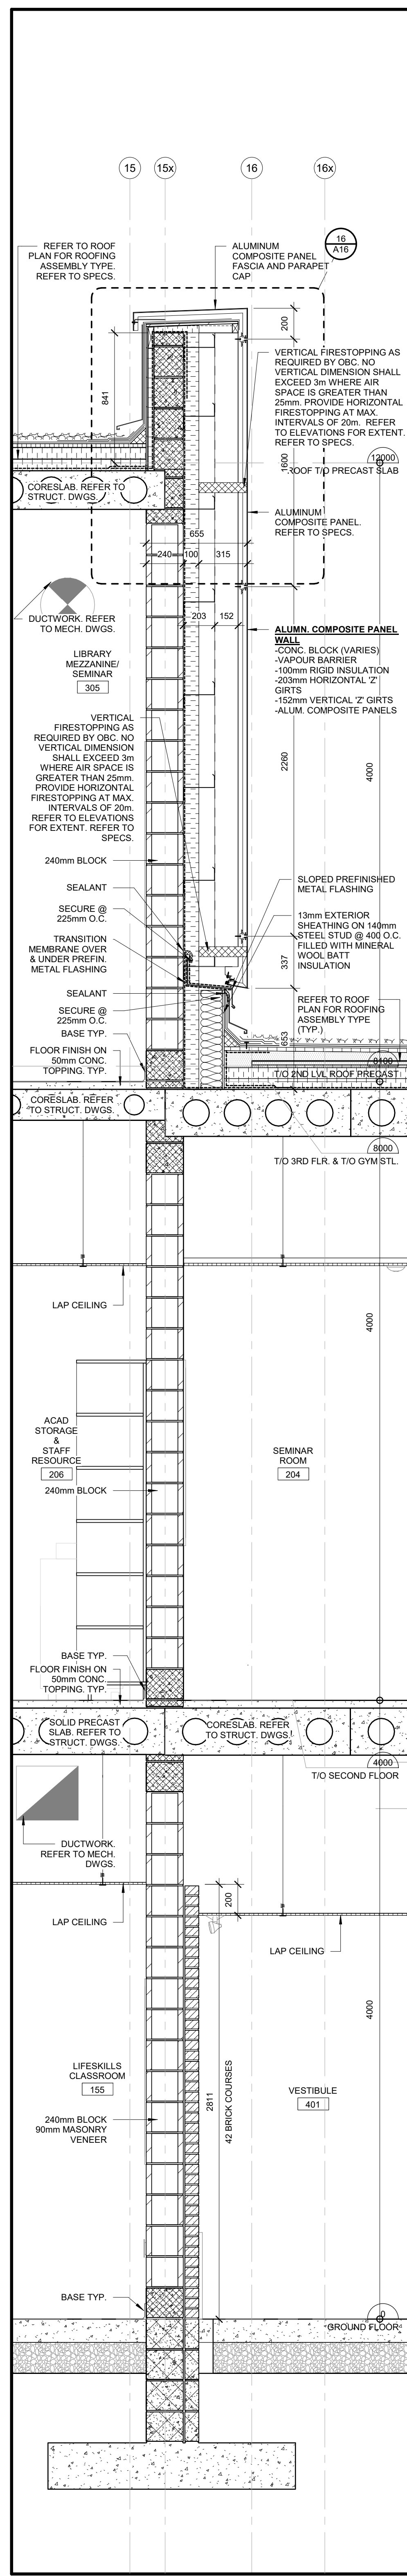

GENERAL NOTES:
CONTRACTOR TO COORDINATE TRADES TO
PROTECT AND MAINTAIN WATER TIGHTNESS
OF DOGS AND WALLS.

NO	REVISIONS	DATE
2	ISSUED FOR TENDER	26 02 05
1	ISSUED FOR PERMIT	25 03 21

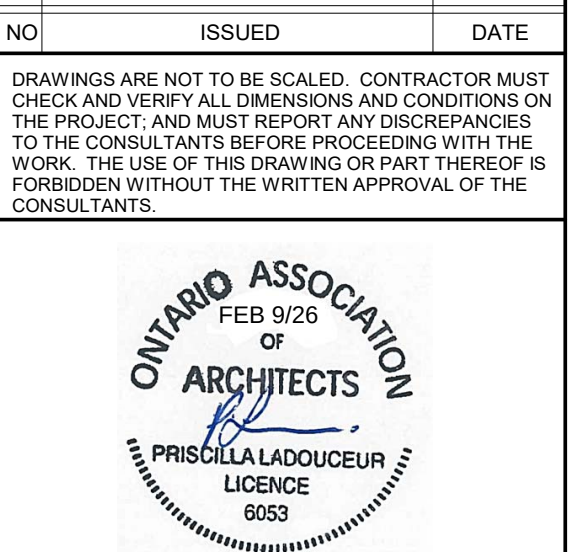

CERTIFICATE OF PRACTICE #4292

MILTON #13 PUBLIC
SCHOOL

10.1111/j.1365-3113.2011.04591.x

SP13/25 1345 TRUDEAU DRIVE, MILTON, ON.

LEGAL DESCRIPTION:

PART OF LOT 6, CONCESSION 5
TOWN OF MILTON, REGION OF HALTON

TENDER NO. RFI 26-031

HALTON DISTRICT SCHOOL BOARD
J.W. SINGLETON EDUCATION CENTRE
2050 GUELPH LINE

BURLINGTON, ON., L7R 3Z2
TEL. (905) 335-3063
FAX (905) 335-0802


Table 1 Continued	
---	--

1000


WALL SECTIONS &

WALL SECTIONS & DETAILS



1000

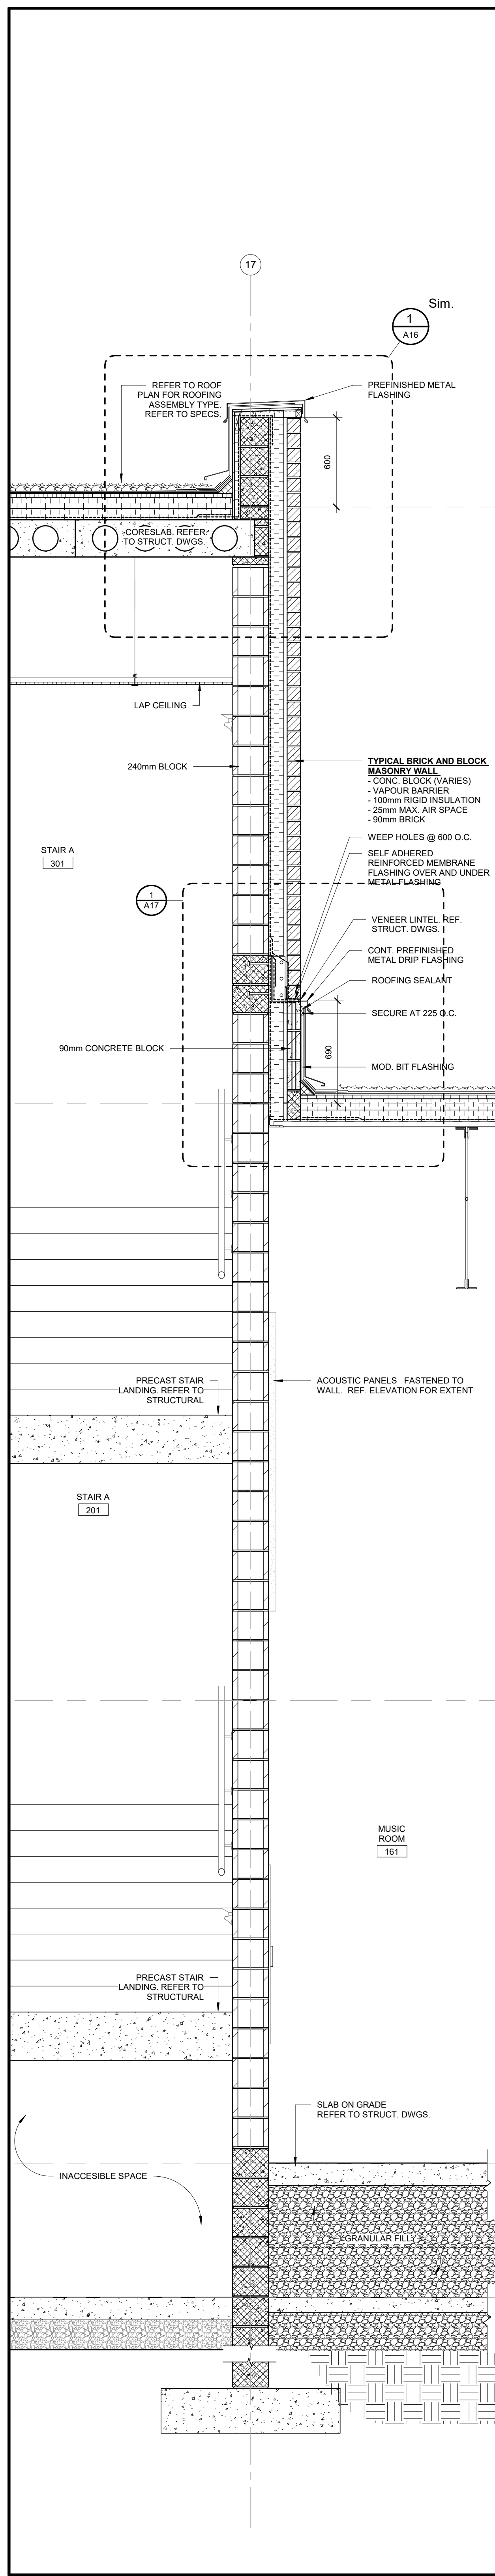


1 SECTION THRU STAGE
SCALE: 1:20

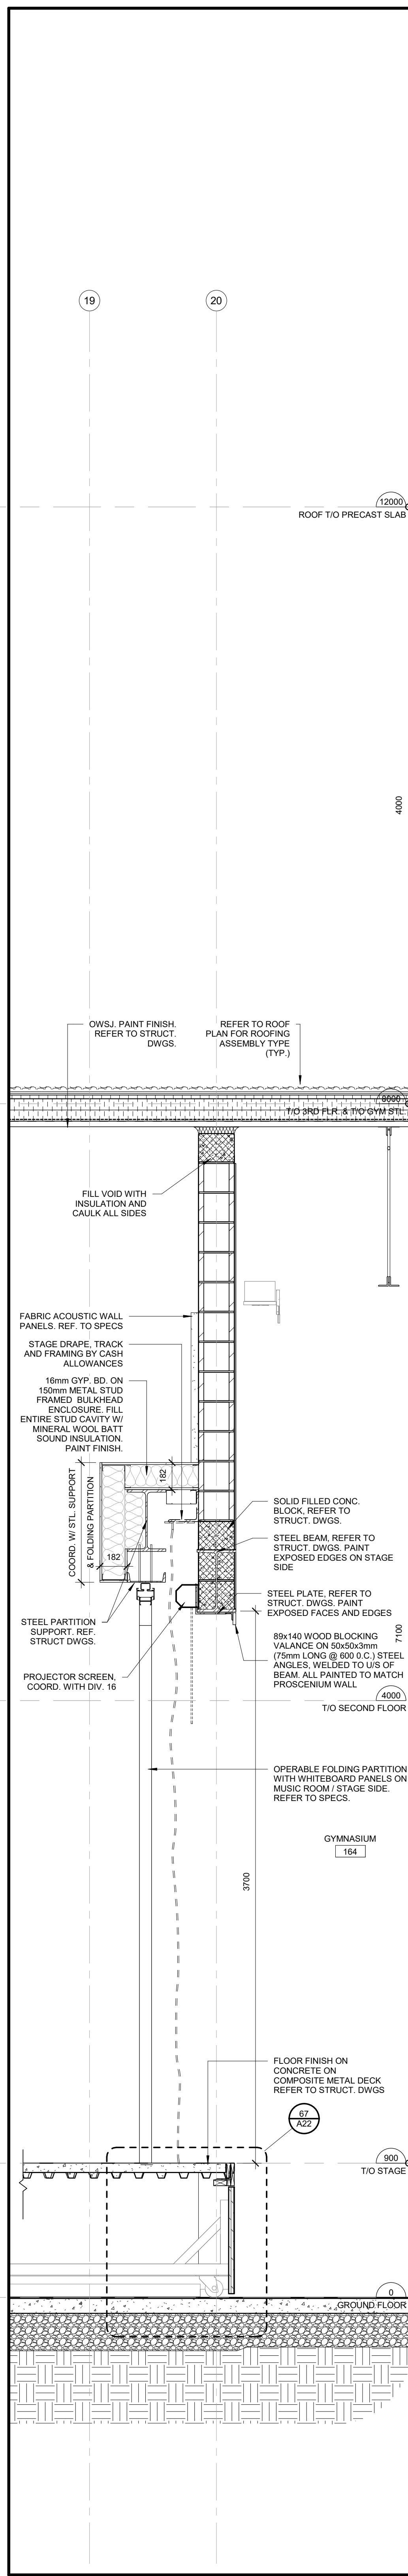


2 SECTION THRU ELEVATOR SHAFT
SCALE: 1:20

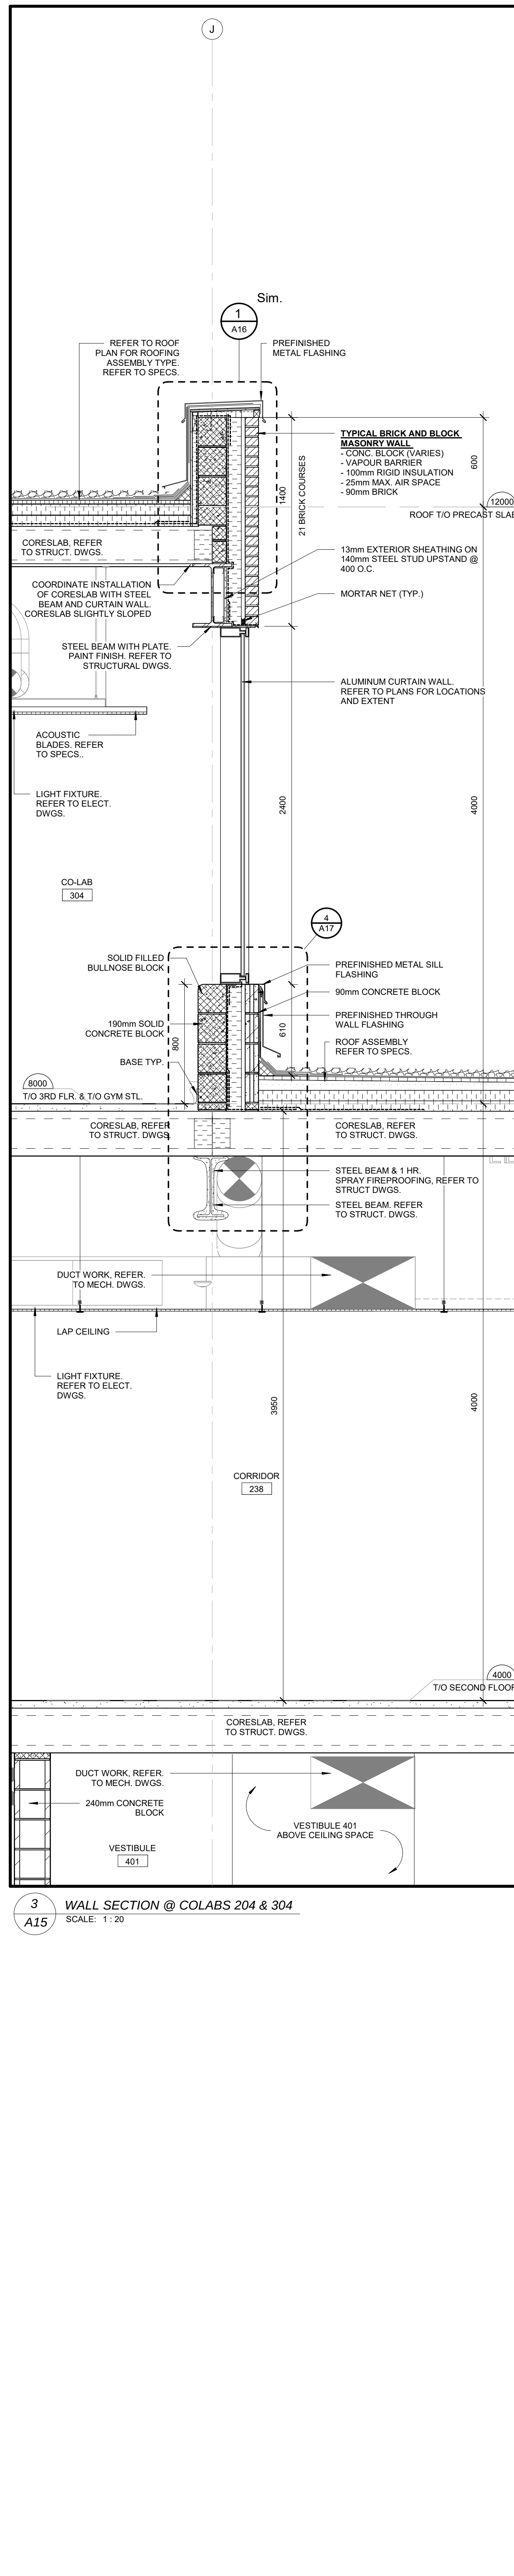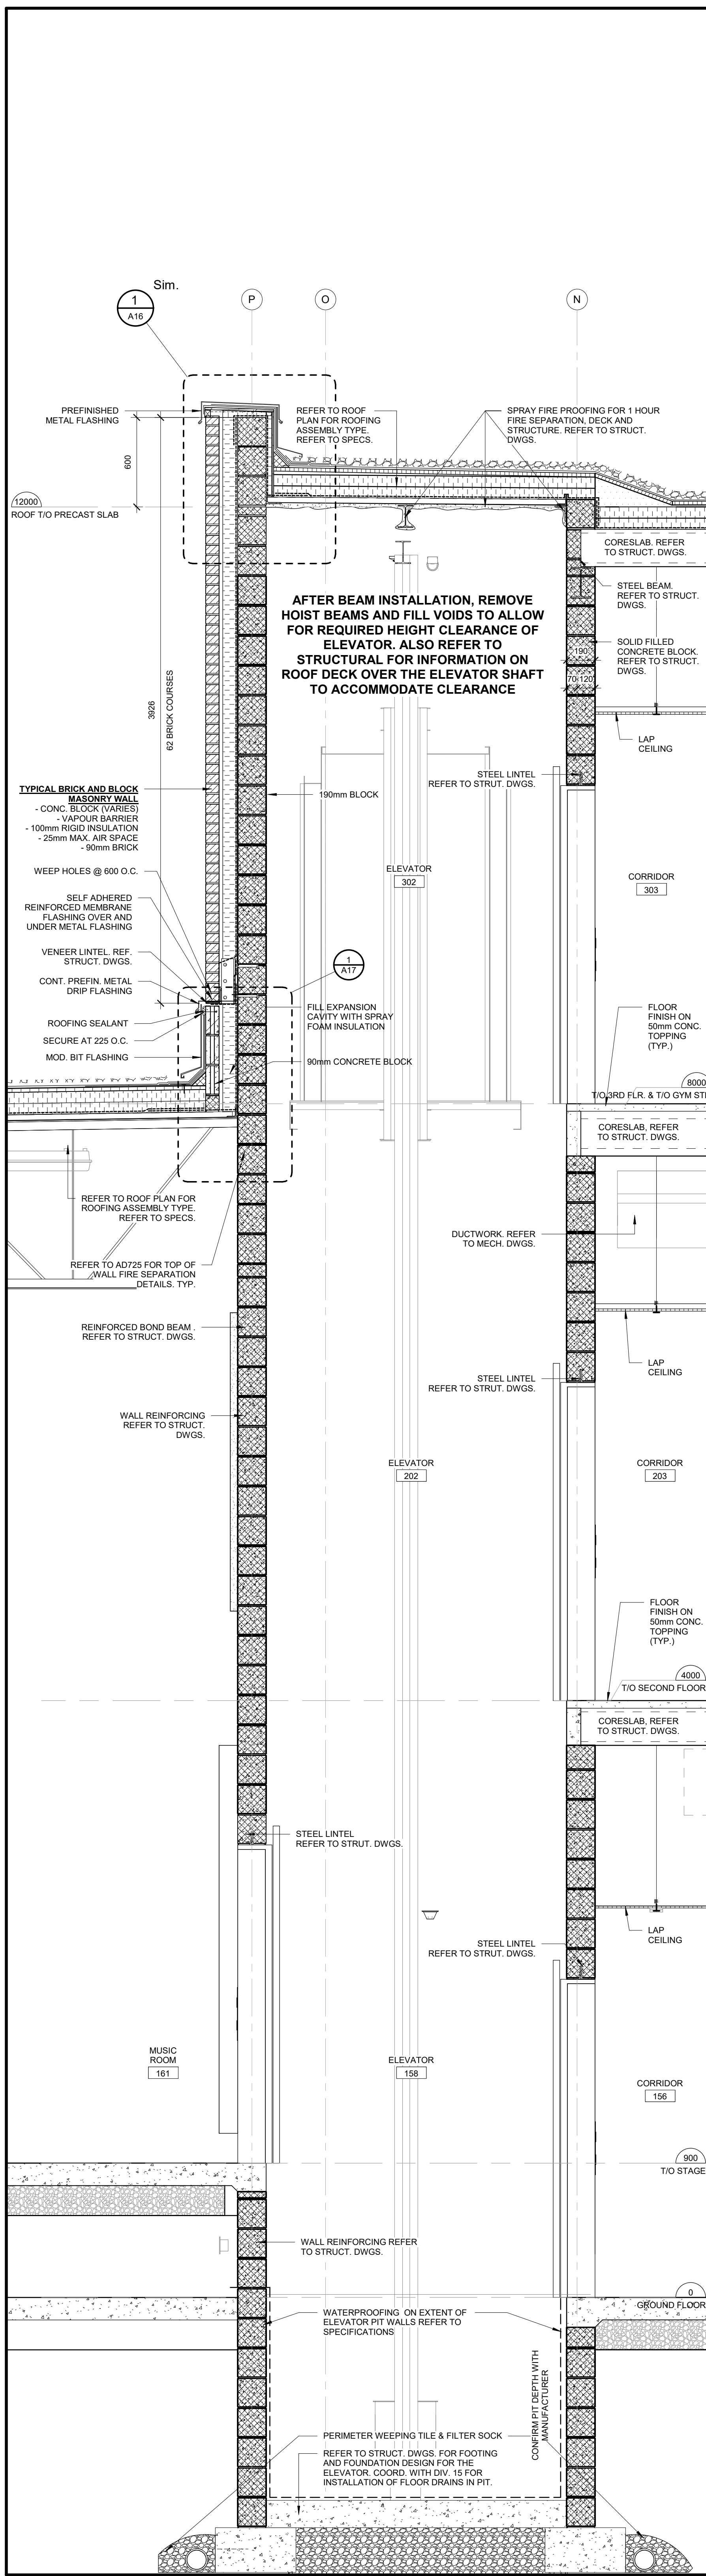


3 WALL SECTION @ COLABS 204 & 304
SCALE: 1:20

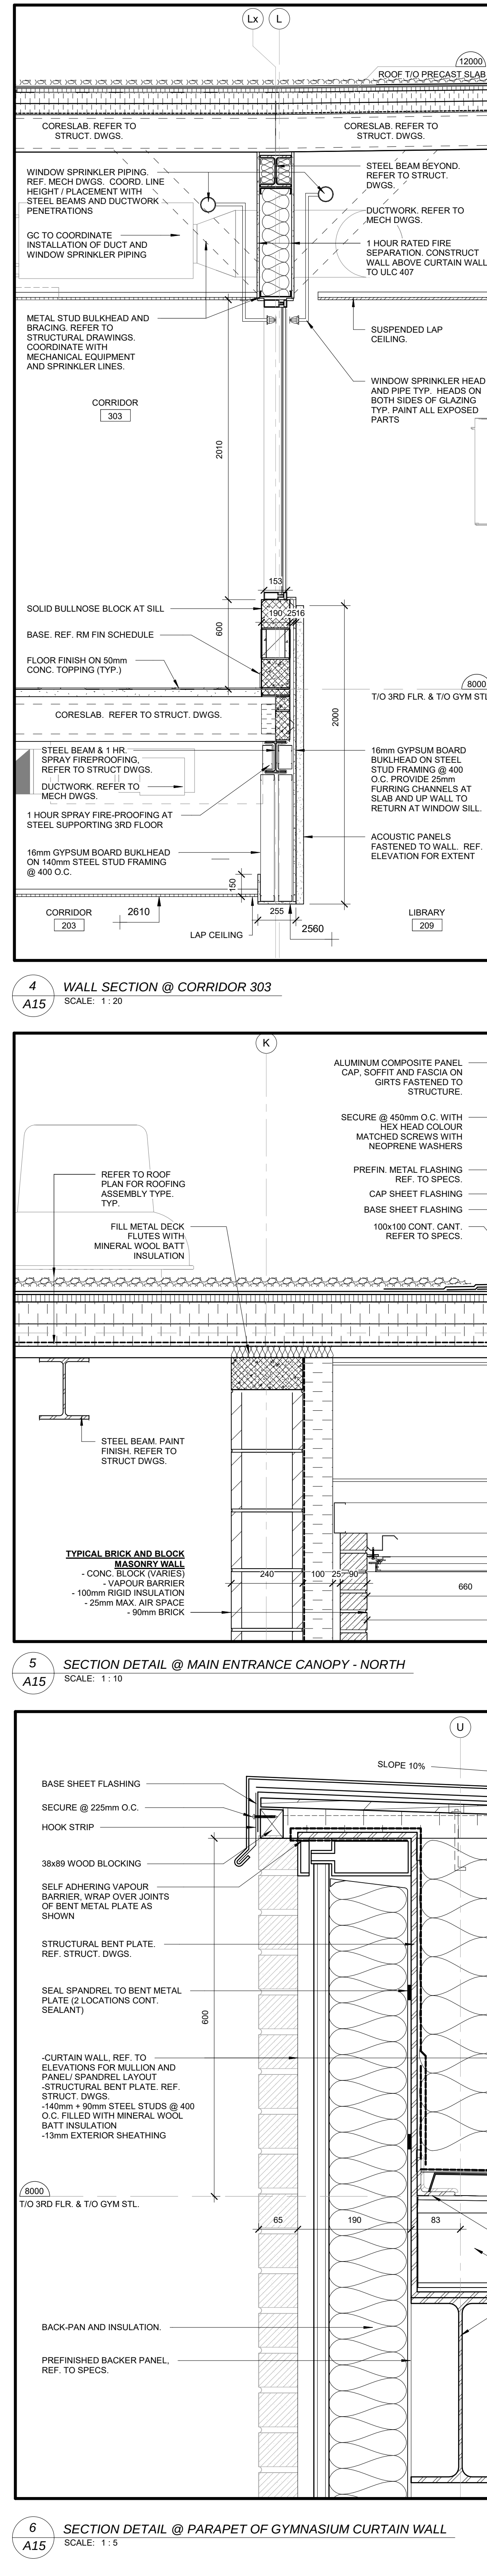

4 WALL SECTION @ CORRIDOR 303
SCALE: 1:20

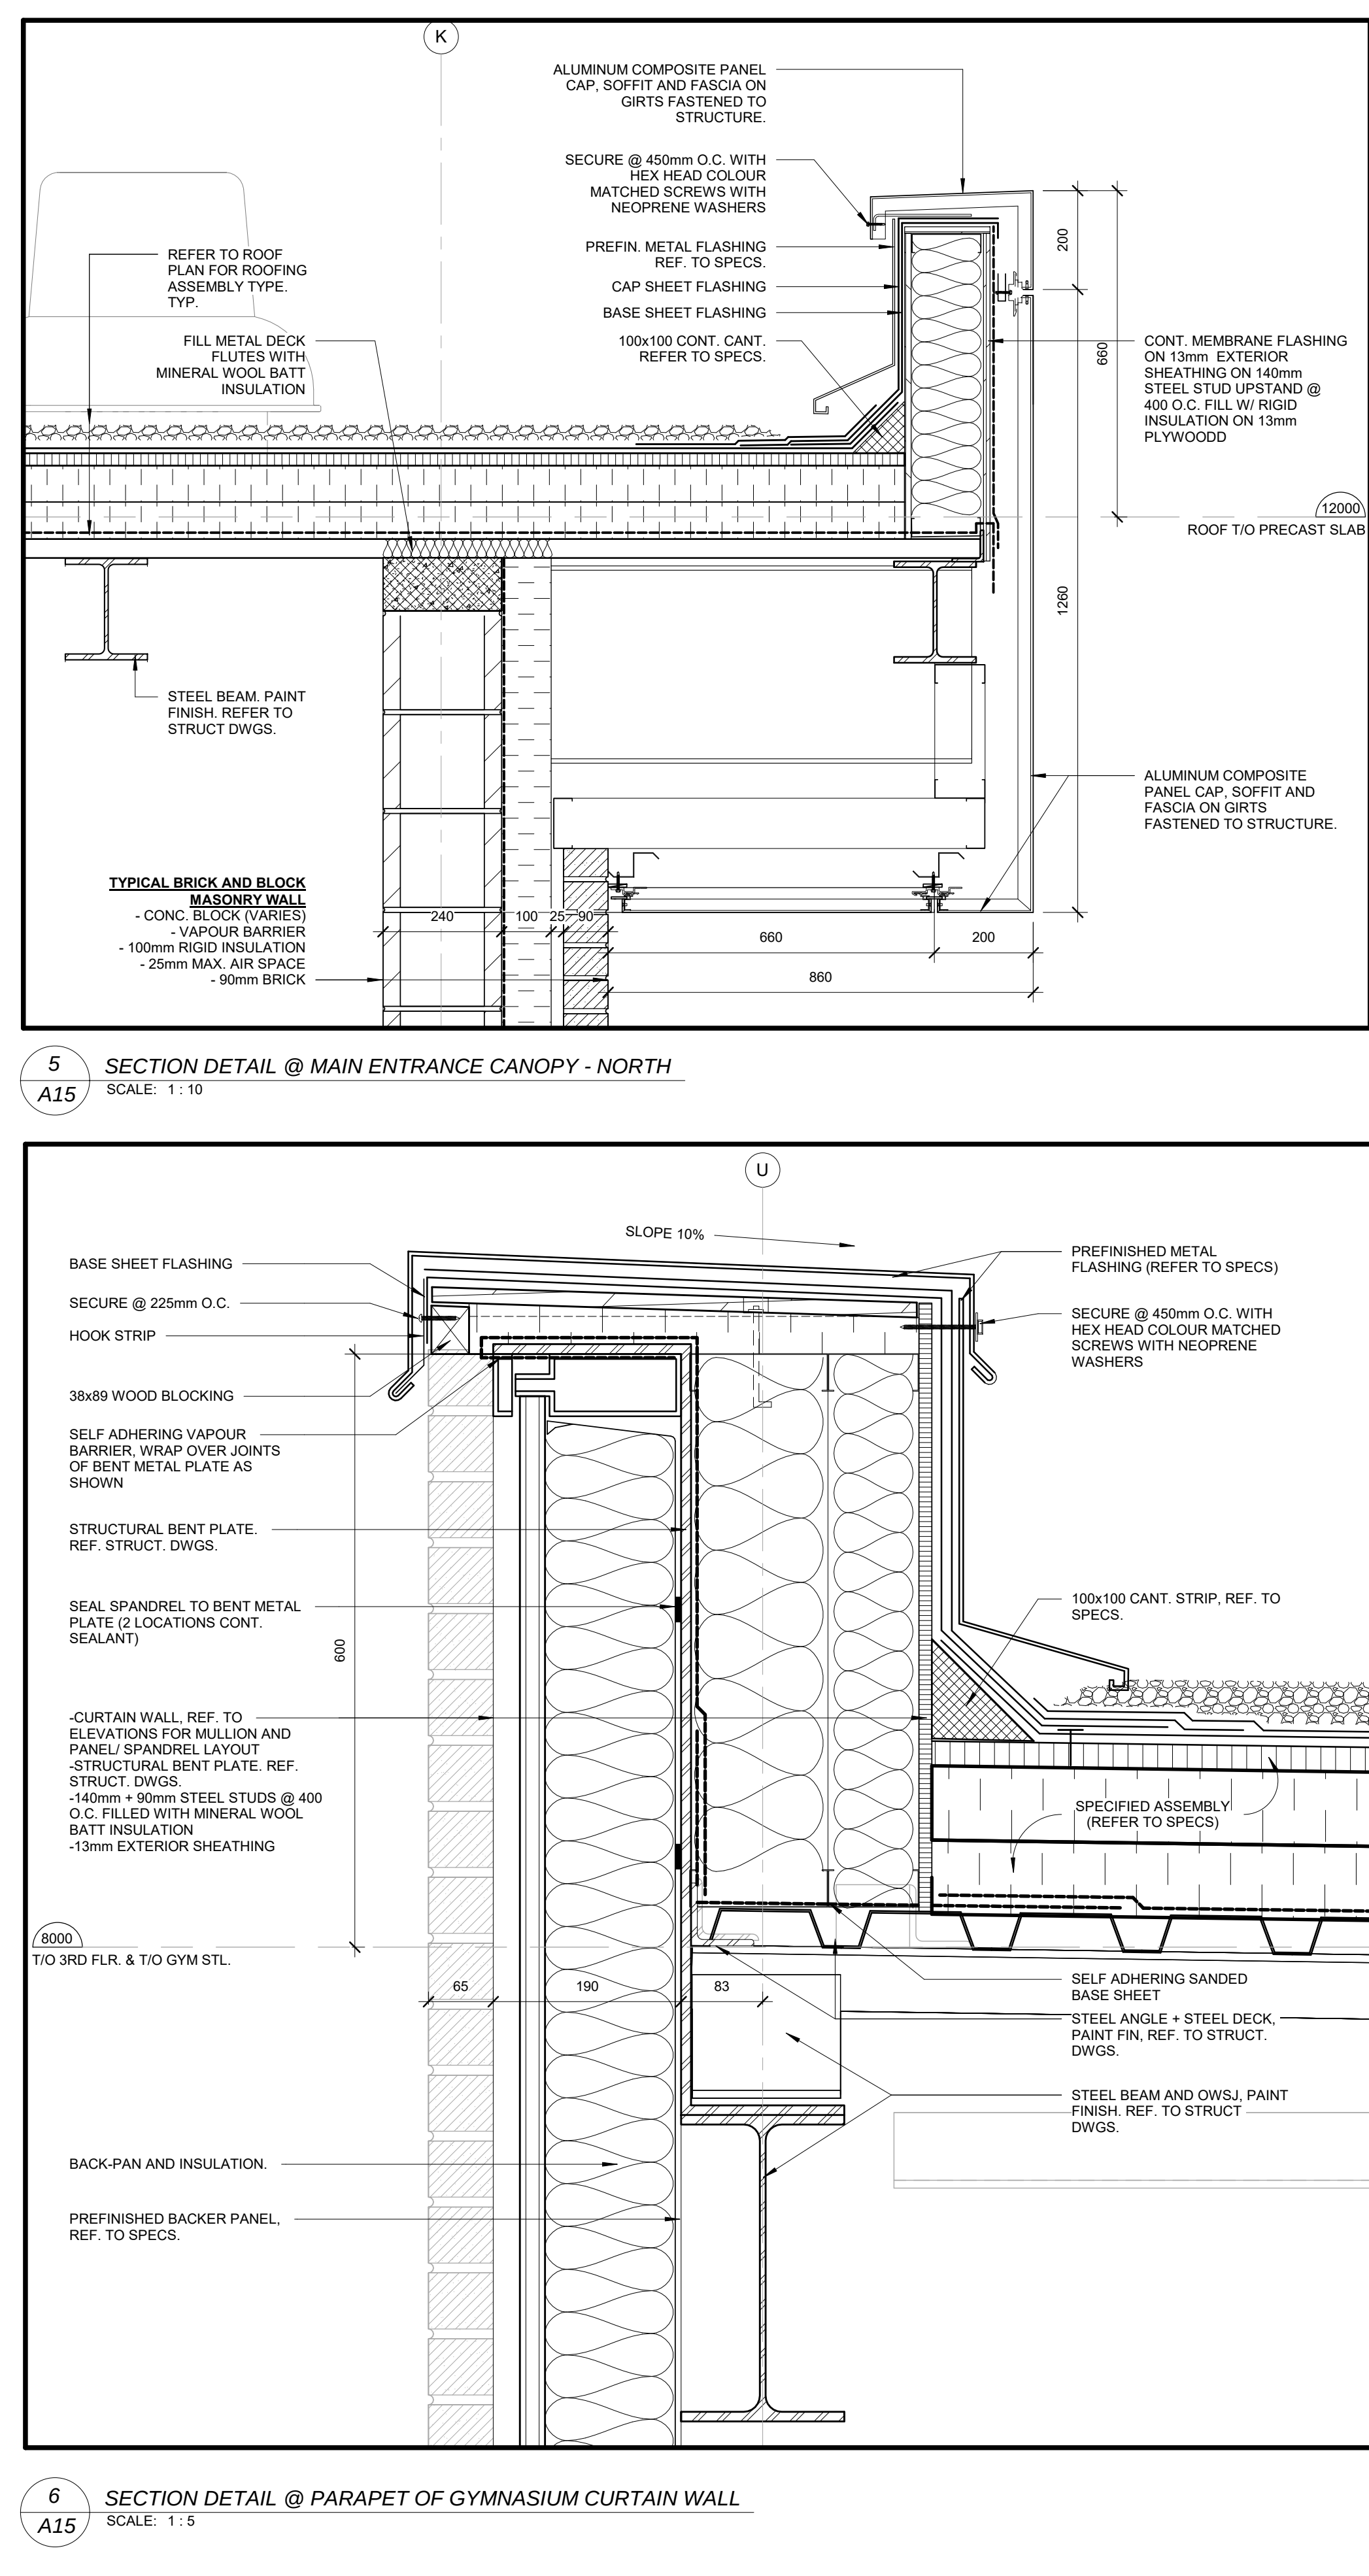

5 SECTION DETAIL @ MAIN ENTRANCE CANOPY - NORTH
SCALE: 1:10

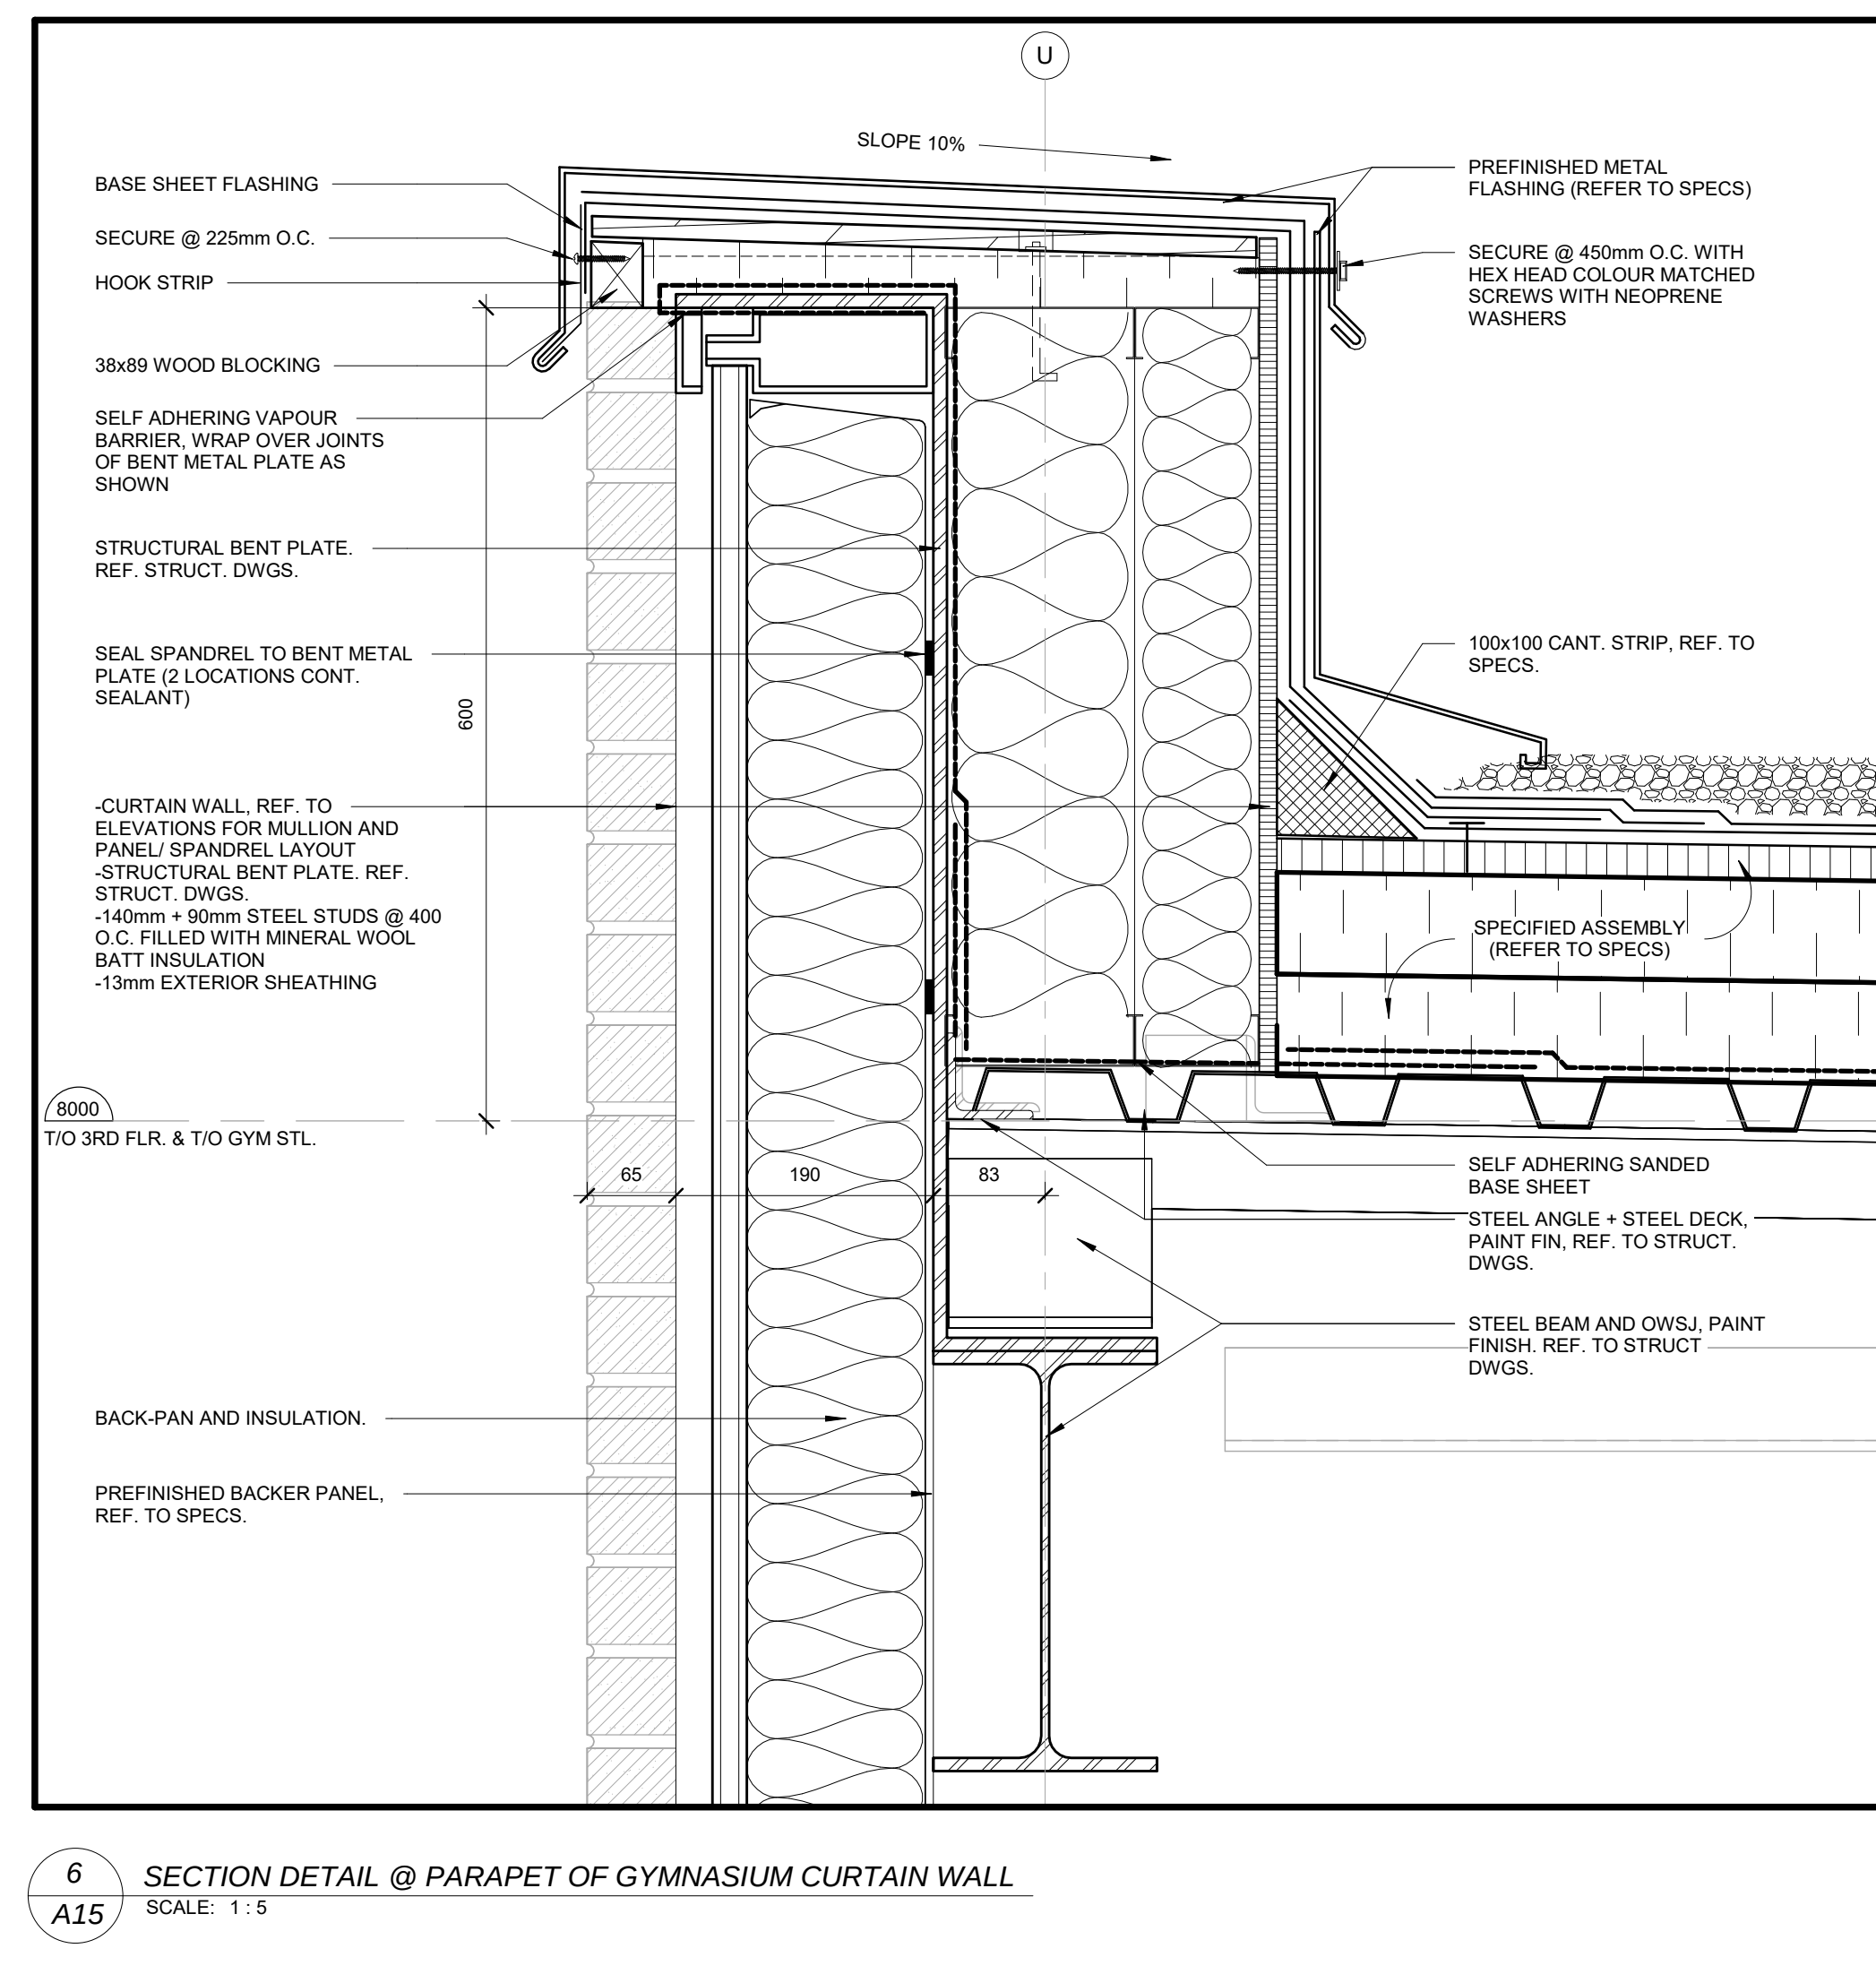

6 SECTION DETAIL @ PARAPET OF GYMNASIUM CURTAIN WALL
SCALE: 1:5

GENERAL NOTES:
CONTRACTOR TO COORDINATE TRADES TO PROTECT AND MAINTAIN WATER TIGHTNESS OF ROOF AND WALLS

NO	REVISIONS	DATE
2	ISSUED FOR TENDER	26 02 05
1	ISSUED FOR PERMIT	25 03 21

NO ISSUED DATE

DRAWINGS ARE NOT TO BE SCALED. CONTRACTOR MUST CHECK AND VERIFY ALL DIMENSIONS AND CONDITIONS ON THE PROJECT, AND MUST REPORT ANY DISCREPANCIES TO THE CONSULTANT BEFORE PROCEEDING WITH THE WORK. THE USE OF THE DRAWINGS OR PART THEREOF IS FORBIDDEN WITHOUT THE WRITTEN APPROVAL OF THE CONSULTANT.

UNIVERSITY ASSOCIATION OF ARCHITECTS
PRACTICING ARCHITECT
CERTIFICATE OF PRACTICE #2922

MILTON #13 PUBLIC SCHOOL

SP13/25 1345 TRUDEAU DRIVE, MILTON, ON.

LEGAL DESCRIPTION:
PART OF LOT 6, CONCESSION 5
TOWN OF MILTON, REGION OF HALTON

TENDER NO. RFT 26-031








































































HALTON DISTRICT SCHOOL BOARD
1500 QUELPH LINE
BURLINGTON, ON. L7R 3Z2
TEL: (905) 335-3603
FAX: (905) 335-6862

HOSSACK ARCHITECTURE
105 - 1238 - IRONDALE WAY
SUITE 101 - 101-101
BURLINGTON, ON. L7R 3Z2
TEL: (905) 335-3603
FAX: (905) 335-6862

SCALE: As indicated
PROJECT: 22124
DATE: FEBRUARY 2020
DRAWN: CCKB
CHECKED: PL
PRINT DATE: 2020-02-05 2:25:31 PM
REVIT FILE: T:\2019\15\06\02\RM\H\13MILTON10.RVT

WALL SECTIONS & DETAILS

A15

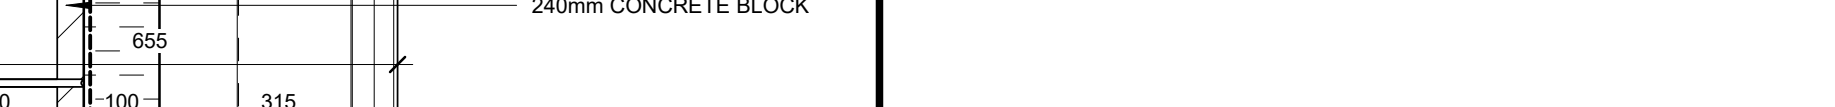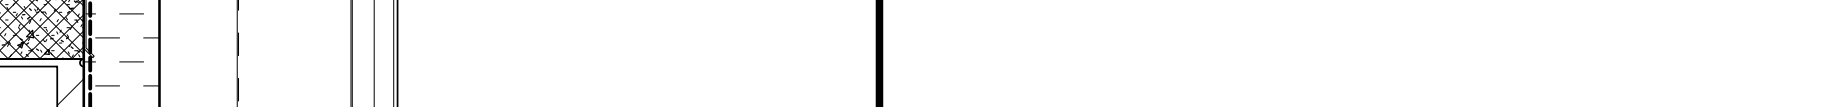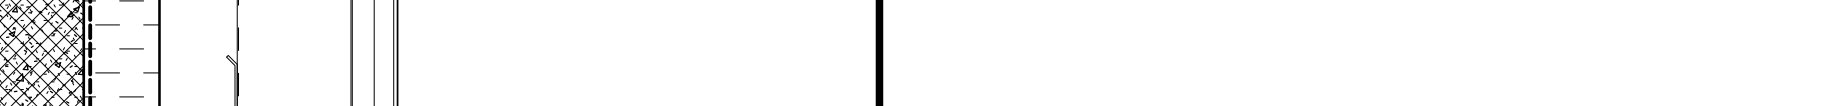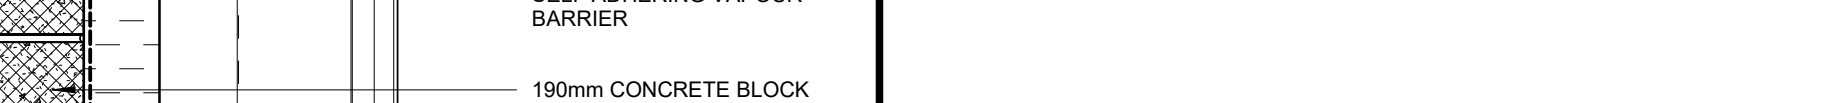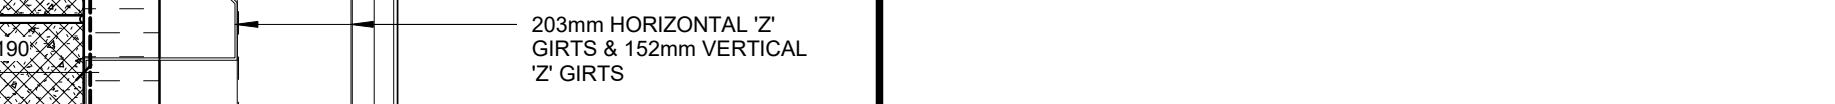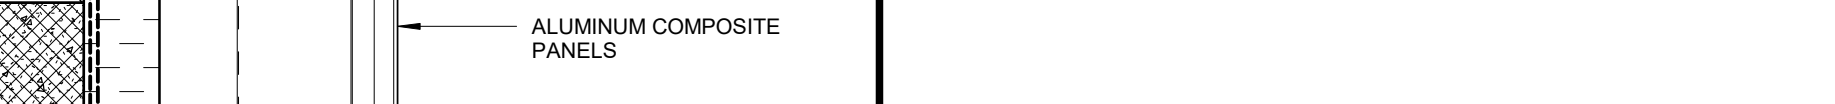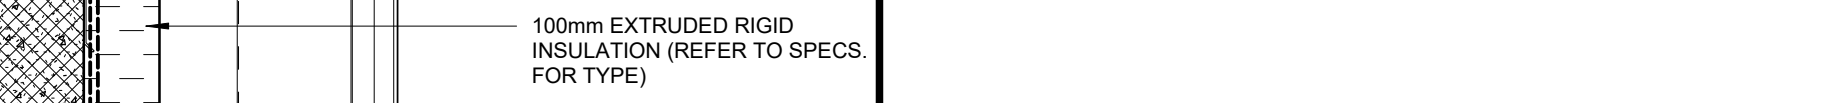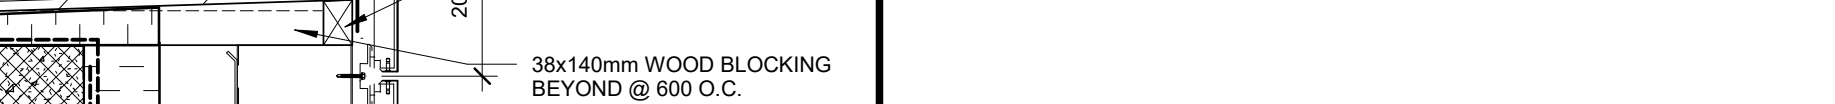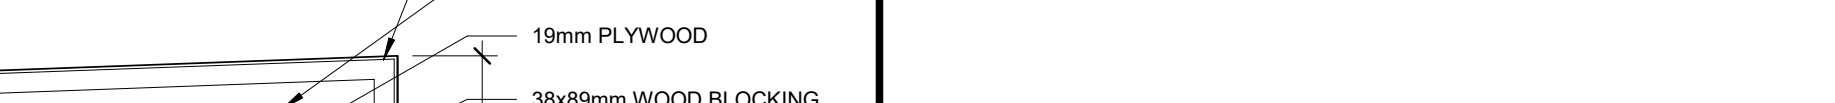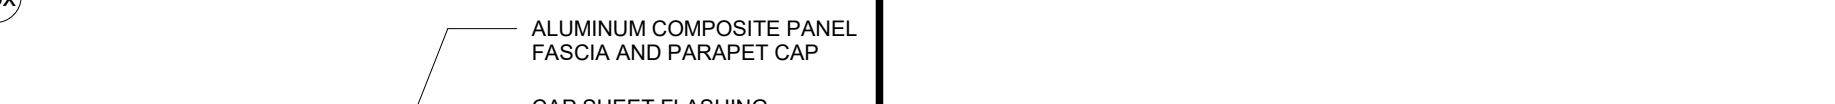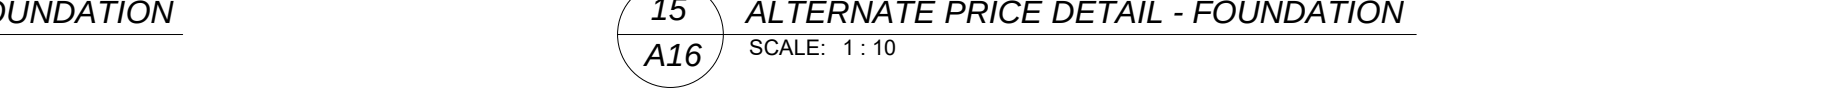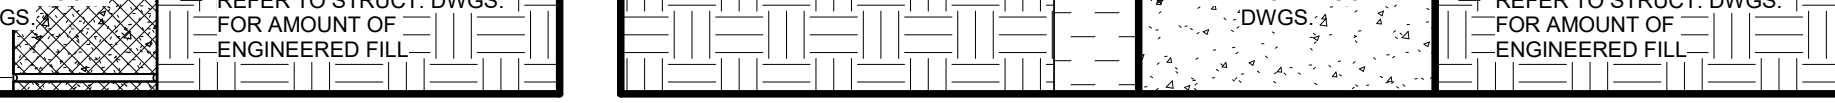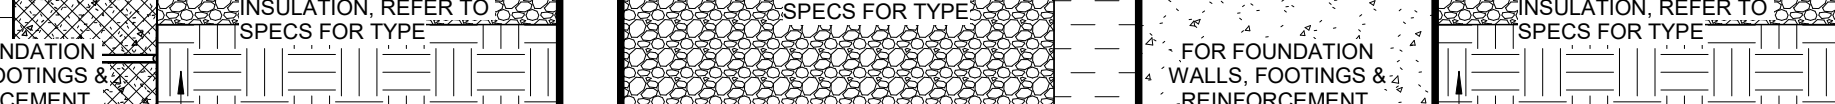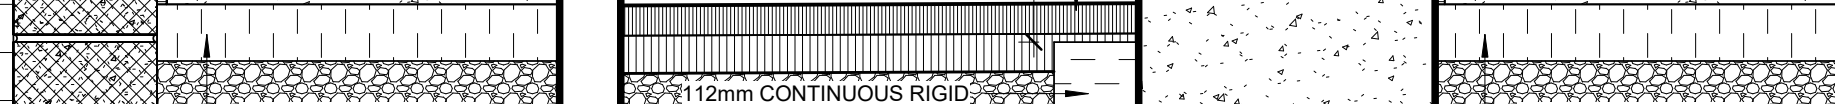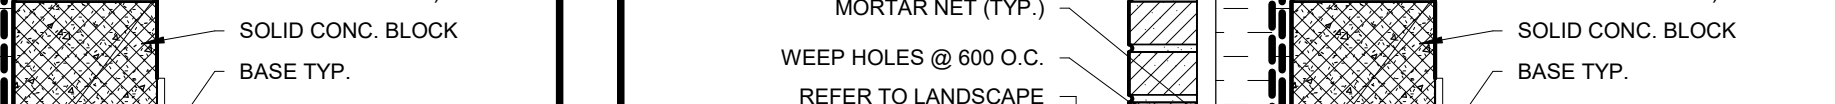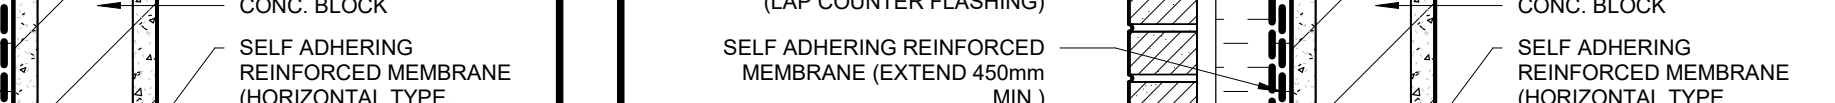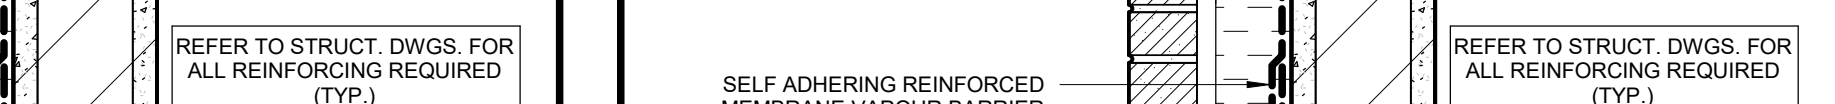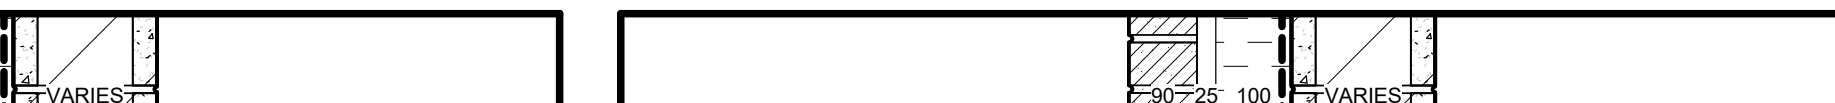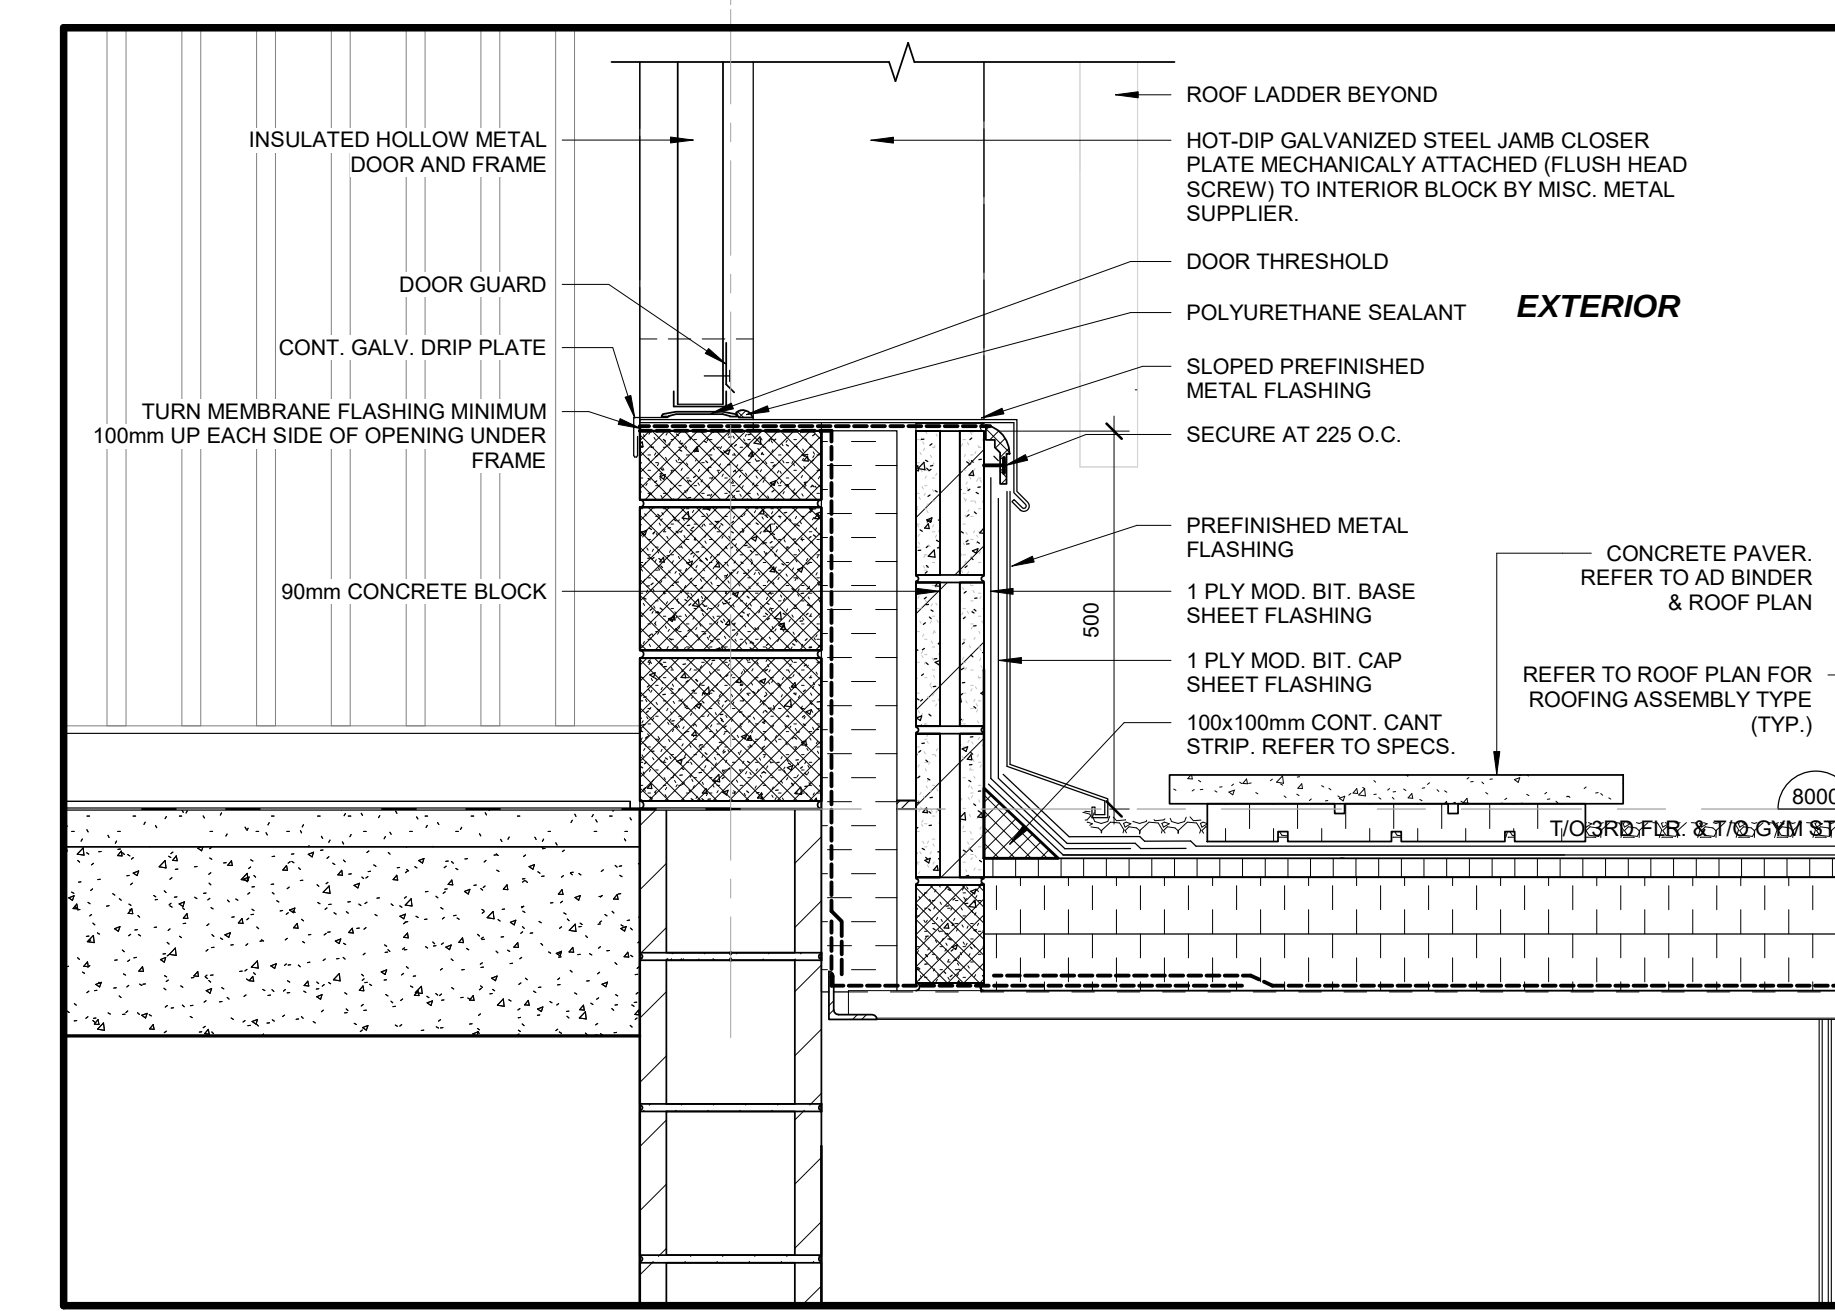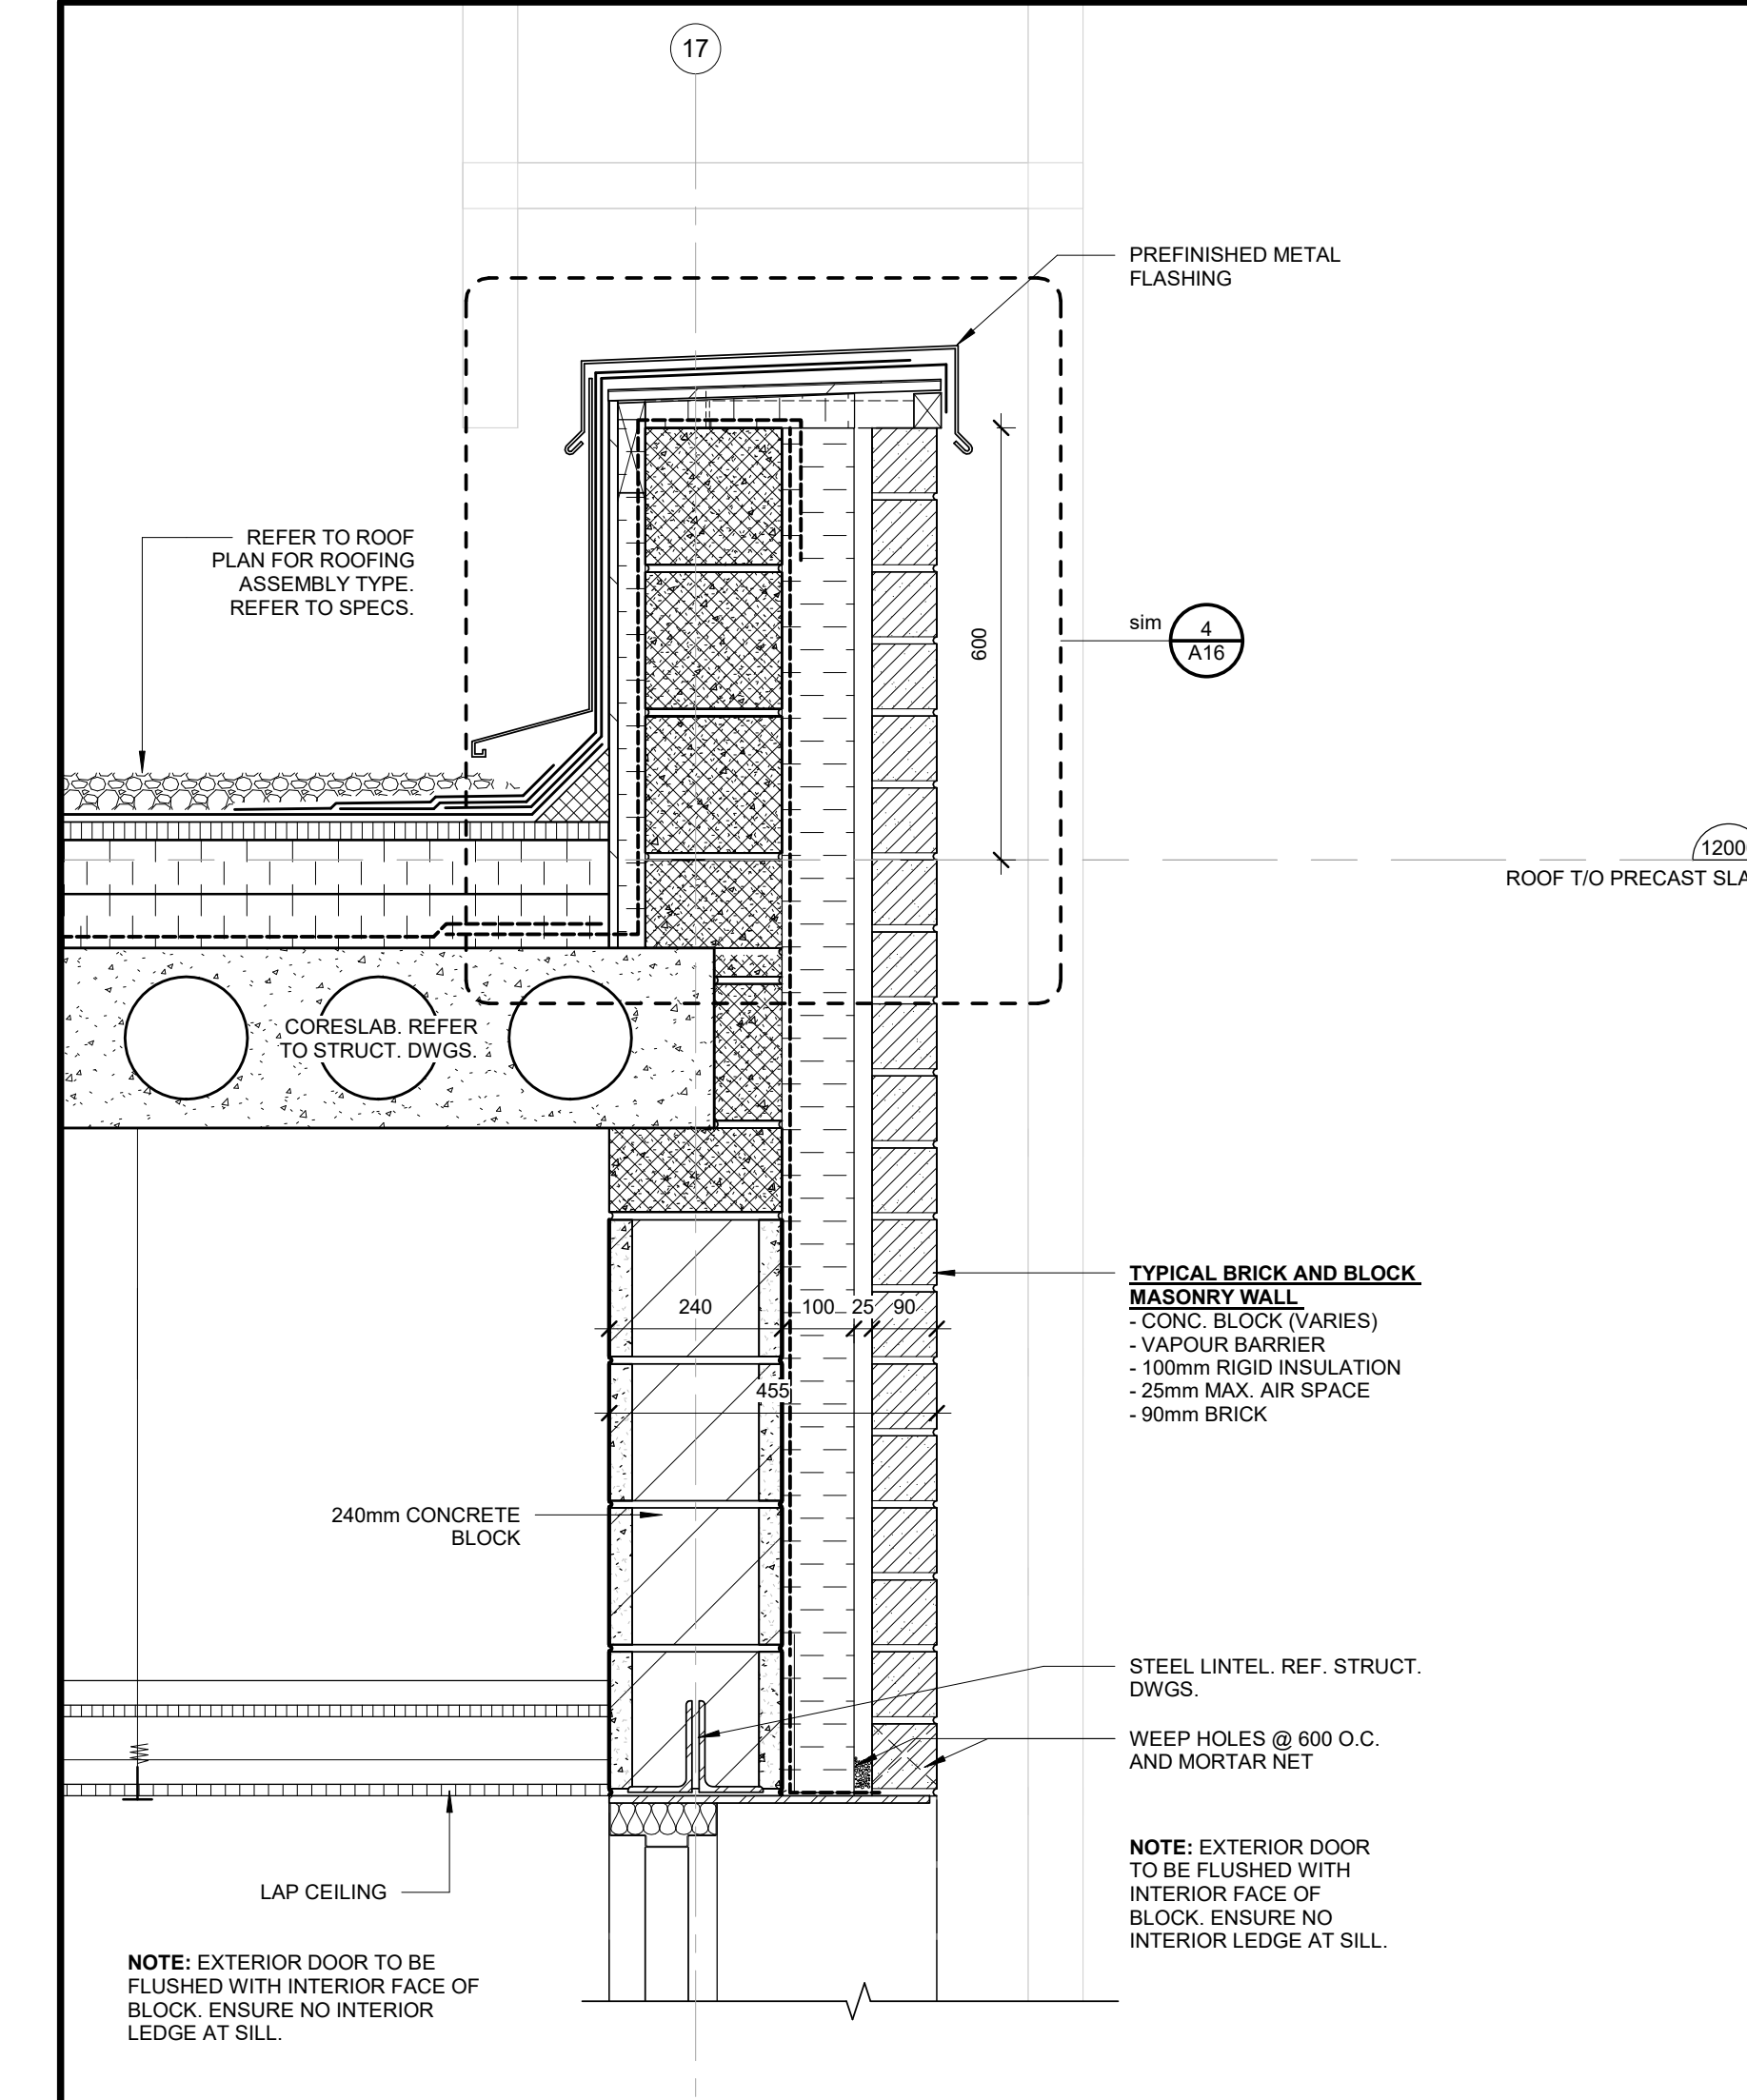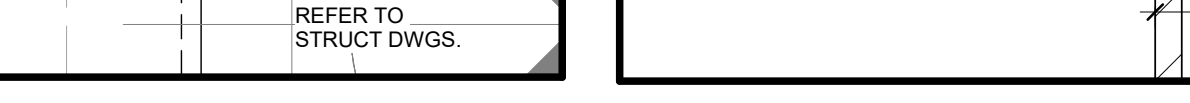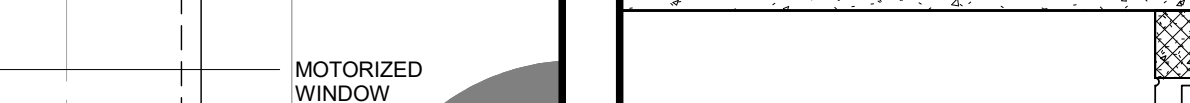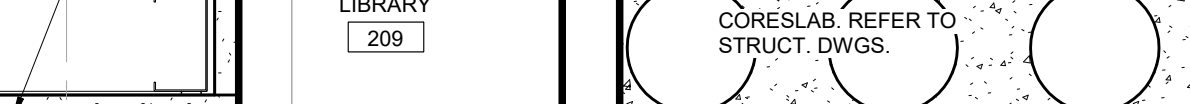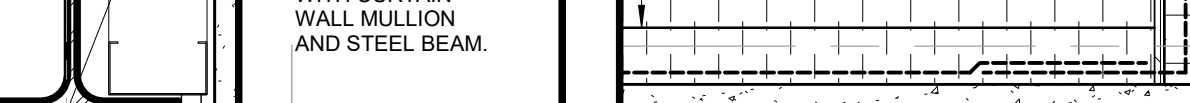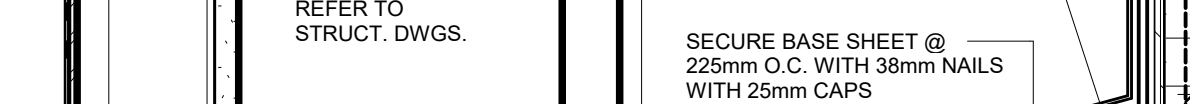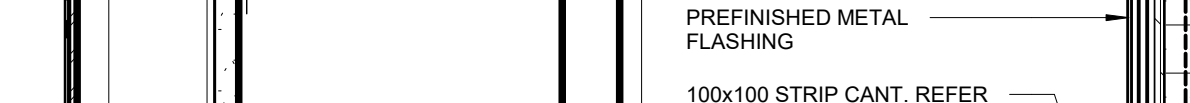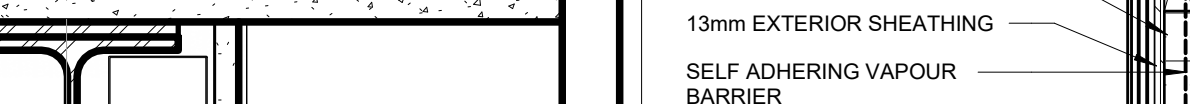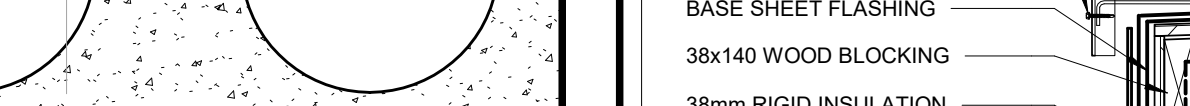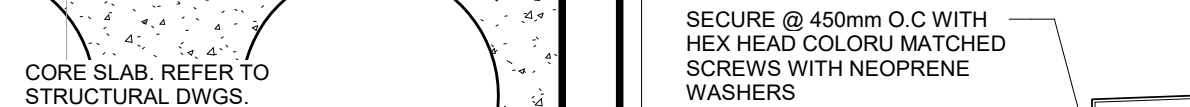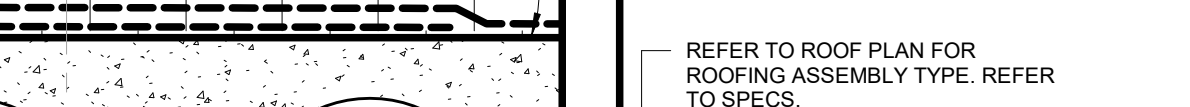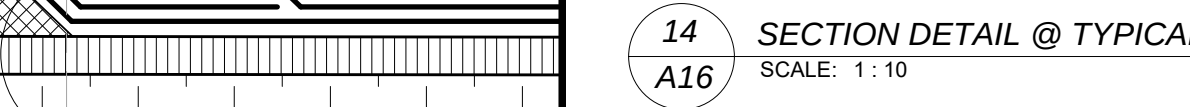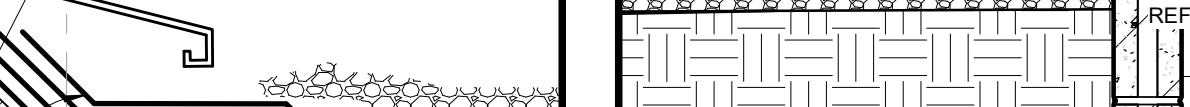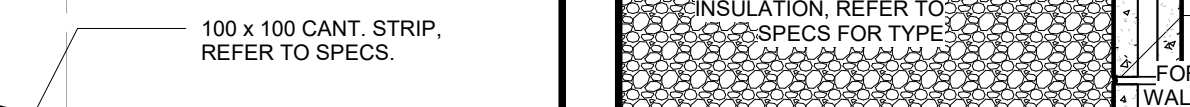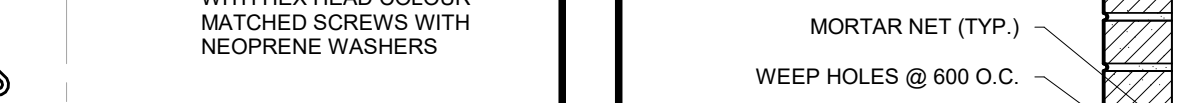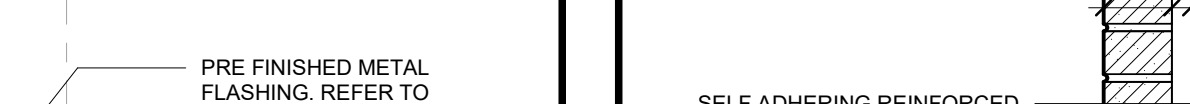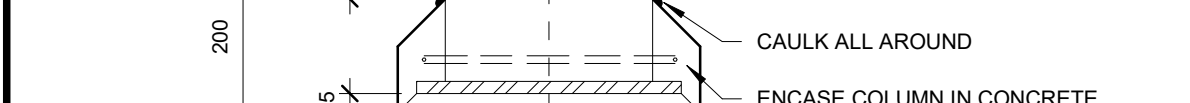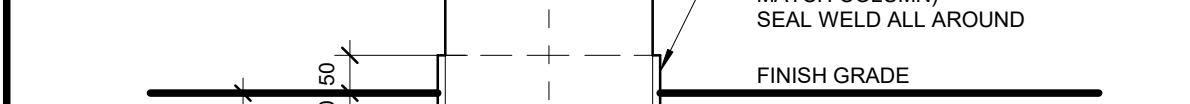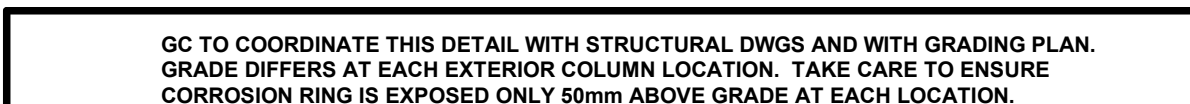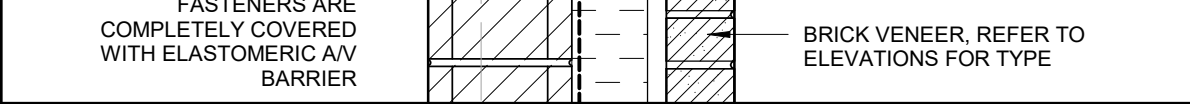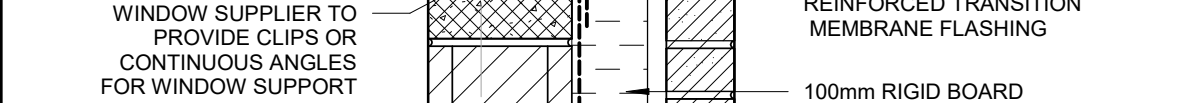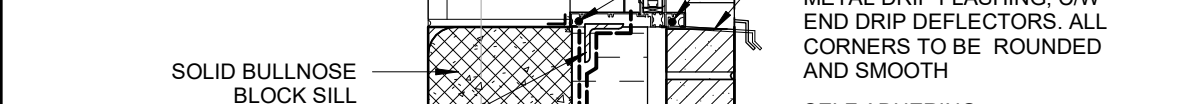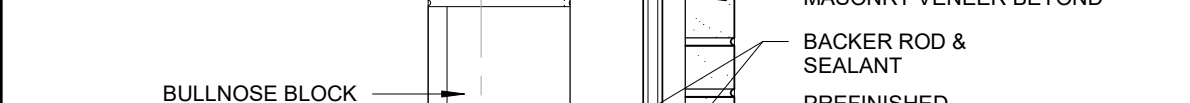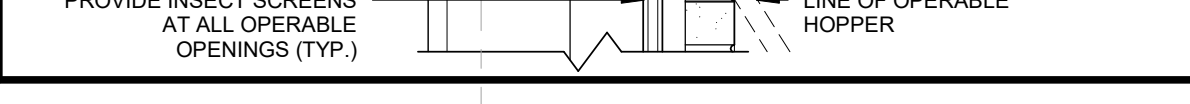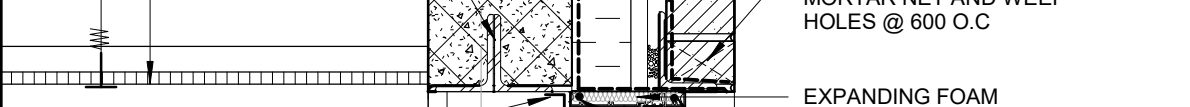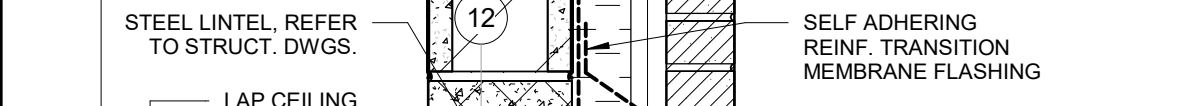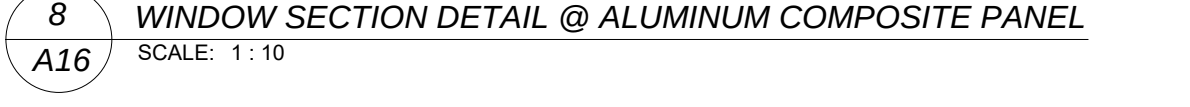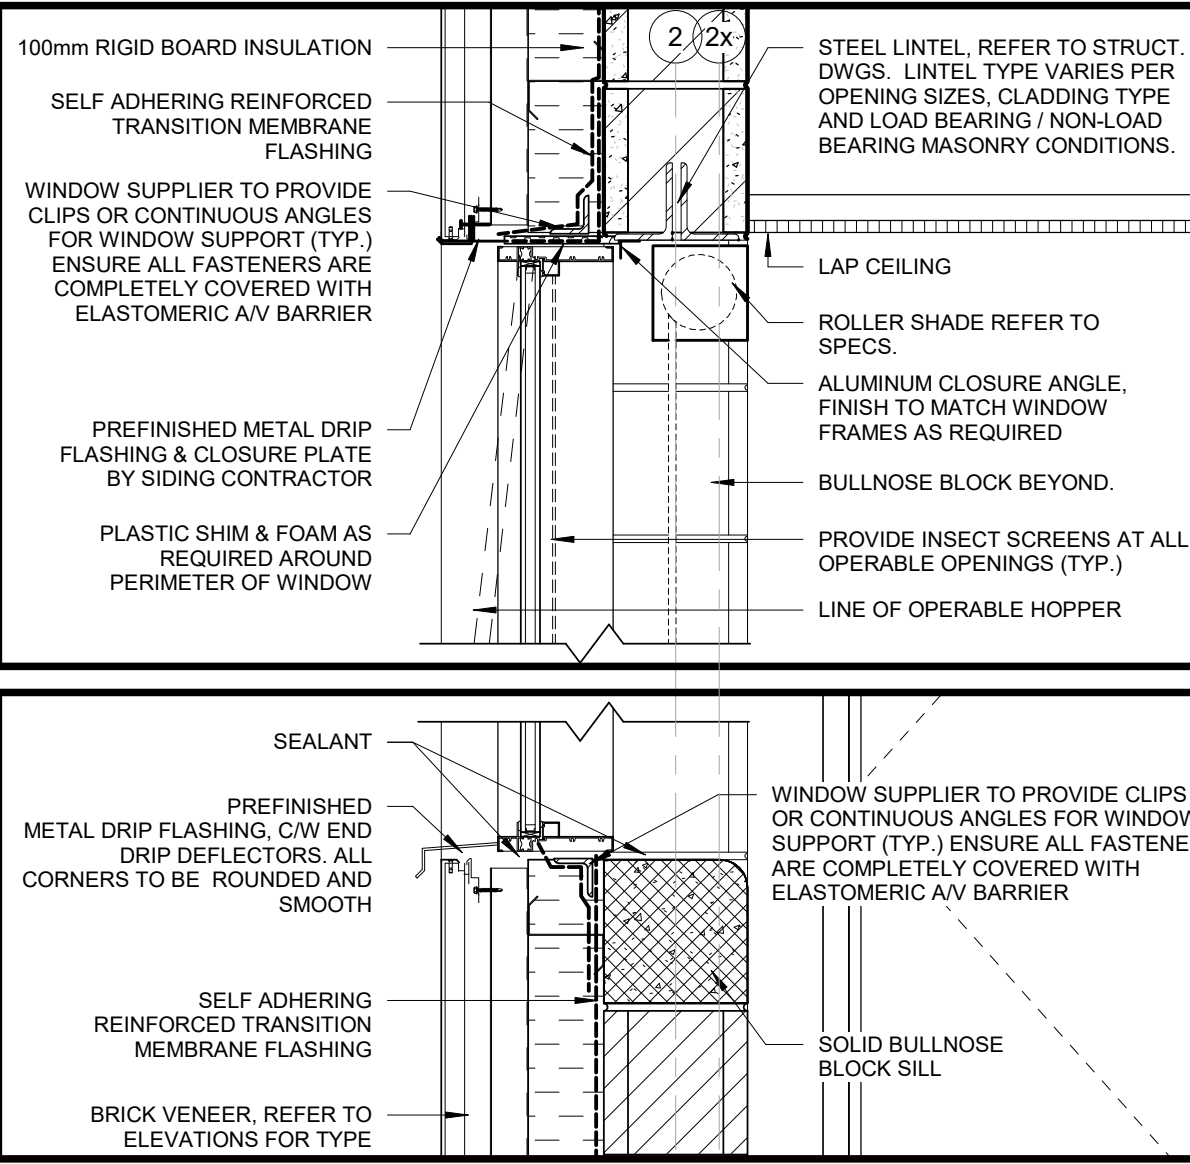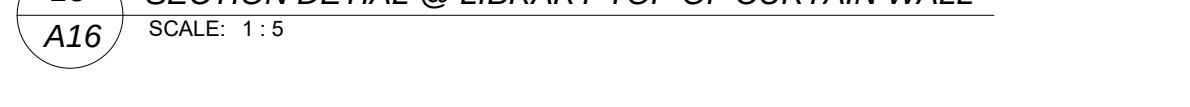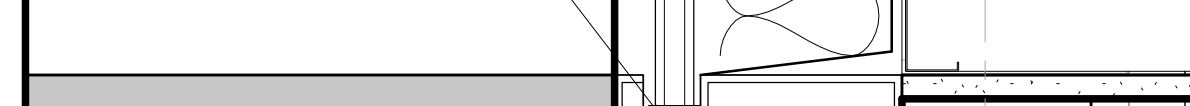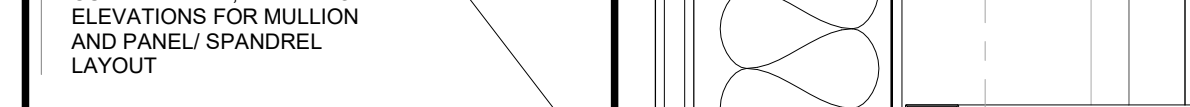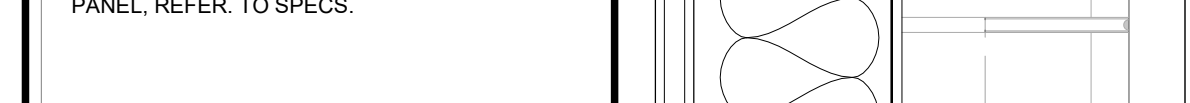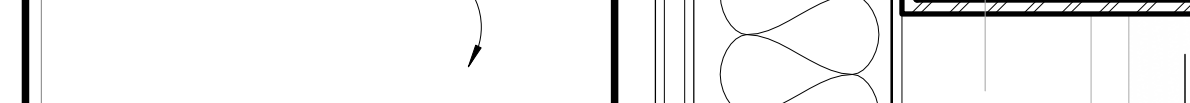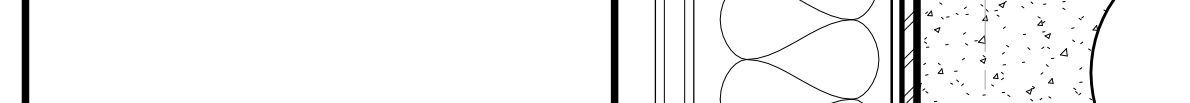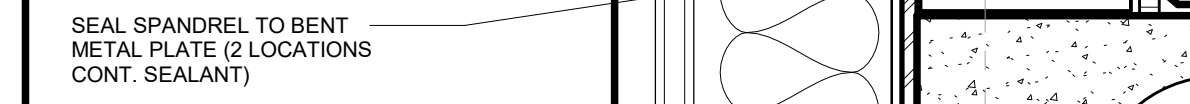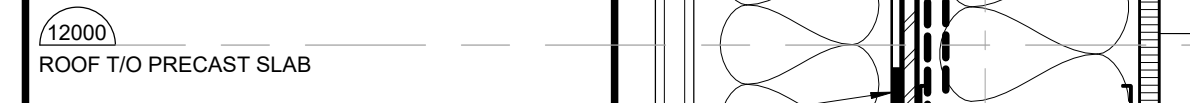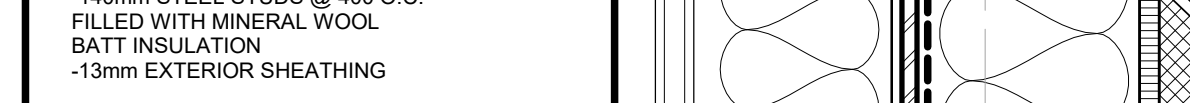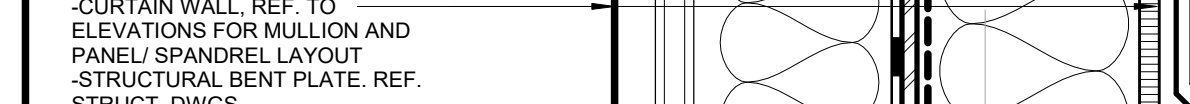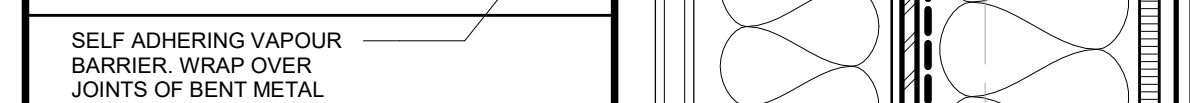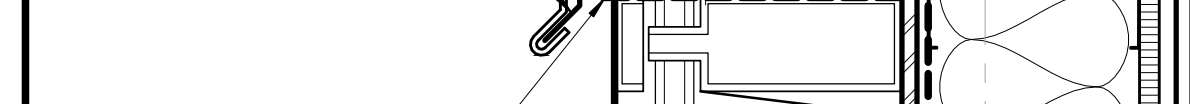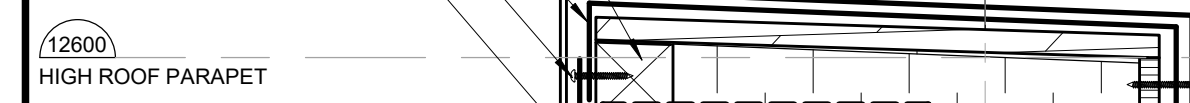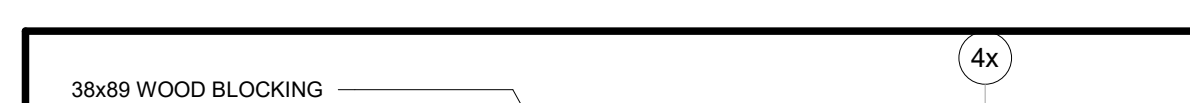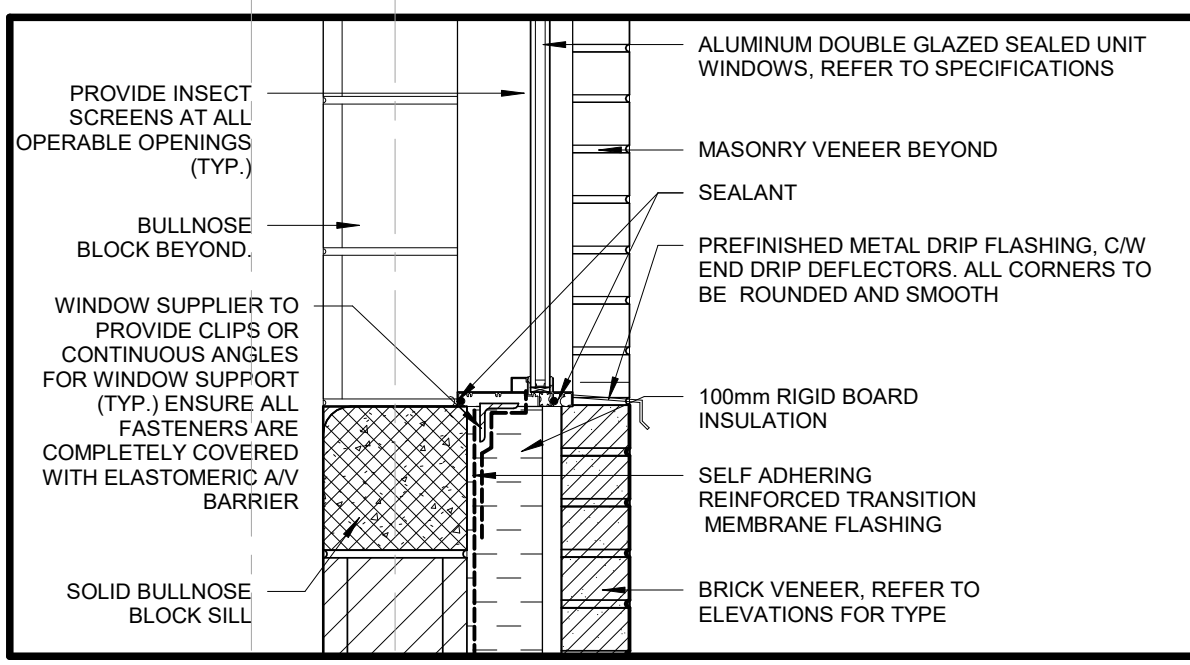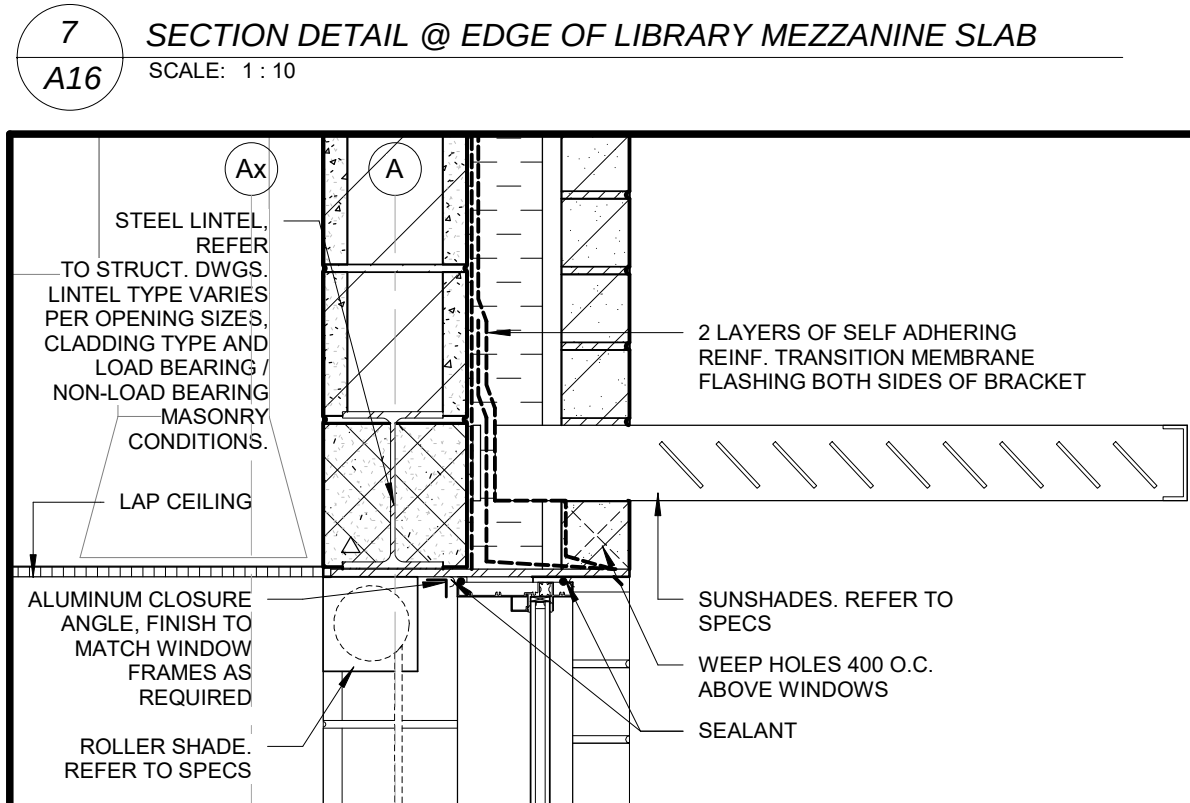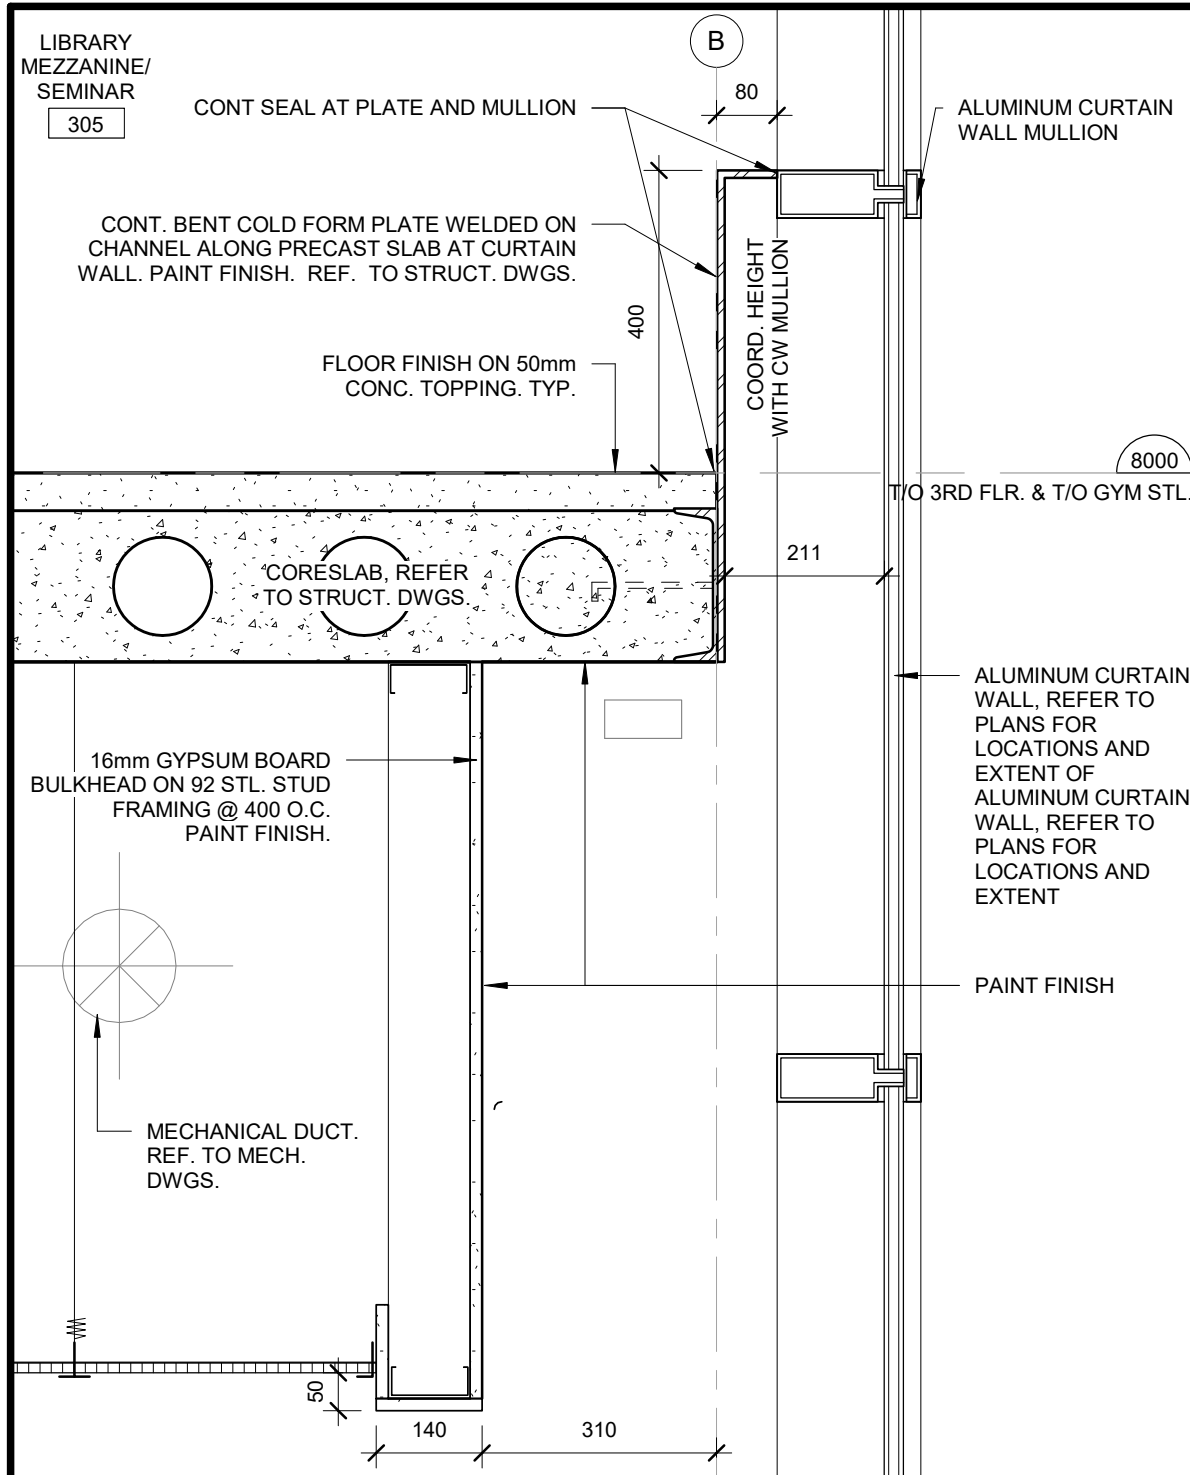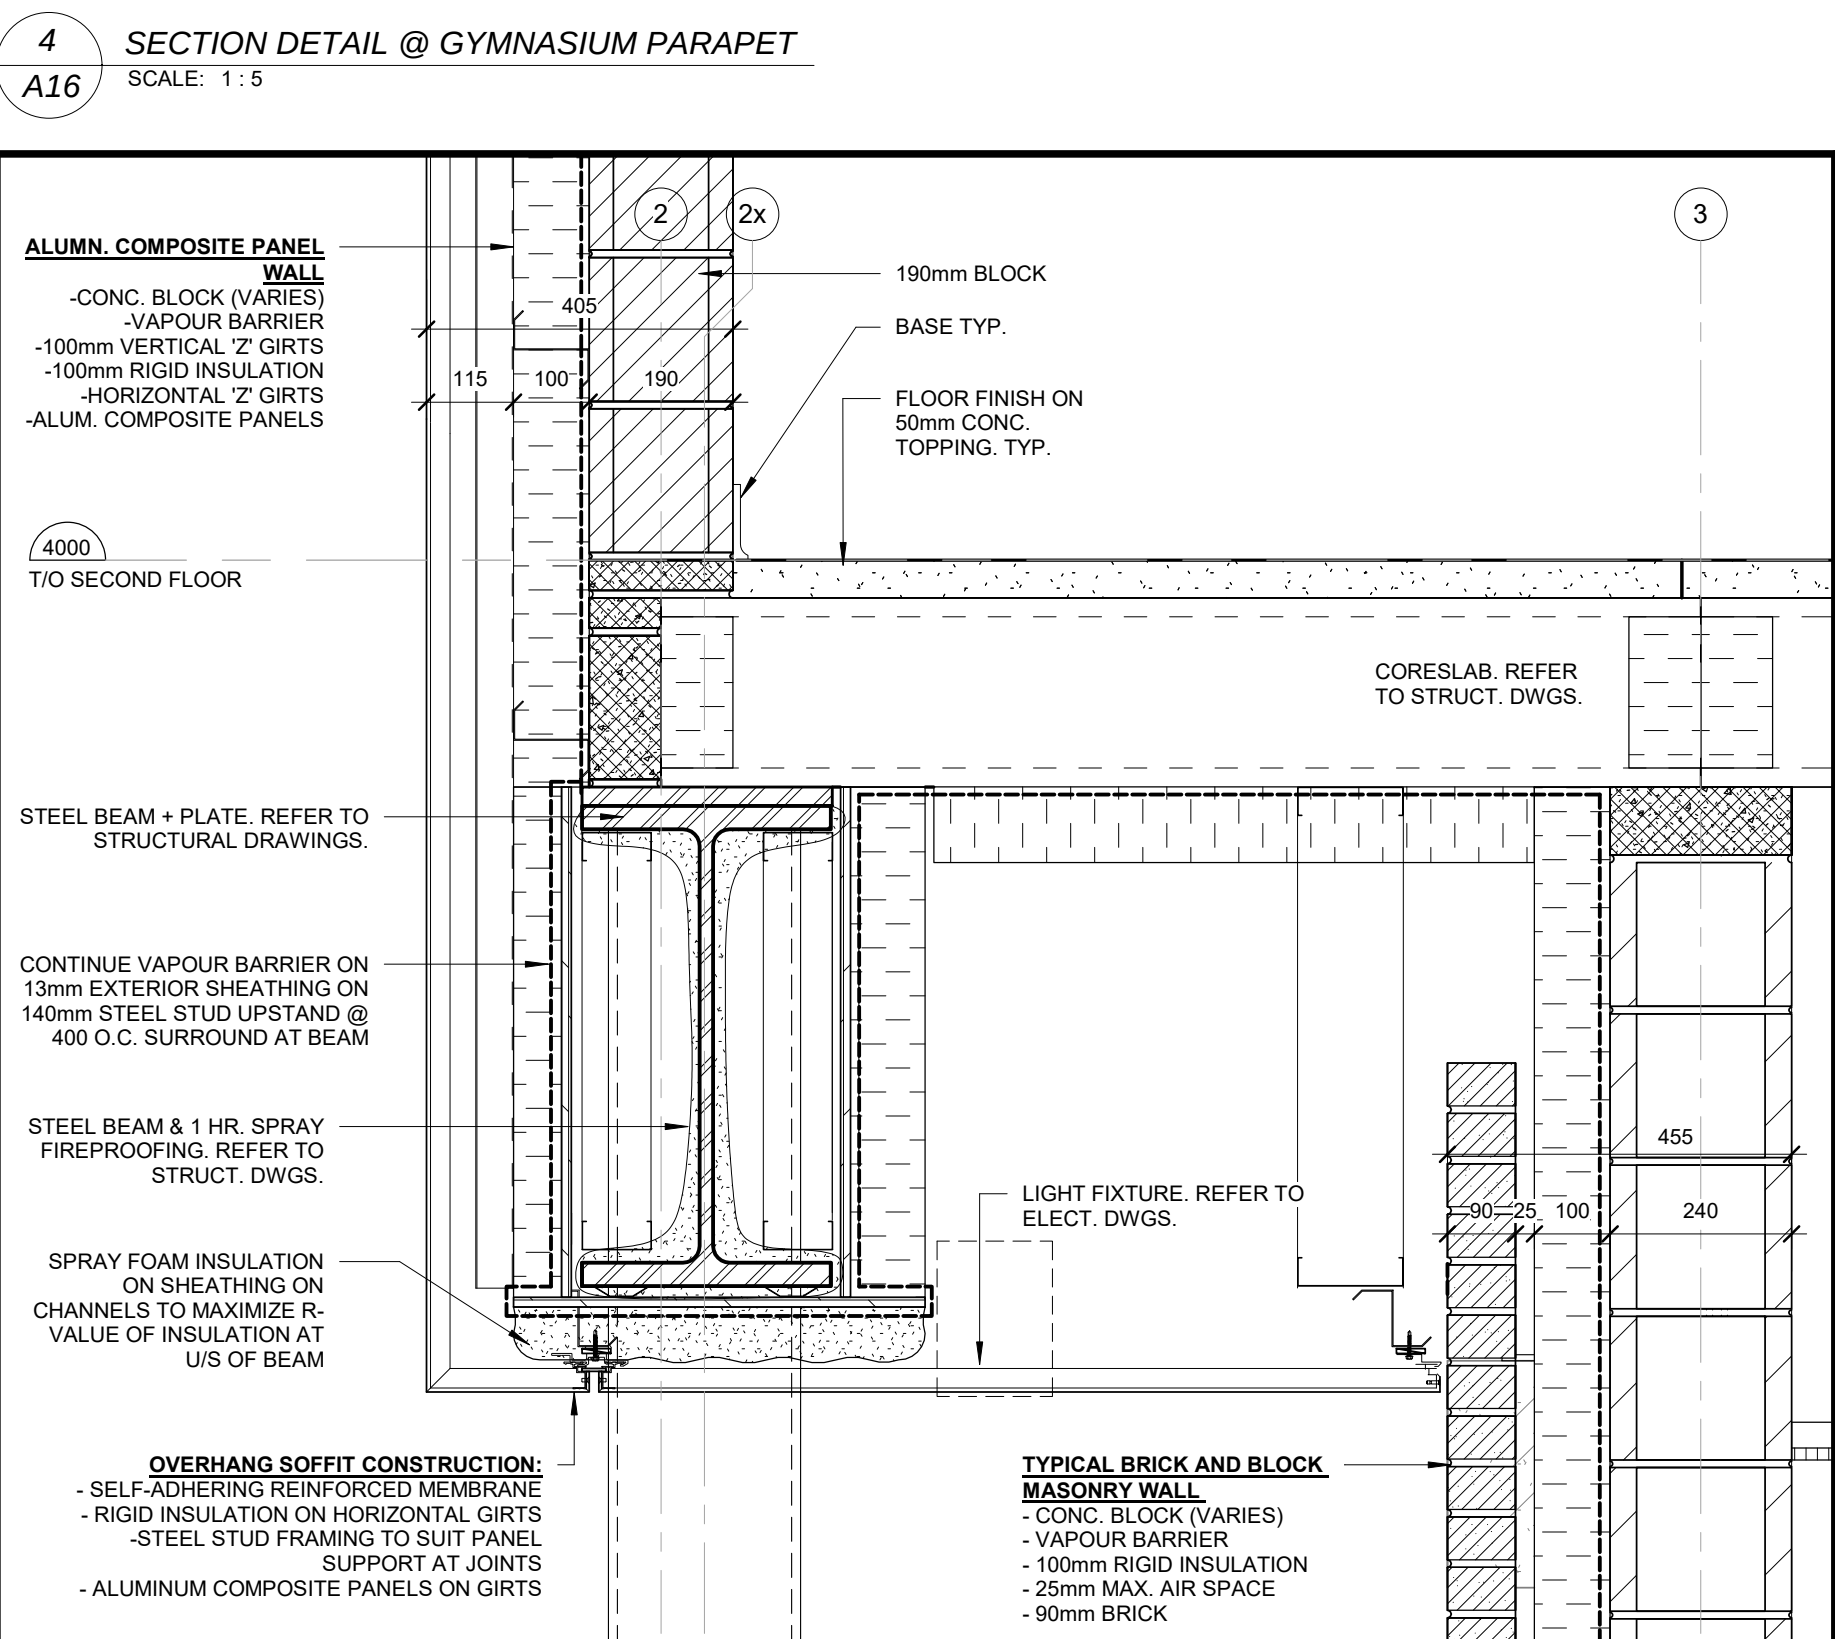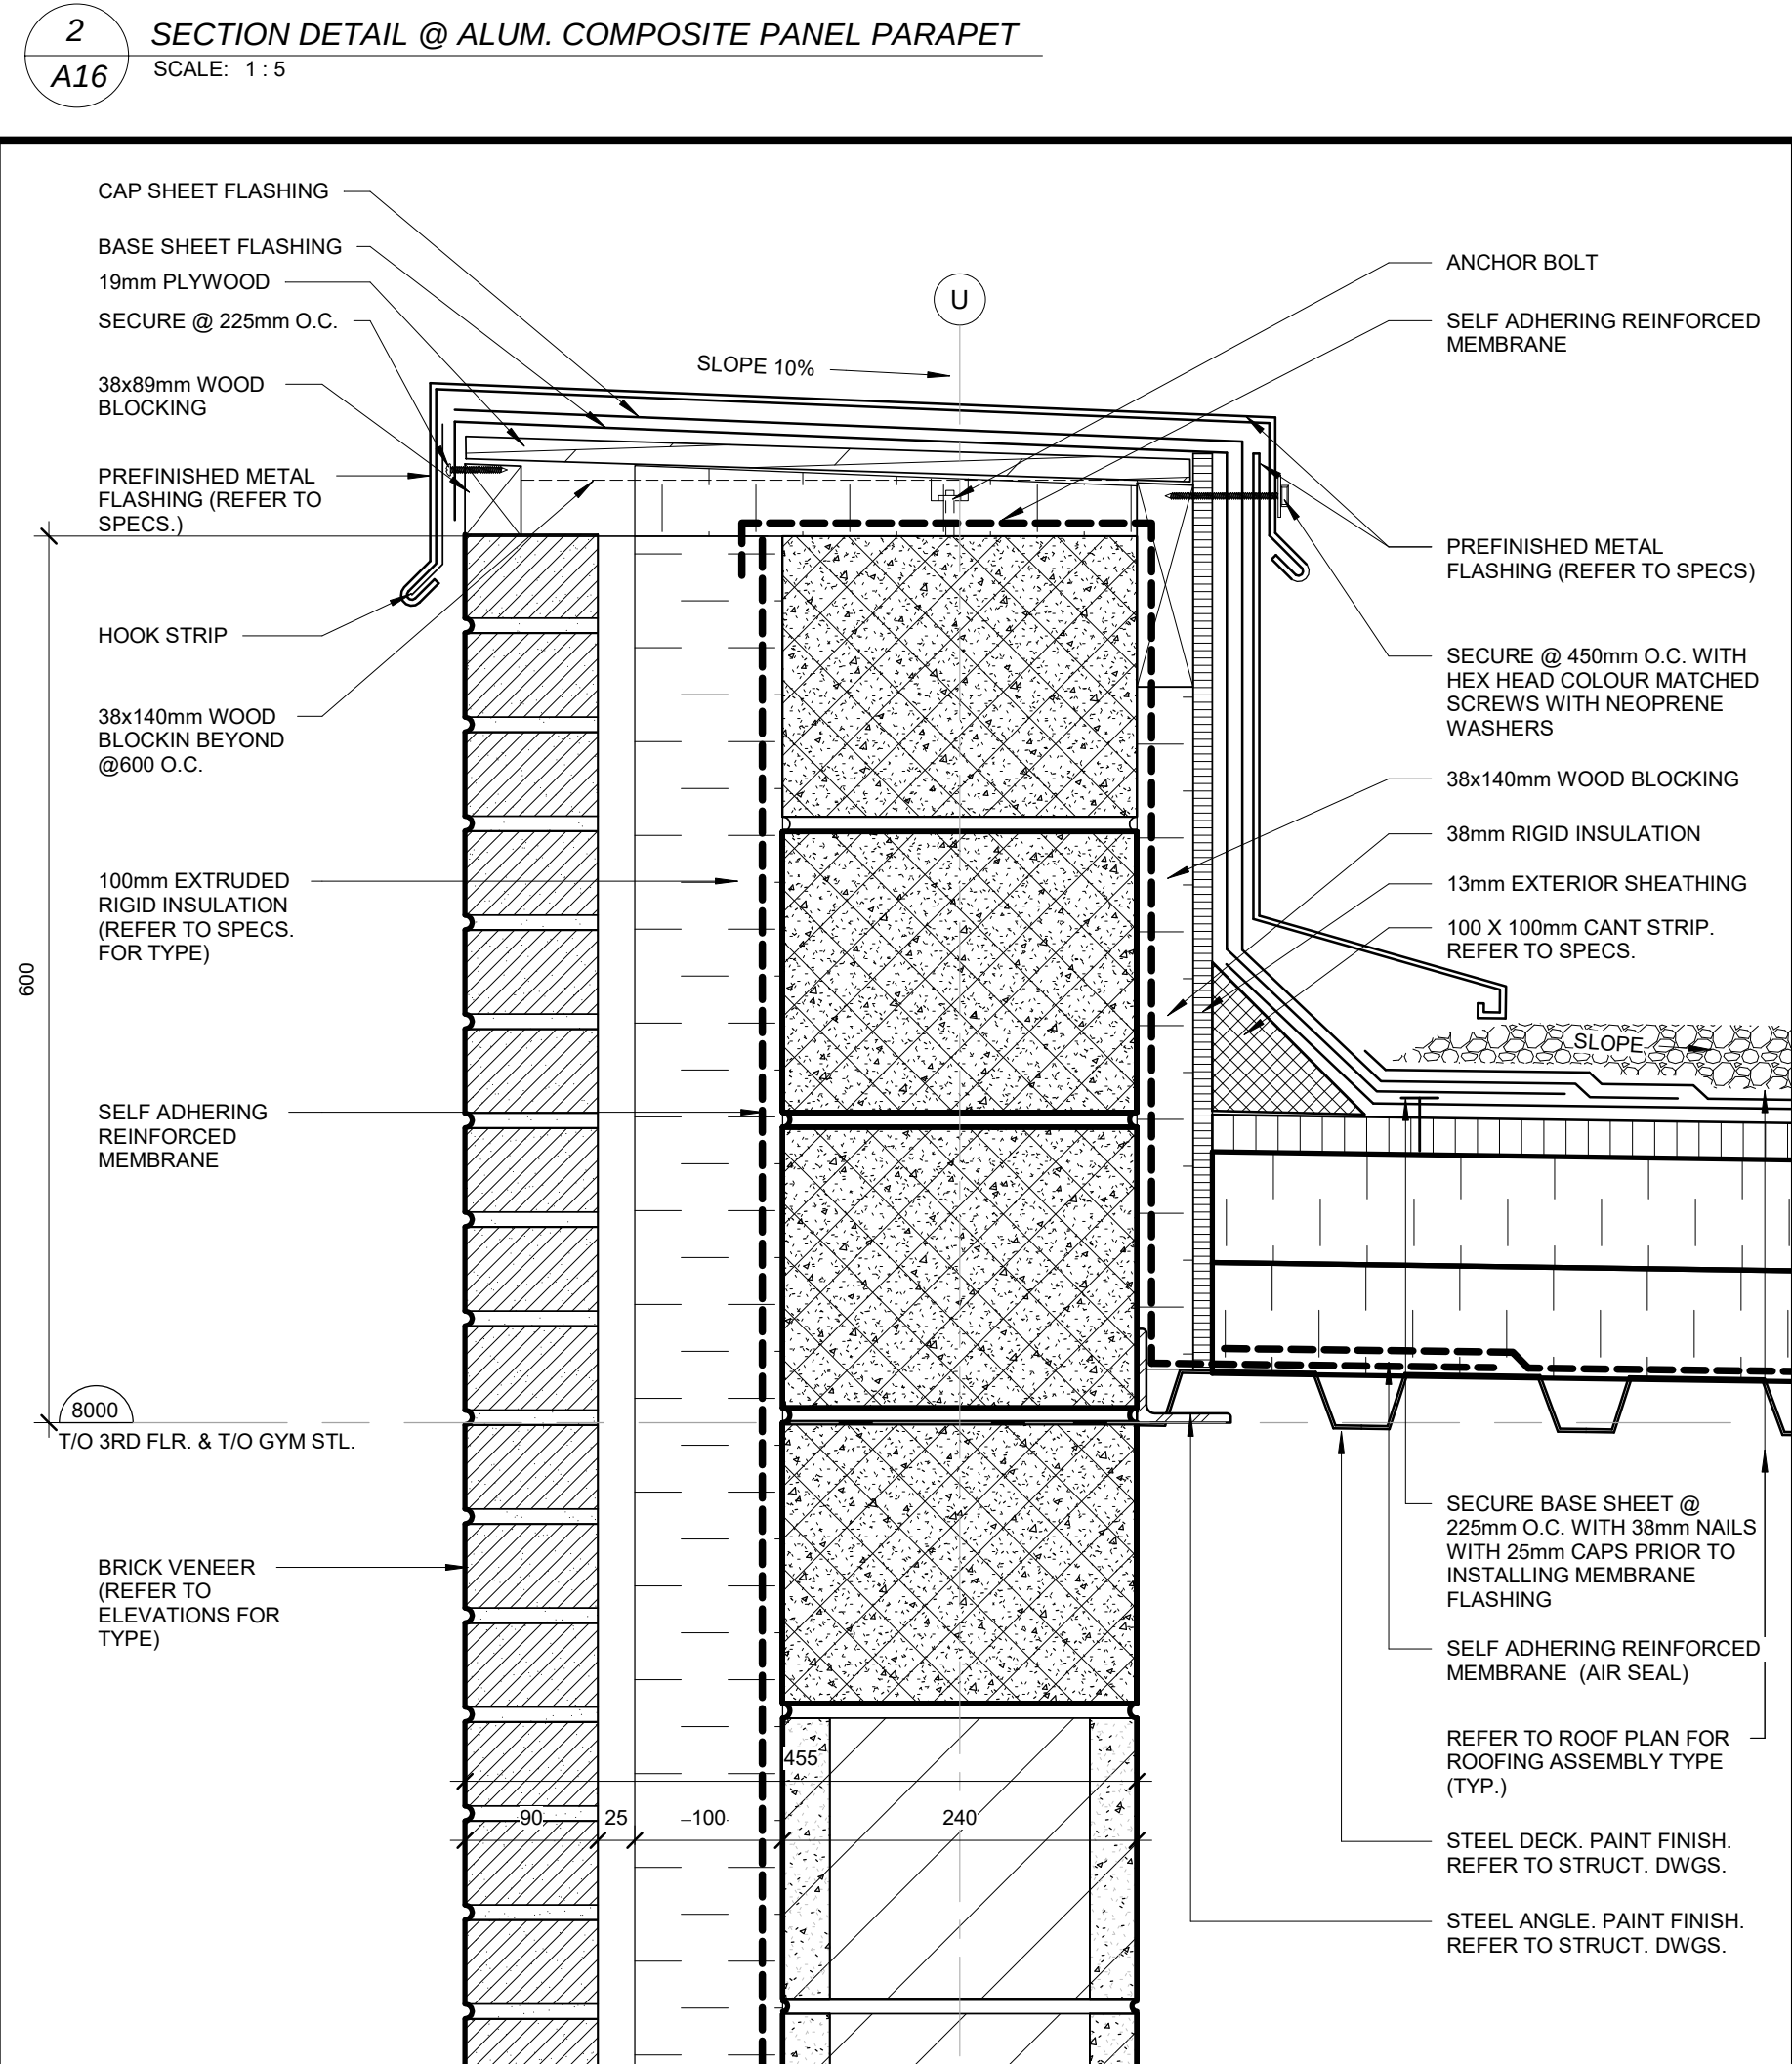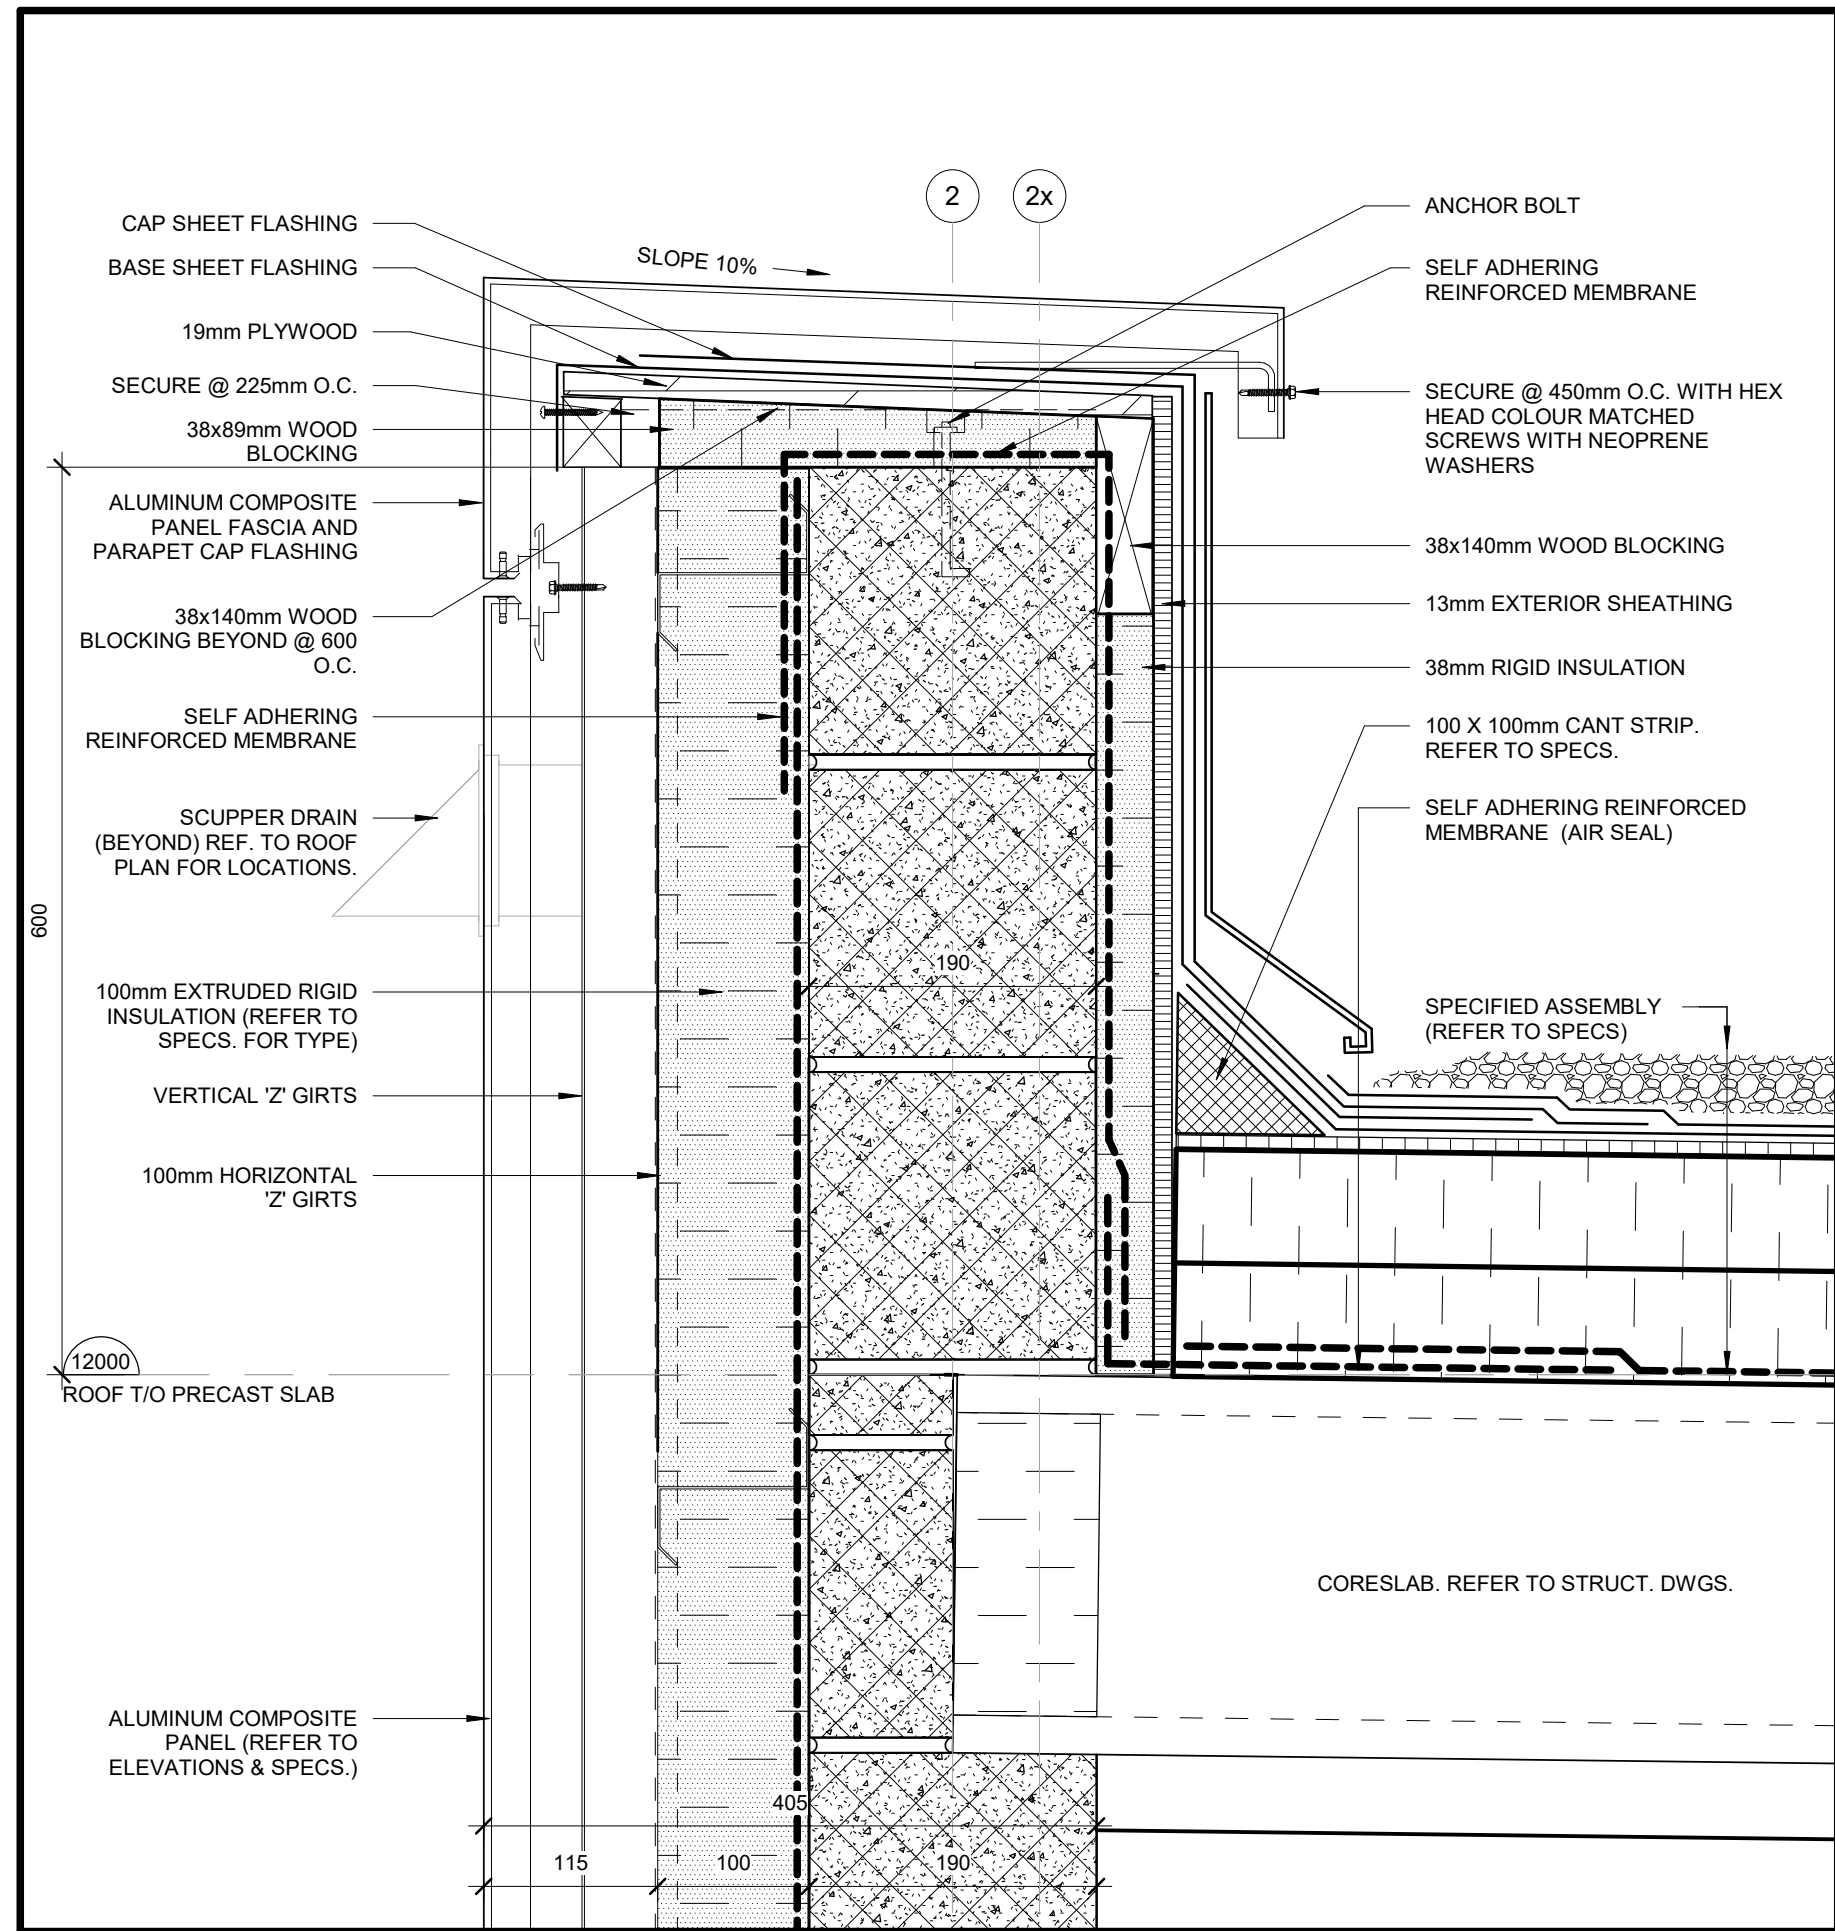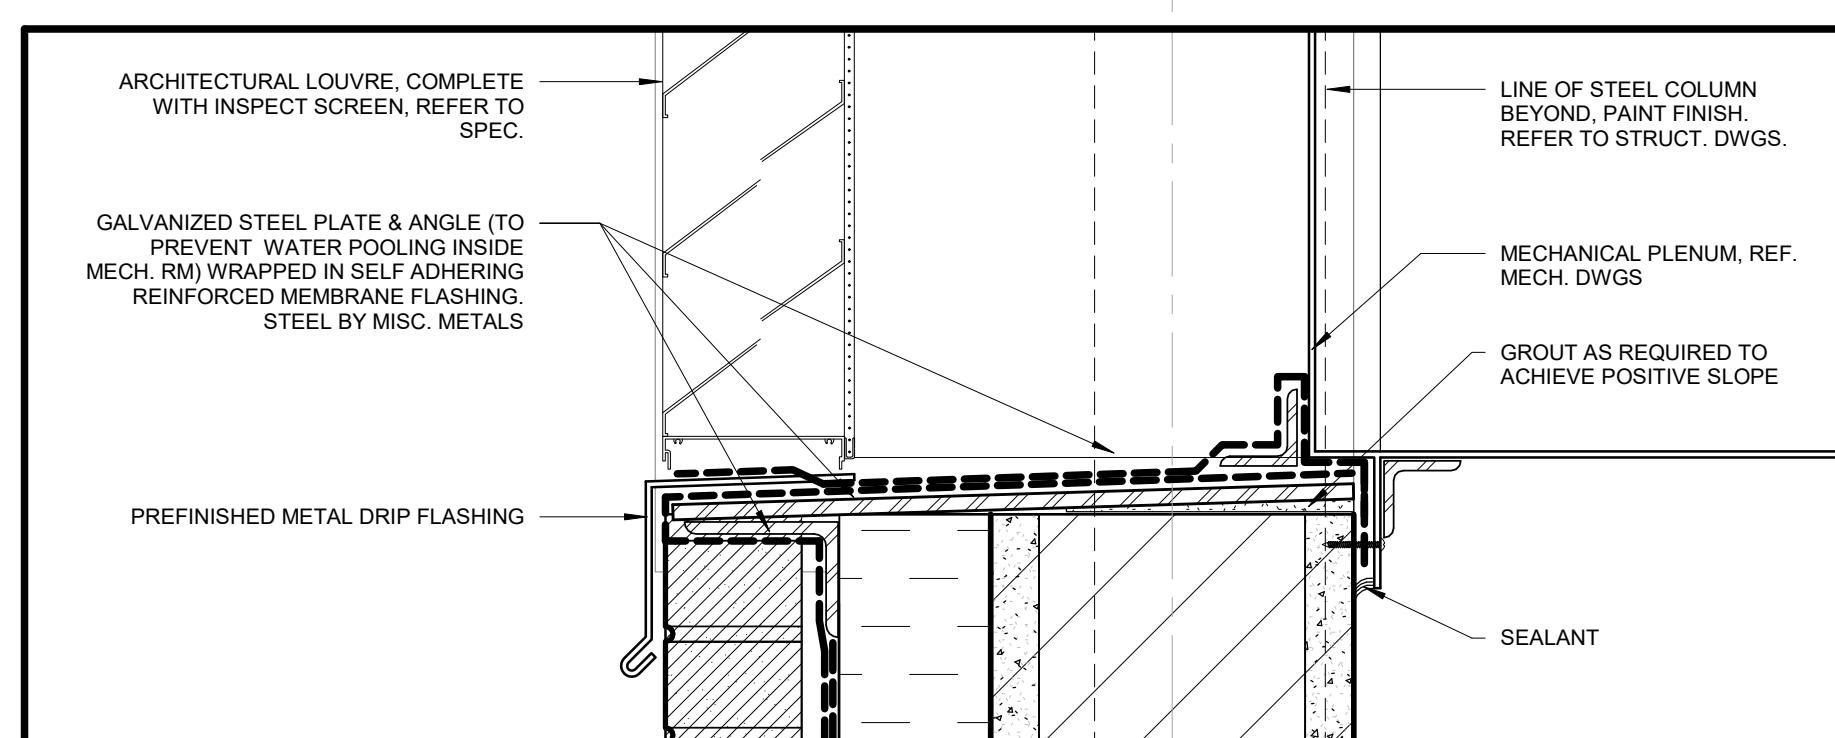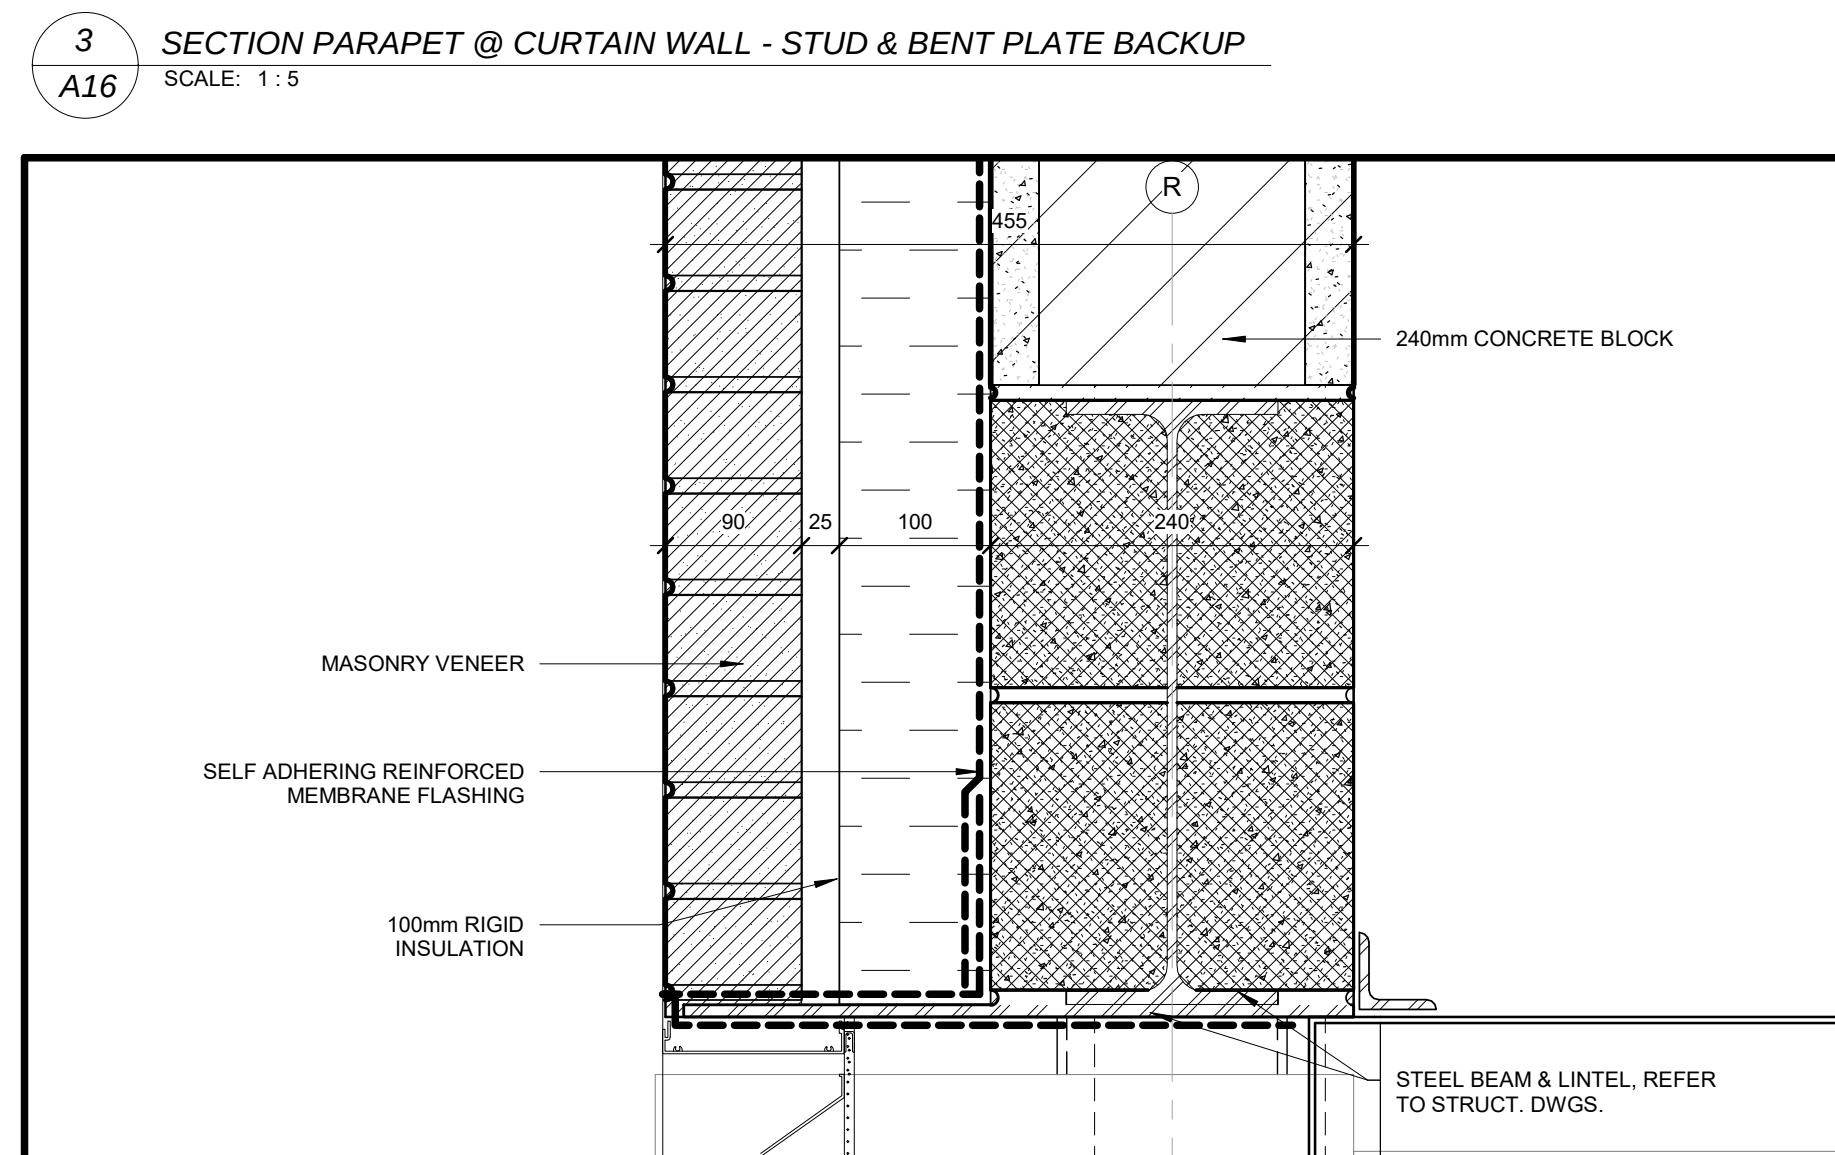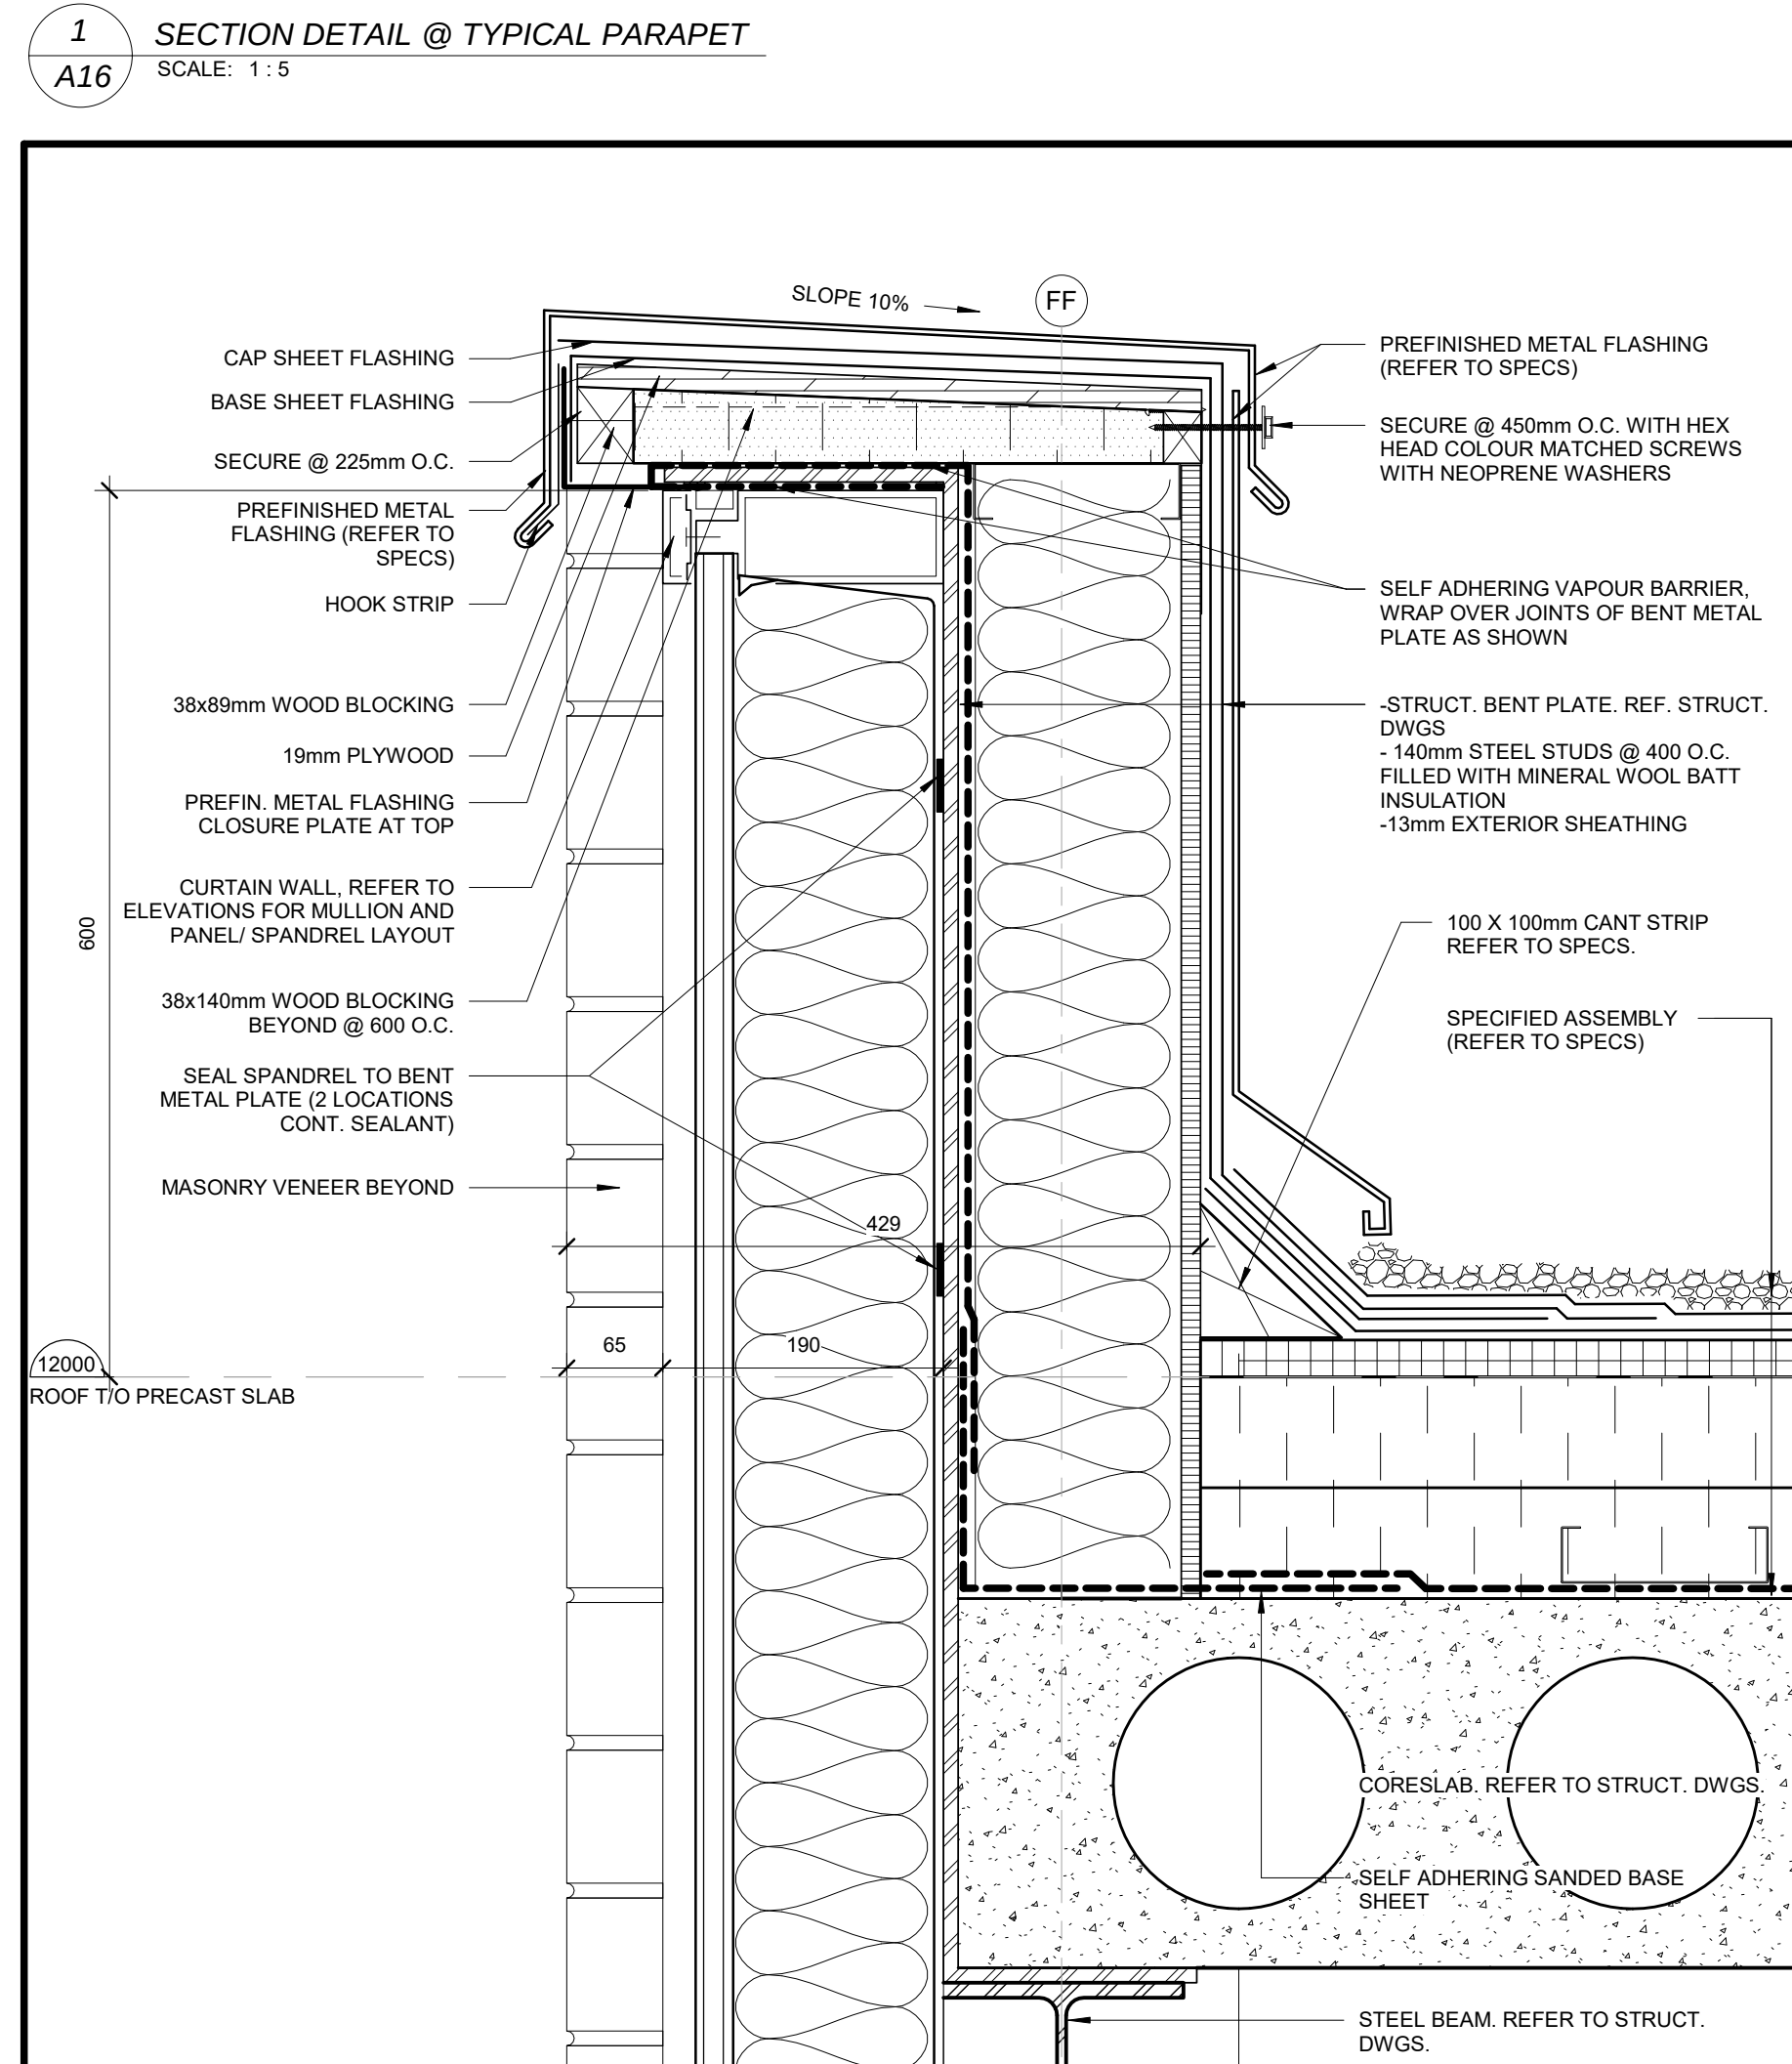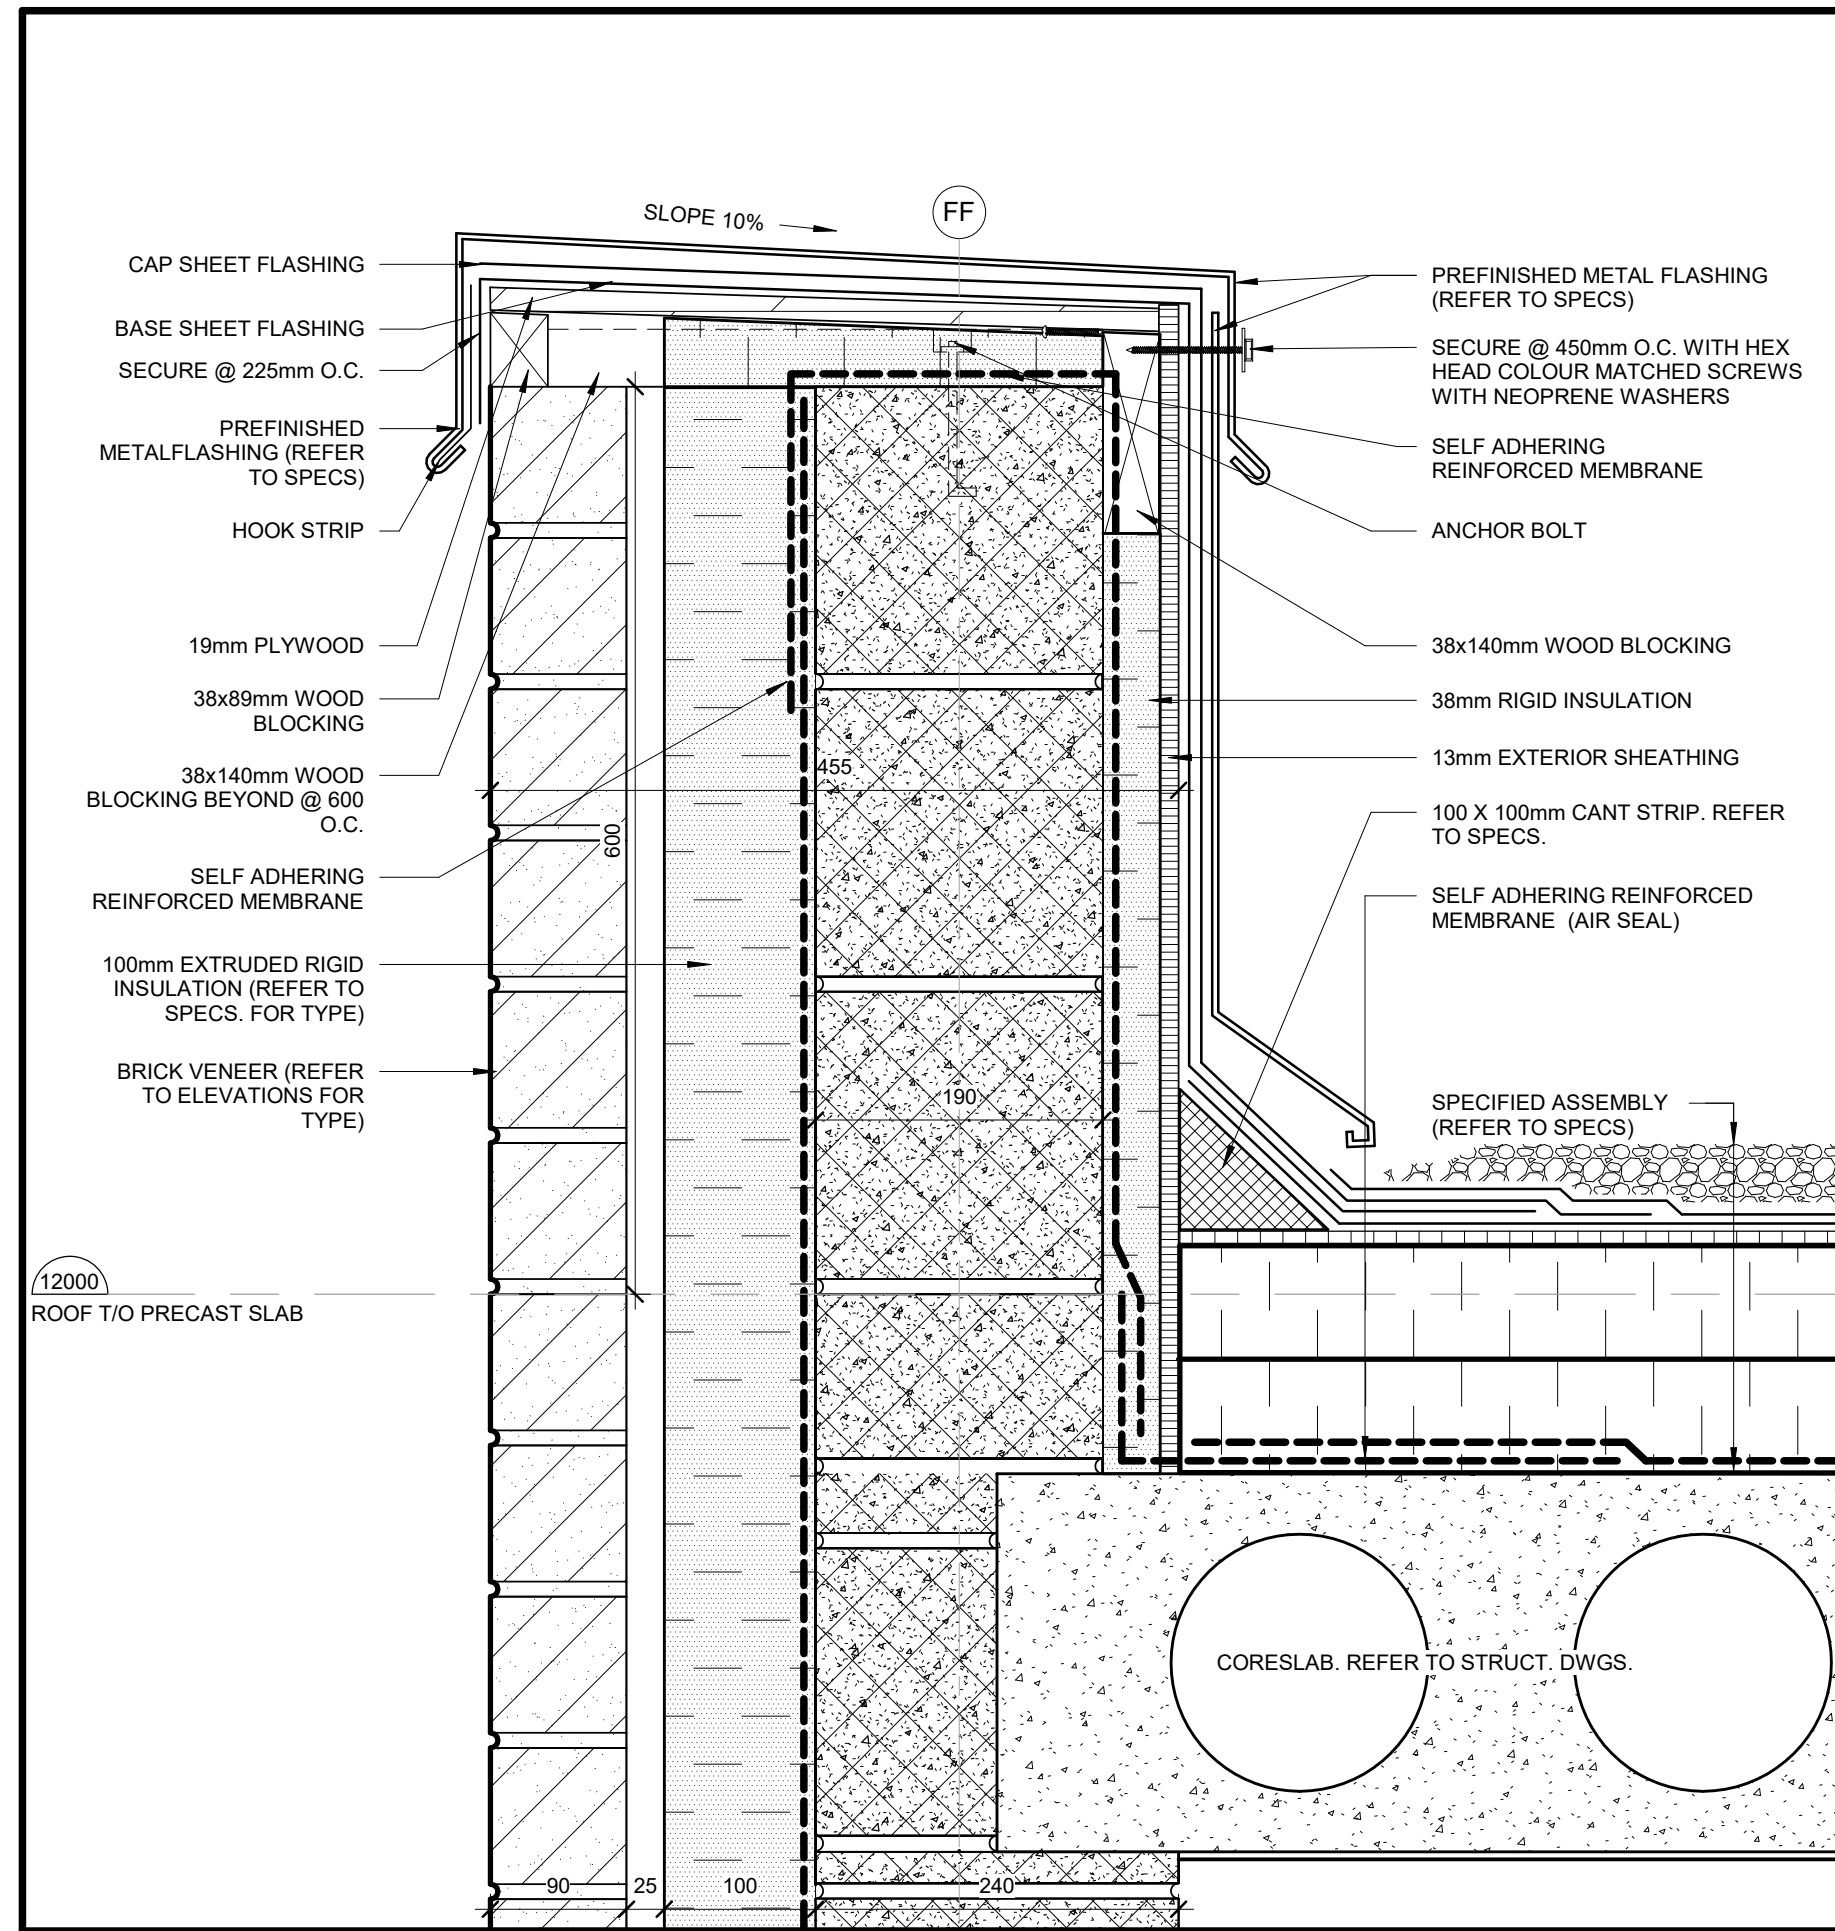

GENERAL NOTES:
CONTRACTOR TO COORDINATE TRADES TO PROTECT AND MAINTAIN WATER TIGHTNESS OF ROOF AND WALLS

NO	REVISIONS	DATE
1	ISSUED FOR PERMIT	25 03 21
2	ISSUED FOR TENDER	26 02 05

DRAWINGS ARE NOT TO BE SCALED. CONTRACTOR MUST CHECK AND VERIFY ALL DIMENSIONS AND CONDITIONS ON THE PROJECT AND MUST REPORT ANY DISCREPANCIES TO THE CONSULTANT BEFORE PROCEEDING WITH THE WORK. THE USE OF THIS DRAWING OR PART THEREOF IS FORBIDDEN WITHOUT THE WRITTEN APPROVAL OF THE CONSULTANT.

UNIVERSITY ASSOCIATION OF ARCHITECTS
FED 310
PRELIMINARY LICENSE
6003

CERTIFICATE OF PRACTICE #4922

MILTON #13 PUBLIC SCHOOL

SP13/25 1346 TRUDEAU DRIVE, MILTON, ON.

LEGAL DESCRIPTION:
PART OF LOT 6, CONCESSION 5
TOWN OF MILTON, REGION OF HALTON


TENDER NO. RFT 26-031

HALTON DISTRICT SCHOOL BOARD
LIV INDEPENDENT EDUCATION CENTRE
3550 QUELPH LINE
BURLINGTON, ON. L7R 2Z2
TEL: (905) 335-3603
FAX: (905) 335-6862


WALL SECTIONS & DETAILS

HOSSACK ARCHITECTURE
105 - 1238 - IRONDALE WAY
SUITE 200
BURLINGTON, ON. L7R 2Z2
TEL: (905) 335-3603
FAX: (905) 335-6862


SCALE: As indicated
DATE: FEBRUARY 2026
DRAWN: CCKB
CHECKED: PL
PROJECT: 22124
DRAWING: A16
PRINT DATE: 2026-02-05 2:25:40 PM
REVIT FILE: T:\2015\151062026\RM\MILTON10.RVT

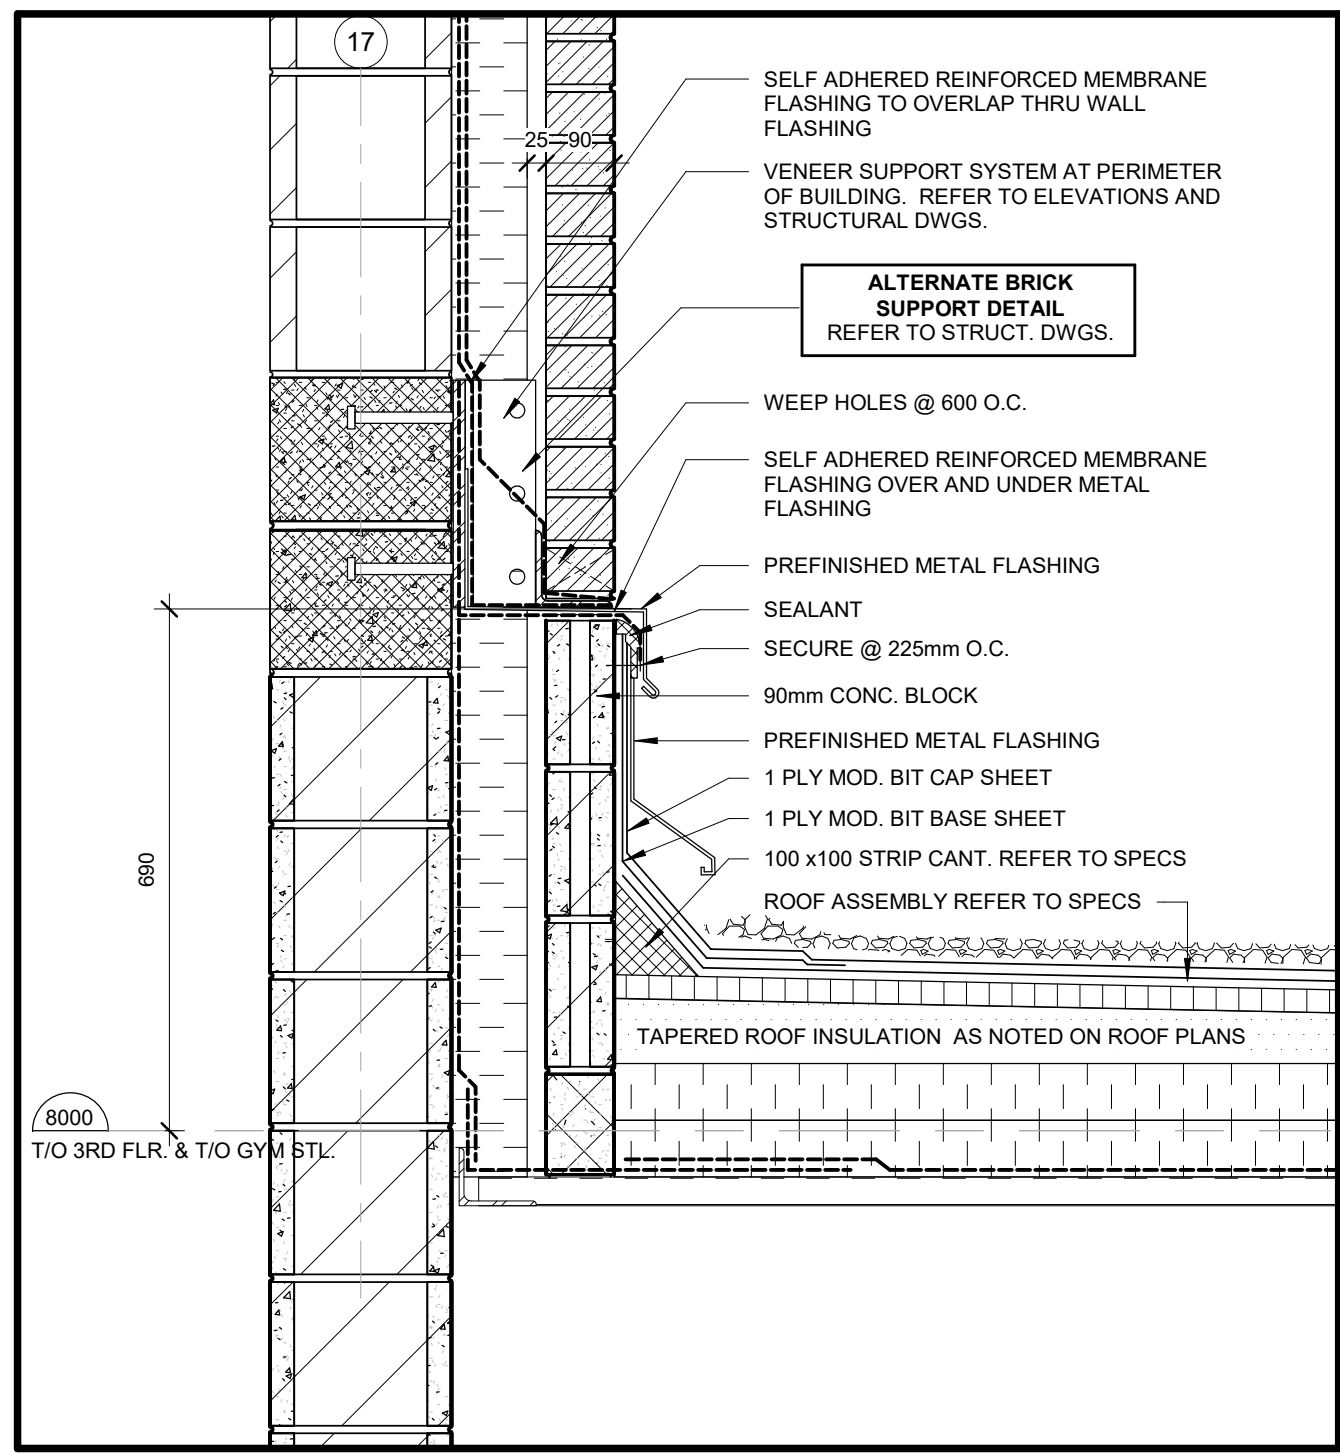


1 SECTION DETAIL @ MASONRY VENEER WALL & STEEL DECK ROOF
SCALE: 1:10
A17

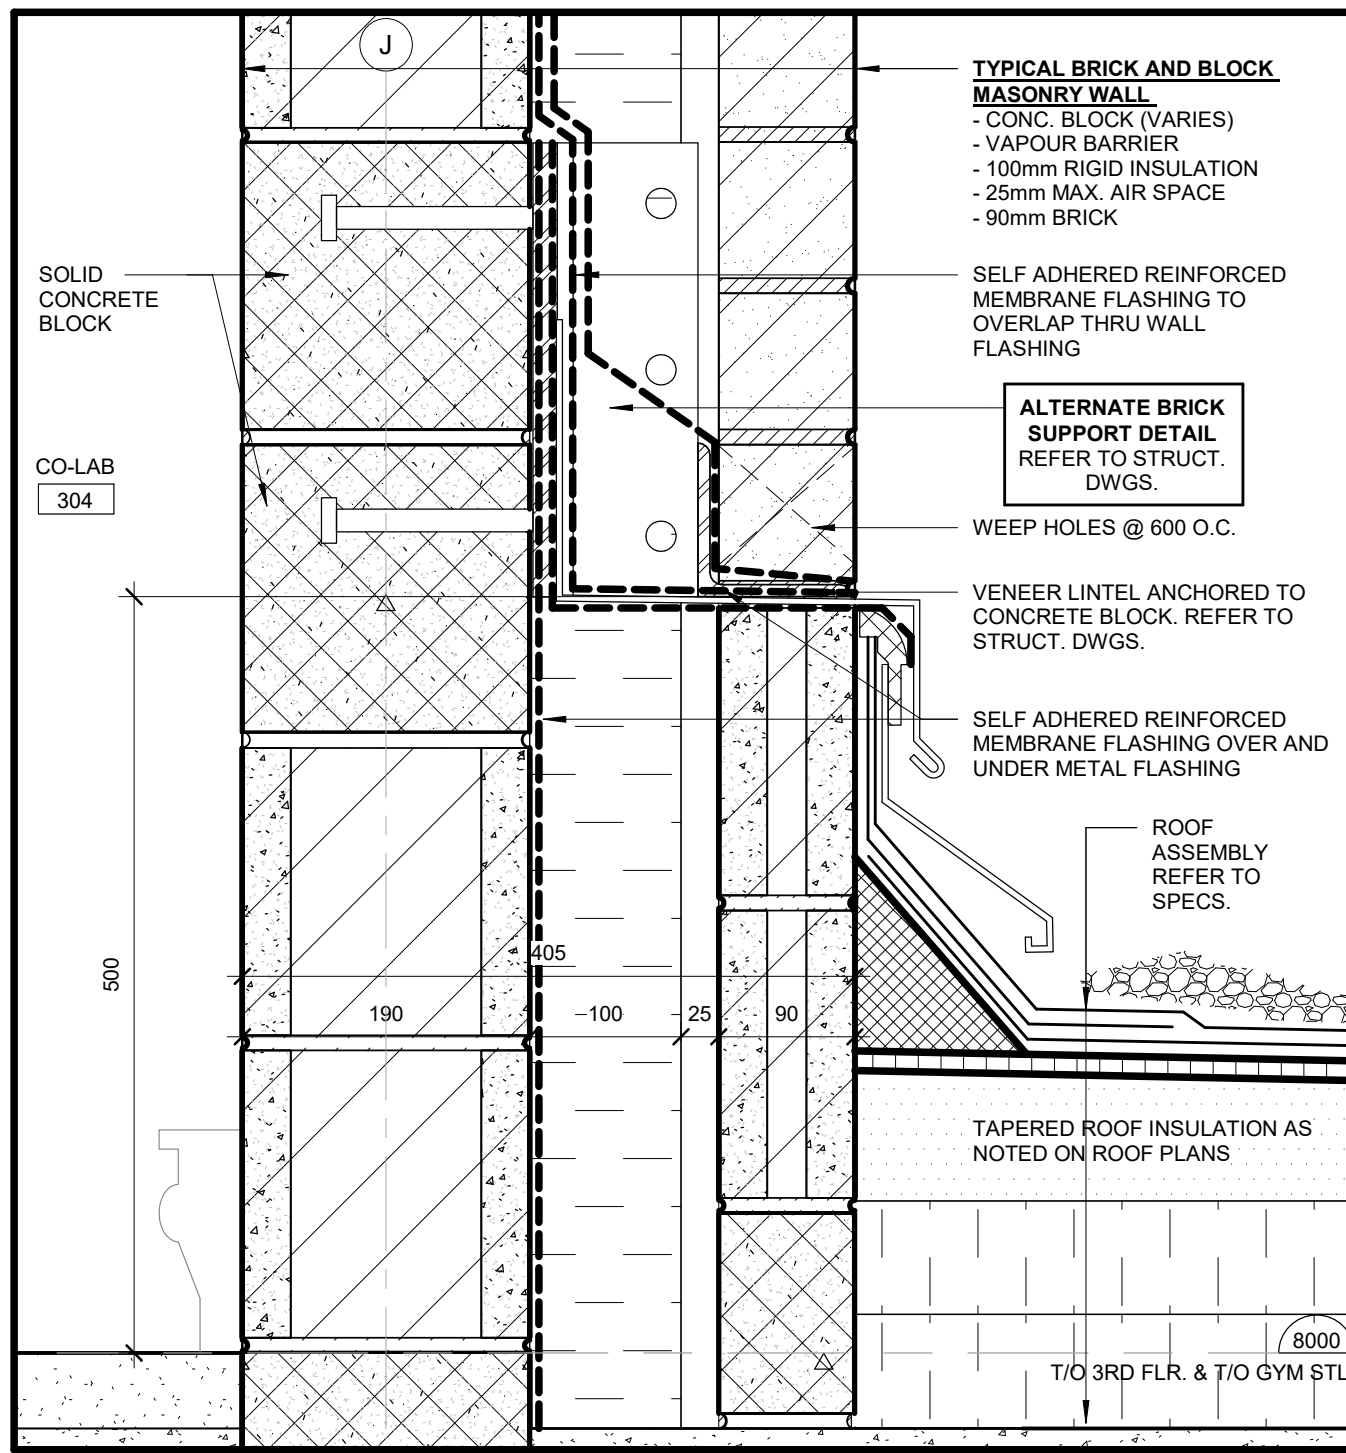


2 SECTION DETAIL @ BRICK SUPPORT AT BLOCK WALL
SCALE: 1:5
A17

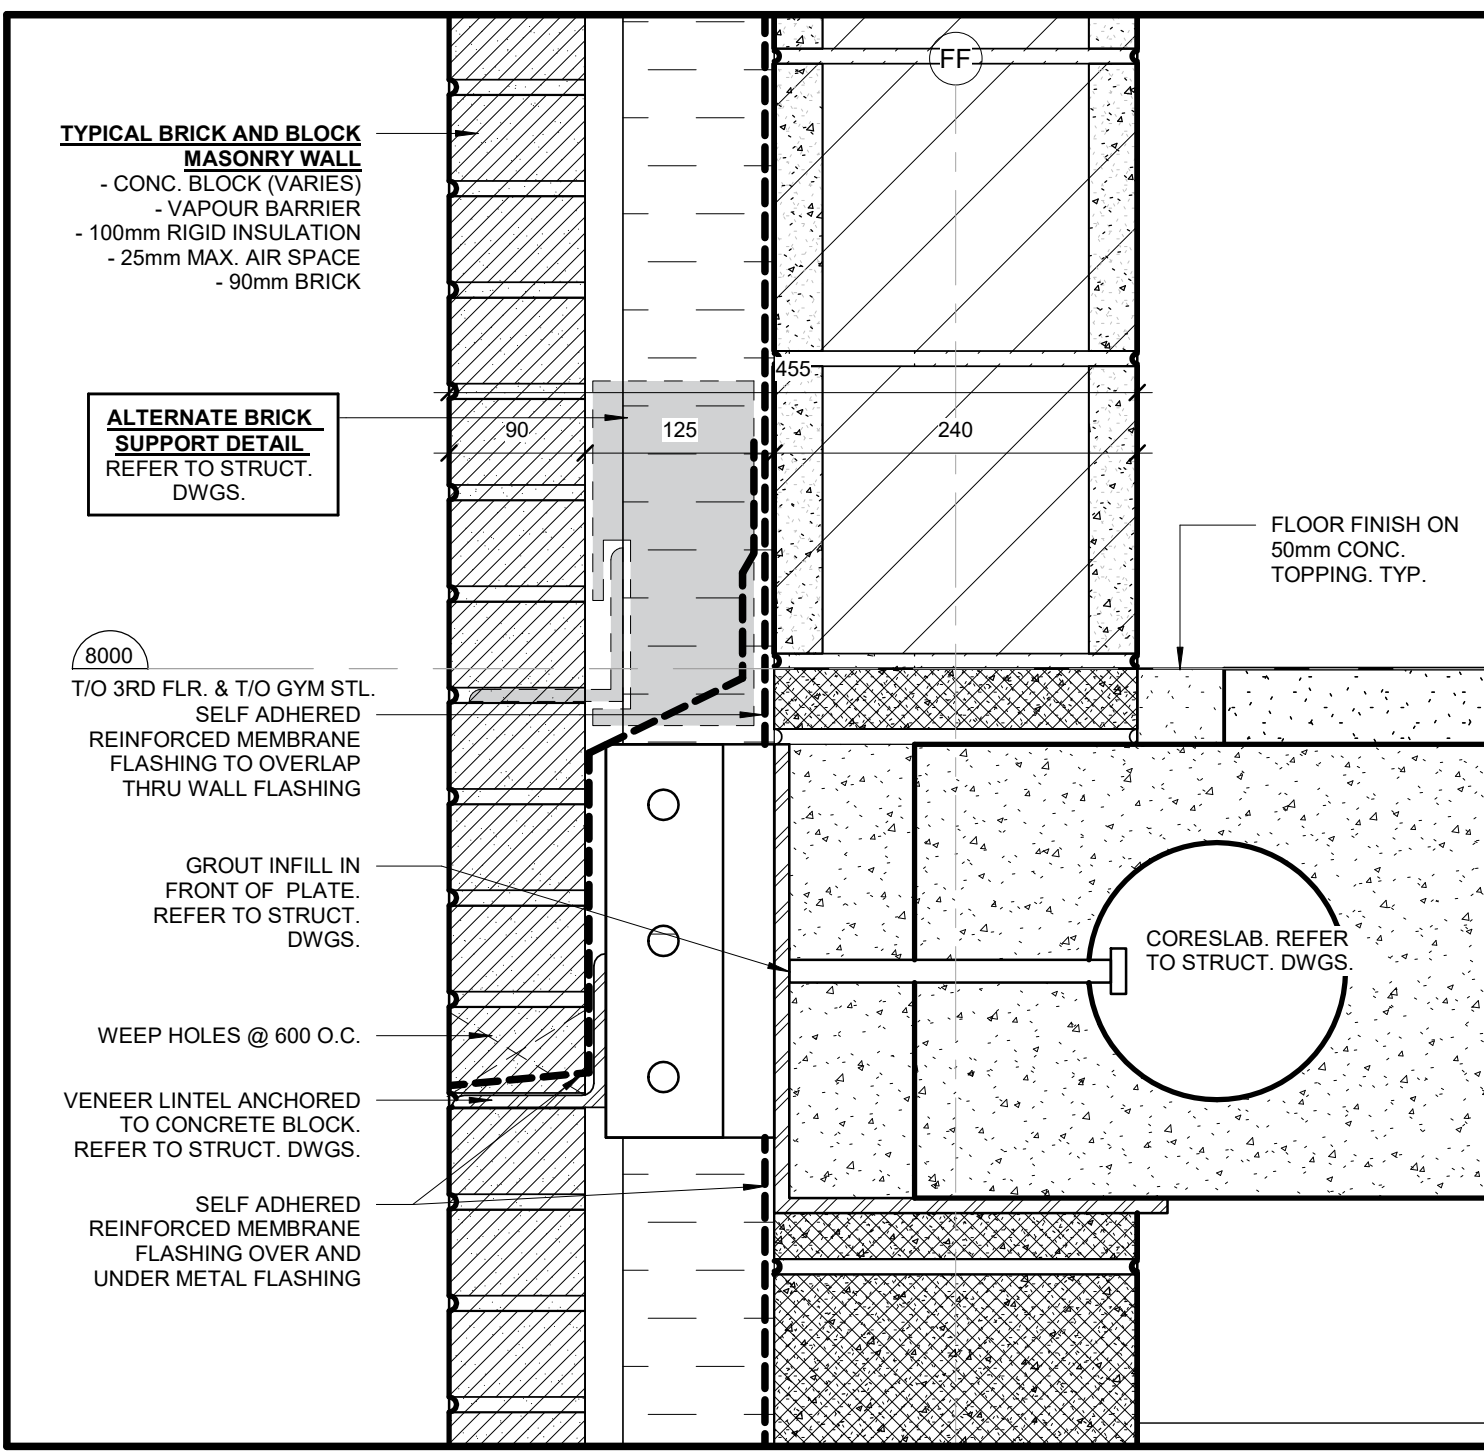


3 SECTION DETAIL @ BRICK SUPPORT AT PRECAST SLAB
SCALE: 1:5
A17

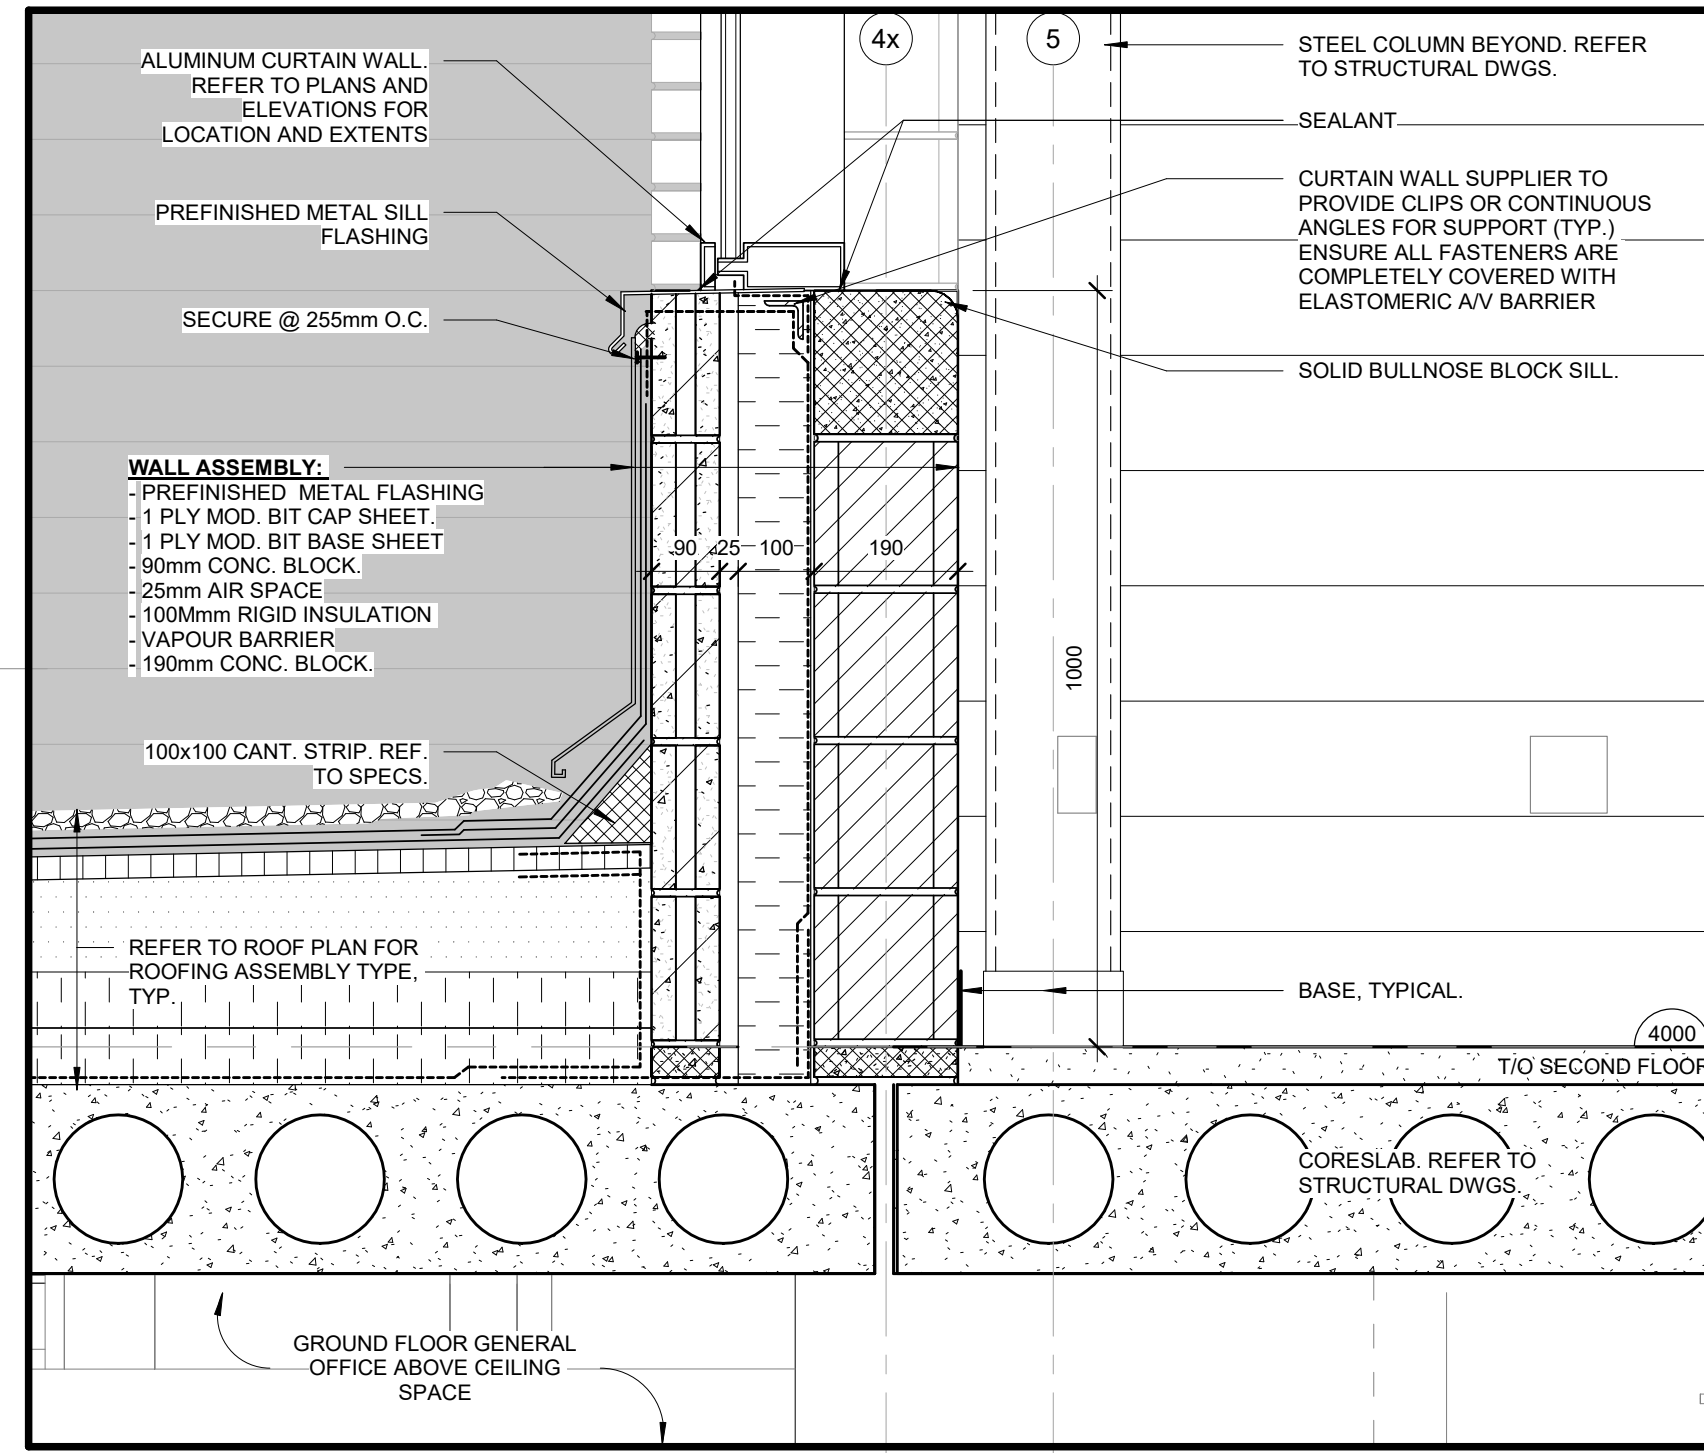


4 SECTION DETAIL @ ROOF TO WALL AT BRICK ON BLOCK
SCALE: 1:10
A17

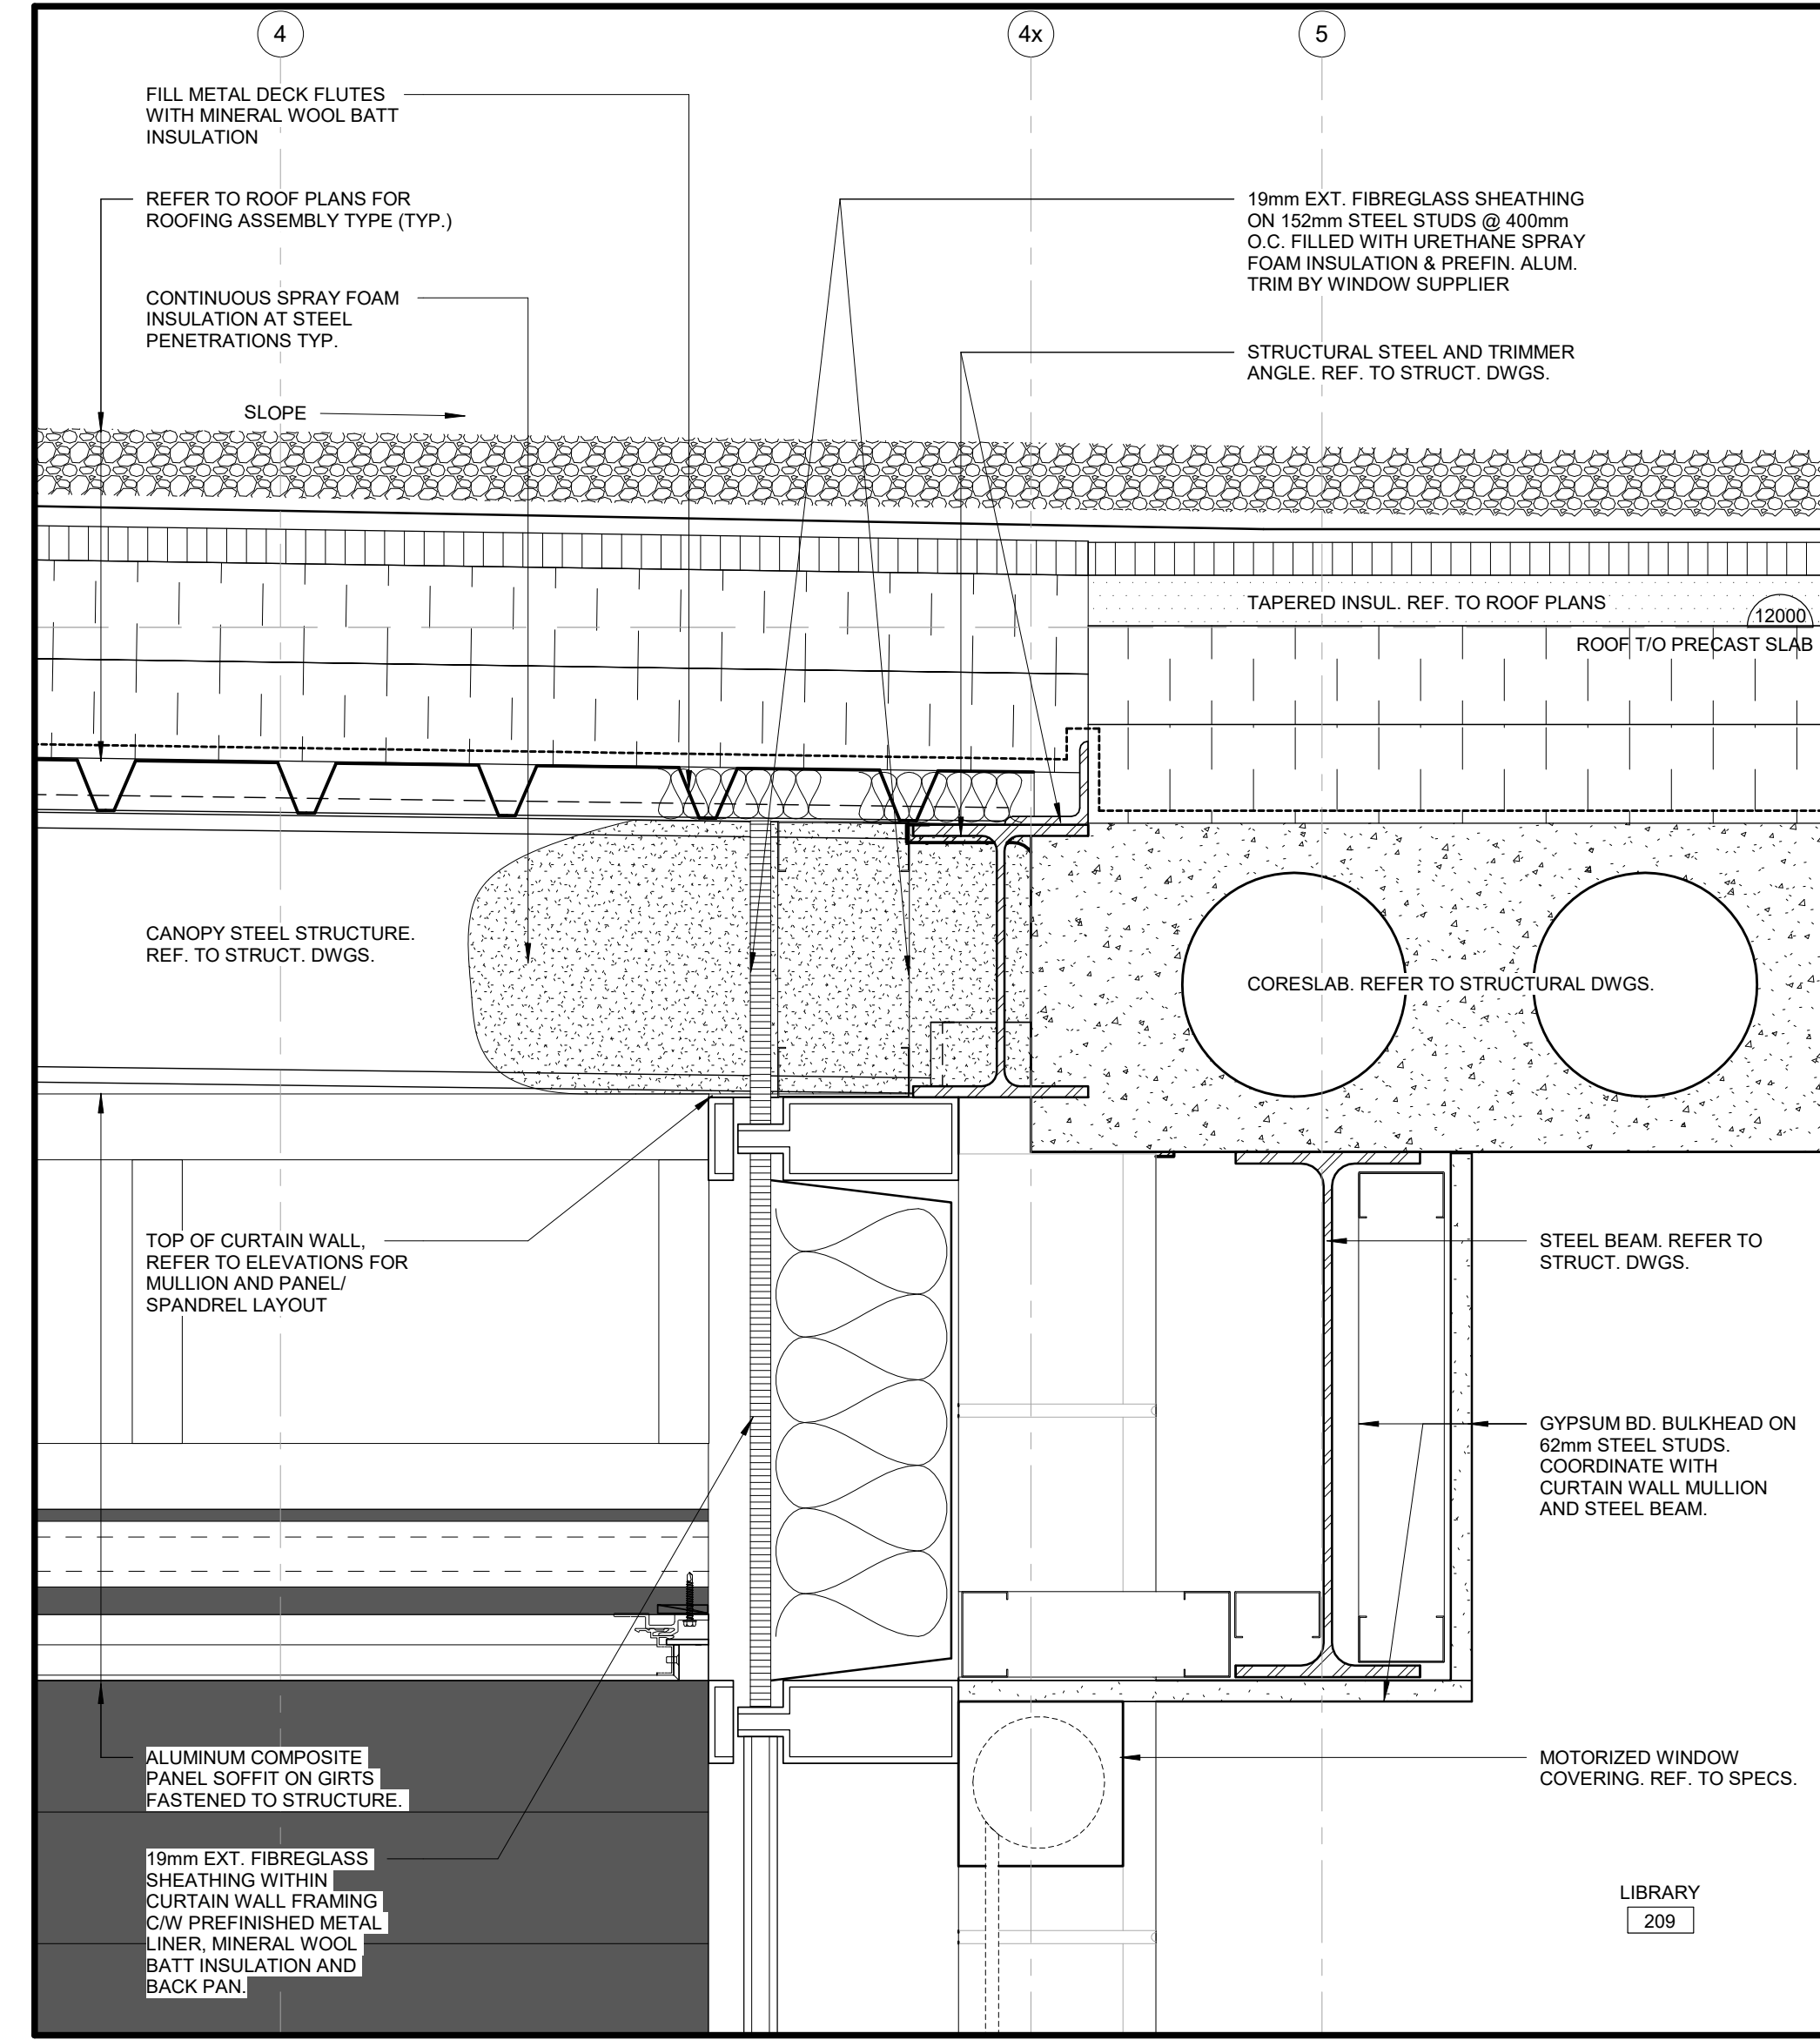


5 SECTION DETAIL - CANOPY TO CURTAIN WALL
SCALE: 1:5
A17

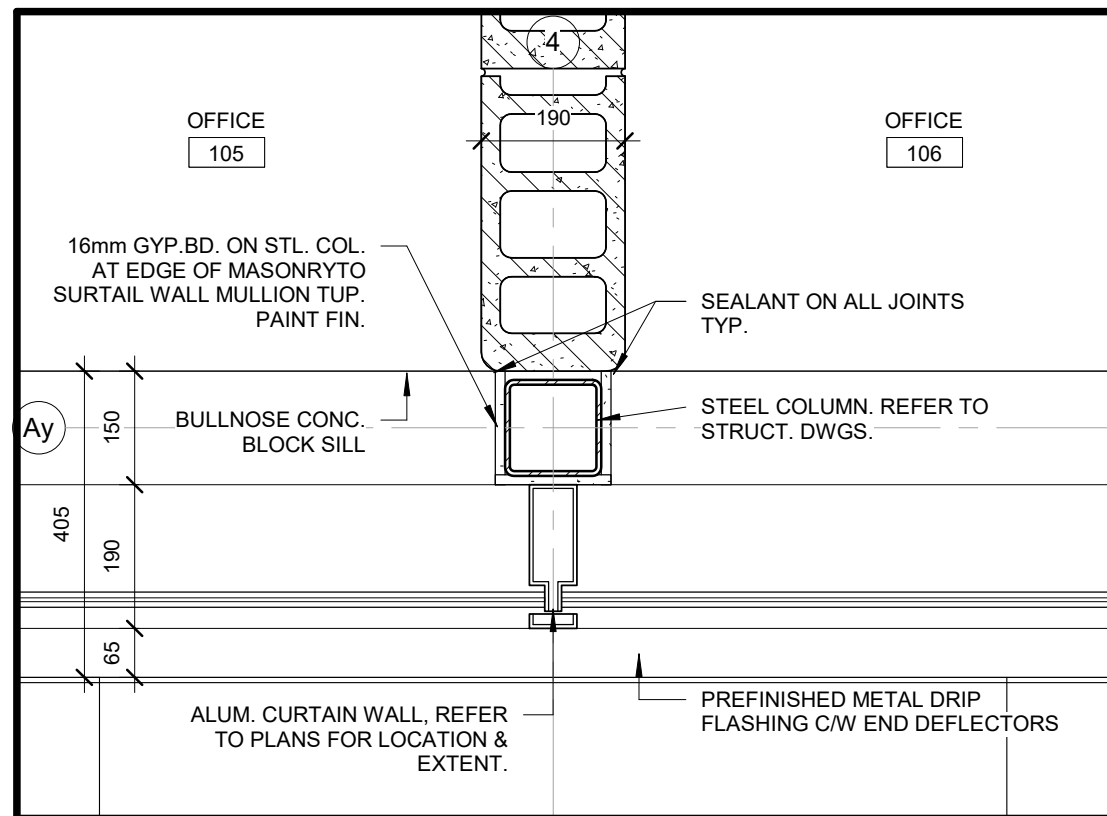


6 PLAN DETAIL - COLUMN AT MULLION
SCALE: 1:10
A17

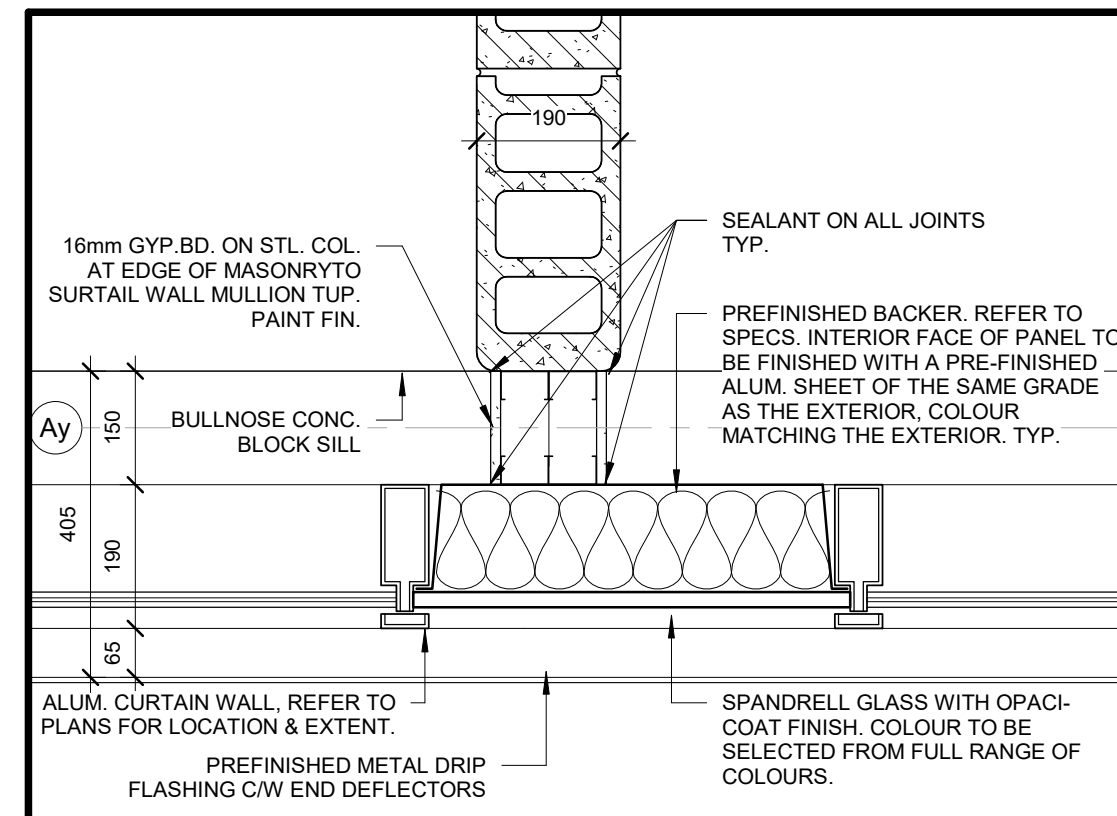


7 PLAN DETAIL - WALL AT SPANDREL PANEL
SCALE: 1:10
A17

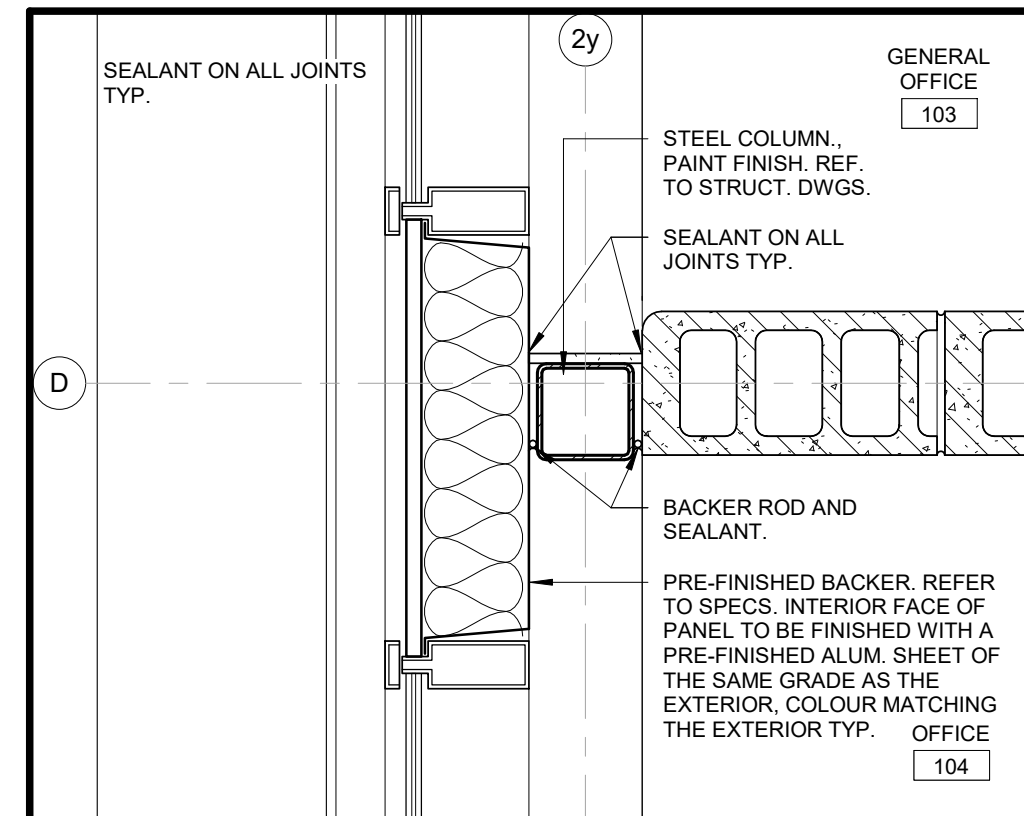


8 PLAN DETAIL - TYP. COLUMN AT SPANDREL (OFFICE 104)
SCALE: 1:10
A17

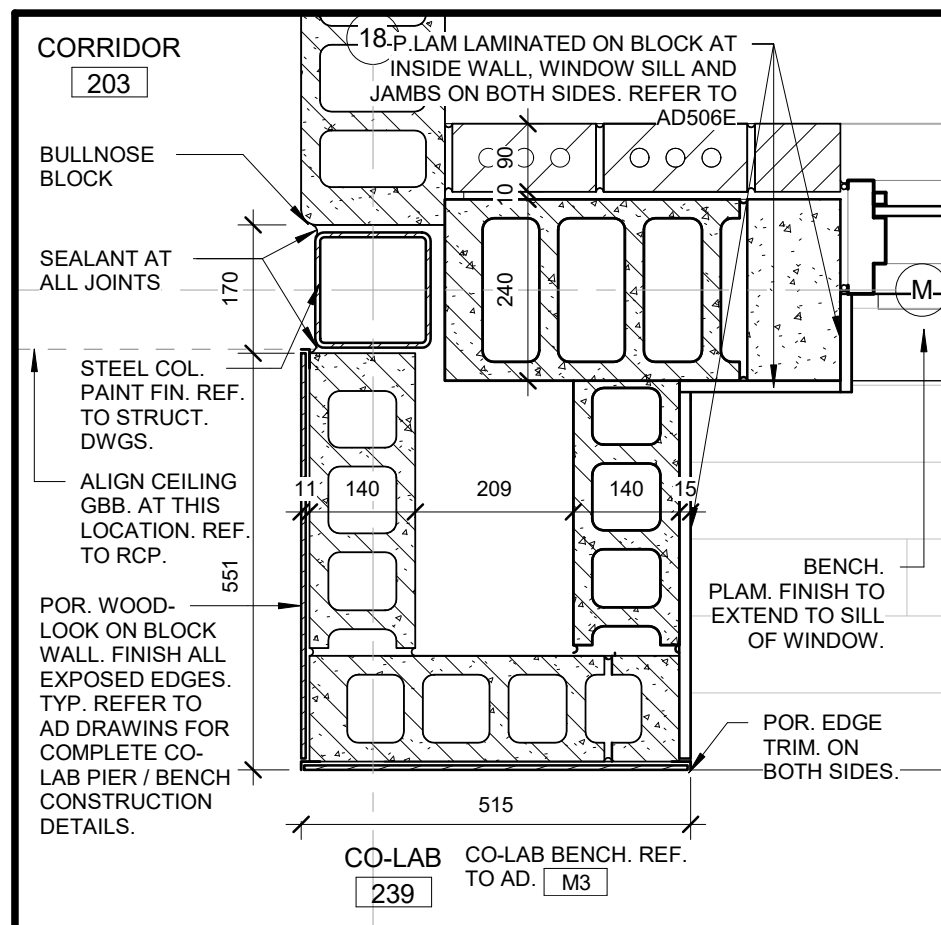


9 PLAN DETAIL - COLUMN AT CO-LAB 239
SCALE: 1:10
A17

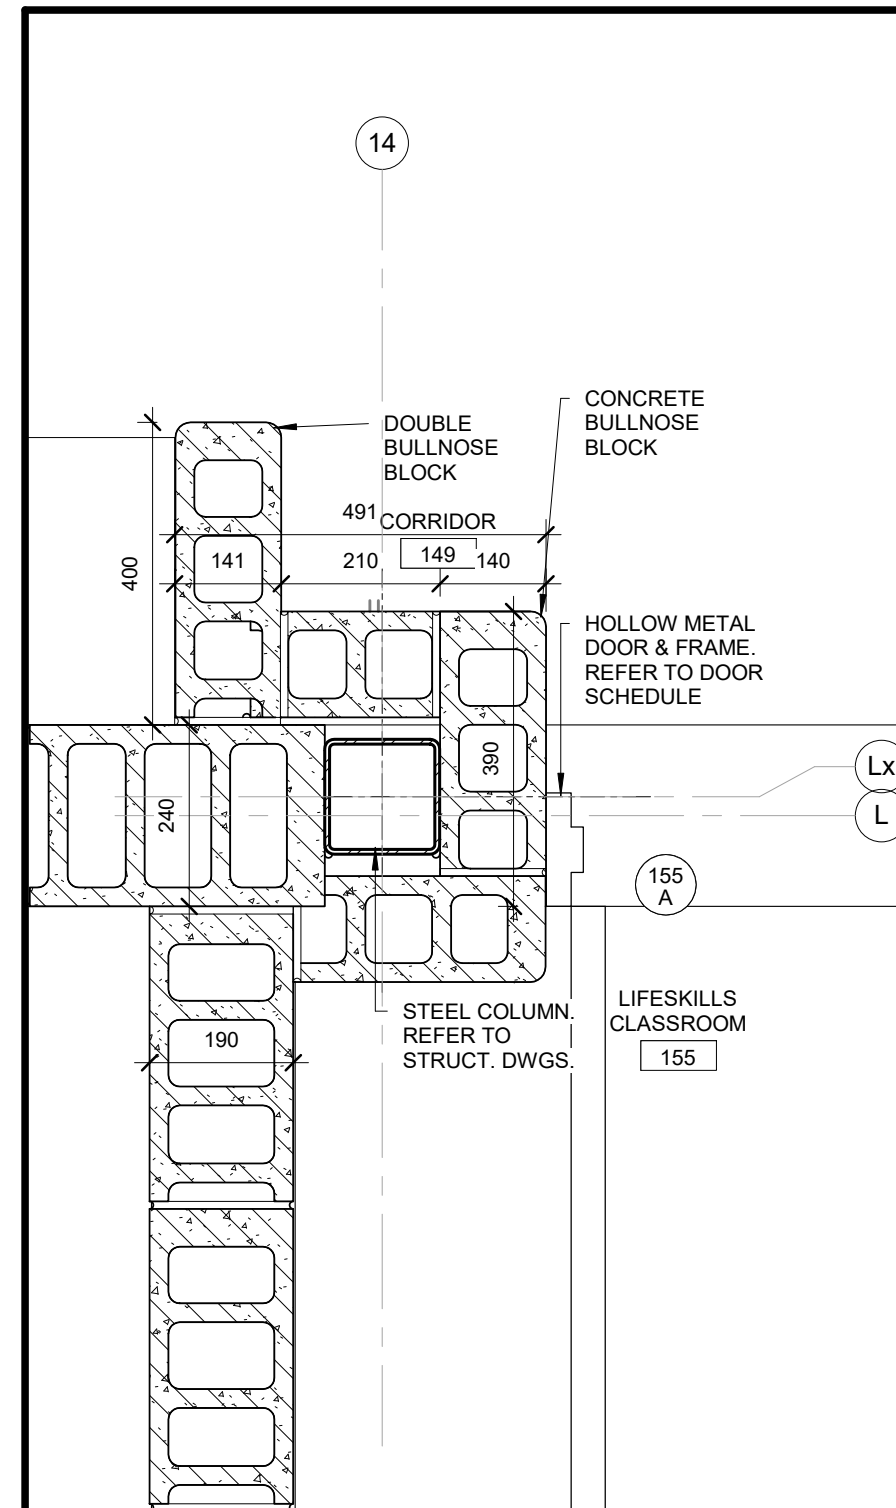


10 PLAN DETAIL @ COLUMN ON GROUND FLR
SCALE: 1:10
A17

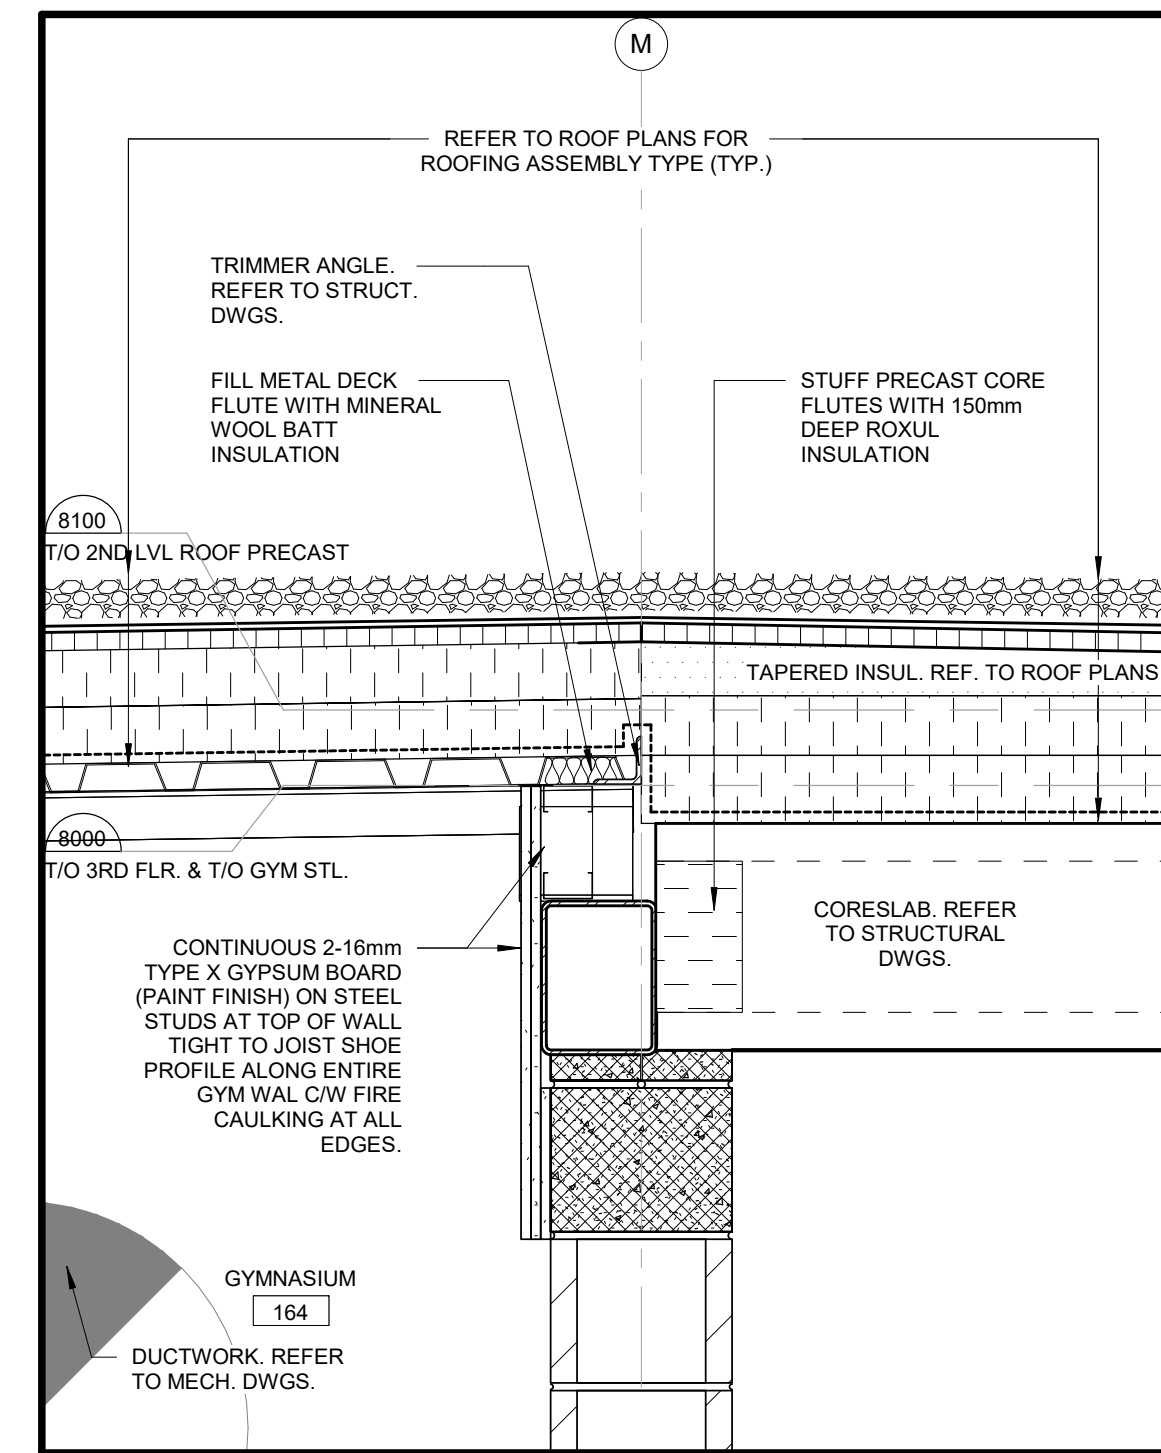


16 SECTION DETAIL - ROOF TRANSITION @ GYM
SCALE: 1:10
A17

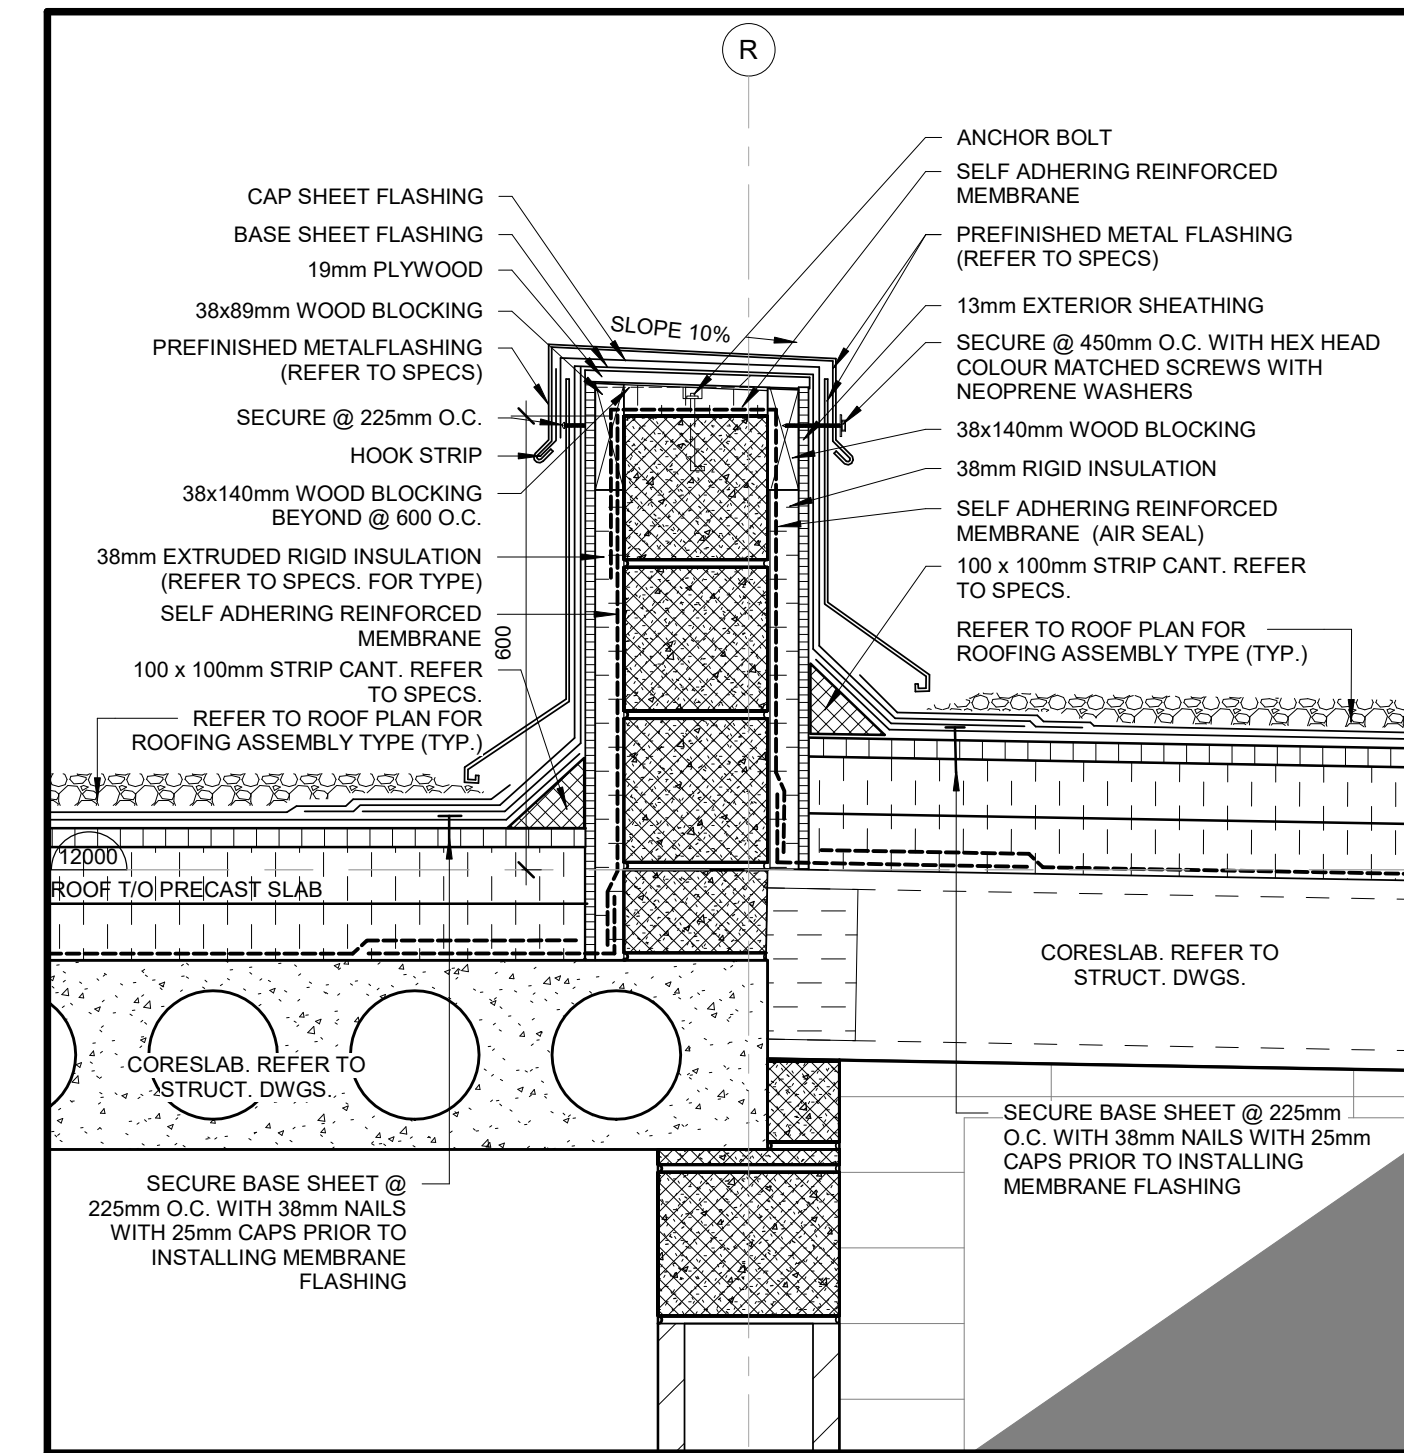


17 SECTION DETAIL @ ROOF CURB
SCALE: 1:10
A17

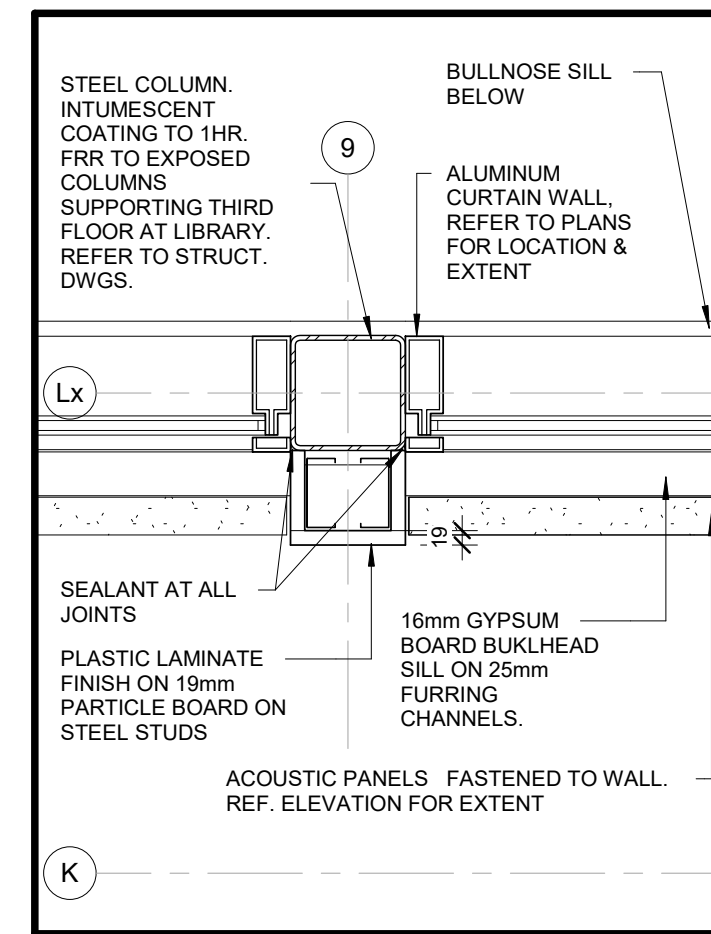


11 PLAN DETAIL - 3RD FLR COLUMN AT LIBRARY
SCALE: 1:10
A17

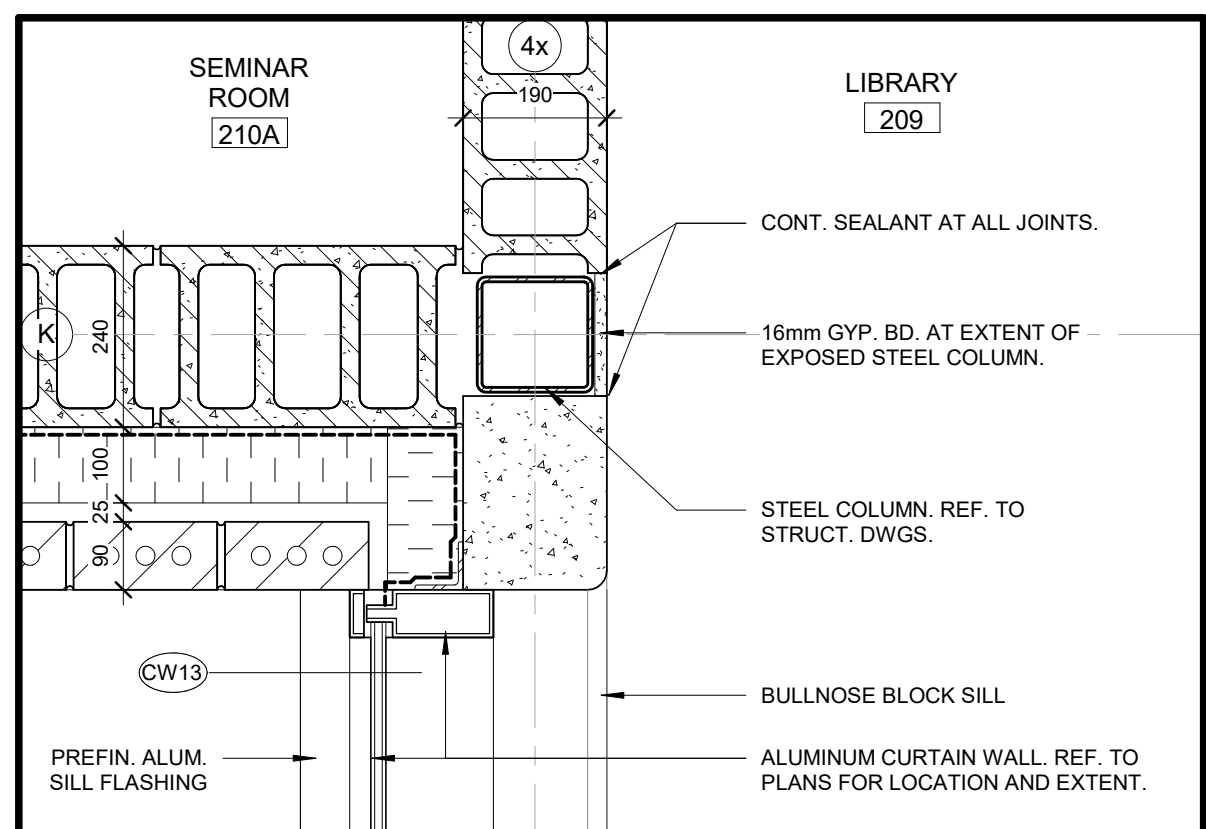


12 PLAN DETAIL - COLUMN @ LIBRARY DETAIL
SCALE: 1:10
A17

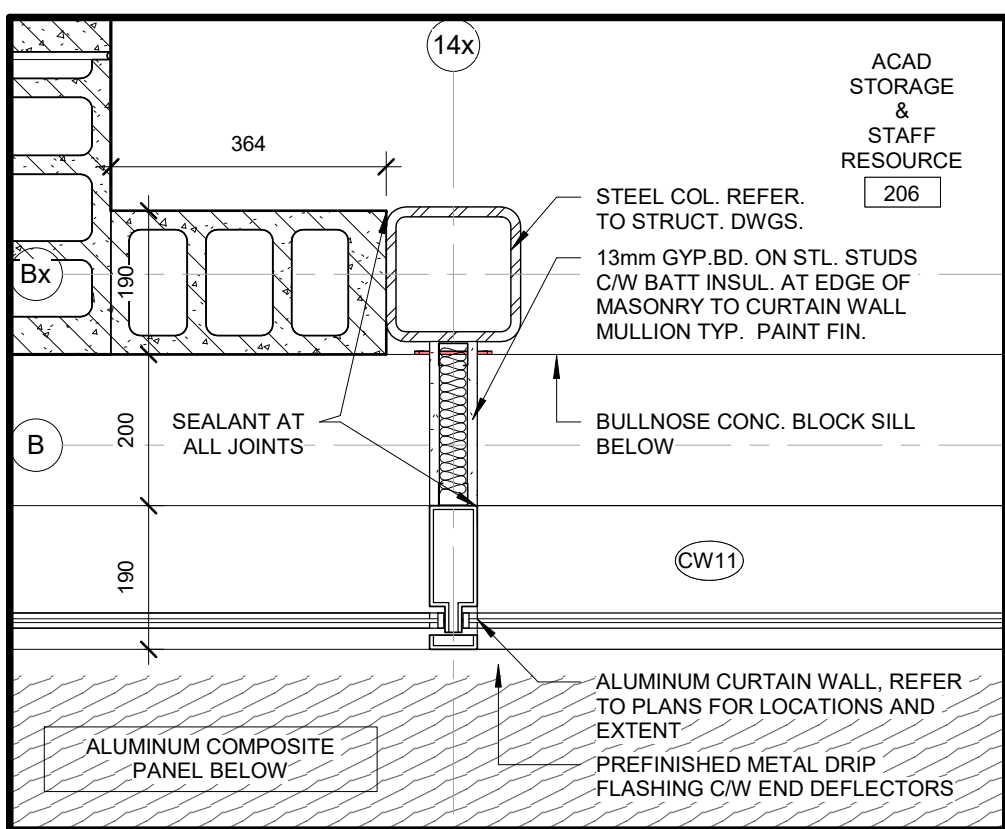


13 PLAN DETAIL - COLUMN AT CURTAIN WALL (ACAD STORAGE 206)
SCALE: 1:10
A17

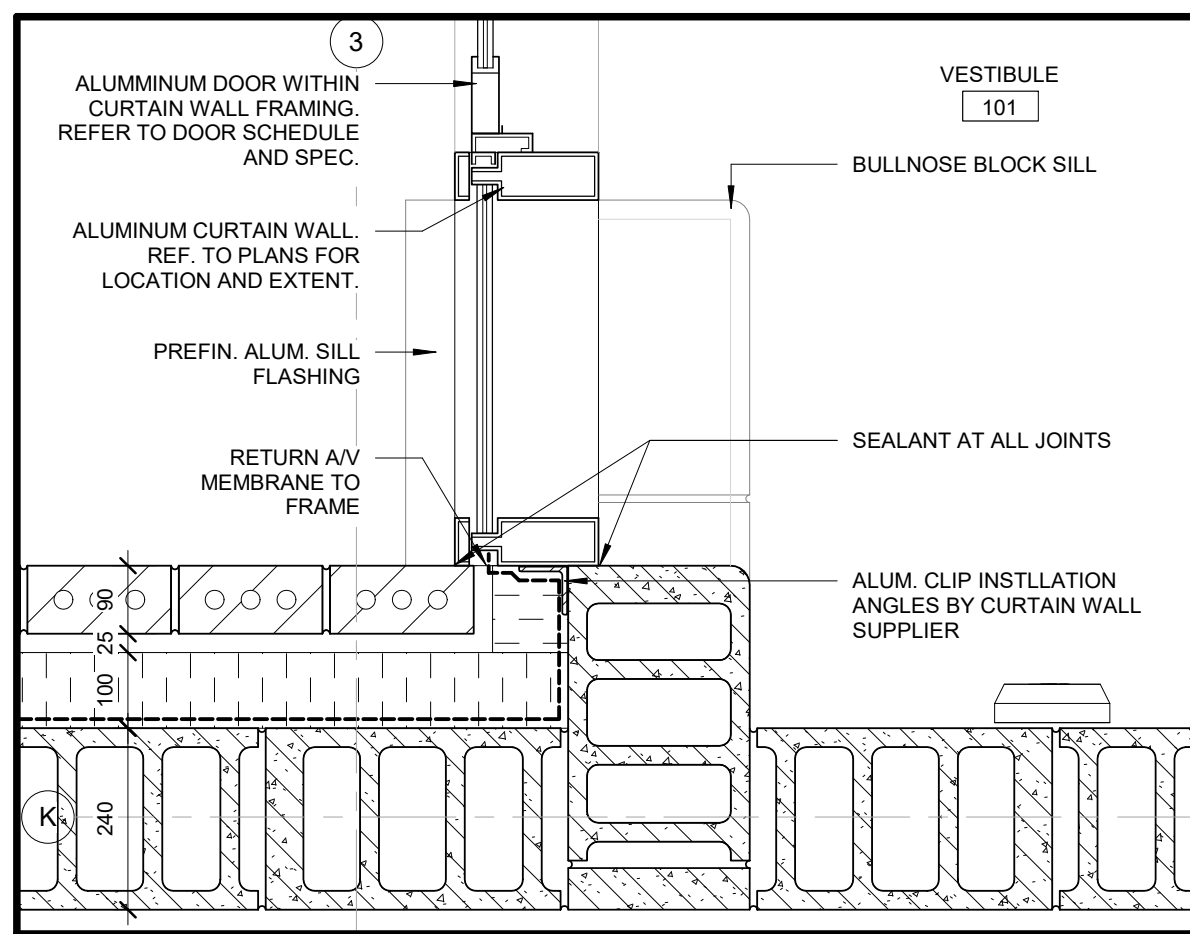


14 PLAN DETAIL - MAIN ENTRANCE CURTAIN WALL JAMB DETAIL
SCALE: 1:10
A17

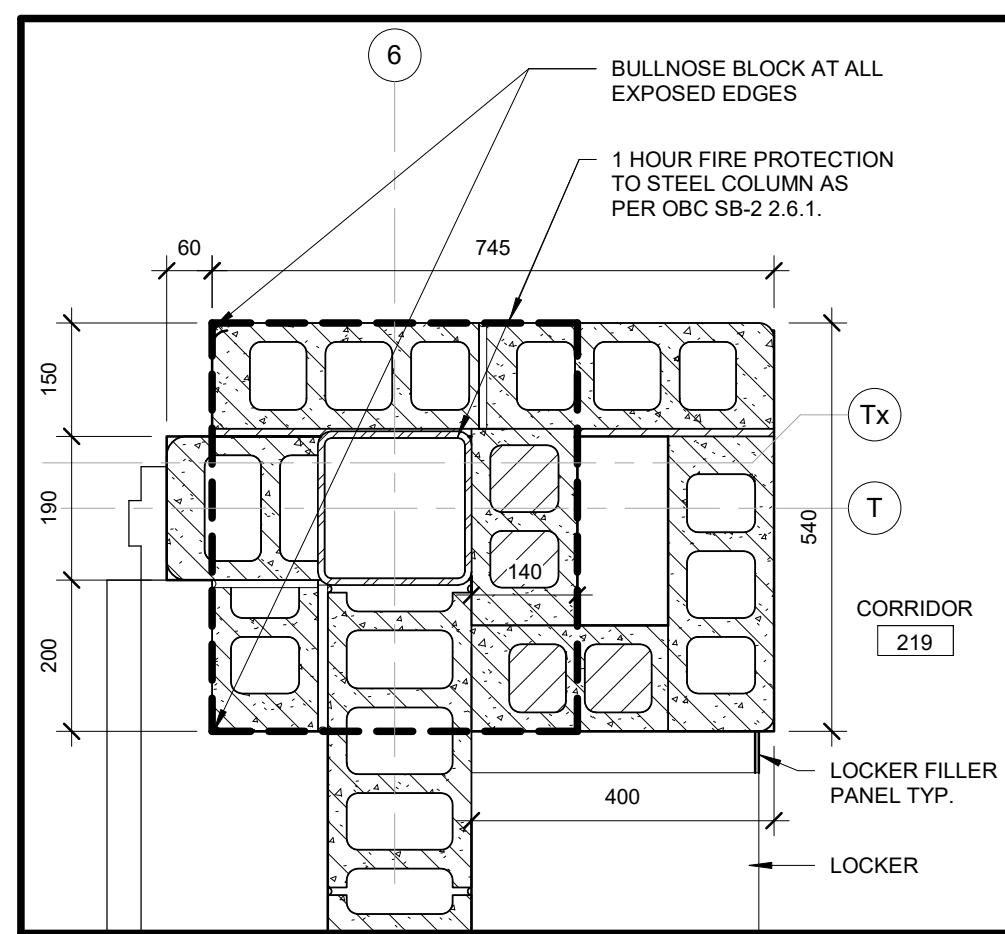


18 PLAN DETAIL - 2ND FLR STEEL COLUMN PROTECTION
SCALE: 1:10
A17

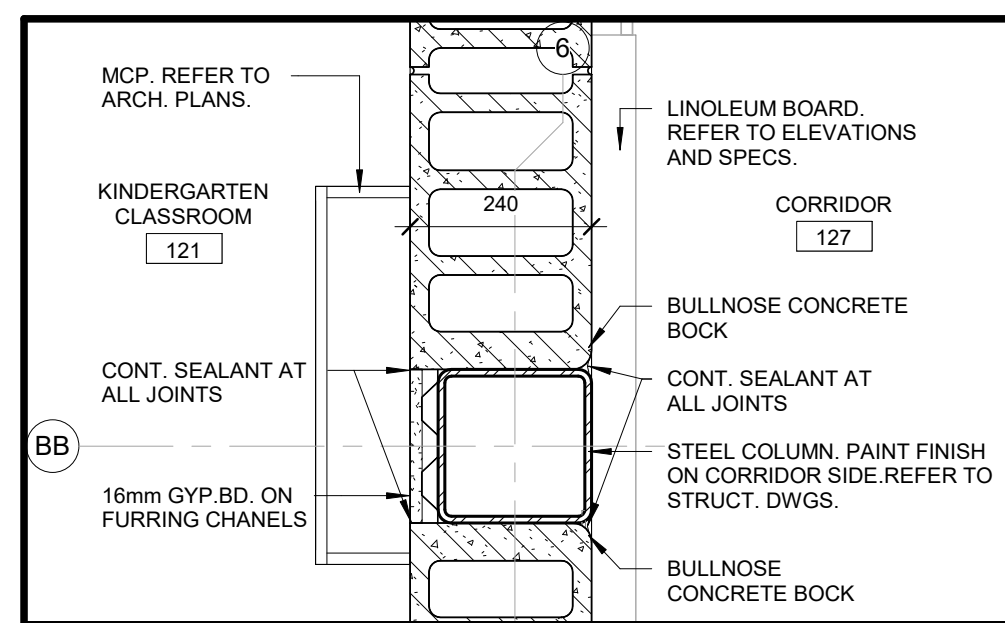


19 PLAN DETAIL - COLUMNS AT CORRIDOR (TYP.)
SCALE: 1:10
A17

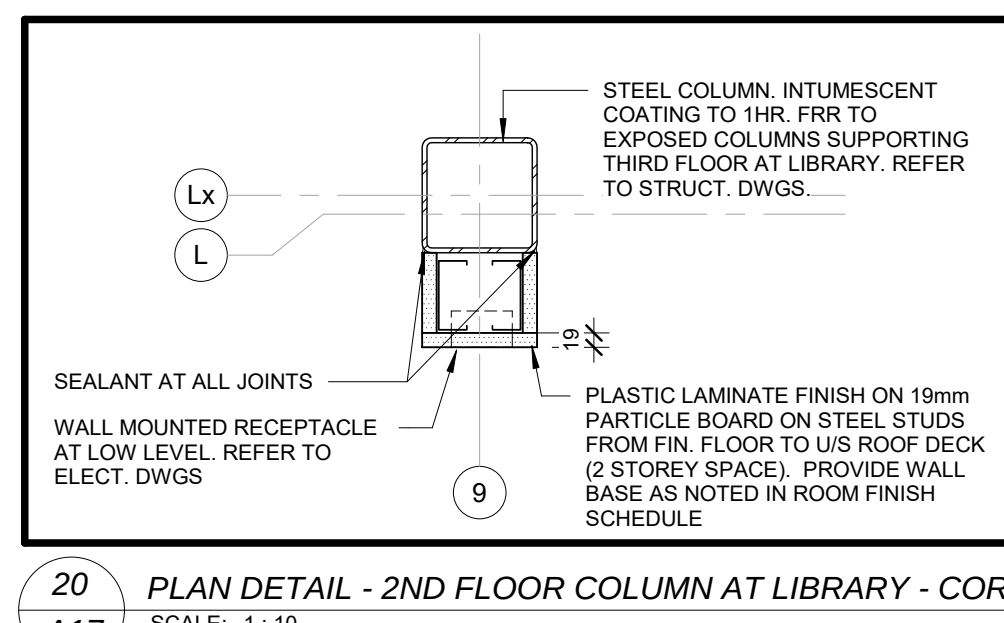

20 PLAN DETAIL - 2ND FLOOR COLUMN AT LIBRARY - CORRIDOR 203
SCALE: 1:10
A17

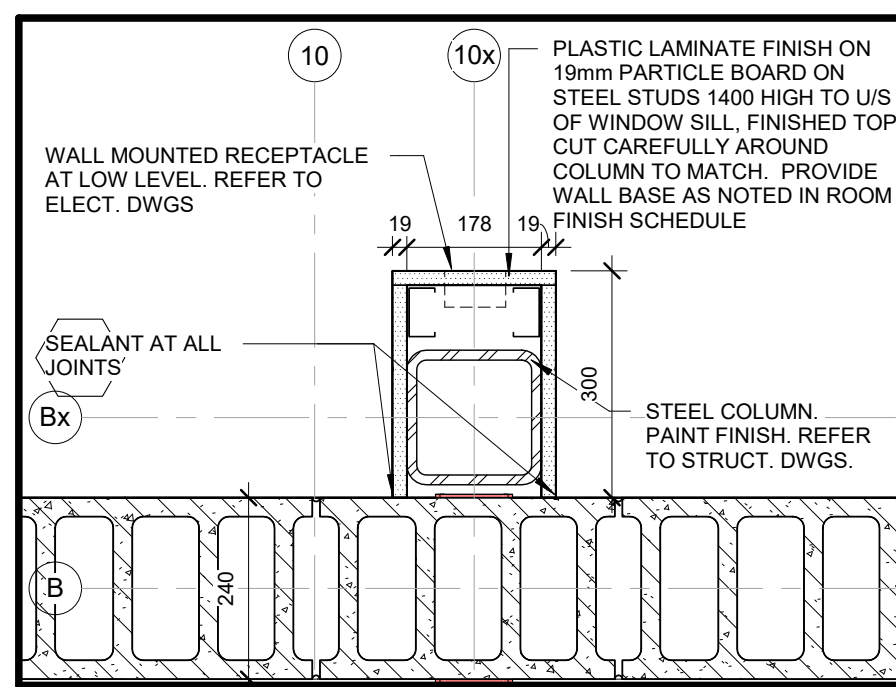

15 PLAN DETAIL - 2ND FLOOR COLUMN AT LIBRARY
SCALE: 1:10
A17

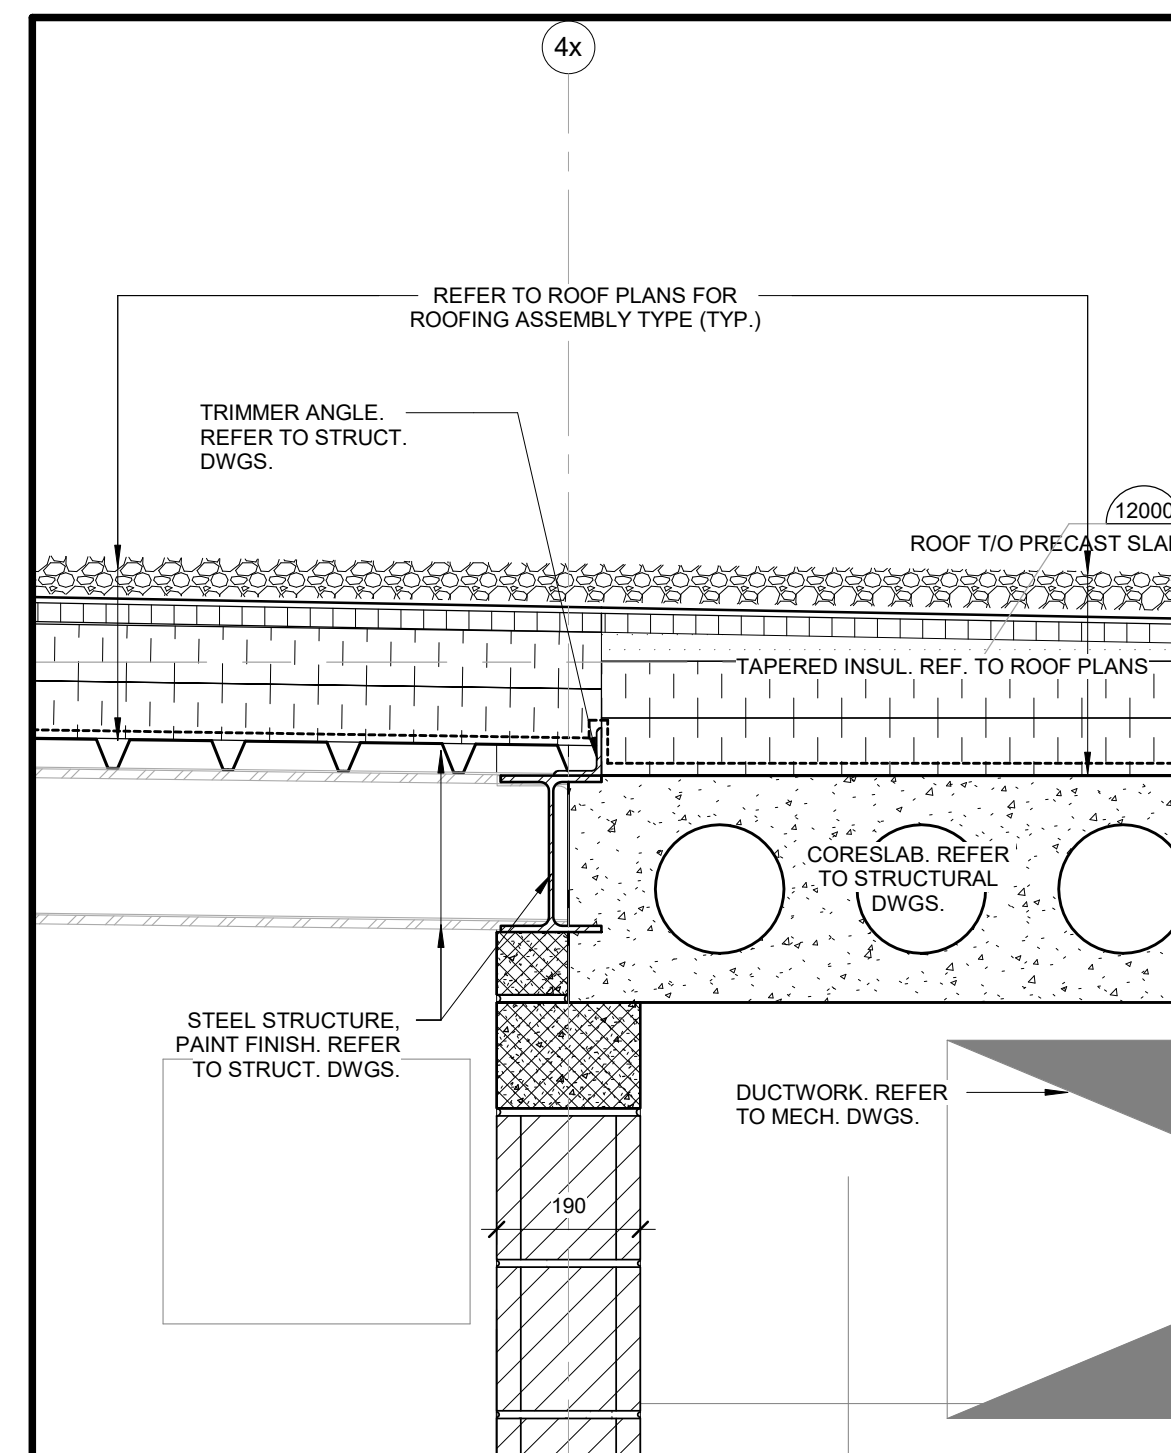

21 SECTION DETAIL - ROOF TRANSITION @ MAIN CANOPY
SCALE: 1:10
A17

NO	REVISIONS	DATE
2	ISSUED FOR TENDER	26 02 05
1	ISSUED FOR PERMIT	25 03 21
NO	ISSUED	DATE

DRAWINGS ARE NOT TO BE SCALED. CONTRACTOR MUST CHECK AND VERIFY ALL DIMENSIONS AND CONDITIONS ON THE PROJECT AND MUST REPORT ANY DISCREPANCIES TO THE CONSULTANT BEFORE PROCEEDING WITH THE WORK. THE USE OF THIS DRAWING OR PART THEREOF IS FORBIDDEN WITHOUT THE WRITTEN APPROVAL OF THE CONSULTANT.



MILTON #13 PUBLIC SCHOOL


SP13/25 1345 TRUDEAU DRIVE, MILTON, ON.

LEGAL DESCRIPTION:
PART OF LOT 6, CONCESSION 5
TOWN OF MILTON, REGION OF HALTON


TENDER NO. RFT 26-031

HALTON DISTRICT SCHOOL BOARD
1345 TRUDEAU DRIVE, MILTON, ON. L7R 2Z2
TEL: (905) 335-3603
FAX: (905) 335-3602


SECTION & PLAN DETAILS

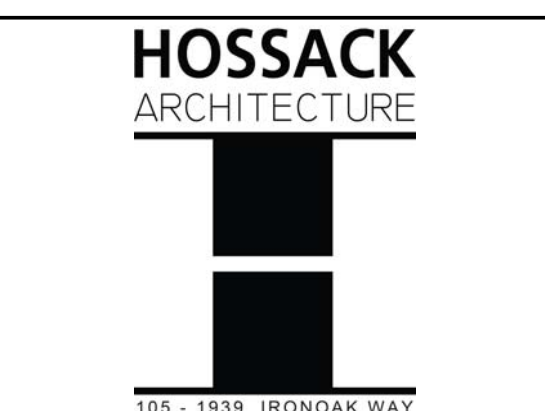


SCALE	PROJECT
As indicated	22124
DATE	DRAWING
FEBRUARY 2026	CCKB
CHECKED	PL
PL	A17
PRINT DATE	REVIT FILE
2026-02-05 2:25:46 PM	T:\201515\06\02\06\MILTON10.RVT

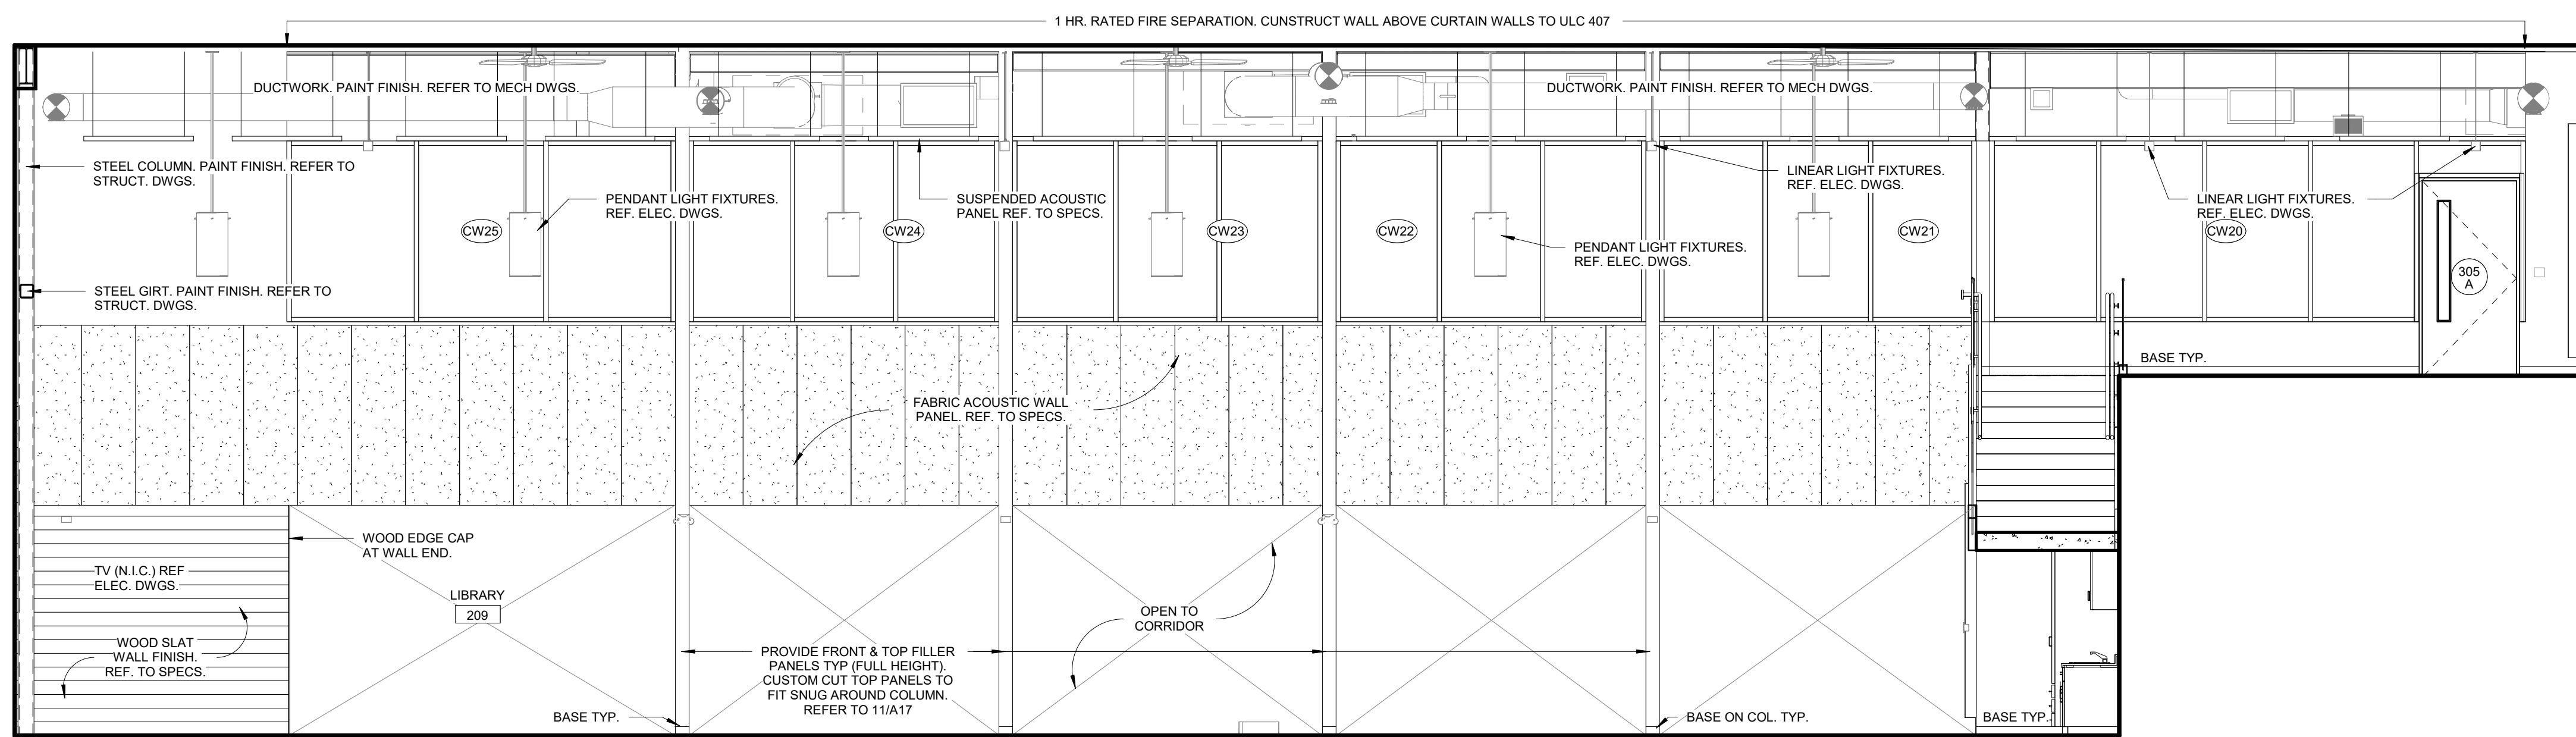


1 LIBRARY 209 - A
SCALE: 1:50

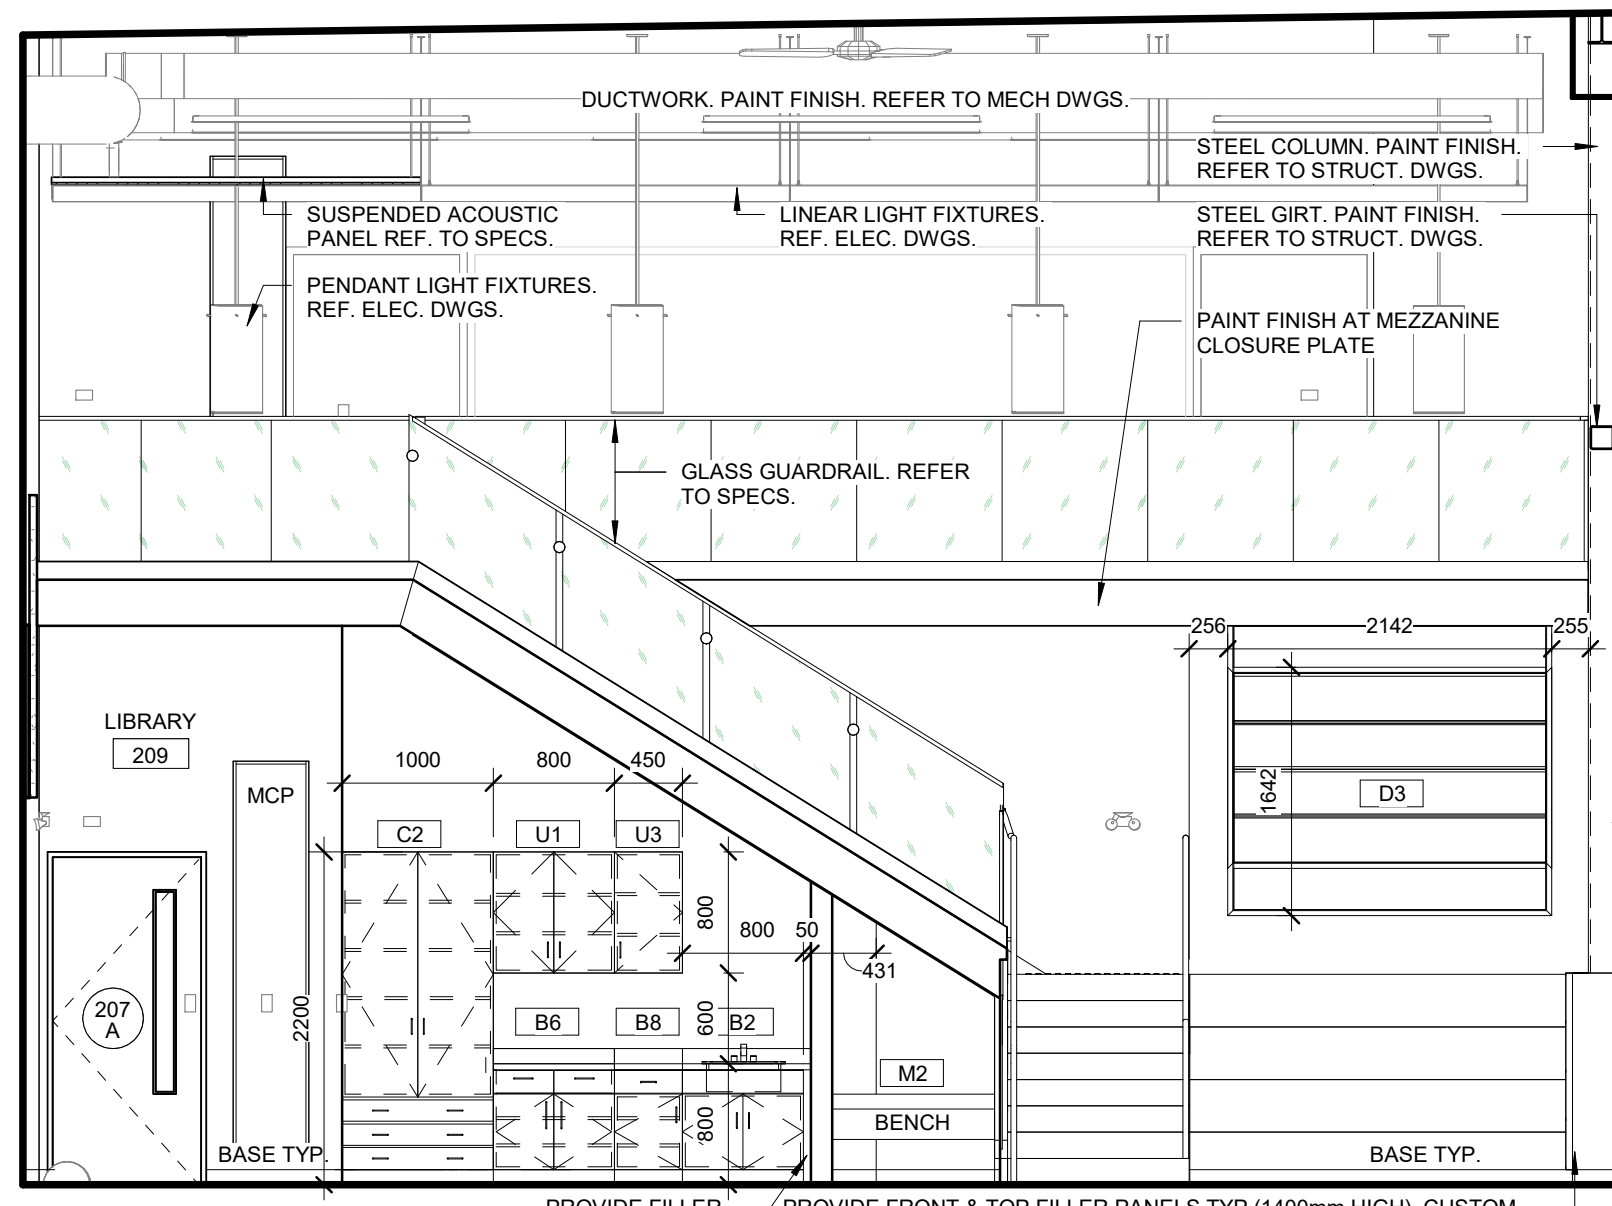


2 LIBRARY 209 - B
SCALE: 1:50

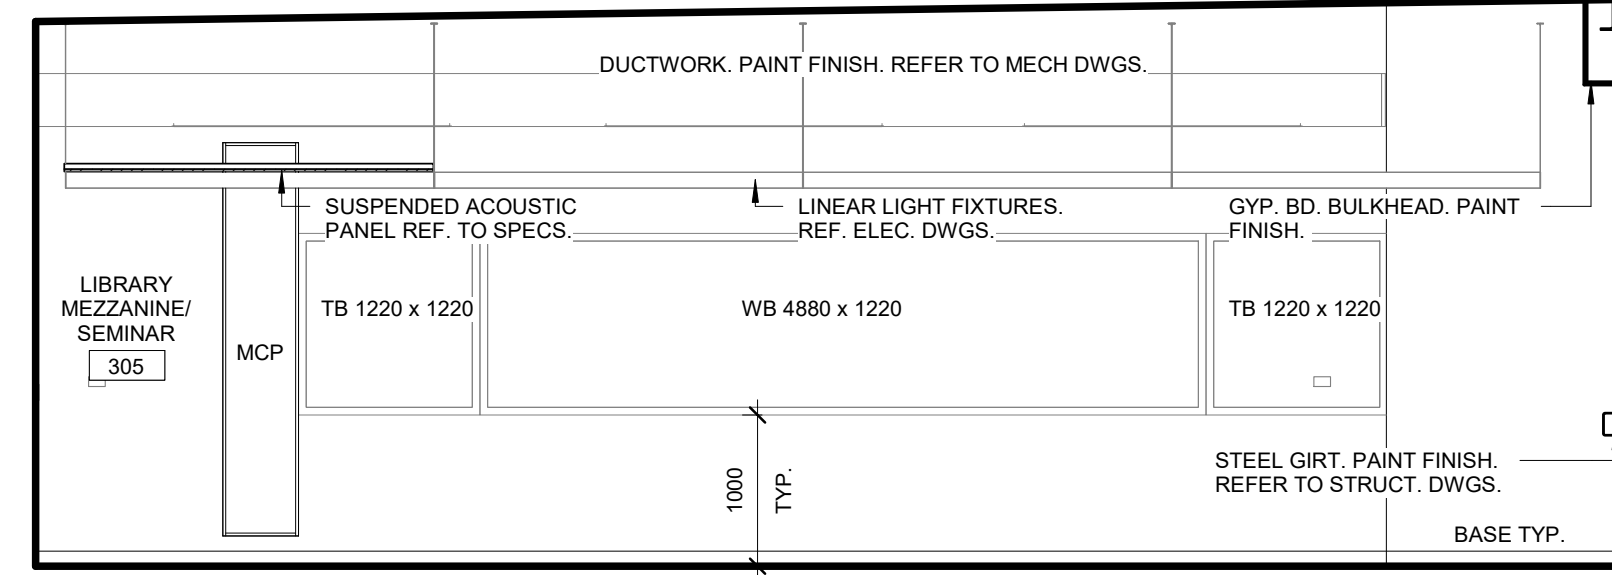


3 LIBRARY MEZZANINE 305 B
SCALE: 1:50

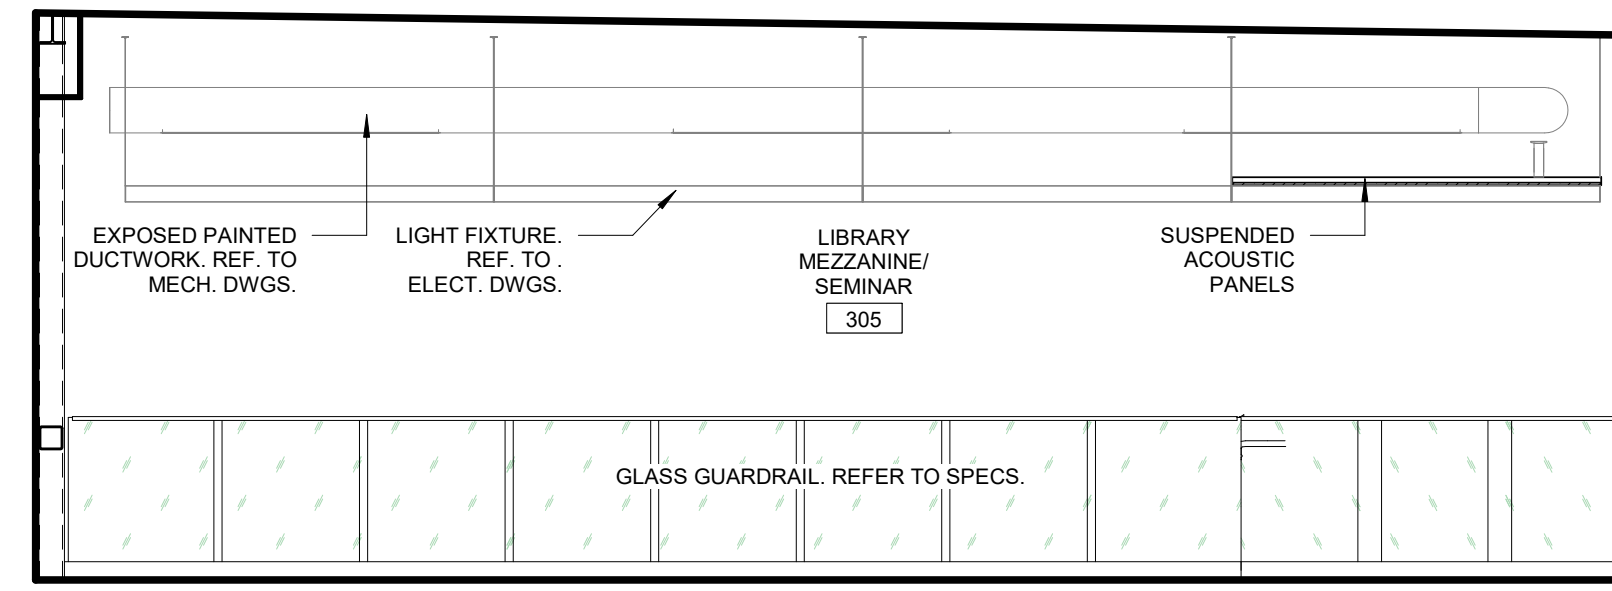


4 LIBRARY MEZZANINE 305 C
SCALE: 1:50

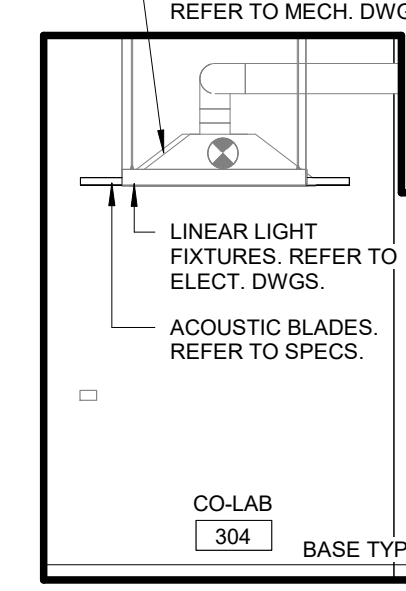


5 CO-LAB 304 - C
SCALE: 1:50

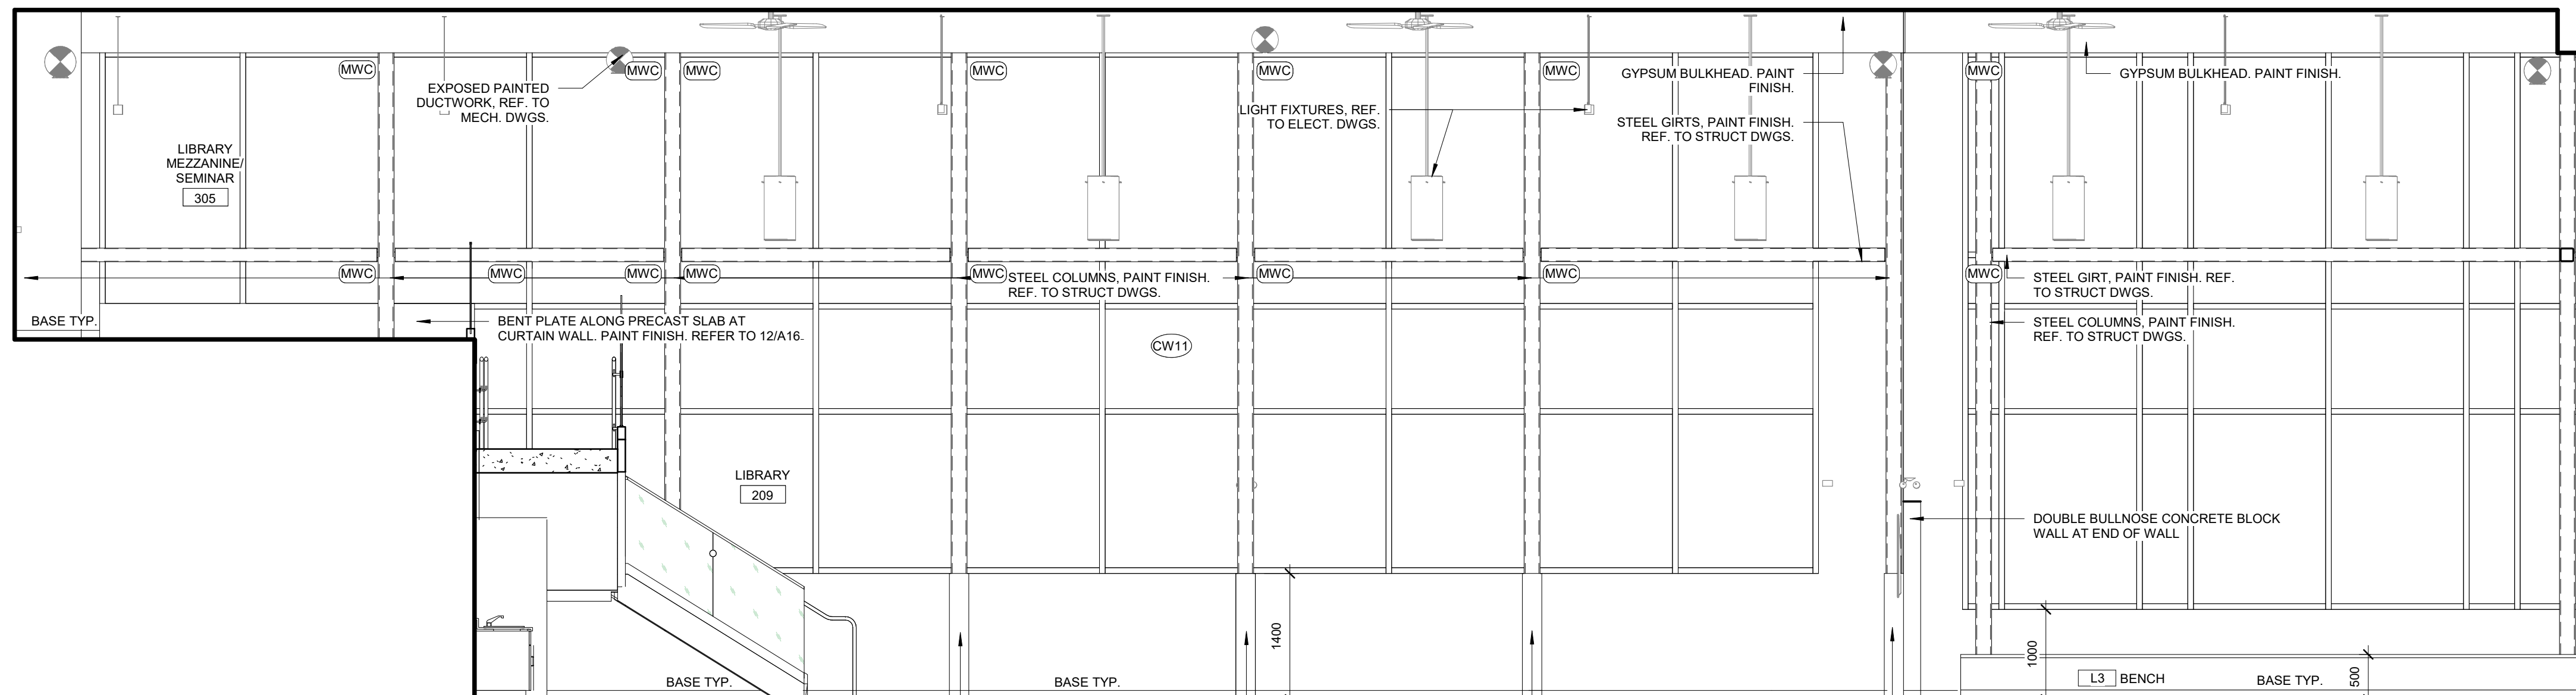


6 LIBRARY 209 - C
SCALE: 1:50

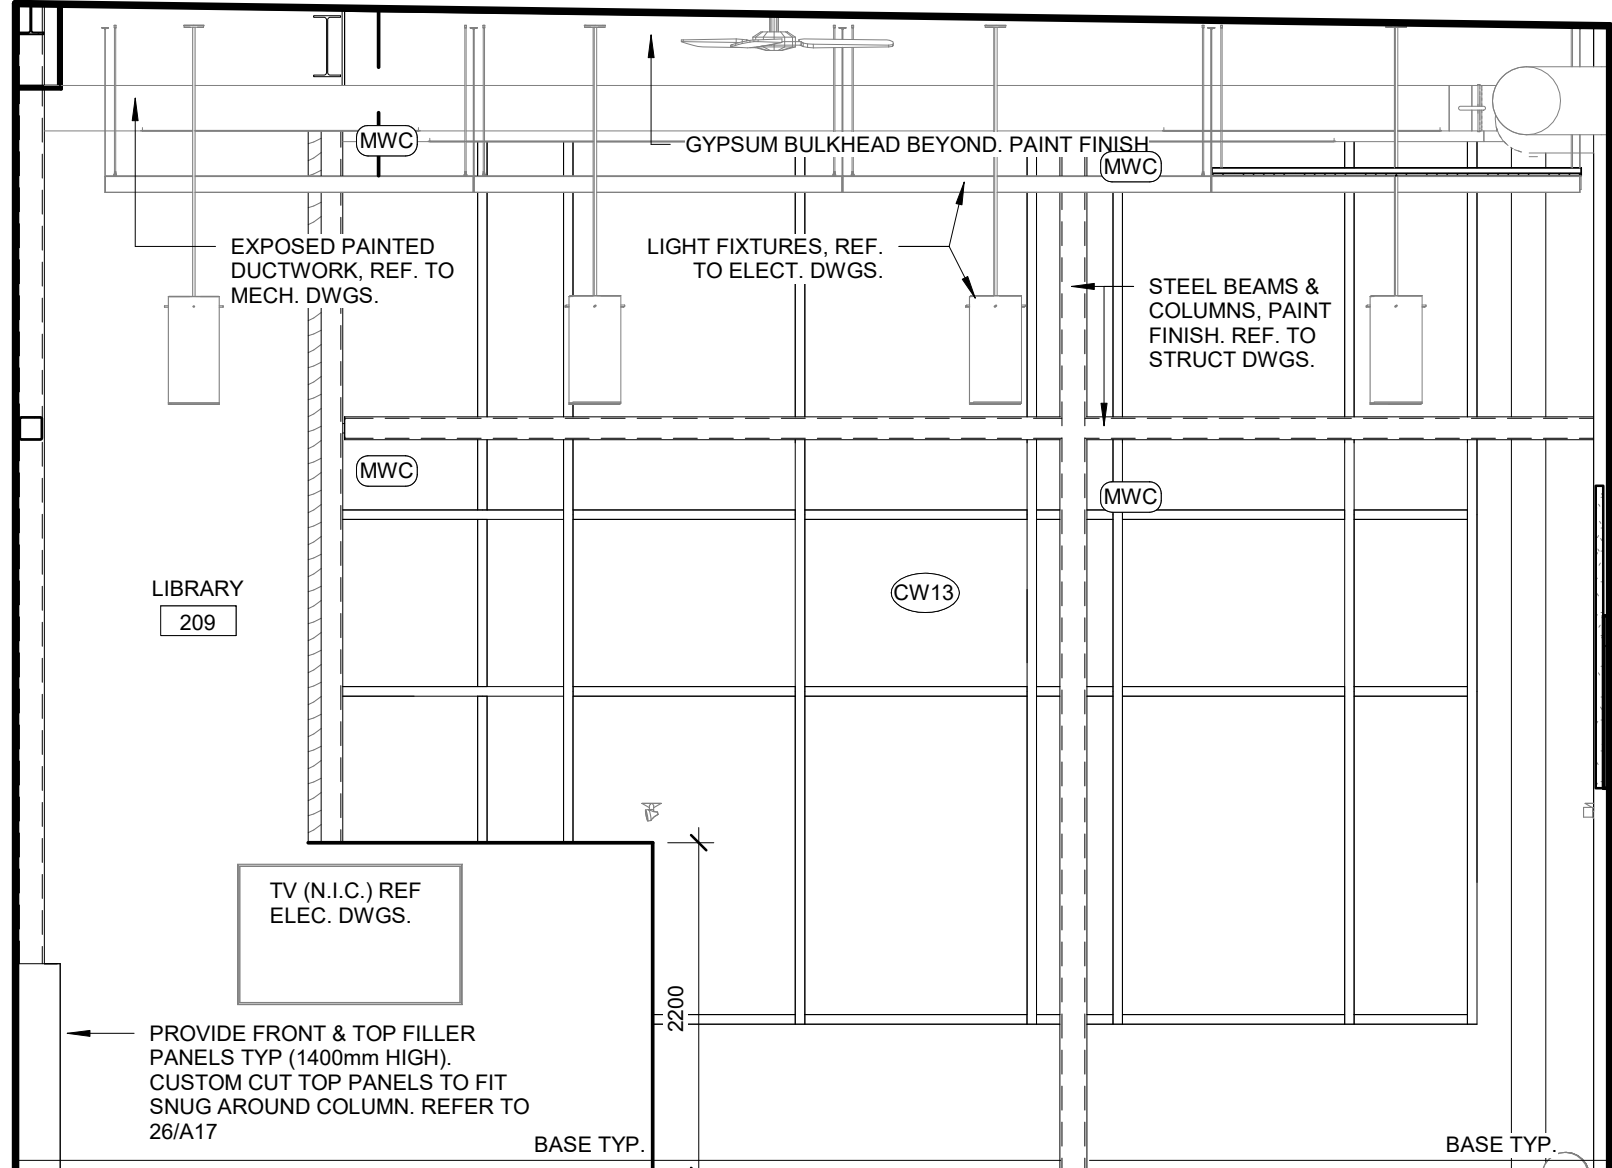


7 LIBRARY 209 - D
SCALE: 1:50

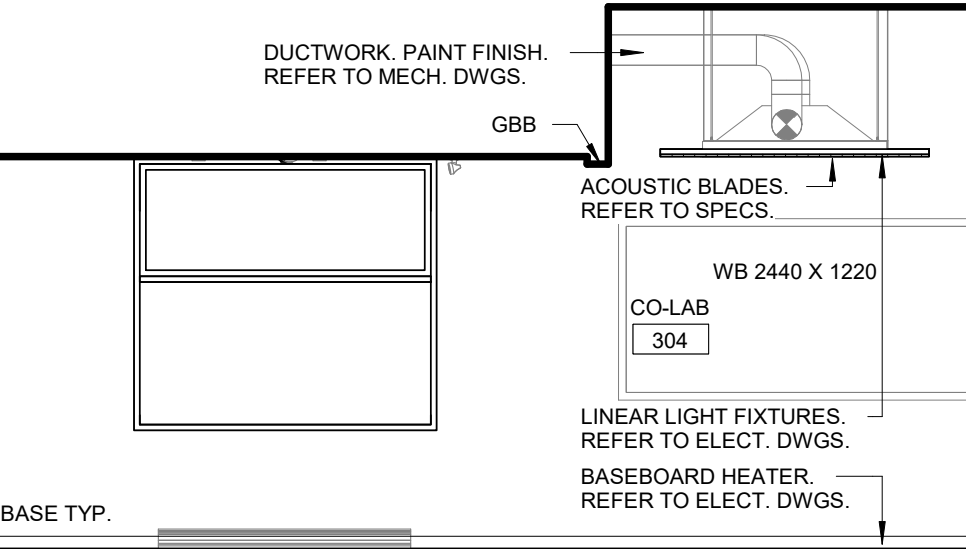

8 CO-LAB 304 - A
SCALE: 1:50

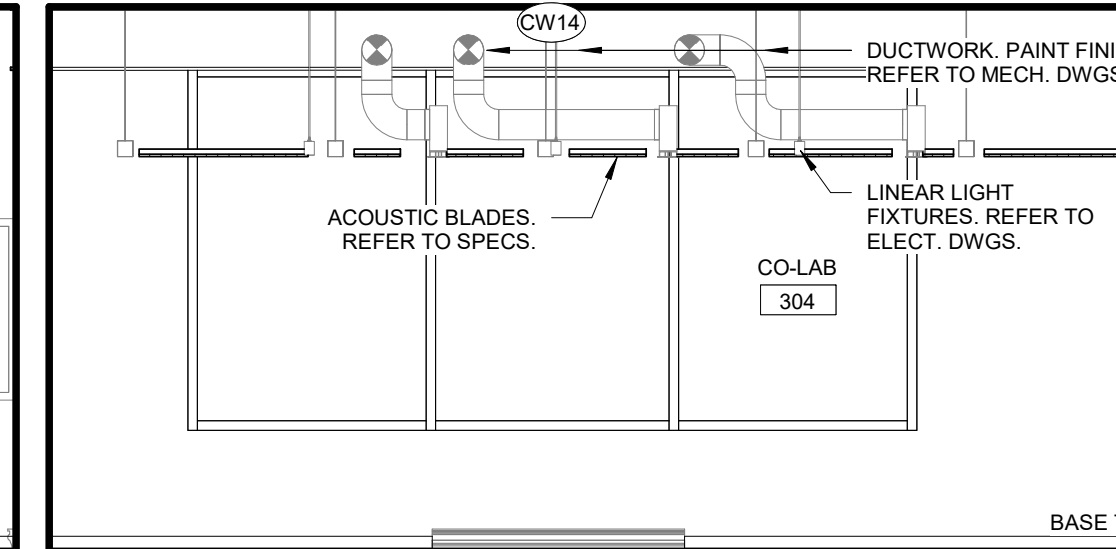


9 CO-LAB 304 - B
SCALE: 1:50

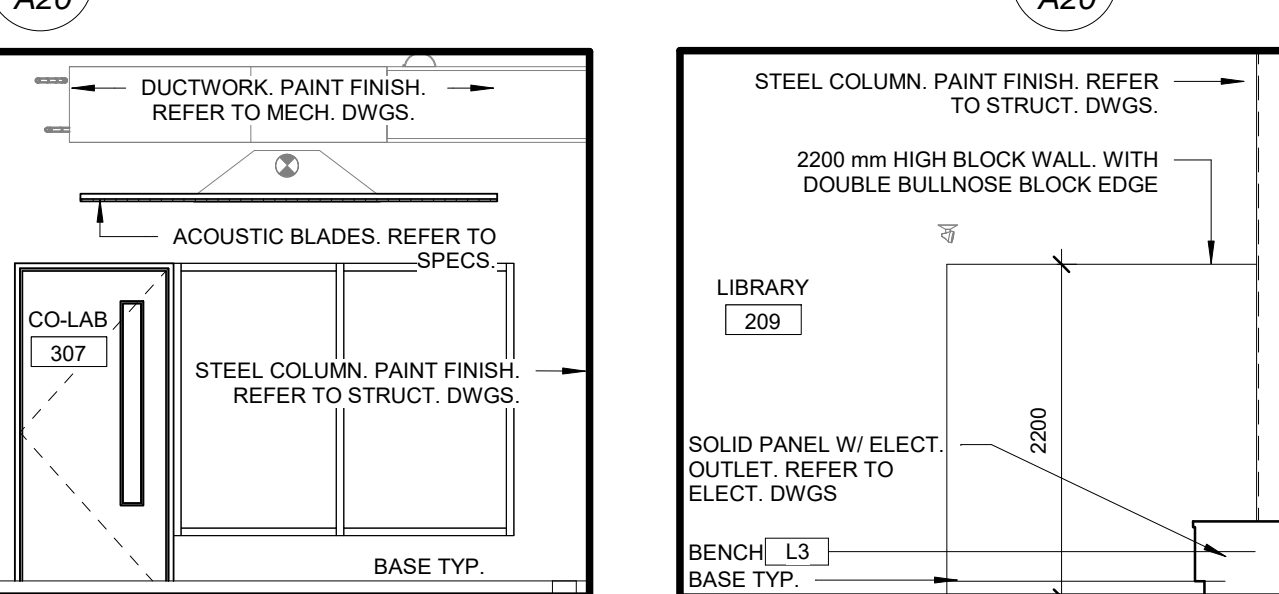

10 CO-LAB 307 - B
SCALE: 1:50


11 LIBRARY 209 - E
SCALE: 1:50

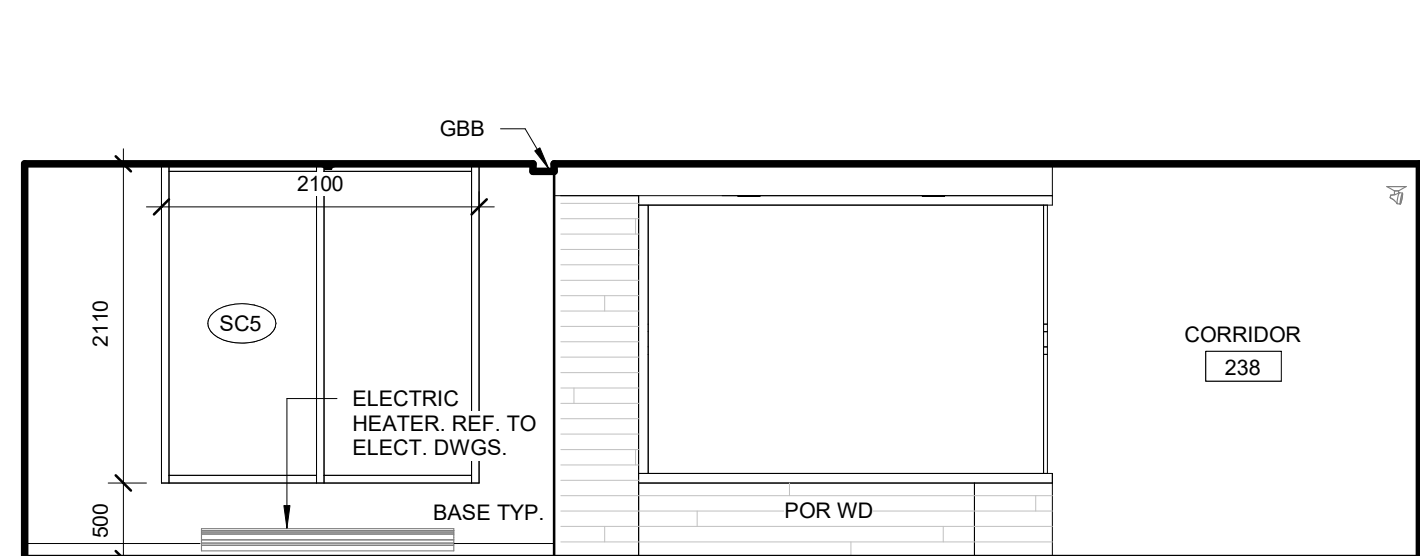


12 CO-LAB 239 - A
SCALE: 1:50




13 CO-LAB 239 - B
SCALE: 1:50

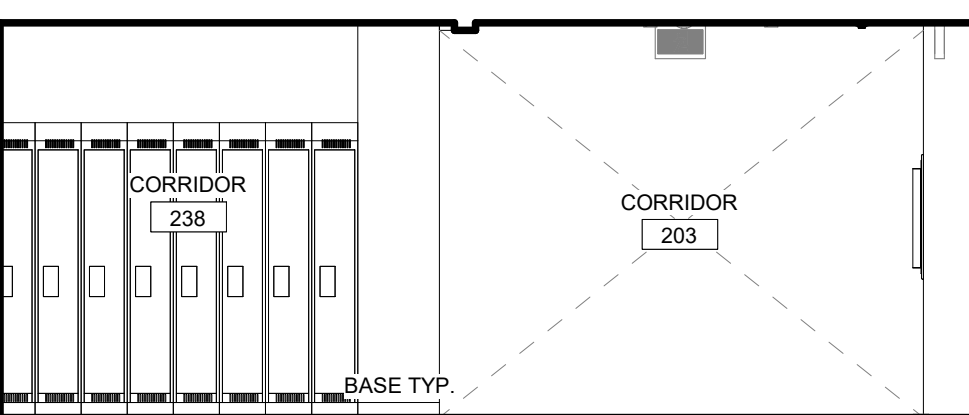


14 CO-LAB 239 - C
SCALE: 1:50

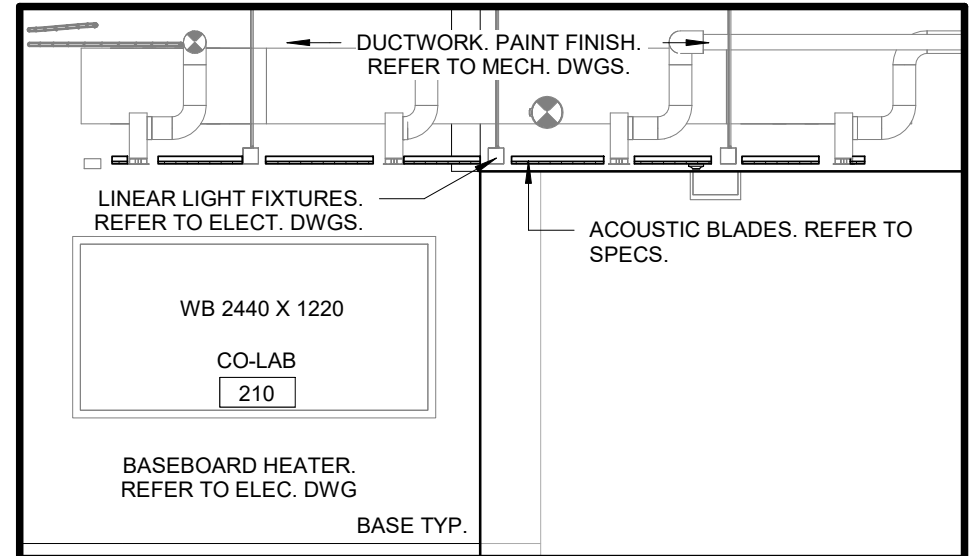


15 CO-LAB 210 - A
SCALE: 1:50

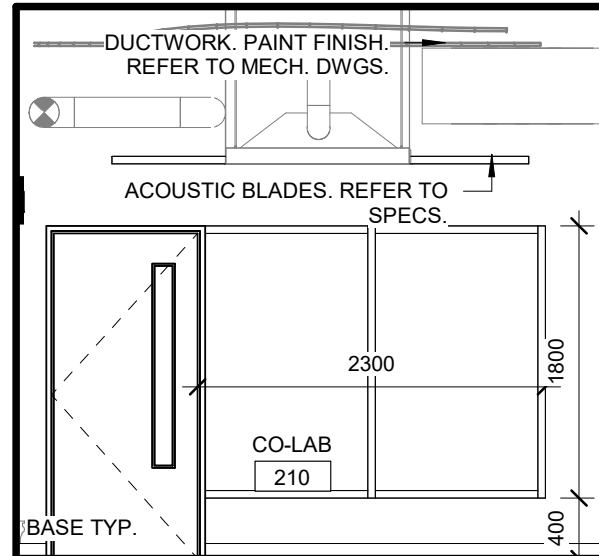


16 CO-LAB 210 - B
SCALE: 1:50

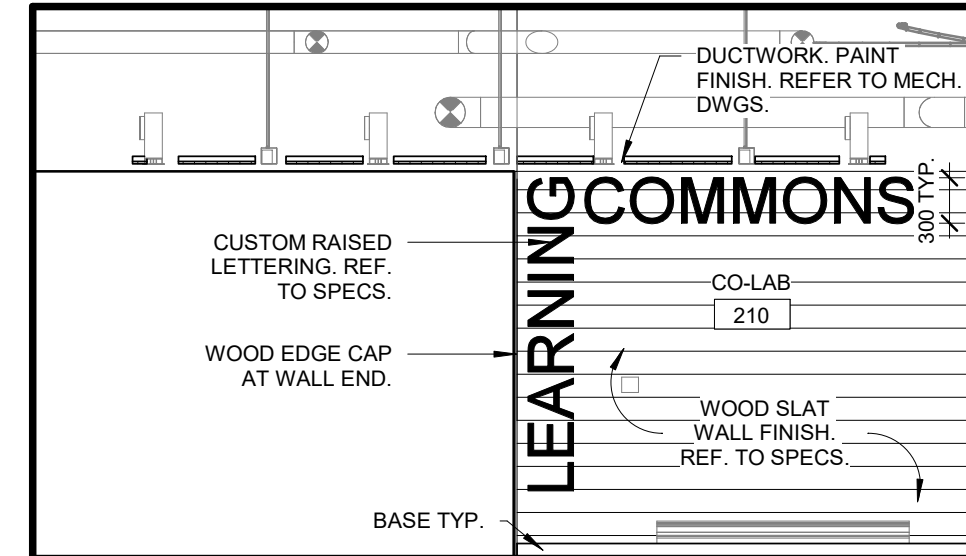


17 CO-LAB 210 - C
SCALE: 1:50

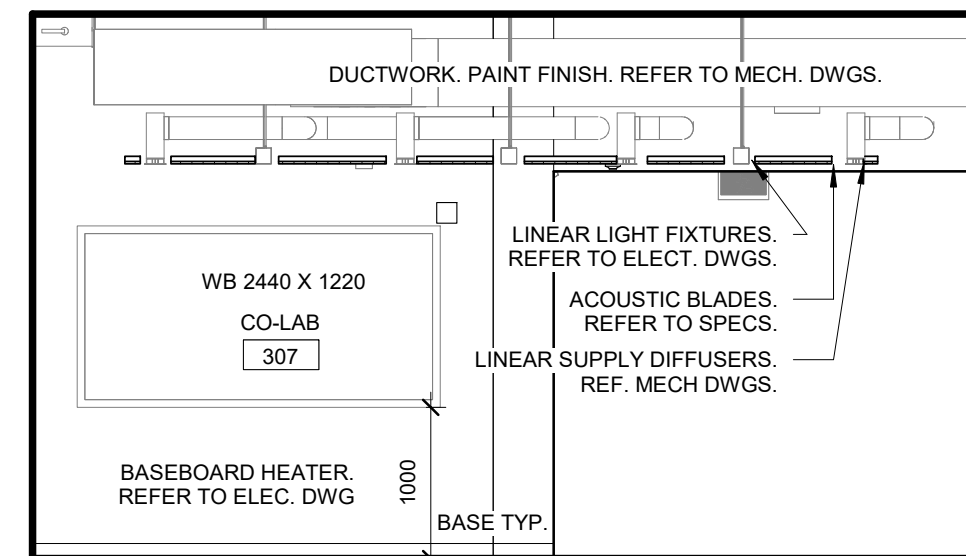


18 CO-LAB 307 - A
SCALE: 1:50

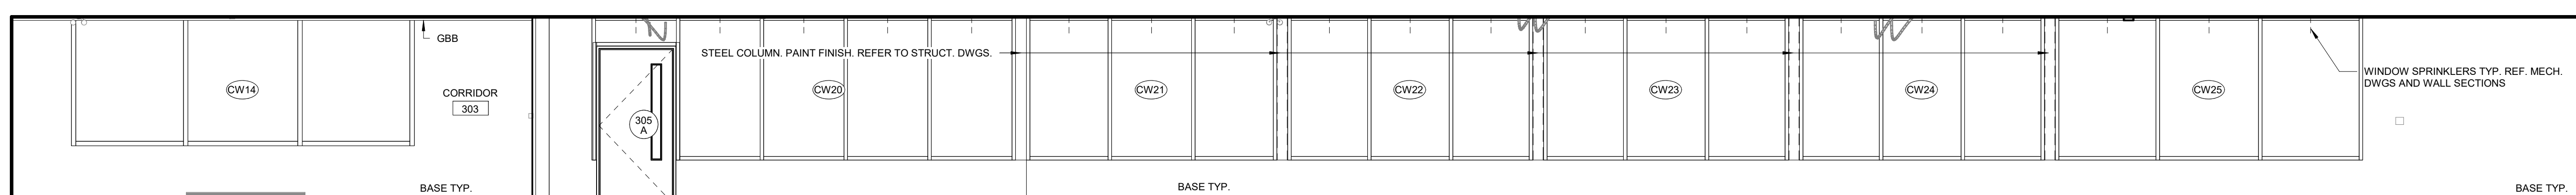


19 CORRIDOR 303
SCALE: 1:50

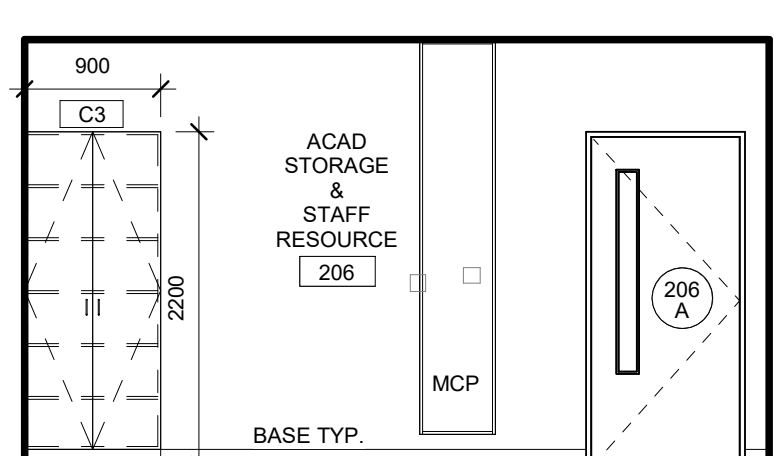


20 ACAD STORAGE & STAFF RESOURCE 206 - A
SCALE: 1:50

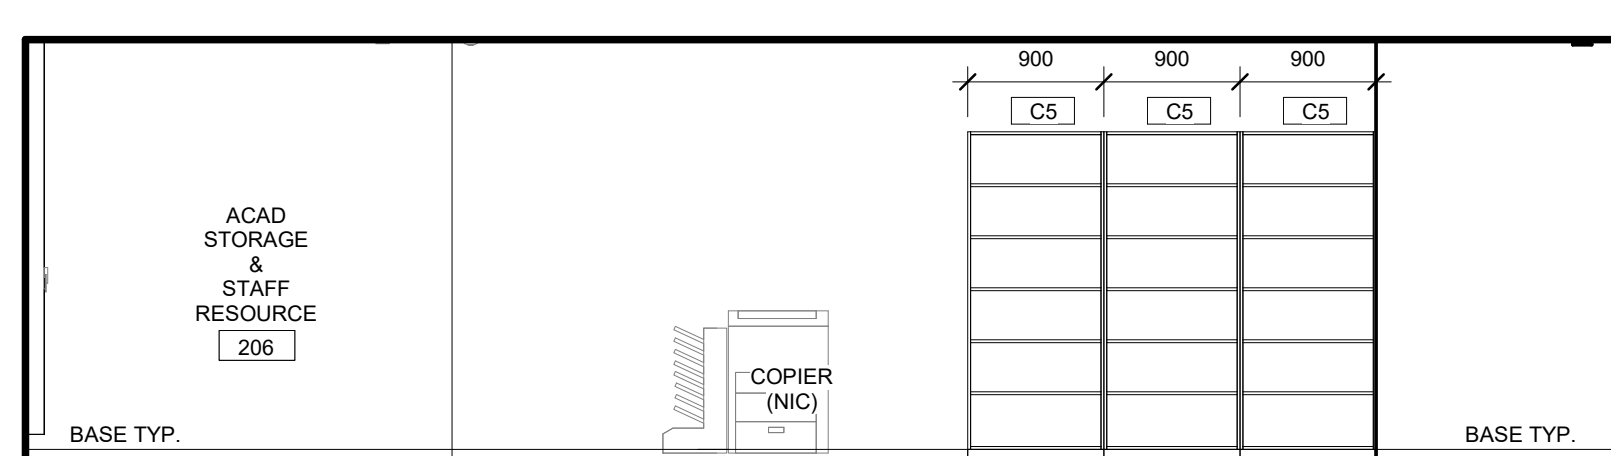


21 ACAD STORAGE & STAFF RESOURCE 206 - B
SCALE: 1:50

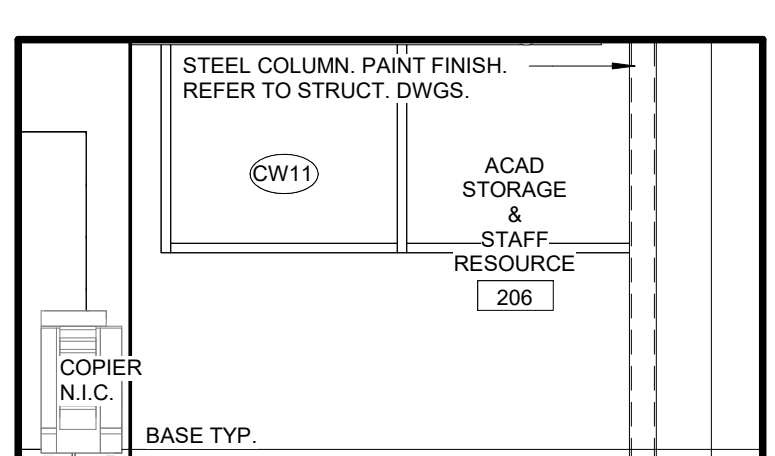


22 ACAD STORAGE & STAFF RESOURCE 206 - C
SCALE: 1:50

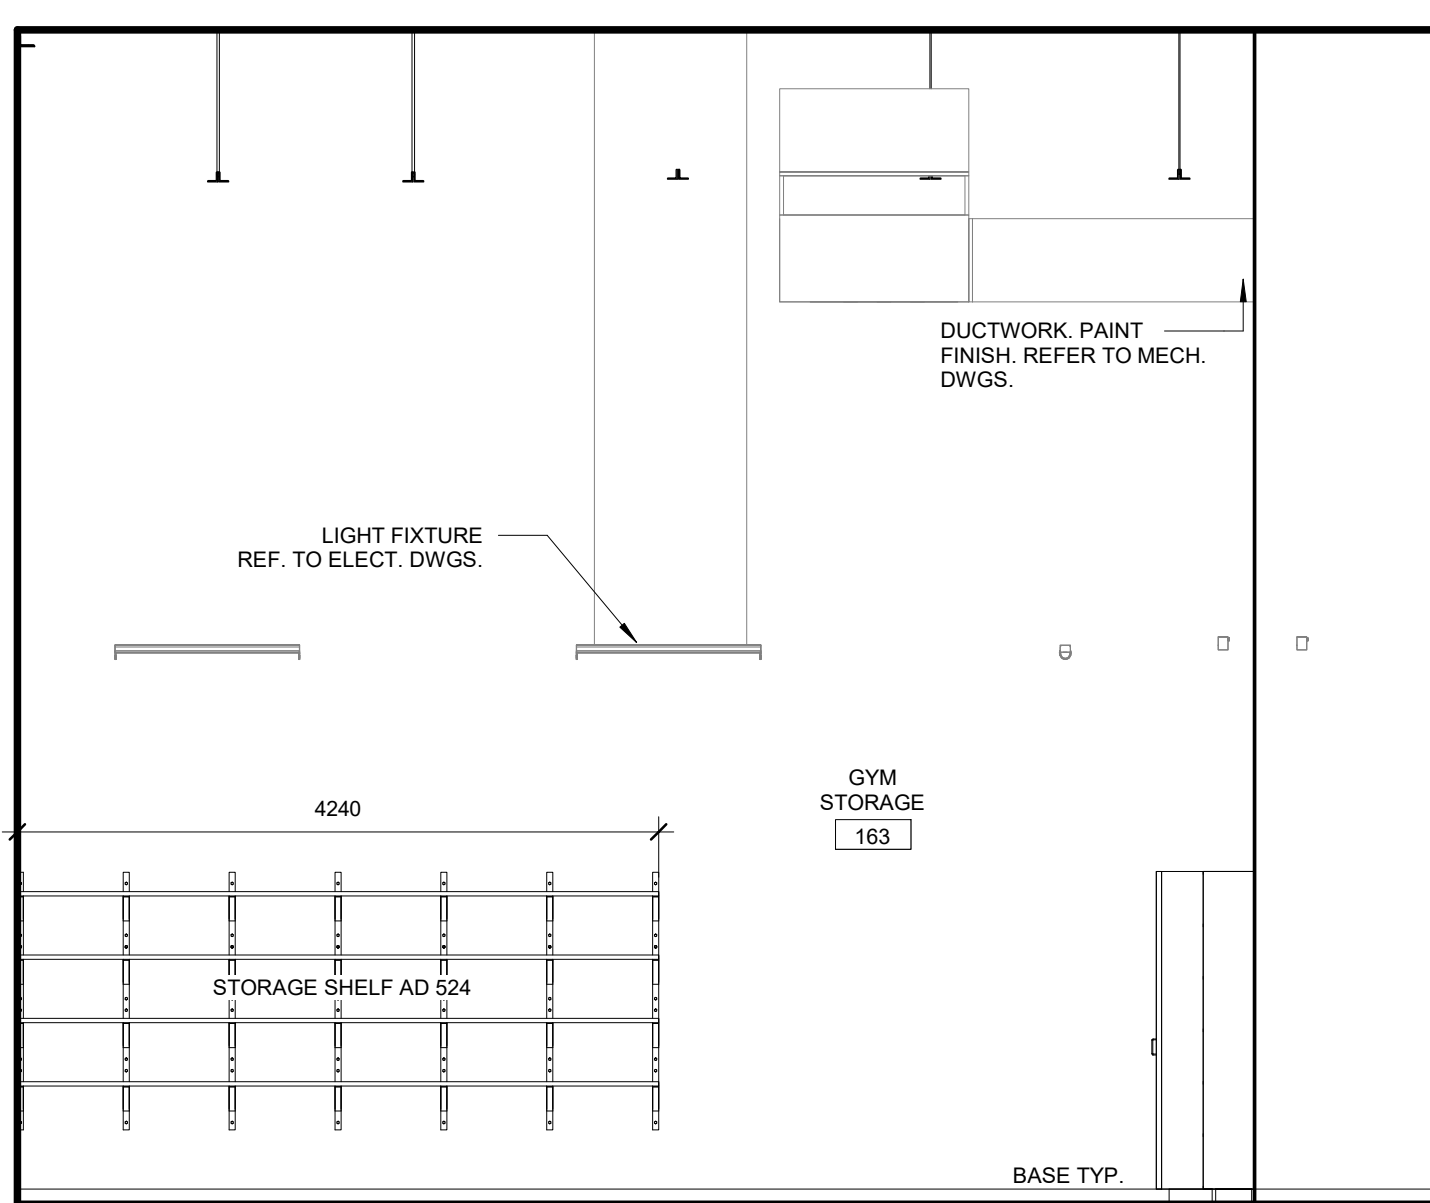


23 GYM STORAGE 163 - A
SCALE: 1:50

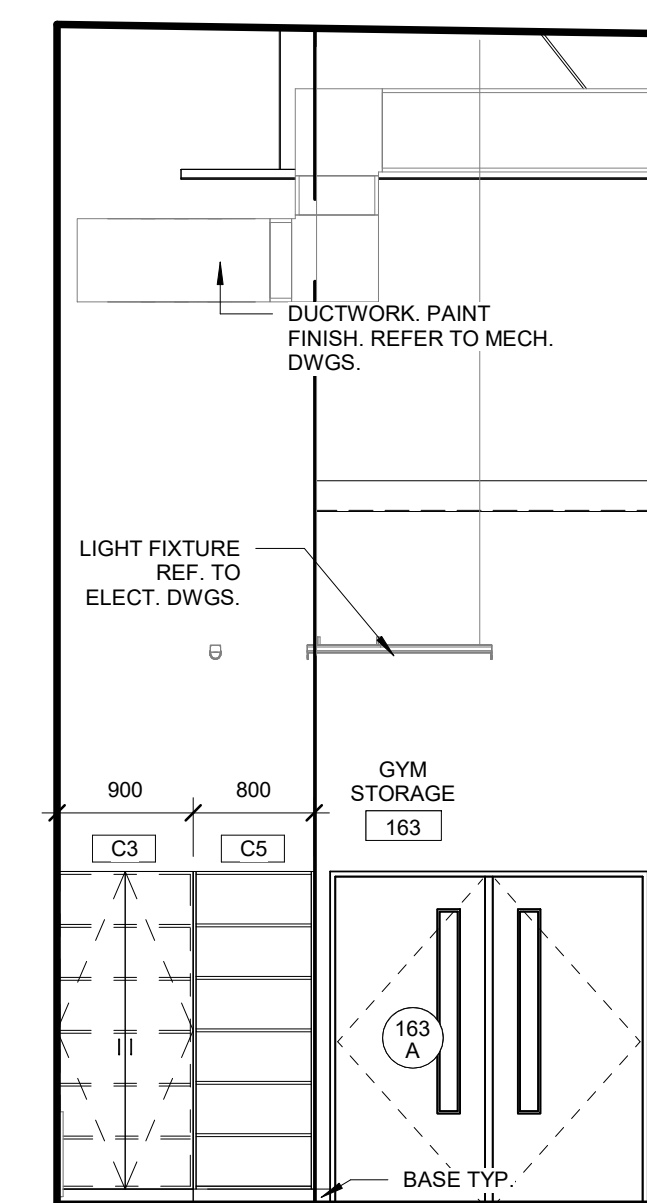


24 GYM STORAGE 163 - B
SCALE: 1:50

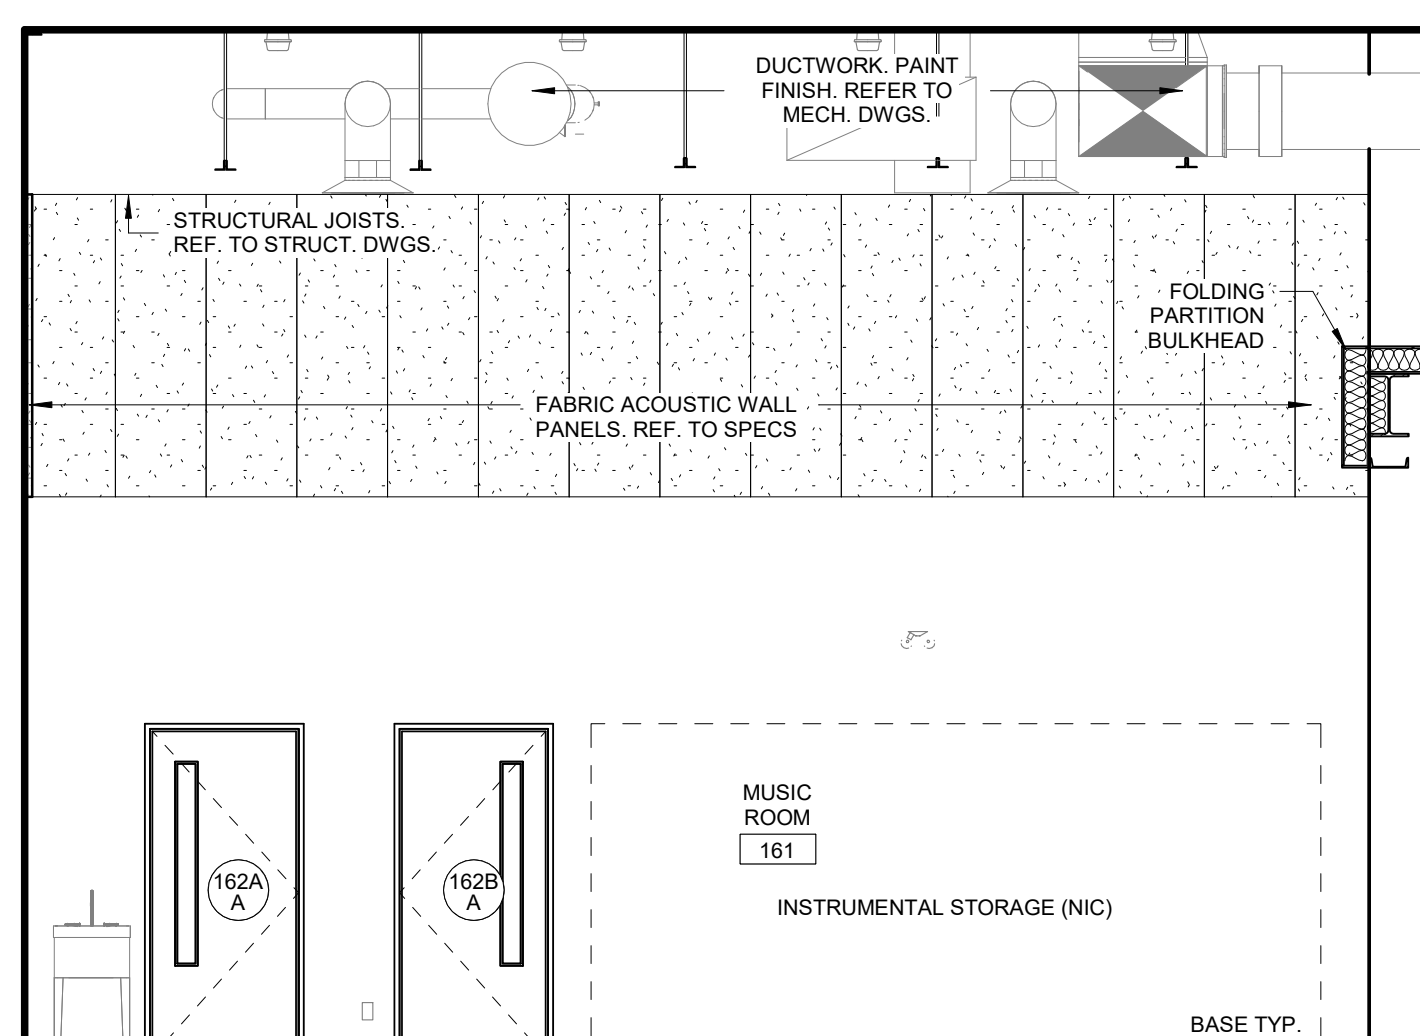


25 MUSIC RM/STAGE 161 - A
SCALE: 1:50

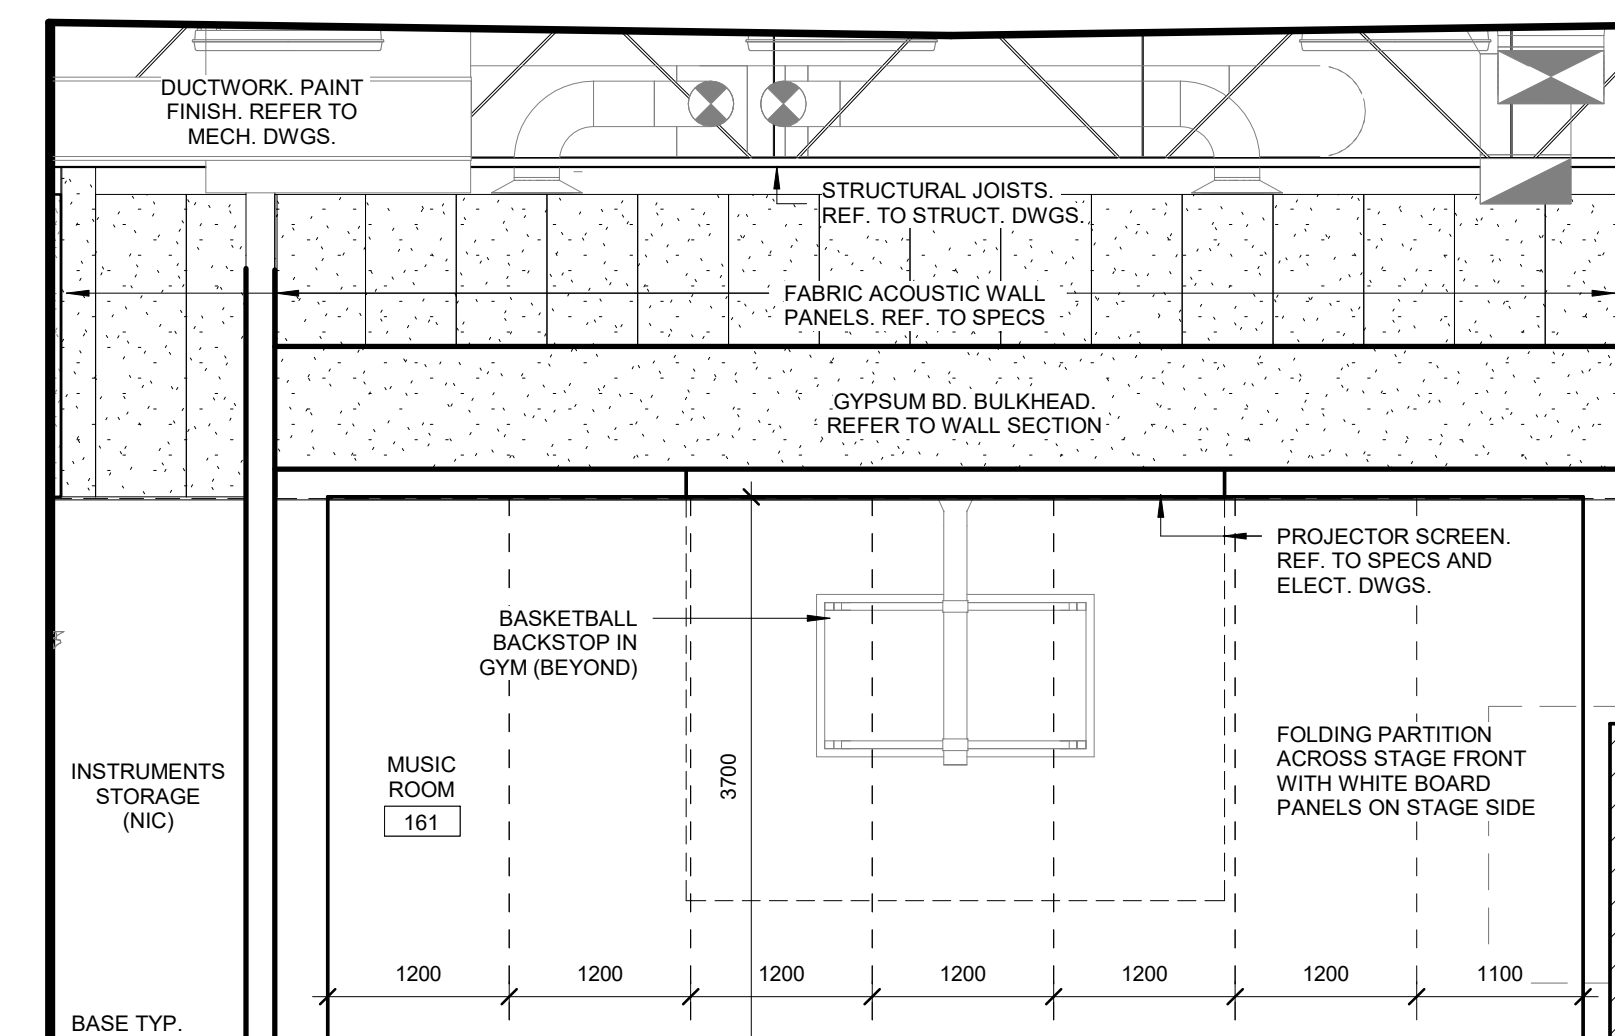


26 MUSIC RM/STAGE 161 - B
SCALE: 1:50

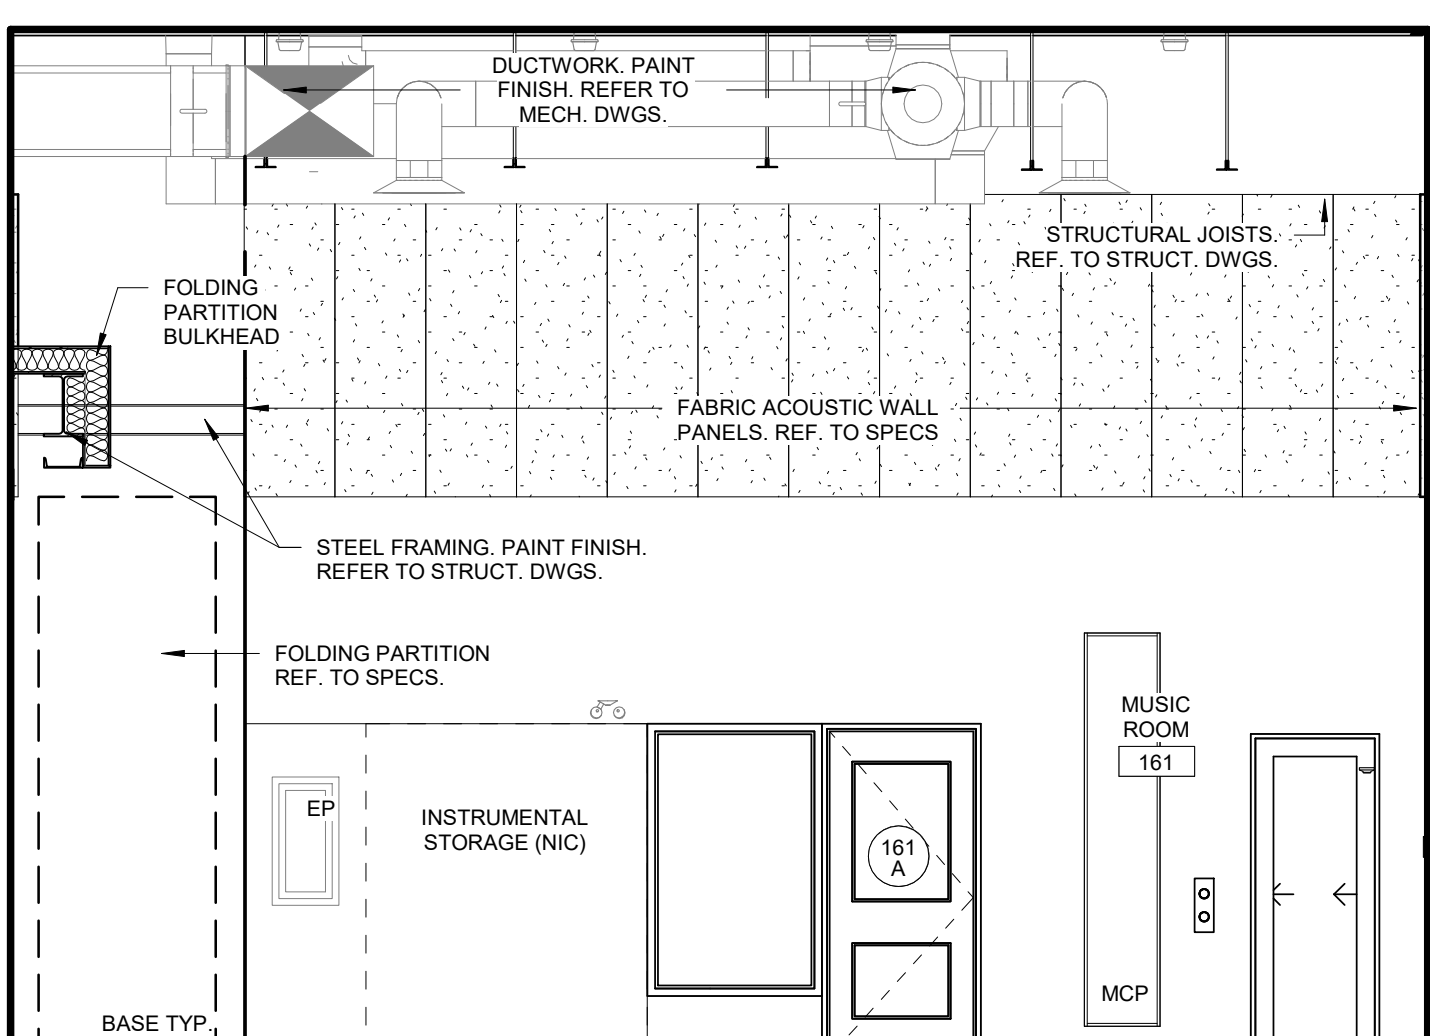


27 MUSIC RM/STAGE 161 - C
SCALE: 1:50

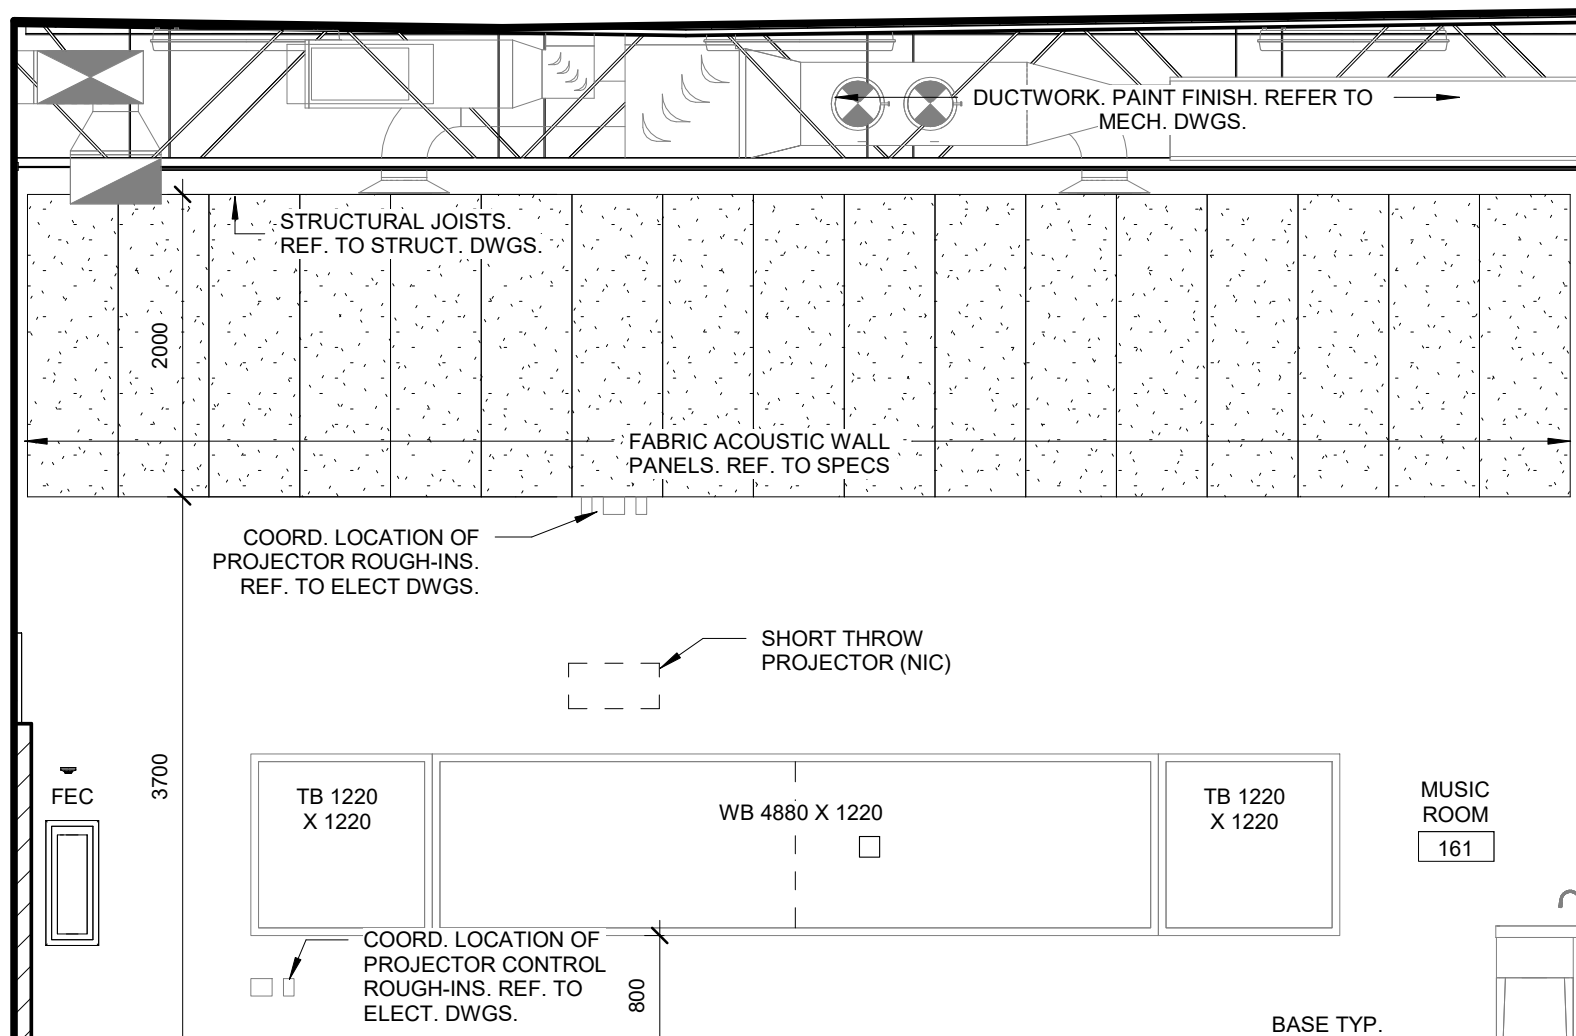

28 MUSIC RM/STAGE 161 - D
SCALE: 1:50

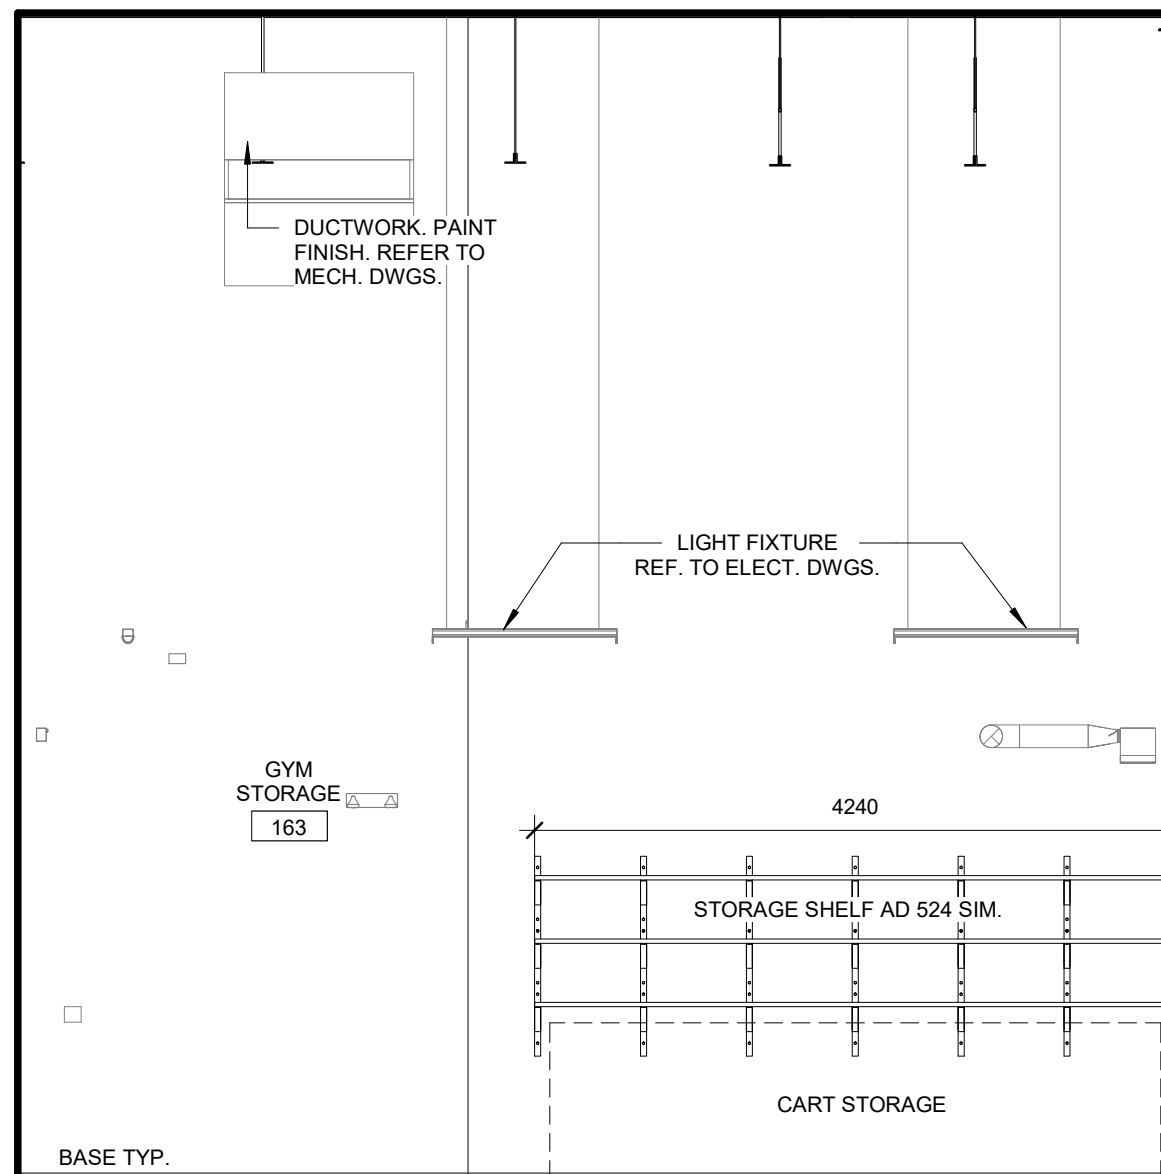

29 GYM STORAGE 163 - C (PARTIAL)
SCALE: 1:50

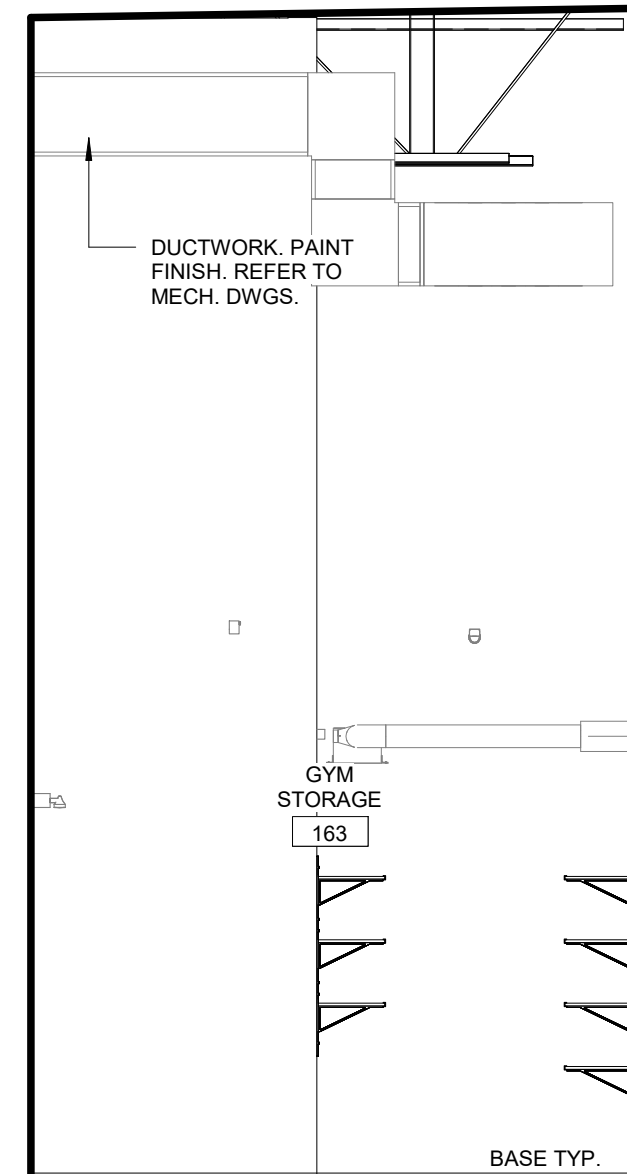

30 GYM STORAGE 163 - D
SCALE: 1:50

ABBREVIATION	LEGEND
A	ACTIVE LEAF
ACP	ALUMINUM COMPOSITE PANEL
ALUM	ALUMINUM
AB	ACROUSTIC BLADES
BB	BULLNOSE BLOCK
BE	BENCH
BF	BARRIER FREE
BFP	BOTTLE FILLER AND DRINKING FOUNTAIN
BH	BROOM-WAY HOOK
BL	BARRIER FREE LOCKER
BL	BLOCK VENT
CB	CHALKBOARD
CCP	CONCRETE COMPOSITE PANEL
CH	CHALKBOARD
CHBR	CABINET HEATER (RECESSED)
CHT	CHANGE TABLE STATION REFER TO SPEC
CNC	CONCRETE
CONT	CONTINUOUS
CPH	CONT. RACK AND SHELF
CS	CONCRETE
CSH	CONCRETE SHELF
CW	CERAMIC WALL TILE
DF	DOWN
DW	DIMMER RACK, REFER TO ELEC. DWGS.
DWS	DISHWASHER
DW	ELECTROMAGNETIC HOLD-OPEN DEVICE
EP	ELECTRICAL PANEL, REFER TO ELEC. DWGS.
EPIC	EMERGENCY PULL CORD
EQ	EQUAL
EV	EYE WASH STATION
EX	EXISTING
FE	FIRE EXTINGUISHER
FEC	FIRE EXTINGUISHER CABINET
FD	FLOOR DRAIN
FGB	FIRE RATED GYPSUM BOARD
FSS	FOLDING SHOWER SEAT
GA	GAUGE
GALV	GALVANIZED
GYP	GYPSUM BOARD
GBL	GRAB BAR 1" SHAPE
GB	GRAB BAR 1" SHAPE AT SHOWER
GBF	GRAB BAR "FOLDING"
GM	GAS METER
GWS	GLASS WRITING SURFACE
HD	HAND DRYER
HDS	HAND DRYER WITH SHROUD
HFS	HORIZONTAL FIRESTOP
HFS	HORIZONTAL
HSE	HOLLOW STRUCTURAL STEEL
HWT	HOT WATER TANK
JF	JANITORIAL SHELF
LF	LIGHT FIXTURE
M	MIRROR
MICRO	MICROWAVE
MCP	MIRROR LONG
MC	MODULAR CONTROL PANEL
MS	METAL SHAKING
MFC	MOTORIZED WINDOW COVERINGS
MFC	MOTORIZED WINDOW COVERINGS
NTB	NON FREEZE HOSE BB, REF. DIV 18
PA	PUBLIC ADDRESS SYSTEM (INC)
PB	PROGRAM BELL
PFD	PAPER TOWEL DISPENSER
PTW	PAPER TOWEL + WASTE RECEPTACLE
RD	ROOF DRAIN
RF	REFRIGERATOR
RH	REMOVABLE HARDWARE MULLION
RS	ROLLER SHADES, REFER TO SPECS
RSB	RECESSED SOAP HOLDER
RWL	RAN WATER LEADER
SAB	ACOUSTIC SOUND BLOCKS
SD	SOAP DISPENSER
SFS	STRUCTURAL FROST SLAB
ST	STUDENT SCIENCE TABLE (INC)
SN	SANITARY NAPKIN DISPENSER
SND	SANITARY NAPKIN DISPENSER
SPHC	SHOWERS/RECYCLING CURTAIN
SS	SEMI-RECESSED WASTE RECEPTACLE
TB	TACKBOARD
TEC	TELEPHONE DISPENSER
TM	TEXT MOUNT
TL	TEXT MOUNT
VFS	VERTICAL FIRESTOP
VGB	VERTICAL GRAB BAR
WB	WHITEBOARD
WID	WASHER DRYER INC
WM	WRENOLD
WR	WASHROOM

NO.	REVISIONS	DATE
1	ISSUED FOR TENDER	26 02 05
2	ISSUED FOR PERMIT	25 03 21
3	ISSUED	DATE

DRAWINGS ARE NOT TO BE SCALED. CONTRACTOR MUST CHECK AND VERIFY ALL DIMENSIONS AND CONDITIONS ON THE PROJECT AND MUST REPORT ANY DISCREPANCIES TO THE CONSULTANT BEFORE PROCEEDING WITH THE WORK. THE USE OF THIS DRAWING OR PART THEREOF IS FORBIDDEN WITHOUT THE WRITTEN APPROVAL OF THE CONSULTANT.

CERTIFICATE OF PRACTICE #2922

MILTON #13 PUBLIC SCHOOL

SP13/25 1345 TRUDEAU DRIVE, MILTON, ON.

LEGAL DESCRIPTION:

PART OF LOT 6, CONCESSION 5 TOWN OF MILTON, REGION OF HALTON

TENDER NO. RT 26-031

HALTON DISTRICT SCHOOL BOARD

1500 GUELPH LINE

BURLINGTON, ON. L7R 2Z2

TEL. (905) 335-3603

FAX (905) 335-3602

INTERIOR ELEVATIONS

HOSSACK ARCHITECTURE

105 - 1235 IRONDALE AVE.

200 FREDERICK ST.

PROJECT

22124

DATE

FEBRUARY 2026

DRAWN

CKCB

CHECKED

PL


A20

PRINT DATE












2026-02-05 2:28:12 PM

REVIT FILE

T:\201515\06\02\Rev\HALL\T010.RVT

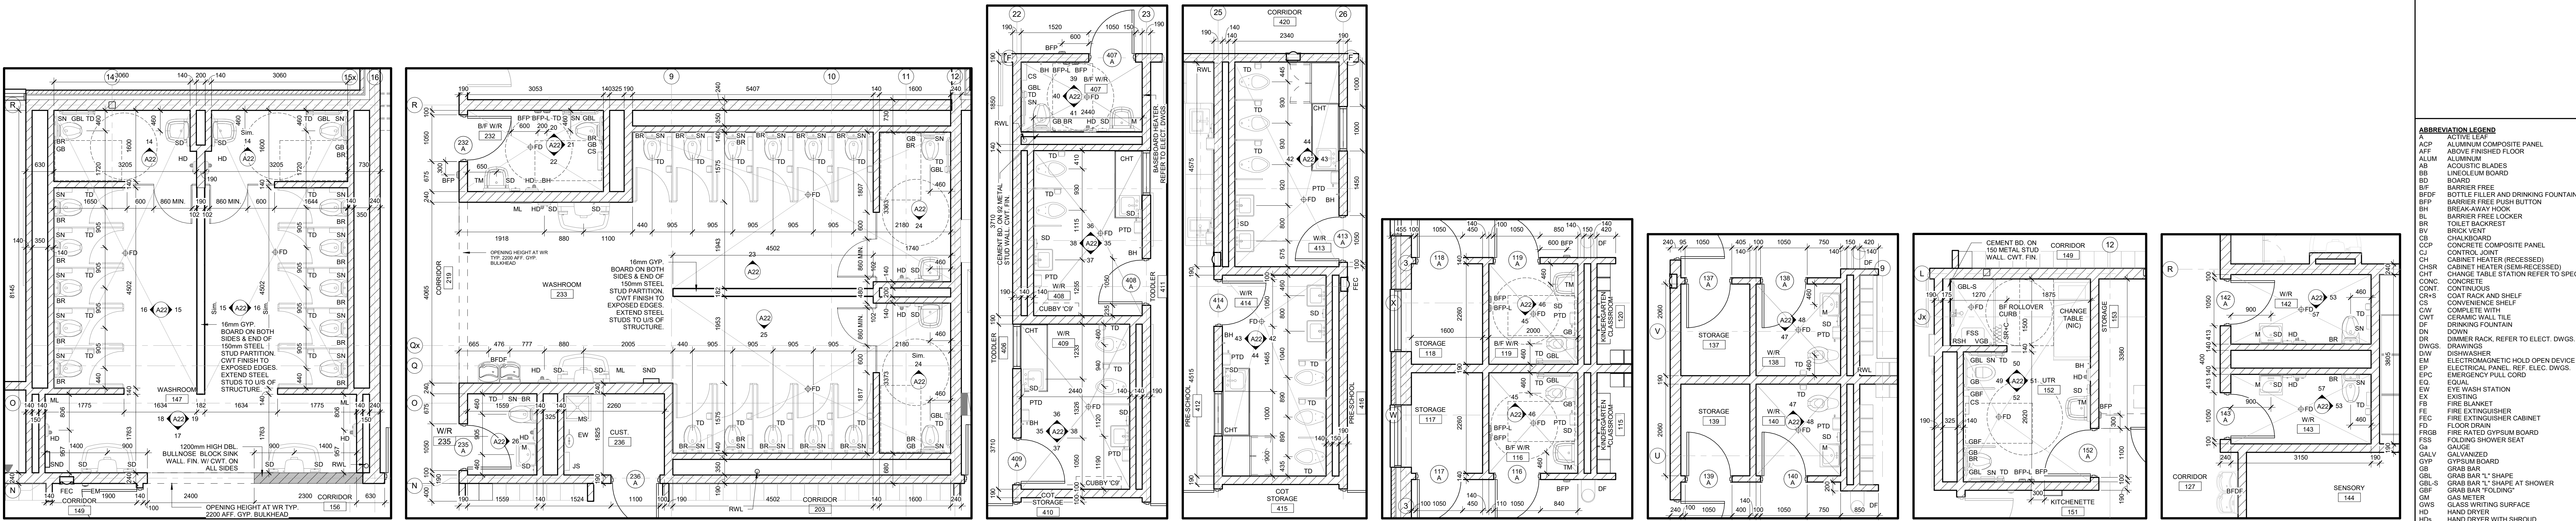

ABBREVIATION LEGEND	
A	ACTIVE LEAF
ACP	ALUMINUM COMPOSITE PANEL
AFM	ABOVE FINISHED FLOOR
ALUM	ALUMINUM
AB	ACOUSTIC BLADE
BB	BRICK BACK
BR	BRICK
BF	BARRIER FREE
BFF	BOTTLE FILLER AND DRINKING FOUNTAIN
BFH	BARRIER FREE PUSH BUTTON
BL	BARRIER FREE LOCKER
BLK	BLACK
BRV	BRICK VENT
BY	BYE
CCP	CONCRETE COMPOSITE PANEL
CH	CHANGING TABLE
CHBR	CABINET HEATER (RECESSED)
CHT	CHANGE TABLE REFER TO SPEC
CM	CONCRETE MASONRY
CONT	CONTINUOUS
CPH	COUNT RACK AND SHELF
CS	CONCRETE
CW	CONCRETE WALL
DF	DOWN
DW	DIMMER RACK, REFER TO ELECT. DWGS.
DWG	DRAWING
DR	DISHWASHER
DW	ELECTROMAGNETIC HOLD OPEN DEVICE
EP	ELECTRICAL PANEL, REF. ELECT. DWGS.
EQ	EQUAL
EM	EMERGENCY FULL CORO
EX	EXISTING
EW	EYE WASH STATION
FE	FIRE EXTINGUISHER
FEC	FIRE EXTINGUISHER CABINET
FD	FLOOR DRAIN
FGB	FIRE RATED GYPSUM BOARD
FSS	FOLDING SHOWER SEAT
GALV	GALVANIZED
GB	GRAB BAR
GBL	GRAB BAR 1" SHAPE
GBF	GRAB BAR "FOLDING"
GBS	GRAB BAR 1" SHAPE AT SHOWER
GWS	GLASS WRITING SURFACE
GW	HAND DRYER
HD	HAND DRYER WITH SHROUD
HORZ	HORIZONTAL
HRS	HOLLOW STRUCTURAL STEEL
HWT	HOT WATER TANK
JF	JANITORIAL SHELF
LF	LIGHT FIXTURE
M	MIRROR
MCRO	MICROWAVE
ML	MIRROR LONG
MCP	MODULAR CONTROL PANEL
MS	METAL SINKING
MS	MOD. SINK
MWC	MOTORIZED WINDOW COVERINGS
NC	NOT IN CONTRACT
NTB	NON FREEZE HOSE BB, REF. DIV 18
PA	PUBLIC ADDRESS SYSTEM (INC)
PB	PROGRAM BELL
PDP	PAPER TOWEL DISPENSER
PTW	PAPER TOWEL + WASTE RECEPTACLE
RO	ROOF DRAIN
RF	REFRIGERATOR
RM	REMOVABLE HARDWARE MULLION
RS	ROLLER SHADES, REFER TO SPECS
RSH	RECESSED SOAP HOLDER
RWL	RAIN WATER LEADER
SAB	ACOUSTIC SOUND BLOCKS
SD	SOAP DISPENSER
SFS	STRUCTURAL FROST SLAB
ST	STUDENT SCIENCE TABLE (INC)
SN	SANITARY NAPKIN DISPENSER
SND	SANITARY NAPKIN DISPENSER
SPHC	SHOWERHEAD + CURTAIN
STR	STREET
TB	TACKBOARD
TEC	TOILET PAPER DISPENSER
TEC	TECTUM PANELS
TLT	TOILET
VFS	VERTICAL FIRESTOP
VGB	VERTICAL GRAB BAR
WB	WHITEBOARD
WID	WHEELCHAIR DRIVER NIC
WM	WIREMOLD
WIR	WASHROOM

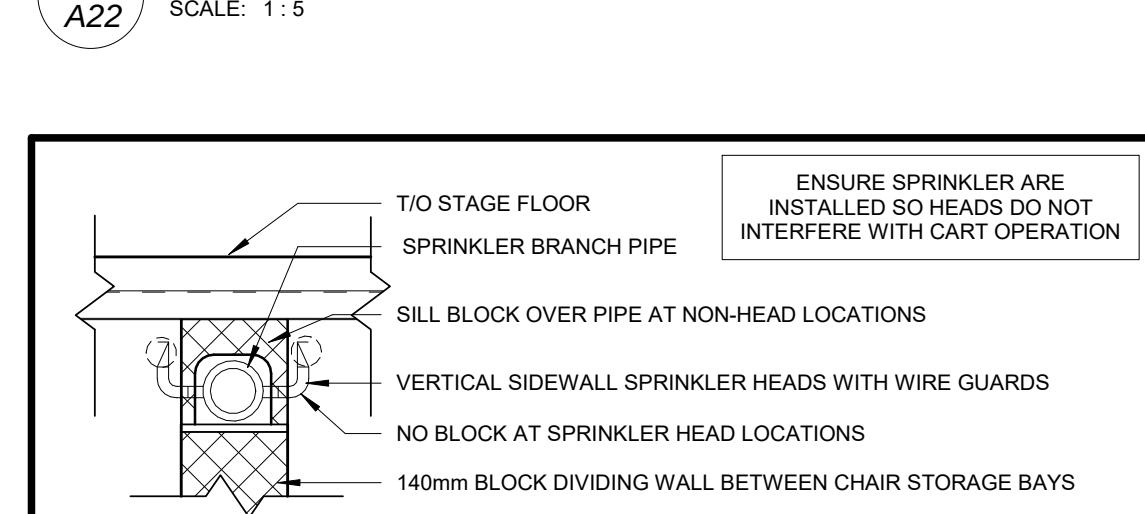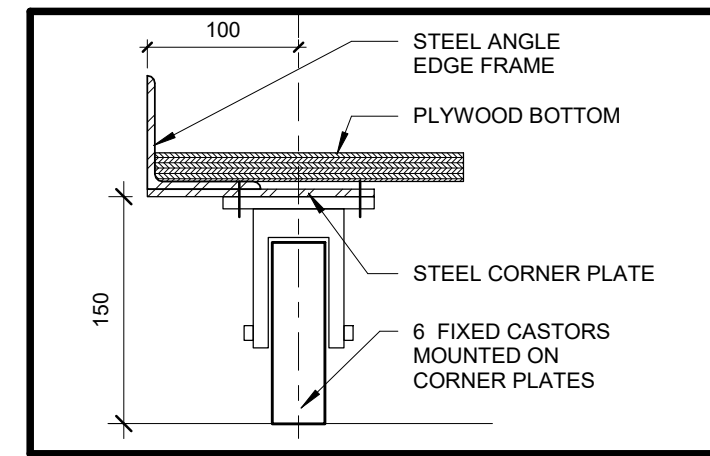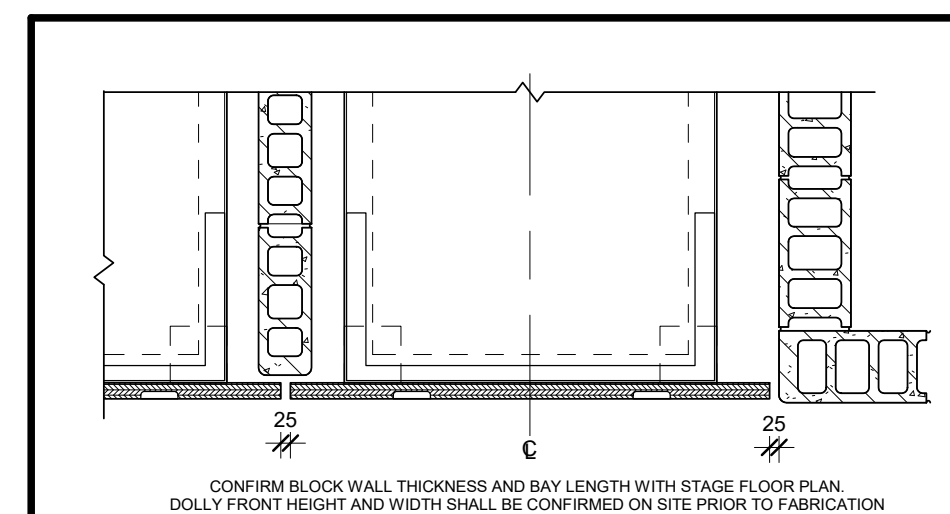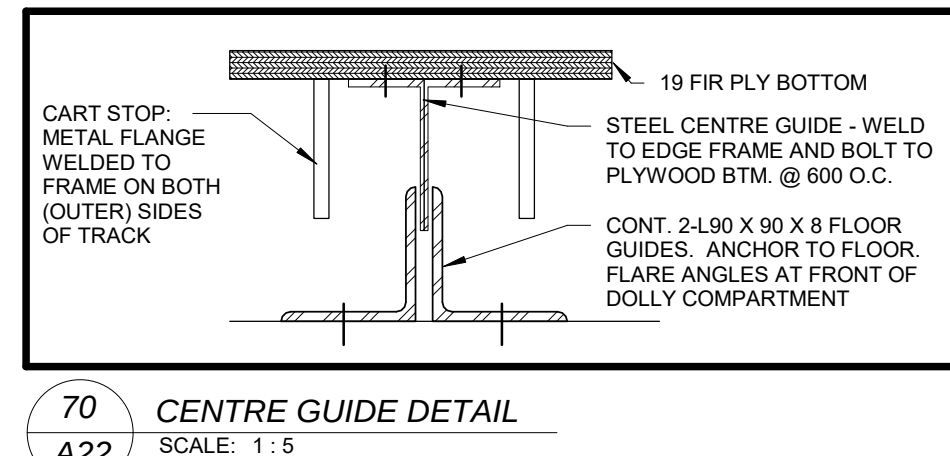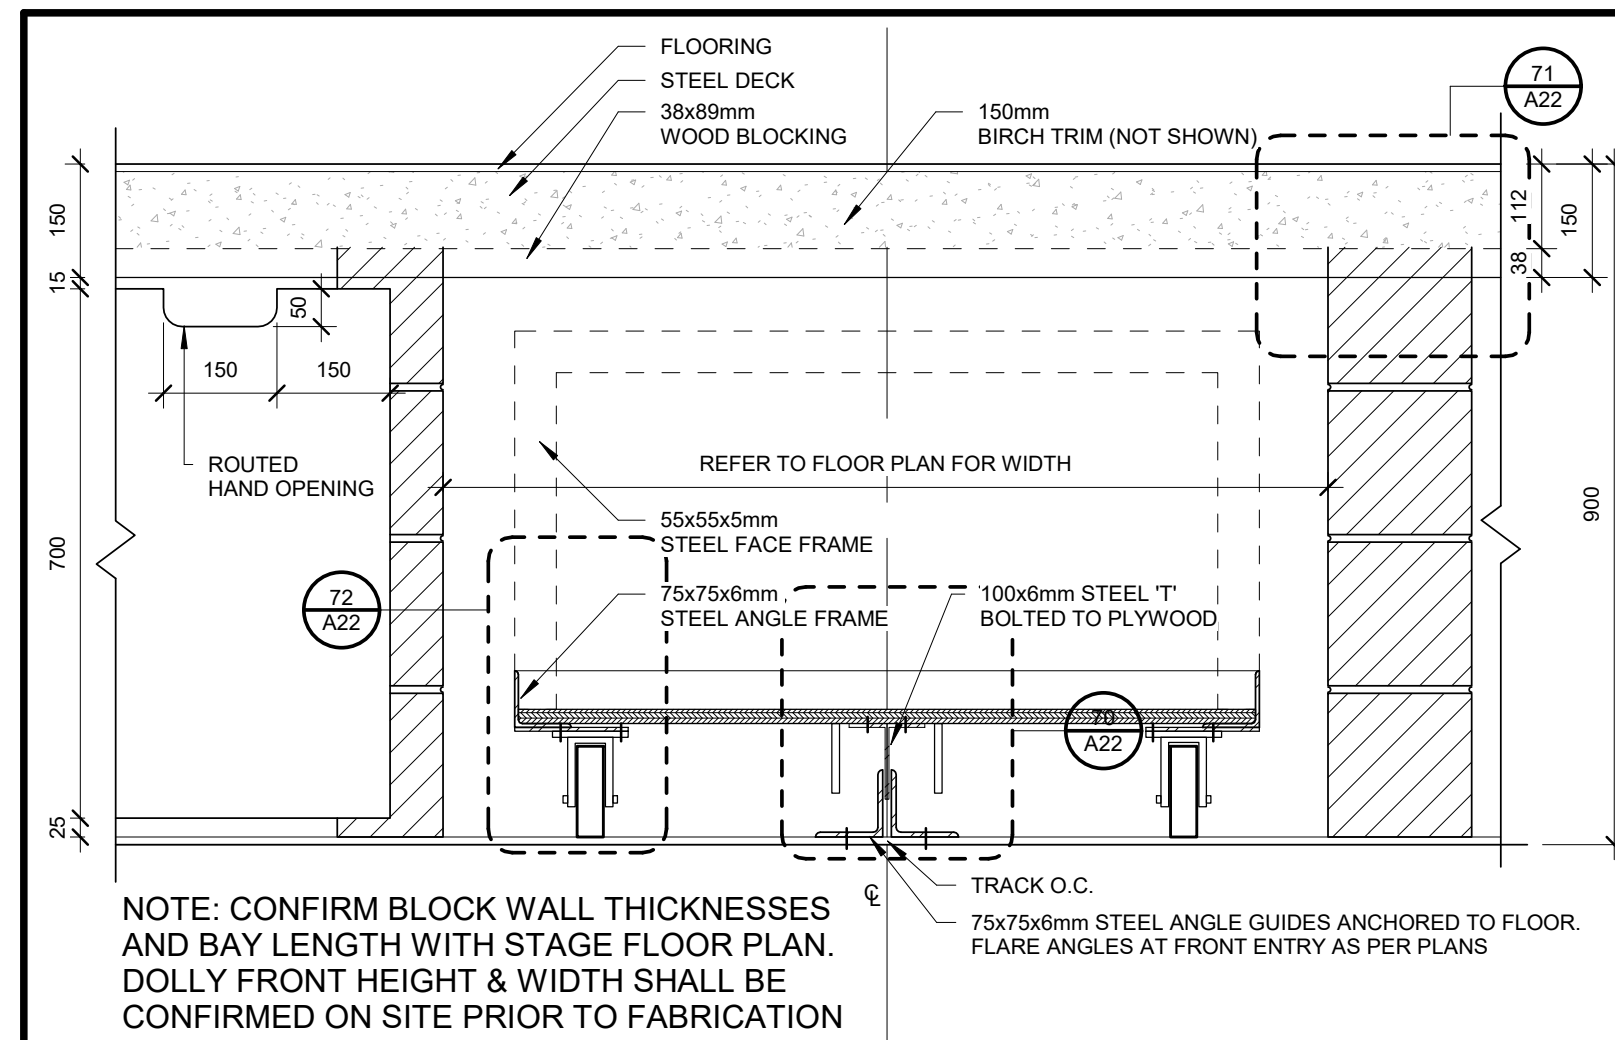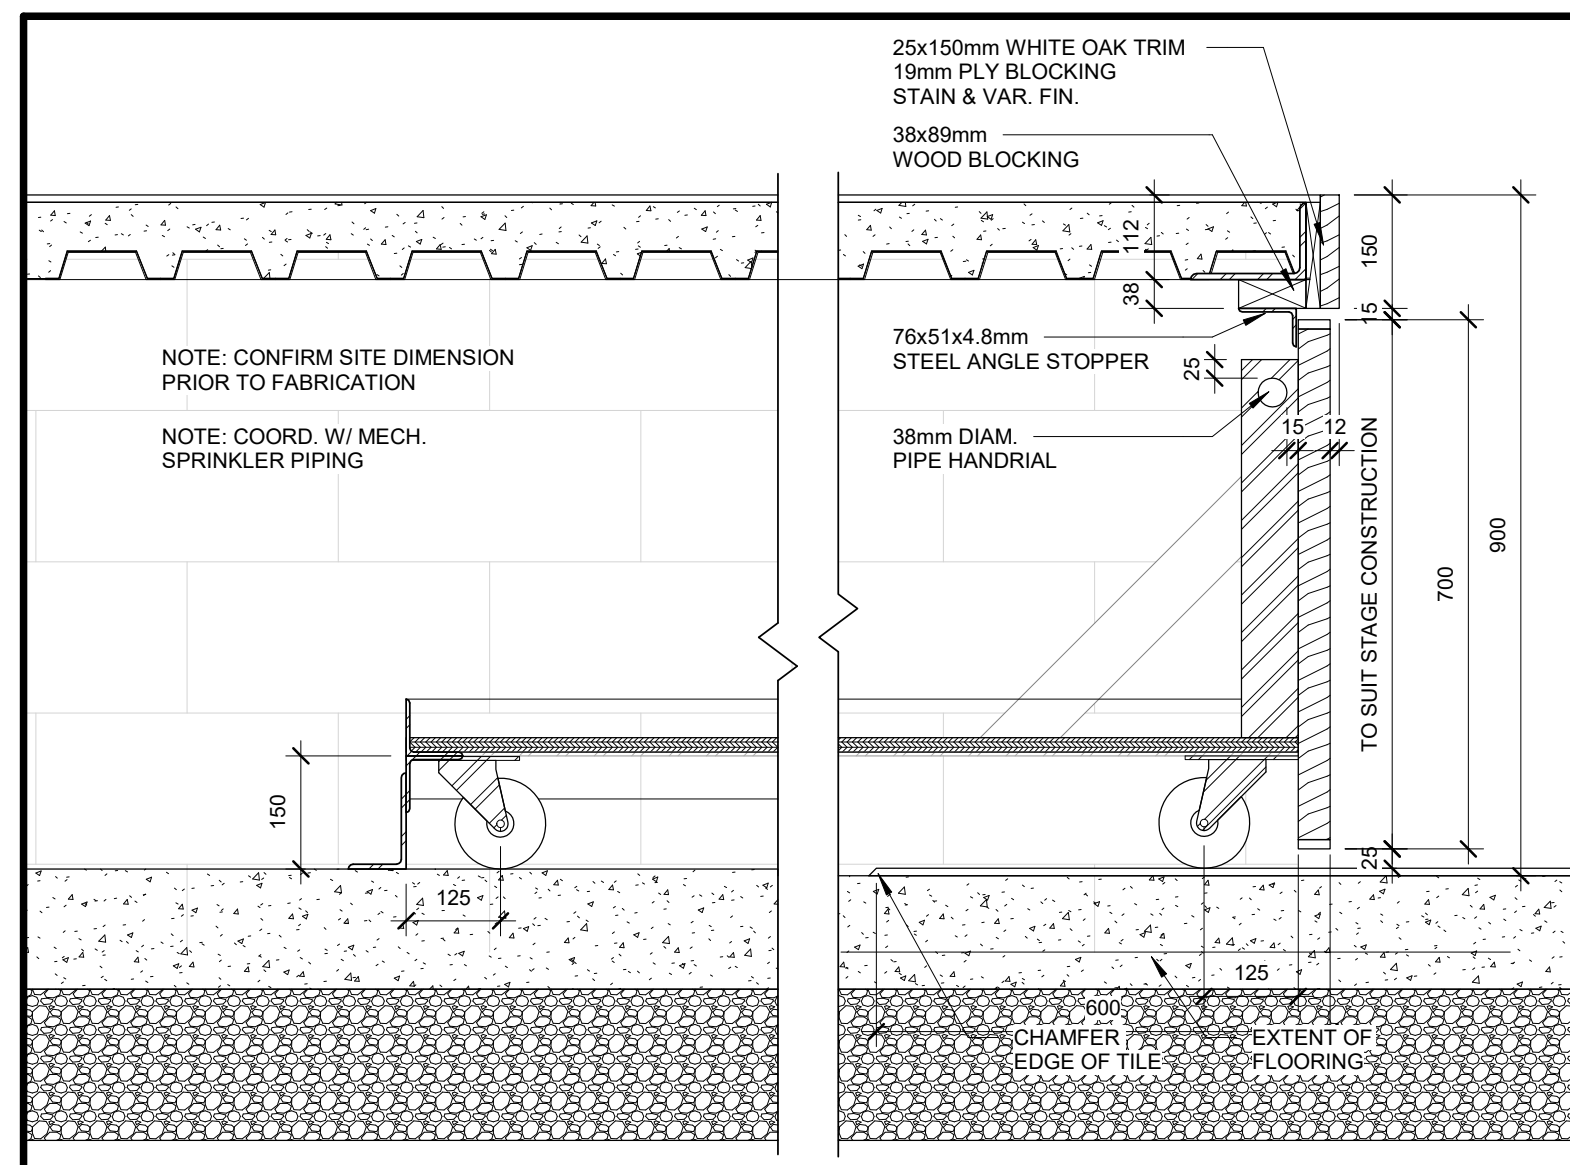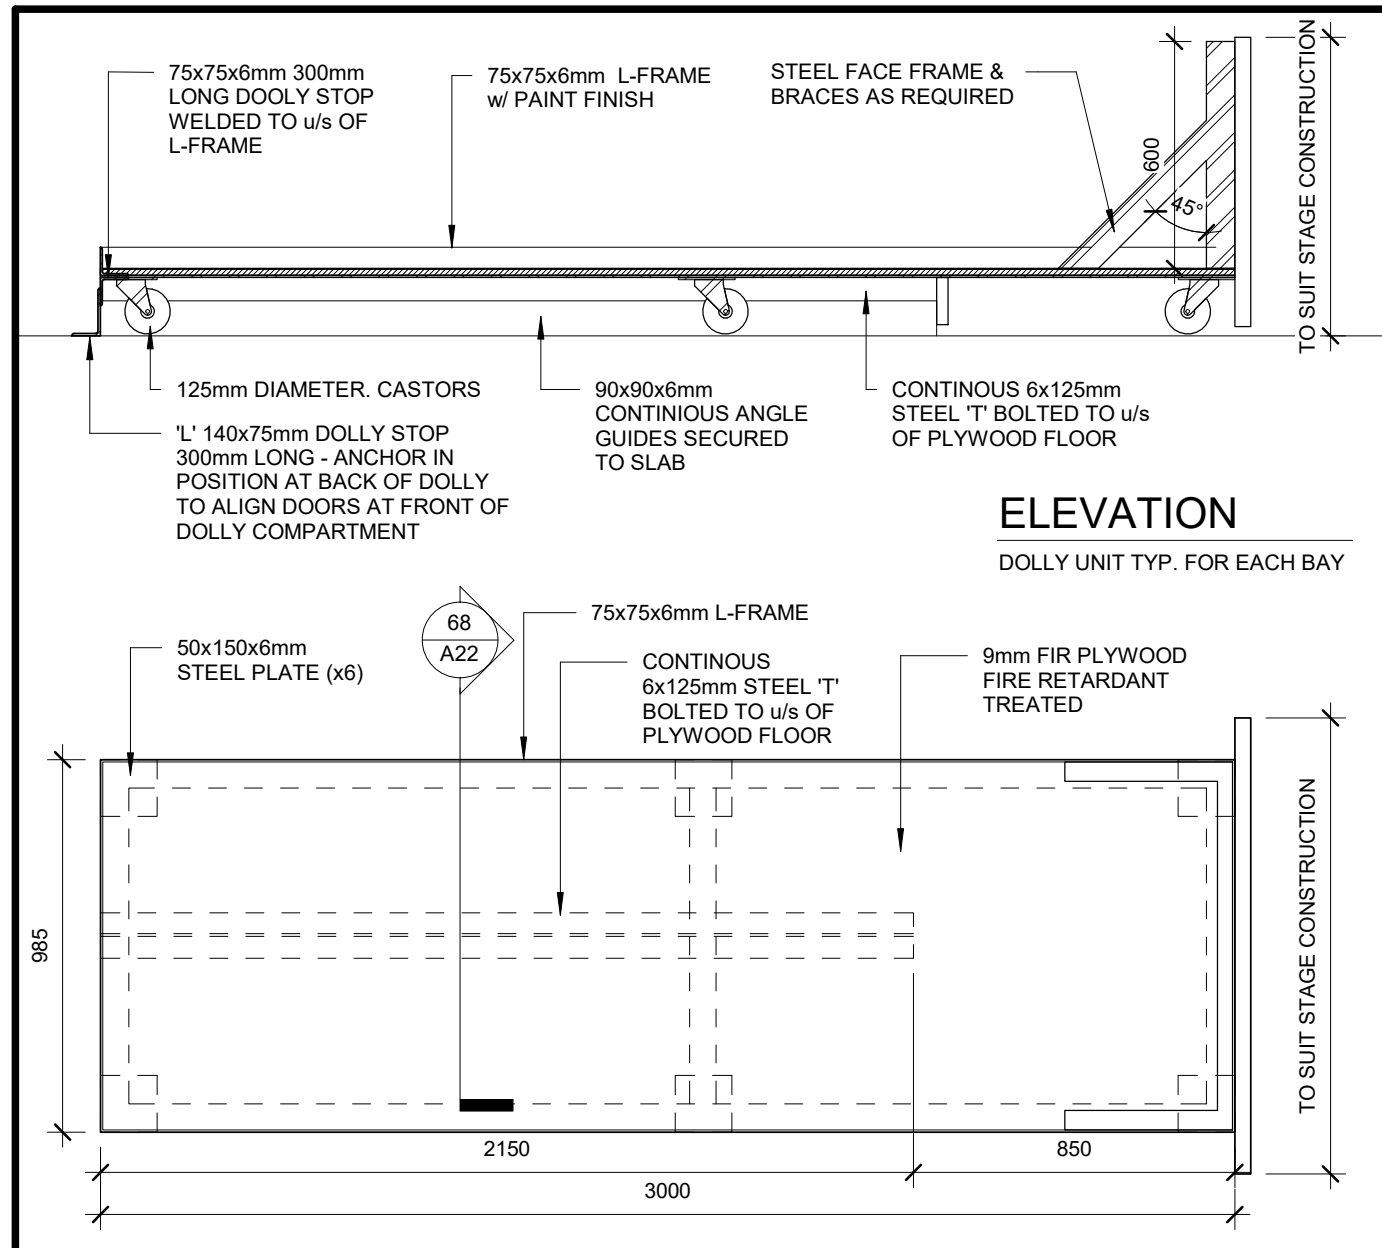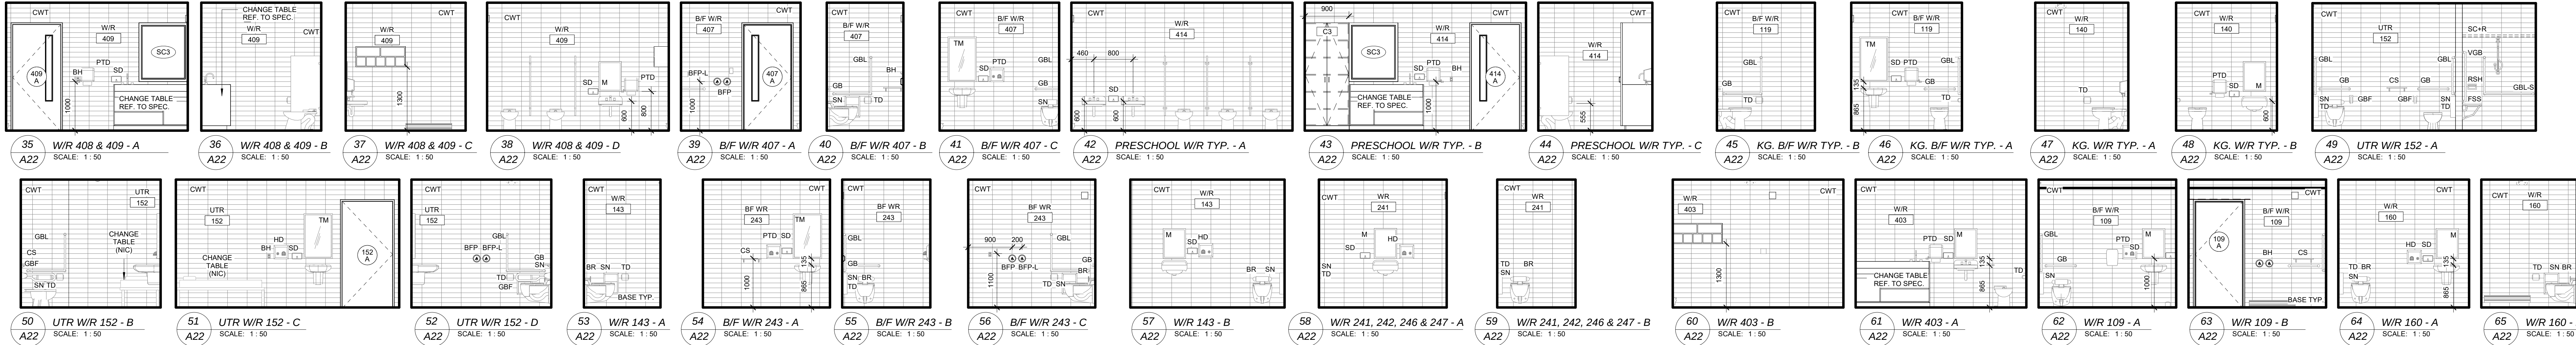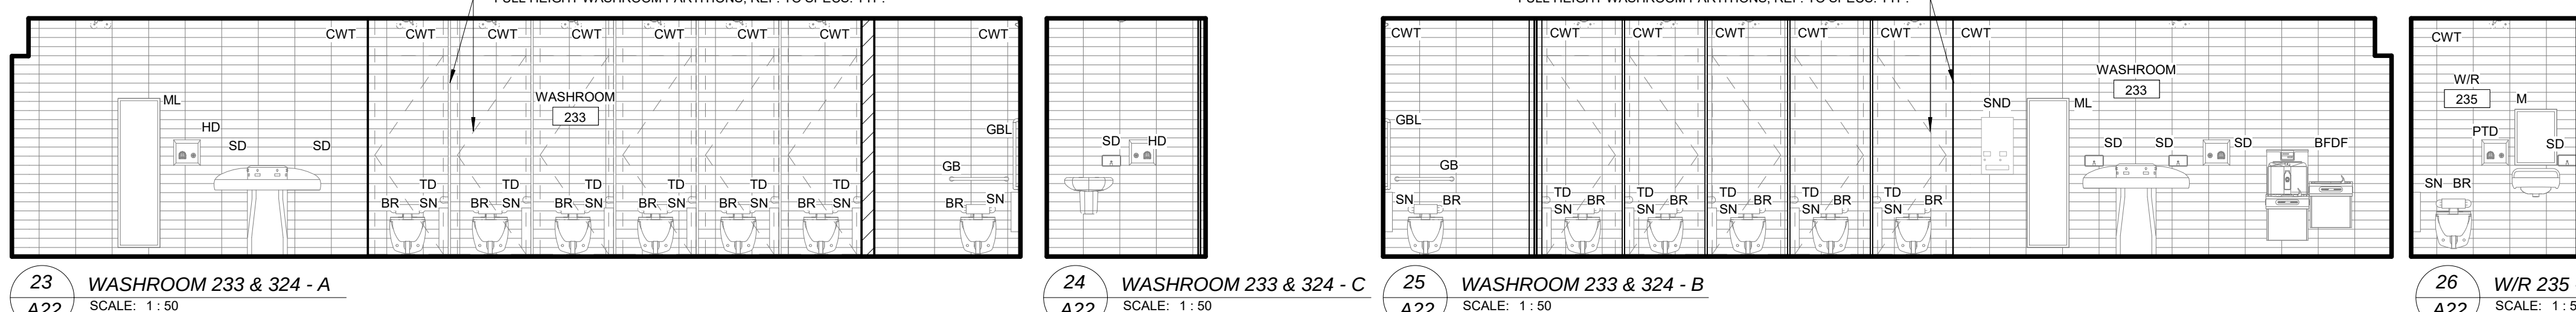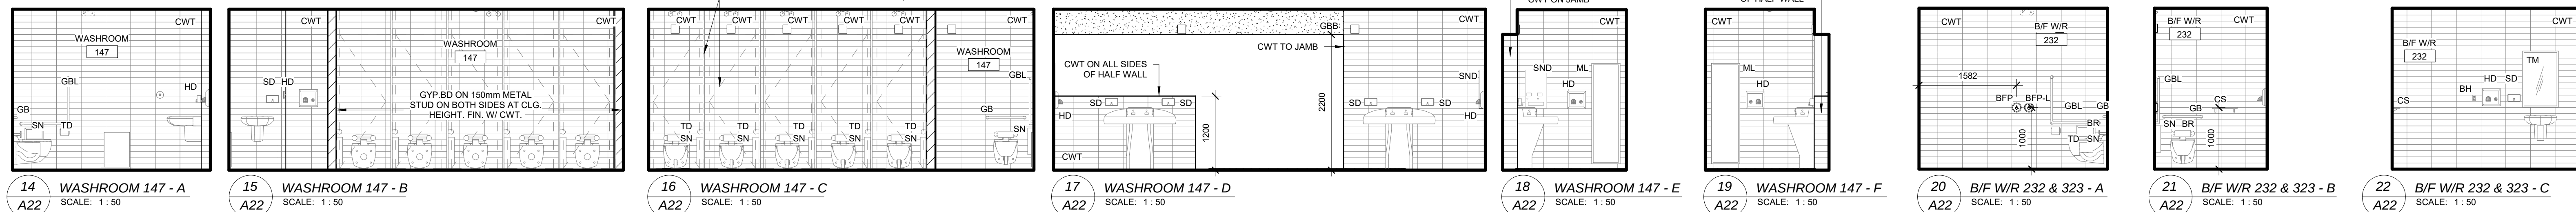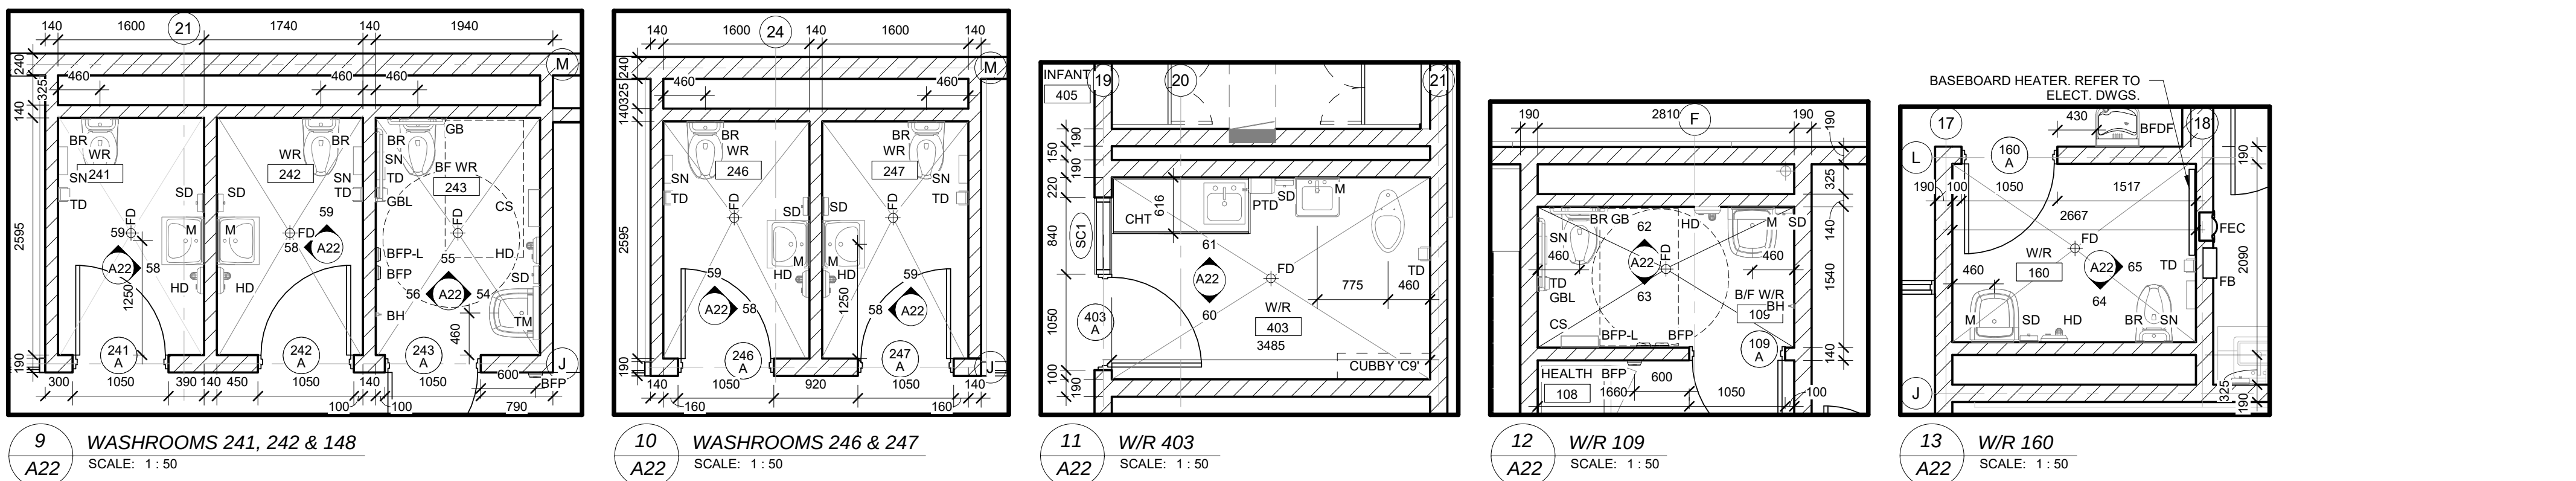

NO.	REVISIONS	DATE
2	ISSUED FOR TENDER	26 02 05
1	ISSUED FOR PERMIT	25 03 21

NO.	ISSUED	DATE
1	ISSUED FOR PERMIT	25 03 21

DRAWINGS ARE NOT TO BE SCALED. CONTRACTOR MUST CHECK AND VERIFY ALL DIMENSIONS AND CONDITIONS ON THE PROJECT AND MUST REPORT ANY DISCREPANCIES TO THE CONSULTANT BEFORE PROCEEDING WITH THE WORK. THE USE OF THIS DRAWING OR PART THEREOF IS FORBIDDEN WITHOUT THE WRITTEN APPROVAL OF THE CONSULTANT.



CERTIFICATE OF PRACTICE #2022

MILTON #13 PUBLIC SCHOOL

SP13/25 136 TRUDEAU DRIVE, MILTON, ON.

LEGAL DESCRIPTION:
PART OF LOT 4, CONCESSION 5
TOWN OF MILTON, REGION OF HALTON

TENDER NO. RFT 26-031

HALTON DISTRICT SCHOOL BOARD
136 TRUDEAU DRIVE, MILTON, ON. L7R 2C2
TEL: (905) 335-3603
FAX: (905) 335-3604

ENLARGED PLANS & INTERIOR ELEVATIONS & DETAILS

HOSSACK ARCHITECTURE

105 - 1239 - 100000 - 100000 - 100000

PROJECT: 22124




DATE: FEBRUARY 2025

DRAWN: COCKBURN

CHECKED: A22

PRINT DATE: 2025-02-25 2:38 PM

REVIT FILE: T:\201515106\2025\MILTON10.RVT

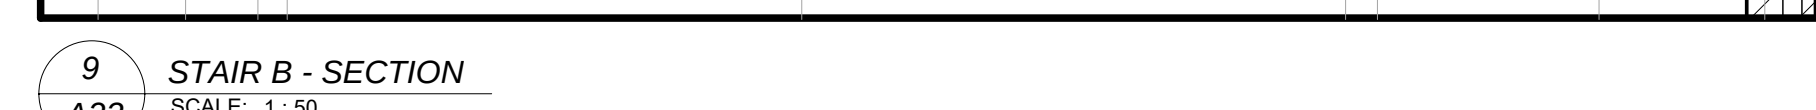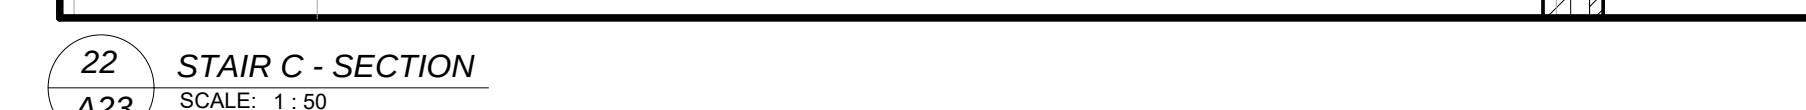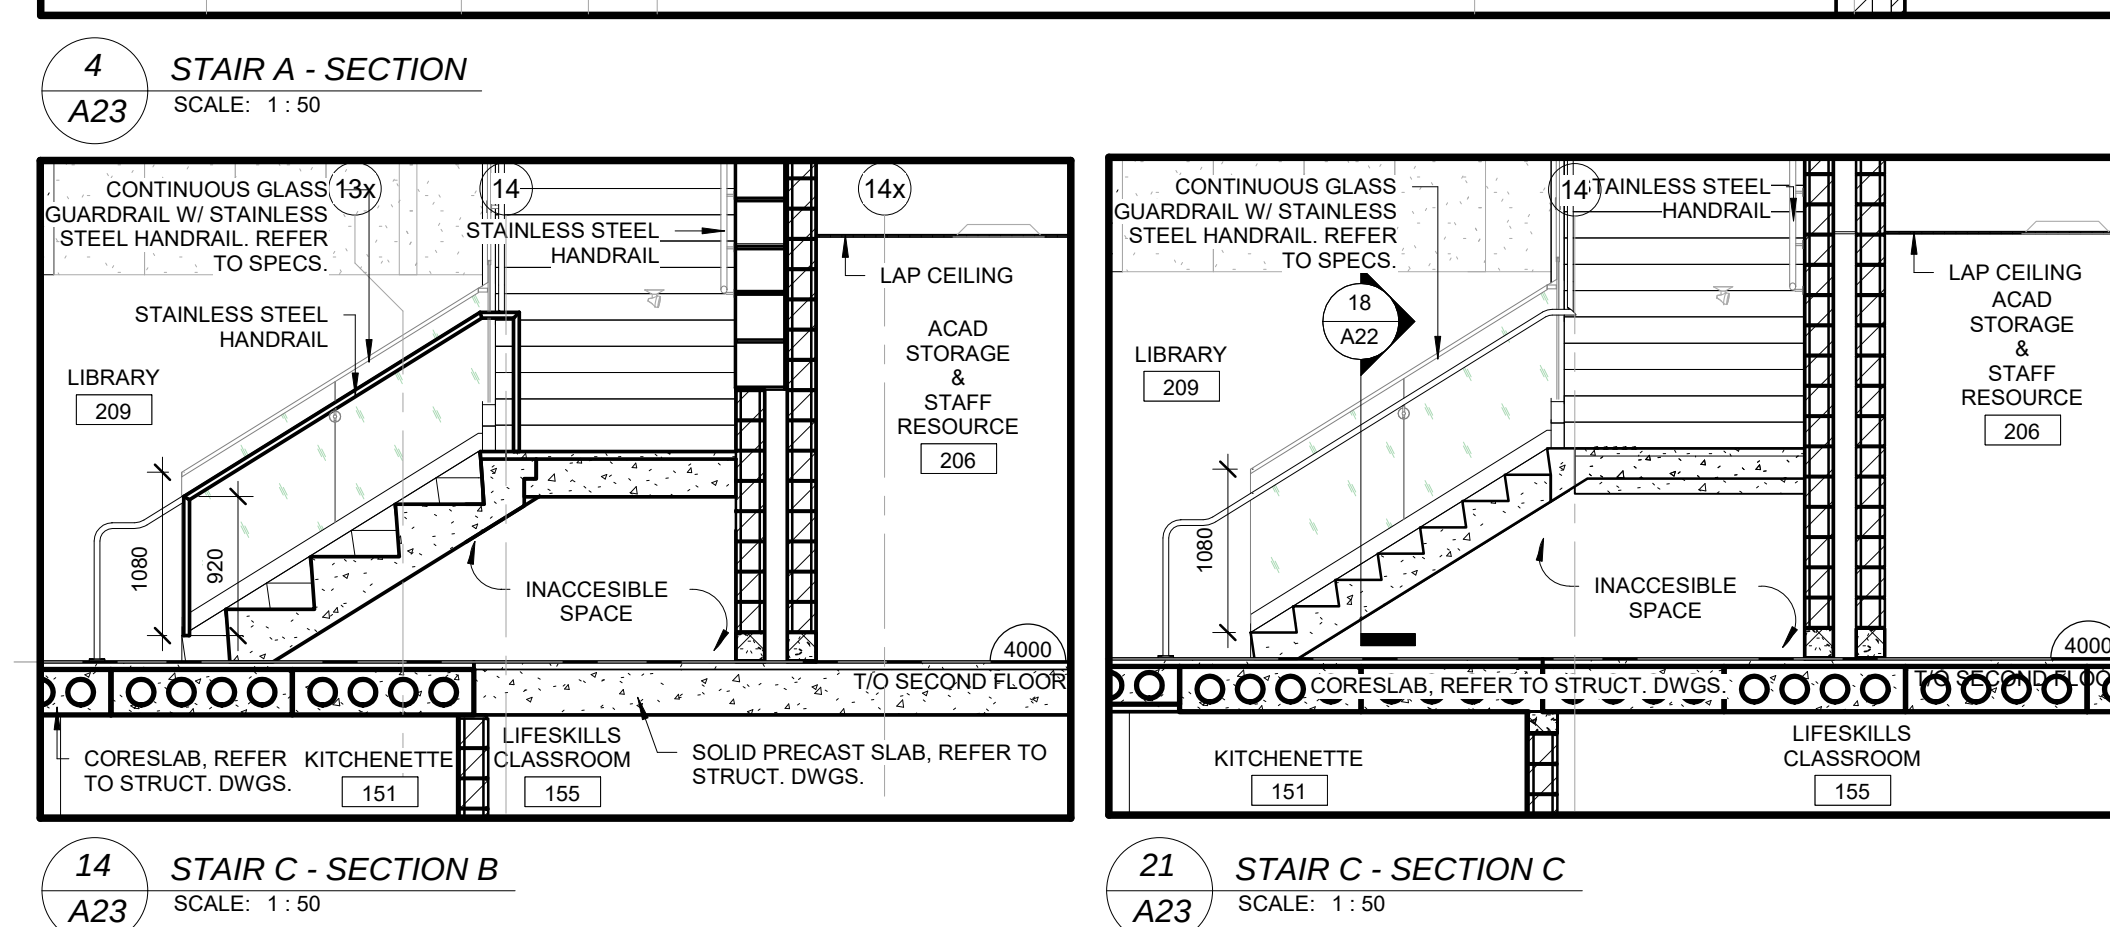

DRAWINGS ARE NOT TO BE SCALED. CONTRACTOR MUST CHECK AND VERIFY ALL DIMENSIONS AND CONDITIONS OF THE PROJECT, AND MUST REPORT ANY DISCREPANCIES TO THE CONSULTANTS BEFORE PROCEEDING WITH THE WORK. THE USE OF THIS DRAWING OR PART THEREOF IS FORBIDDEN WITHOUT THE WRITTEN APPROVAL OF THE CONSULTANTS.

ONTARIO ASSOCIATION
OF
ARCHITECTS
FEB 9/26
PRISCILLA LADOUCEUR
LICENCE
9253

1345 TRUDEAU DRIVE, MILTON, ON

LEGAL DESCRIPTION:
PART OF LOT 6, CONCESSION 5
TOWN OF MILTON, REGION OF HALTON

HALTON DISTRICT SCHOOL BOARD
J.W. SINGLETON EDUCATION CENTRE

© 2006 The Authors


1000

HOSSACK
ARCHITECTURE

11/11/2016


As indicated	22124
DATE FEBRUARY 2026	

PL	A23
PRINT DATE	2026-02-05 2:28:47 PM
REVIT FILE	T:\2015\15106\02\Revit\MILTON10

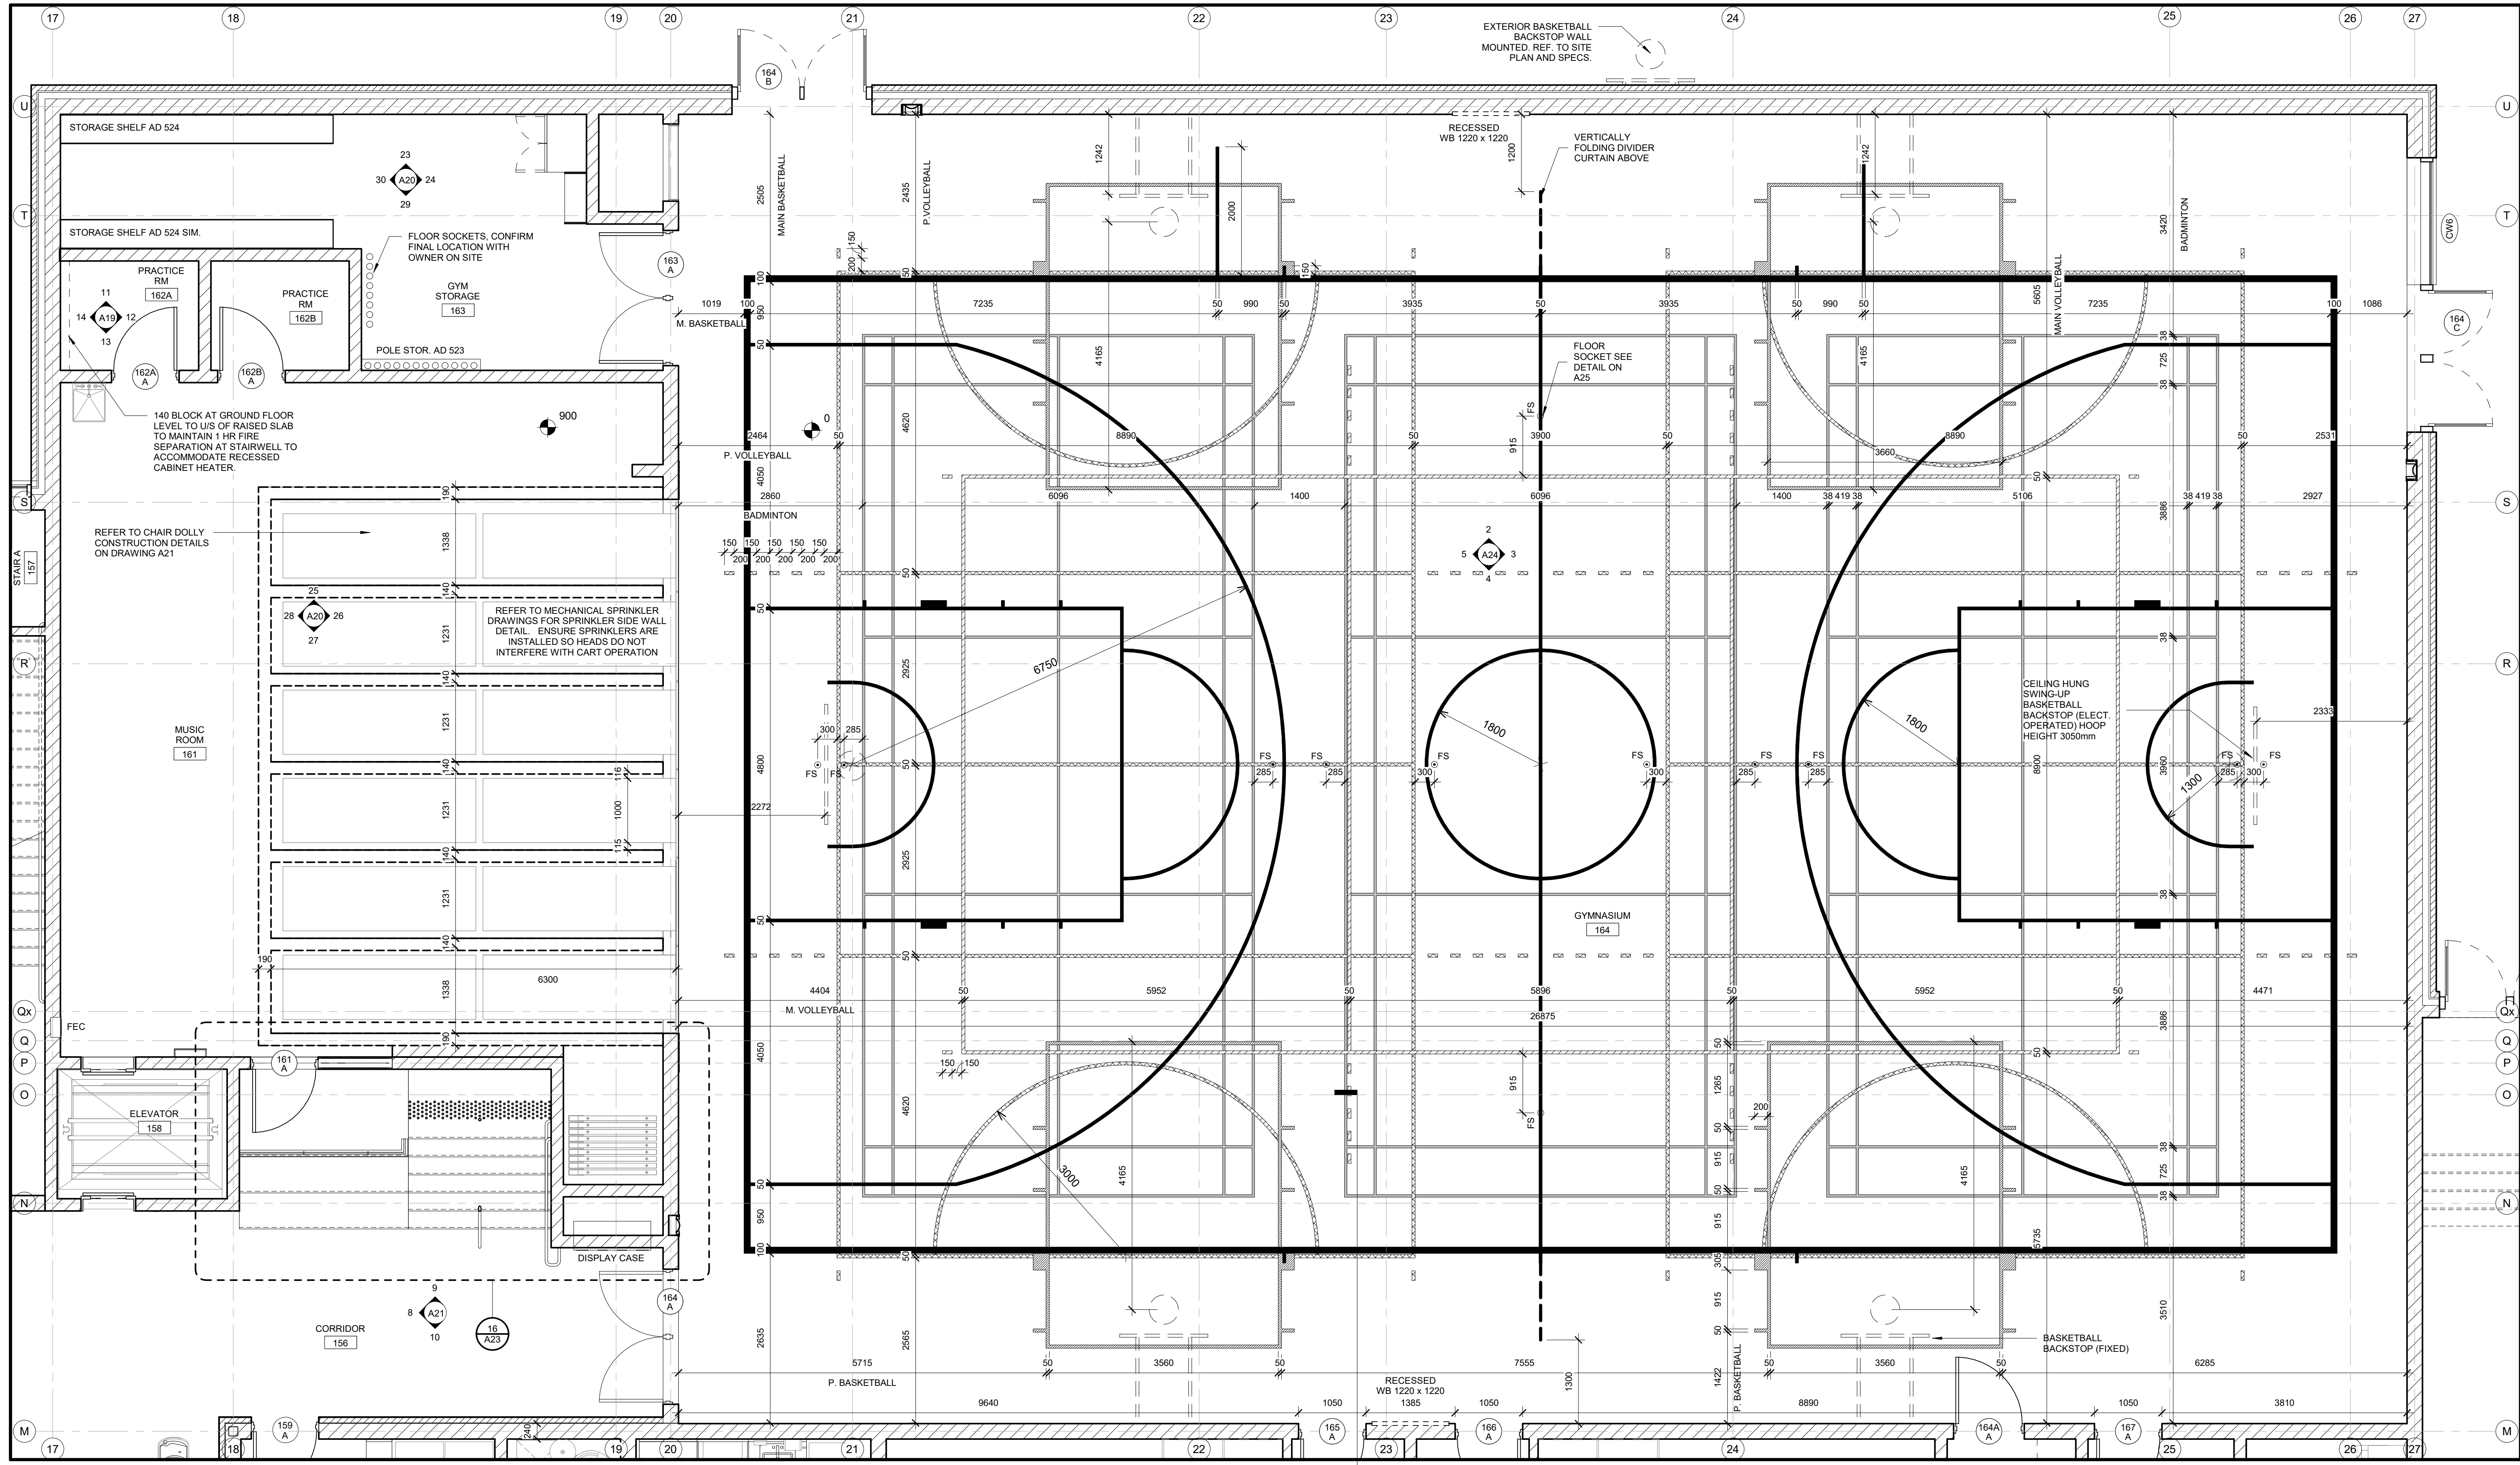


1 PART. GROUND FLOOR - GYMNASIUM
SCALE: 1:50


LINE	COLOUR	OUTLINE	COLOUR
1	MAIN BASKETBALL (50mm, 100mm border)	24 865 x 18 305	BLACK
2	PRAC. BASKETBALL (50mm)	4 755 x 3 660	RED
3	MAIN VOLLEYBALL (50mm)	17 995 x 9 000	GREEN
4	PRAC. VOLLEYBALL (100mm)	15 240 x 8 990	BLUE
5	BADMINTON (50mm)	13 410 x 9 090	YELLOW
6	FLOOR SOCKET		

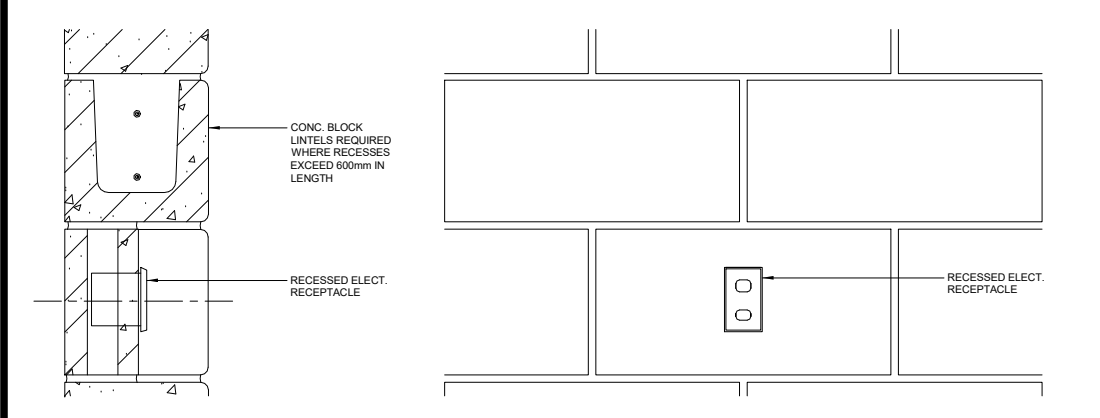


11 GYM DETAIL - RECESS FOR ELECTRICAL DEVICES
SCALE: 1:10

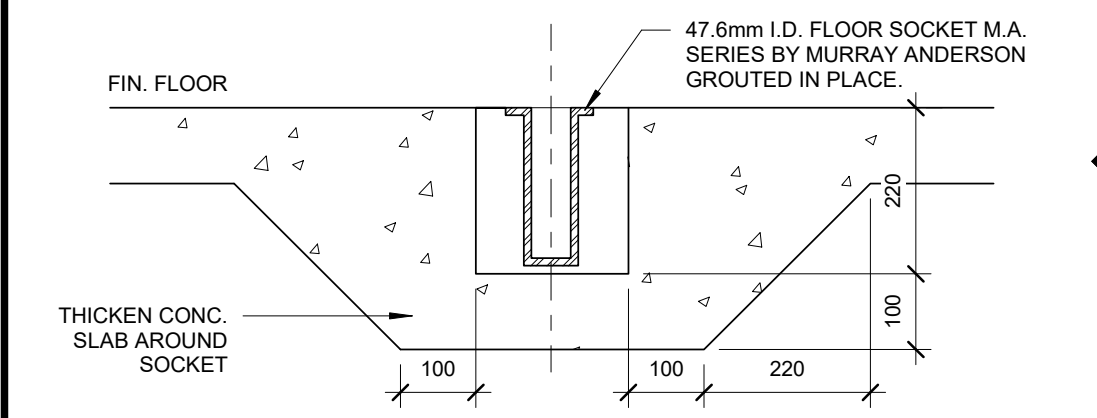


9 GYM DETAIL - FLOOR SOCKET
SCALE: 1:10

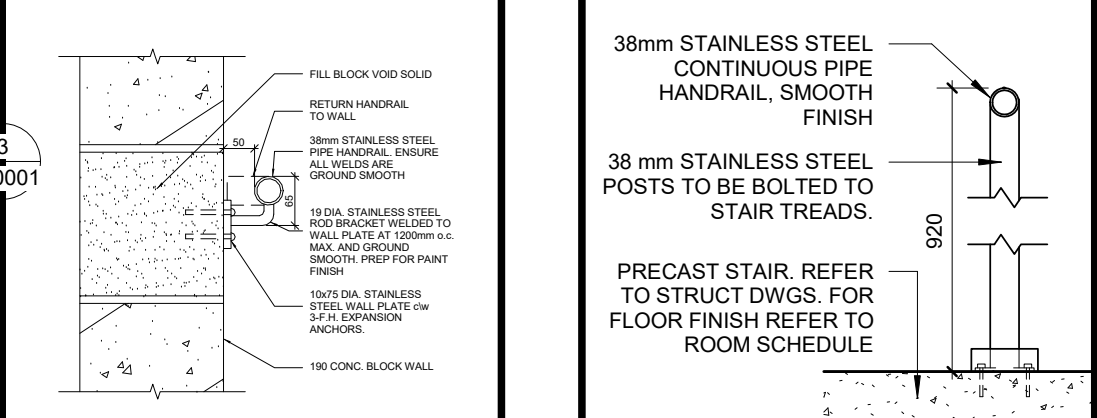


16 STAIR DETAIL - HANDRAIL
SCALE: 1:10

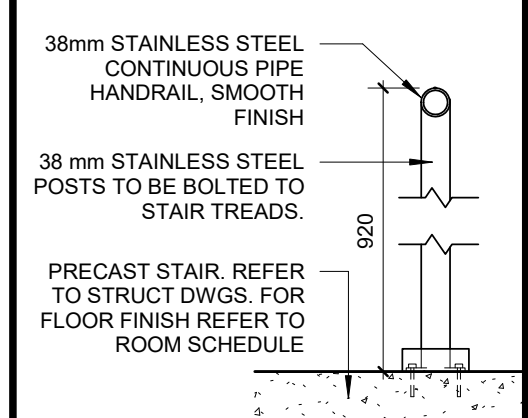


6 STAIR C HANDRAIL
SCALE: 1:10

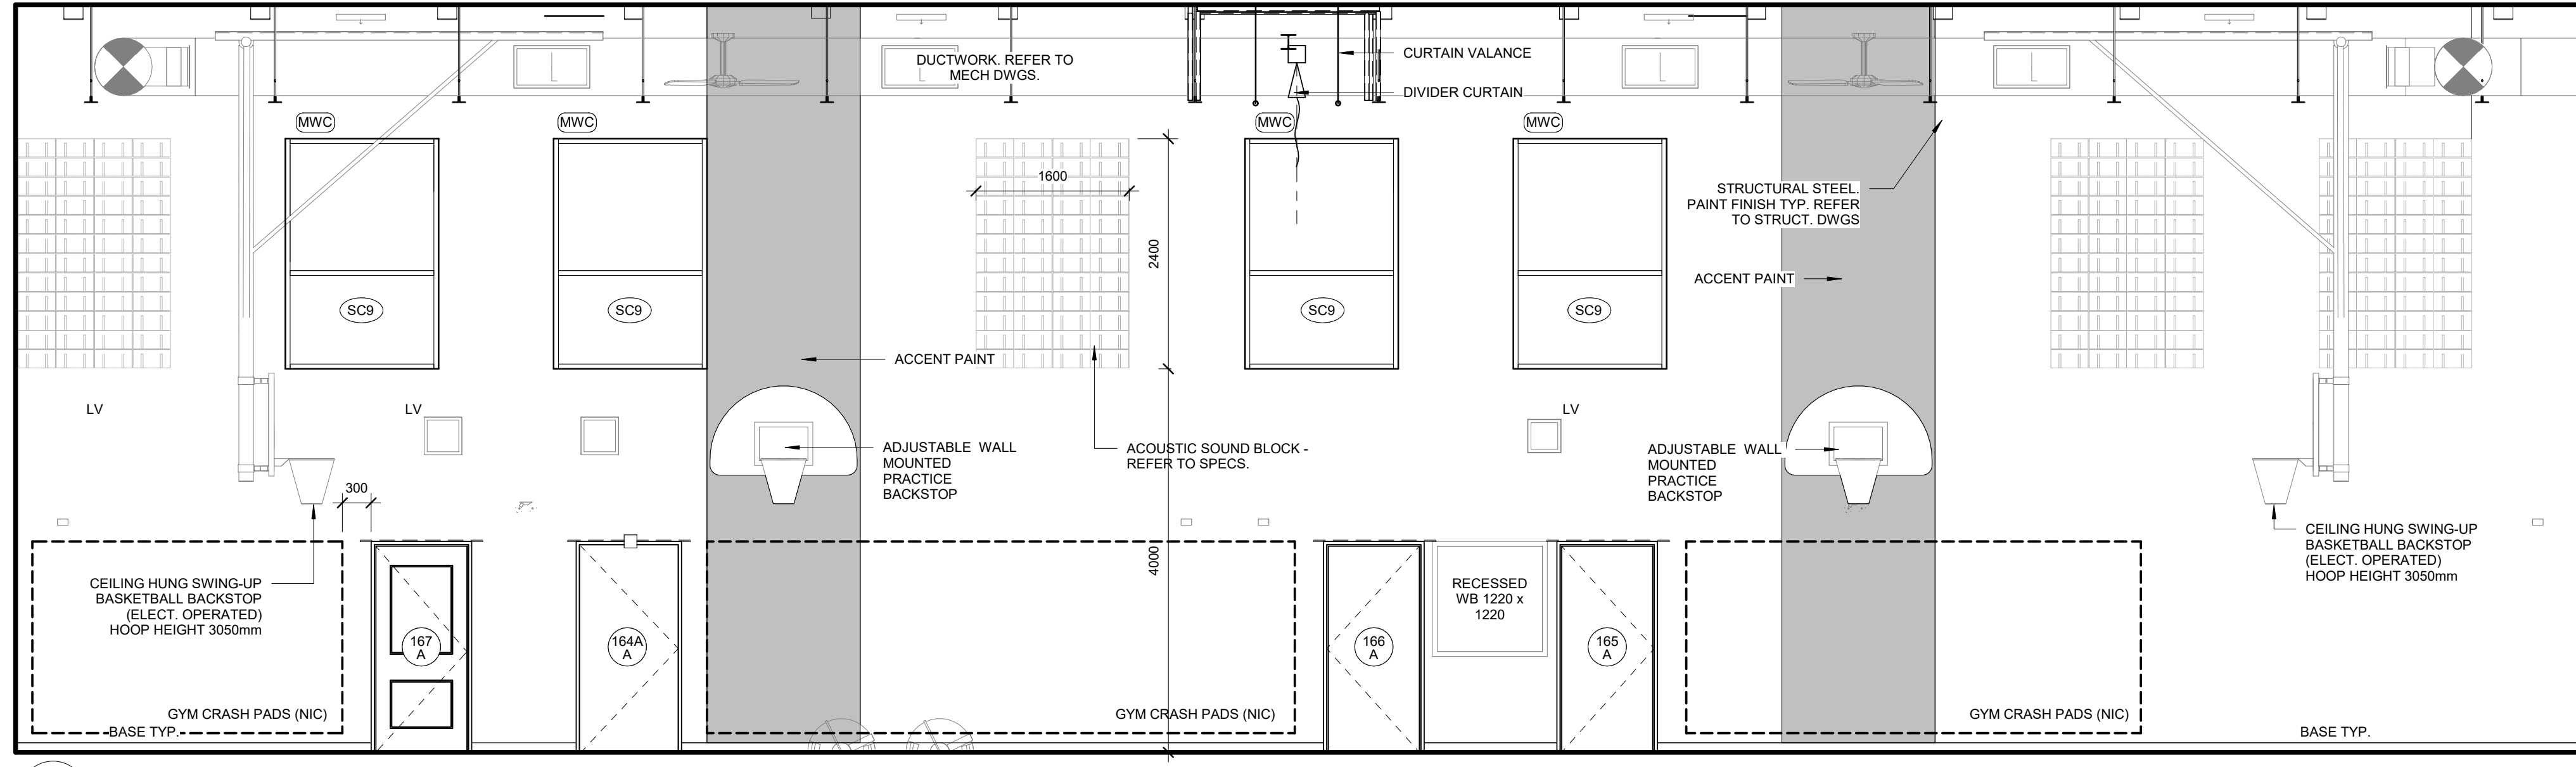


4 GYMNASIUM 164 C
SCALE: 1:50

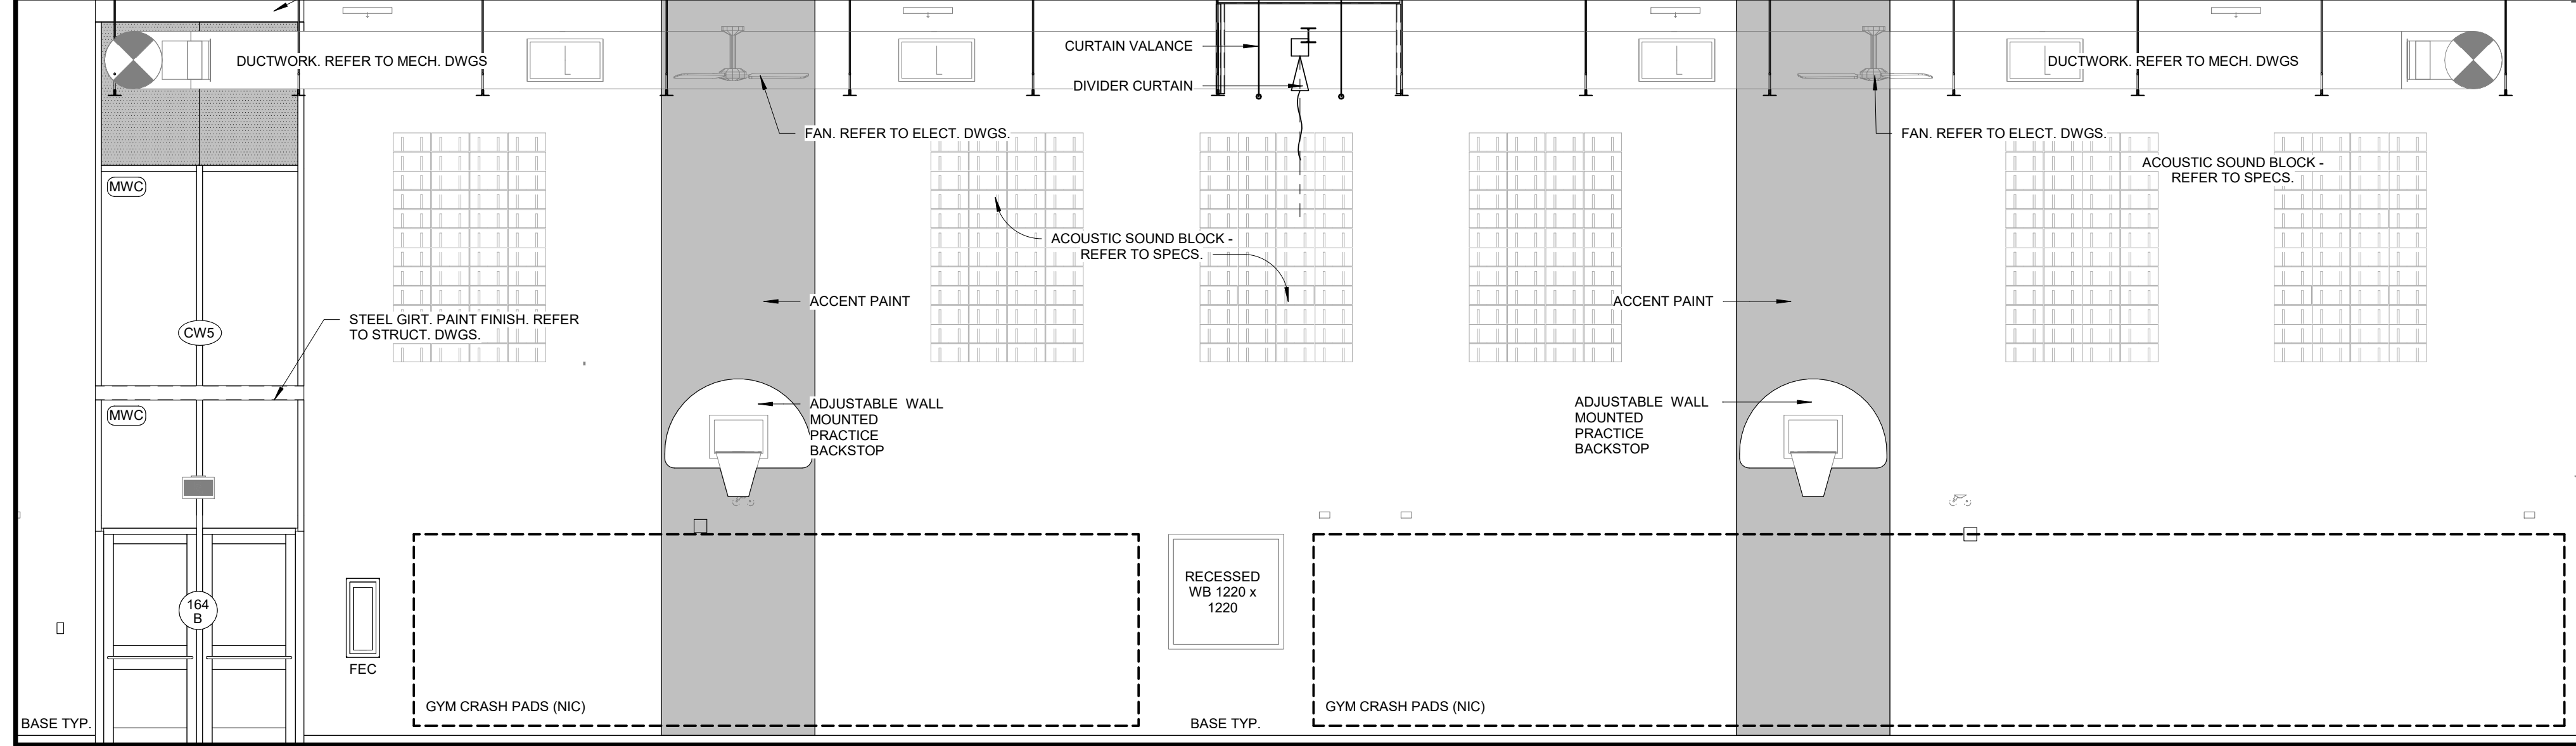


2 GYMNASIUM 164 A
SCALE: 1:50

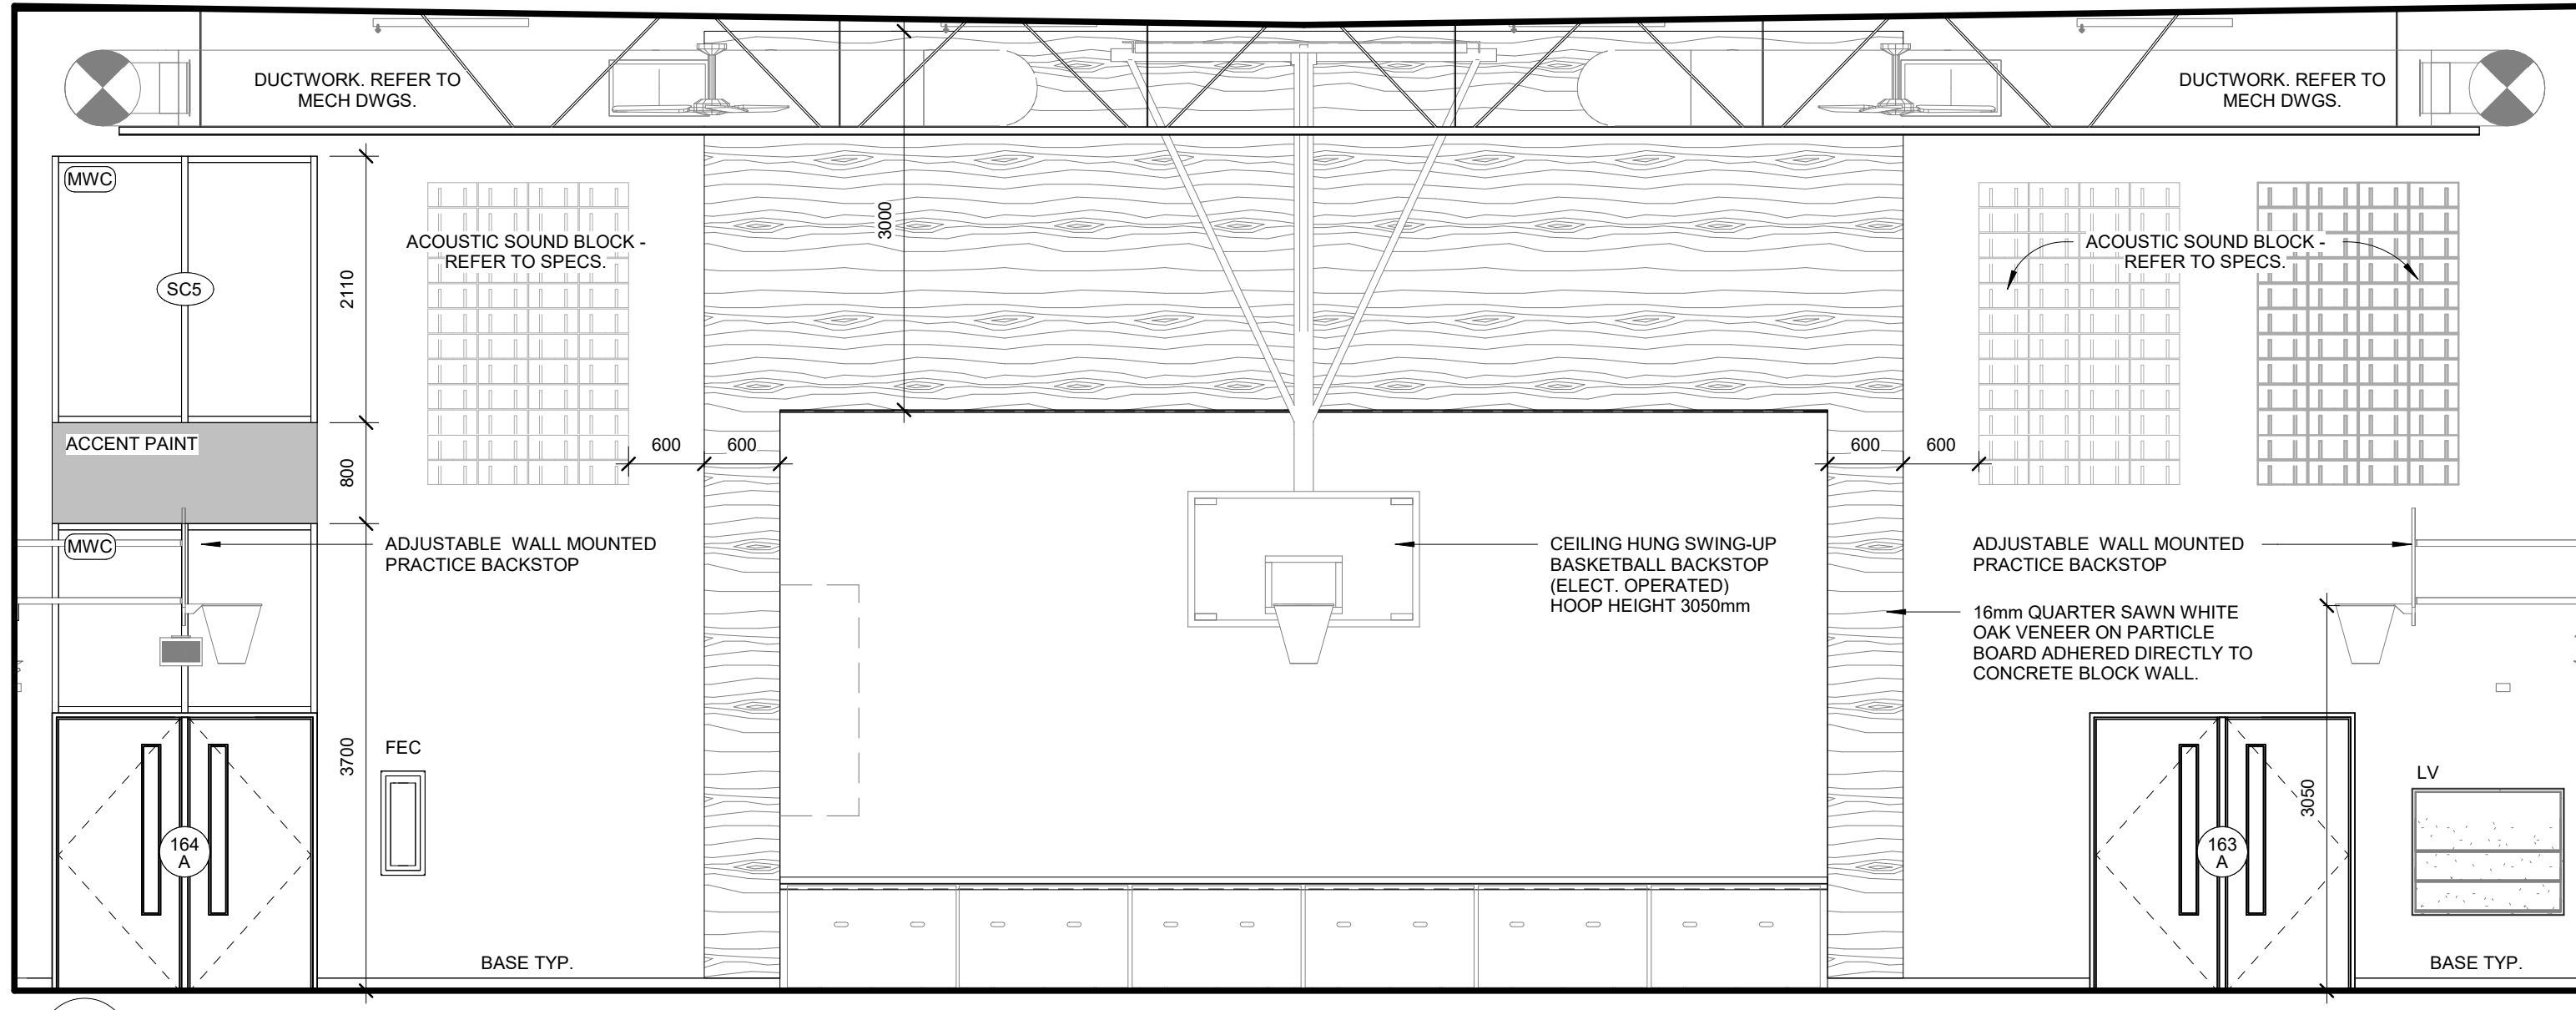


5 GYMNASIUM 164 D
SCALE: 1:50

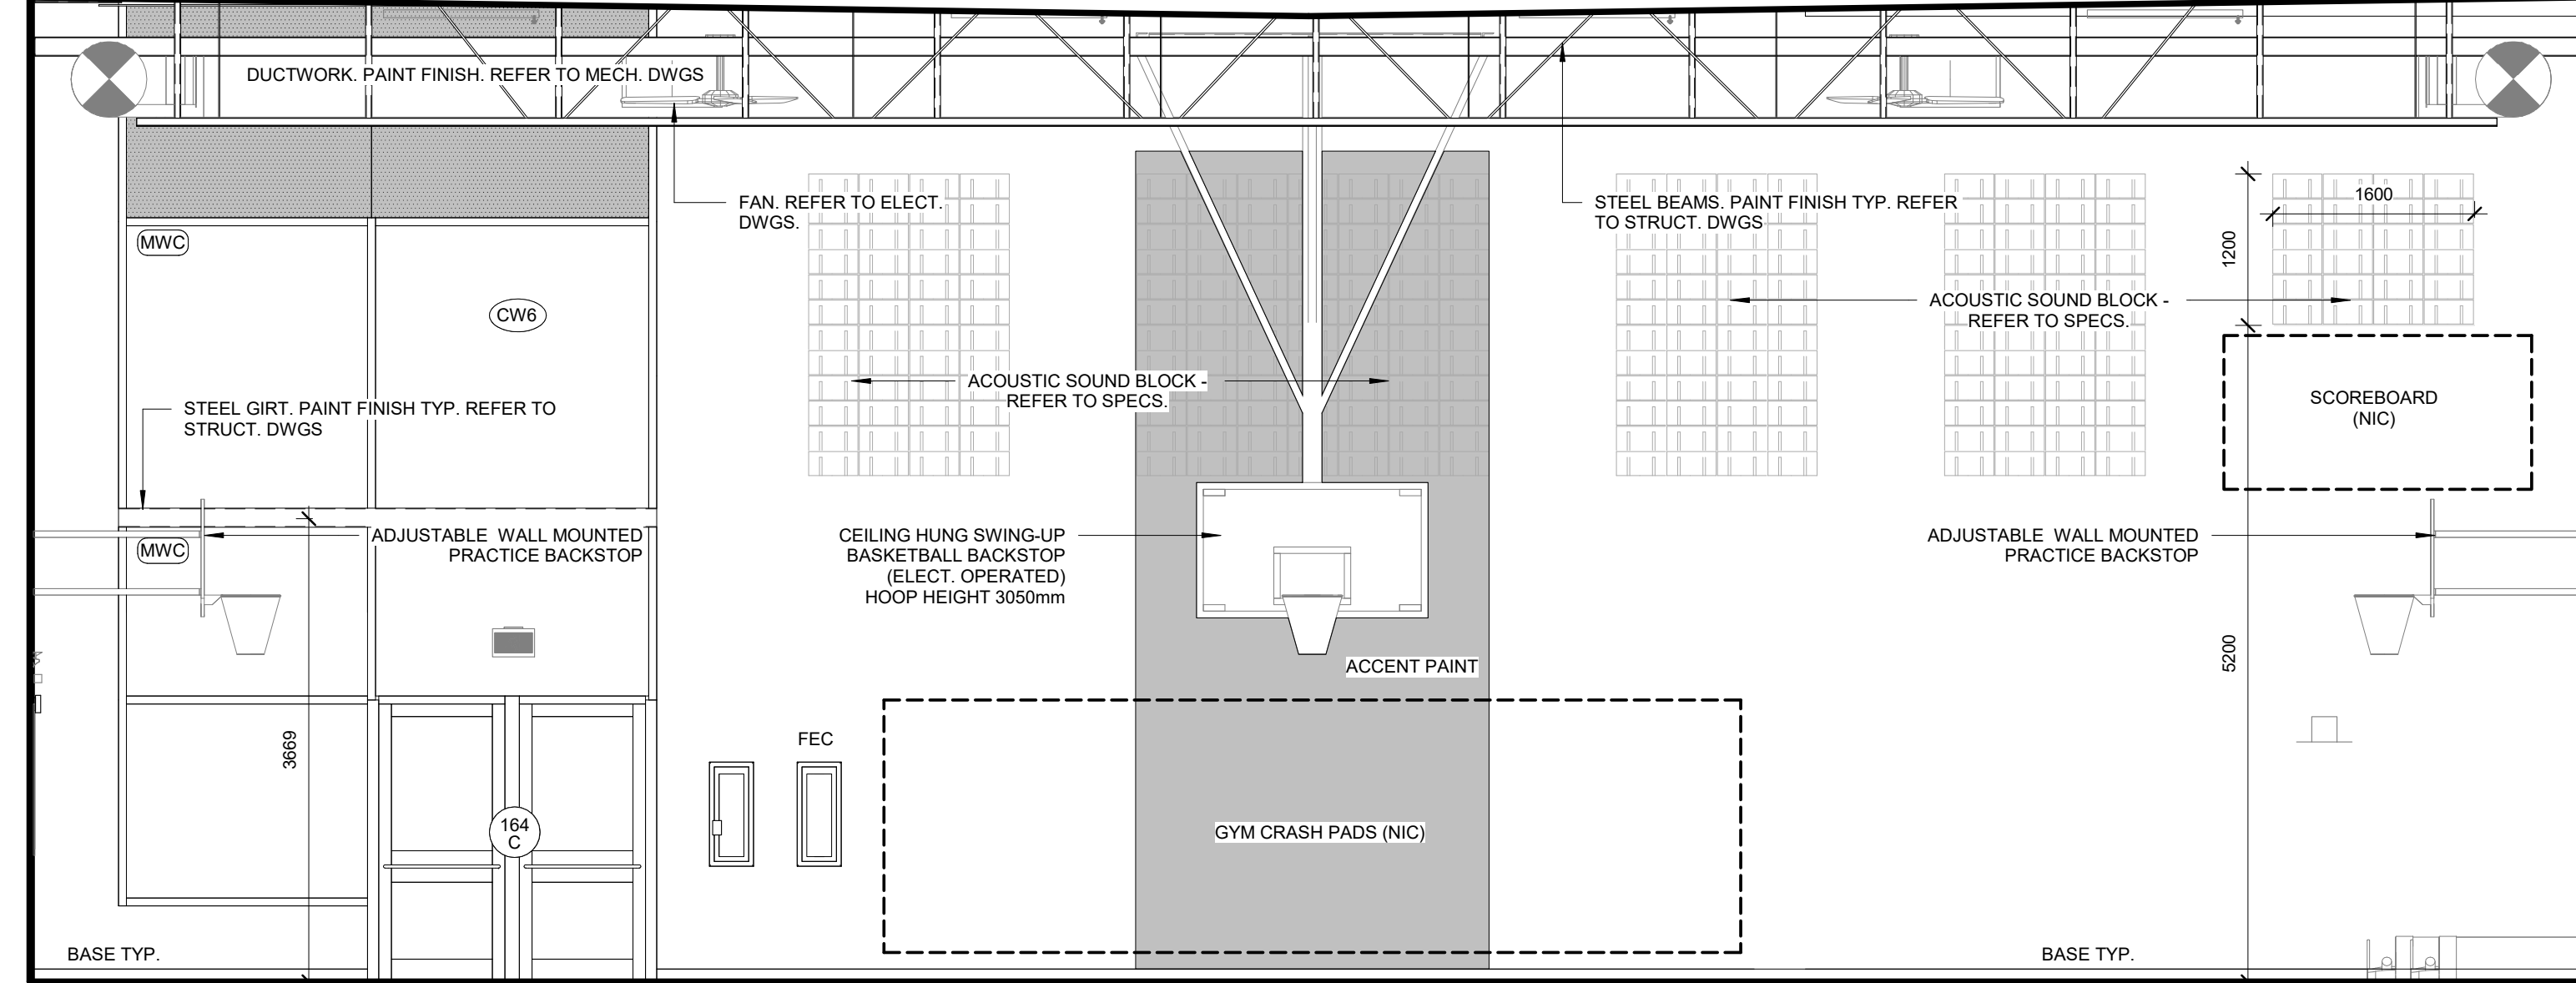


3 GYMNASIUM 164 B
SCALE: 1:50

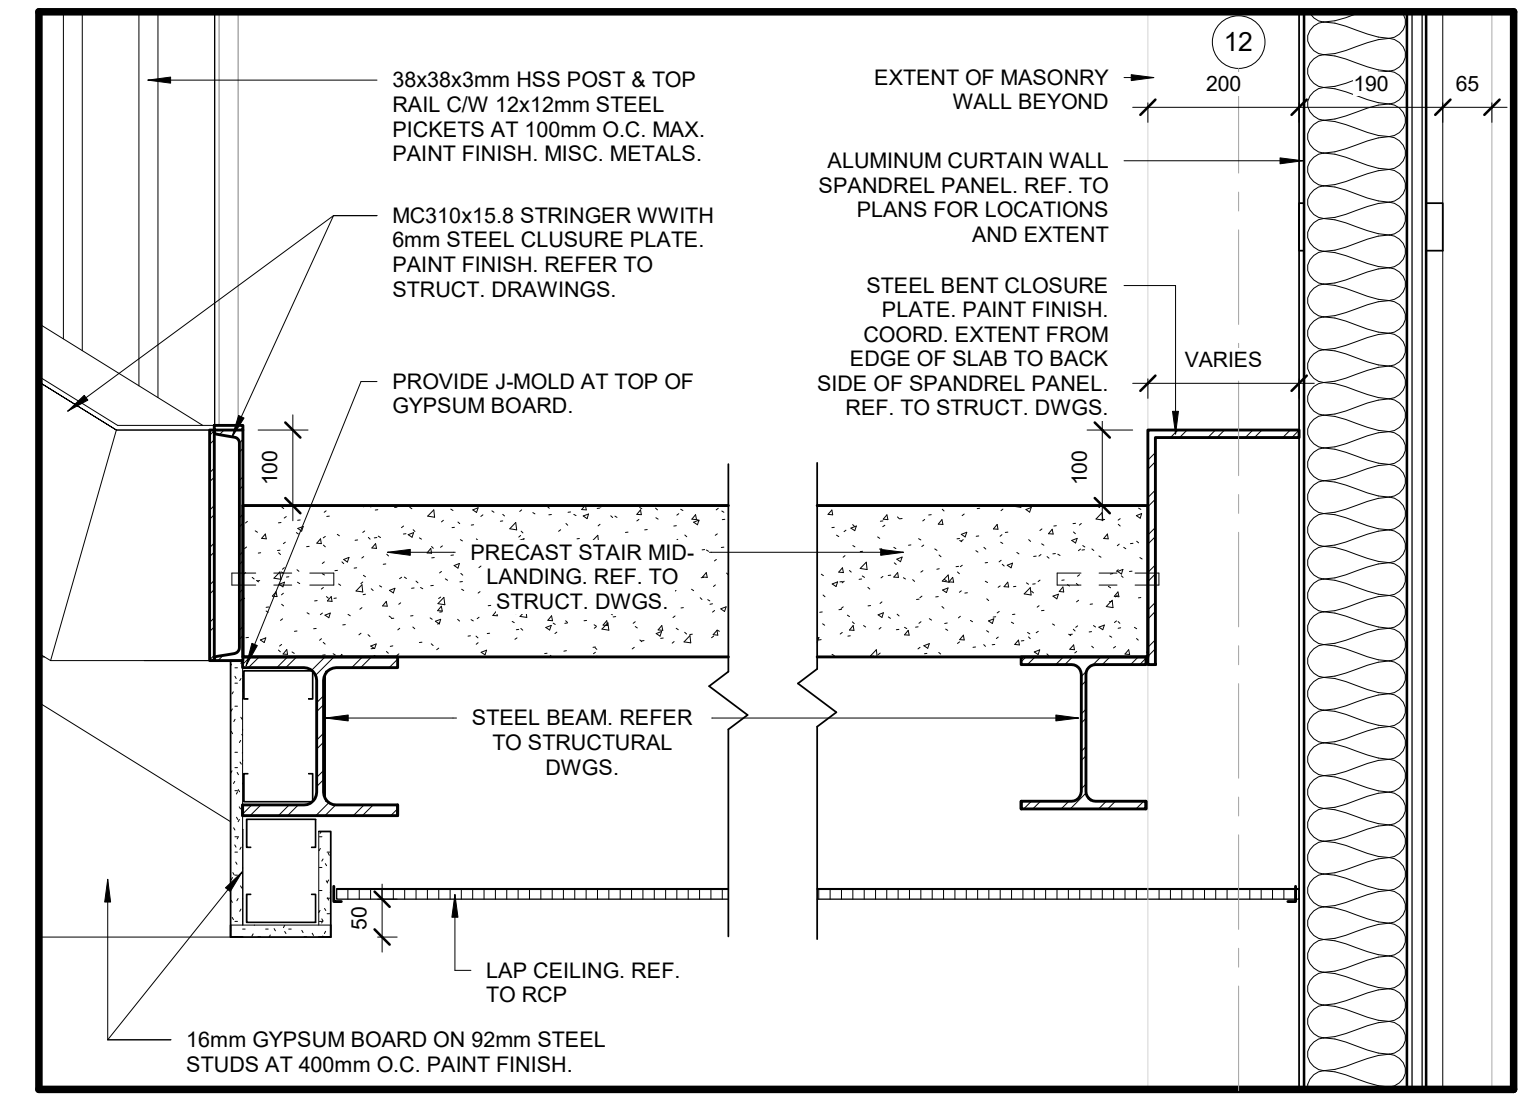


18 STAIR SECTION DETAIL AT MID-LANDING
SCALE: 1:10

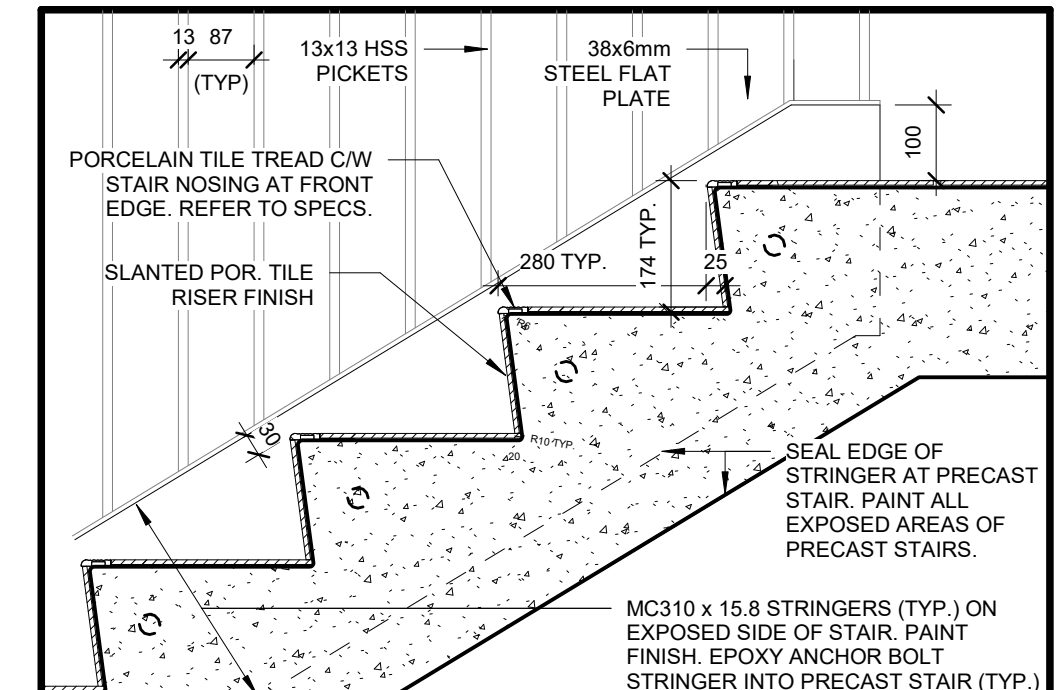


14 STAIR DETAIL - STAIR TREAD AND RISER
SCALE: 1:10

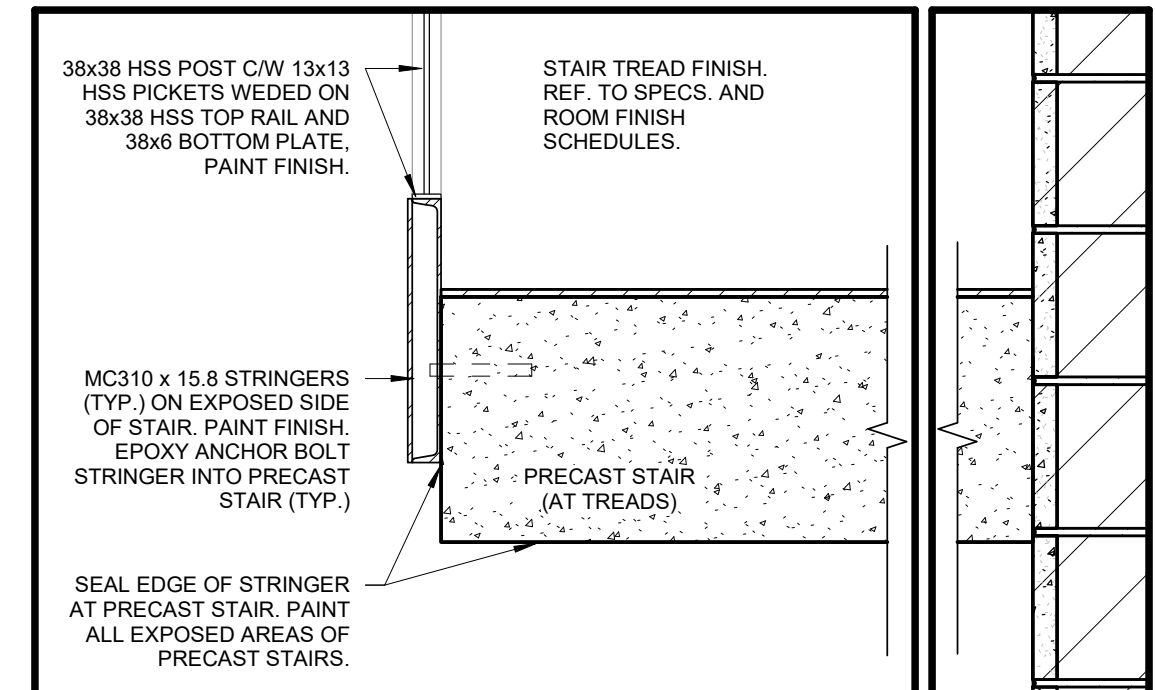


21 STAIR SECTION DETAIL AT TREADS
SCALE: 1:10

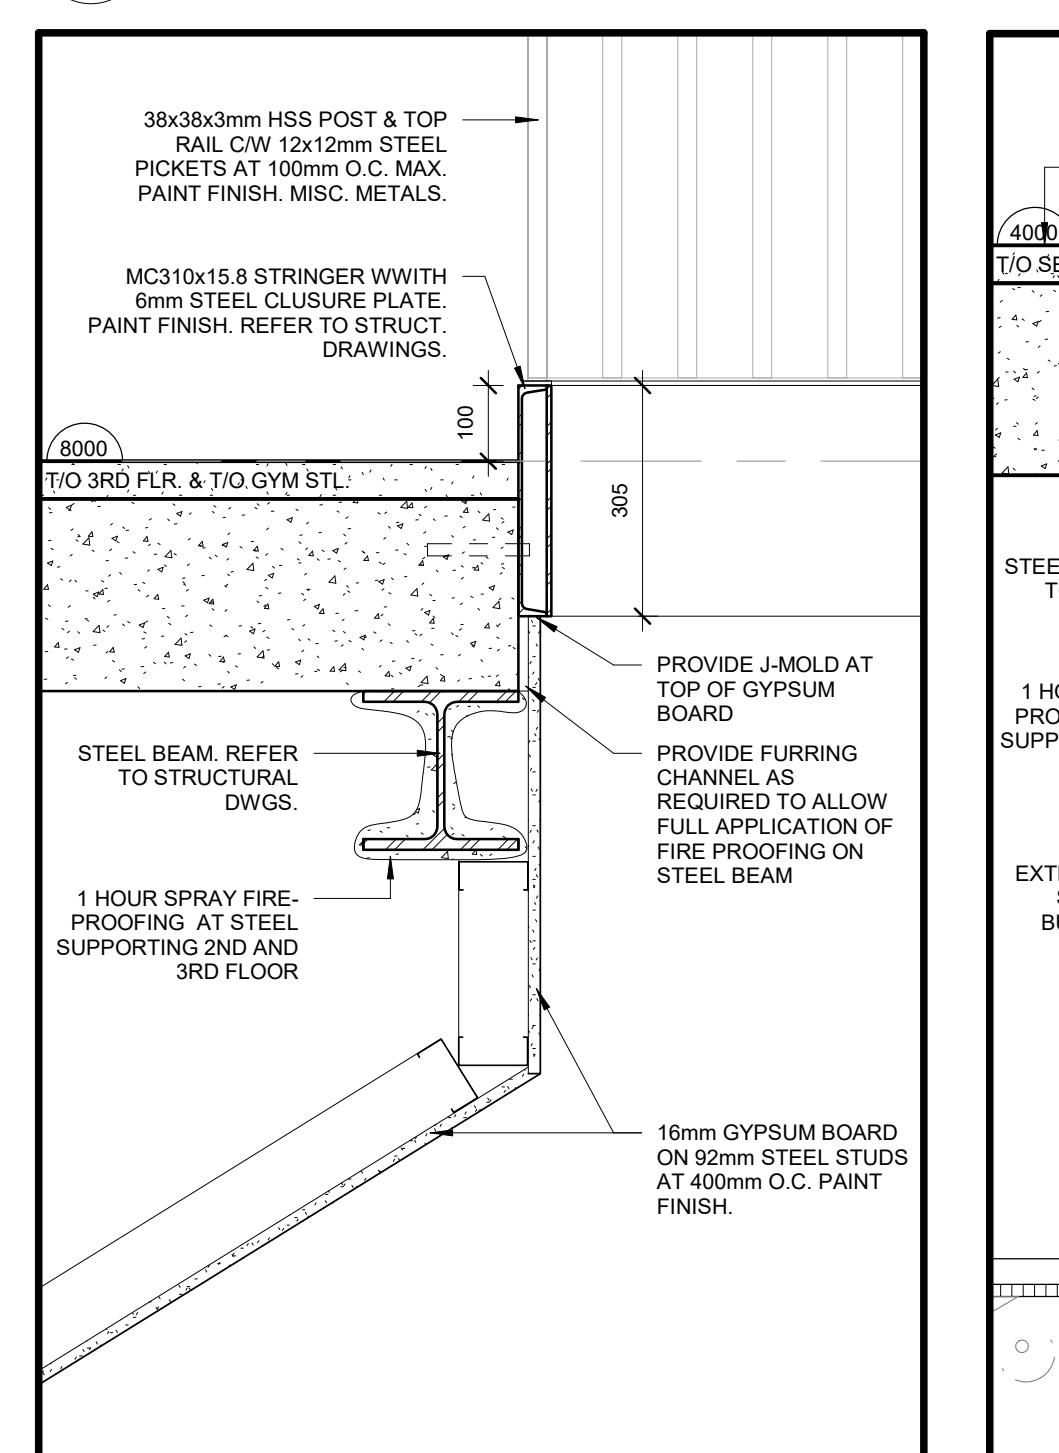


20 STAIR SECTION DETAIL AT FLOOR LEVEL
SCALE: 1:10

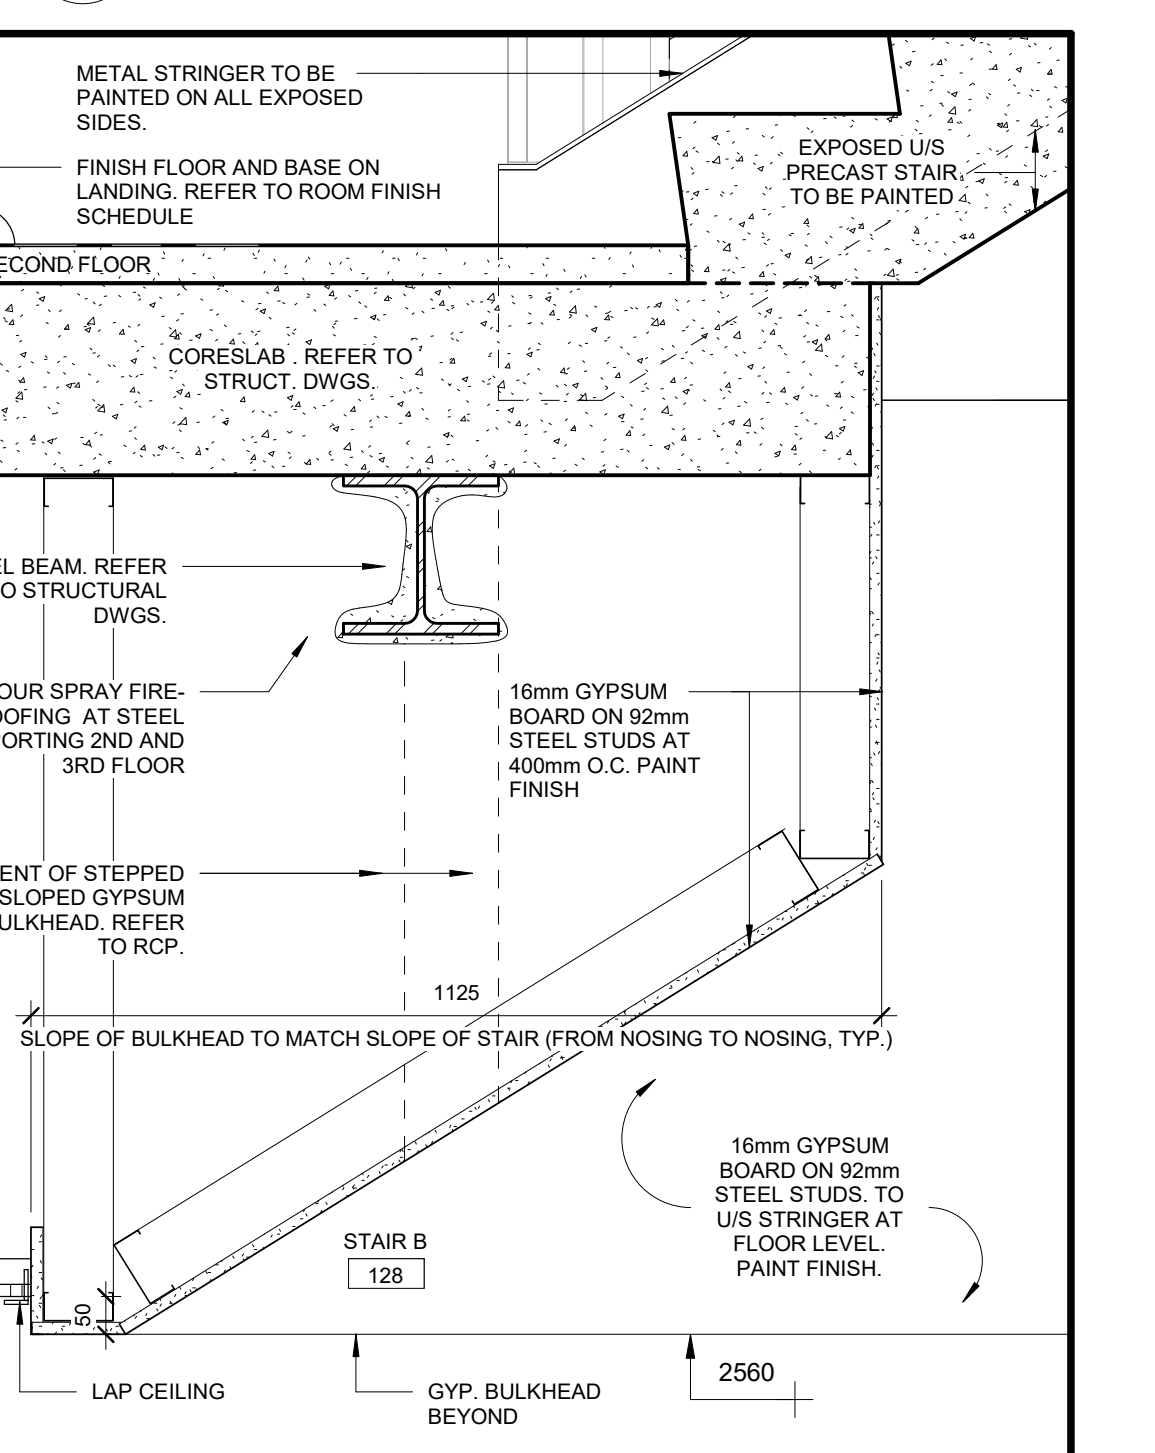


19 TYPICAL SLOPED GYPSUM BULKHEAD
SCALE: 1:10

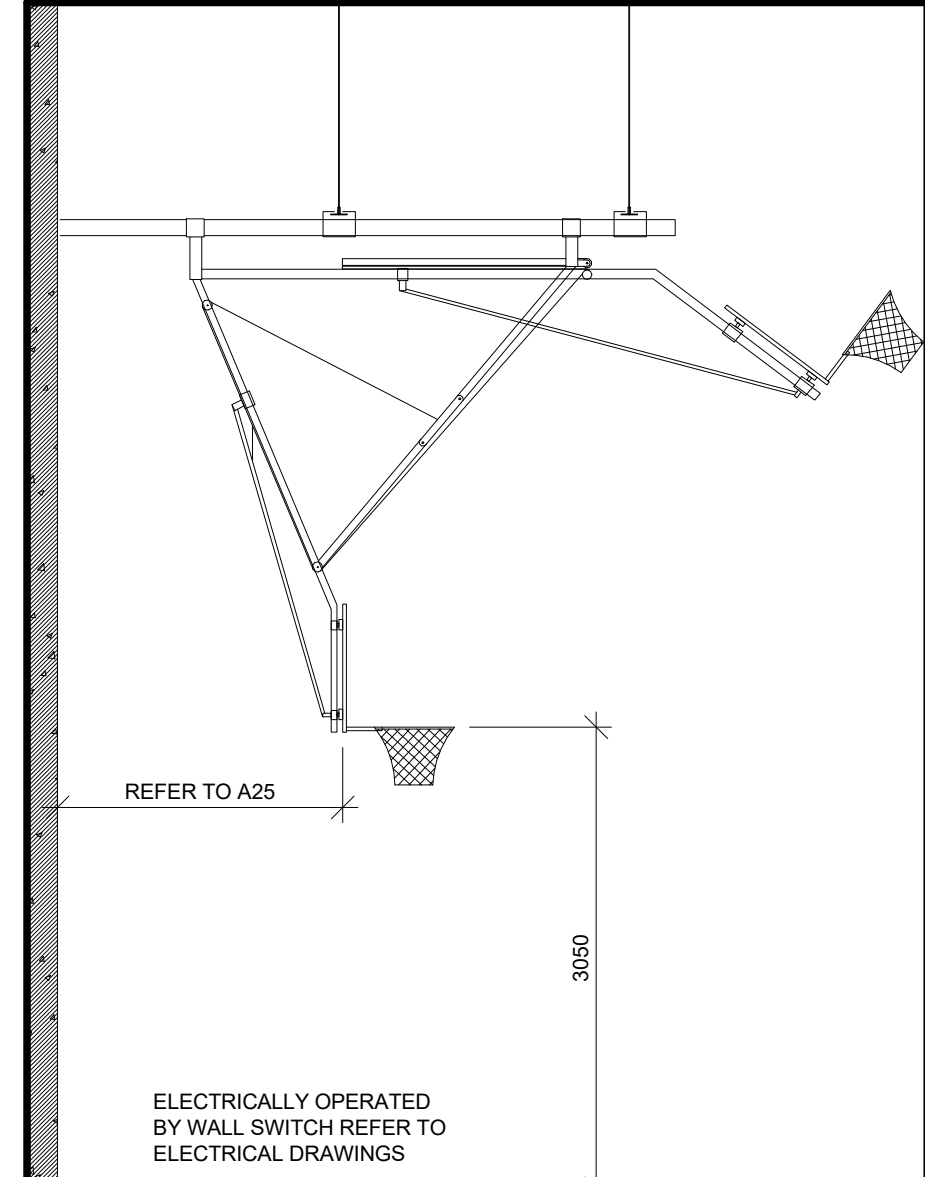

7 GYM - JOIST SUSPENDED SWING UP BACKSTOP
SCALE: 1:50

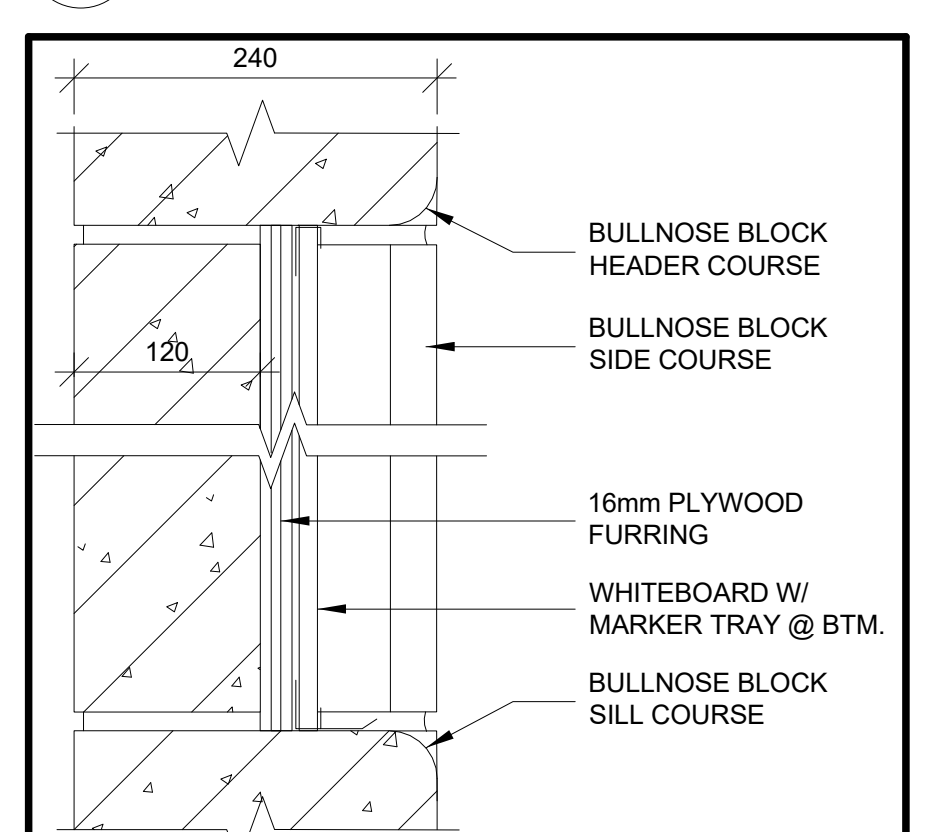


8 GYM DETAIL - RECESSED WHITEBOARD
SCALE: 1:5

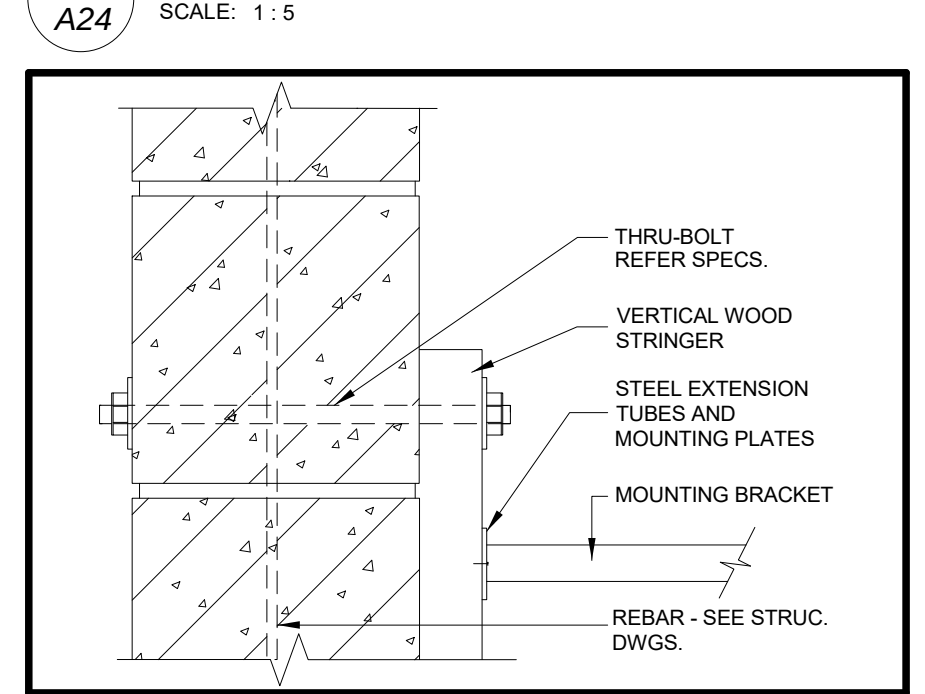

10 GYM DETAIL - WALL MOUNTED BACKSTOP
SCALE: 1:5

NO.	REVISIONS	DATE
1	ISSUED FOR PERMIT	25 03 21
2	ISSUED FOR TENDER	26 02 05

NO.	ISSUED	DATE
1	ISSUED FOR PERMIT	25 03 21
2	ISSUED FOR TENDER	26 02 05

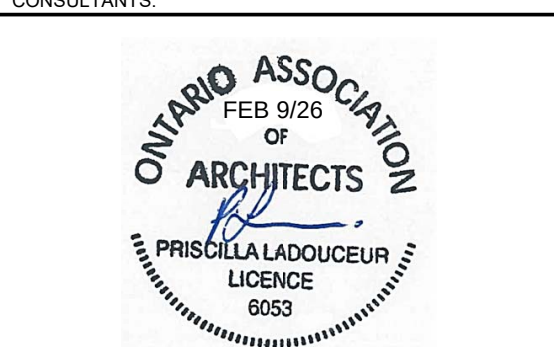

CERTIFICATE OF PRACTICE #2922
MILTON #13 PUBLIC SCHOOL

SP13/25 1346 TRUDEAU DRIVE, MILTON, ON.

LEGAL DESCRIPTION:
PART OF LOT 4, CONCESSION 5
TOWN OF MILTON, REGION OF HALTON

TENDER NO. RFT 26-031

HALTON DISTRICT SCHOOL BOARD
LW SINGLTON EDUCATION CENTRE
5050 QUELPH LINE
BURLINGTON, ON. L7R 2Z2
TEL: (905) 335-3603
FAX: (905) 335-3602

GYMNASIUM PLAN & DETAILS

HOSSACK ARCHITECTURE

105 - 1235 - IRONDALE WAY
BURLINGTON, ON. L7R 2Z2
TEL: (905) 335-3603
FAX: (905) 335-3602

SCALE: As indicated
DATE: FEBRUARY 2020
DRAWN: CCKB
CHECKED: PL
PRINT DATE: 2020-02-05 2:27:02 PM
REVIT FILE: T:\2019\15\16\02\02\Revit\MILTON10.RVT

- LEGEND
REFER TO SPECIFICATIONS
- SHEET FLOORING**
- SF1 SF2 SF3
- PORCELAIN TILE**
- POR1 POR2 POR3
- VINYL TILE**
- LV11 LV12 LV13
- CARPET**
- CPT OPT2
- CONCRETE**
- (S CONO) SEALED CONCRETE - REFER TO SPECS. NOT INCLUDING STAIRS
- (EWP/M) EPOXY FLOORING
- CJ - CONTROL JOINT

FLOOR PATTERN HATCHES ARE TO BE READ IN CONJUNCTION WITH ROOM FINISH SCHEDULE TO DIFFERENTIATE BETWEEN TYPE OF FLOOR REQUIRED.

NO.	REVISIONS	DATE
2	ISSUED FOR TENDER	26 02 05
1	ISSUED FOR PERMIT	25 03 21

DRAWINGS ARE NOT TO BE SCALED. CONTRACTOR MUST CHECK AND VERIFY ALL DIMENSIONS AND CONDITIONS ON THE PROJECT, AND MUST REPORT ANY DISCREPANCIES TO THE CONSULTANT BEFORE PROCEEDING WITH THE WORK. THE USE OF THIS DRAWING OR PART THEREOF IS FORBIDDEN WITHOUT THE WRITTEN APPROVAL OF THE CONSULTANT.



CERTIFICATE OF PRACTICE #6202

MILTON #13 PUBLIC SCHOOL

SP13/25 1345 TRUDEAU DRIVE, MILTON, ON.

LEGAL DESCRIPTION:
PART OF LOT 6, CONCESSION 5
TOWN OF MILTON, REGION OF HALTON

TENDER NO. RFT 26-031

HALTON DISTRICT SCHOOL BOARD
1400 SINGLTON EDUCATION CENTRE
BURLINGTON, ON. L7R 2Z2
TEL: (905) 335-3603
FAX: (905) 335-3602

FLOOR PATTERN PLANS

HOSSACK ARCHITECTURE

105 - 1238 - BROADWAY, WY.
2000 ELGIN STREET, WY.
2000 ELGIN STREET, WY.

SCALE: As indicated

DATE: FEBRUARY 2026

DRAWN: CCKB

CHECKED: PL


PRINT DATE: 2026-02-05 2:27:19 PM

REVIT FILE: T:\201515\06\02\Rev\H\MT1010.RVT


PROJECT: 22124

DRAWING: A25


3 THIRD FLOOR - FLOOR PATTERN
SCALE: 1:200

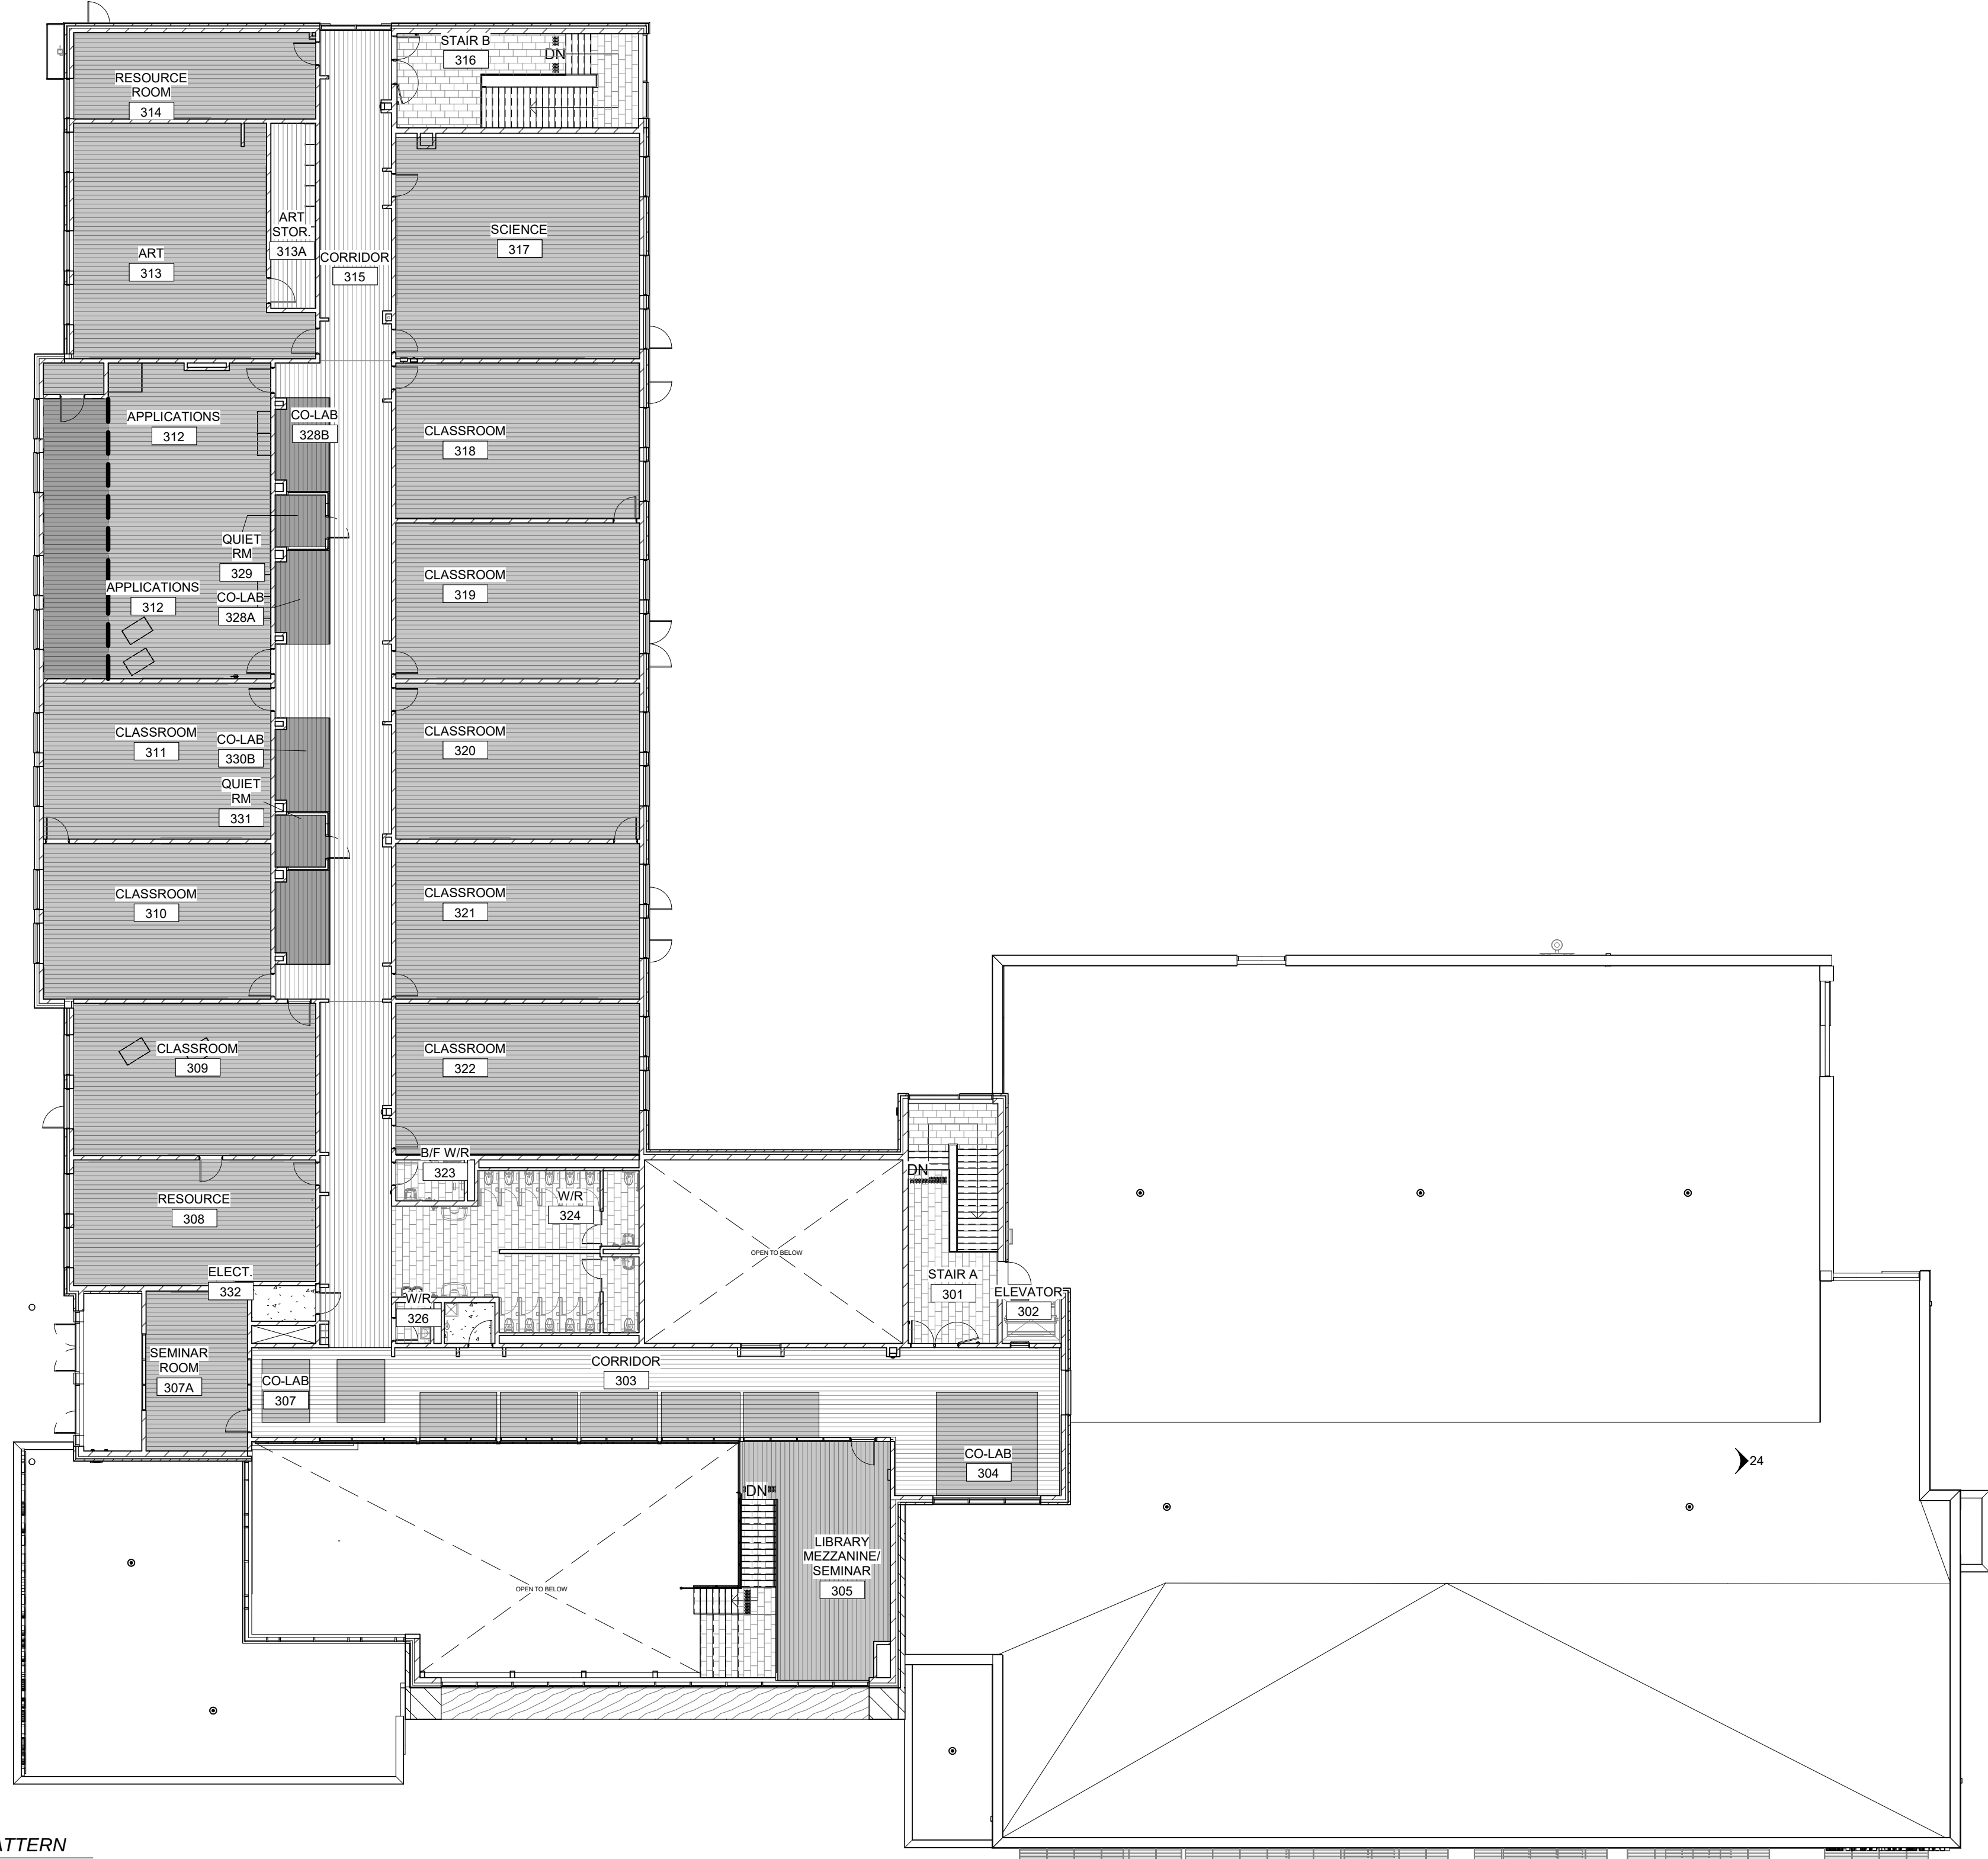

2 SECOND FLOOR - FLOOR PATTERN
SCALE: 1:200

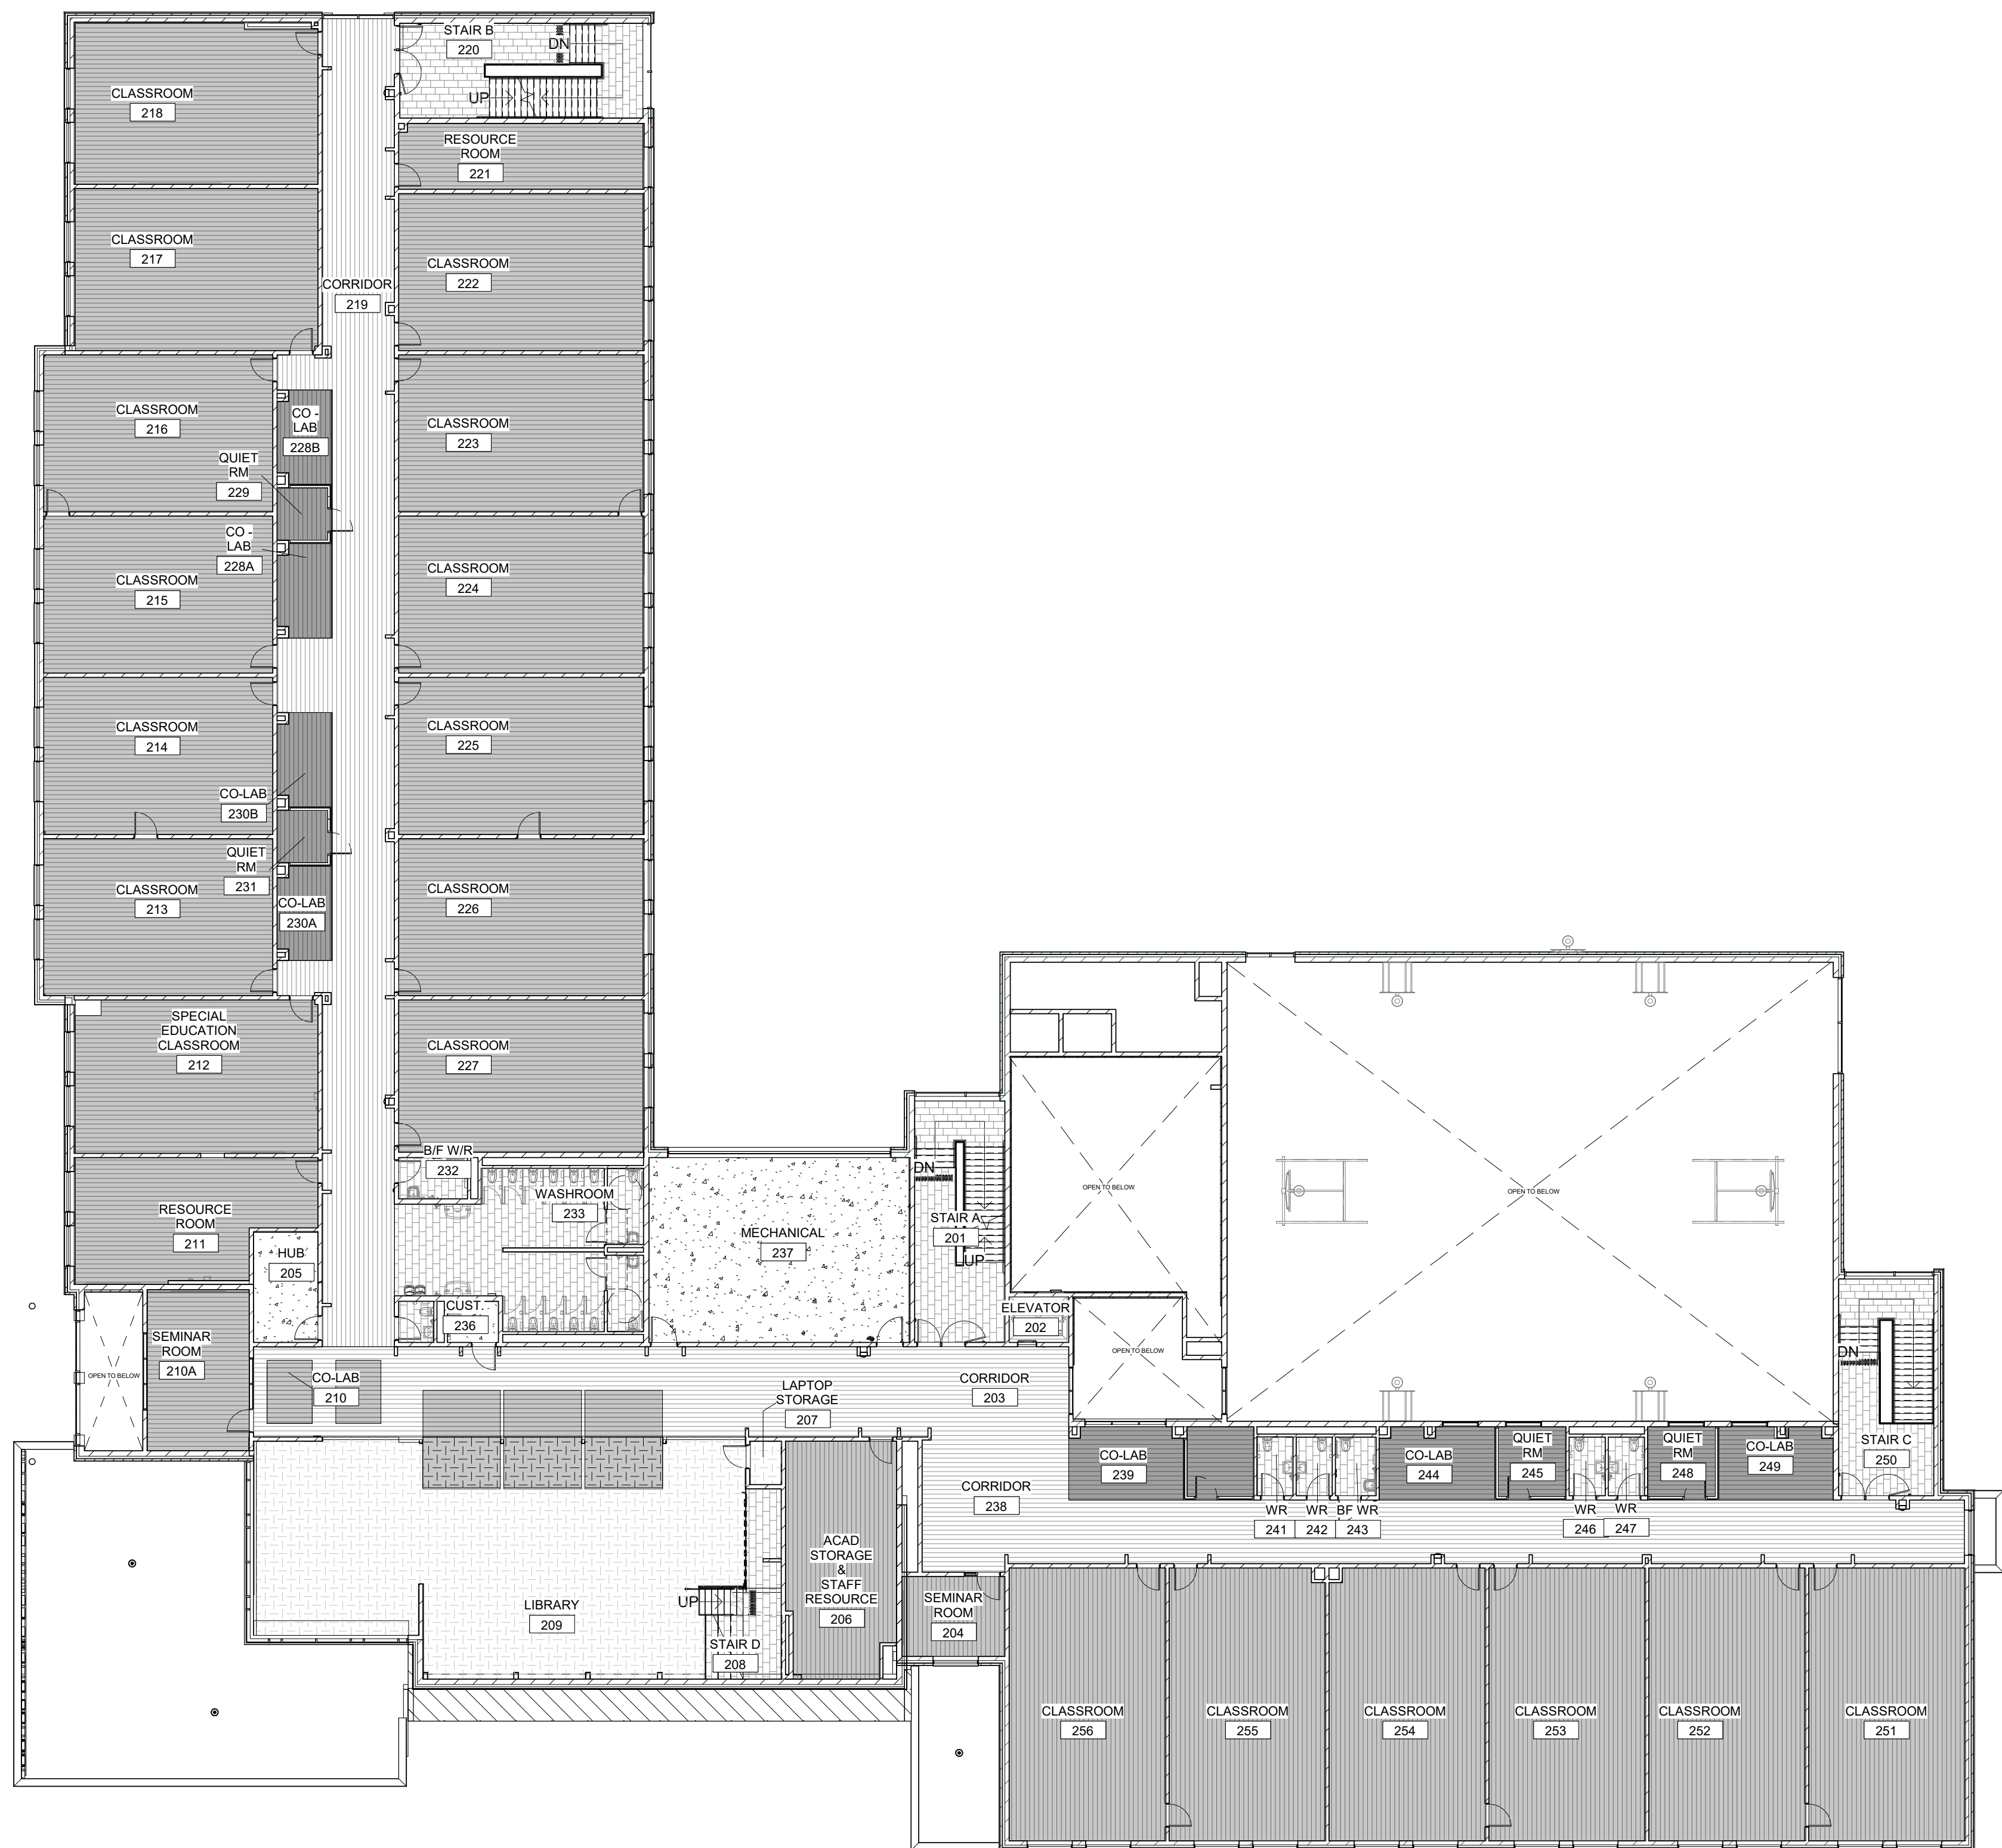

1 GROUND FLOOR - FLOOR PATTERN
SCALE: 1:200

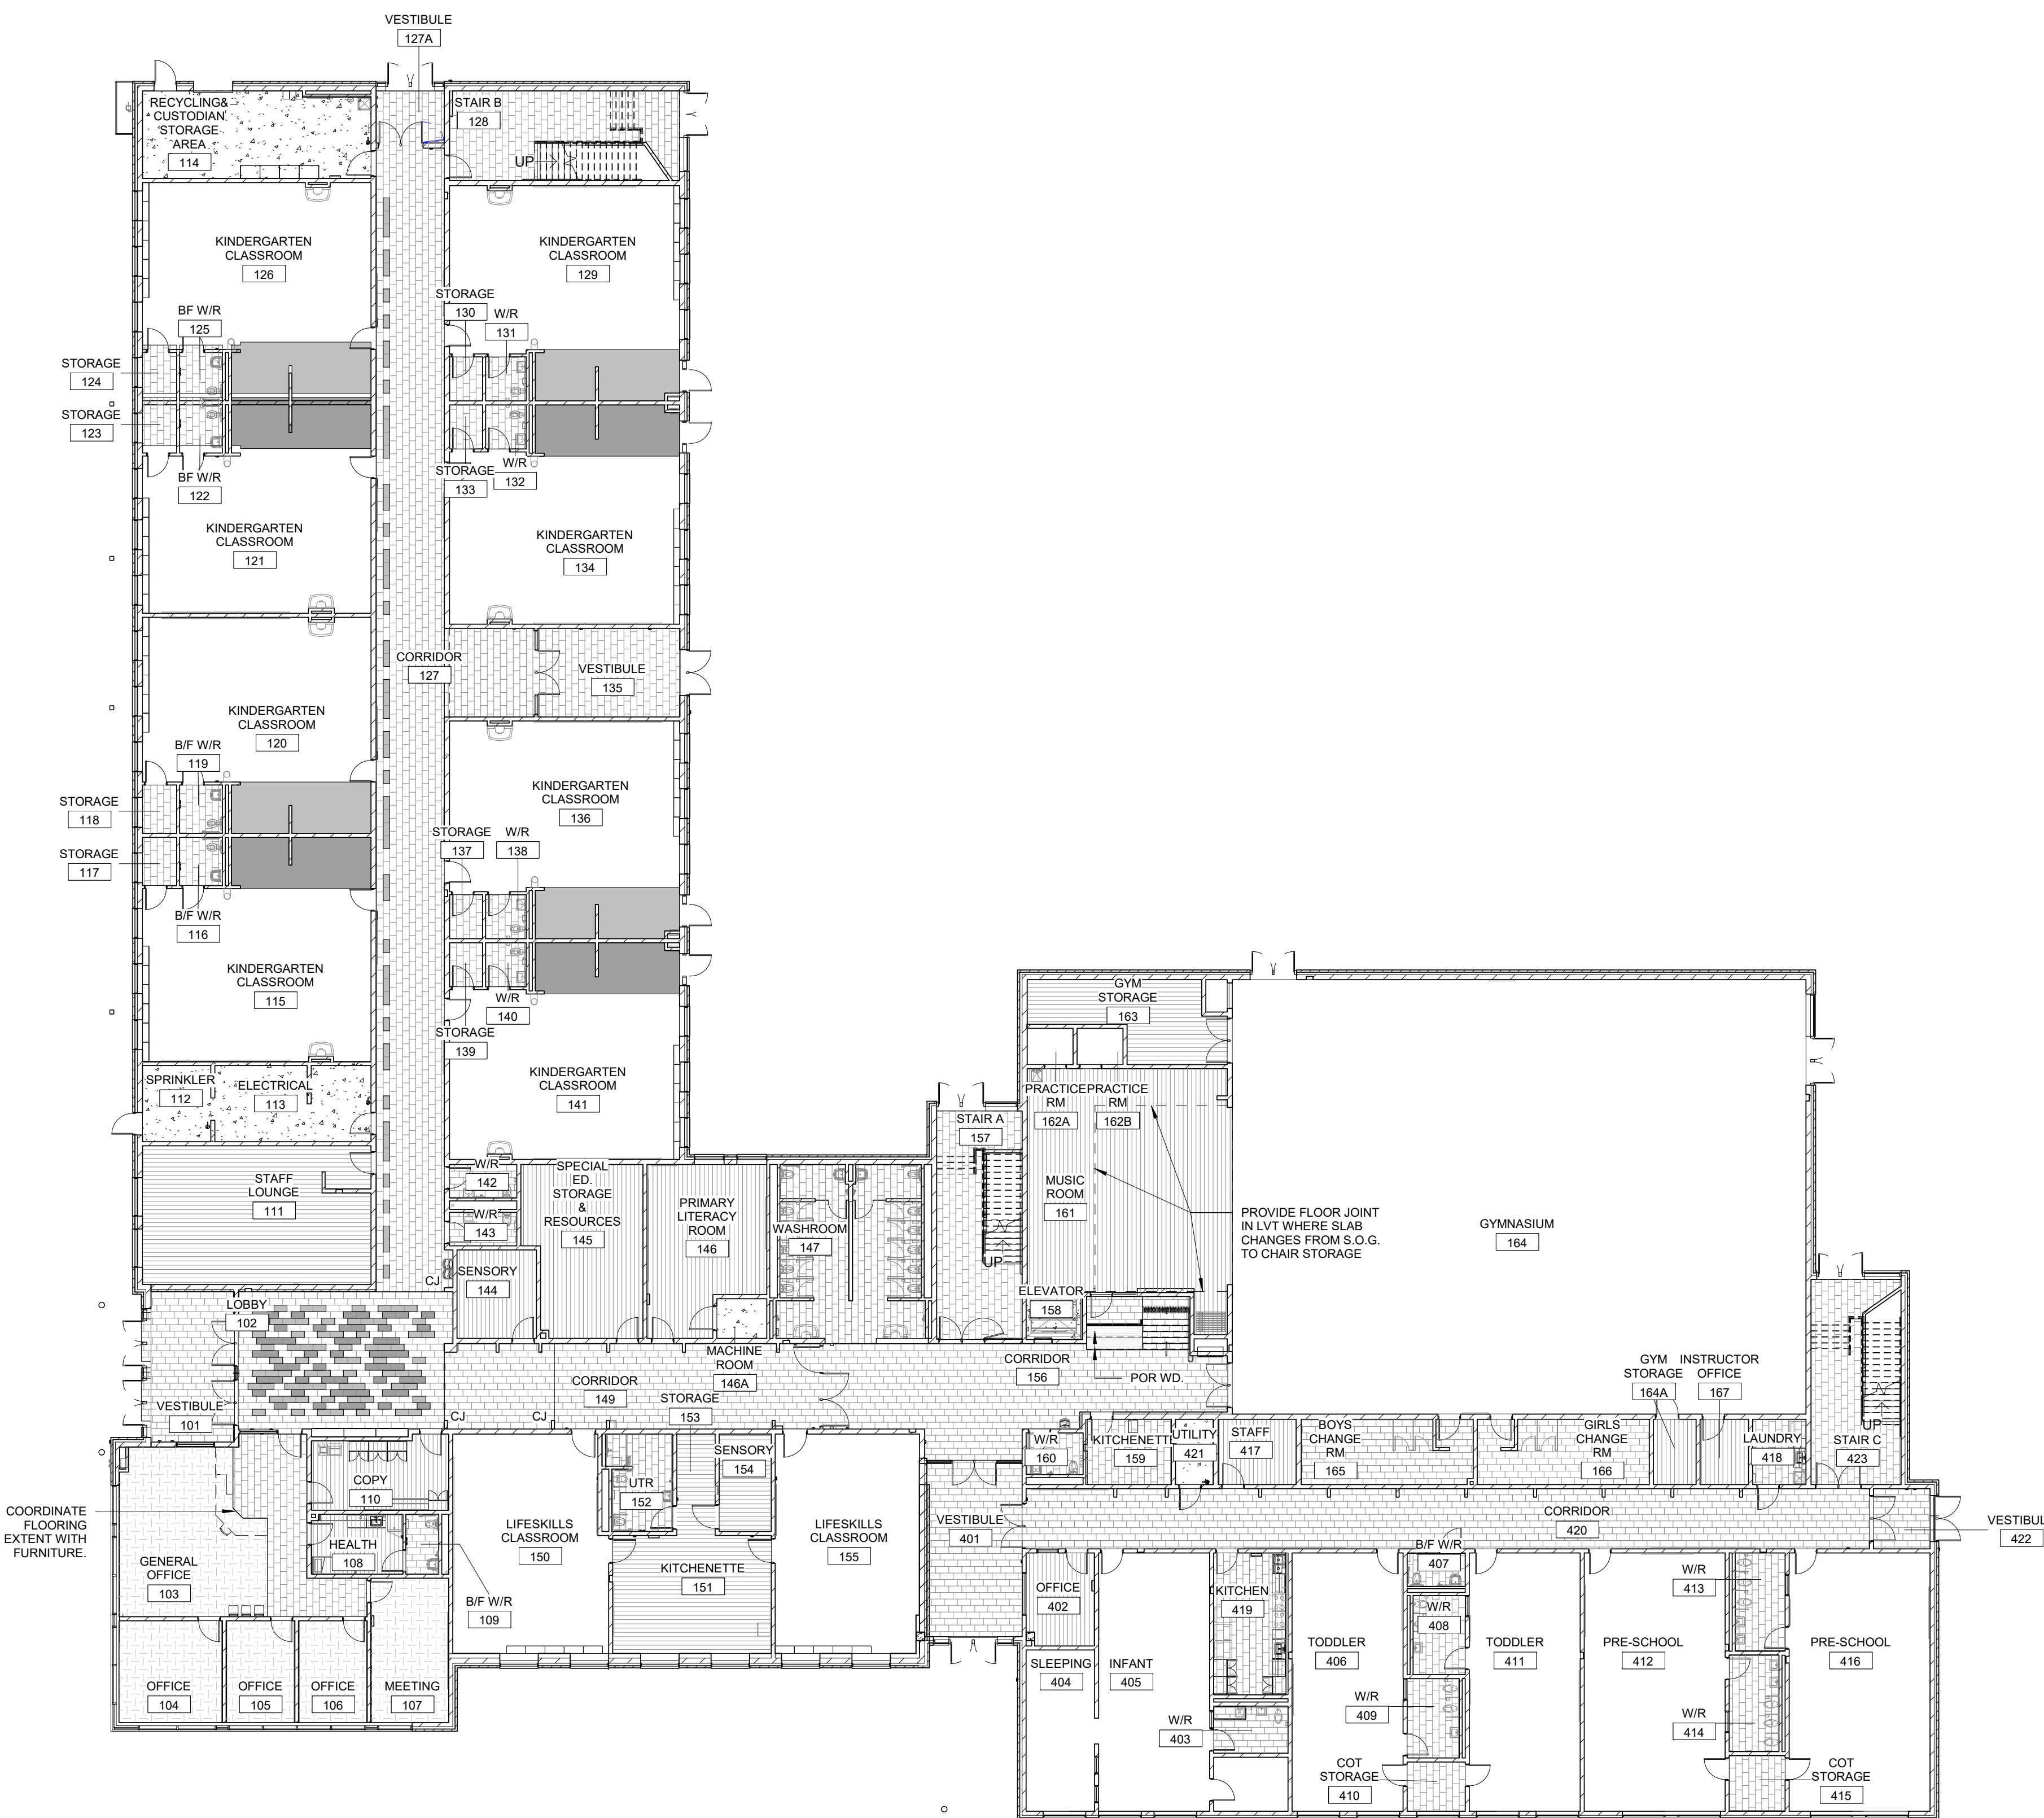

Architectural drawing of the ground floor plan for the 'B' building. The plan shows a rectangular building with a central corridor. The overall dimensions are 2000 units wide and 1500 units deep. The plan is divided into several rooms, including a large hall (W1) and a smaller room (W2). The drawing includes dimensions for the rooms and the overall building footprint. The label 'B' is in a circle at the bottom right, and 'GROUND FLOOR' is written below it.

EW18

EW19

TO SECOND FLOOR

[illegible]

The image contains two architectural drawings. The left drawing is a section of a wall with windows, showing a height of 2018 and a width of 100. A note 'C-220' is present. The right drawing is a section of a wall with a door and windows, showing a height of 2018 and a width of 100. A note 'C-220' is present. A callout line points to the door frame with the text: 'GC TO COORDINATE WIRING REQUIRED TO RUN THROUGH MALLONS FOR EXIT SIGNAGE. REF. ELEC. DWGS. AND SPECS.' Below the drawings, the text 'SPRINKLERS, DWGS AND WALL' is visible on the left and 'TO' is visible on the right.

3RD FLR. & T/O GYM STL.

[illegible]

Architectural elevation drawing of a curtain wall system. The drawing shows a grid of 12 vertical mullions and 4 horizontal mullions. Dimensions are provided for the overall height (1400) and width (19106). A note at the top right states: "AT TOP ROW OF CURTAIN WALL, PROVIDE A DOUBLE MULLION WITH SPECIAL FRONT AND BACK COVER. FILL CAVITY WITH SPRAY FOAM INSULATION. REFER TO WALL SECTION". A callout line points to the top row of mullions. A note at the bottom right states: "TO 3RD FLR. & TO GYM ST". A note at the bottom left states: "TO SECOND FLOOR".

[illegible]

Figure 1 is a plan view of the bridge deck. It shows a long, narrow rectangular structure with several internal divisions. Key dimensions and labels include:

- Overall Length:** 14650 (m)
- Section Dimensions (m):** 1219, 63, 1737, 63, 1737, 63, 537, 63, 1537, 63, 1537, 63, 3137, 63, 537, 63, 1505, 63.
- Section Dimensions (ft):** 1155, 1800, 1800, 600, 1600, 1600, 3200, 600, 1600.
- Labels:** SP (Side Panel), SSG (Side Stiffening Girder), CW9 (Camber).
- Vertical Dimensions (m):** 2010, 1884, 63.
- Vertical Dimensions (ft):** 6600.

3740

63 662 63 1051 63 1051 63 662 63

756 1114 1114 756

SH SP SH SP SH SP SH SP

63 311 63 675 63 274 63

1000 1002 600

3650

401 A

1000 1000

CABLE TRAY

CABLES

STEEL BEAM

WIRING REQUIRED TO RUN EXT. SIGNALING, REF. ELEC. DRIVES AND BRPCS. MIN. CLEARANCE WITHIN

Technical drawing of a window unit showing dimensions and components. The drawing includes a side elevation and a detail view of the bottom right corner.

Dimensions:

- Overall Width:** 3950
- Overall Height:** 8600
- Top Section Widths:** 1741, 3324, 2219, 83
- Top Section Height:** 800
- Left Section Heights:** 2485, 2500, 2289, 2332, 1374, 1437, 1000, 1031, 600
- Bottom Section Widths:** 1000, 950

Components and Labels:

- SP:** Shaded rectangular areas representing glass panes.
- SSG:** Shaded rectangular area representing a side support or glazing.
- GC:** Glass Channel, indicated by dashed lines at the bottom.
- WWT:** Window Weight, indicated by a dashed line at the bottom right.
- 420 S:** A circular component, likely a roller or pulley, located within the bottom right detail.

Annotations:

- GC TO COORDINATE WIRING REQUIRED TO RUN THROUGH MULLIONS FOR EXT STORAGE. REF. ELEC. TWO'S AND SPECS.
- GC TO COORDINATE WIRING REQUIRED TO RUN THROUGH MULLIONS FOR EXT STORAGE. REF. ELEC. TWO'S AND SPECS.

Architectural drawings of a building facade showing two elevations. The left elevation shows a section with a sign 'SP' and 'SSG' with dimensions 4265, 2259, 4139, 2005, 63, 600, 1337, 600, 1000, 1000. The right elevation shows a section with signs 'SP' and 'RM' with dimensions 2177, 2114, 1089, 10, 2455, 2450, 2430, 2432, 6800, 1374, 1437, 2420, 2290, 1000, 10. Both drawings include notes about coordinating wiring for exit signage.

Architectural drawing showing a section of a building facade with a grid of windows and mullions. The drawing includes dimensions for window heights and widths, and notes regarding coordination with other drawings for wiring and signage.

Dimensions (Vertical):

- 15000
- 3033
- 3096
- 1569
- 1652
- 2285
- 2448
- 1378
- 1441
- 1000
- 1631
- 600

Dimensions (Horizontal):

- 1000
- 1000
- 1000
- 600

Notes:

- GC TO COORDINATE WIRING REQUIRED TO RUN THROUGH MULLIONS FOR EXIT SIGNAGE, REF. ELEC. DWGS. AND SPECS.
- GC TO COORDINATE WIRING REQUIRED TO RUN THROUGH MULLIONS FOR EXIT SIGNAGE, REF. ELEC. DWGS. AND SPECS.

Other Labels:

- 12" Ø
- CWA


Figure 1: Typical Section Through Mullions for Exit Signage. This technical drawing shows a cross-section of a building facade with two levels of exit signage. Each level includes a 'STAIR MID-LANDING' sign and a larger 'EXIT' sign. The signs are mounted on a wall with a mullion system. Dimensions are provided for the sign height (1200 mm), the distance between signs (1200 mm), and the distance from the sign to the mullion (1000 mm). The drawing also shows the internal wiring and the mullion structure.

GENERAL NOTE:

- REFER TO SPECIFICATIONS AND ELEVATIONS
- REFER TO FIRE SEPARATION PLANS FOR LOCATION OF FIRE RATED WALLS FOR LOCATIONS OF REQUIRED FIRE RATED GLASS.
- ALL CASSETTE WINDOWS TO OPEN OUT - REFER TO SPECIFICATIONS


-ALL SCREENS DENOTED AS "SC" ARE HOLLOW METAL. REFER TO ABBREVIATIONS, FIRE SEPARATION PLANS AND GLAZING SPECIFICATION FOR TYPE OF GLAZING REQUIRED.

CHECK AND VERIFY ALL DIMENSIONS AND CONDITIONS ON THE PROJECT; AND MUST REPORT ANY DISCREPANCIES TO THE CONSULTANTS BEFORE PROCEEDING WITH THE WORK. THE USE OF THIS DRAWING OR PART THEREOF IS FORBIDDEN WITHOUT THE WRITTEN APPROVAL OF THE CONSULTANTE.

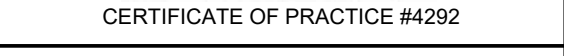

SP13/25 1345 TRUDEAU DRIVE, MILTON, ON.

TENDER NO. RFT 26-031

 

HOSSACK
ARCHITECTURE

SCALE As indicated	PROJECT
-----------------------	---------

DATE	22124
------	-------

DRAWN	DRAWING
-------	---------

CCIRBIRS
CHECKED **A 26**

PL	720
PRINT DATE	2028-02-06 2:27:28 PM

REVIT FILE T:\2015\15106\02\Revit\MILTON10.RVT