


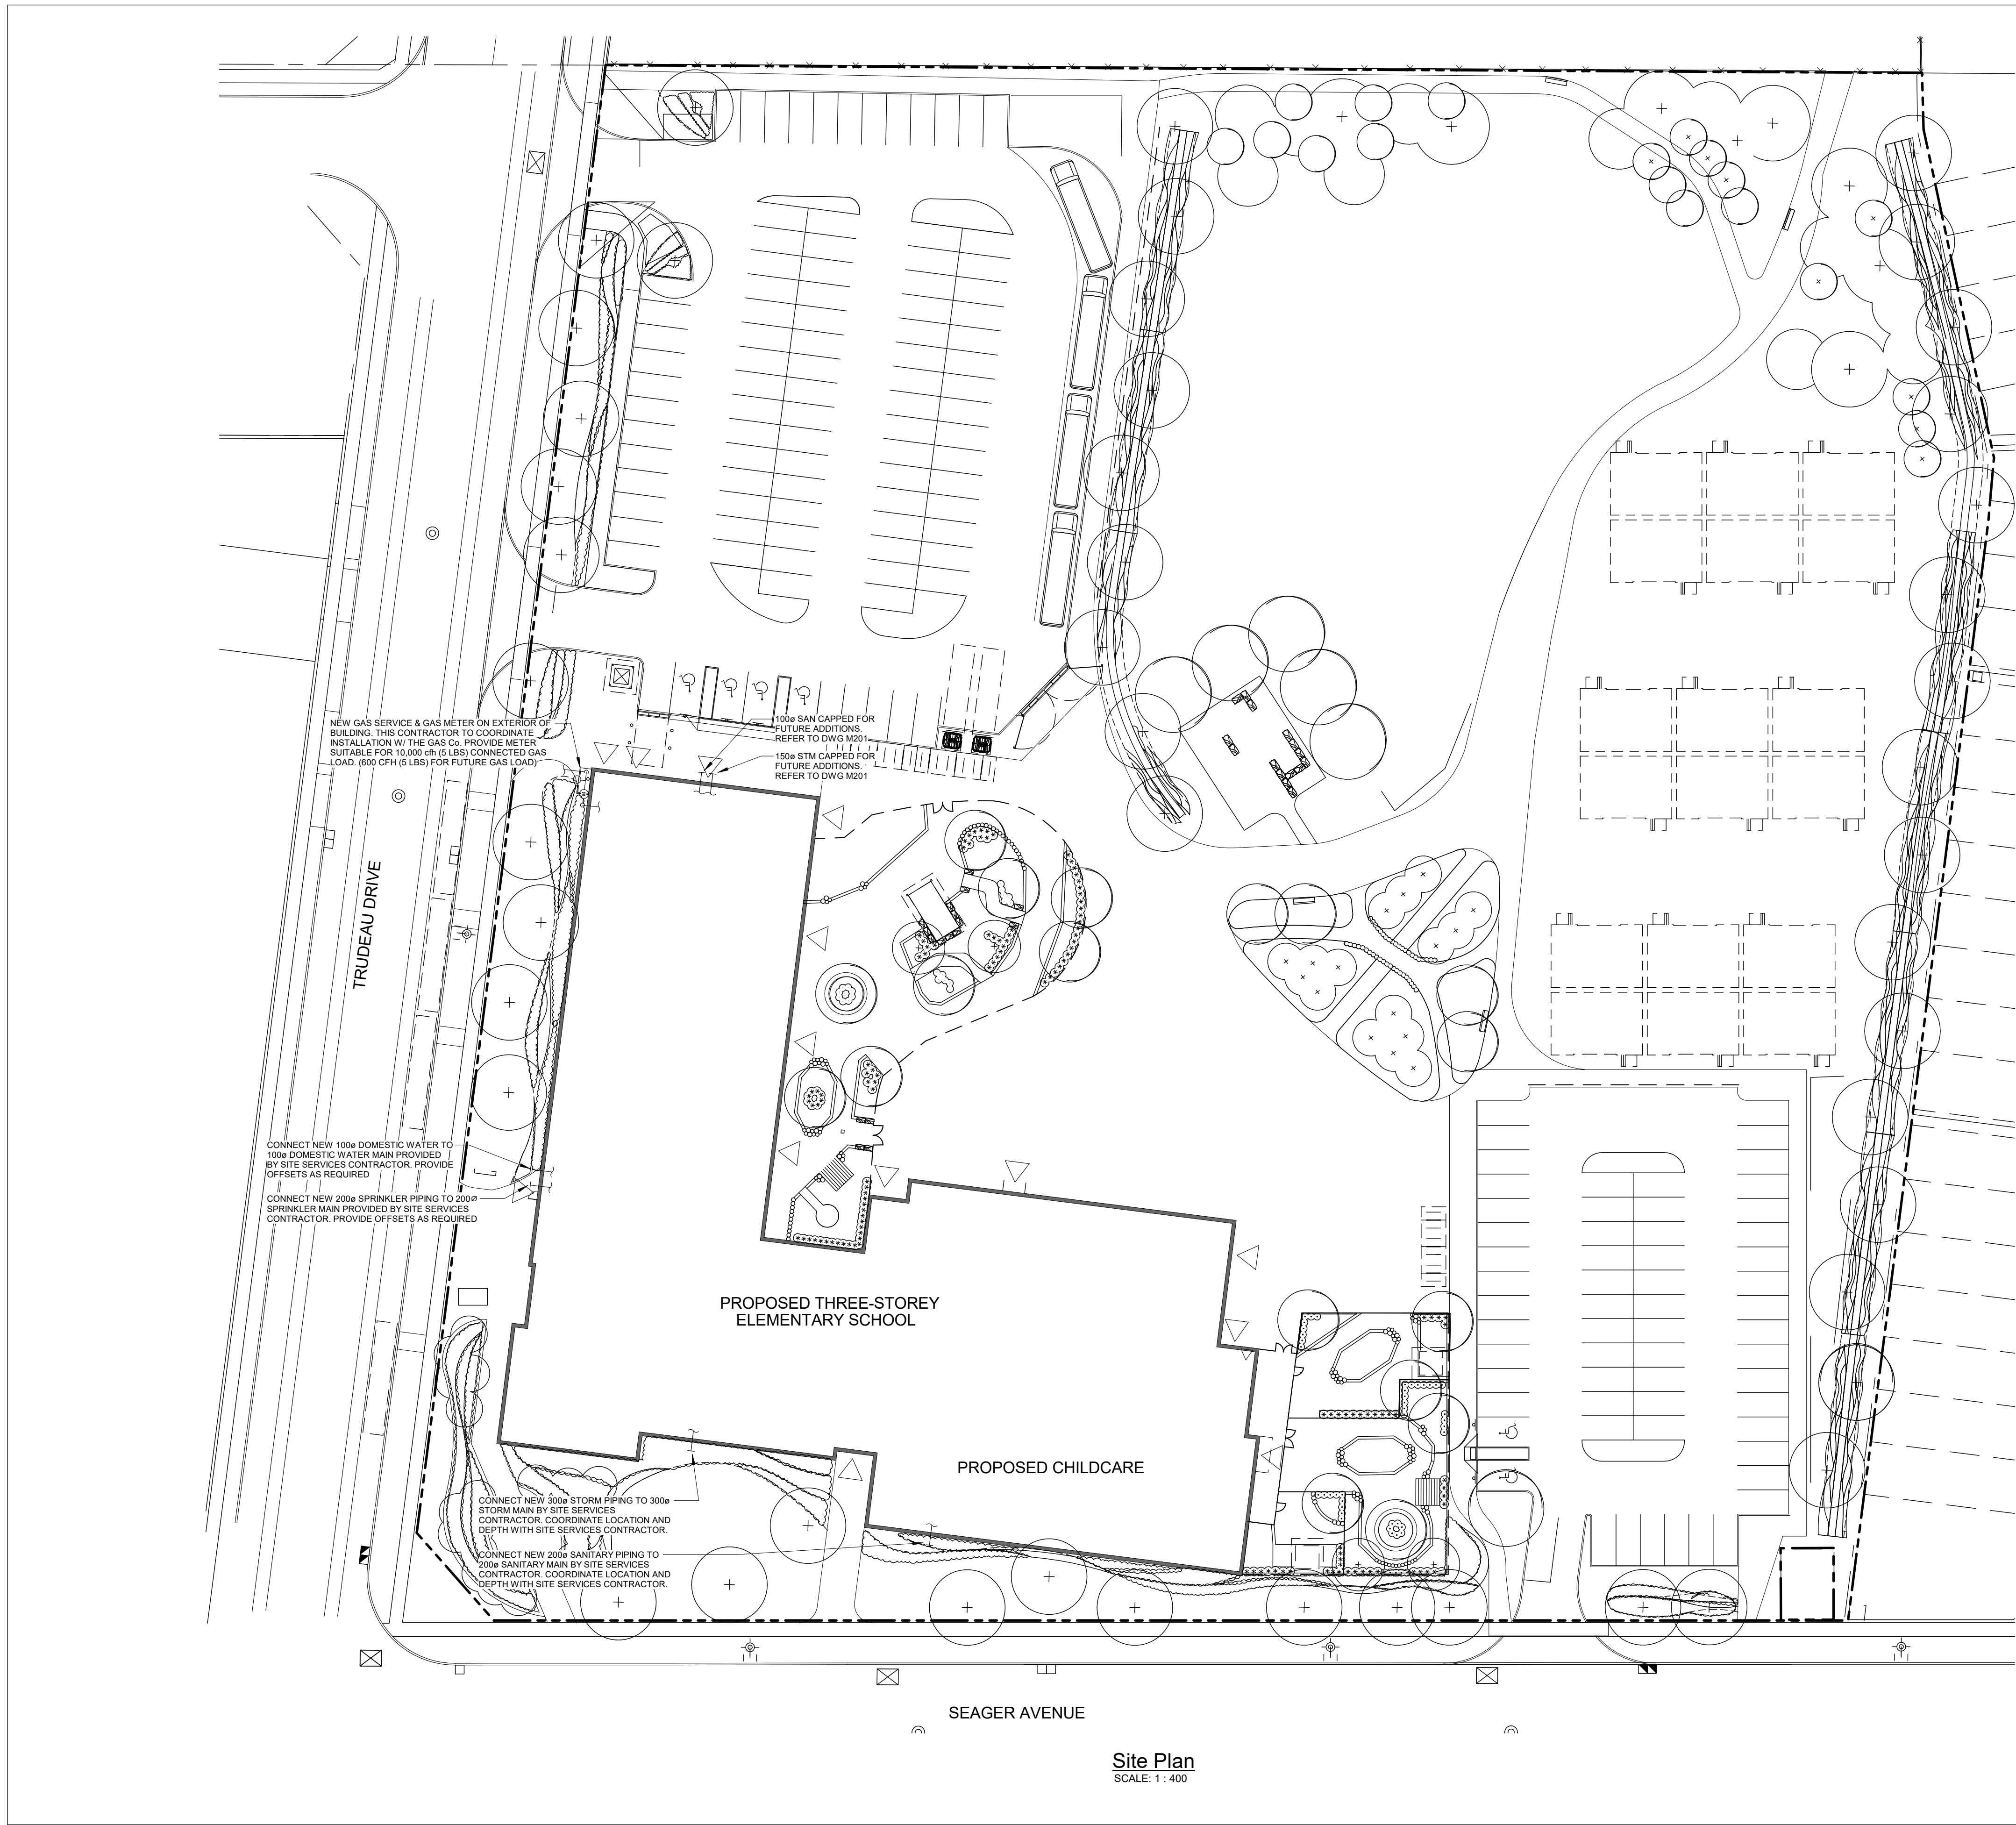

Site Plan
SCALE 1:400

GRILLE SCHEDULE

(CAPACITY INDICATED ON SCHEDULE. REFER TO SPECIFICATION FOR CONSTRUCTION STANDARDS, ACCESSORIES AND ADDITIONAL INFORMATION.)									
Mark	Type	Capacity (Btu/h)	Material	Notes	Description	Notes	Description	Notes	Description
D1	SQUARE CEILING DIFFUSER (EXPOSED)	1000	1/2" ALUMINUM	1/2" ALUMINUM	1/2" ALUMINUM	1/2" ALUMINUM	1/2" ALUMINUM	1/2" ALUMINUM	1/2" ALUMINUM
D2	ROUND CEILING DIFFUSER	1000	1/2" ALUMINUM	1/2" ALUMINUM	1/2" ALUMINUM	1/2" ALUMINUM	1/2" ALUMINUM	1/2" ALUMINUM	1/2" ALUMINUM
D3	LINEAR BAR	1000	1/2" ALUMINUM	1/2" ALUMINUM	1/2" ALUMINUM	1/2" ALUMINUM	1/2" ALUMINUM	1/2" ALUMINUM	1/2" ALUMINUM
D4	ROUND CEILING DIFFUSER	1000	1/2" ALUMINUM	1/2" ALUMINUM	1/2" ALUMINUM	1/2" ALUMINUM	1/2" ALUMINUM	1/2" ALUMINUM	1/2" ALUMINUM
D5	DIRECTIONAL CEILING DIFFUSER (3 WAY)	1000	1/2" ALUMINUM	1/2" ALUMINUM	1/2" ALUMINUM	1/2" ALUMINUM	1/2" ALUMINUM	1/2" ALUMINUM	1/2" ALUMINUM
D6-1	DOOR GRILLE	1000	1/2" ALUMINUM	1/2" ALUMINUM	1/2" ALUMINUM	1/2" ALUMINUM	1/2" ALUMINUM	1/2" ALUMINUM	1/2" ALUMINUM
R1	CEILING RETURN GRILLE (NON-DUCTED)	1000	1/2" ALUMINUM	1/2" ALUMINUM	1/2" ALUMINUM	1/2" ALUMINUM	1/2" ALUMINUM	1/2" ALUMINUM	1/2" ALUMINUM
R2	CEILING RETURN GRILLE (DUCTED)	1000	1/2" ALUMINUM	1/2" ALUMINUM	1/2" ALUMINUM	1/2" ALUMINUM	1/2" ALUMINUM	1/2" ALUMINUM	1/2" ALUMINUM
R3	SECEWALL RETURN GRILLE	1000	1/2" ALUMINUM	1/2" ALUMINUM	1/2" ALUMINUM	1/2" ALUMINUM	1/2" ALUMINUM	1/2" ALUMINUM	1/2" ALUMINUM
R4	SECEWALL RETURN GRILLE	1000	1/2" ALUMINUM	1/2" ALUMINUM	1/2" ALUMINUM	1/2" ALUMINUM	1/2" ALUMINUM	1/2" ALUMINUM	1/2" ALUMINUM
R5	SECEWALL SUPPLY	1000	1/2" ALUMINUM	1/2" ALUMINUM	1/2" ALUMINUM	1/2" ALUMINUM	1/2" ALUMINUM	1/2" ALUMINUM	1/2" ALUMINUM
S2	LINEAR BAR	1000	1/2" ALUMINUM	1/2" ALUMINUM	1/2" ALUMINUM	1/2" ALUMINUM	1/2" ALUMINUM	1/2" ALUMINUM	1/2" ALUMINUM

PACKAGED HVAC UNIT SCHEDULE

(CAPACITY INDICATED ON SCHEDULE. REFER TO SPECIFICATION FOR CONSTRUCTION STANDARDS, ACCESSORIES AND ADDITIONAL INFORMATION.)									
Mark	Type	Capacity (Btu/h)	Material	Notes	Description	Notes	Description	Notes	Description
WH-1	PACKAGED ROOFTOP HVAC UNIT	1000	1/2" ALUMINUM	1/2" ALUMINUM	1/2" ALUMINUM	1/2" ALUMINUM	1/2" ALUMINUM	1/2" ALUMINUM	1/2" ALUMINUM
WH-2	PACKAGED ROOFTOP HVAC UNIT	1000	1/2" ALUMINUM	1/2" ALUMINUM	1/2" ALUMINUM	1/2" ALUMINUM	1/2" ALUMINUM	1/2" ALUMINUM	1/2" ALUMINUM

PUMP SCHEDULE

(CAPACITY INDICATED ON SCHEDULE. REFER TO SPECIFICATION FOR CONSTRUCTION STANDARDS, ACCESSORIES AND ADDITIONAL INFORMATION.)									
Mark	Type	Capacity (Btu/h)	Material	Notes	Description	Notes	Description	Notes	Description
WH-1	PACKAGED ROOFTOP HVAC UNIT	1000	1/2" ALUMINUM	1/2" ALUMINUM	1/2" ALUMINUM	1/2" ALUMINUM	1/2" ALUMINUM	1/2" ALUMINUM	1/2" ALUMINUM
WH-2	PACKAGED ROOFTOP HVAC UNIT	1000	1/2" ALUMINUM	1/2" ALUMINUM	1/2" ALUMINUM	1/2" ALUMINUM	1/2" ALUMINUM	1/2" ALUMINUM	1/2" ALUMINUM

COOLING TOWER SCHEDULE

(CAPACITY INDICATED ON SCHEDULE. REFER TO SPECIFICATION FOR CONSTRUCTION STANDARDS, ACCESSORIES AND ADDITIONAL INFORMATION.)									
Item	Type	Capacity (Btu/h)	Material	Notes	Description	Notes	Description	Notes	Description
CT-1	CLOSED CIRCUIT COOLING TOWER	1000	1/2" ALUMINUM	1/2" ALUMINUM	1/2" ALUMINUM	1/2" ALUMINUM	1/2" ALUMINUM	1/2" ALUMINUM	1/2" ALUMINUM

SPLIT AIR CONDITIONING UNIT SCHEDULE

(CAPACITY INDICATED ON SCHEDULE. REFER TO SPECIFICATION FOR CONSTRUCTION STANDARDS, ACCESSORIES AND ADDITIONAL INFORMATION.)									
Mark	Type	Capacity (Btu/h)	Material	Notes	Description	Notes	Description	Notes	Description
ACU-1	WALL MOUNTED AC UNIT (HUB 205)	1000	1/2" ALUMINUM	1/2" ALUMINUM	1/2" ALUMINUM	1/2" ALUMINUM	1/2" ALUMINUM	1/2" ALUMINUM	1/2" ALUMINUM
CU-1	CONDENSING UNIT	1000	1/2" ALUMINUM	1/2" ALUMINUM	1/2" ALUMINUM	1/2" ALUMINUM	1/2" ALUMINUM	1/2" ALUMINUM	1/2" ALUMINUM

BOILER SCHEDULE

(CAPACITY INDICATED ON SCHEDULE. REFER TO SPECIFICATION FOR CONSTRUCTION STANDARDS, ACCESSORIES AND ADDITIONAL INFORMATION.)									
Mark	Type	Capacity (Btu/h)	Material	Notes	Description	Notes	Description	Notes	Description
B-1	CONDENSING BOILER	1000	1/2" ALUMINUM	1/2" ALUMINUM	1/2" ALUMINUM	1/2" ALUMINUM	1/2" ALUMINUM	1/2" ALUMINUM	1/2" ALUMINUM
B-2	CONDENSING BOILER	1000	1/2" ALUMINUM	1/2" ALUMINUM	1/2" ALUMINUM	1/2" ALUMINUM	1/2" ALUMINUM	1/2" ALUMINUM	1/2" ALUMINUM

WATER HEATER SCHEDULE

(CAPACITY INDICATED ON SCHEDULE. REFER TO SPECIFICATION FOR CONSTRUCTION STANDARDS, ACCESSORIES AND ADDITIONAL INFORMATION.)									
Mark	Type	Capacity (Btu/h)	Material	Notes	Description	Notes	Description	Notes	Description
WH-1	DOMESTIC WATER HEATER	1000	1/2" ALUMINUM	1/2" ALUMINUM	1/2" ALUMINUM	1/2" ALUMINUM	1/2" ALUMINUM	1/2" ALUMINUM	1/2" ALUMINUM
WH-2	DOMESTIC WATER HEATER	1000	1/2" ALUMINUM	1/2" ALUMINUM	1/2" ALUMINUM	1/2" ALUMINUM	1/2" ALUMINUM	1/2" ALUMINUM	1/2" ALUMINUM
WH-3	DOMESTIC WATER HEATER	1000	1/2" ALUMINUM	1/2" ALUMINUM	1/2" ALUMINUM	1/2" ALUMINUM	1/2" ALUMINUM	1/2" ALUMINUM	1/2" ALUMINUM

DUCT HEATER SCHEDULE

(CAPACITY INDICATED ON SCHEDULE. REFER TO SPECIFICATION FOR CONSTRUCTION STANDARDS, ACCESSORIES AND ADDITIONAL INFORMATION.)									
Mark	Type	Capacity (Btu/h)	Material	Notes	Description	Notes	Description	Notes	Description
DH-1	ELECTRIC DUCT HEATER	1000	1/2" ALUMINUM	1/2" ALUMINUM	1/2" ALUMINUM	1/2" ALUMINUM	1/2" ALUMINUM	1/2" ALUMINUM	1/2" ALUMINUM
DH-2	ELECTRIC DUCT HEATER	1000	1/2" ALUMINUM	1/2" ALUMINUM	1/2" ALUMINUM	1/2" ALUMINUM	1/2" ALUMINUM	1/2" ALUMINUM	1/2" ALUMINUM

AHU SCHEDULE


(CAPACITY INDICATED ON SCHEDULE. REFER TO SPECIFICATION FOR CONSTRUCTION STANDARDS, ACCESSORIES AND ADDITIONAL INFORMATION.)									
Mark	Type	Capacity (Btu/h)	Material	Notes	Description	Notes	Description	Notes	Description
MUA-1	OUTDOOR BUILT UP ROOF MUA - HEAT RECOVERY	1000	1/2" ALUMINUM	1/2" ALUMINUM	1/2" ALUMINUM	1/2" ALUMINUM	1/2" ALUMINUM	1/2" ALUMINUM	1/2" ALUMINUM
MUA-2	OUTDOOR BUILT UP ROOF MUA - HEAT RECOVERY	1000	1/2" ALUMINUM	1/2" ALUMINUM	1/2" ALUMINUM	1/2" ALUMINUM	1/2" ALUMINUM	1/2" ALUMINUM	1/2" ALUMINUM
MUA-3	OUTDOOR BUILT UP ROOF MUA - HEAT RECOVERY	1000	1/2" ALUMINUM	1/2" ALUMINUM	1/2" ALUMINUM	1/2" ALUMINUM	1/2" ALUMINUM	1/2" ALUMINUM	1/2" ALUMINUM
MUA-4	OUTDOOR BUILT UP ROOF MUA - HEAT RECOVERY	1000	1/2" ALUMINUM	1/2" ALUMINUM	1/2" ALUMINUM	1/2" ALUMINUM	1/2" ALUMINUM	1/2" ALUMINUM	1/2" ALUMINUM
MUA-5	OUTDOOR BUILT UP ROOF MUA - HEAT RECOVERY	1000	1/2" ALUMINUM	1/2" ALUMINUM	1/2" ALUMINUM	1/2" ALUMINUM	1/2" ALUMINUM	1/2" ALUMINUM	1/2" ALUMINUM

GENERAL NOTES


- ALL PIPING, DUCTWORK, AND EQUIPMENT IS TO BE RESTRAINED TO MEET SEISMIC CODE REQUIREMENTS. SUPPLY AND INSTALL ALL SEISMIC RESTRAINT MATERIALS TO MANUFACTURERS WRITTEN INSTRUCTIONS. REFER TO SPECIFICATION.
- UPON COMPLETION OF THE PROJECT OR UPON COMPLETION OF EACH INDIVIDUAL PHASE OF THE PROJECT THE CONTRACTORS SHALL PROVIDE THE FOLLOWING CERTIFICATES BEFORE COMPLETION: LETTERS ARE ISSUED BY THE CONSULTANT:
 - BACKFLOW TEST CERTIFICATE FOR ALL TESTABLE DEVICES
 - COPY OF MANDATORY TSSA/CANADA GAS PRESSURE TEST TAG
 - NFPA-10 SPRINKLER CONTRACTORS MATERIAL & TEST CERTIFICATE
 - NFPA-10 FIRE PROTECTION BYPASS FLOW TEST
 - FIRE PROTECTION ENGINEERS INSPECTION COMPLIANCE LETTER
 - NFPA-10 KITCHEN HOOD FIRE SUPPRESSION SYSTEM TEST
 - FIRE PROTECTION ENGINEERS INSPECTION COMPLIANCE LETTER
 - TSSA CERTIFICATE OF AUTHORIZATION FOR SPLIT REFRIGERATION SYSTEMS (EXCEEDING 5 TONS)
 - TSSA REPORT FOR NEW BOILER/PRESSURE VESSEL INSTALLATION
- ALL CERTIFICATES ARE TO BE SUBMITTED TOGETHER IN A SINGLE PACKAGE.

PIPE DIA.	NO. OF SIPS ROOF REQD
4"	2
6"	2
8"	4
10"	4
12"	4
14"	6

NOTE: 1. ALL 3/4" TREATED RODS TO BE GREASED.
2. ALL 3/4" ROD HEX NUTS, BOLTS AND ROD COUPLINGS TO BE COVERED WITH BUTYRUS PART

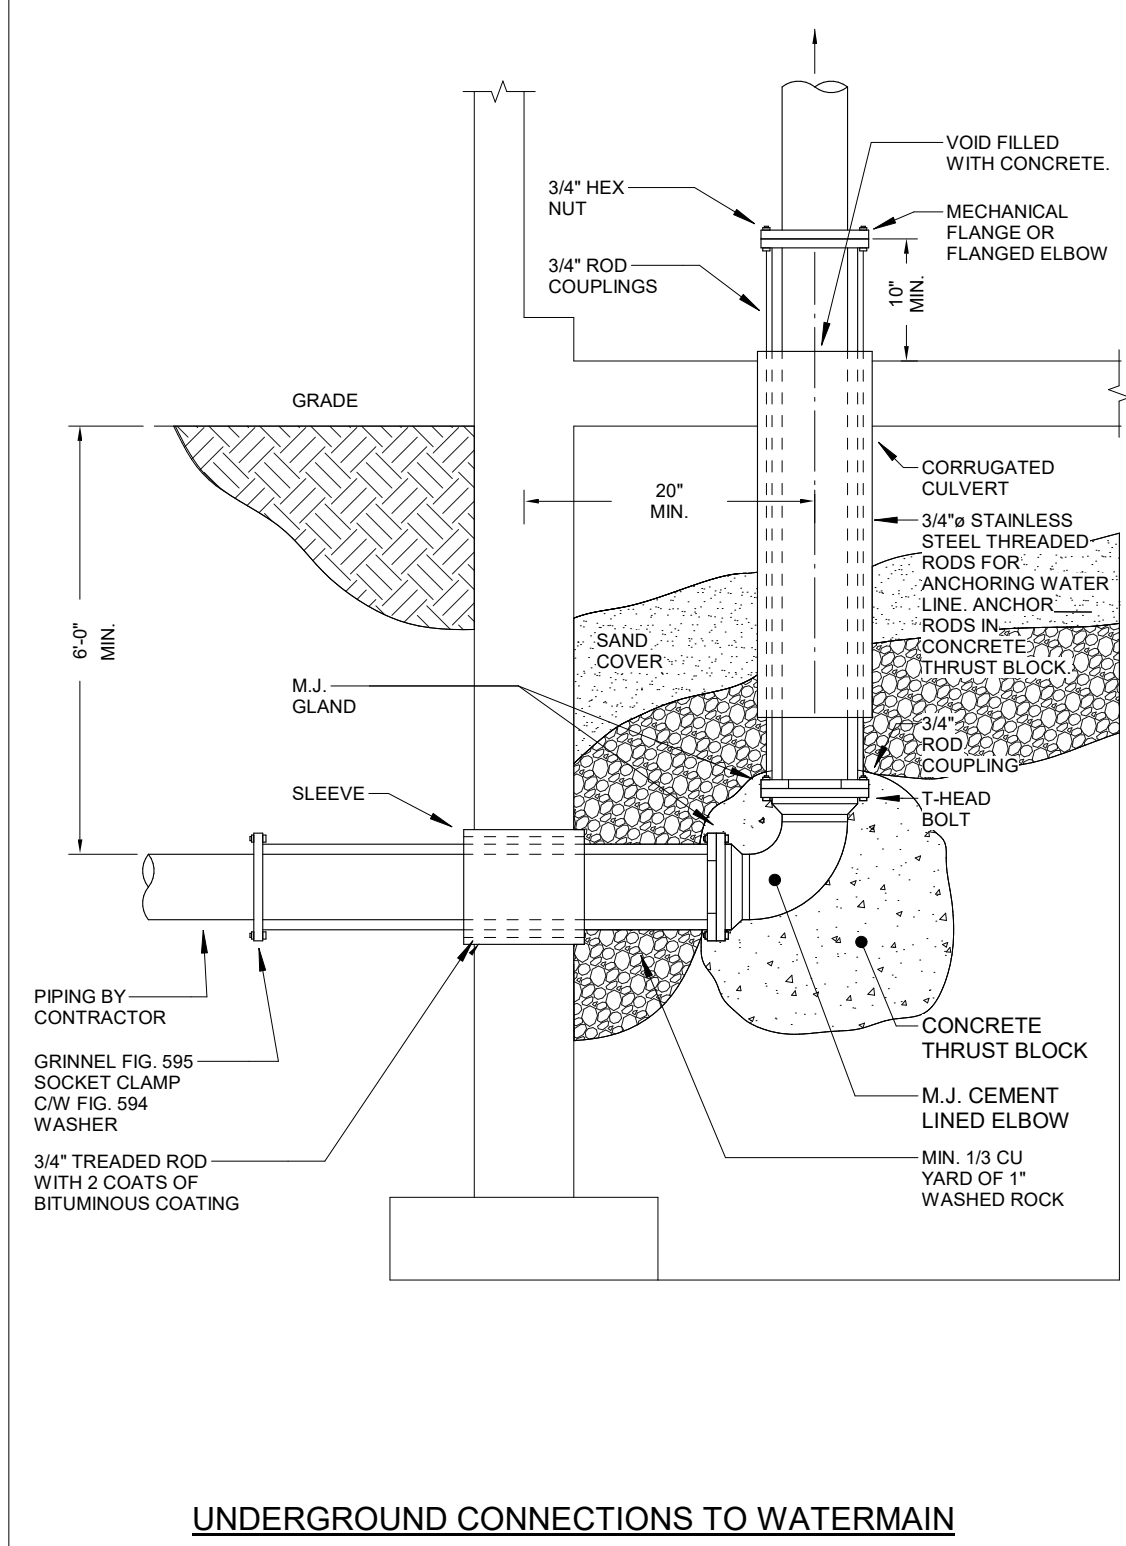

UNDERGROUND CONNECTIONS TO WATERMAIN

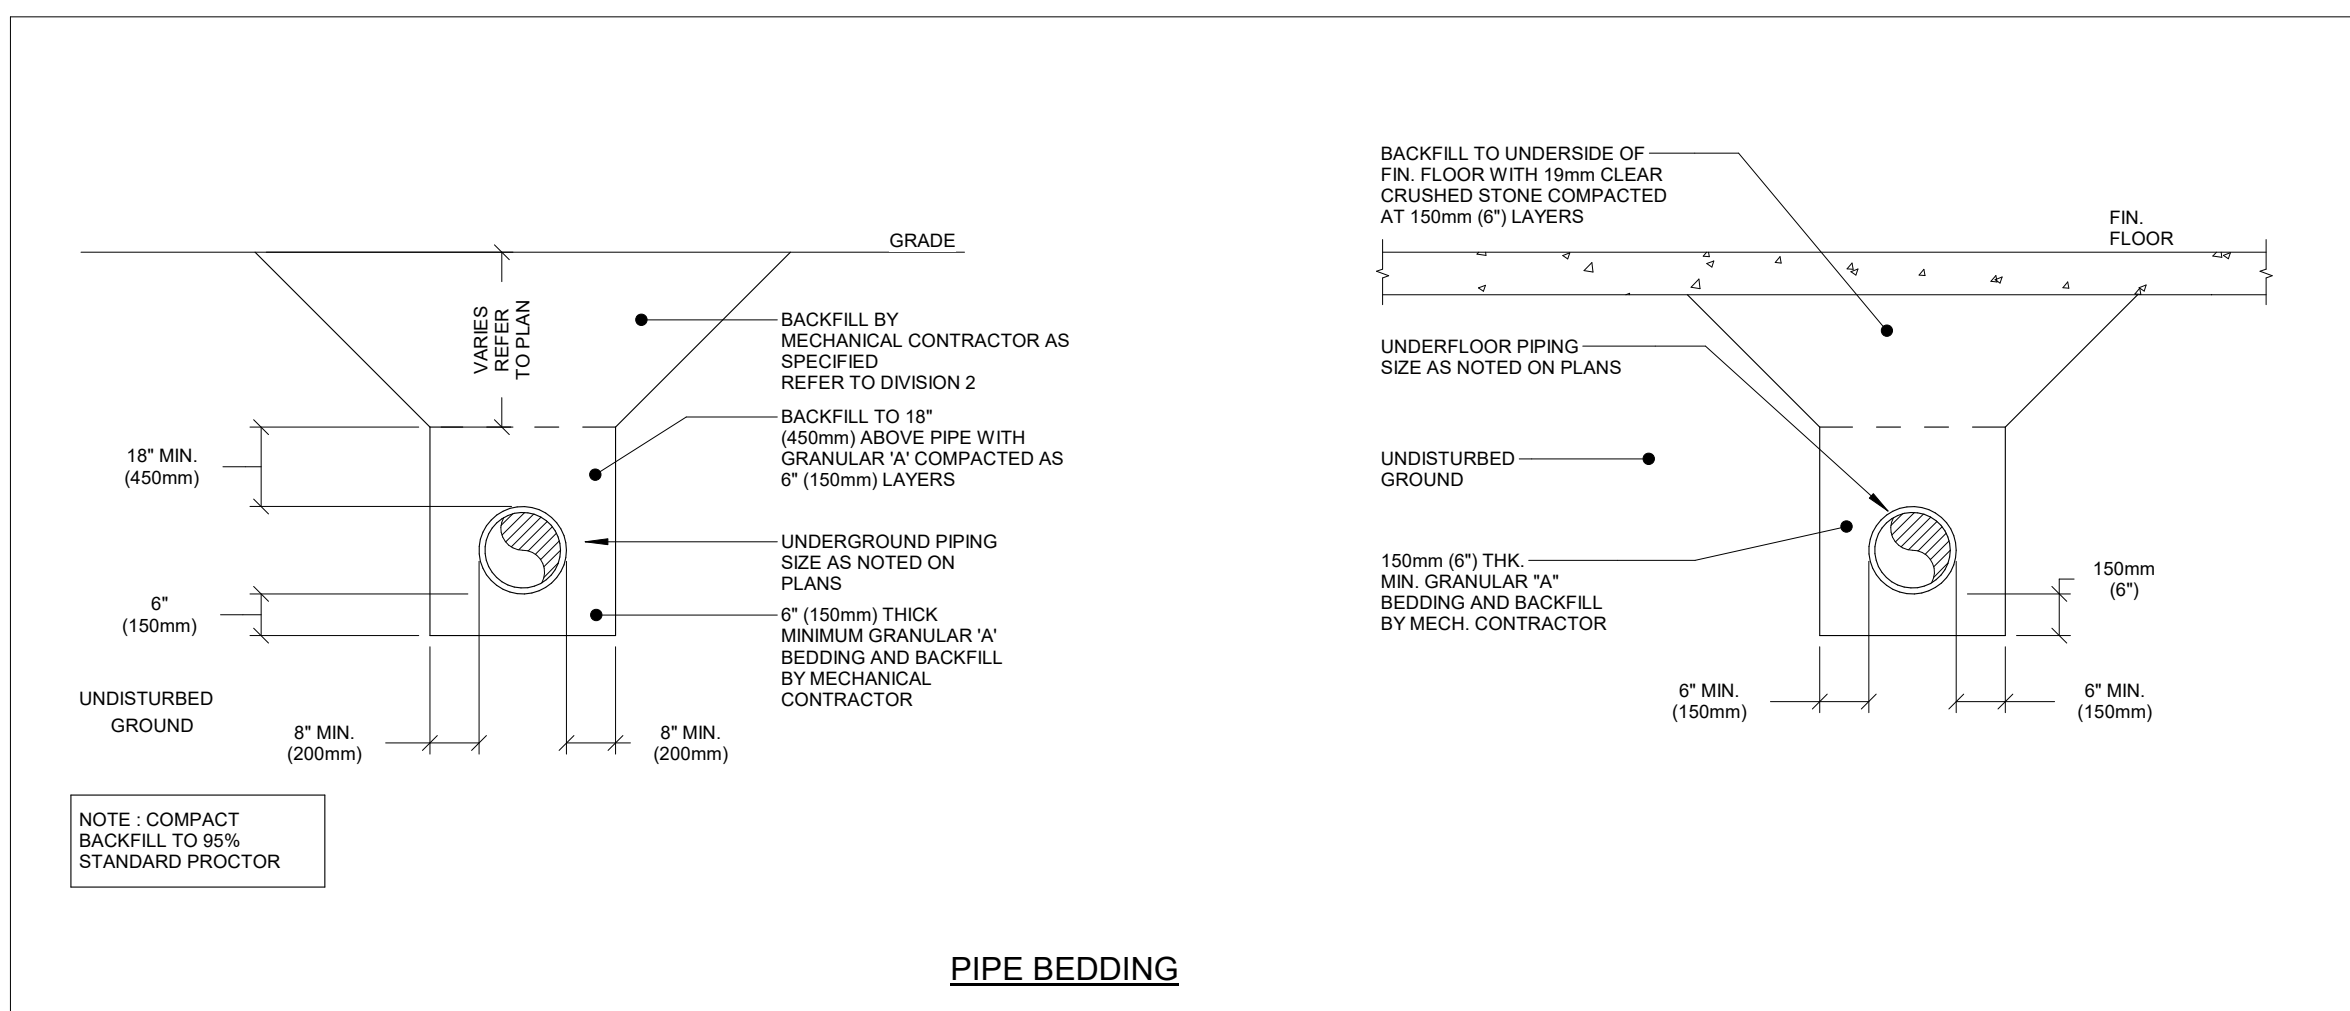

PIPE BEDDING

FAN SCHEDULE

(CAPACITY INDICATED ON SCHEDULE. REFER TO SPECIFICATION FOR CONSTRUCTION STANDARDS, ACCESSORIES AND ADDITIONAL INFORMATION.)									
Mark	Type	Capacity (Btu/h)	Material	Notes	Description	Notes	Description	Notes	Description
EP-1	CEILING MOUNTED EXHAUST	1000	1/2" ALUMINUM	1/2" ALUMINUM	1/2" ALUMINUM	1/2" ALUMINUM	1/2" ALUMINUM	1/2" ALUMINUM	1/2" ALUMINUM
EP-2	RANGEHOOD DUCTED EXHAUST	1000	1/2" ALUMINUM	1/2" ALUMINUM	1/2" ALUMINUM	1/2" ALUMINUM	1/2" ALUMINUM	1/2" ALUMINUM	1/2" ALUMINUM
EP-3	LINE DUCT MTD. DRYER EXHAUST	1000	1/2" ALUMINUM	1/2" ALUMINUM	1/2" ALUMINUM	1/2" ALUMINUM	1/2" ALUMINUM	1/2" ALUMINUM	1/2" ALUMINUM
EP-4	LINE DUCT MOUNTED EXHAUST	1000	1/2" ALUMINUM	1/2" ALUMINUM	1/2" ALUMINUM	1/2" ALUMINUM	1/2" ALUMINUM	1/2" ALUMINUM	1/2" ALUMINUM
EP-5	LINE DUCT MOUNTED EXHAUST	1000	1/2" ALUMINUM	1/2" ALUMINUM	1/2" ALUMINUM	1/2" ALUMINUM	1/2" ALUMINUM	1/2" ALUMINUM	1/2" ALUMINUM
EP-6	ROOF MOUNTED EXHAUST	1000	1/2" ALUMINUM	1/2" ALUMINUM	1/2" ALUMINUM	1/2" ALUMINUM	1/2" ALUMINUM	1/2" ALUMINUM	1/2" ALUMINUM
EP-7	CEILING MOUNTED EXHAUST	1000	1/2" ALUMINUM	1/2" ALUMINUM	1/2" ALUMINUM	1/2" ALUMINUM	1/2" ALUMINUM	1/2" ALUMINUM	1/2" ALUMINUM
EP-8	ROOF MOUNTED EXHAUST	1000	1/2" ALUMINUM	1/2" ALUMINUM	1/2" ALUMINUM	1/2" ALUMINUM	1/2" ALUMINUM	1/2" ALUMINUM	1/2" ALUMINUM
EP-9	ROOF MOUNTED EXHAUST	1000	1/2" ALUMINUM	1/2" ALUMINUM	1/2" ALUMINUM	1/2" ALUMINUM	1/2" ALUMINUM	1/2" ALUMINUM	1/2" ALUMINUM
EP-10	ROOF MOUNTED EXHAUST	1000	1/2" ALUMINUM	1/2" ALUMINUM	1/2" ALUMINUM	1/2" ALUMINUM	1/2" ALUMINUM	1/2" ALUMINUM	1/2" ALUMINUM
EP-11	RANGEHOOD DUCTED EXHAUST	1000	1/2" ALUMINUM	1/2" ALUMINUM	1/2" ALUMINUM	1/2" ALUMINUM	1/2" ALUMINUM	1/2" ALUMINUM	1/2" ALUMINUM
EP-12	CEILING MOUNTED EXHAUST	1000	1/2" ALUMINUM	1/2" ALUMINUM	1/2" ALUMINUM	1/2" ALUMINUM	1/2" ALUMINUM	1/2" ALUMINUM	1/2" ALUMINUM
EP-13	ROOF MOUNTED EXHAUST	1000	1/2" ALUMINUM	1/2" ALUMINUM	1/2" ALUMINUM	1/2" ALUMINUM	1/2" ALUMINUM	1/2" ALUMINUM	1/2" ALUMINUM
EP-14	ROOF MOUNTED EXHAUST	1000	1/2" ALUMINUM	1/2" ALUMINUM	1/2" ALUMINUM	1/2" ALUMINUM	1/2" ALUMINUM	1/2" ALUMINUM	1/2" ALUMINUM
RF-1	LINE RETURN FAN	1000	1/2" ALUMINUM	1/2" ALUMINUM	1/2" ALUMINUM	1/2" ALUMINUM	1/2" ALUMINUM	1/2" ALUMINUM	1/2" ALUMINUM
RF-1	SECEWALL EXHAUST FAN	1000	1/2" ALUMINUM	1/2" ALUMINUM	1/2" ALUMINUM	1/2" ALUMINUM	1/2" ALUMINUM	1/2" ALUMINUM	1/2" ALUMINUM

GAS FIRED UNIT HEATER SCHEDULE


(CAPACITY INDICATED ON SCHEDULE. REFER TO SPECIFICATION FOR CONSTRUCTION STANDARDS, ACCESSORIES AND ADDITIONAL INFORMATION.)									
Mark	Type	Capacity (Btu/h)	Material	Notes	Description	Notes	Description	Notes	Description
UH-1	HORIZONTAL GAS FIRED UNIT HEATER	1000	1/2" ALUMINUM	1/2" ALUMINUM	1/2" ALUMINUM	1/2" ALUMINUM	1/2" ALUMINUM	1/2" ALUMINUM	1/2" ALUMINUM

EXHAUST HOOD SCHEDULE

(CAPACITY INDICATED ON SCHEDULE. REFER TO SPECIFICATION FOR CONSTRUCTION STANDARDS, ACCESSORIES AND ADDITIONAL INFORMATION.)									
Item	Type	Capacity (Btu/h)	Material	Notes	Description	Notes	Description	Notes	Description
EH-1	BOX CANOPY FILTER HOOD	1000	1/2" ALUMINUM	1/2" ALUMINUM	1/2" ALUMINUM	1/2" ALUMINUM	1/2" ALUMINUM	1/2" ALUMINUM	1/2" ALUMINUM

LOUVRED PENTHOUSE SCHEDULE

(CAPACITY INDICATED ON SCHEDULE. REFER TO SPECIFICATION FOR CONSTRUCTION STANDARDS, ACCESSORIES AND ADDITIONAL INFORMATION.)									
Mark	Type	Capacity (Btu/h)	Material	Notes	Description	Notes	Description	Notes	Description
L-1	INTAKE	1000	1/2" ALUMINUM	1/2" ALUMINUM	1/2" ALUMINUM	1/2" ALUMINUM	1/2" ALUMINUM	1/2" ALUMINUM	1/2" ALUMINUM

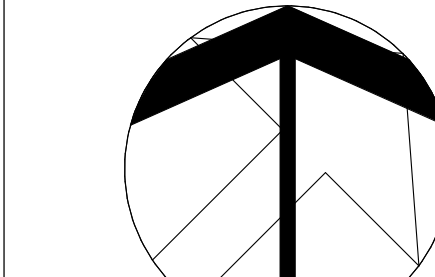

MILTON #13 PUBLIC SCHOOL

1345 TRUDEAU DRIVE
MILTON, ON

PART OF LOT 6, CONFESSION 5 TOWN OF MILTON, REGION OF HALTON

LEGAL DESCRIPTION

LOT 6 OF LOT 6, CONFESSION 5 TOWN OF MILTON, REGION OF HALTON

SITE PLAN, LEGEND, SCHEDULES, & DETAILS

HOSSACK & ASSOCIATES ARCHITECTS

15 Northland Road
Windsor, ON N9A 1Y8
Phone: 519-253-2222
Fax: 519-253-2222
Project Number: 22124

SCALE: As indicated

DATE: SEP 2023

DRAWN: APPE


CHECKED: SM

REVIT FILE: T:\0717123\02\Revit\RV

PRINT DATE: 2023-02-03 3:58:14 PM


22124

M101





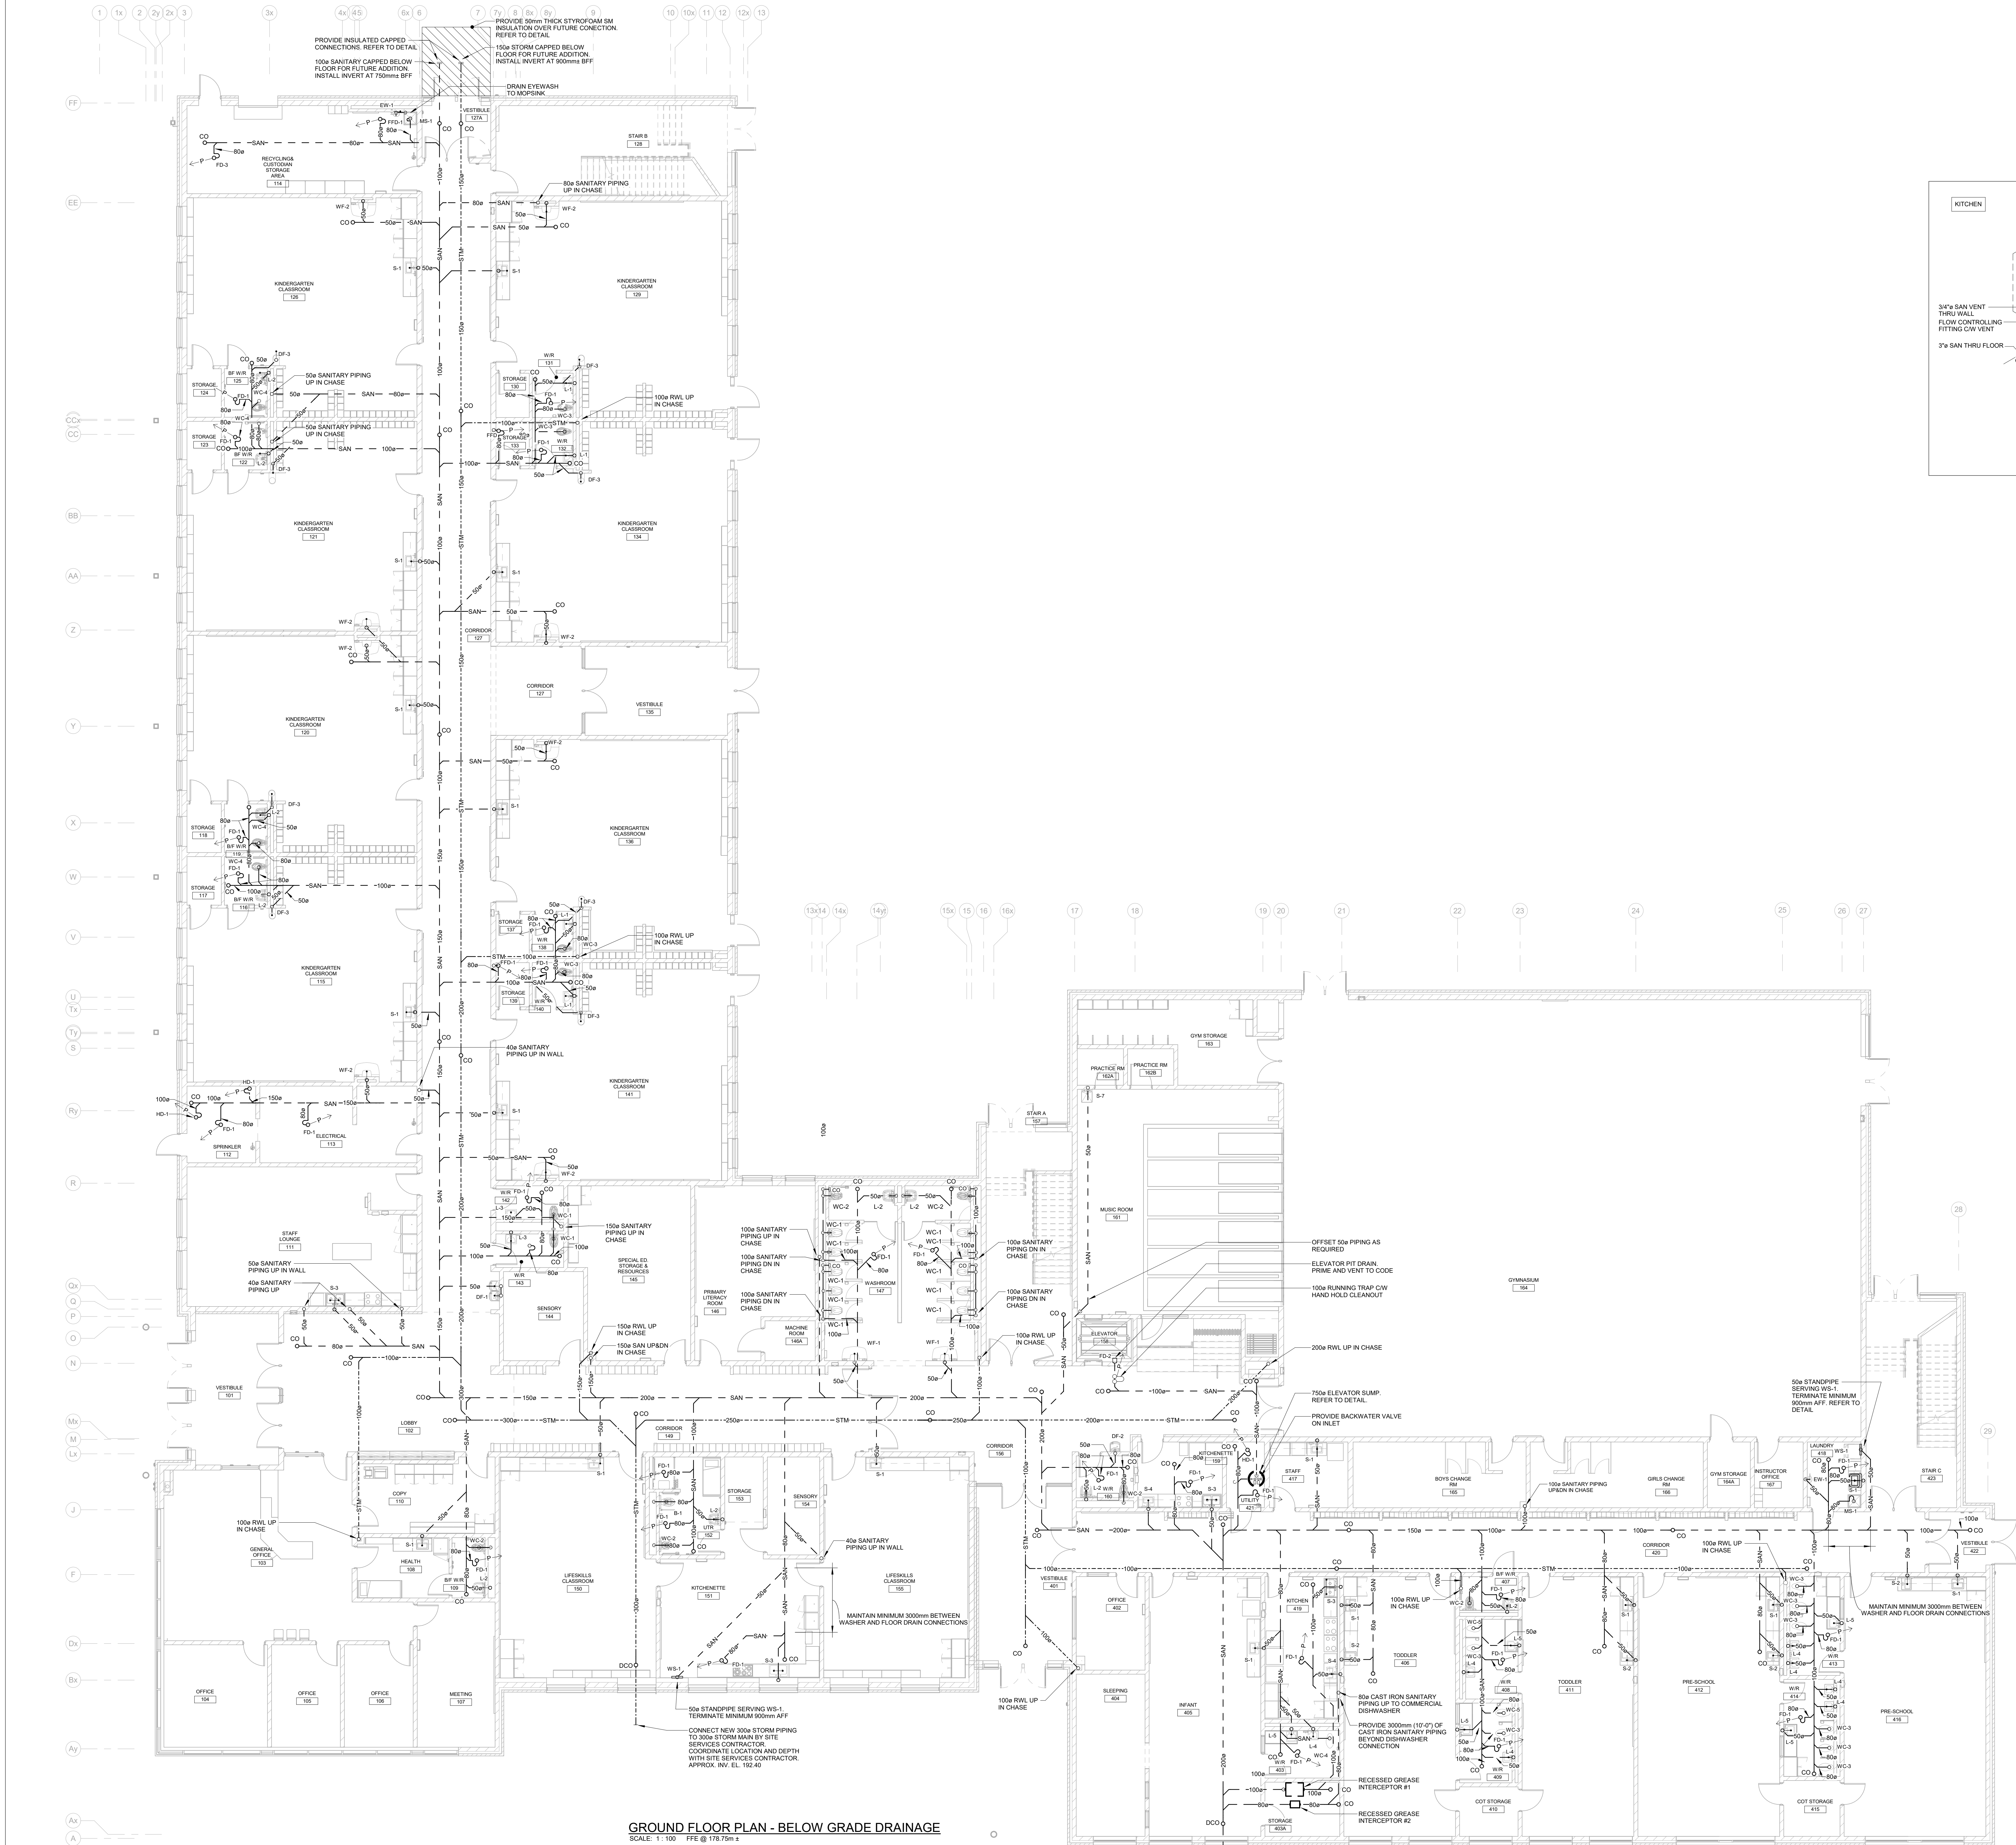


GROUND FLOOR PLAN - BELOW GRADE DRAINAGE
SCALE: 1:100 F.T.E @ 1/8"=1'-0"

- GENERAL NOTES**
- COORDINATE ROUGH-IN AND MOUNTING HEIGHTS OF FIXTURES WITH MILLWORK AND ARCHITECTURAL DETAILS.
 - SANITARY VENT PIPING IS NOT SHOWN. PROVIDE ALL NECESSARY VENT PIPING FROM ALL FIXTURES FOR A COMPLETE SYSTEM TO ALL LOCAL PLUMBING CODE & LOCAL AUTHORITY REQUIREMENTS. CONNECTED TO EXISTING VENTS OR NEW VENTS AS REQUIRED. CO-ORDINATE VENT LOCATIONS WITH GENERAL CONTRACTOR. MAINTAIN MINIMUM 600mm (14'-0") FROM ANY AIR INLET. INSTALL VENT PIPING HIGH IN JOIST SPACE.
 - COORDINATE UNDERGROUND STORM AND SANITARY PIPING WITH WEeping TILE SYSTEM. REFER TO ARCHITECTURAL DRAWINGS FOR PROPOSED LOCATIONS.
 - ALL FLOOR DRAINS ARE TO BE VENTED AND TRAP SEAL PRIMED. PROVIDE AUTOMATIC TRAP SEAL PRIMERS, MANIFOLDS AND ASSOCIATED PIPING AS REQUIRED.

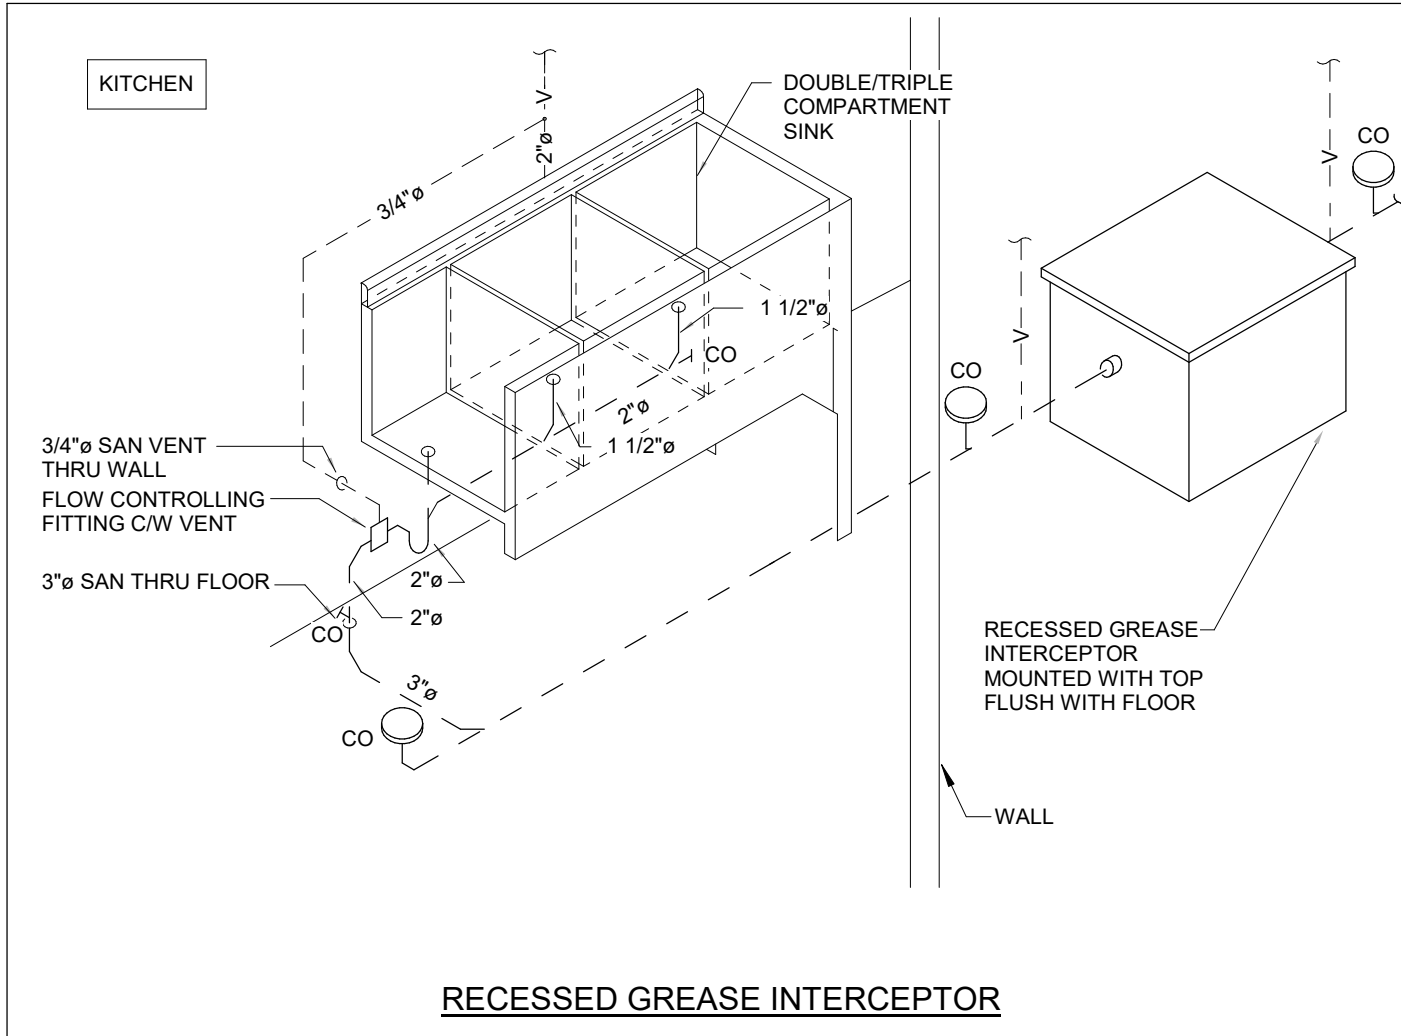

RECESSED GREASE INTERCEPTOR

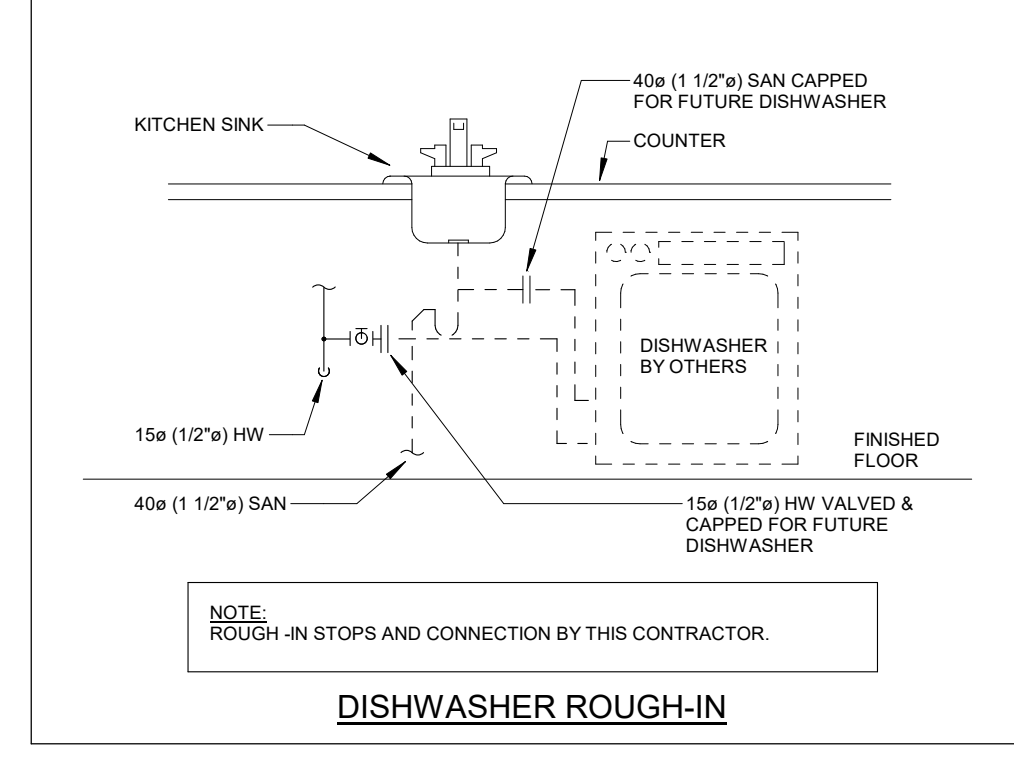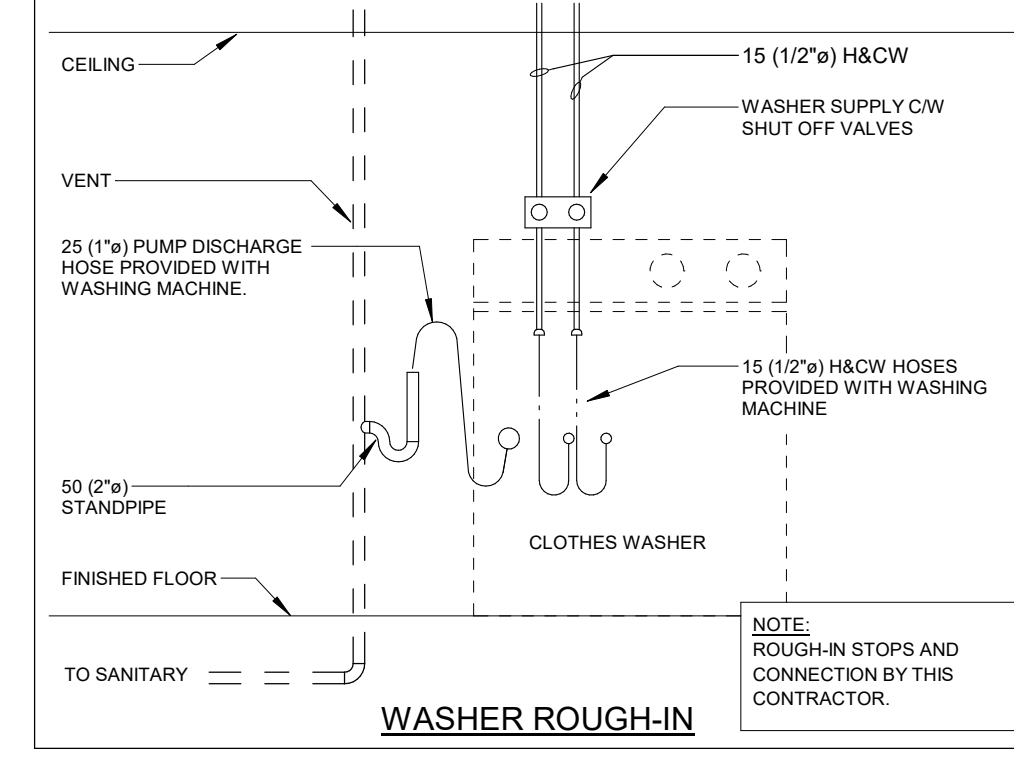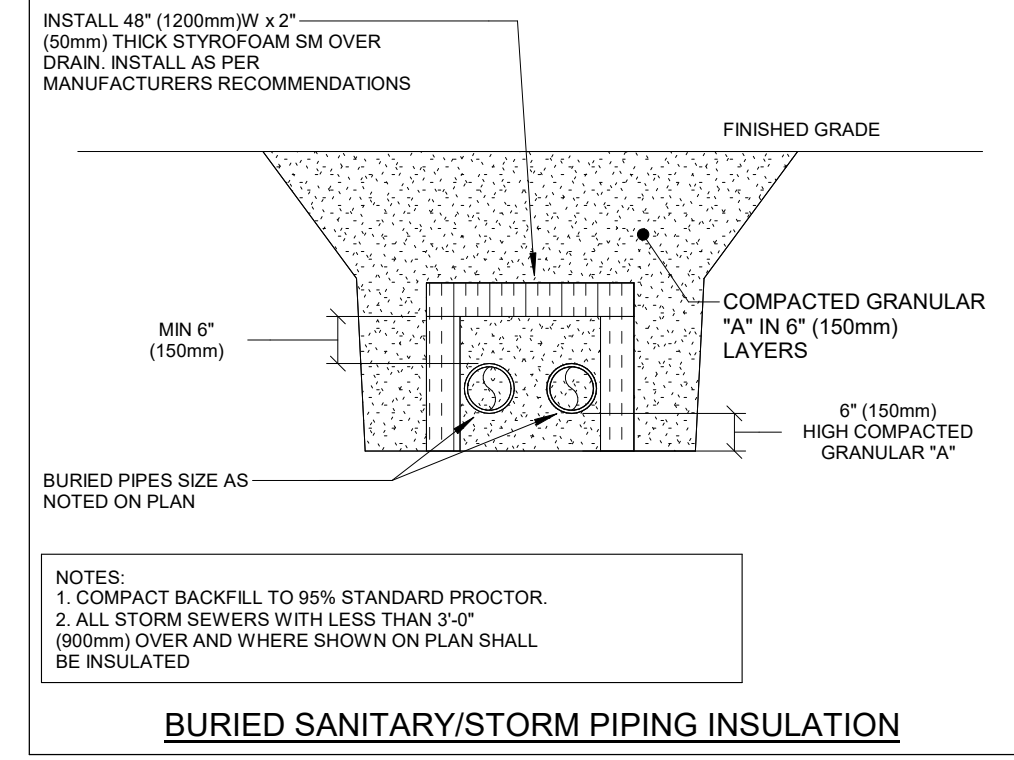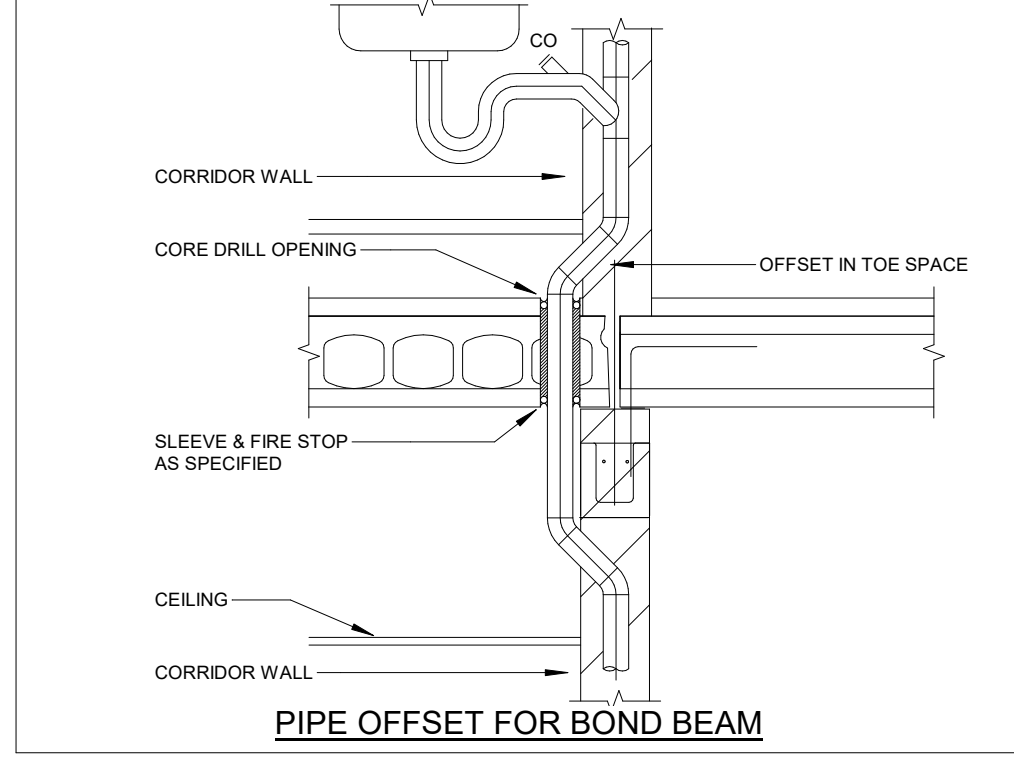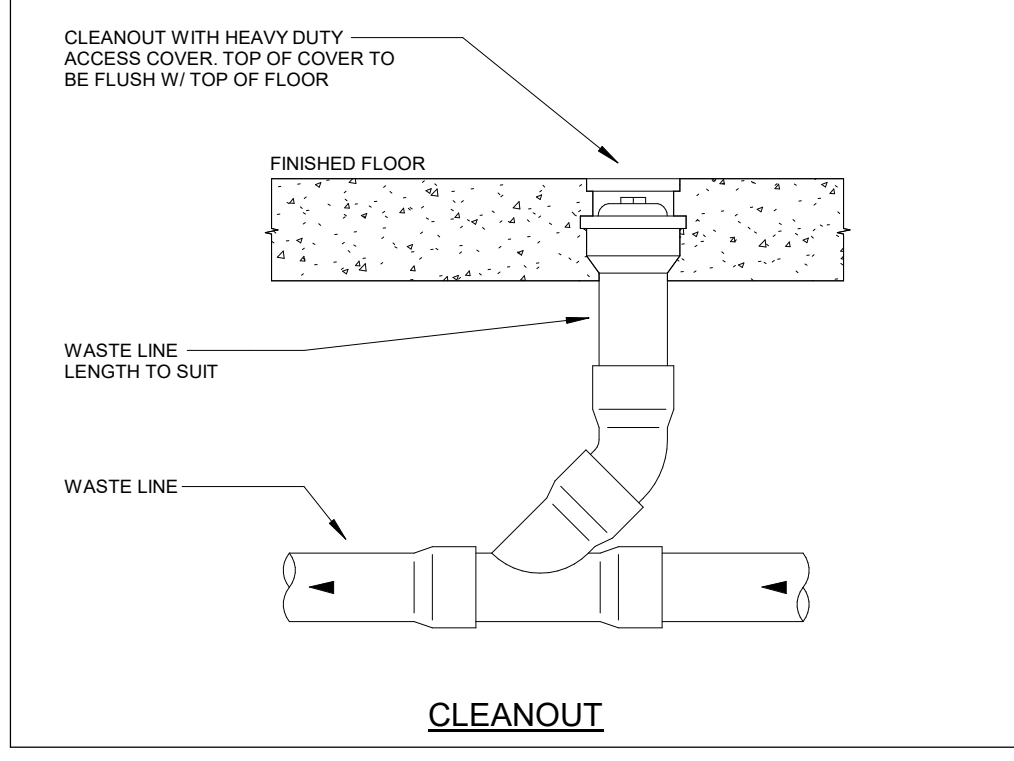

MILTON #13 PUBLIC SCHOOL

1345 TRUDEAU DRIVE
MILTON, ON

LEGAL DESCRIPTION

PART OF LOT 6, CONCESSION 5
TOWN OF MILTON, REGION OF
HALTON

GROUND FLOOR PLAN - BELOW GRADE DRAINAGE

HOSSACK & ASSOCIATES ARCHITECTS

15 Northland Road
Windsor, ON, N9A 1Y8
Phone: 519-253-0555
Website: www.hossack.ca
Project Number: 22124

DEI Consulting Engineers Inc.

MECHANICAL ELECTRICAL AQUATIC

SCALE: As Indicated

PROJECT: 22124

DATE: SEPT 2023


DRAWN: APME

CHECKED: SM

PRINT DATE: 2028-02-03 3:58:21 PM

REVIT FILE: T:\071717\22124\Revit\RT





1 1x 2 2x 3 3x 4x 4S 5x 6 7 7y 8 8x 9y 9 10 10x 11 12 12x 13

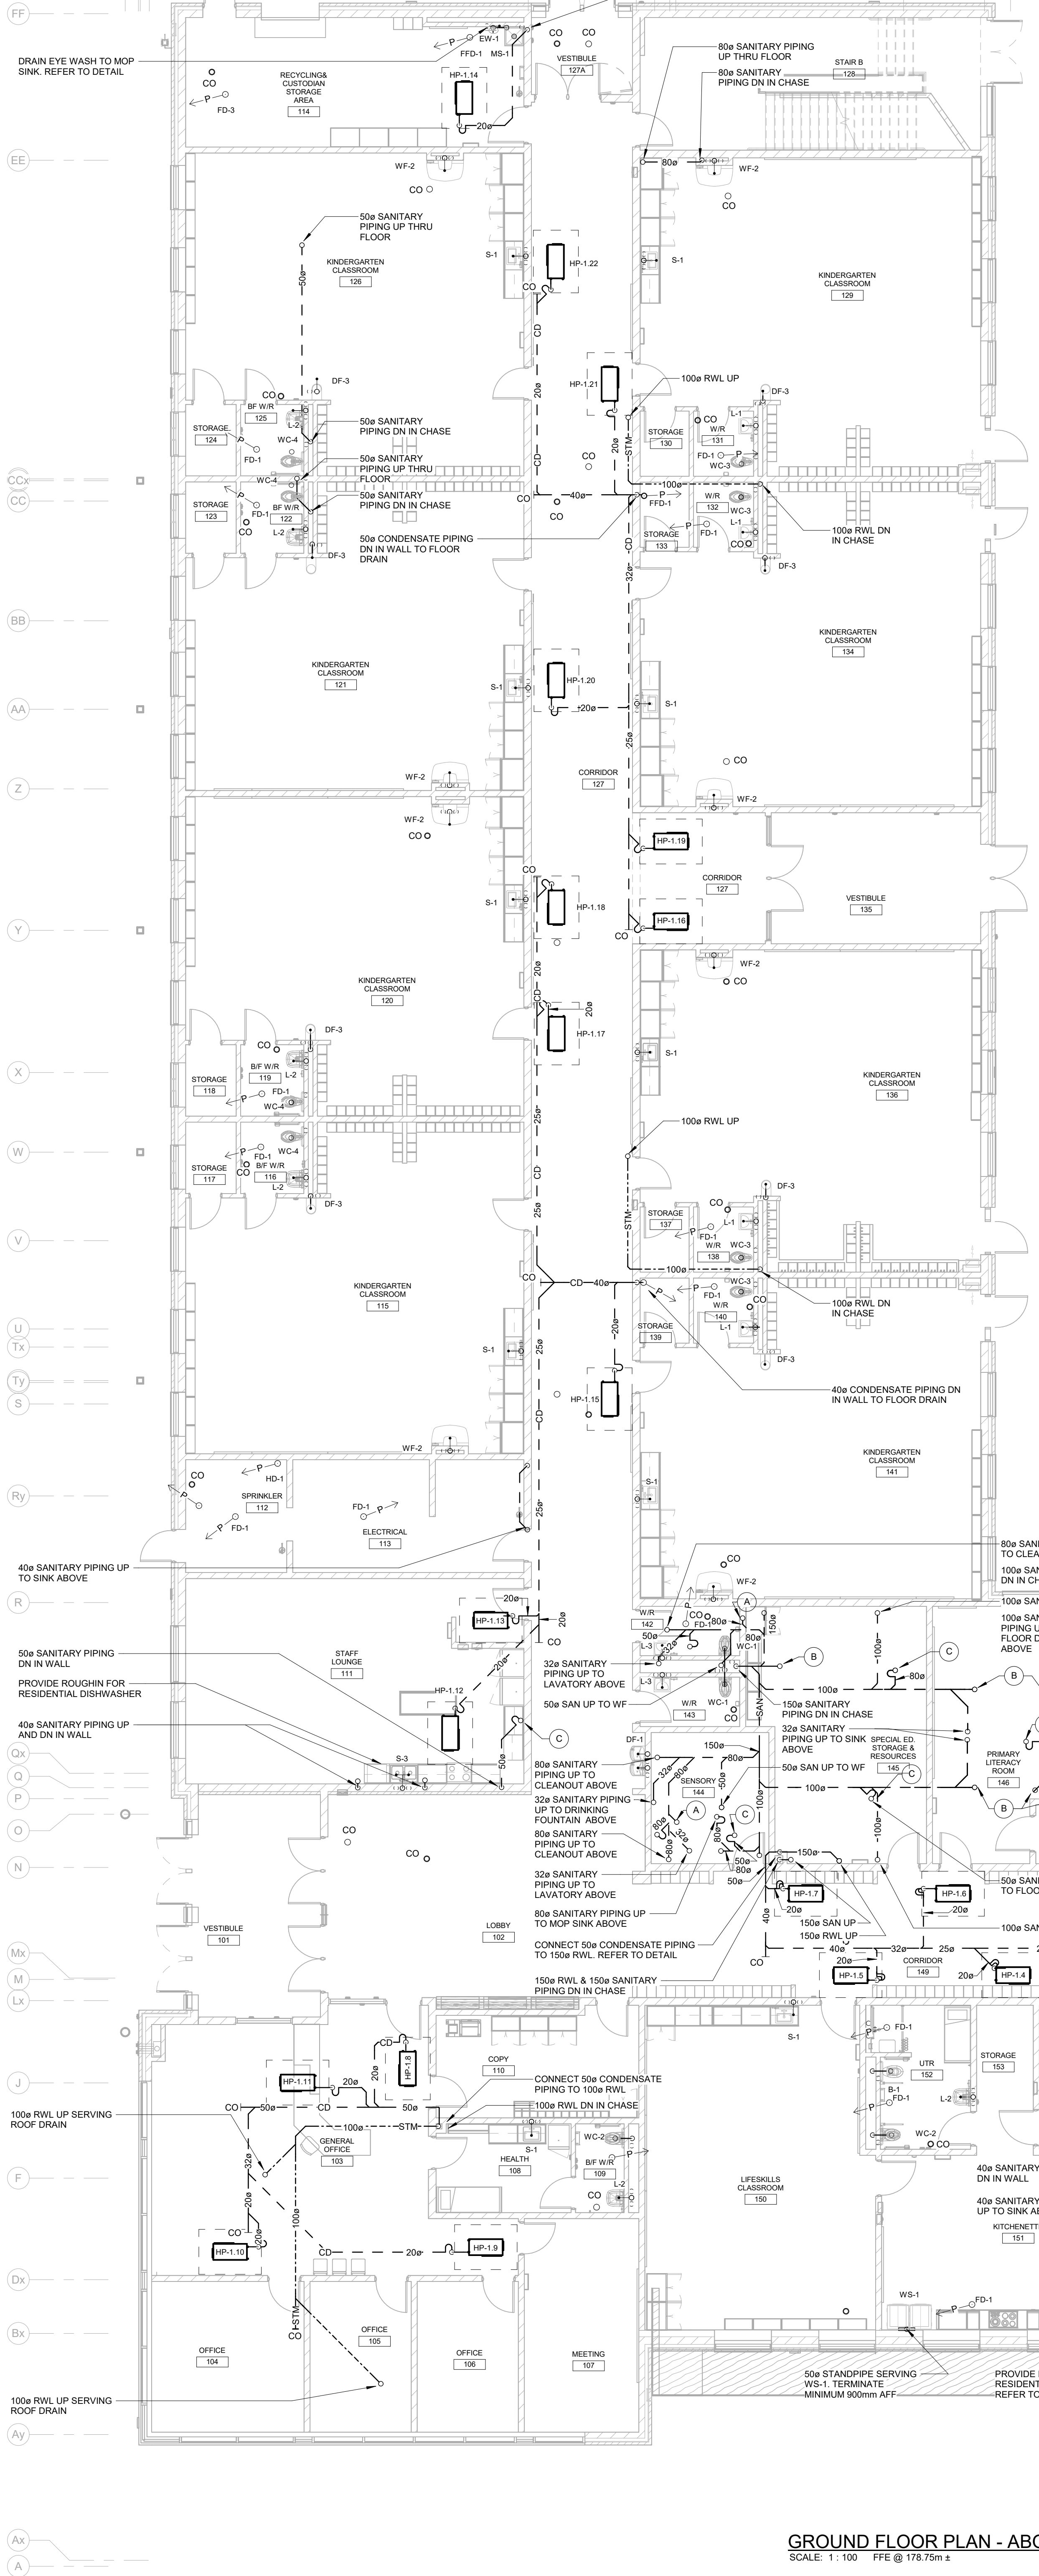

GROUND FLOOR PLAN - ABOVE GRADE DRAINAGE
SCALE: 1" = 100' FFE @ 178.75m

- GENERAL NOTES**
- COORDINATE ROUGH-IN AND MOUNTING HEIGHTS OF FIXTURES WITH MILLWORK AND ARCHITECTURAL DETAILS.
 - SANITARY VENT PIPING IS NOT SHOWN. PROVIDE ALL NECESSARY VENT PIPING FROM ALL FIXTURES FOR A COMPLETE SYSTEM TO ALL LOCAL PLUMBING CODE & LOCAL AUTHORITY REQUIREMENTS. CONNECTED TO EXISTING VENTS OR NEW VENTS AS REQUIRED. CO-ORDINATE VENT LOCATIONS WITH GENERAL CONTRACTOR. MAINTAIN MINIMUM 4200mm (14' 0") FROM ANY AIR INLET. INSTALL VENT PIPING HIGH IN JOIST SPACE.
 - COORDINATE UNDERGROUND STORM AND SANITARY PIPING WITH KEEPING TILE SYSTEM. REFER TO ARCHITECTURAL DRAWINGS FOR PROPOSED LOCATIONS.
 - ALL FLOOR DRAINS ARE TO BE VENTED AND TRAP SEAL PRIMED. PROVIDE AUTOMATIC TRAP SEAL PRIMERS, MANIFOLDS AND ASSOCIATED PIPING AS REQUIRED.

- SPECIFIC NOTES**
- A. 800 SANITARY PIPING UP TO WATER CLOSET ABOVE.
B. 1000 SANITARY PIPING UP TO CLEANOUT ABOVE. EXTEND PIPING THRU FLOOR. REFER TO DETAIL.
C. 500 SANITARY PIPING UP TO FLOOR DRAIN ABOVE.

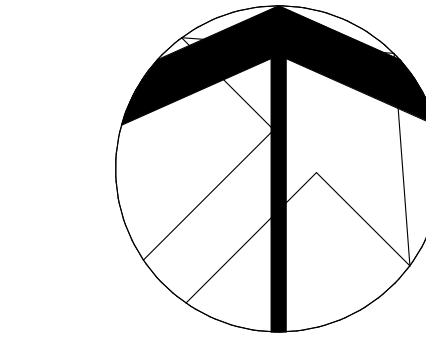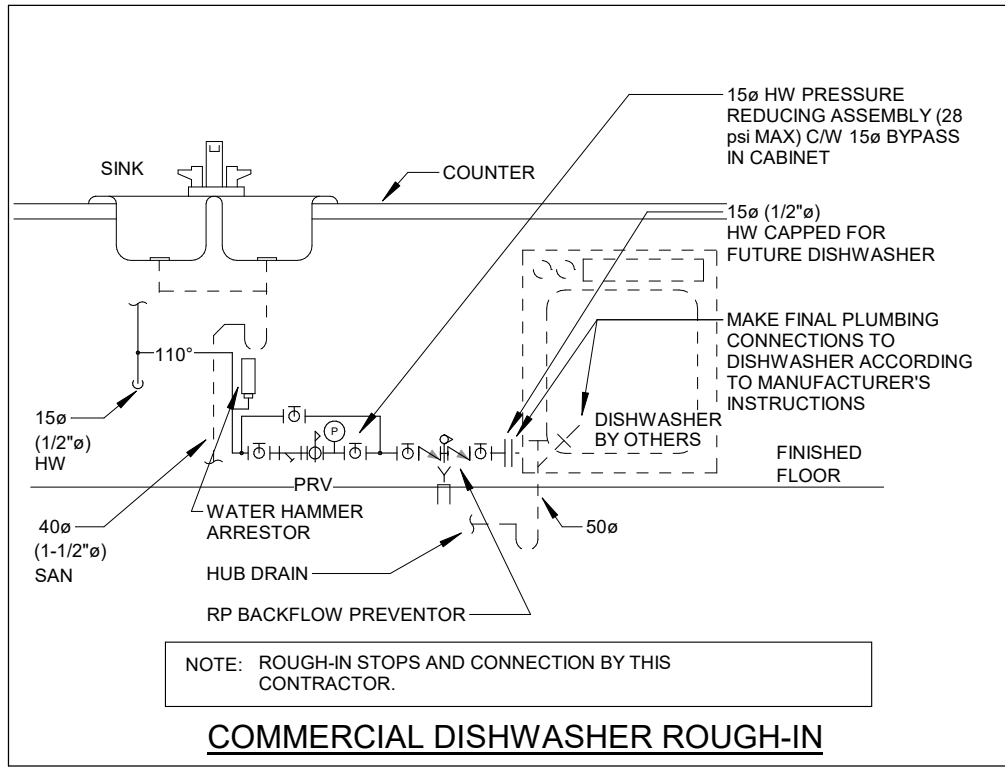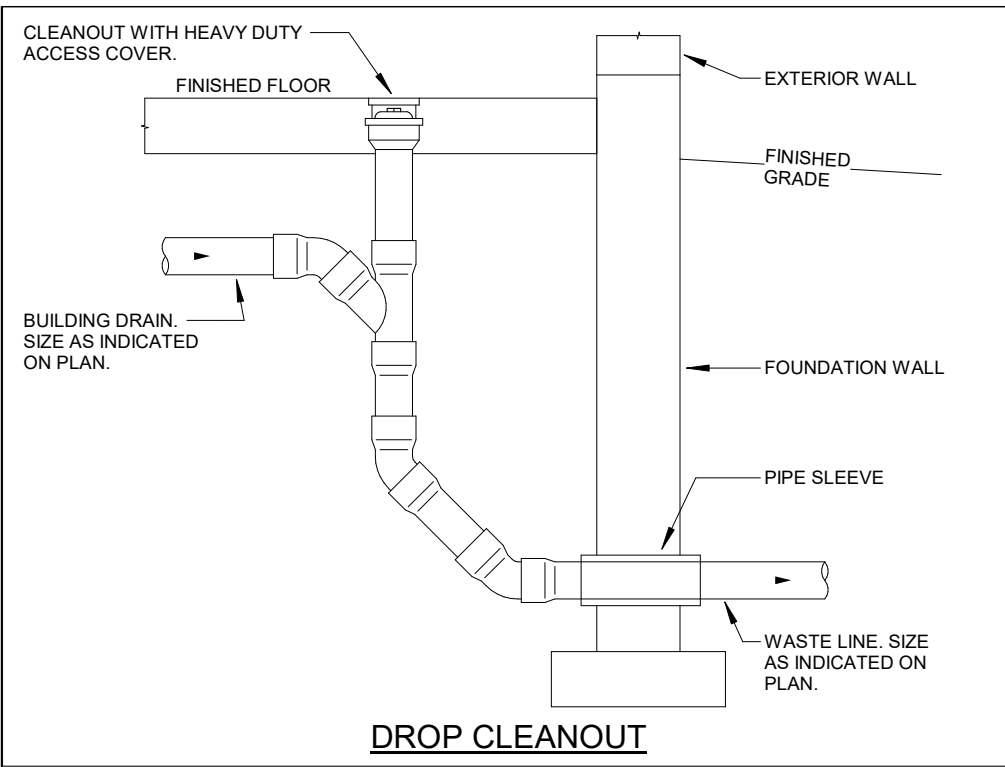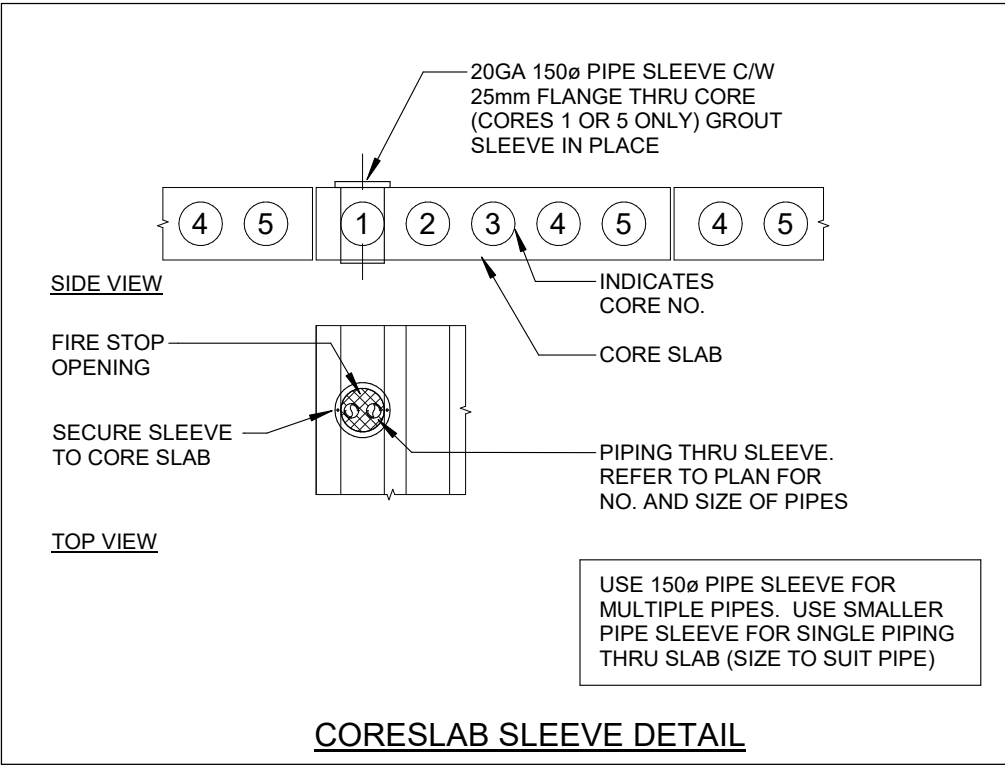

NO.	DESCRIPTION	DATE
4	ISSUED FOR TENDER	26.02.23
3	ISSUED FOR TENDER REVIEW	26.01.19
2	PERMITTED FOR PERMIT	25.08.20
1	ISSUED FOR PERMIT	25.03.21

The contractor shall verify all dimensions and report all errors and discrepancies to the Consultant before commencement of the work.
The drawings show general arrangement of services. Follow as closely as actual building construction will permit. Obtain approval for relocation of service from Consultant before commencement of the work.
The drawings do not indicate all off-site fitting and accessories which may be required. Provide the same to meet the required conditions. Drawings and specifications, etc., prepared and issued by the consultant are the property of the consultant and must be returned at the completion of the project. These documents are not to be duplicated or copied without the consent of the Consultant.
Do not scale the drawing.
© 2025 DEI & Associates Inc.



MILTON #13 PUBLIC SCHOOL
1345 TRUDEAU DRIVE
MILTON, ON

LEGAL DESCRIPTION
PART OF LOT 6, CONFESSION 5
TOWN OF MILTON, REGION OF
HALTON


MILTON DISTRICT SCHOOL BOARD
L.V. SINGLETON EDUCATION CENTRE
1050 QUELPH LINE
BURLINGTON, ON L7R 5Z2
TEL: (905) 335-3883
FAX: (905) 335-8602

GROUND FLOOR PLAN - ABOVE GRADE DRAINAGE

HOSSACK & ASSOCIATES ARCHITECTS

DEI Consulting Engineers

MECHANICAL ELECTRICAL AQUATIC
SCALE: As Indicated
PROJECT: 22124
DATE: SEPT 2023
DRAWN: AP/IE
CHECKED: SM
PRINT DATE: 2028-02-03 3:58:28 PM
REVIT FILE: T:\01717123\02\Revit\RYT

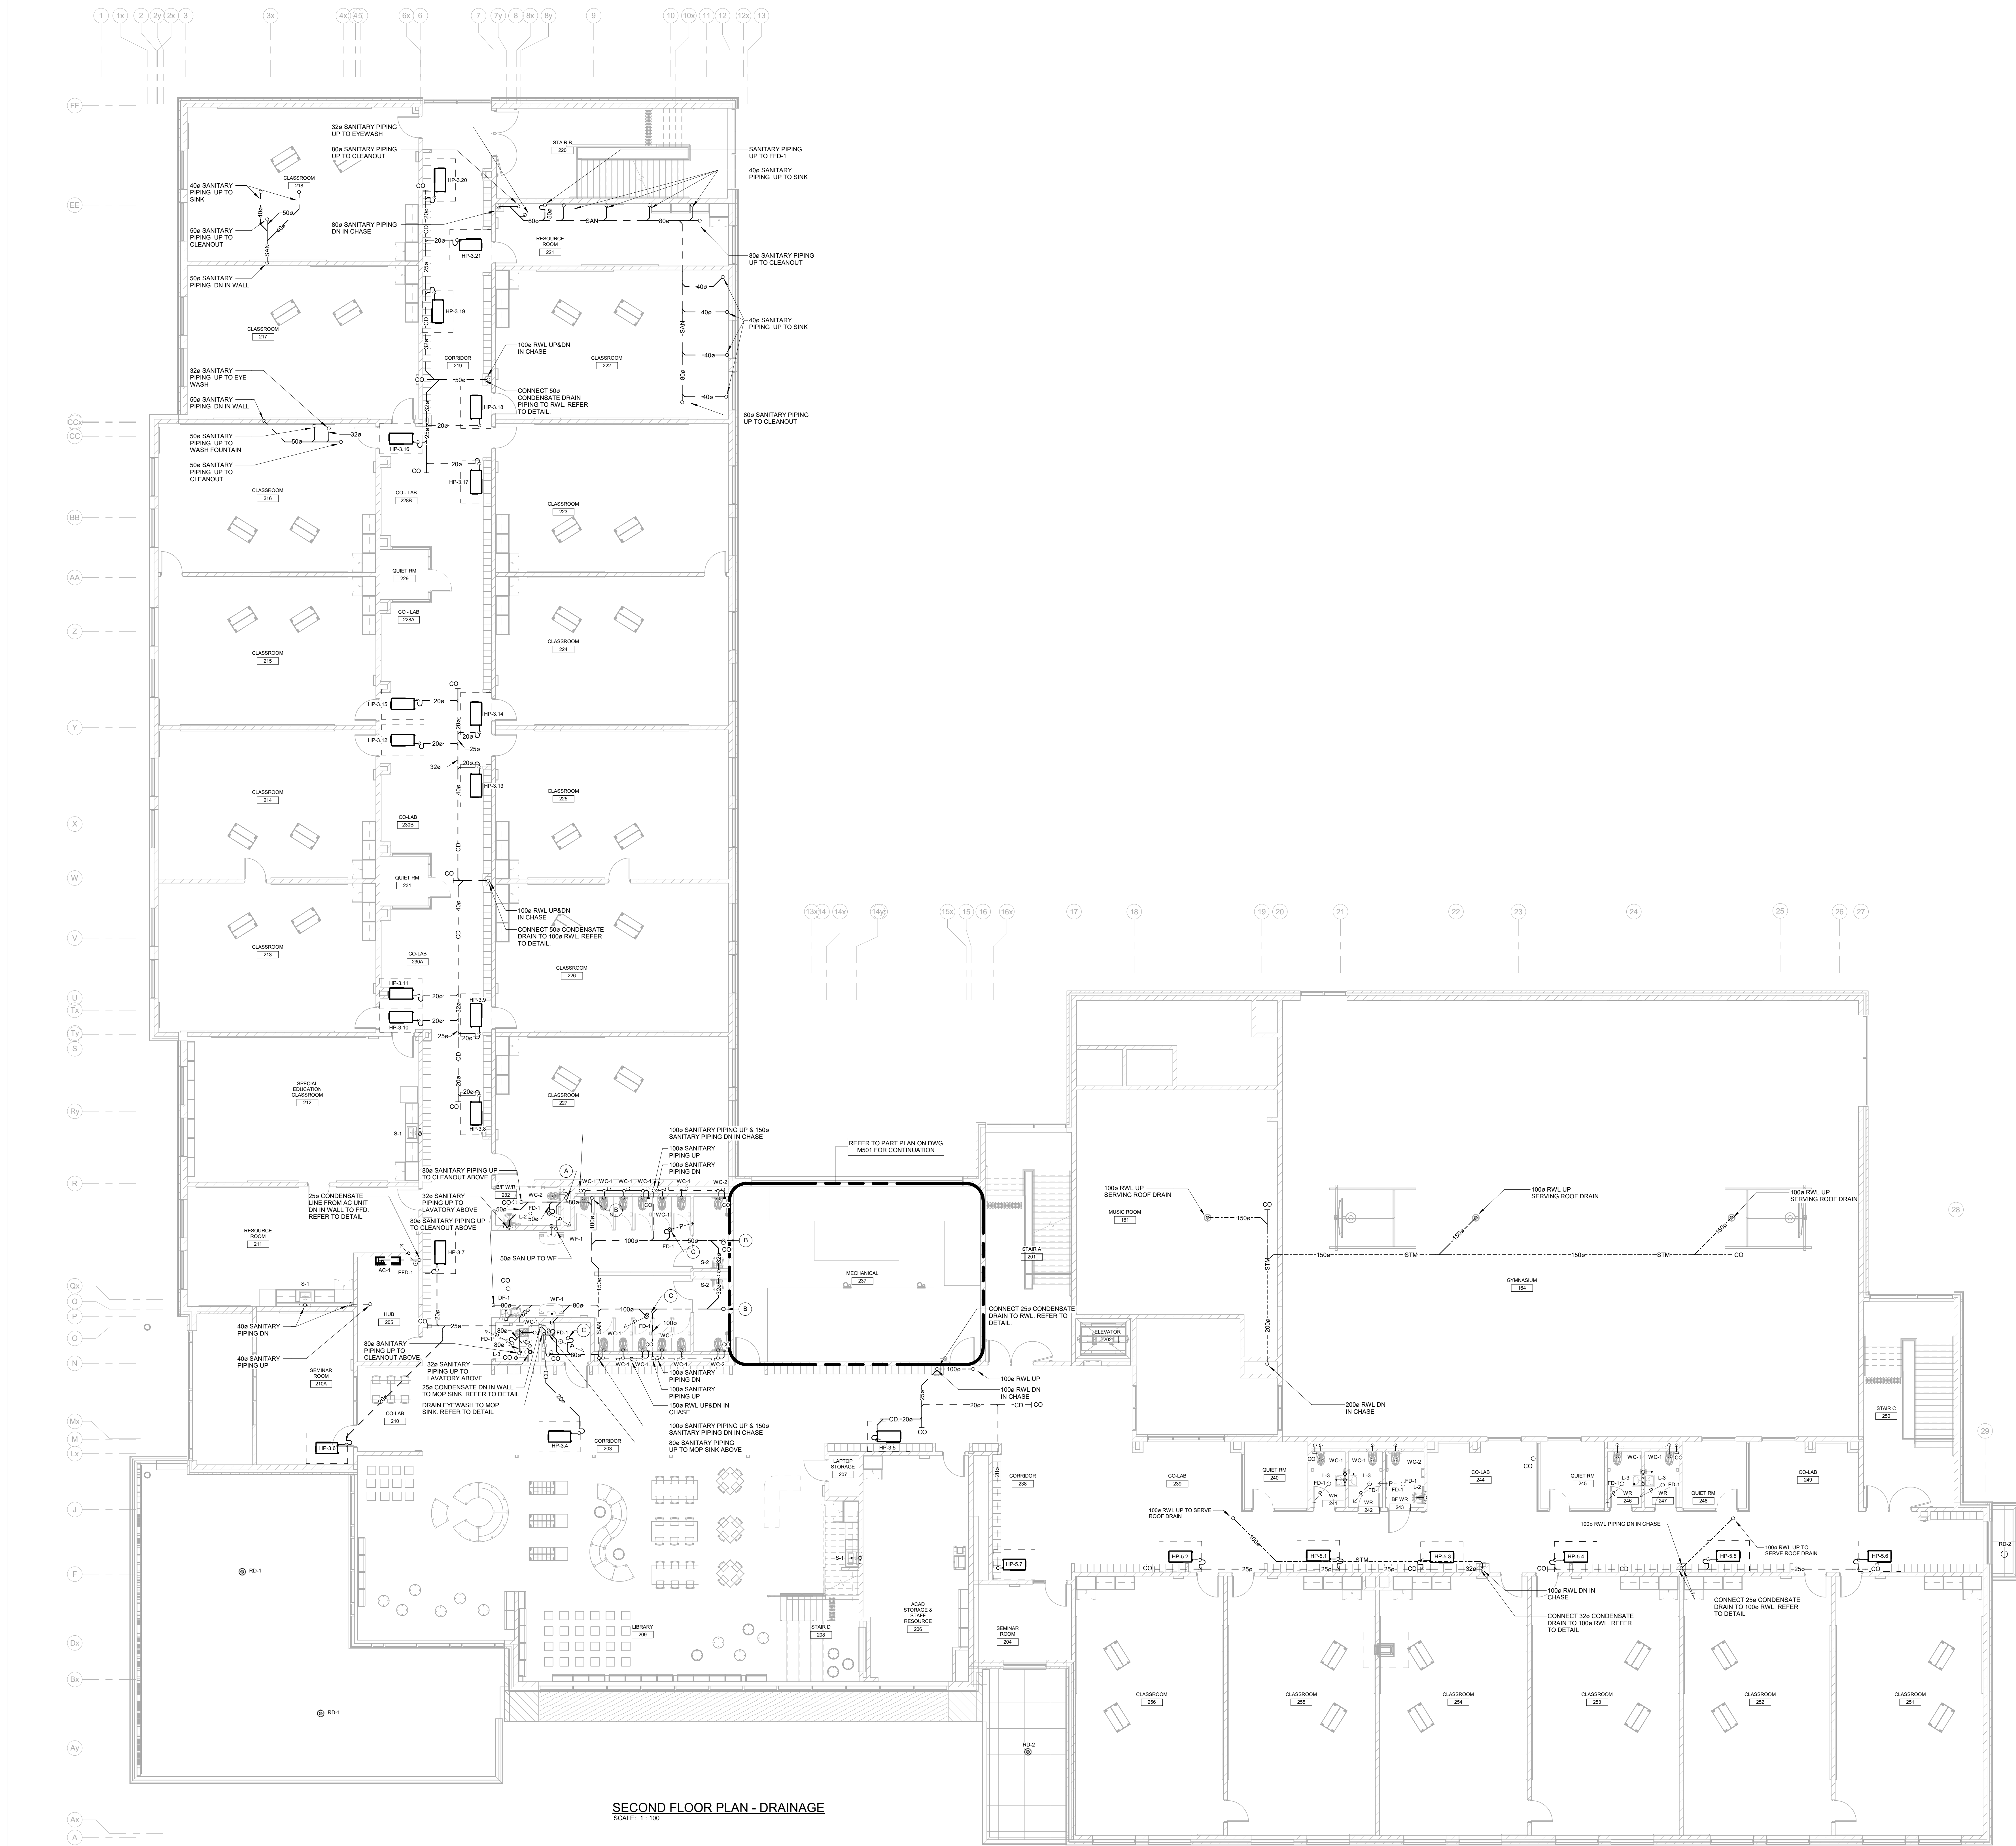


SECOND FLOOR PLAN - DRAINAGE
SCALE: 1:100

GENERAL NOTES


- CO-ORDINATE ROUGH-IN AND MOUNTING HEIGHTS OF FIXTURES WITH MILLWORK AND ARCHITECTURAL DETAILS.
- SANITARY VENT PIPING IS NOT SHOWN. PROVIDE ALL NECESSARY VENT PIPING FROM ALL FIXTURES FOR A COMPLETE SYSTEM TO ALL LOCAL PLUMBING CODE & LOCAL AUTHORITY REQUIREMENTS, CONNECTED TO EXISTING VENTS OR NEW VENTS AS REQUIRED. CO-ORDINATE VENT LOCATIONS WITH GENERAL CONTRACTOR. MAINTAIN MINIMUM 4200mm (14'-0") FROM ANY AIR INLET. INSTALL VENT PIPING HIGH IN JOIST SPACE.
- CO-ORDINATE UNDERGROUND STORM AND SANITARY PIPING WITH WEERING TILE SYSTEM. REFER TO ARCHITECTURAL DRAWINGS FOR PROPOSED LOCATIONS.
- ALL FLOOR DRAINS ARE TO BE VENTED AND TRAP SEAL PRIMED. PROVIDE AUTOMATIC TRAP SEAL PRIMERS, MANIFOLDS AND ASSOCIATED PIPING AS REQUIRED.
- EXTEND CLEANOUTS UP THROUGH FLOOR (TYPICAL).

SPECIFIC NOTES

- A. 80a SANITARY PIPING UP TO WATER CLOSET ABOVE.
- B. 100a SANITARY PIPING UP TO CLEANOUT ABOVE. EXTEND PIPING THRU FLOOR. REFER TO DETAIL.
- C. 50a SANITARY PIPING UP TO FLOOR DRAIN ABOVE.

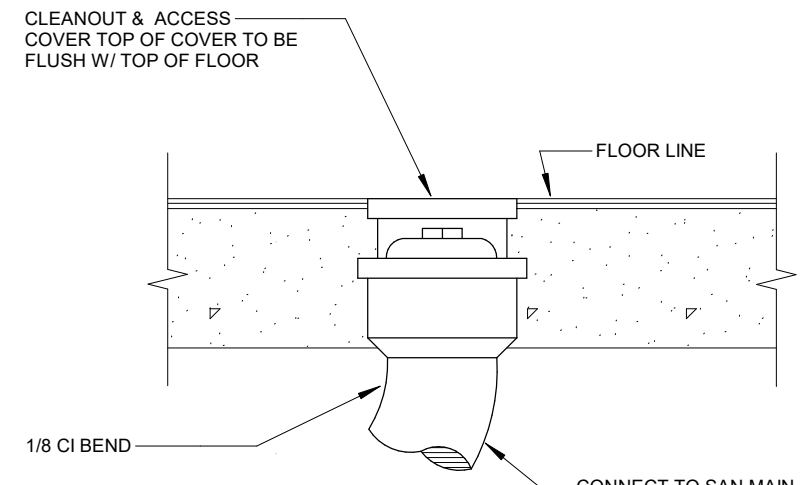


FLOOR CLEANOUT

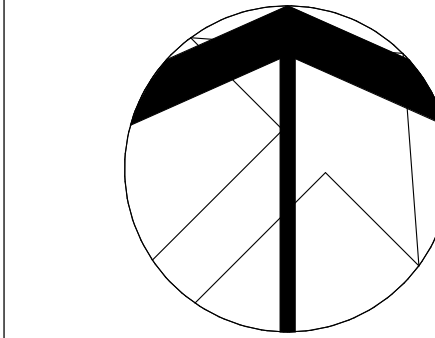

4	ISSUED FOR TENDER	26.02.03
3	ISSUED FOR TENDER REVIEW	26.01.10
2	PRE-ISSUED FOR PERMIT	25.08.08
1	ISSUED FOR PERMIT	26.03.21
NO	DATE	

The contractor shall verify all dimensions and report all errors and discrepancies to the Consultant before commencement of the work.
The drawings show general arrangement of services. Follow as closely as actual building construction will permit. Obtain approval for relocation of service from Consultant before commencement of the work.
The drawings do not indicate all offsite fitting and accessories which may be required. Provide the same to meet the required conditions. Drawings and specifications, etc., prepared and issued by the consultant are the property of the consultant and must be returned at the completion of the project. These documents are not to be duplicated or copied without the consent of the Consultant.
Do not scale the drawing.
© 2026 DEI & Associates Inc.

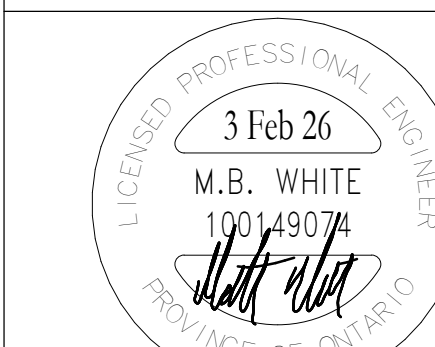

MILTON #13 PUBLIC SCHOOL

1345 TRUDEAU DRIVE
MILTON, ON

LEGAL DESCRIPTION

PART OF LOT 6, CONCESSION 5
TOWN OF MILTON, REGION OF
HALTON

MILTON DISTRICT SCHOOL BOARD
1111 SINGLTON EDUCATION CENTRE
BURLINGTON, ON L7R 5C2
TEL: (905) 335-3883
FAX: (905) 335-3882

SECOND FLOOR PLAN - DRAINAGE

HOSSACK & ASSOCIATES ARCHITECTS

15 Northland Road
Windsor, ON N9A 1Y8
Phone: 519-253-0555
Website: hossaack.com
Project Number: 22-02





MECHANICAL ELECTRICAL AQUATIC
PROJECT
22124

DATE: As Indicated
DRAWN: AP/IE
CHECKED: SM
REVIT FILE: T:\01717123\02\Revit\RYT

PRINT DATE: 2026-02-03 3:58:30 PM
REVIT FILE: T:\01717123\02\Revit\RYT



- CO-ORDINATE ROUGH-IN AND MOUNTING HEIGHTS OF FIXTURES WITH MILLWORK AND ARCHITECTURAL DETAILS.
- SANITARY WATER PIPING IS NOT SHOWN. PROVIDE ALL NECESSARY WATER PIPING FROM ALL FIXTURES FOR A COMPLETE SYSTEM TO ALL LOCAL PLUMBING CODE AND ALL LOCAL AGENCY REQUIREMENTS. CONNECTED TO EXISTING VENTS OR NEW VENTS AS REQUIRED. CO-ORDINATE WATER LOCATIONS WITH GENERAL CONTRACTOR. MAINTAIN MINIMUM 450mm (14") FROM ANY AIR INLET. INSTALL 100mm (4") FROM ANY EXHAUST HIGH IN CEILING.
- CO-ORDINATE UNDERGROUND STORMS AND SANITARY PIPING WITH WEEPING LIFT SYSTEM. REFER TO ARCHITECTURAL DRAWINGS FOR PROPOSED LOCATIONS.
- ALL FLOOR DRAINS ARE TO BE VENTED AND TRAP SEAL PRIMED. PROVIDE AUTOMATIC TRAP SEAL PRIMERS, MANIFOLDS AND ASSOCIATED PIPING AS REQUIRED.
- EXTEND EXHAUST UP THROUGH FLOOR (TYPICAL).

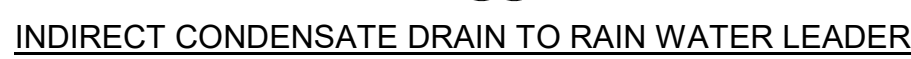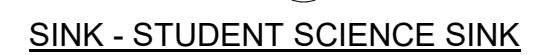

4	ISSUED FOR TENDER	26.02.03
3	ISSUED FOR TENDER REVIEW	26.01.16
2	RE-ISSUED FOR PERMIT	25.08.06
1	ISSUED FOR PERMIT	25.03.21
NO.	DESCRIPTION	DATE

The contractor shall verify all dimensions and report all errors and discrepancies to the Consultant before commencement of the work.

The drawings show general arrangement of services. Follow as closely as actual building construction will permit. Obtain approval for relocation of service from Consultant before commencement of the work.

The drawings do not indicate all offsets fitting and accessories which may be required. Provide the same to meet the required conditions. Drawings and specifications, etc., prepared and issued by the contractor shall be approved by the consultant and must be returned at the completion of the project. These documents are not to be duplicated or copied without the consent of the Consultant.

Do not scale this drawing.

© 2026 DEI & Associates Inc.



MILTON #13 PUBLIC
SCHOOL

1345 TRUDEAU DRIVE

LEGAL DESCRIPTION

PART OF LOT 6, CONCESSION 5
TOWN OF MILTON, REGION OF
HALTON



HALTON DISTRICT SCHOOL BOARD
J.W.SINGLETON EDUCATION CENTRE
2050 GUELPH LINE
BURLINGTON, ON, L7R 3Z2
TEL. (905) 335-3663
FAX (905) 335-9802

THIRD FLOOR PLAN - DRAINAGE

HOSSACK
& ASSOCIATES
 ARCHITECTS



1-2150 DUNWIN DRIVE
GALLOA, ONTARIO L2L 5A5
1-800-678-6786 Fax: 905-662-0000



Consulting Engineers


MECHANICAL | ELECTRICAL | AQUATIC

As Indicated	22124
DATE	

DRAWN	DRAWING
-------	---------

M204

PRINT DATE	2026-02-03 3:59:33 PM
------------	-----------------------







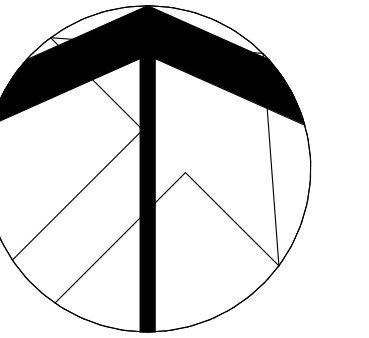


GENERAL NOTES

- REFER TO M4 SERIES DRAWINGS FOR THERMOSTAT/SENSORS NOT INDICATED ON THIS DRAWING.
- COORDINATE ROUGH-IN AND MOUNTING HEIGHTS OF FIXTURES WITH MILLWORK AND ARCHITECTURAL DETAILS.

SPECIFIC NOTES

- 200 HPSR PIPING ON WALL. REFER TO HEAT PUMP PIPING DETAIL.
- 250 HPSR PIPING ON WALL. REFER TO HEAT PUMP PIPING DETAIL.
- MAINTAIN MINIMUM CLEARANCE FOR HEAT PUMP AS PER MANUFACTURER'S RECOMMENDATIONS.
- CONNECT TO RELAY ON ELECTRICAL HEATER.

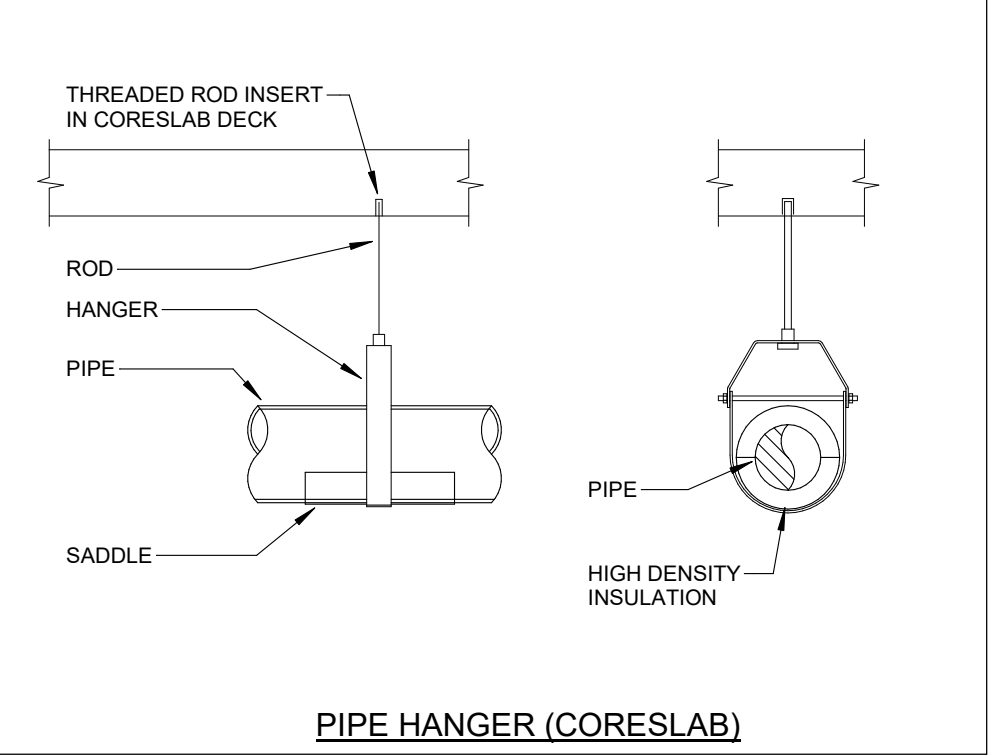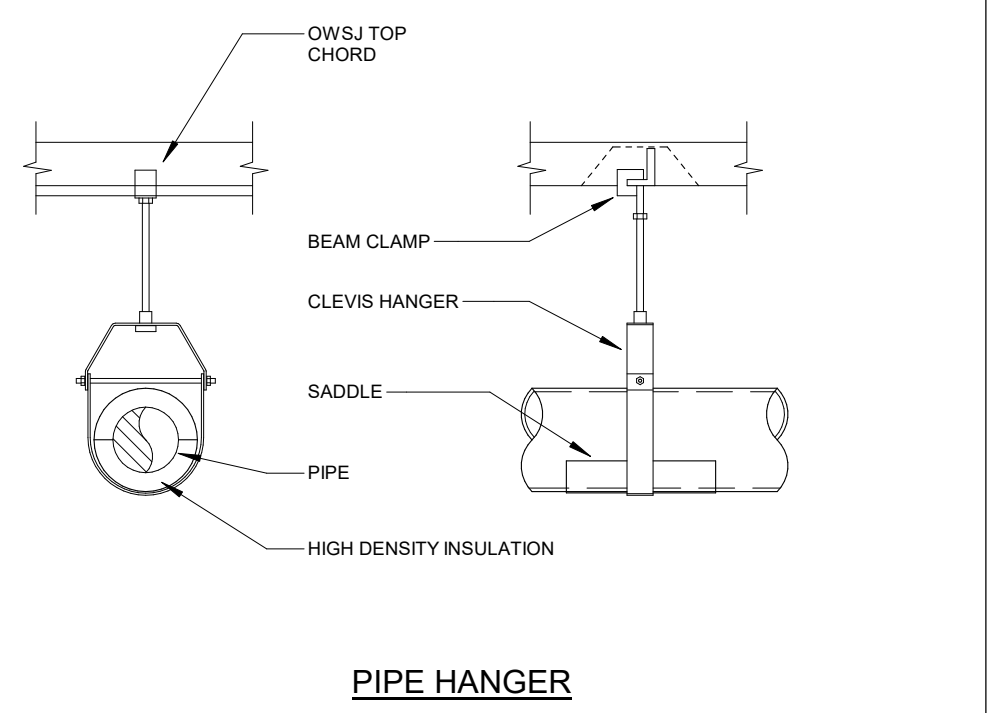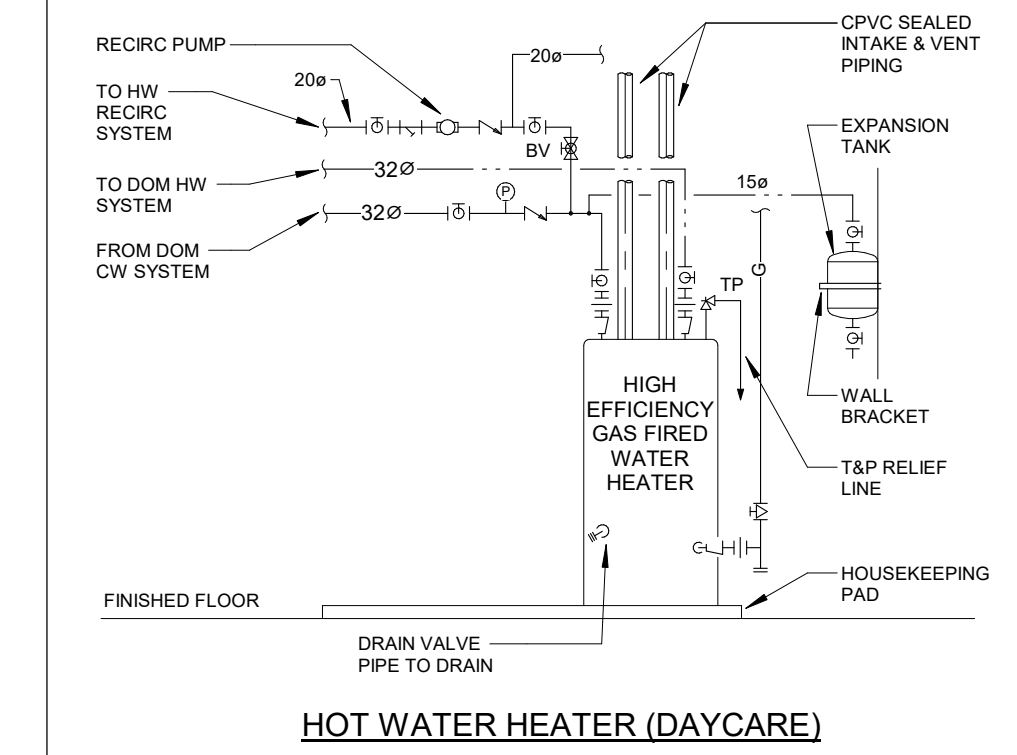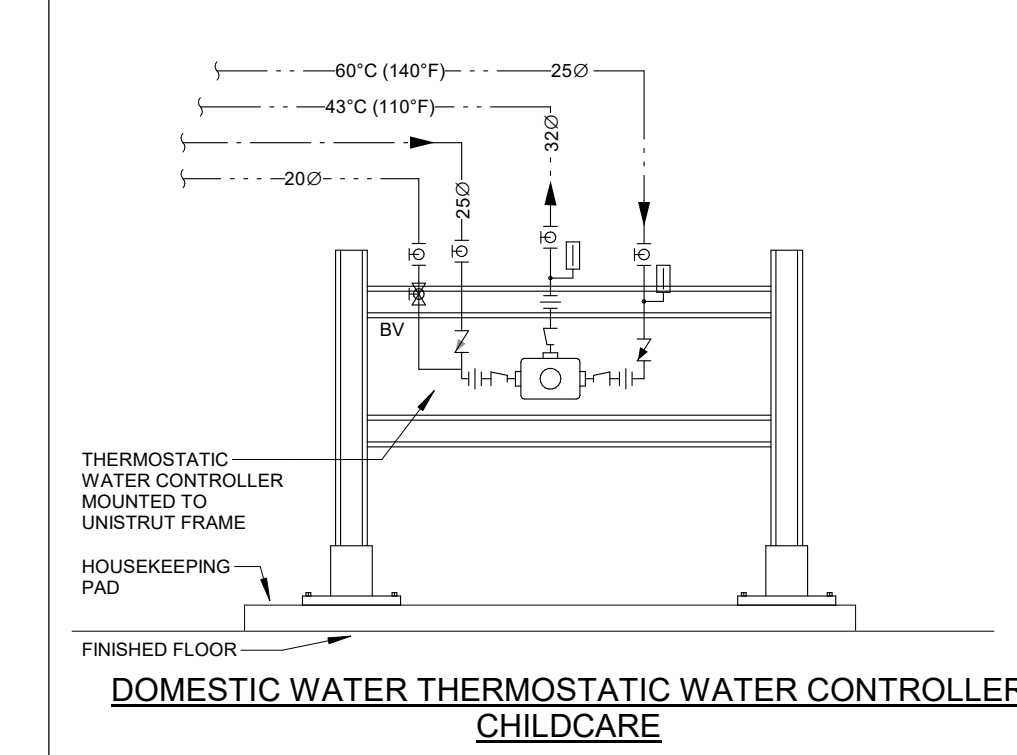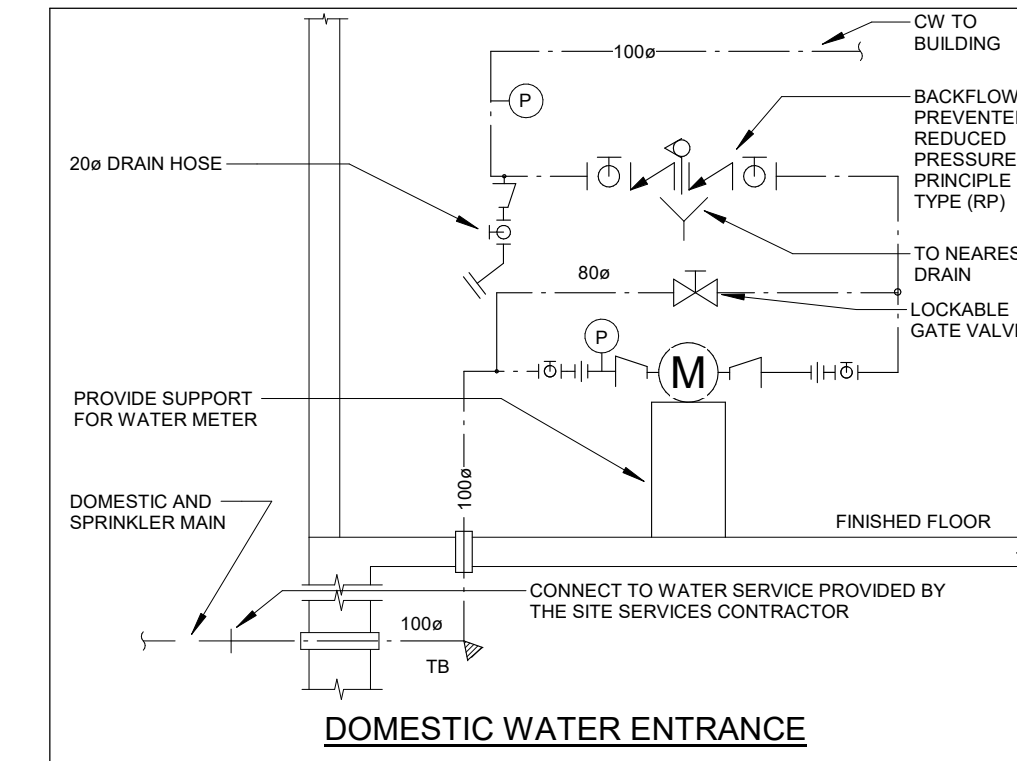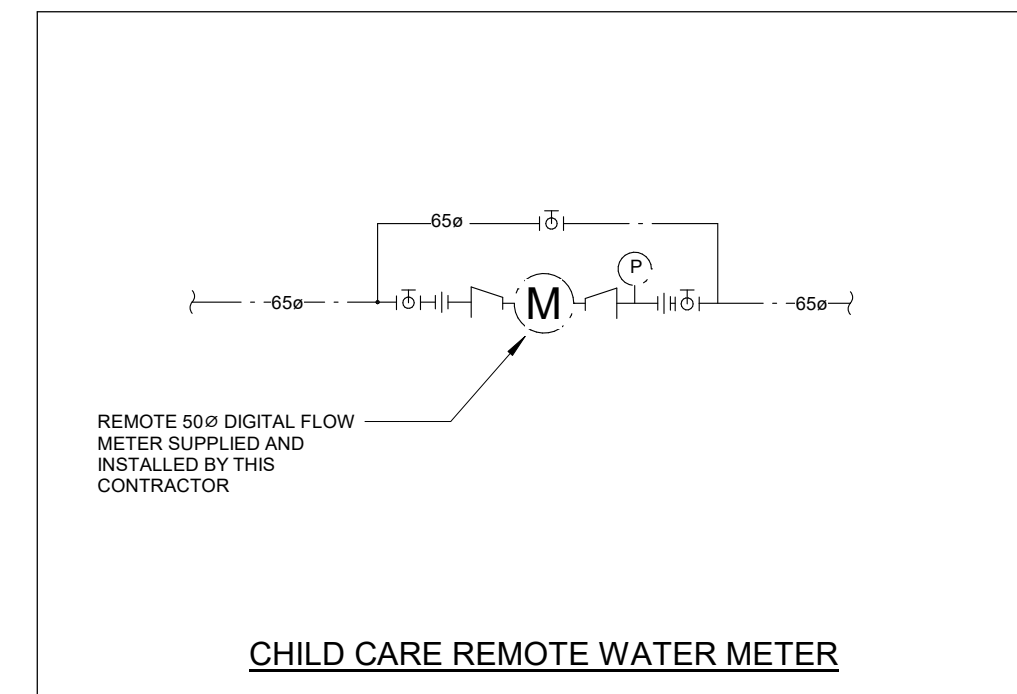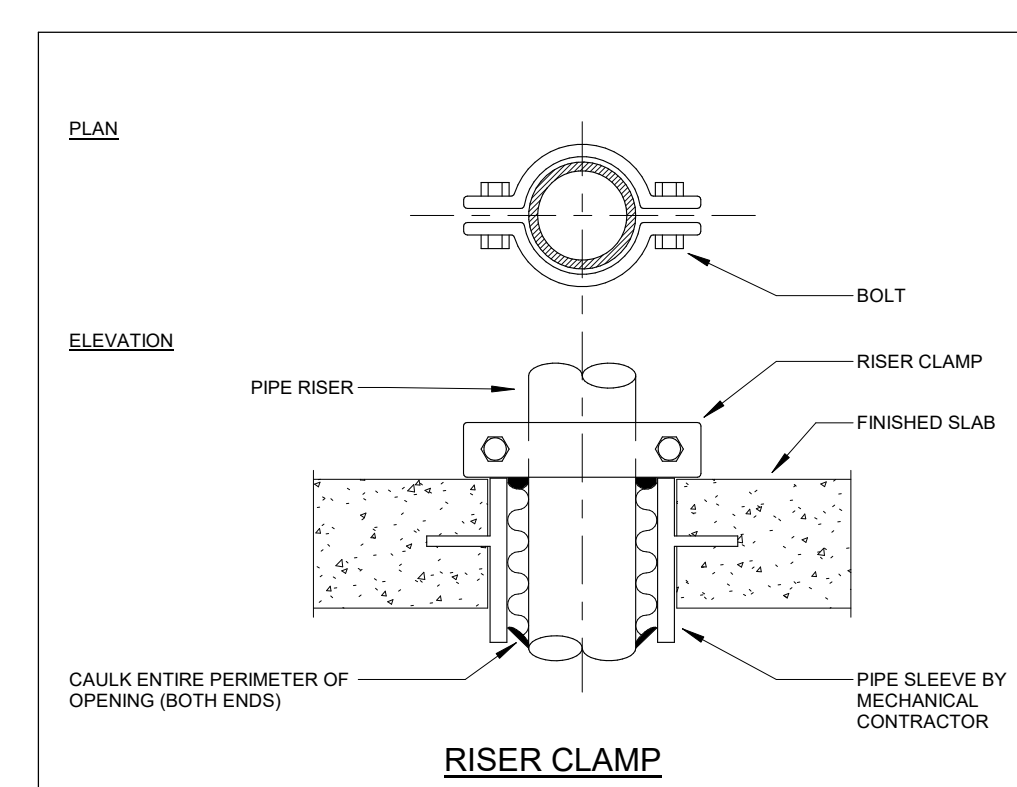

4	ISSUED FOR TENDER	26.02.23
3	ISSUED FOR TENDER REVIEW	26.01.19
2	RE-ISSUED FOR PERMIT	25.08.20
1	ISSUED FOR PERMIT	26.03.21
NO	DATE	

The contractor shall verify all dimensions and report all errors and discrepancies to the Consultant before commencement of the work.

The drawings show general arrangement of services. Follow as closely as actual building construction will permit. Obtain approval for relocation of service from Consultant before commencement of the work.

The drawings do not indicate all off-site fitting and specifications, etc., prepared and issued by the consultant are the property of the consultant and must be returned at the completion of the project. These documents are not to be duplicated or copied without the consent of the Consultant.

Do not scale the drawing.

© 2025 DEI & Associates Inc.



MILTON #13 PUBLIC SCHOOL

1345 TRUDEAU DRIVE
MILTON, ON


LEGAL DESCRIPTION

PART OF LOT 6, CONFESSION 5
TOWN OF MILTON, REGION OF
HALTON

MILTON DISTRICT SCHOOL BOARD
1345 TRUDEAU DRIVE
MILTON, ON L7R 2Z2
TEL: (905) 335-3883
FAX: (905) 335-8602


GROUND FLOOR PLAN - PIPING

HOSSACK & ASSOCIATES ARCHITECTS



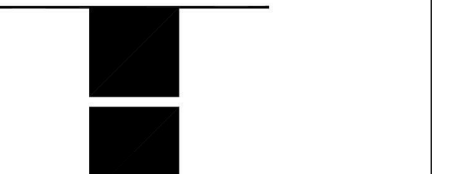


DEI Consulting Engineers
15 Northland Road
Milton, ON L7R 1V8
Phone: (905) 276-2255
Fax: (905) 276-2255
Project Number: 2201


MECHANICAL	ELECTRICAL	AQUATIC
SCALE	As Indicated	PROJECT
DATE	22124	
DRAWN	APPE	DRAWING
CHECKED	SM	M301
PRINT DATE	2026-02-03 3:58:40 PM	
REVIT FILE	T:\01717123\02\Revit\RV	

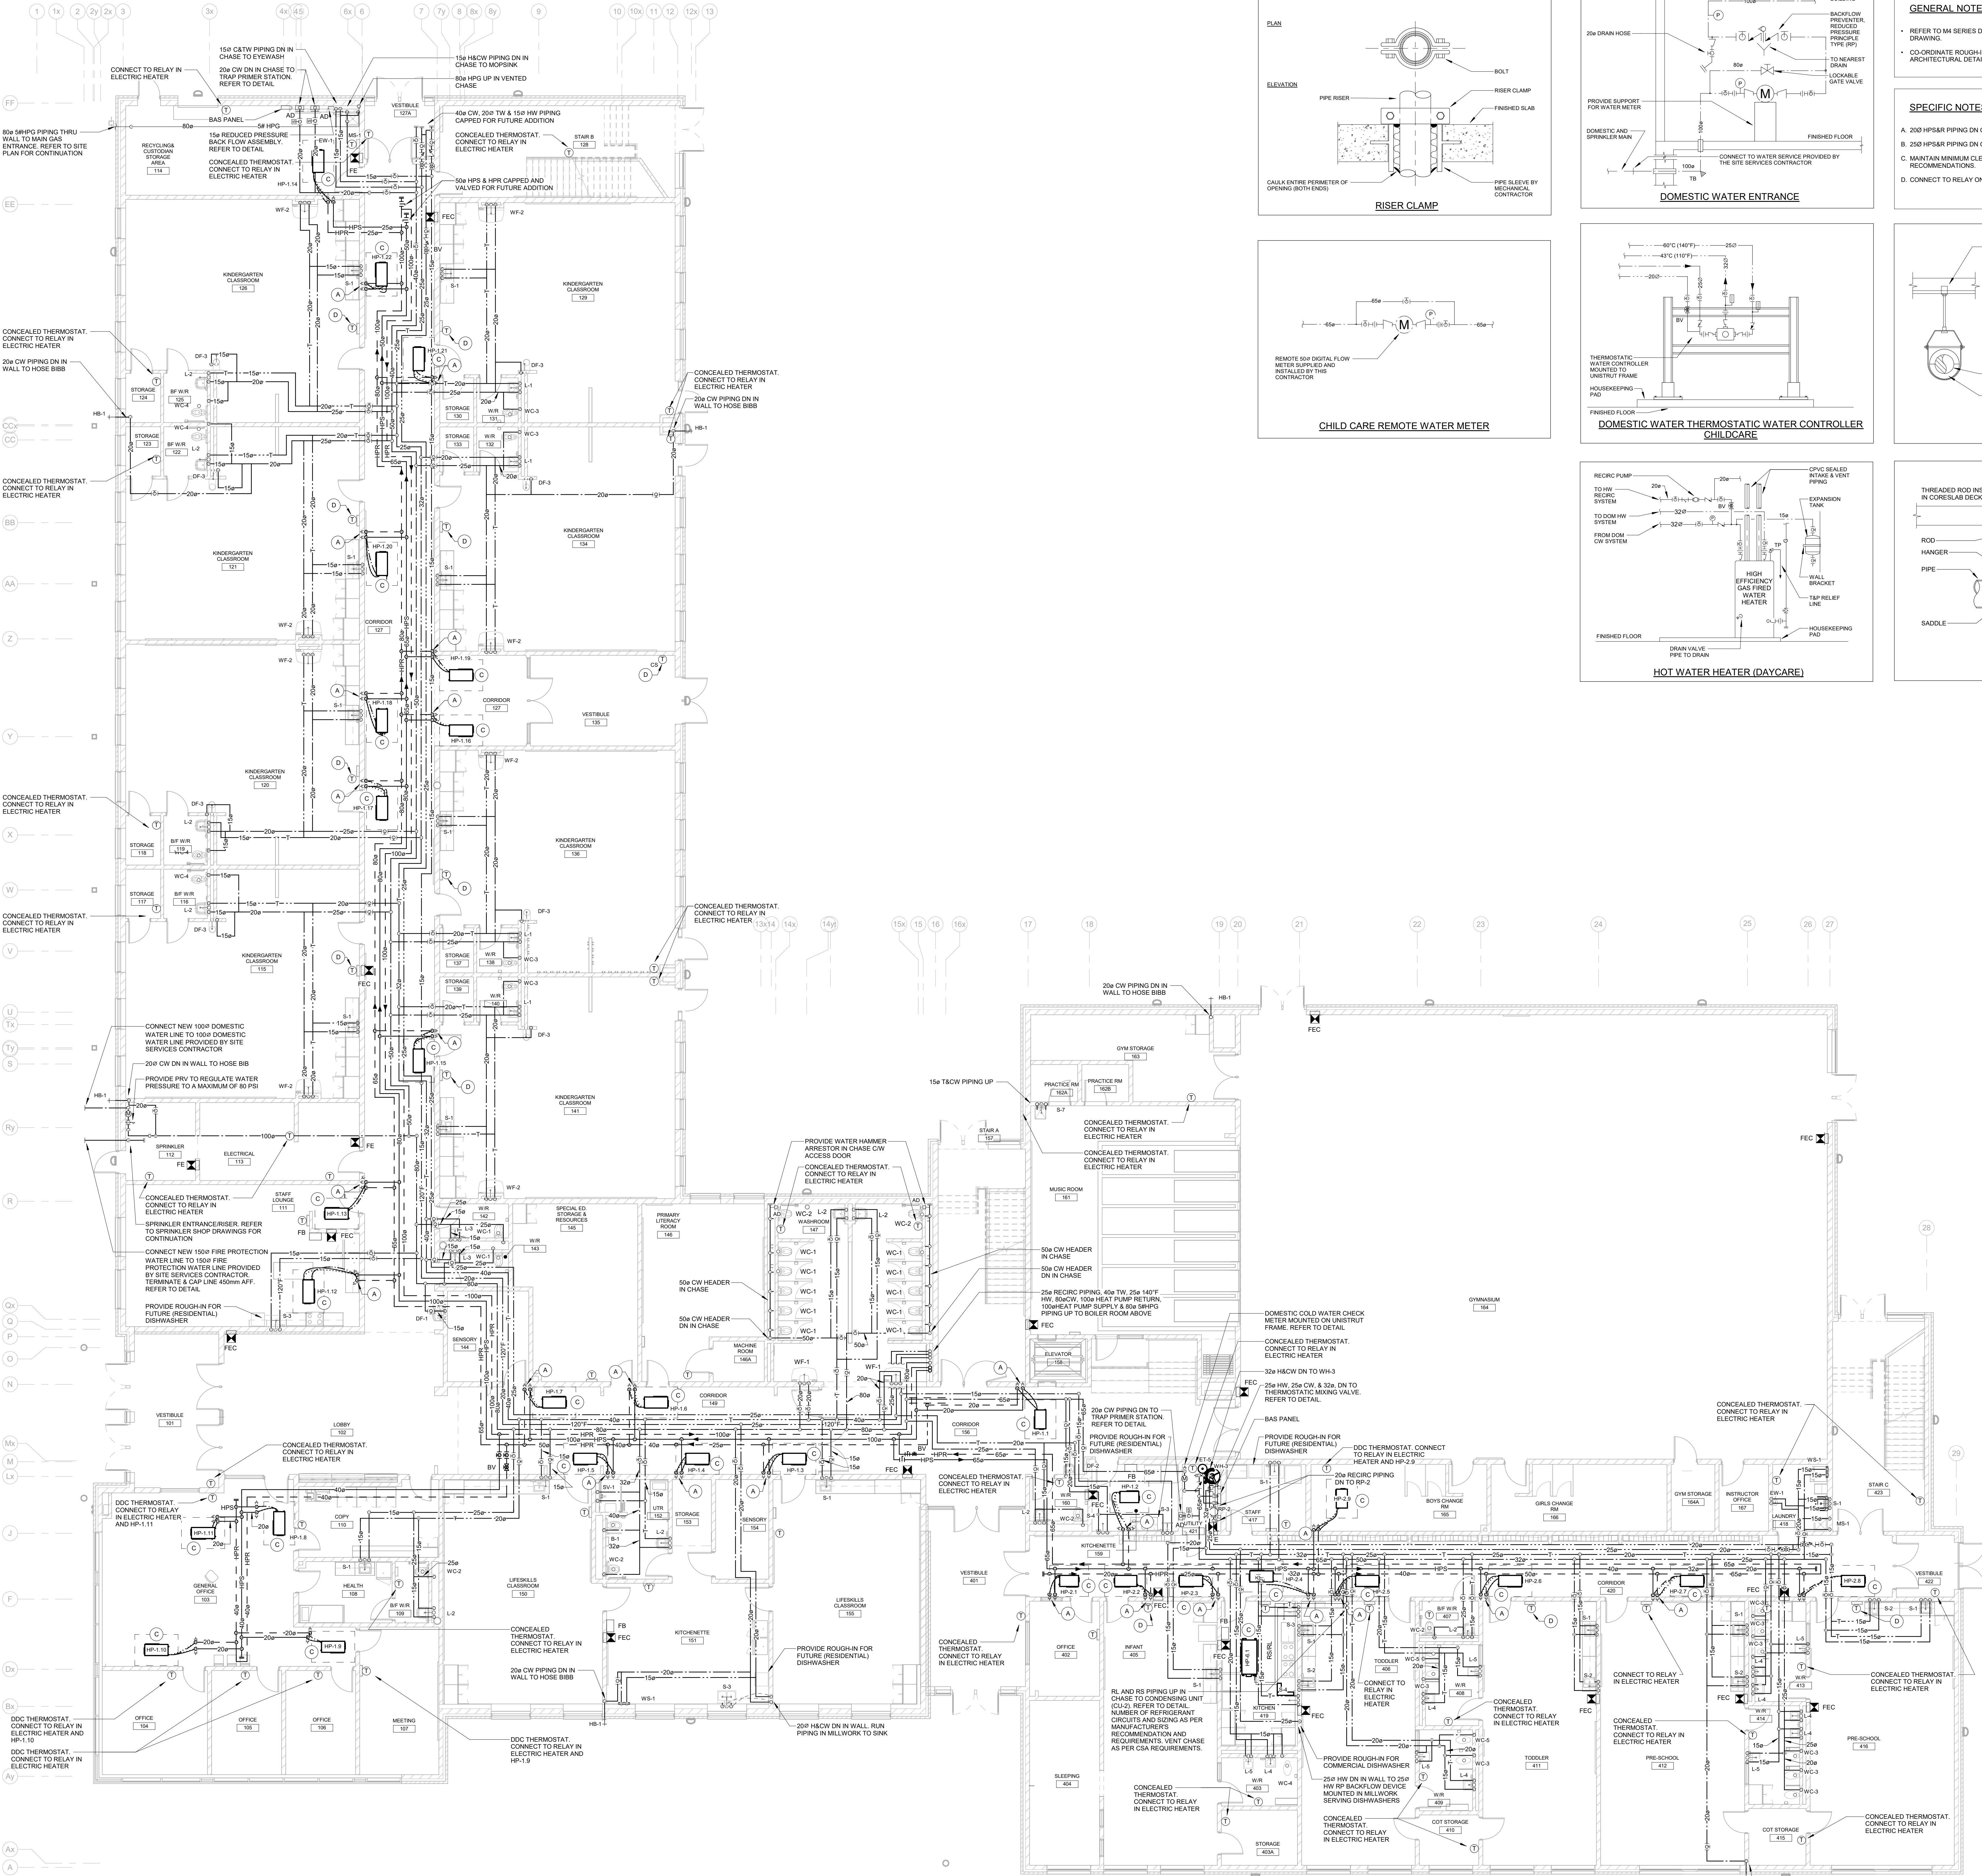

GROUND FLOOR PLAN - PIPING
SCALE: 1" = 10'

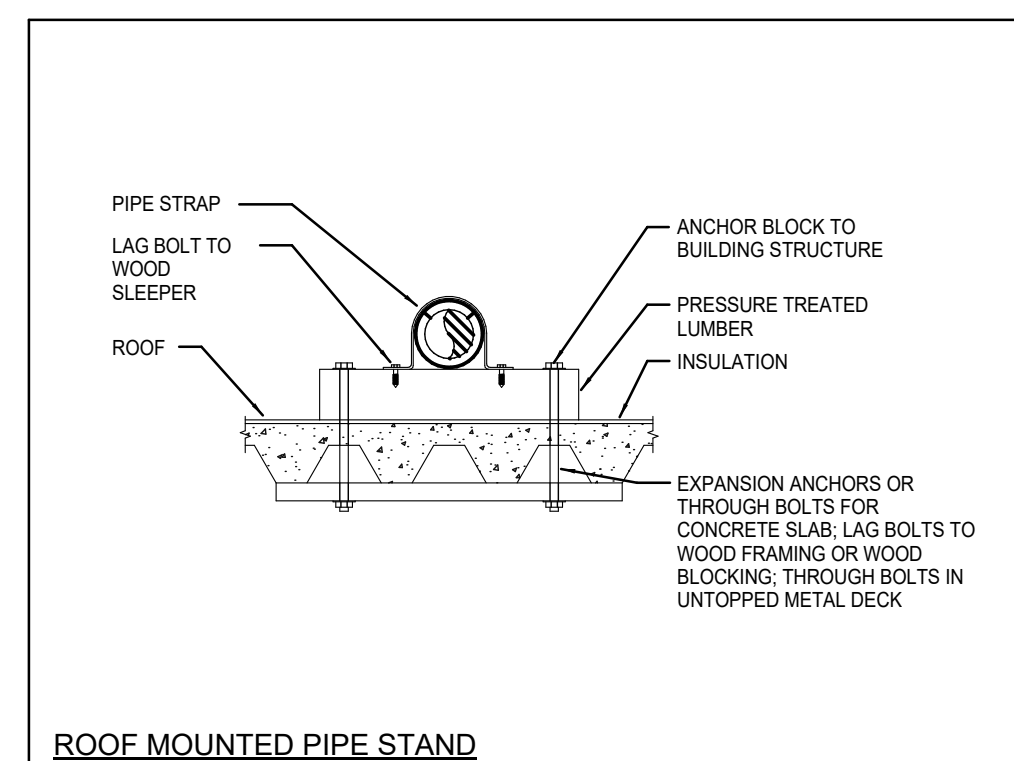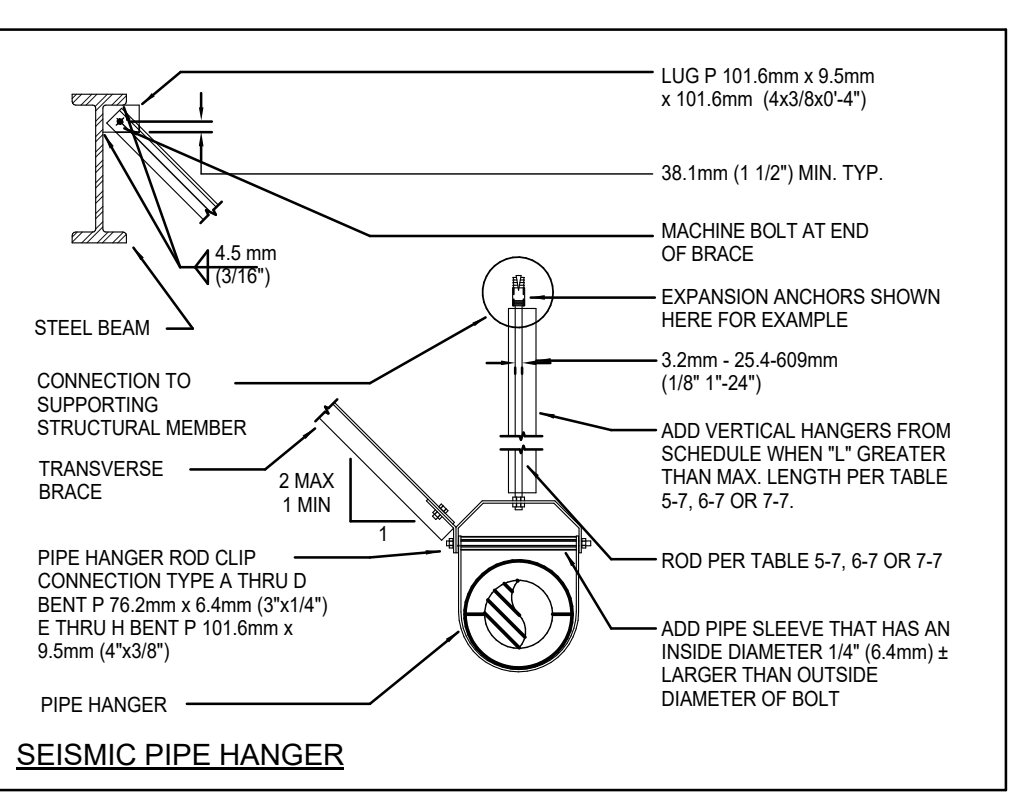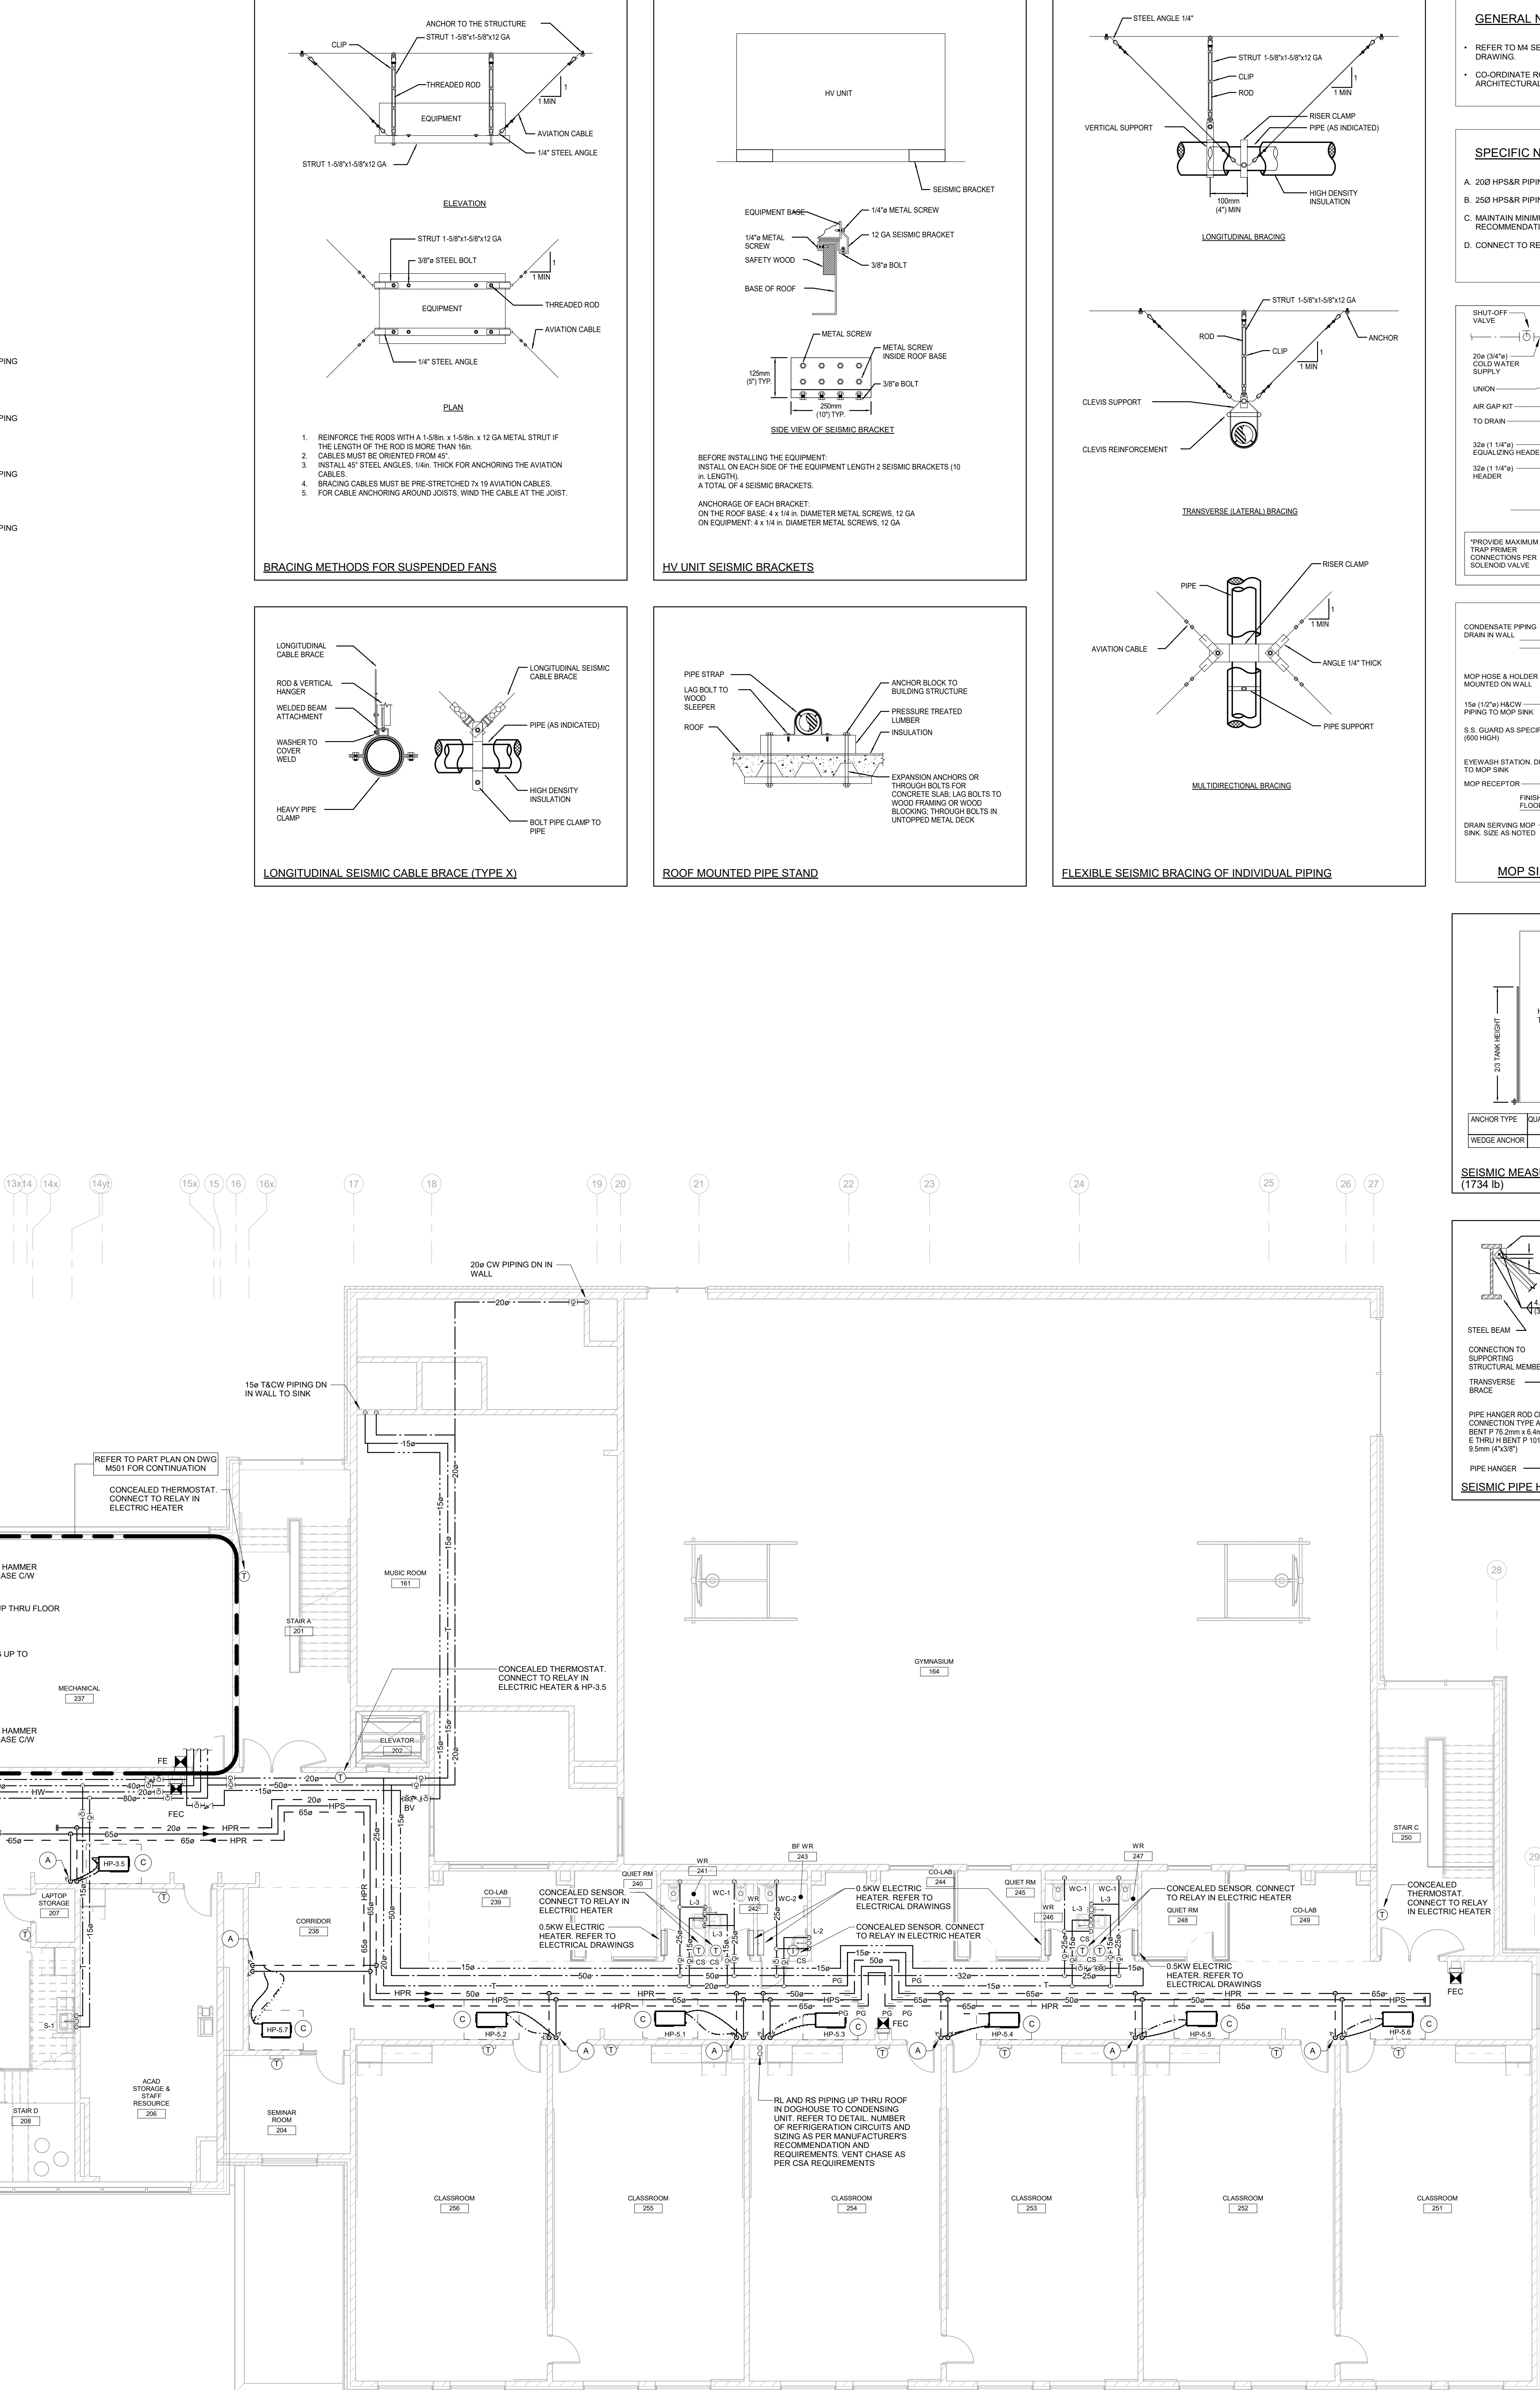

4	ISSUED FOR TENDER	26.02.03
3	ISSUED FOR TENDER REVIEW	26.01.16
2	RE-ISSUED FOR PERMIT	25.08.06
1	ISSUED FOR PERMIT	25.03.21
NO.	DESCRIPTION	DATE

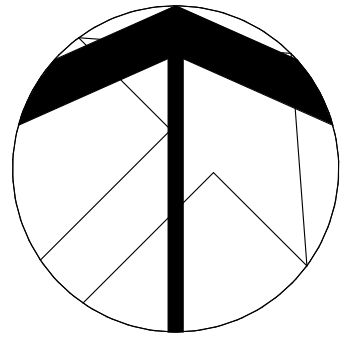


GENERAL NOTES

- REFER TO M4 SERIES DRAWINGS FOR THERMOSTAT/SENSORS NOT INDICATED ON THIS DRAWING.
- COORDINATE ROUGH-IN AND MOUNTING HEIGHTS OF FIXTURES WITH MILLWORK AND ARCHITECTURAL DETAILS.

SPECIFIC NOTES

- A. 200 HPS/R PIPING ON WALL. REFER TO HEAT PUMP PIPING DETAIL.
- B. 250 HPS/R PIPING ON WALL. REFER TO HEAT PUMP PIPING DETAIL.
- C. MAINTAIN MINIMUM CLEARANCE FOR HEAT PUMP AS PER MANUFACTURERS RECOMMENDATIONS.
- D. CONNECT TO RELAY ON ELECTRICAL HEATER.

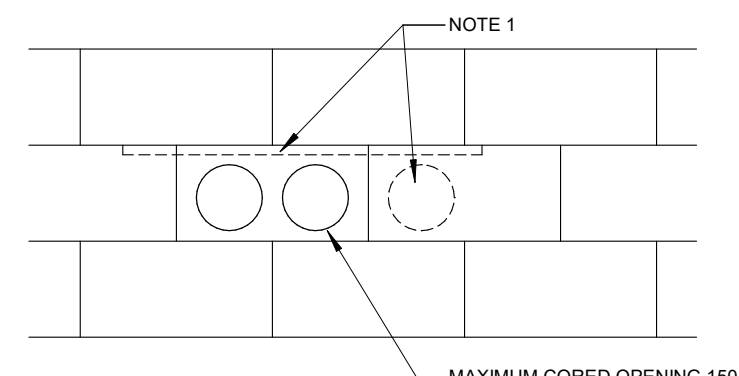

NOTES:

- WHERE PENETRATIONS EXTEND BEYOND ONE (1) BLOCK OR WHERE THREE (3) OR MORE PENETRATIONS ARE INSTALLED WITHIN 600W, PROVIDE LINTLS. AS PER STRUCTURAL DRAWINGS.
- IN FIRE RATED WALLS (INCLUDING NON-RATED FIRE SEPARATIONS AND PARTITIONS) PROVIDE PIPE SLEEVES FOR ALL PIPING AS SPECIFIED.

PIPE PENETRATION THRU BLOCK WALL (NON RATED BLOCK WALL)

NO.	DESCRIPTION	DATE
4	ISSUED FOR TENDER	26.02.23
3	ISSUED FOR TENDER REVIEW	26.01.19
2	REVISED FOR PERMIT	25.08.08
1	ISSUED FOR PERMIT	26.03.21

The contractor shall verify all dimensions and report all errors and discrepancies to the Consultant before commencement of the work.

The drawings show general arrangement of services. Follow as closely as actual building construction will permit. Obtain approval for relocation of service from Consultant before commencement of the work.

The drawings do not indicate all offsets, fittings and accessories which may be required. Provide the same to meet the required conditions. Drawings and specifications, etc., prepared and issued by the consultant are the property of the consultant and must be returned at the completion of the project. These documents are not to be duplicated or copied without the consent of the Consultant.

Do not scale the drawing.

© 2026 DEI & Associates Inc.



MILTON #13 PUBLIC SCHOOL

1345 TRUDEAU DRIVE
MILTON, ON

LEGAL DESCRIPTION

PART OF LOT 6, CONCESSION 5
TOWN OF MILTON, REGION OF
HALTON

MILTON DISTRICT SCHOOL BOARD
L.V. SINGLETON EDUCATION CENTRE
1050 QUELPH LINE
BURLINGTON, ON L7R 5Z2
TEL (905) 335-3863
FAX (905) 335-3862

THIRD FLOOR PLAN - PIPING

HOSSACK & ASSOCIATES ARCHITECTS

15 Northland Road
Milton, ON, N6Y 1Y8
Phone: 905-875-0555
Website: HossackArchitects.com
Project Number: 22-02



Consulting Engineers

MECHANICAL ELECTRICAL AQUATIC

SCALE As Indicated PROJECT 22124

DATE SEPT 2023

DRAWN AP/IE DRAWING


CHECKED SM M303

PRINT DATE 2026-02-03 3:59:47 PM

REVIT FILE T:\2017\1712302\Revit\RYT


THIRD FLOOR PLAN - PIPING

SCALE: 1:100

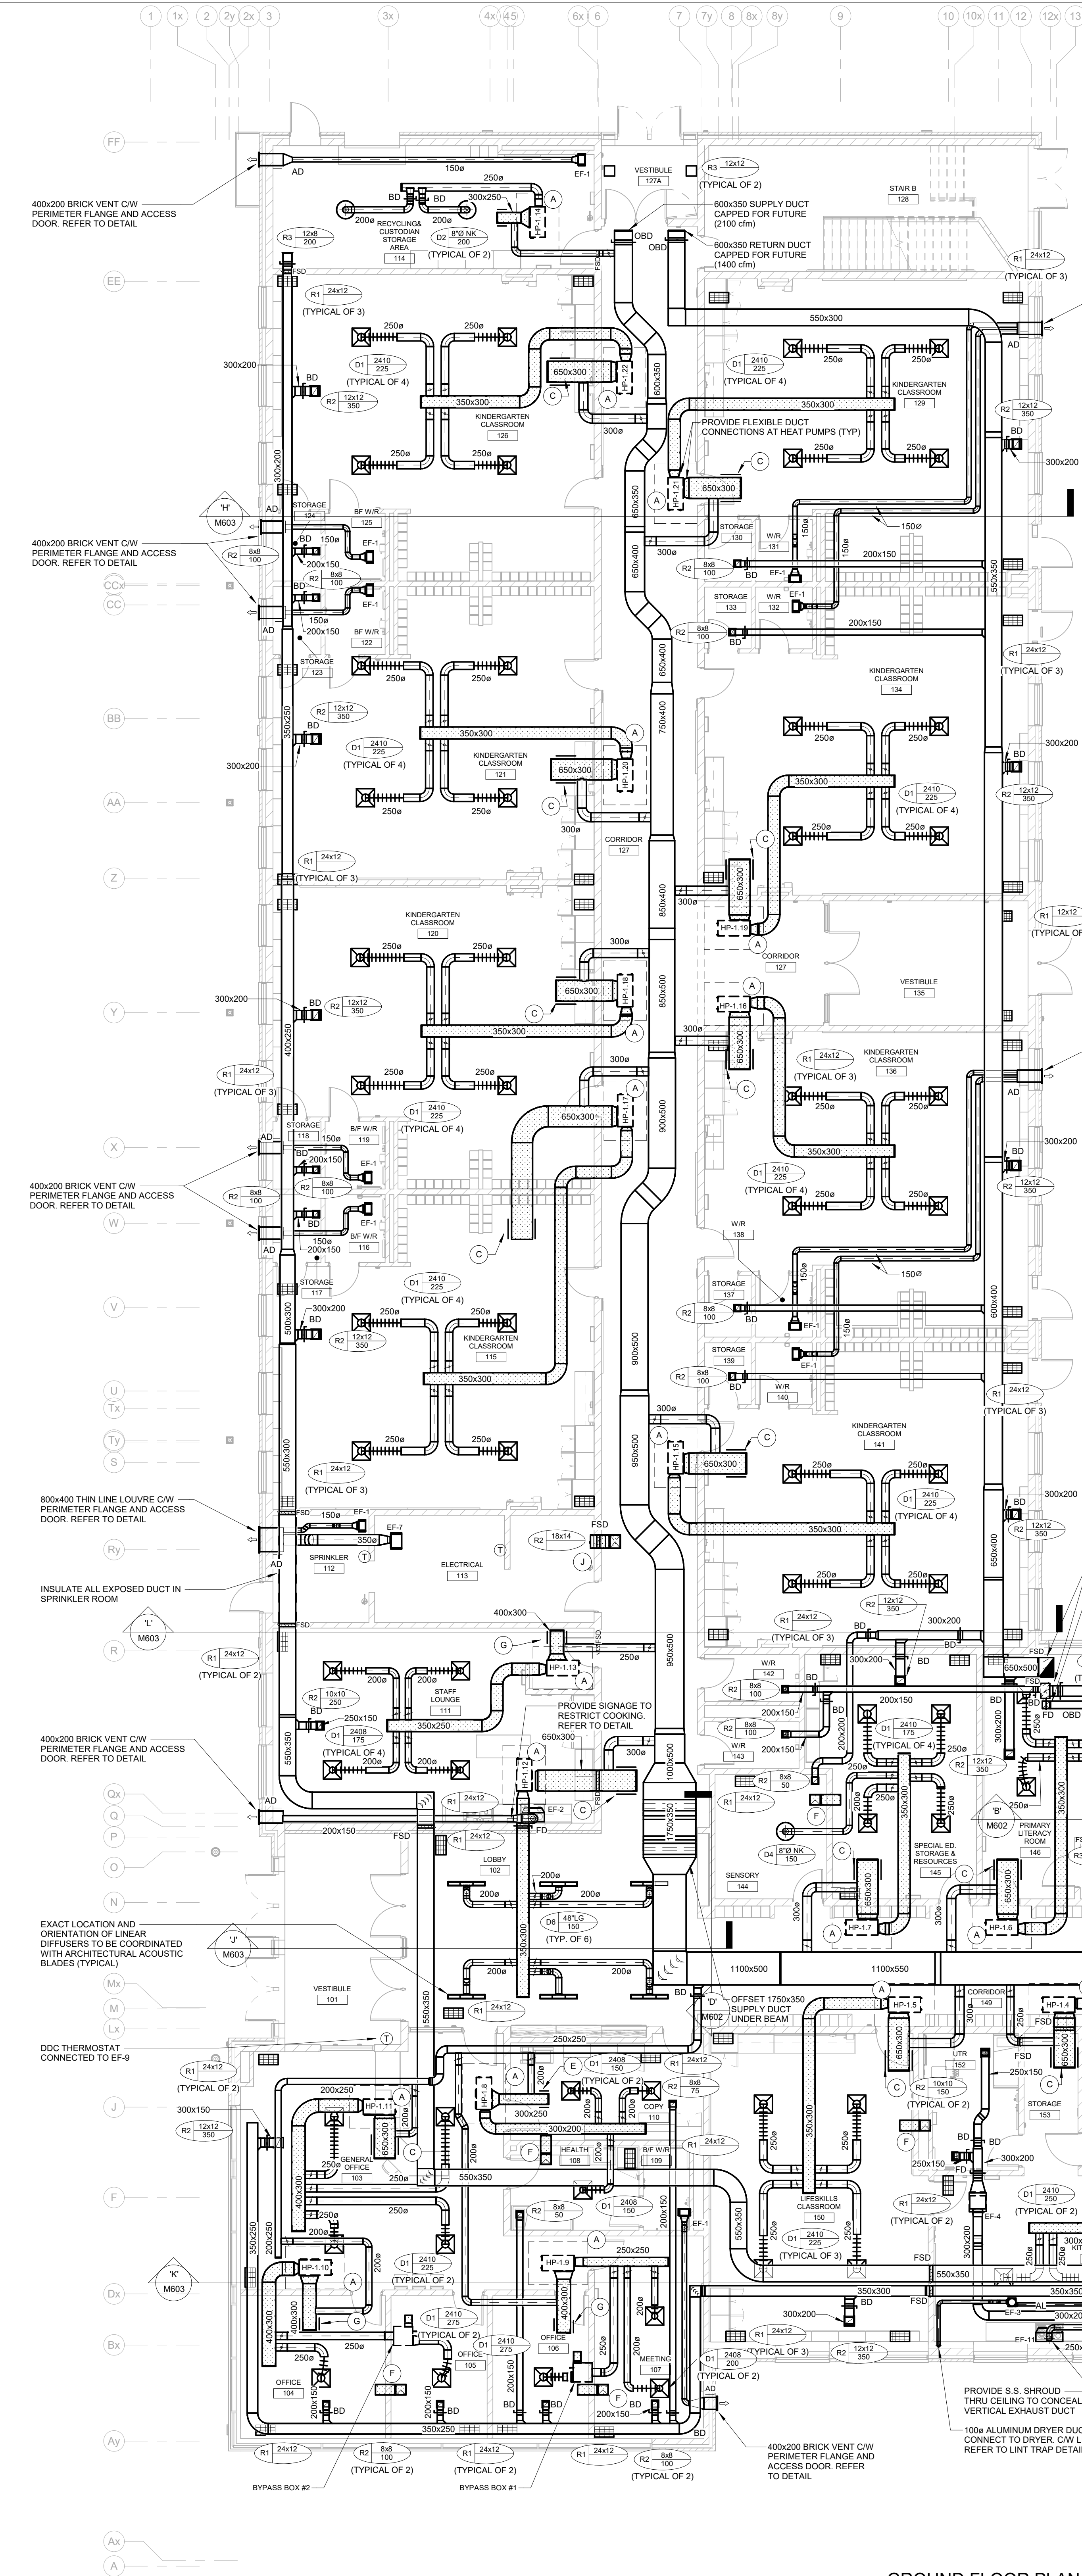


GROUND FLOOR PLAN - VENTILATION

SCALE: 1:100

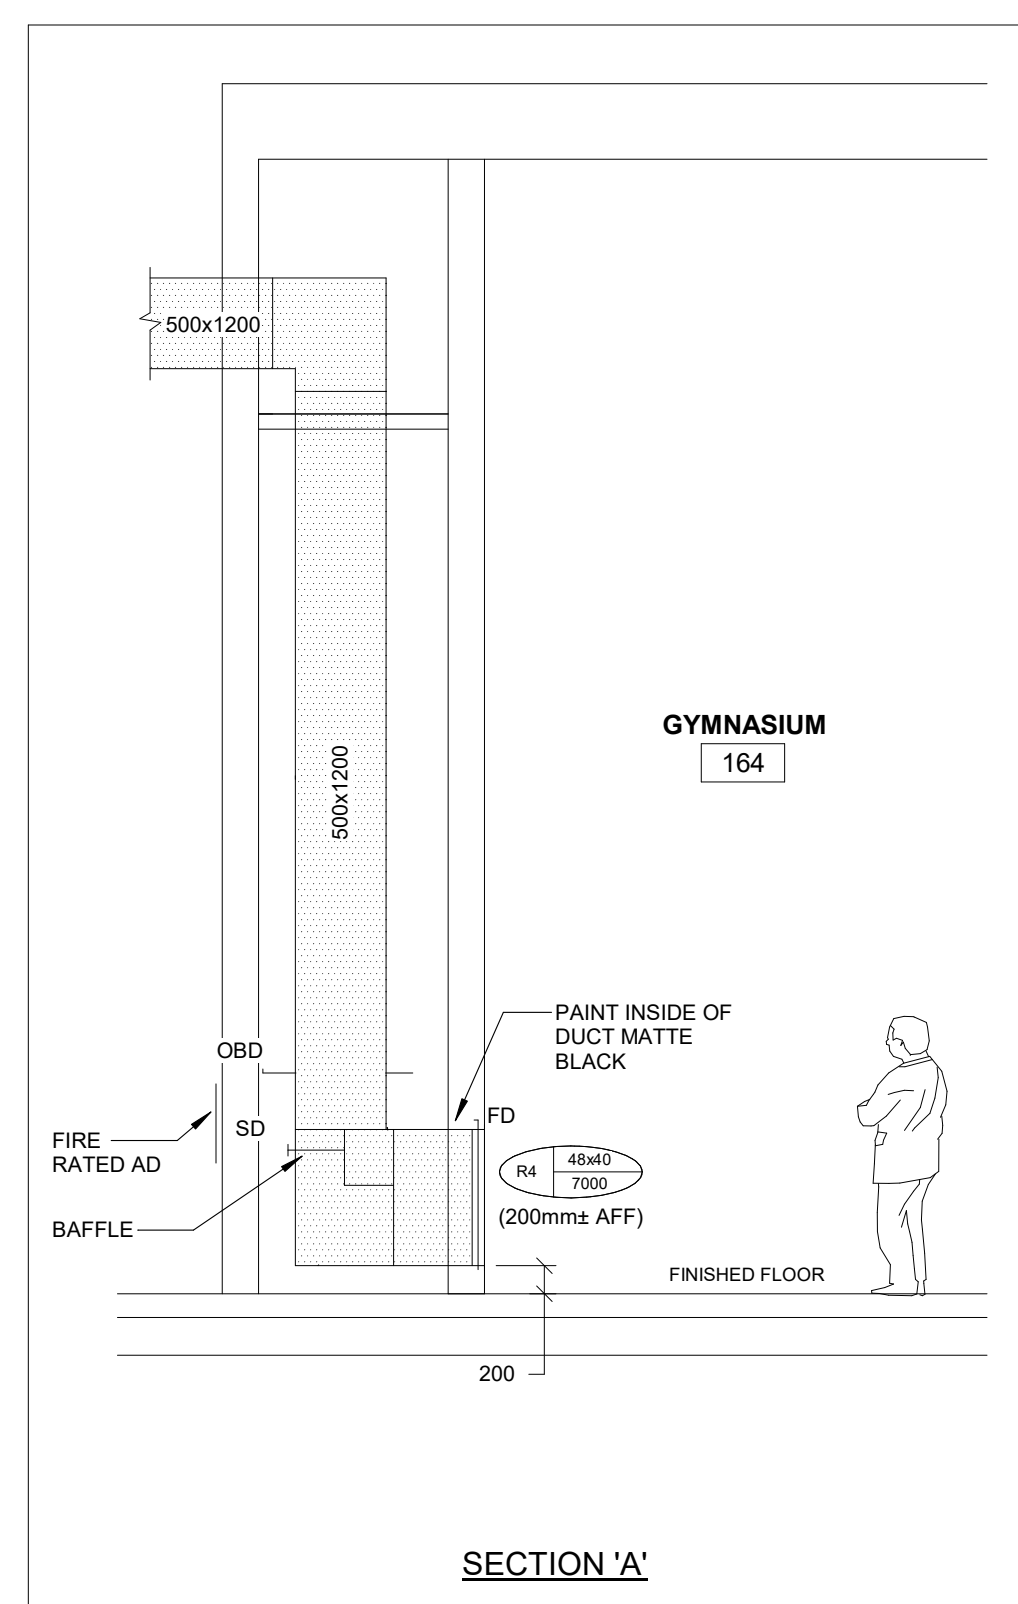

SECTION 'A'

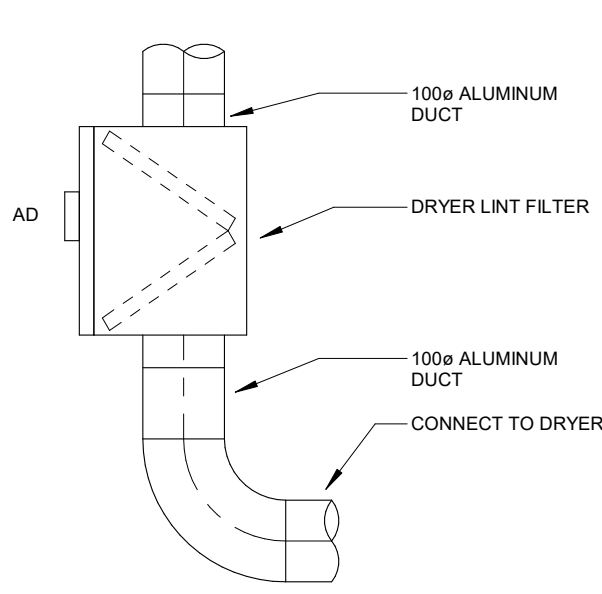


DRYER LINT FILTER

SPECIFIC NOTES


- MAINTAIN MINIMUM CLEARANCE FOR HEAT PUMP AS PER MANUFACTURER'S RECOMMENDATIONS.
- 300x200 OPENING ON BOTH SIDES.
- 650x300 OPENING ON BOTH SIDES.
- 800x300 OPENING ON BOTH SIDES.
- 300x250 OPENING ON BOTH SIDES.
- 300x300 TRANSFER DUCT.
- 400x300 OPENING ON BOTH SIDES.
- 600x350 OPENING ON BOTH SIDES.
- 450x350 TRANSFER DUCT.

GENERAL NOTES


- COORDINATE ANY CWSJ BRIDGING RELOCATION OR REMOVAL/REPLACEMENT WITH THE GENERAL CONTRACTOR. PAY ALL COSTS REQUIRED TO MODIFY BRIDGING FOR INSTALLATION OF DUCTWORK.
- REFER TO M&B AND M&T DRAWINGS FOR THERMOSTAT/SENSORS NOT INDICATED ON THIS DRAWING.
- REFER TO ARCHITECTURAL CEILING PLANS FOR GRILLES/FUSERS LOCATIONS. CO-ORDINATE FINAL LOCATION ON SITE.
- WHERE DUCTWORK PENETRATES CORRIDOR WALL, CENTER DUCT(S) BETWEEN CWSJ.

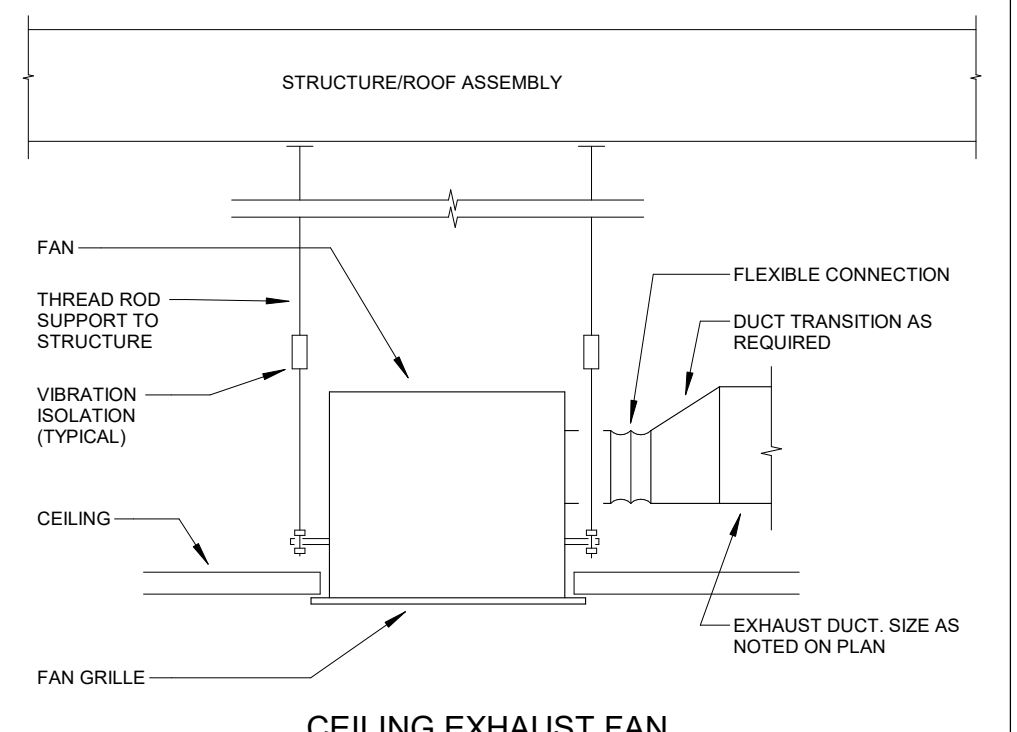


CEILING EXHAUST FAN

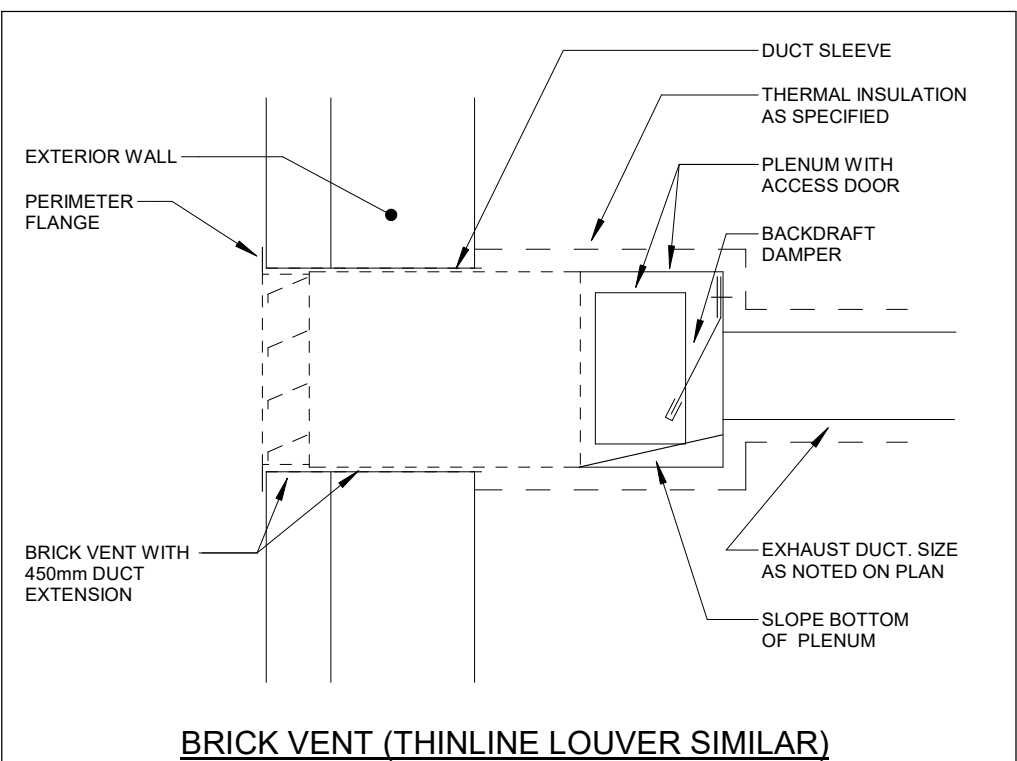


BRICK VENT (THIN LINE LOUVER SIMILAR)

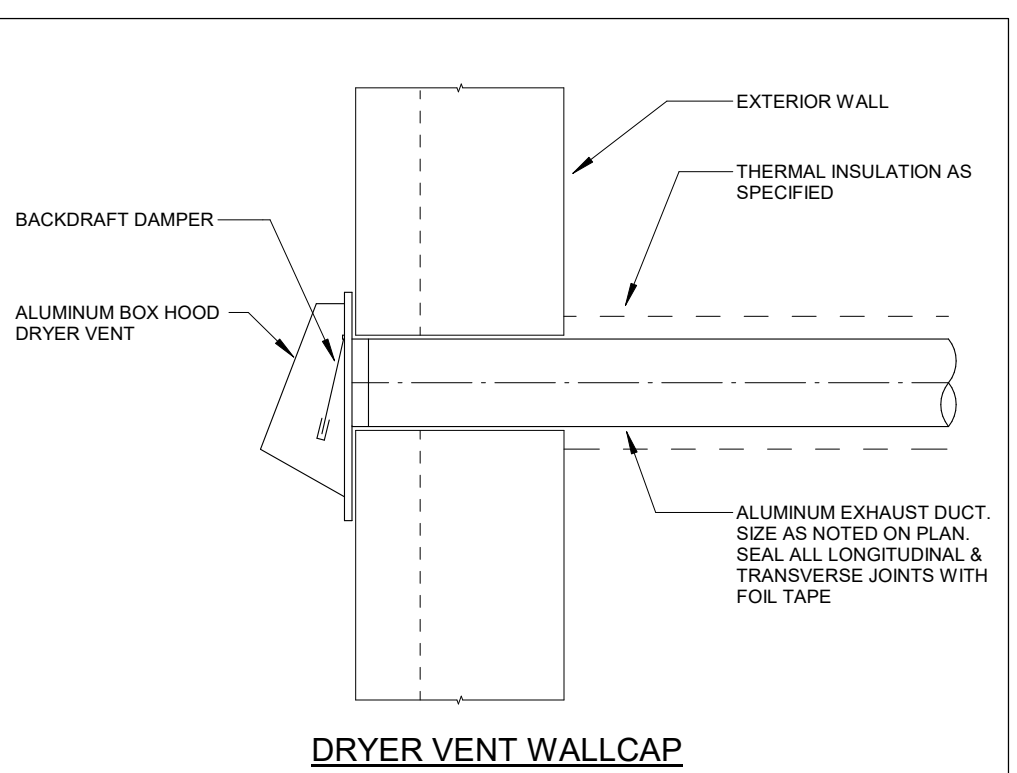

DRYER VENT WALLCAP

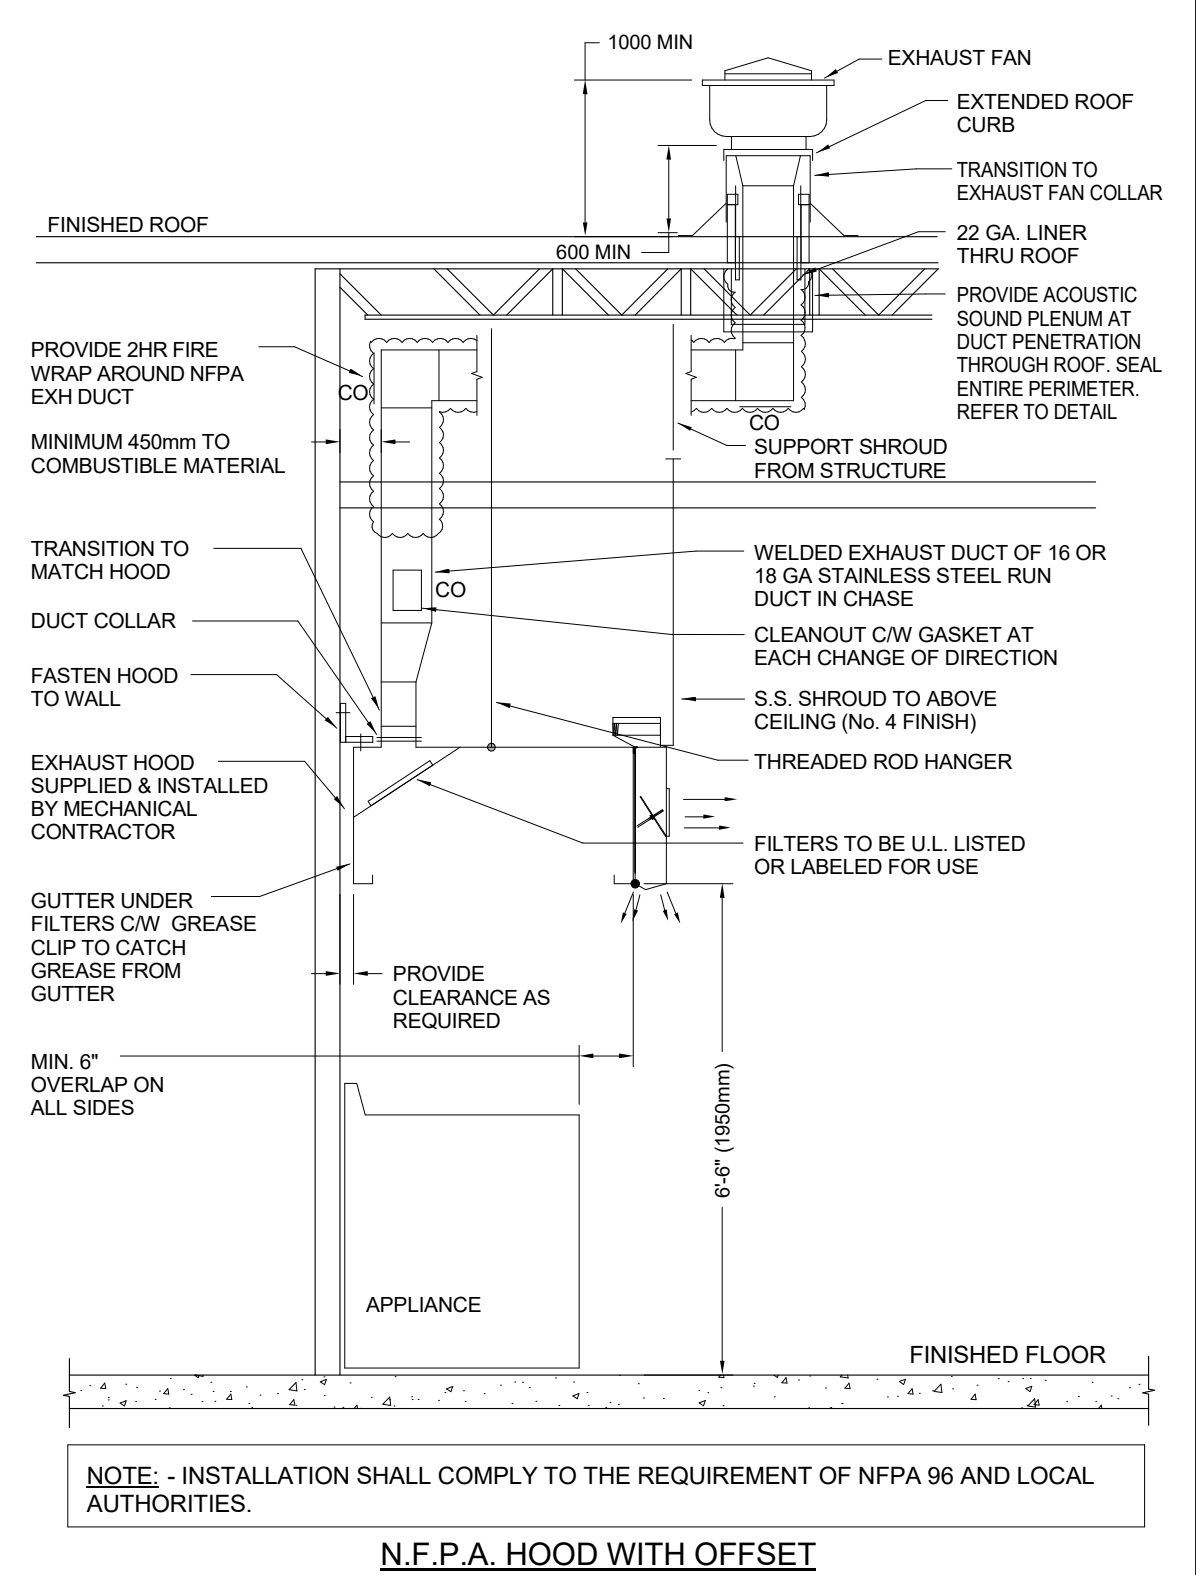

N.F.P.A. HOOD WITH OFFSET

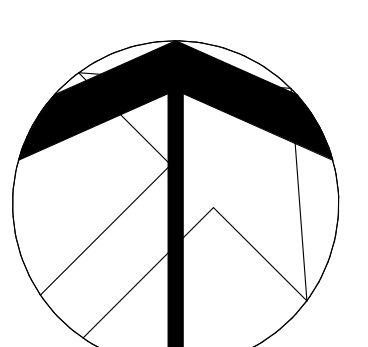

MILTON #13 PUBLIC SCHOOL

1345 TRUDEAU DRIVE
MILTON, ON

LEGAL DESCRIPTION

PART OF LOT 6, CONCESSION 5
TOWN OF MILTON, REGION OF HALTON

GROUND FLOOR PLAN - VENTILATION

HOSSACK & ASSOCIATES

15 Northland Road
Unit 10, Burlington, ON L7R 2Z2
Tel: (905) 335-3883
Fax: (905) 335-8662

DEI Consulting Engineers

MECHANICAL ELECTRICAL / AQUATIC

SCALE: As Indicated PROJECT: 22124

DATE: SEPT 2023 DRAWN: AP/IE

CHECKED: SM PROJECT: M401

PRINT DATE: 2028-02-03 3:58:51 PM

REVIT FILE: T:\01717123\22124\Revit\RV




- CO-ORDINATE ANY OWS/J BRIDGING RELOCATION OR REMOVAL/REPLACEMENT WITH THE GENERAL CONTRACTOR. PAY ALL COSTS REQUIRED TO MODIFY BRIDGING FOR INSTALLATION OF DUCTWORK.
- REFER TO M06 AND M07 DRAWINGS FOR THERMOSTAT/SENSORS NOT INDICATED ON THIS DRAWING.
- REFER TO ARCHITECTURAL CEILING PLANS FOR GRILLES/DIFFUSERS LOCATIONS. CO-ORDINATE FINAL LOCATION ON SITE.
- WHERE DUCTWORK PENETRATES CORRIDOR WALL, CENTER DUCT(S) BETWEEN OWS



- A. MAINTAIN MINIMUM CLEARANCE FOR HEAT PUMP AS PER MANUFACTURER'S RECOMMENDATIONS.
- B. 300x200 OPENING ON BOTH SIDES.
- C. 650x300 OPENING ON BOTH SIDES.
- D. 800x300 OPENING ON BOTH SIDES.
- E. 300x250 OPENING ON BOTH SIDES.
- F. 300x300 TRANSFER DUCT.
- G. 400x350 OPENING ON BOTH SIDES.
- H. 600x350 OPENING ON BOTH SIDES.
- J. 450x350 TRANSFER DUCT.



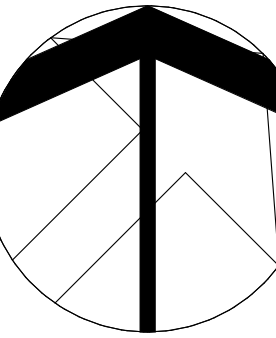


GENERAL NOTES


- CO-ORDINATE ANY OWS BRIDGING RELOCATION OR REMOVAL/REPLACEMENT WITH THE GENERAL CONTRACTOR. PAY ALL COSTS REQUIRED TO MODIFY BRIDGING FOR INSTALLATION OF DUCTWORK.
- REFER TO M66 AND M67 DRAWINGS FOR THERMOSTAT/SENSORS NOT INDICATED ON THIS DRAWING.
- REFER TO ARCHITECTURAL CEILING PLANS FOR GRILLES/DIFFUSERS LOCATIONS. CO-ORDINATE FINAL LOCATION ON SITE.
- WHERE DUCTWORK PENETRATES CORRIDOR WALL, CENTER DUCT(S) BETWEEN OWS.

SPECIFIC NOTES


- A. MAINTAIN MINIMUM CLEARANCE FOR HEAT PUMP AS PER MANUFACTURERS RECOMMENDATIONS.
- B. 300x200 OPENING ON BOTH SIDES.
- C. 650x300 OPENING ON BOTH SIDES.
- D. 600x300 OPENING ON BOTH SIDES.
- E. 300x250 OPENING ON BOTH SIDES.
- F. 300x300 TRANSFER DUCT.
- G. 450x300 OPENING ON BOTH SIDES.
- H. 550x250 OPENING ON BOTH SIDES.
- I. 450x350 TRANSFER DUCT.

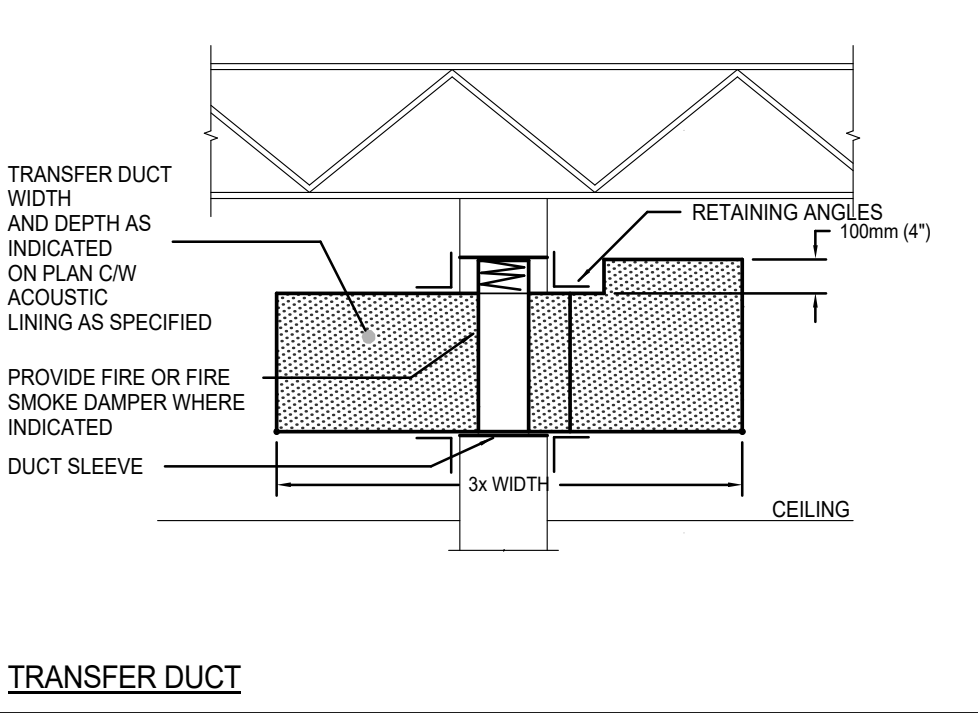


TRANSFER DUCT

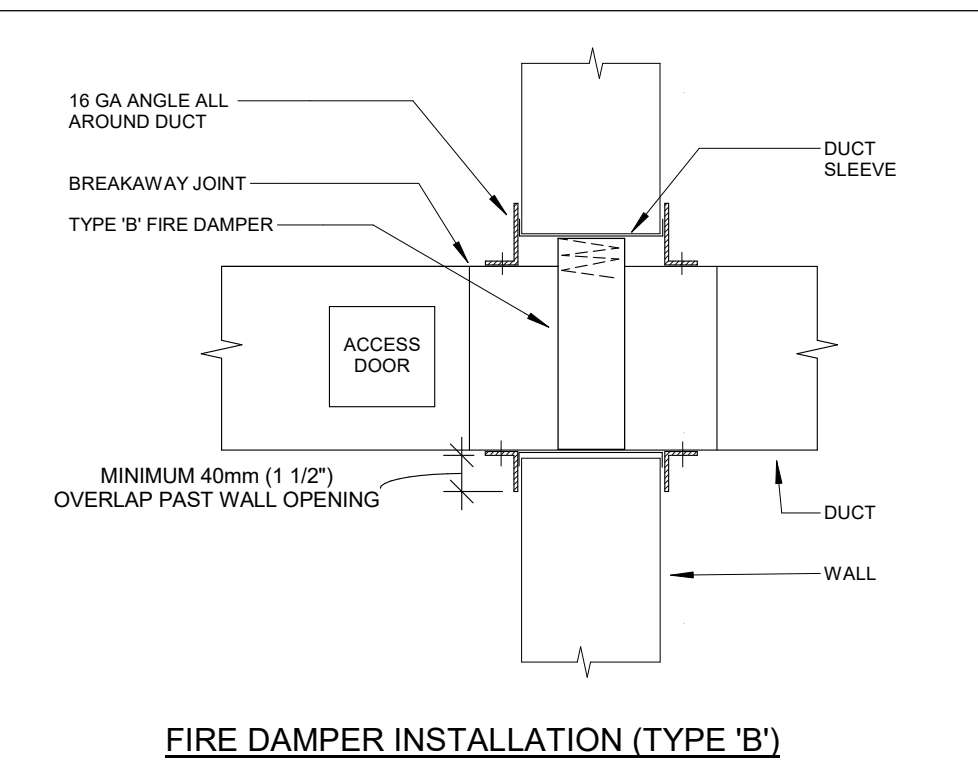


FIRE DAMPER INSTALLATION (TYPE 'B')

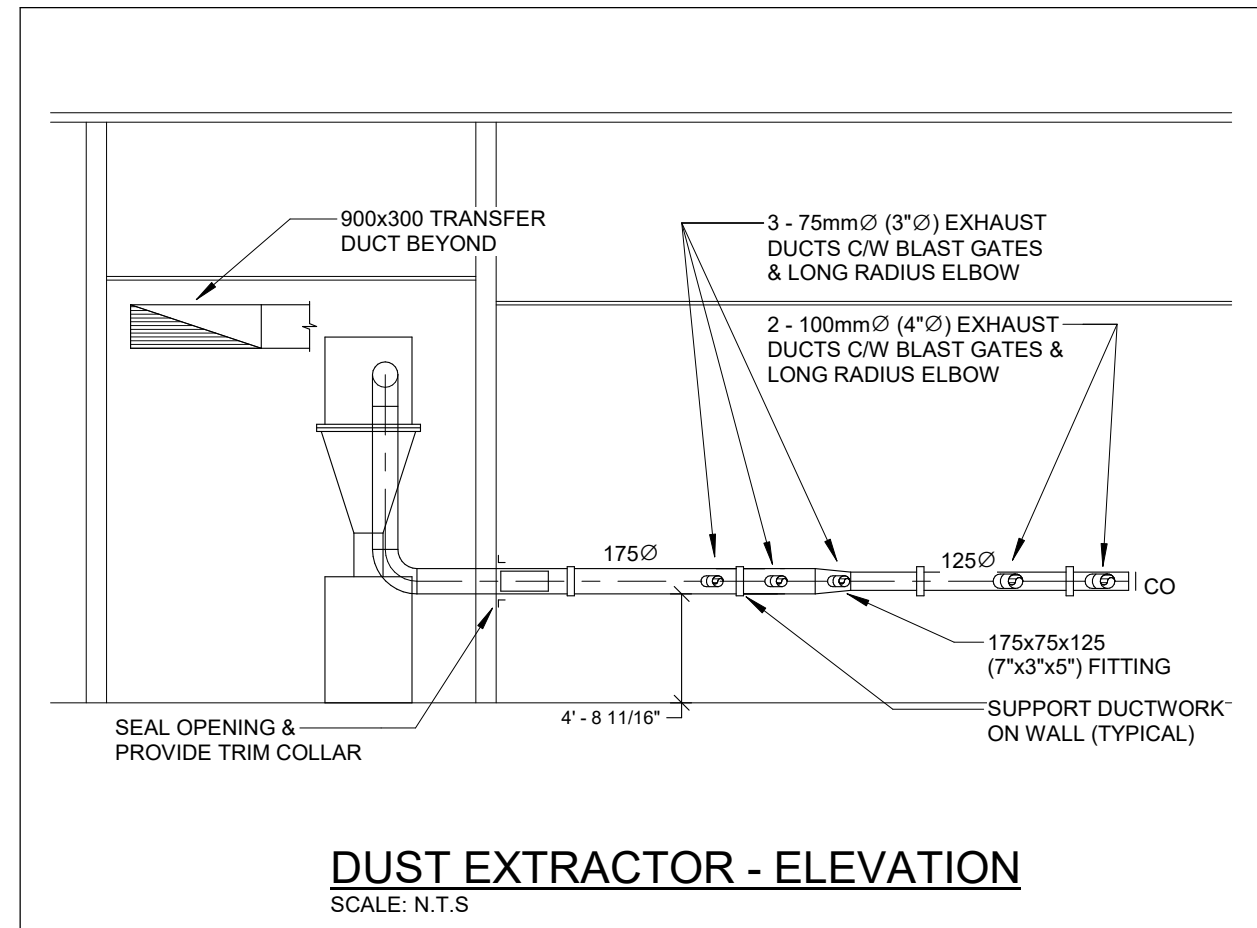


DUST EXTRACTOR - ELEVATION

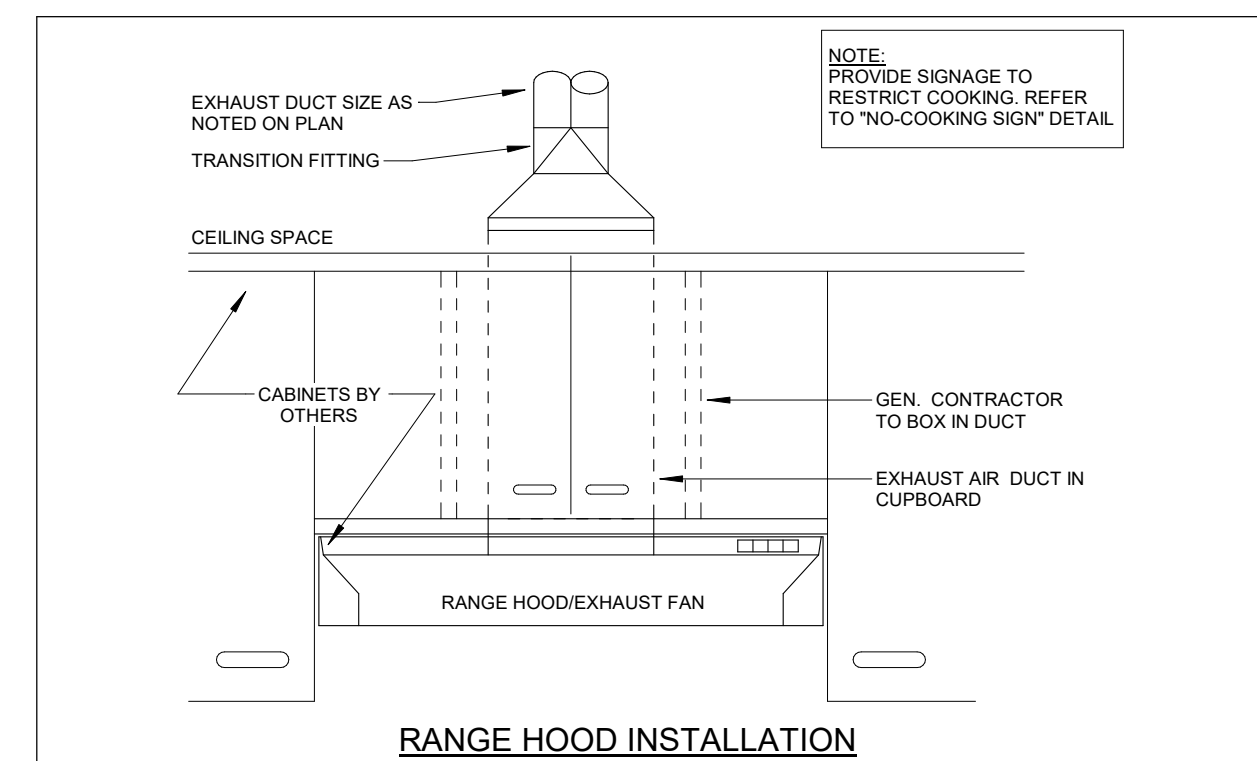


RANGE HOOD INSTALLATION

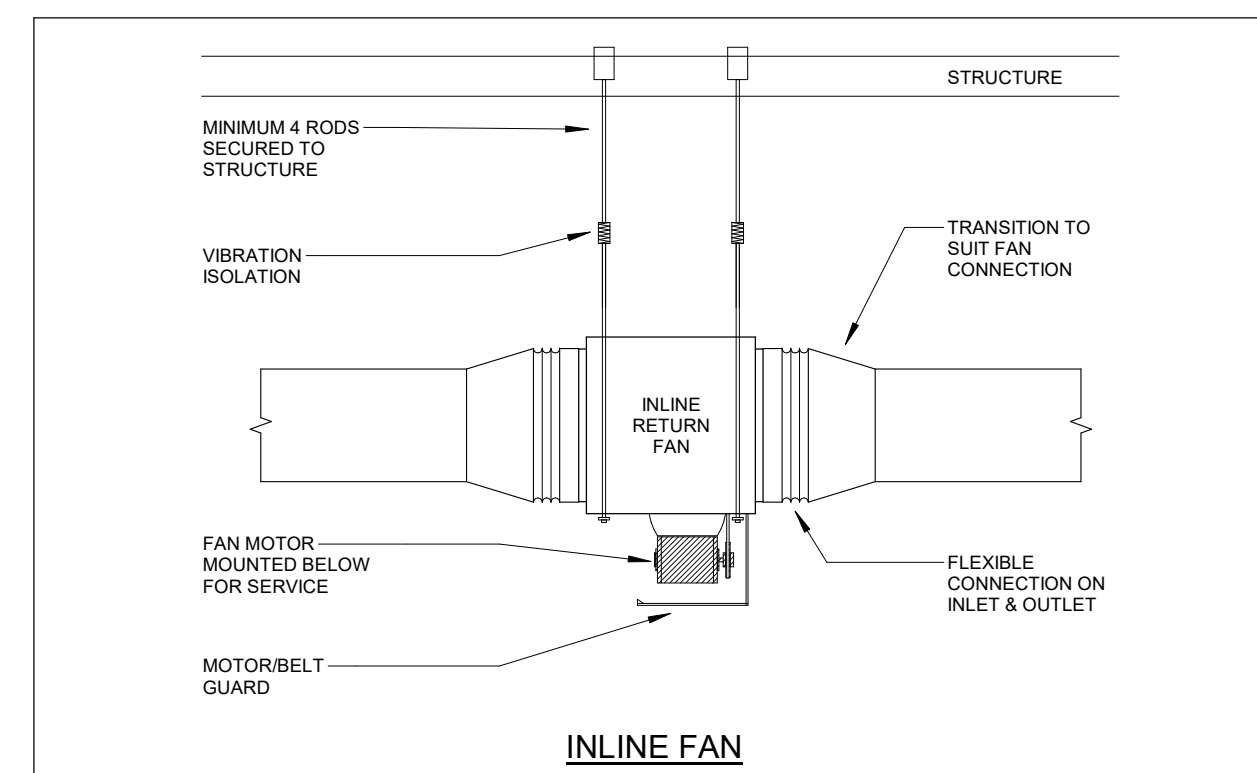

INLINE FAN

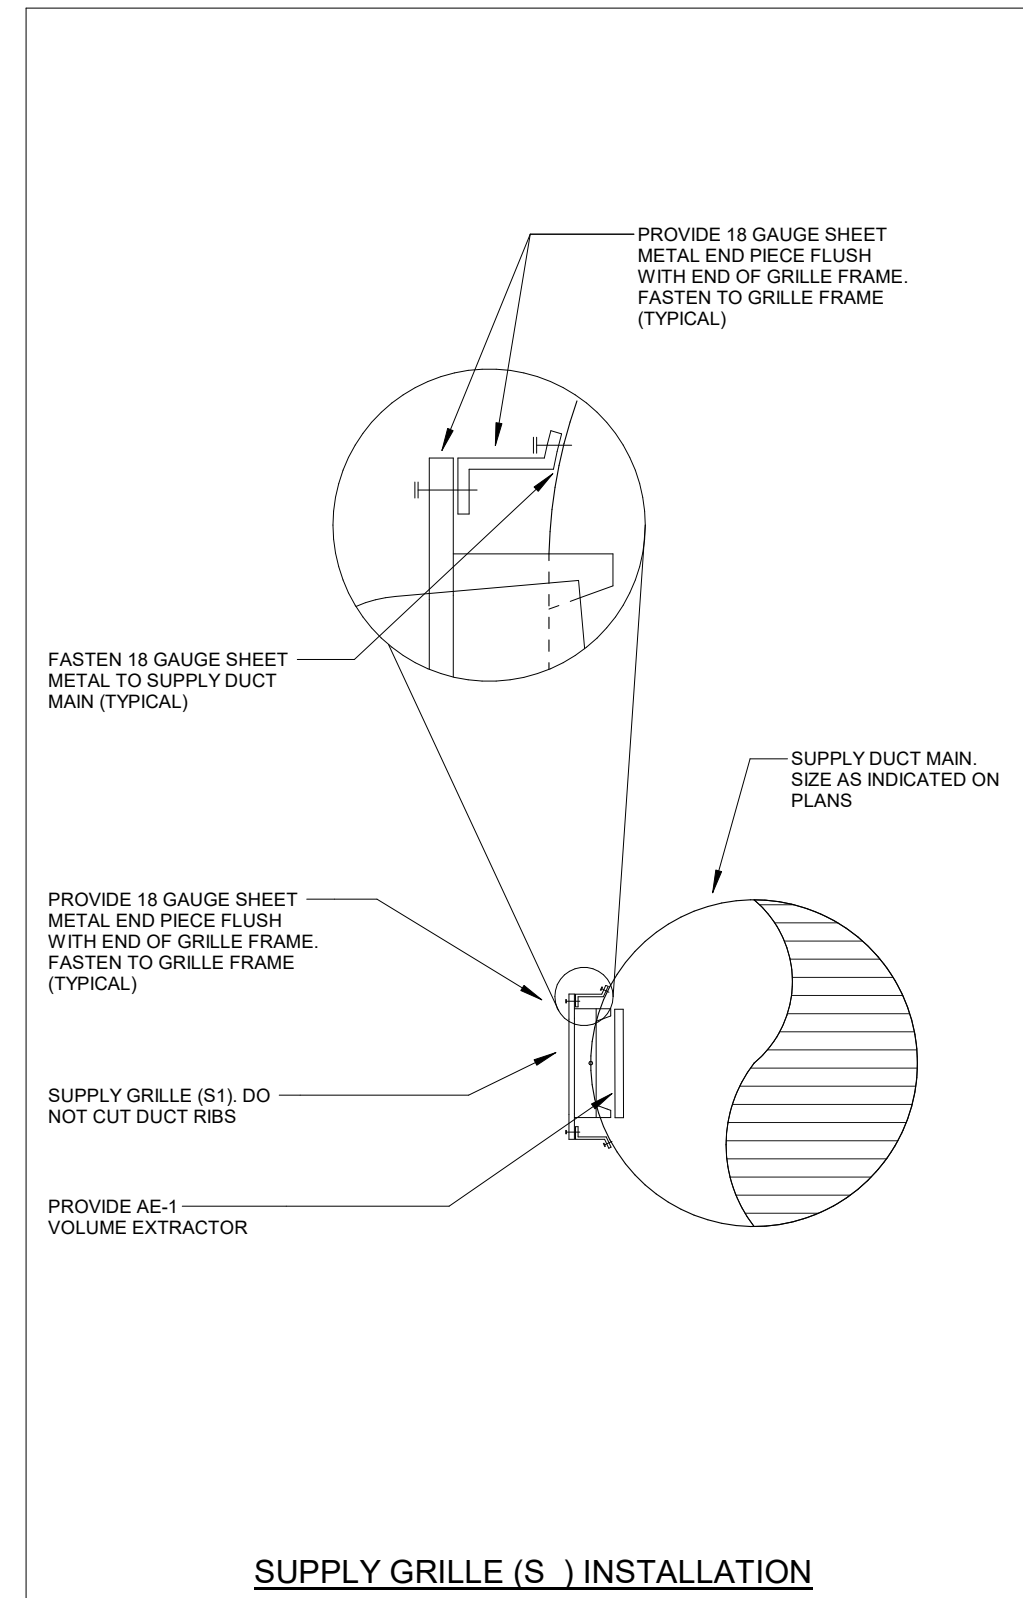

SUPPLY GRILLE(S) INSTALLATION

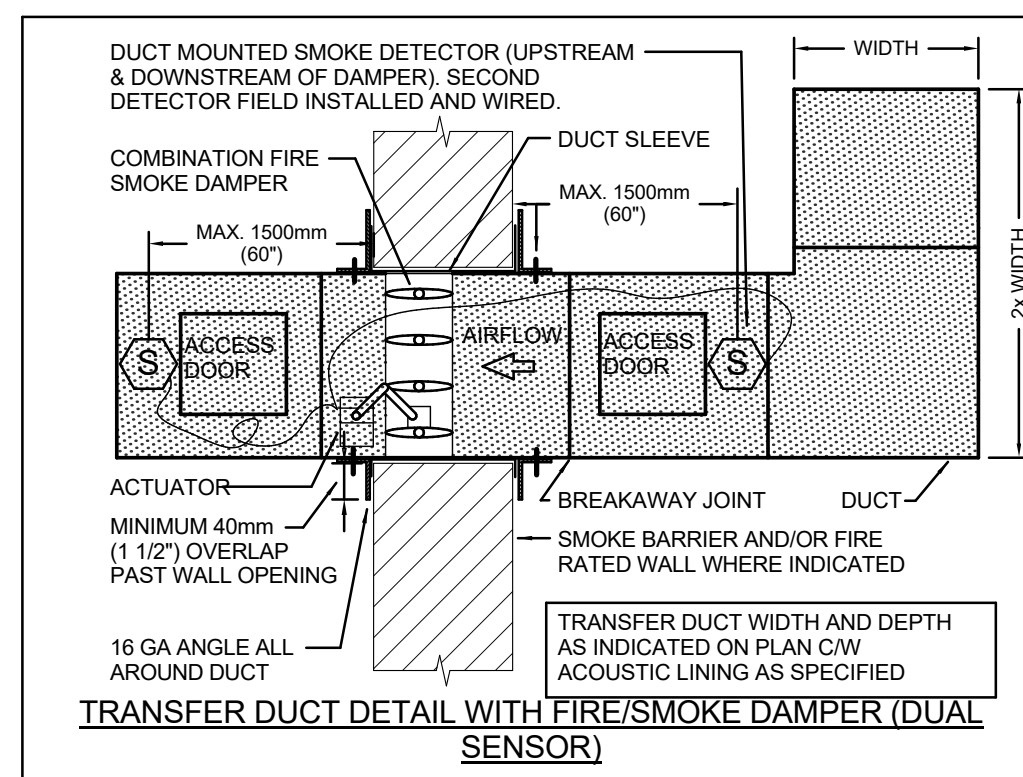


TRANSFER DUCT DETAIL WITH FIRE/SMOKE DAMPER (DUAL SENSOR)

THIRD FLOOR PLAN - VENTILATION

SCALE: 1:100

NO.	DESCRIPTION	DATE
4	ISSUED FOR TENDER	26.02.23
3	ISSUED FOR TENDER REVIEW	26.01.19
2	PRE-ISSUED FOR PERMIT	25.08.20
1	ISSUED FOR PERMIT	26.03.21
NO.	DATE	

The contractor shall verify all dimensions and report all errors and discrepancies to the Consultant before commencement of the work.
The drawings show general arrangement of services. Follow as closely as actual building construction will permit. Obtain approval for relocation of service from Consultant before commencement of the work.
The drawings do not indicate all offsets fitting and accessories which may be required. Provide the same to meet the required conditions. Drawings and specifications, etc., prepared and issued by the consultant are the property of the consultant and must be returned at the completion of the project. These documents are not to be duplicated or copied without the consent of the Consultant.
Do not scale the drawing.
© 2026 DEI & Associates Inc.

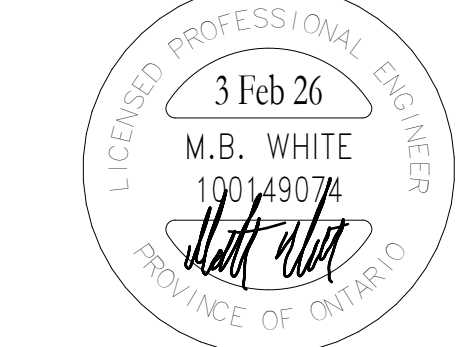

MILTON #13 PUBLIC SCHOOL

1345 TRUDEAU DRIVE
MILTON, ON


LEGAL DESCRIPTION

PART OF LOT 6, CONCESSION 5
TOWN OF MILTON, REGION OF
HALTON

MILTON DISTRICT SCHOOL BOARD
1115 SINGLTON EDUCATION CENTRE
BURLINGTON, ON L7R 5Z7
TEL: (905) 335-3883
FAX: (905) 335-3882

THIRD FLOOR PLAN - VENTILATION






HOSSACK & ASSOCIATES ARCHITECTS

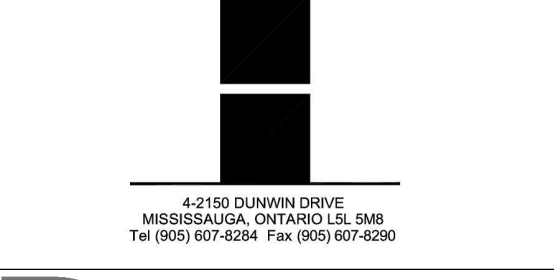

15 Northland Road
Milton, ON L9T 1V8
Phone: 905-705-0555
Website: hossaack.com
Project Number: 22-025

DEI Consulting Engineers

MECHANICAL	ELECTRICAL	AQUATIC
SCALE	As Indicated	PROJECT
DATE	SEPT 2023	22124
DRAWN	AP/IE	DRAWING
CHECKED	SM	M403
PRINT DATE	2026-02-03 4:00:03 PM	
REVIT FILE	T:\01717171\2302\Revit\RYT	

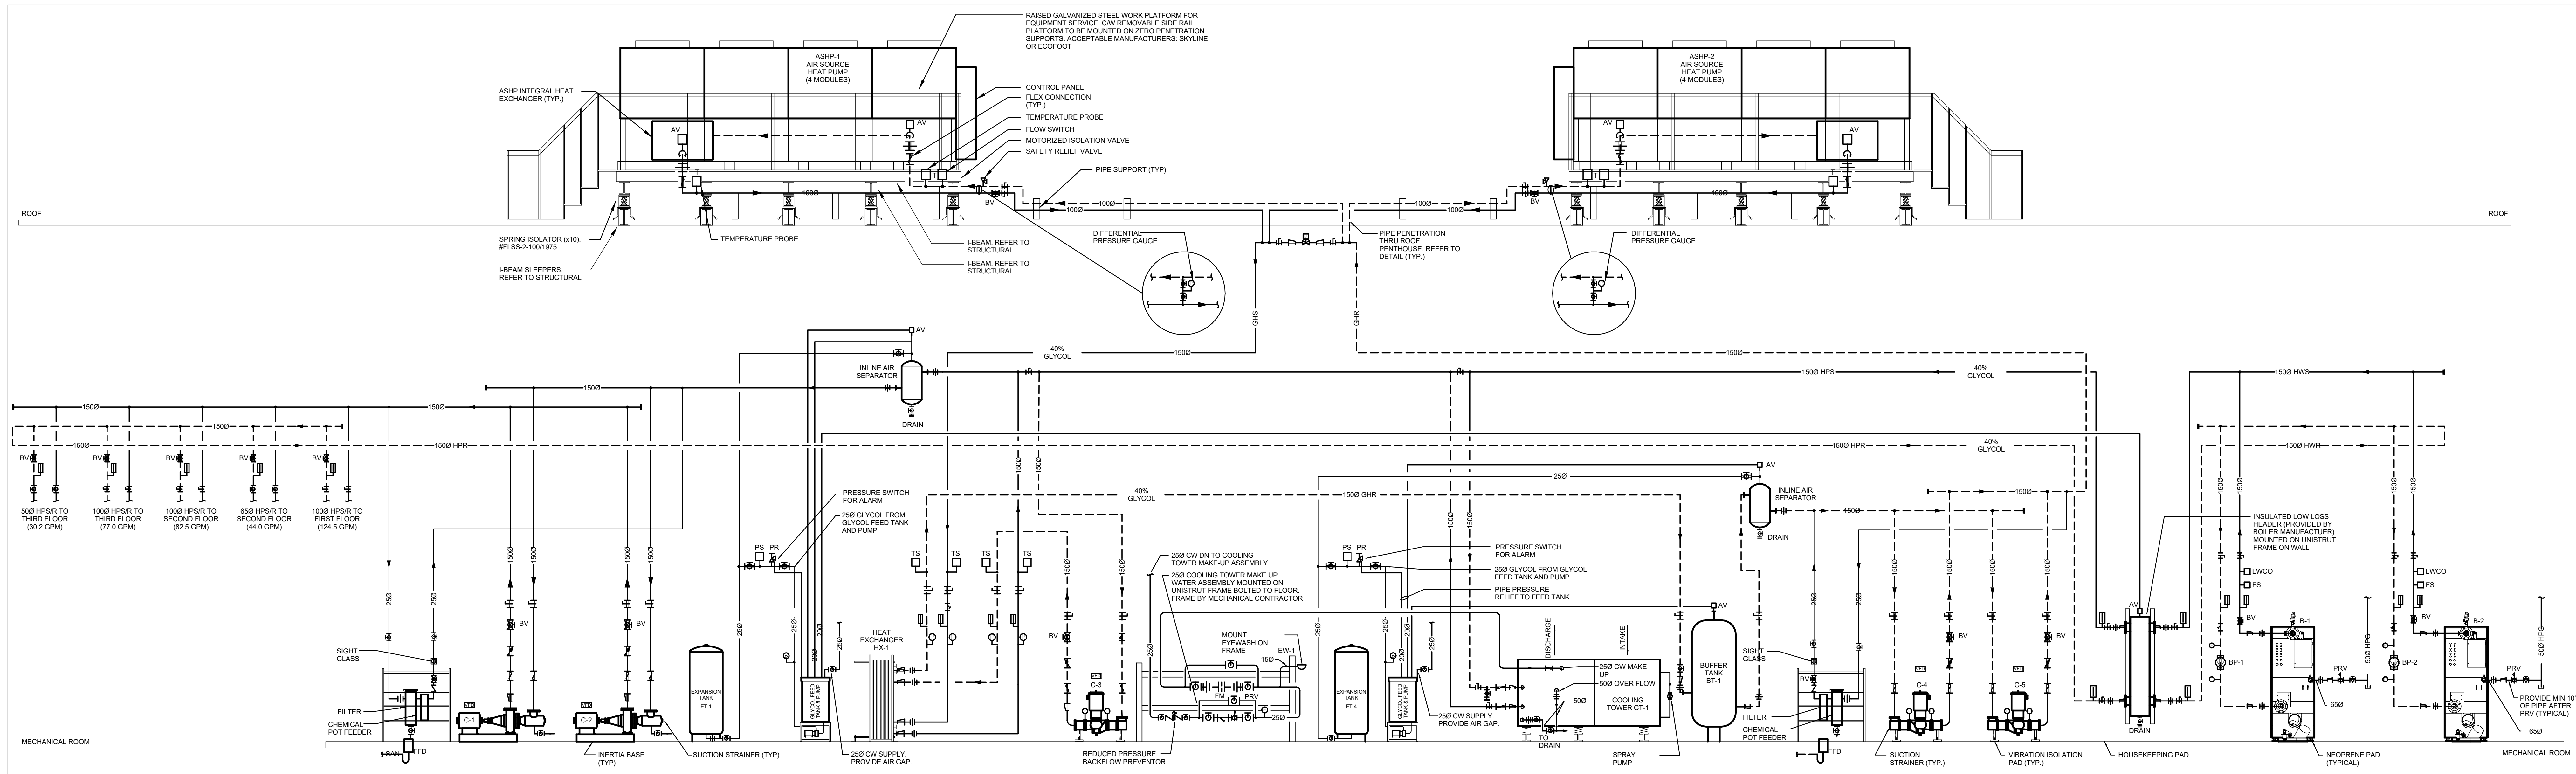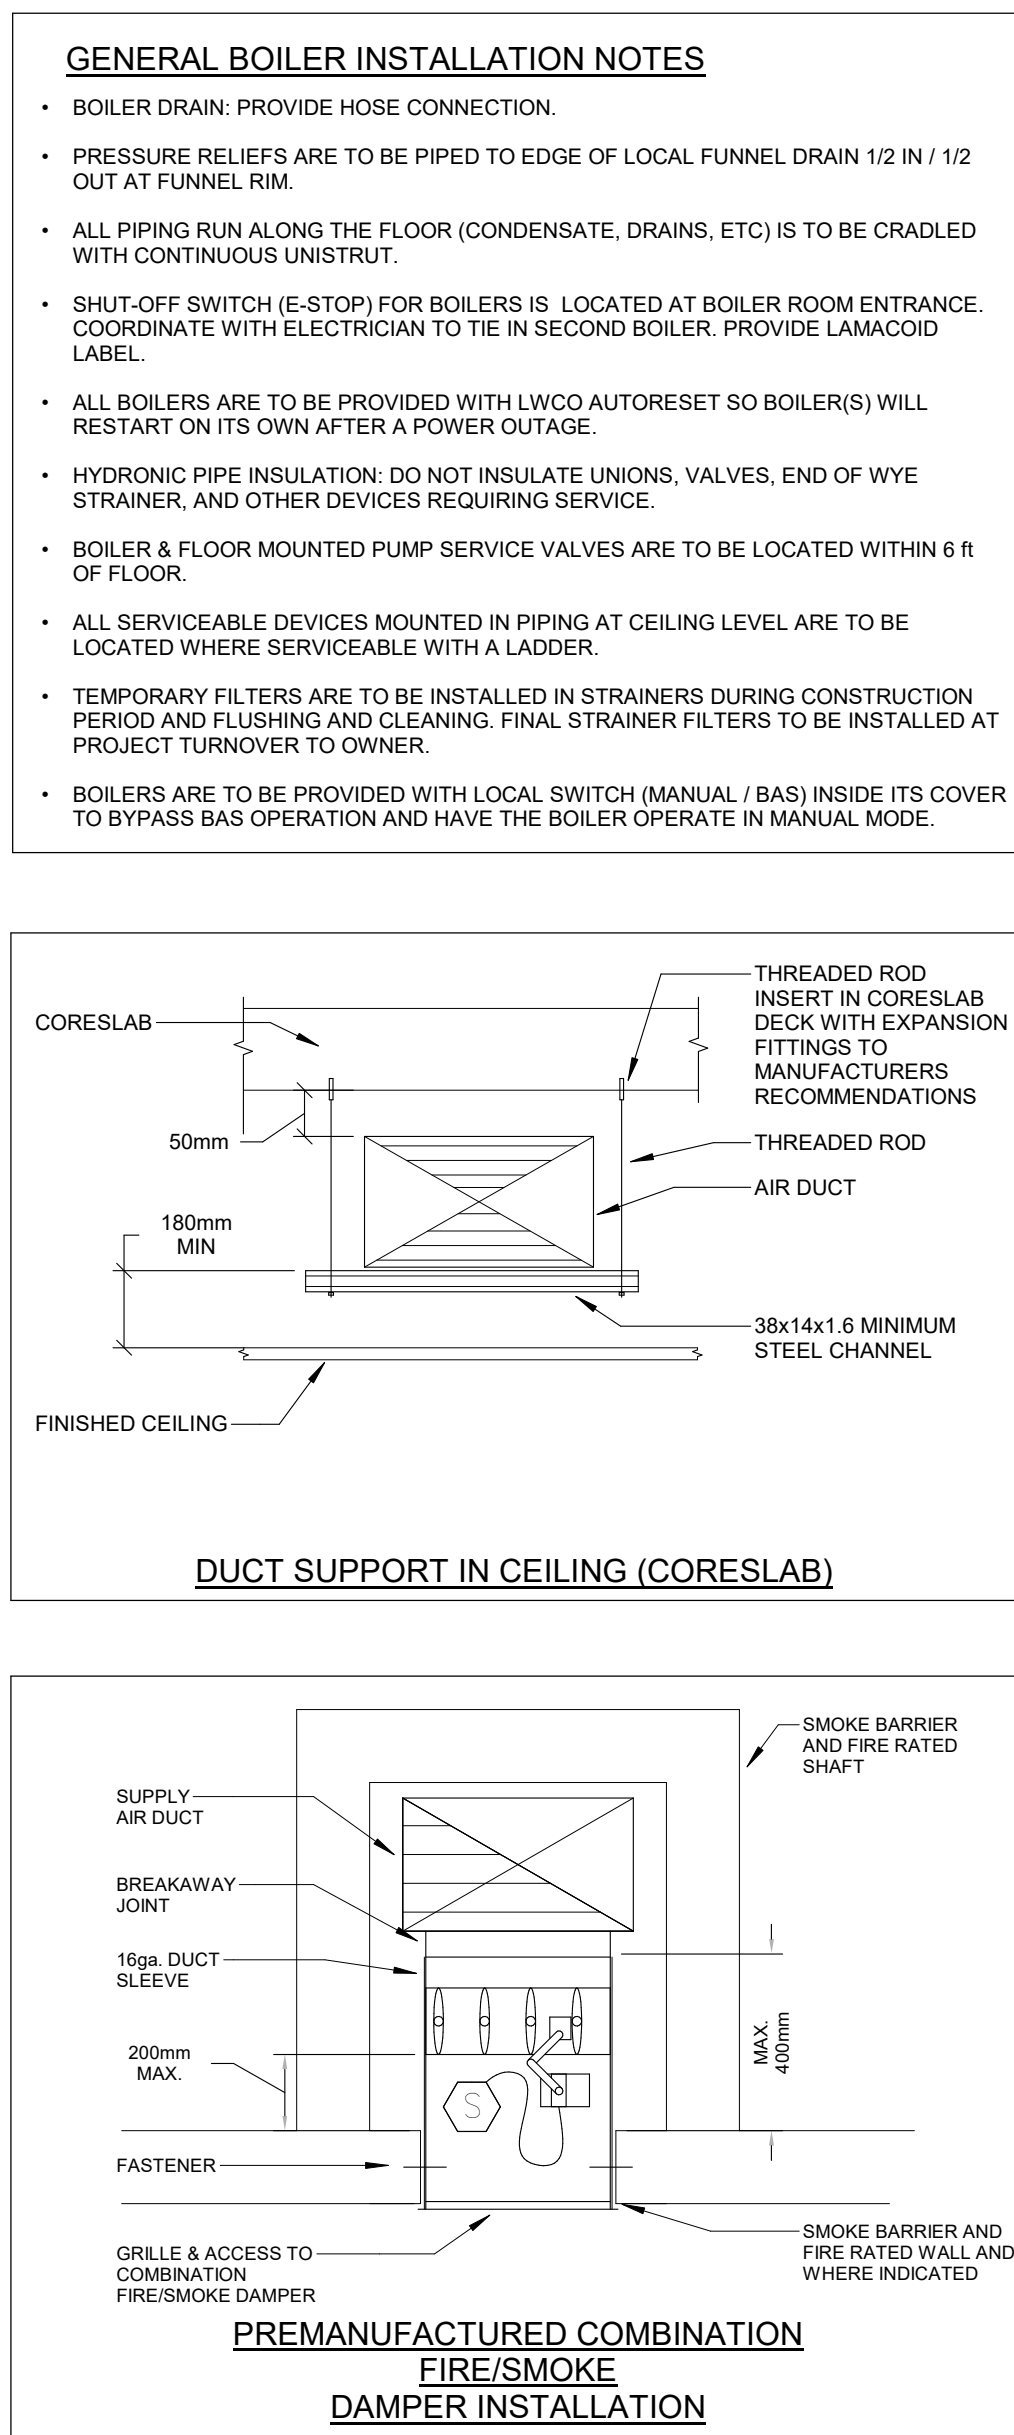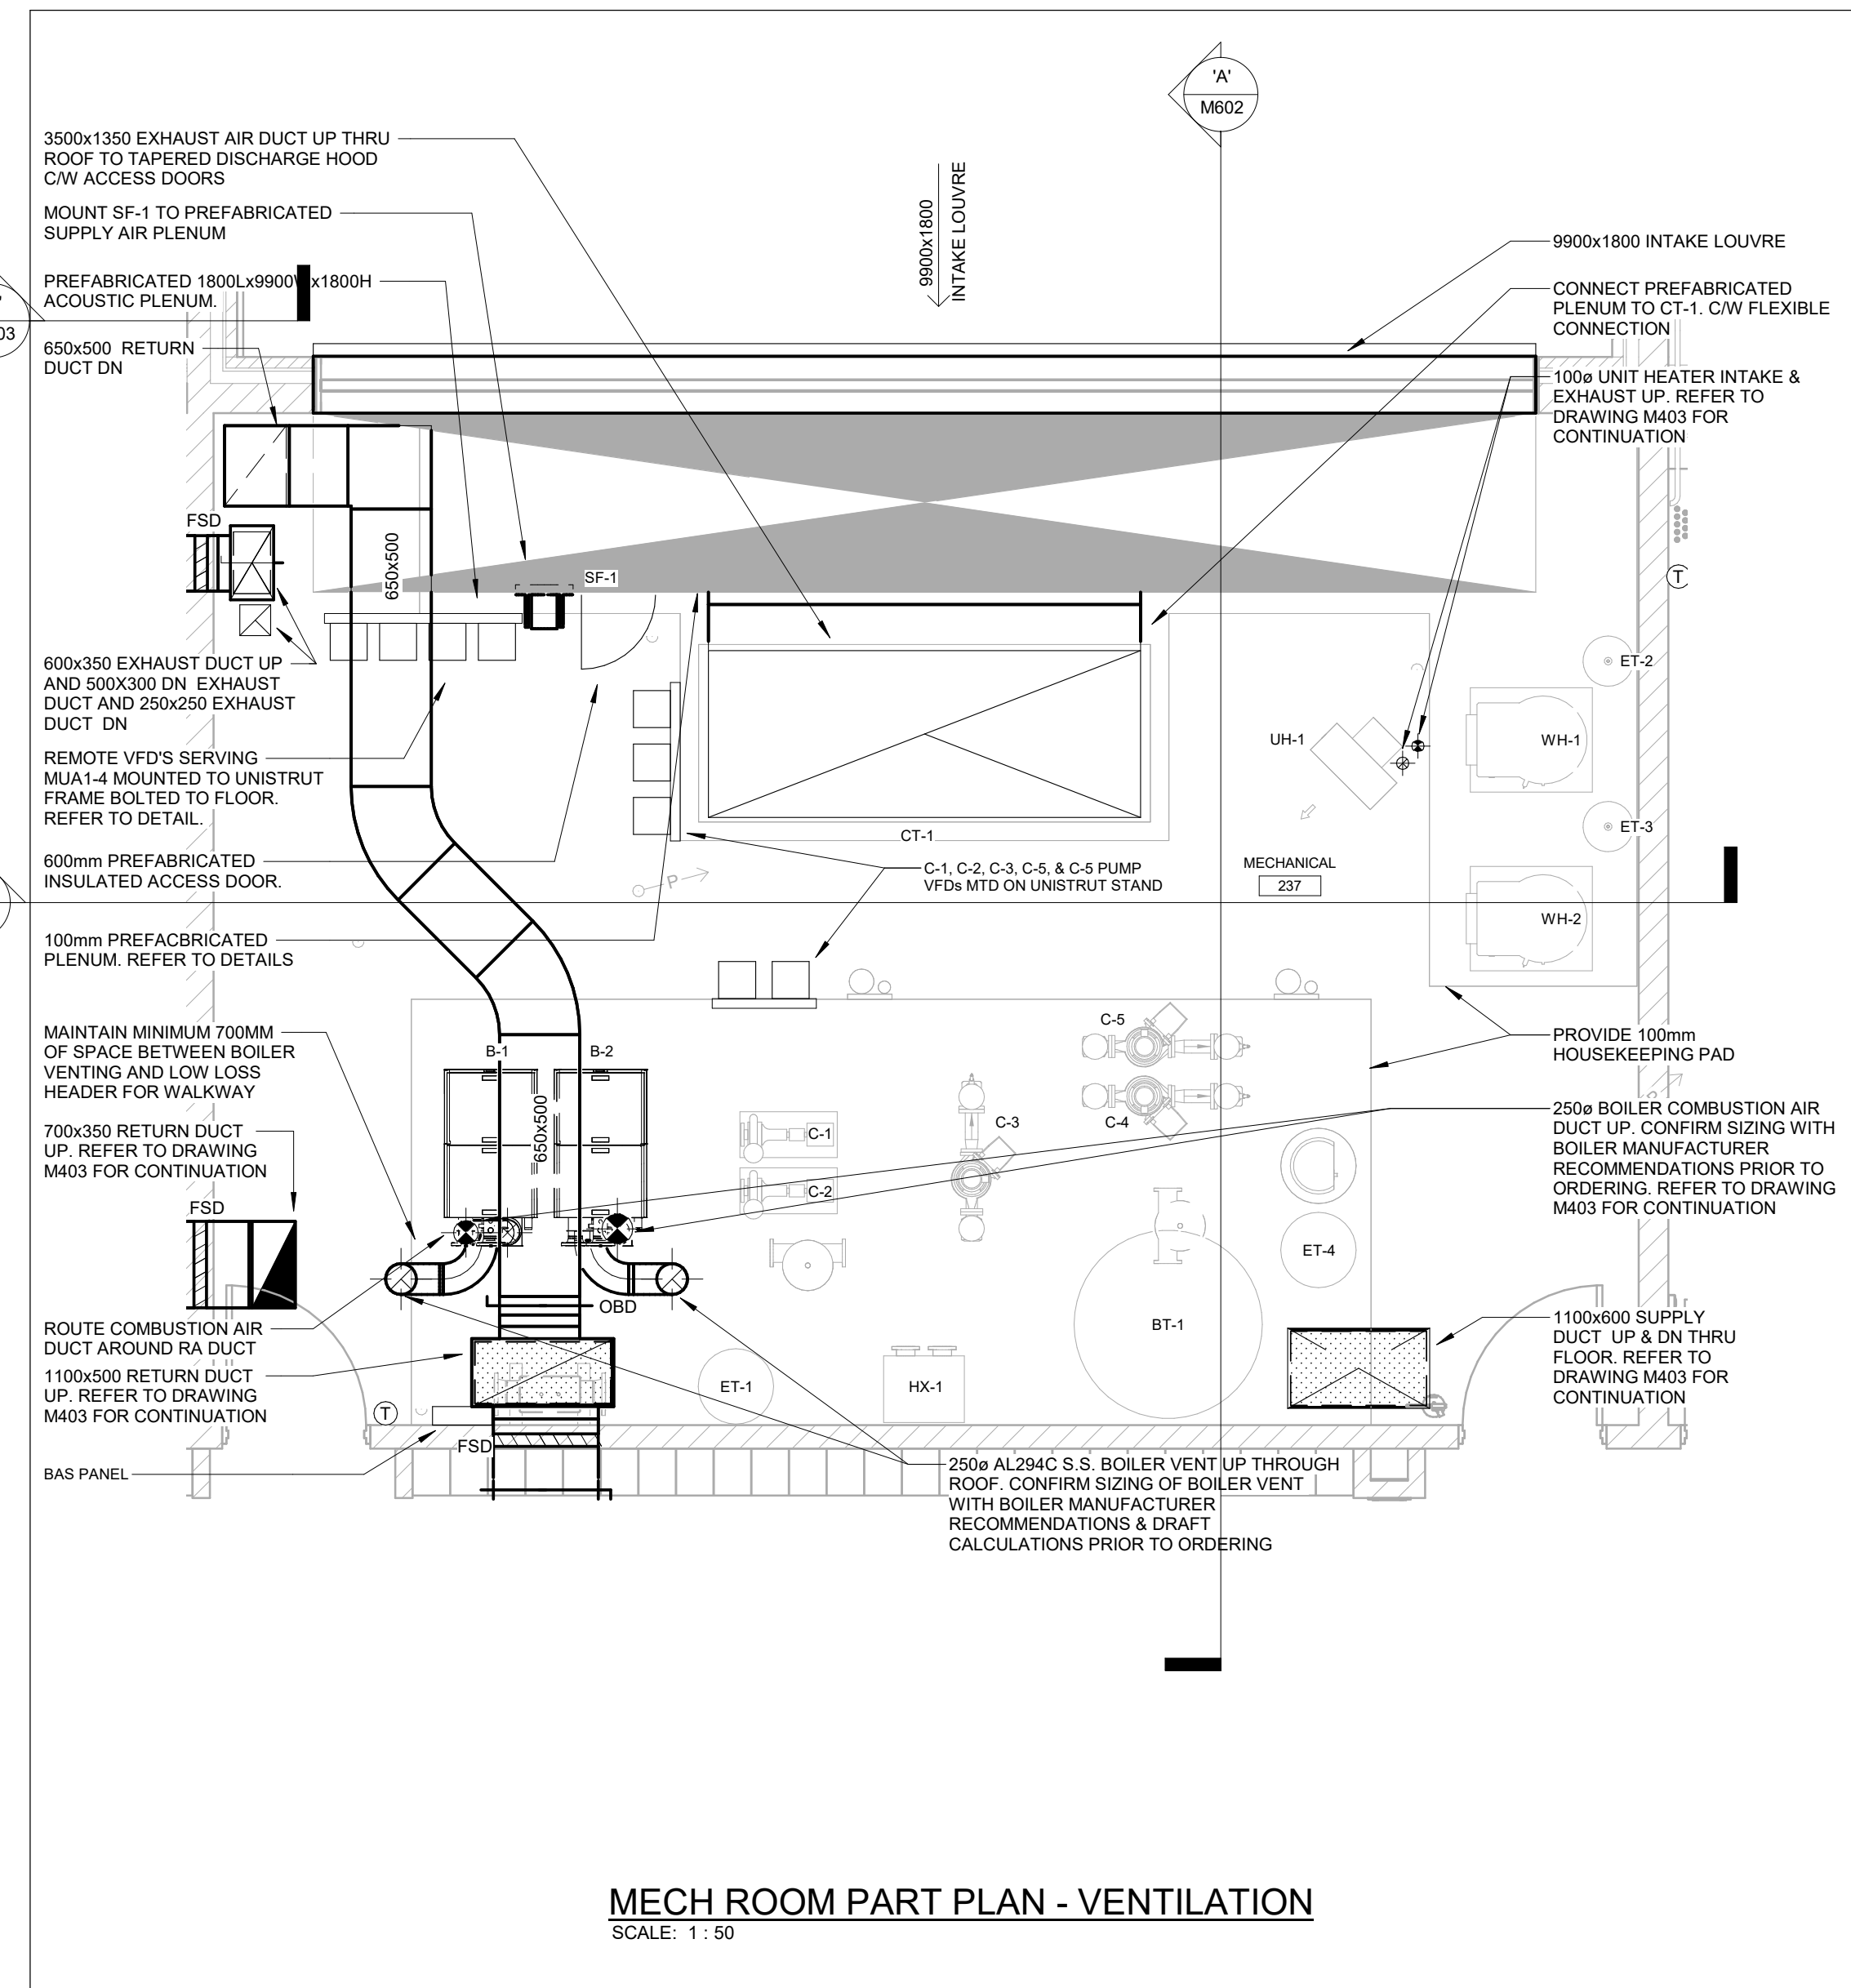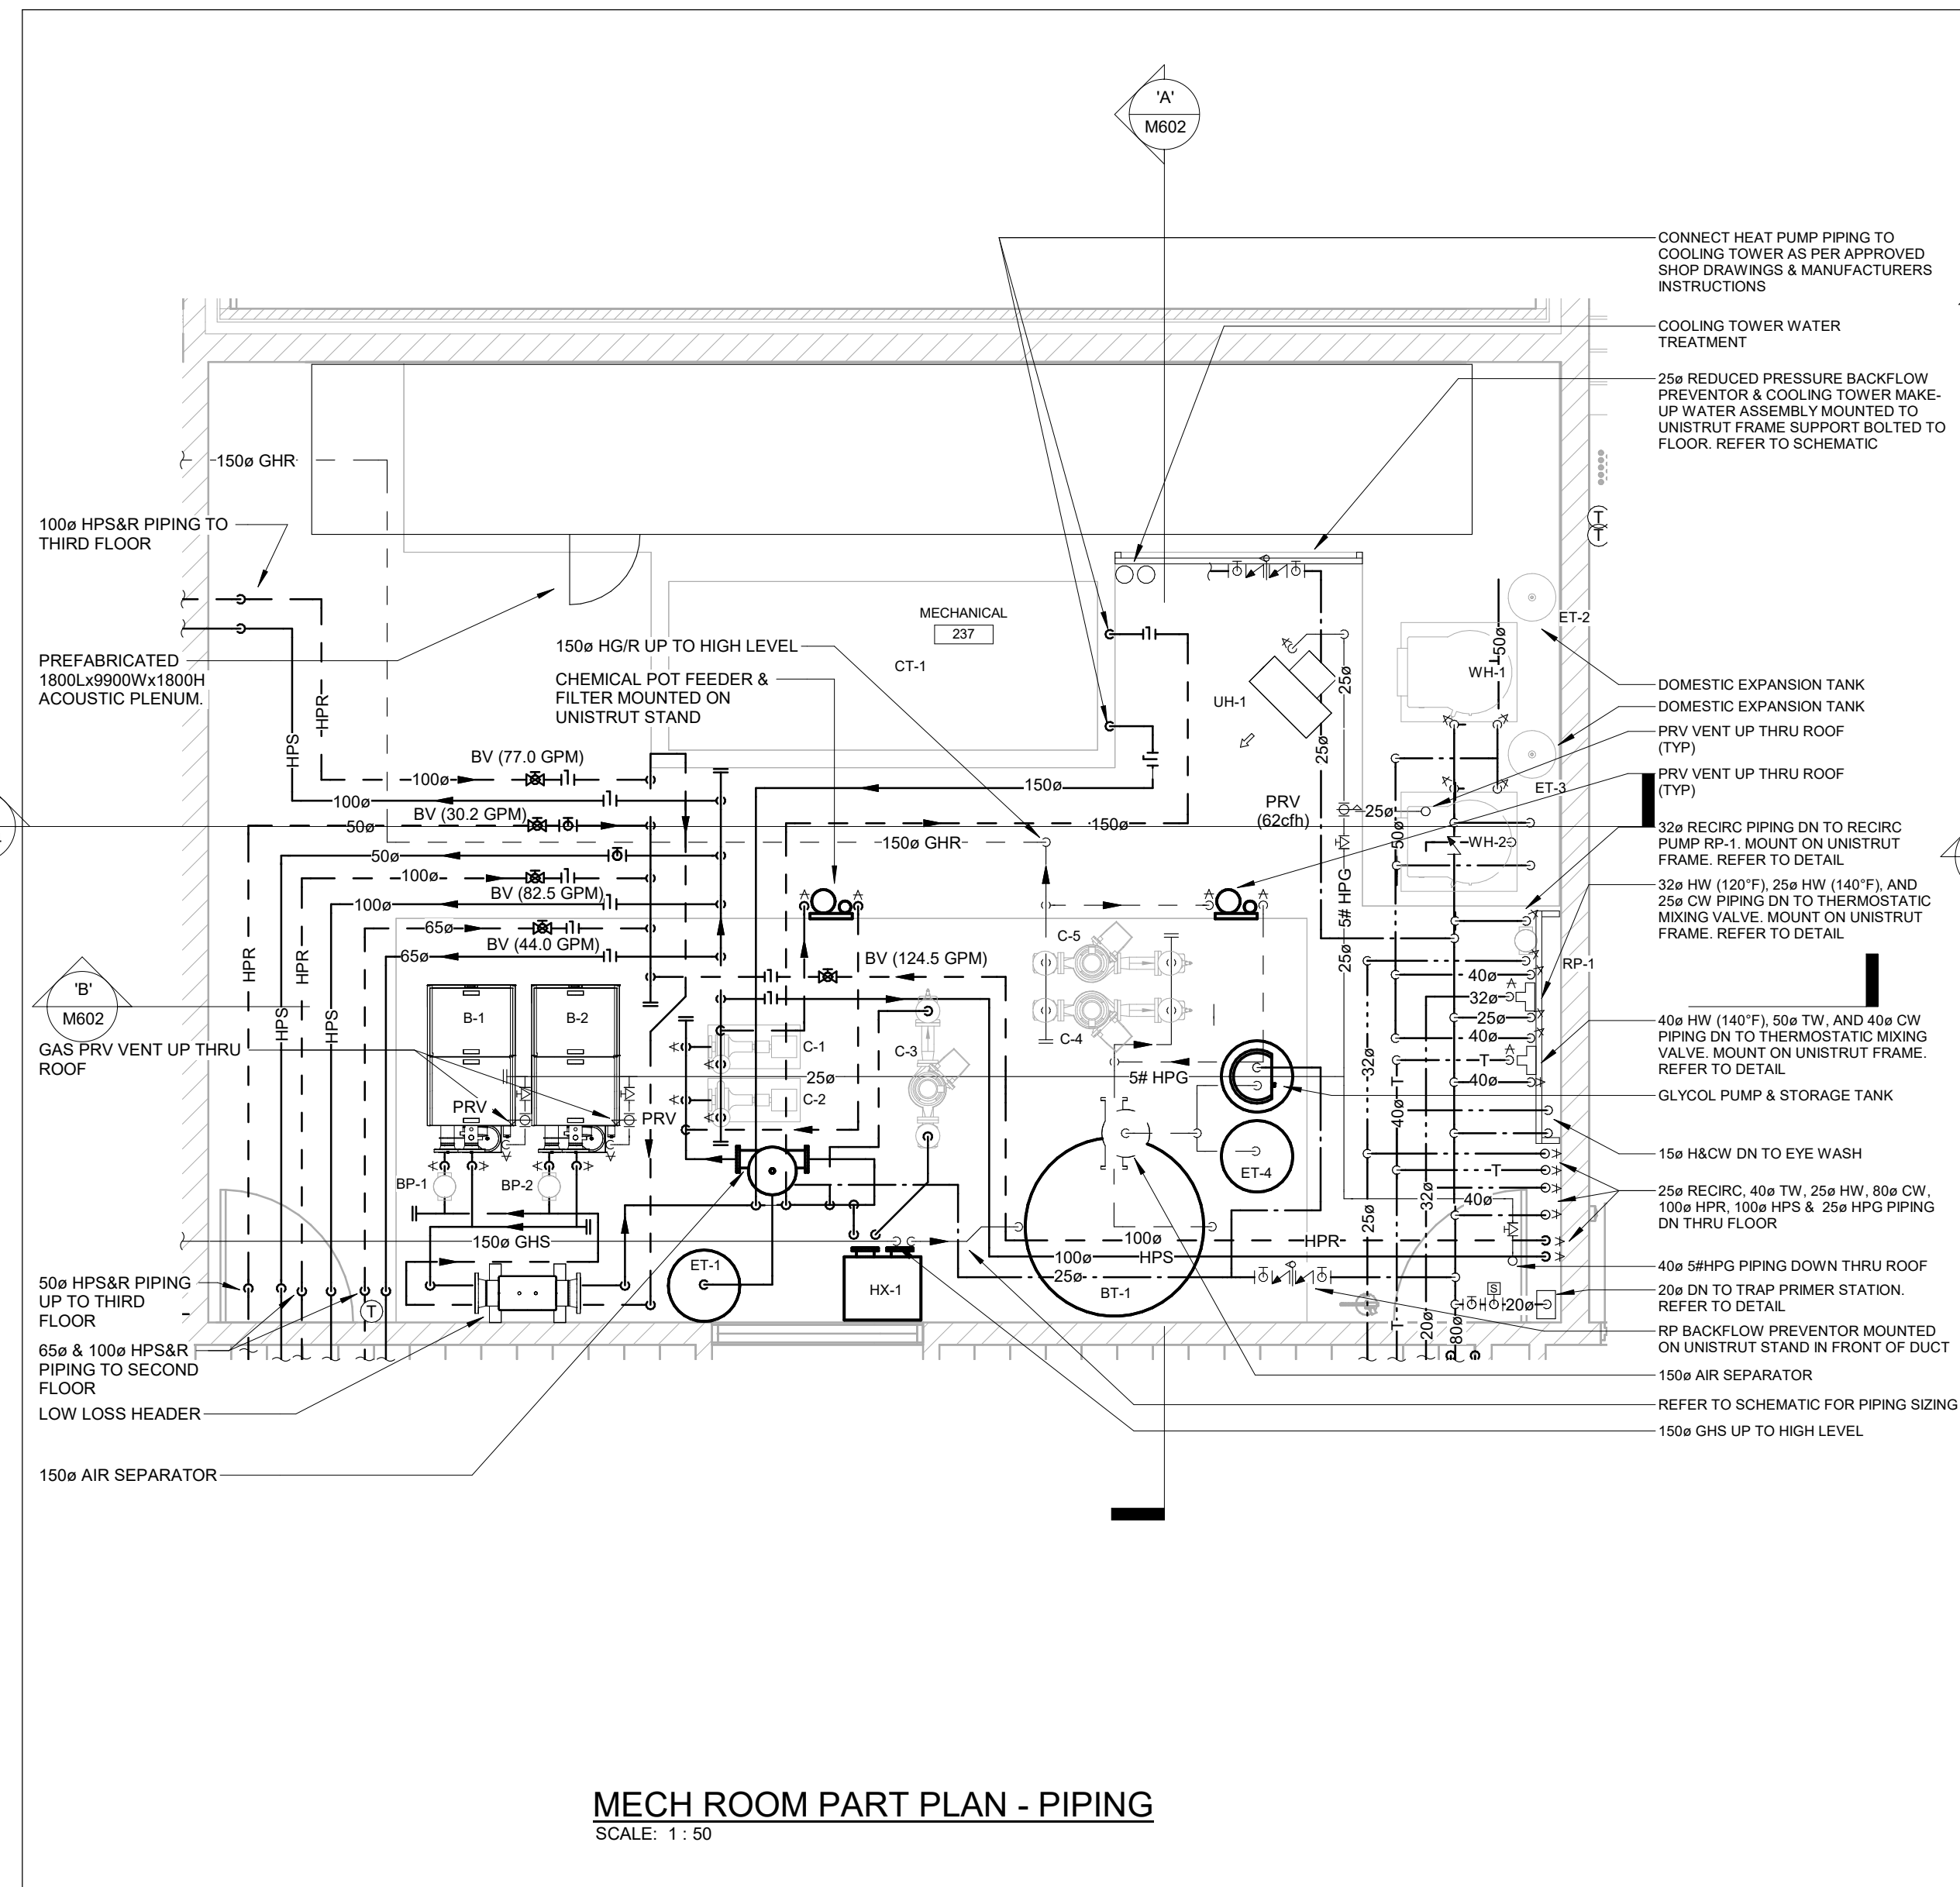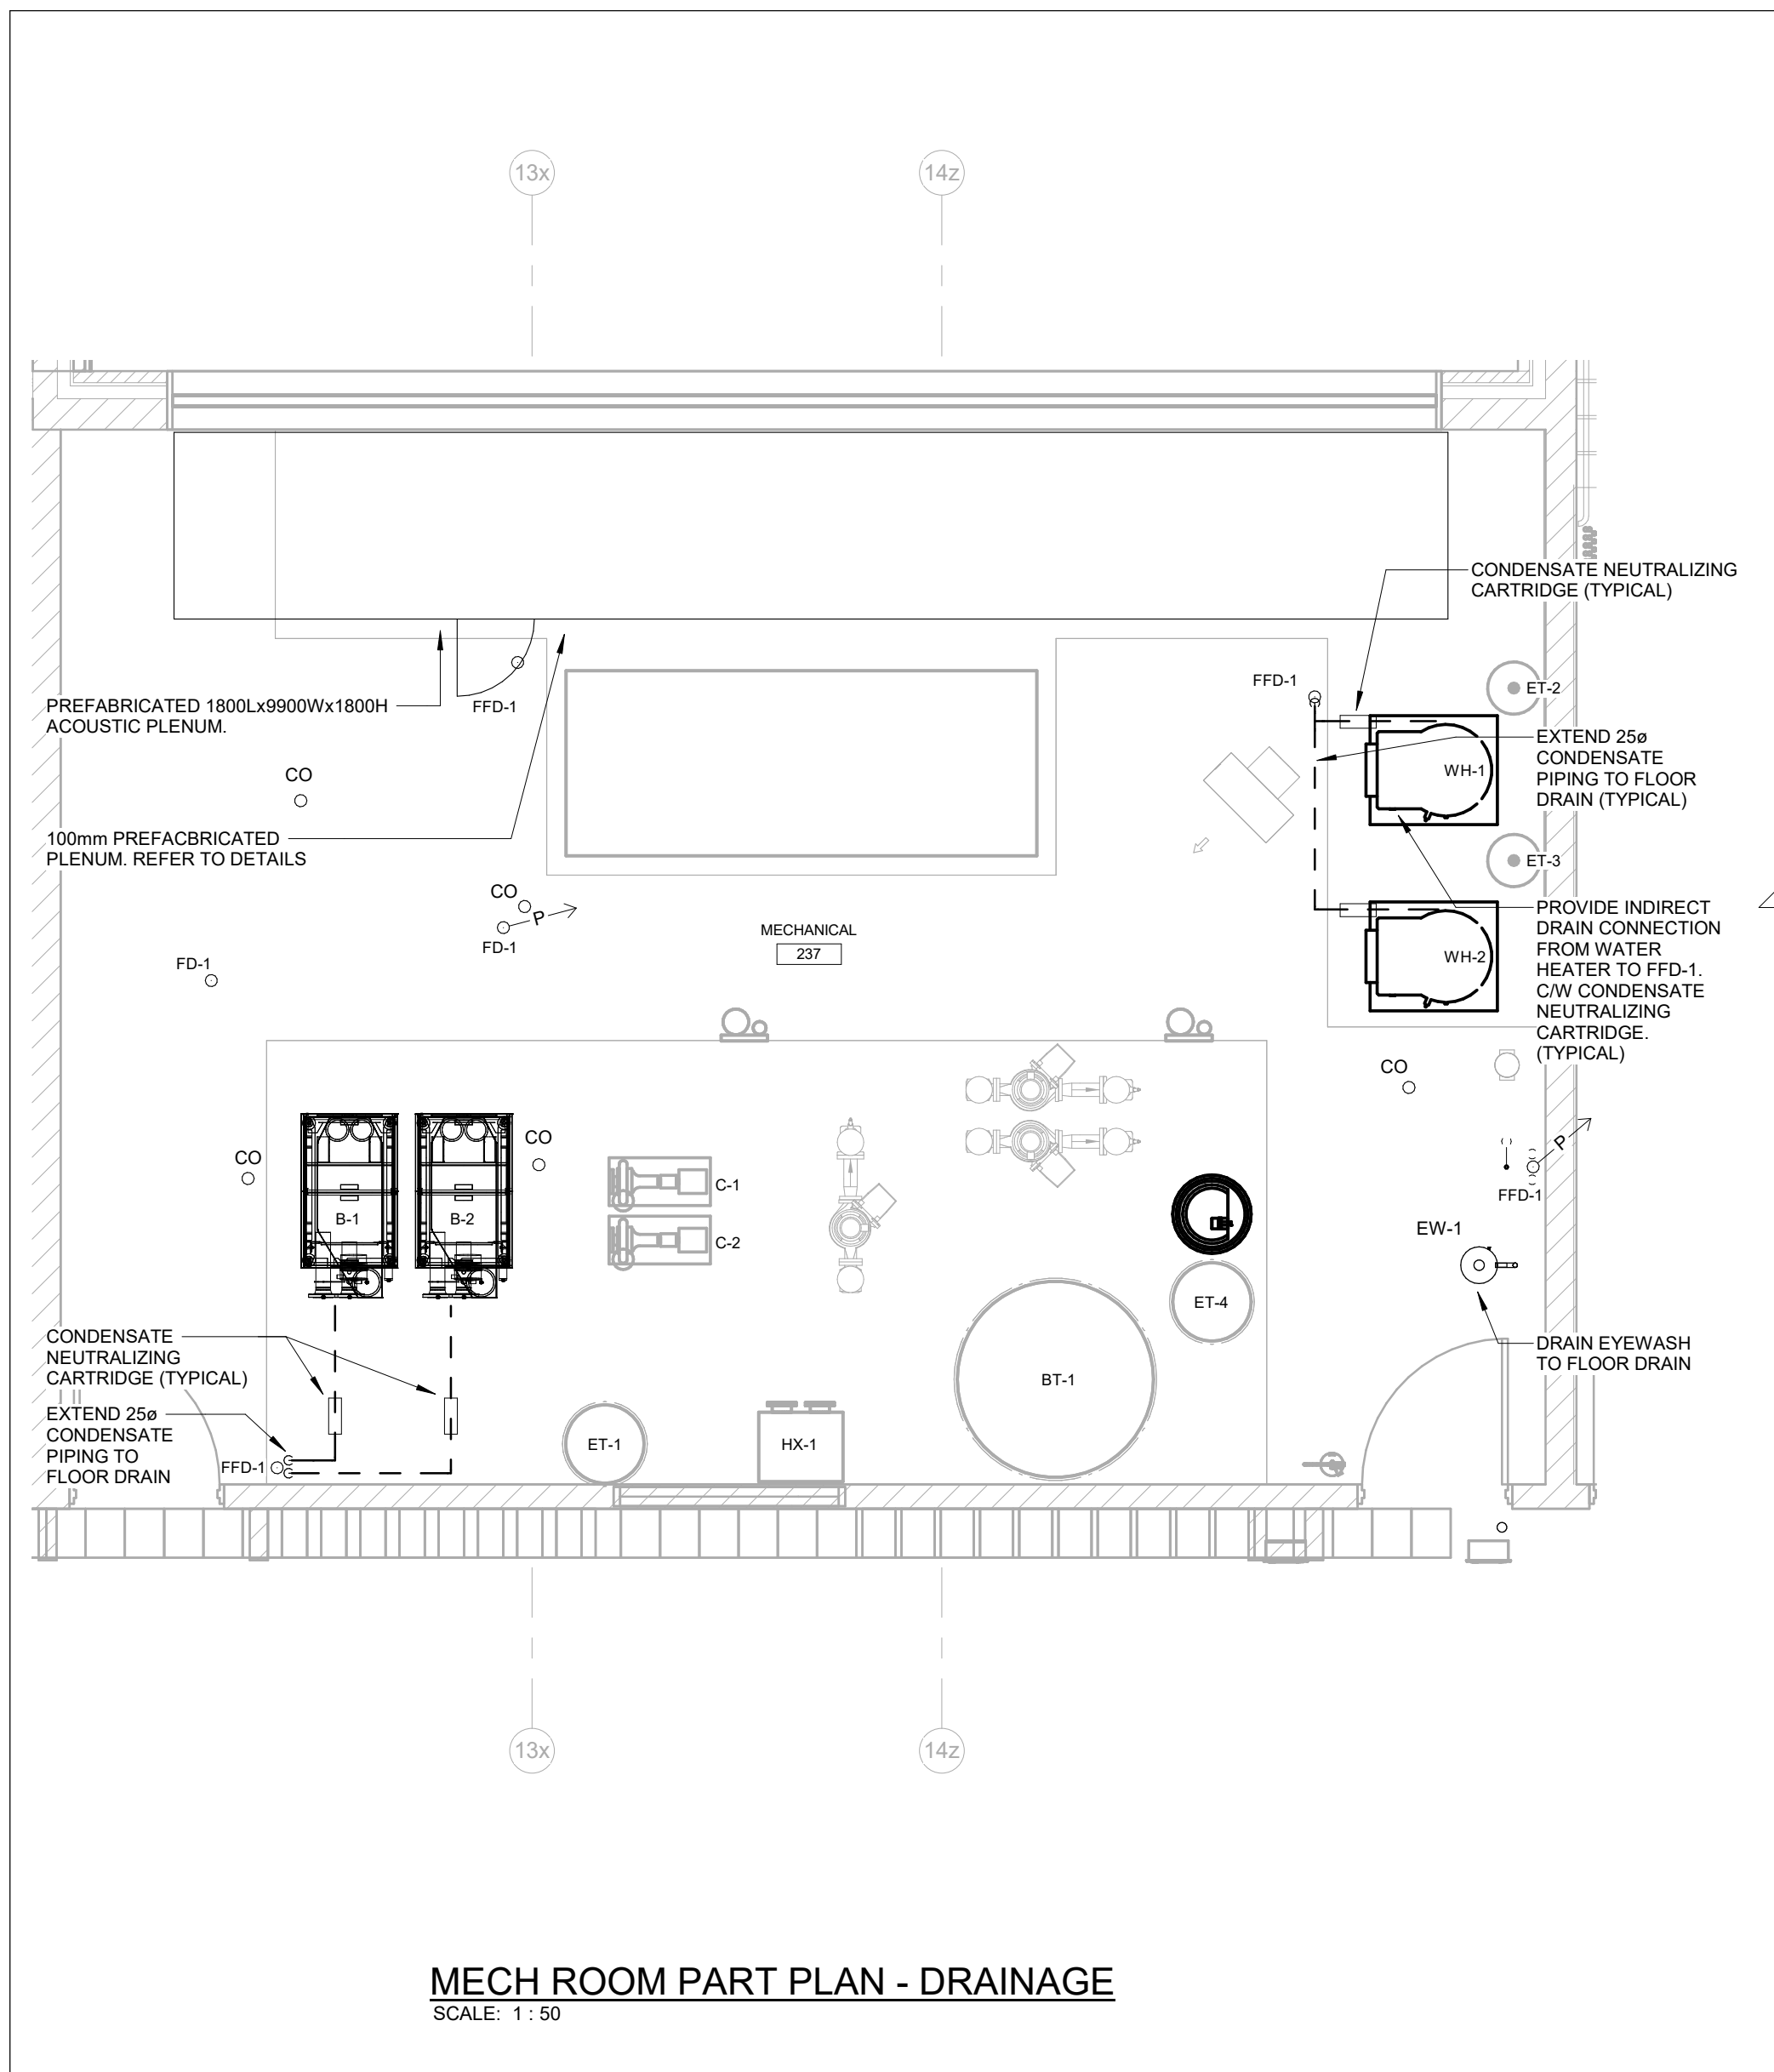

Hossack & Associates Architects

15 Northland Road, Unit 108
Windsor, ON N9A 1Y8
Phone: 519-255-2555
Fax: 519-255-2556
Project Number: 22124

NO.	DESCRIPTION	DATE
4	ISSUED FOR TENDER	26.02.23
3	ISSUED FOR TENDER REVIEW	26.01.19
2	PRE-ISSUED FOR PERMIT	25.03.20
1	ISSUED FOR PERMIT	25.03.21
NO	DATE	

The contractor shall verify all dimensions and report all errors and discrepancies to the Consultant before commencement of the work.

The drawings show general arrangement of services. Follow as closely as actual building construction will permit. Obtain approval for relocation of service from Consultant before commencement of the work.

The drawings do not indicate all off-site fitting and accessories which may be required. Provide the same to meet the required conditions. Drawings and specifications, etc., prepared and issued by the consultant are the property of the consultant and must be returned at the completion of the project. These documents are not to be duplicated or copied without the consent of the Consultant.

© 2025 DEI & Associates Inc.

MILTON #13 PUBLIC SCHOOL

1345 TRUDEAU DRIVE
MILTON, ON

**PART OF LOT 6, CONCESSION 5
TOWN OF MILTON, REGION OF HALTON**

LEGAL DESCRIPTION

WALTON DISTRICT SCHOOL BOARD
L.V. SINGLETON EDUCATION CENTRE
6500 GUELPH LINE
BURLINGTON, ON, L7R 5Z2
TEL: (905) 335-3683
FAX: (905) 335-3682

MECH ROOM PART PLANS, SCHEMATICS AND DETAILS

DEI Consulting Engineers

MECHANICAL ELECTRICAL AQUATIC

SCALE: As Indicated PROJECT: 22124


DATE: SEPT 2023 DRAWING: 22124

DRAWN: AP/IE CHECKED: SM

PRINT DATE: 2028-02-03 4:00:07 PM


REVIT FILE: T:\01717123\02\Revit\RVT

M501

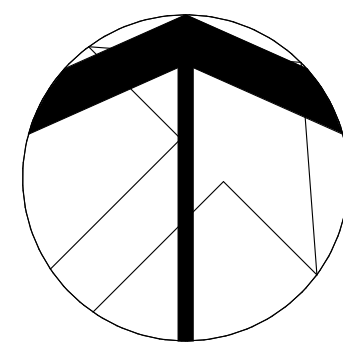


GENERAL NOTES


- MAINTAIN MINIMUM 4200mm (14'-0") LATERAL DISTANCE BETWEEN SANITARY AND/OR PRV VENTS AND ALL AIR INTAKE/EXHAUST OPENINGS.
- ALL EQUIPMENT SHALL BE MINIMUM 3.0m FROM EDGE OF ROOF.

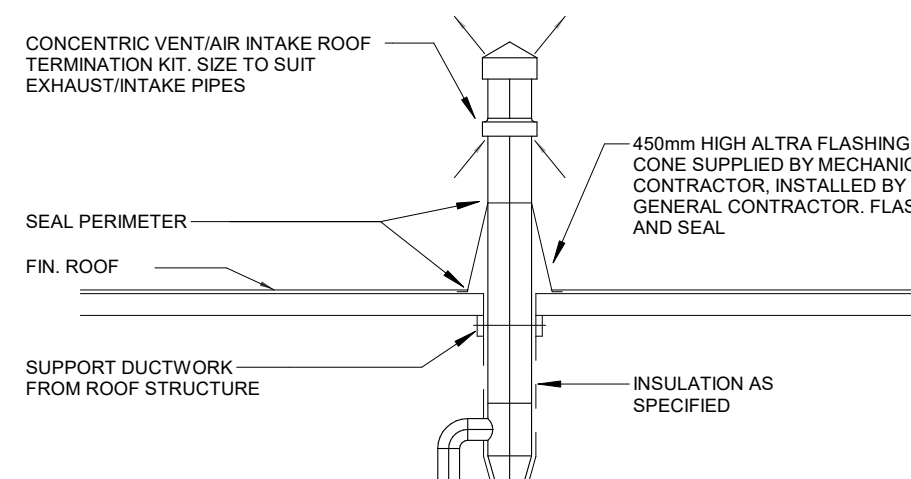




DOMESTIC WATER HEATER ROOF TERMINATION

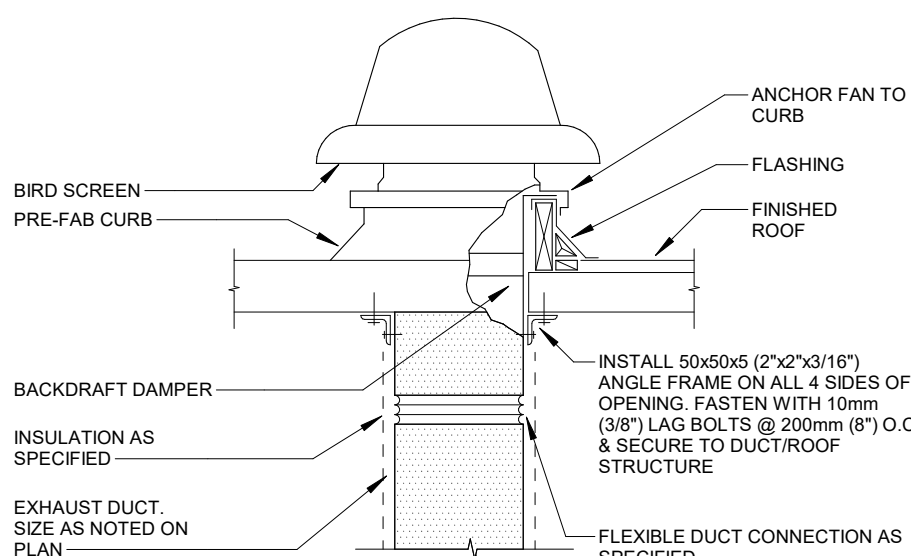




EXHAUST FAN ON ROOF

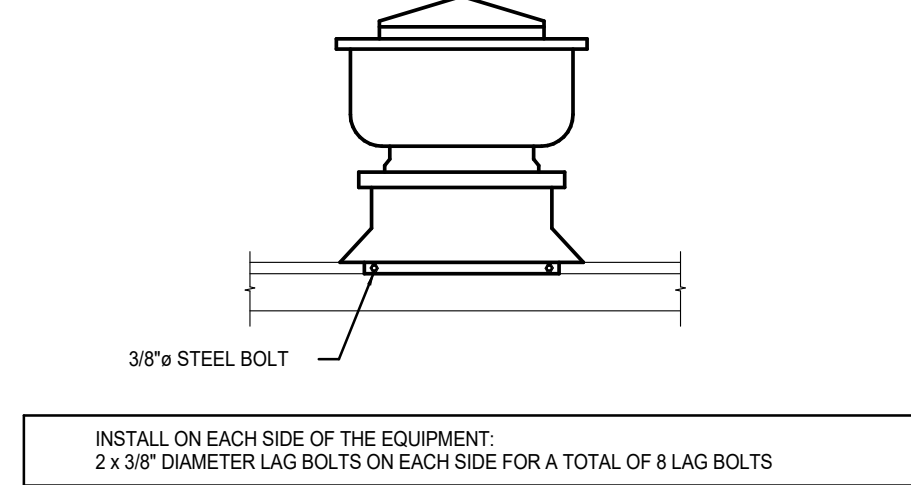




SEISMIC MEASURES FOR EXHAUST FAN (187lb AND LESS)

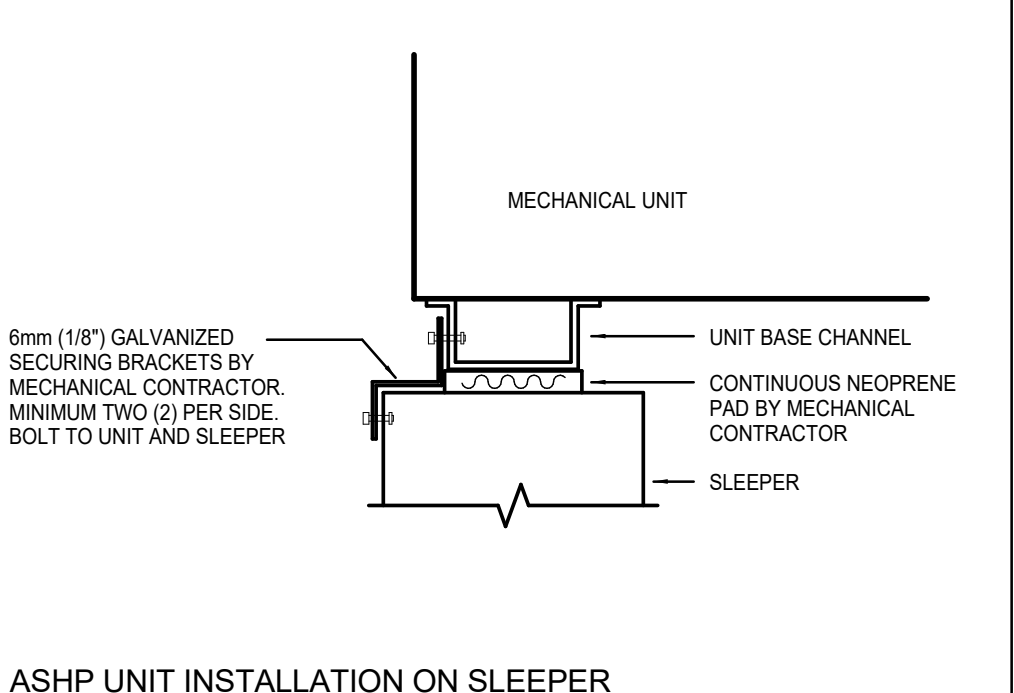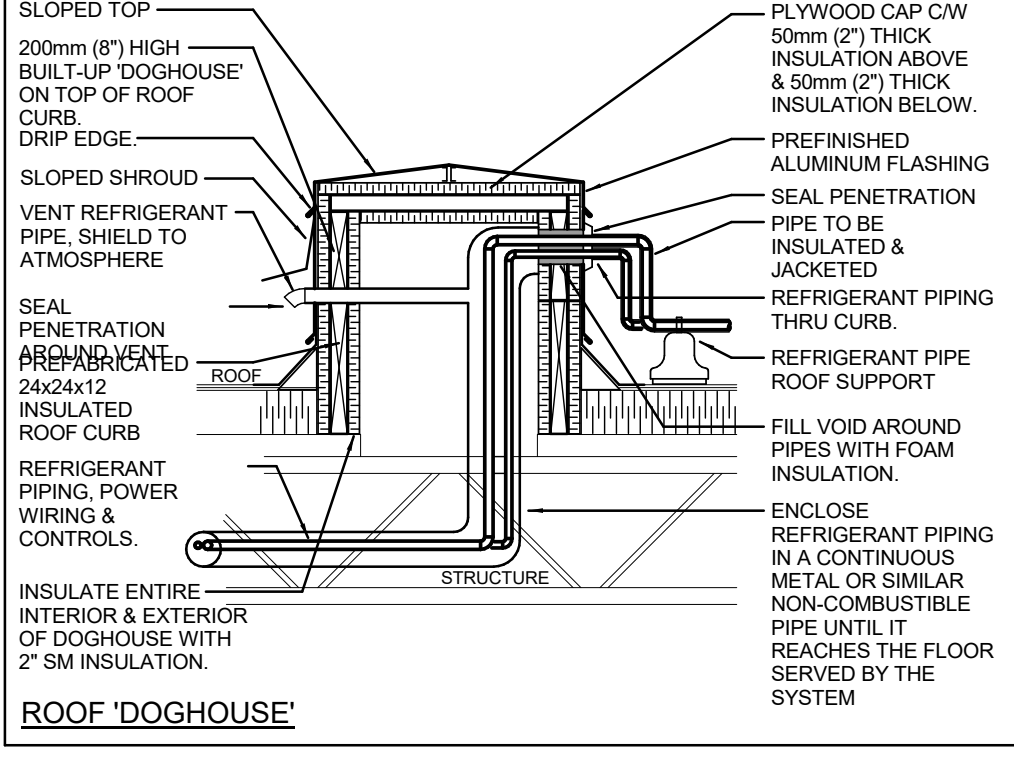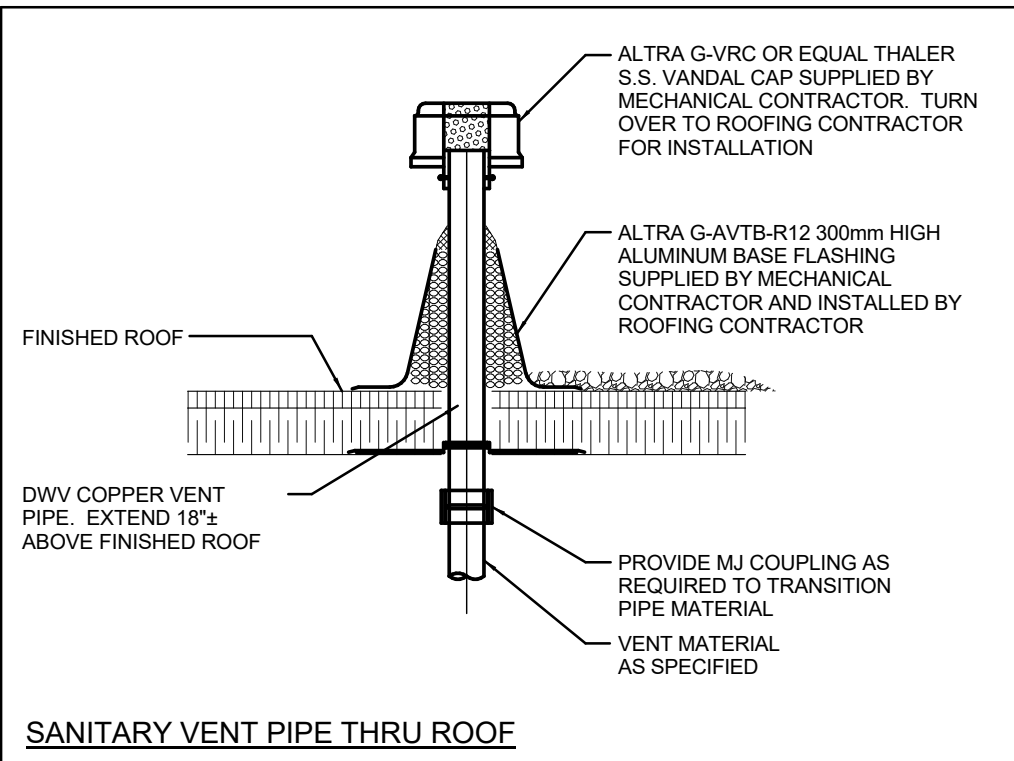

ASHP UNIT INSTALLATION ON SLEEPER

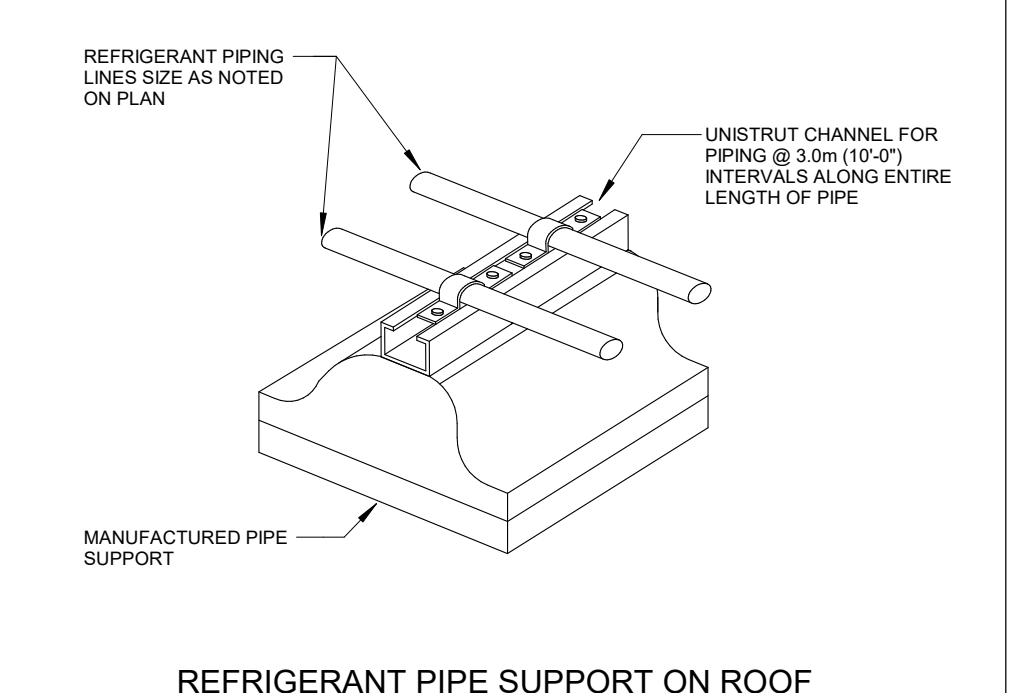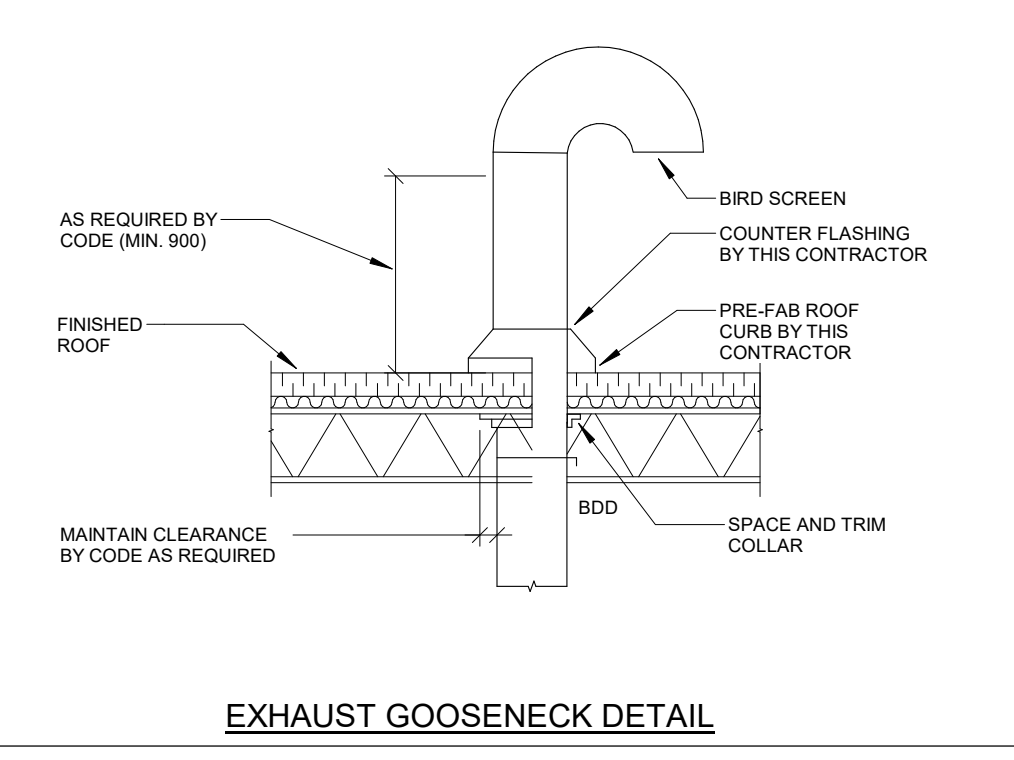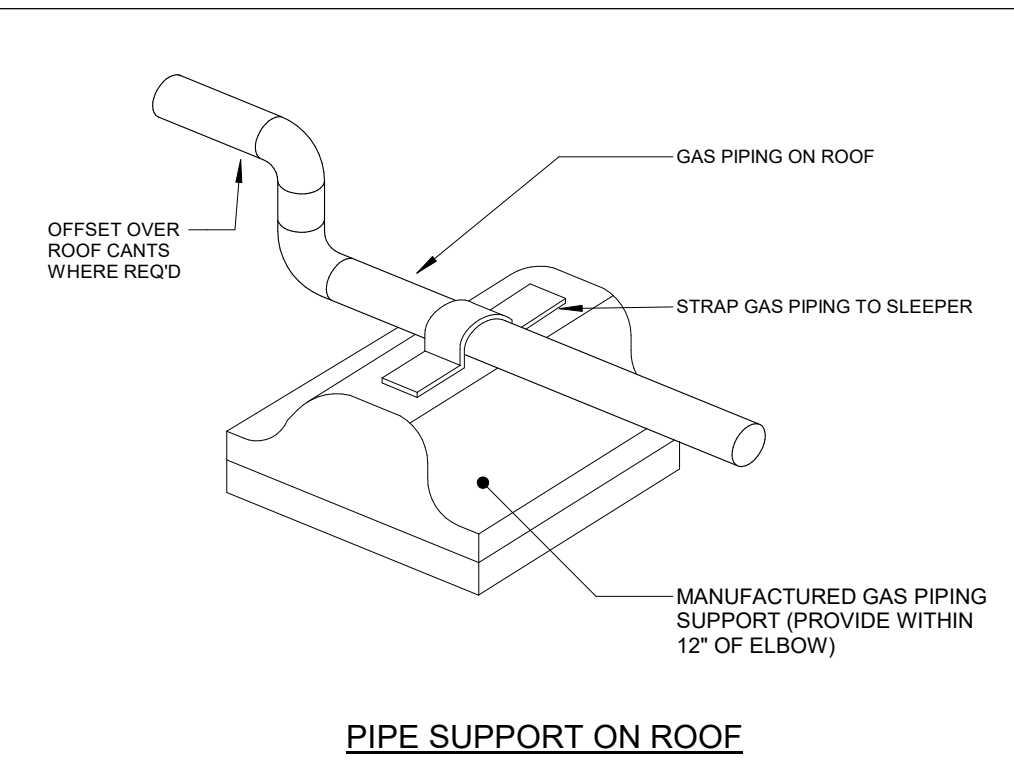

REFRIGERANT PIPE SUPPORT ON ROOF

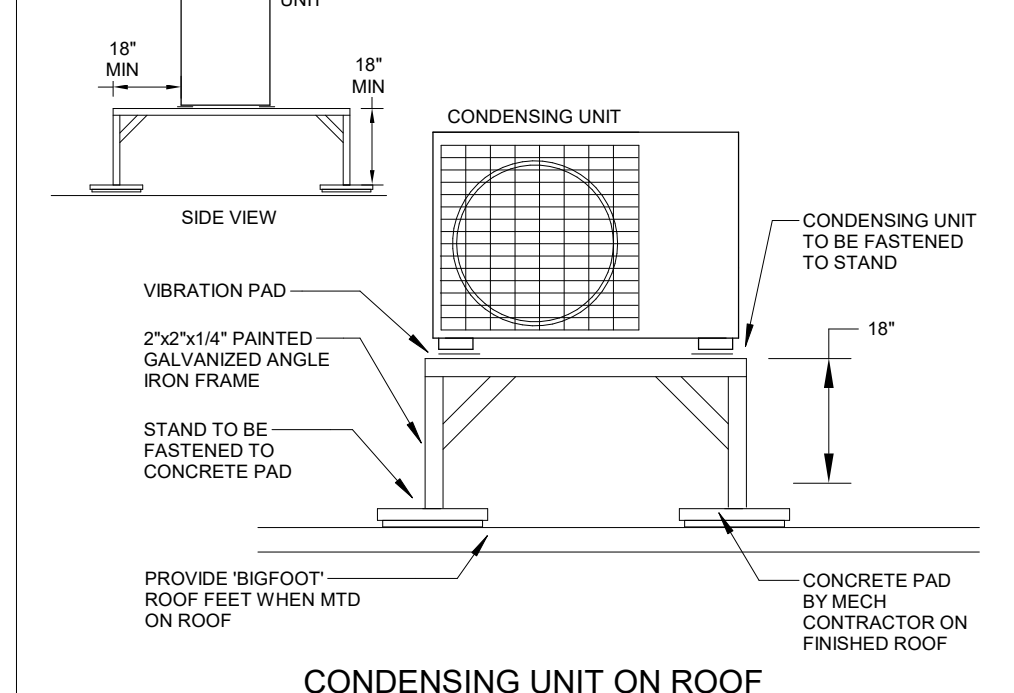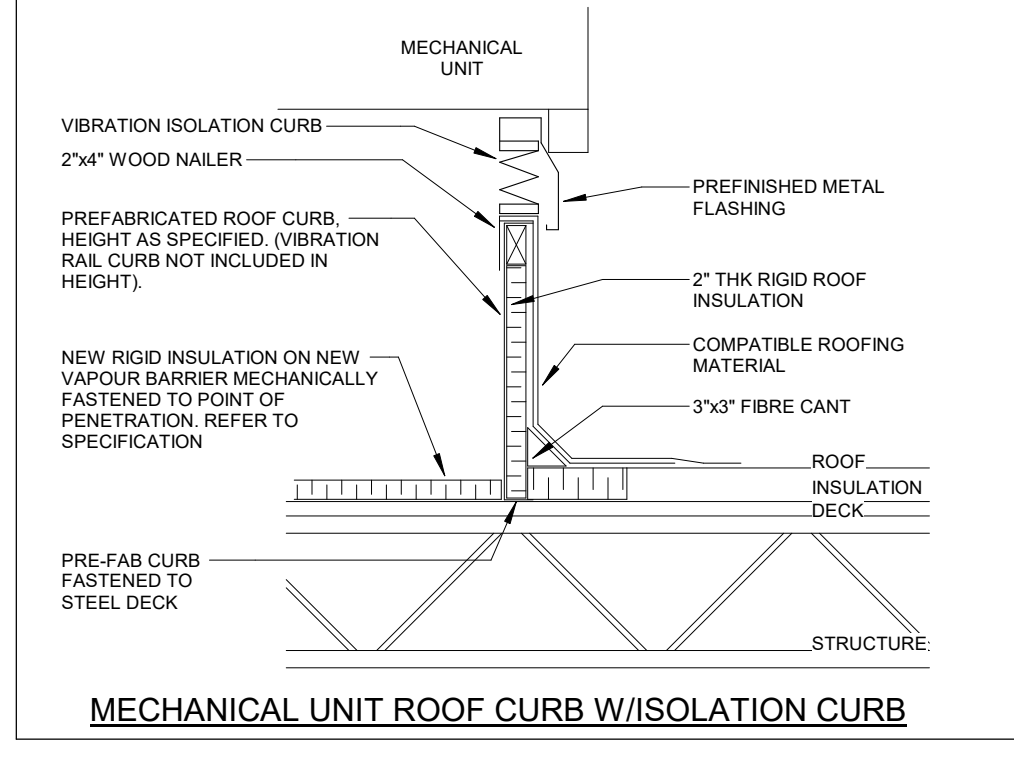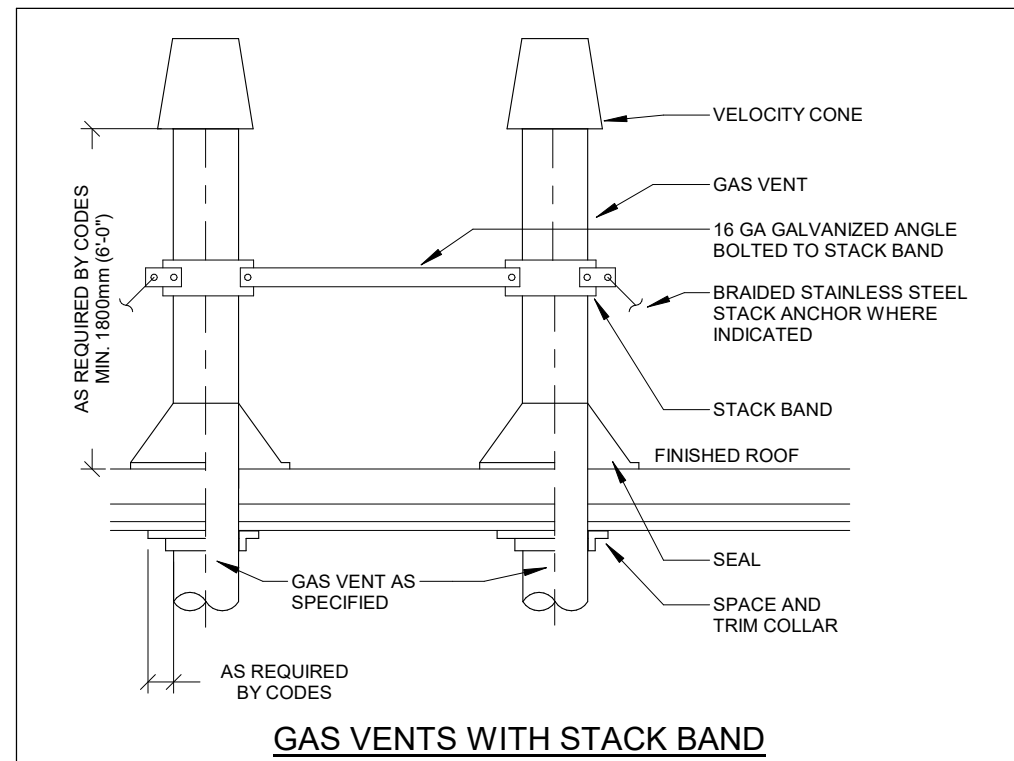

CONDENSING UNIT ON ROOF

4	ISSUED FOR TENDER	26.02.20
3	ISSUED FOR TENDER REVIEW	26.01.19
2	PRE-ISSUED FOR PERMIT	25.08.08
1	ISSUED FOR PERMIT	26.03.21
NO	DATE	


The contractor shall verify all dimensions and report all errors and discrepancies to the Consultant before commencement of the work.

The drawings show general arrangement of services. Follow as closely as actual building construction will permit. Obtain approval for relocation of service from Consultant before commencement of the work.

The drawings do not indicate all off-site fitting and accessories which may be required. Provide the same to meet the required conditions. Drawings and specifications, etc., prepared and issued by the consultant are the property of the consultant and must be returned at the completion of the project. These documents are not to be duplicated or copied without the consent of the Consultant.

Do not scale the drawings.

© 2026 DEI & Associates Inc.

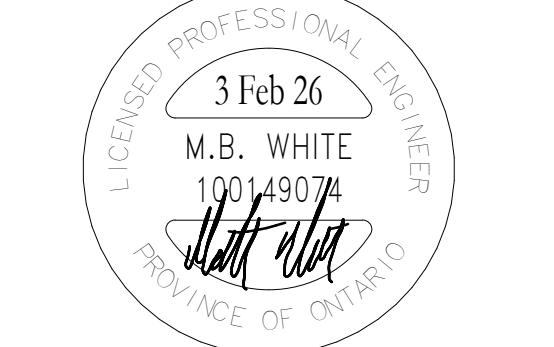

MILTON #13 PUBLIC SCHOOL

1345 TRUDEAU DRIVE
MILTON, ON

LEGAL DESCRIPTION

PART OF LOT 6, CONFESSION 5
TOWN OF MILTON, REGION OF
HALTON

WALTON DISTRICT SCHOOL BOARD
1345 TRUDEAU DRIVE
MILTON, ON L7R 2Z2
TEL: (905) 335-3863
FAX: (905) 335-3862

ROOF PLAN & DETAILS

HOSSACK & ASSOCIATES ARCHITECTS

15 Northland Road
Milton, ON, L9T 1V8
Phone: (905) 276-2555
Mobile: (905) 276-2555
Project Number: 22-02

DEI Consulting Engineers

MECHANICAL ELECTRICAL AQUATIC PROJECT

DATE: 22124

DRAWN: AP/PE











CHECKED: SM



PRINT DATE: 2026-02-03 4:00:12 PM

REVIT FILE: T:\01717123\02\Revit\RYT


ROOF PLAN

SCALE: 1:100

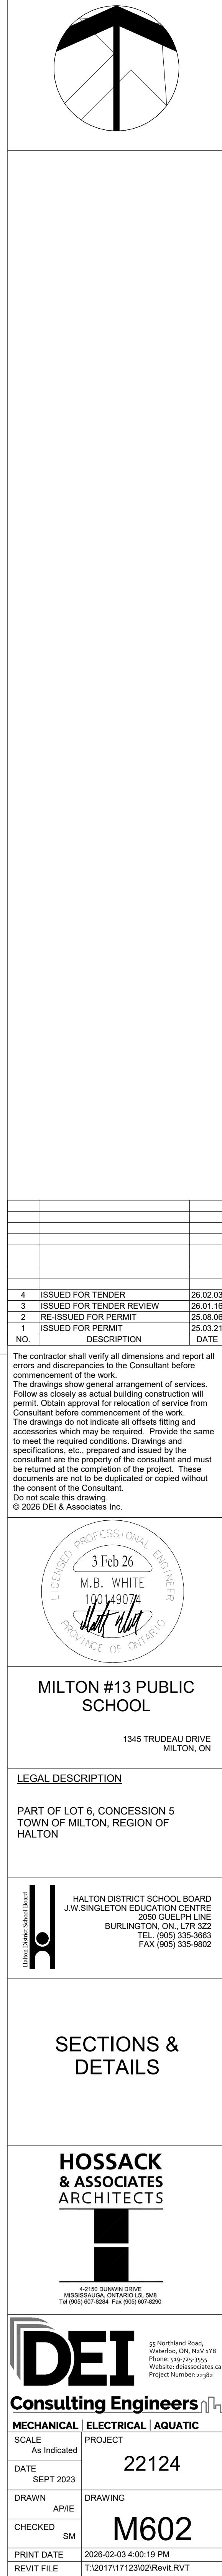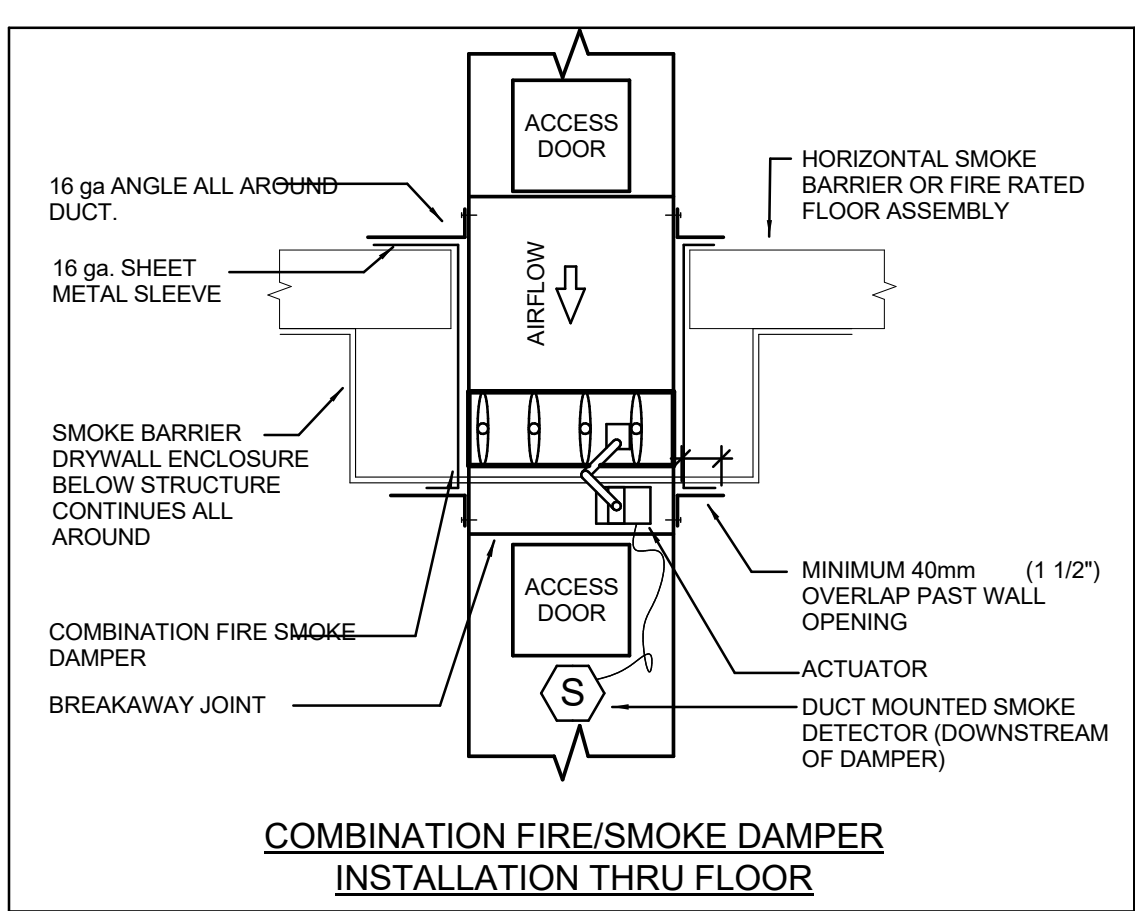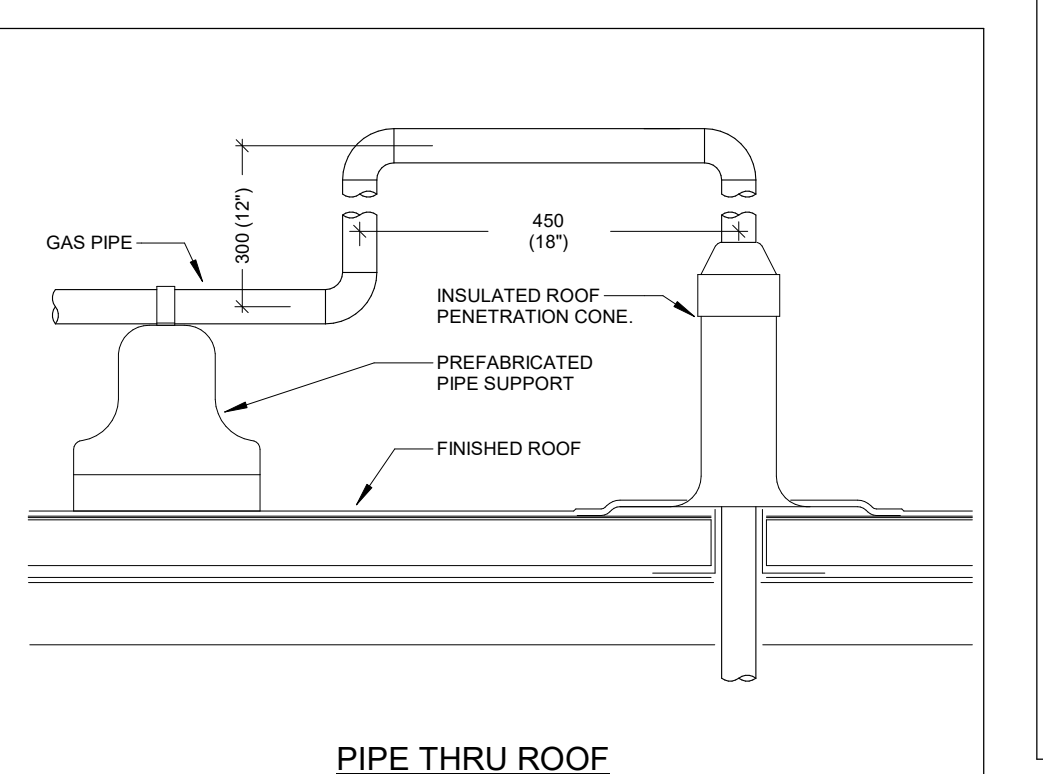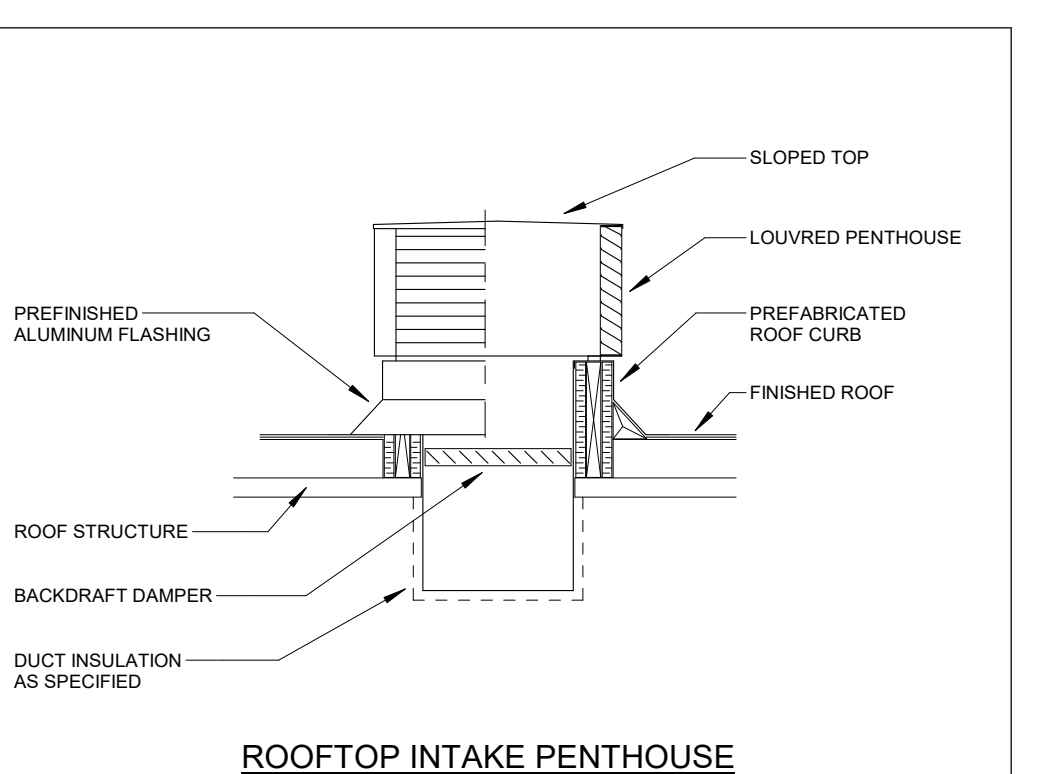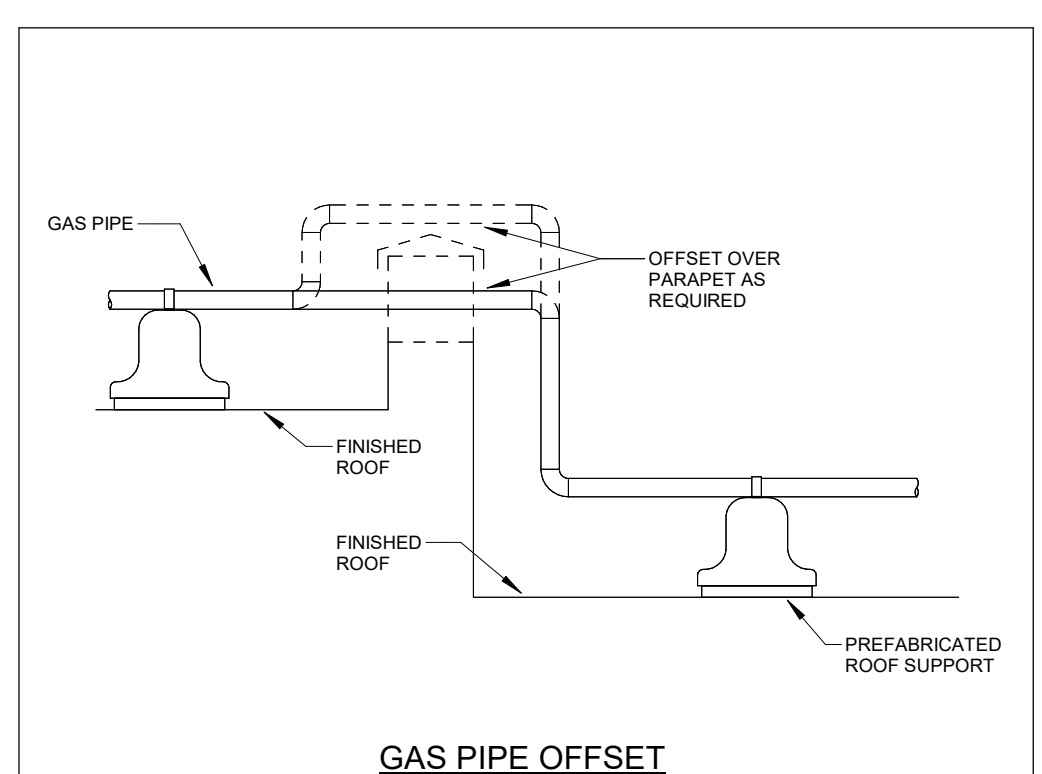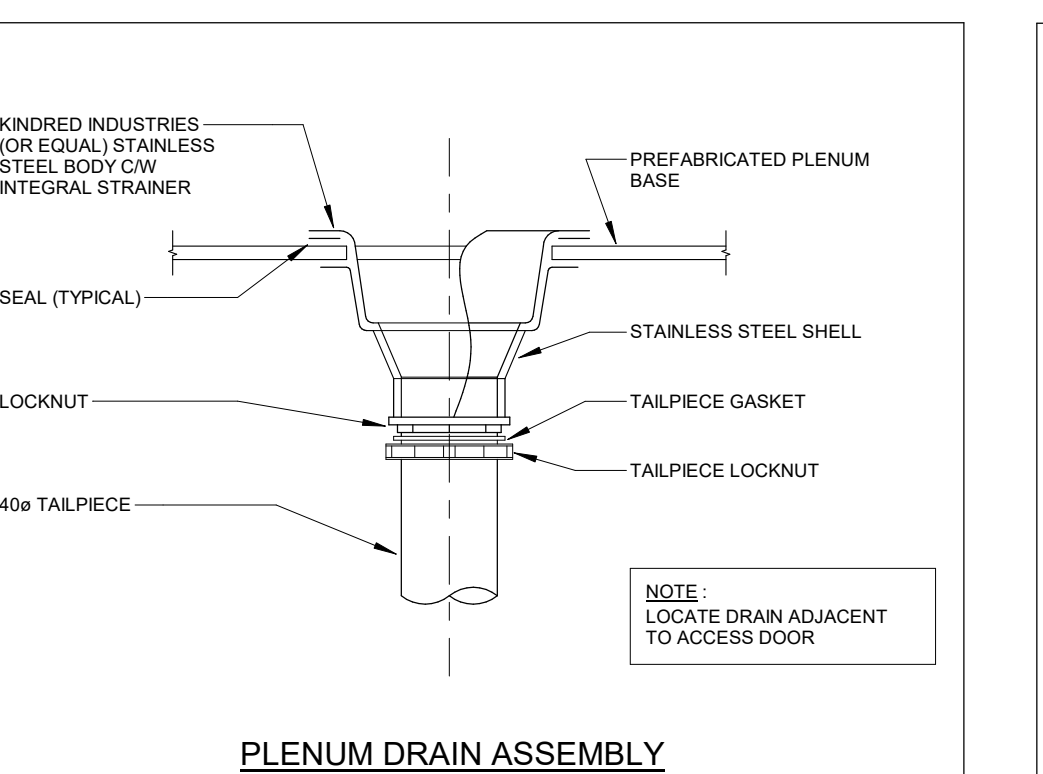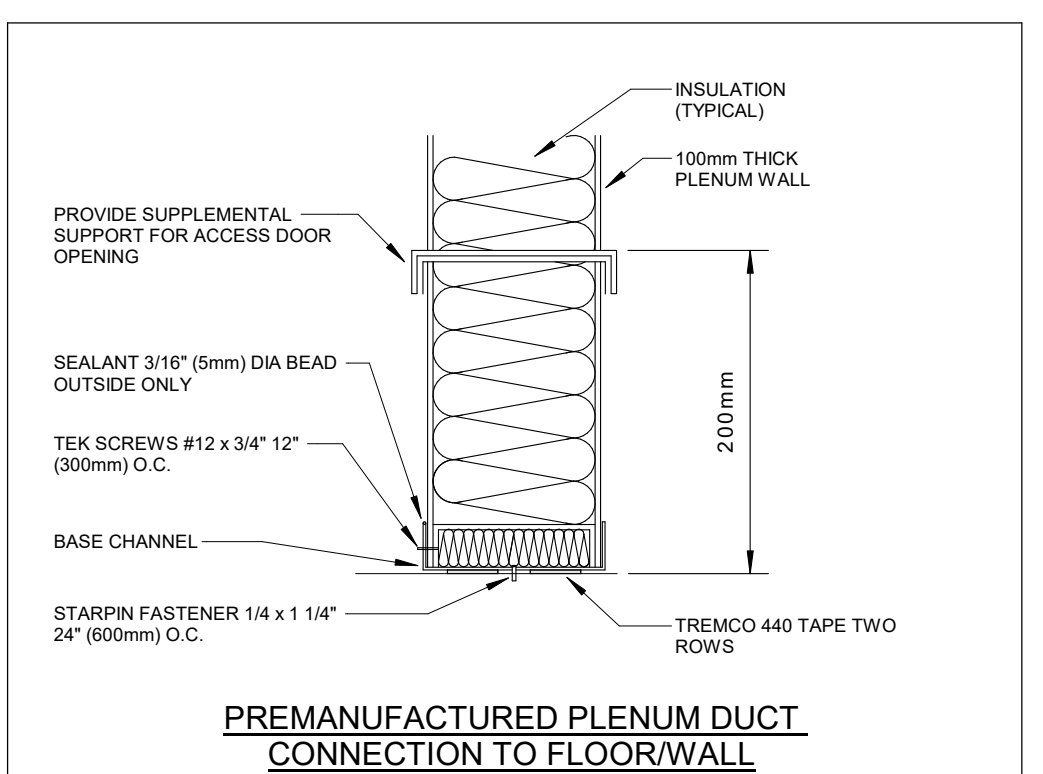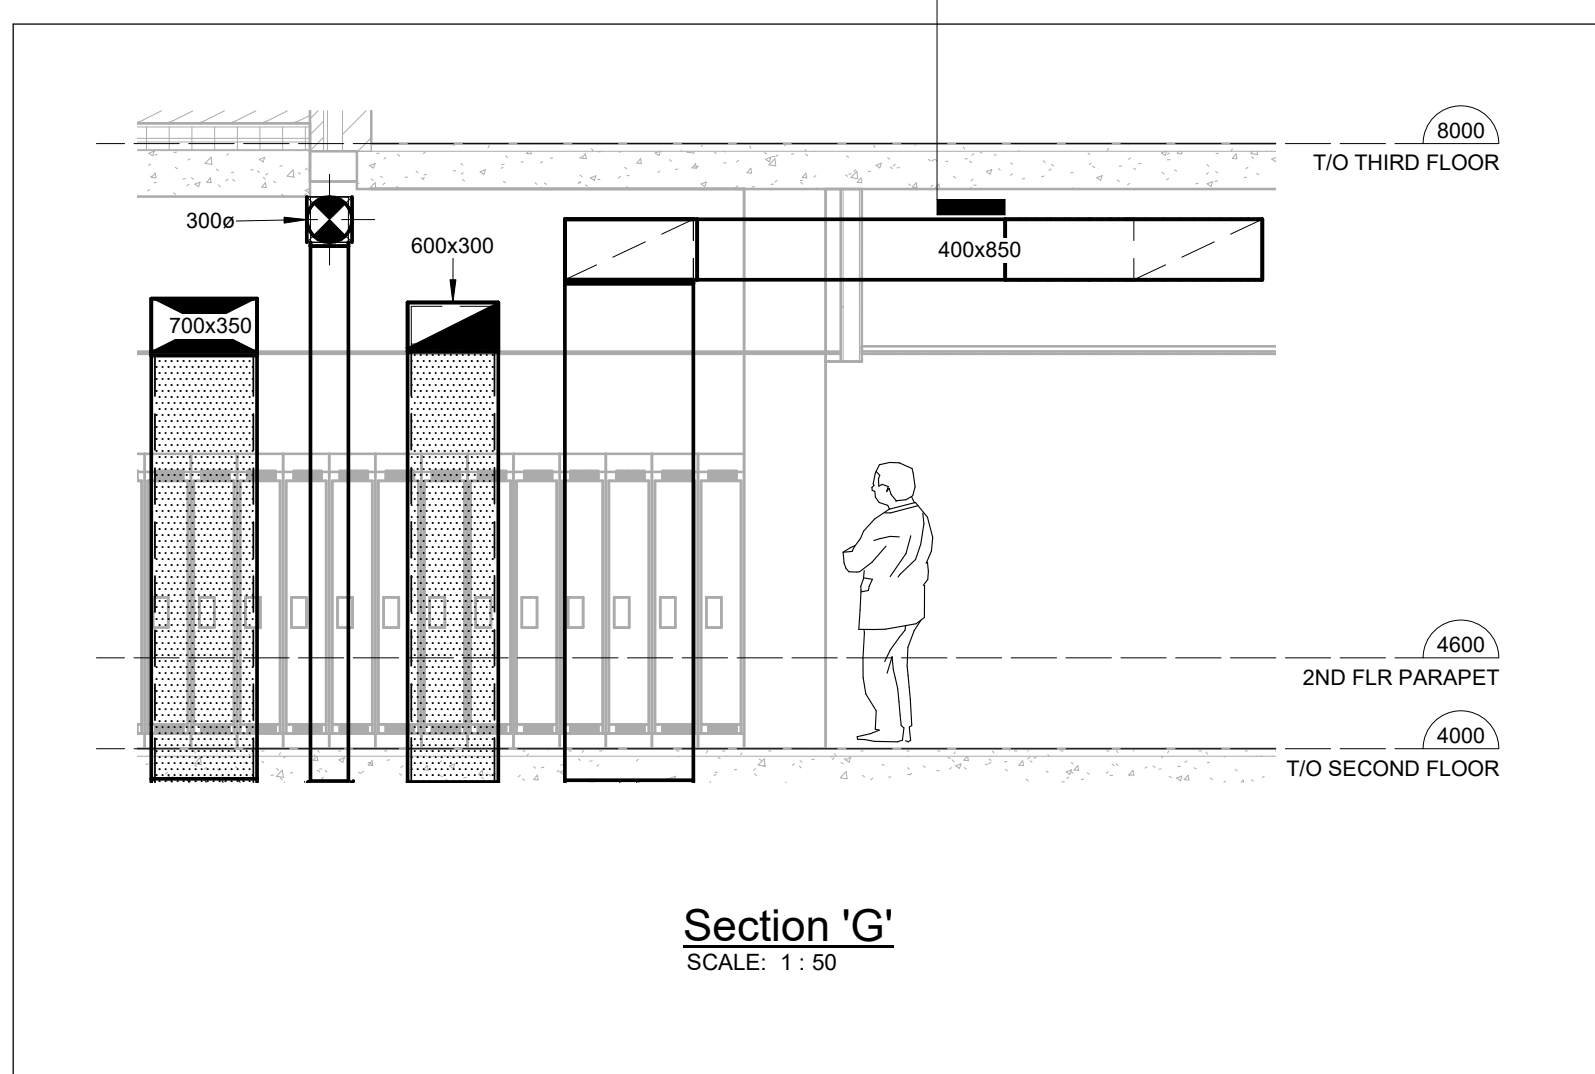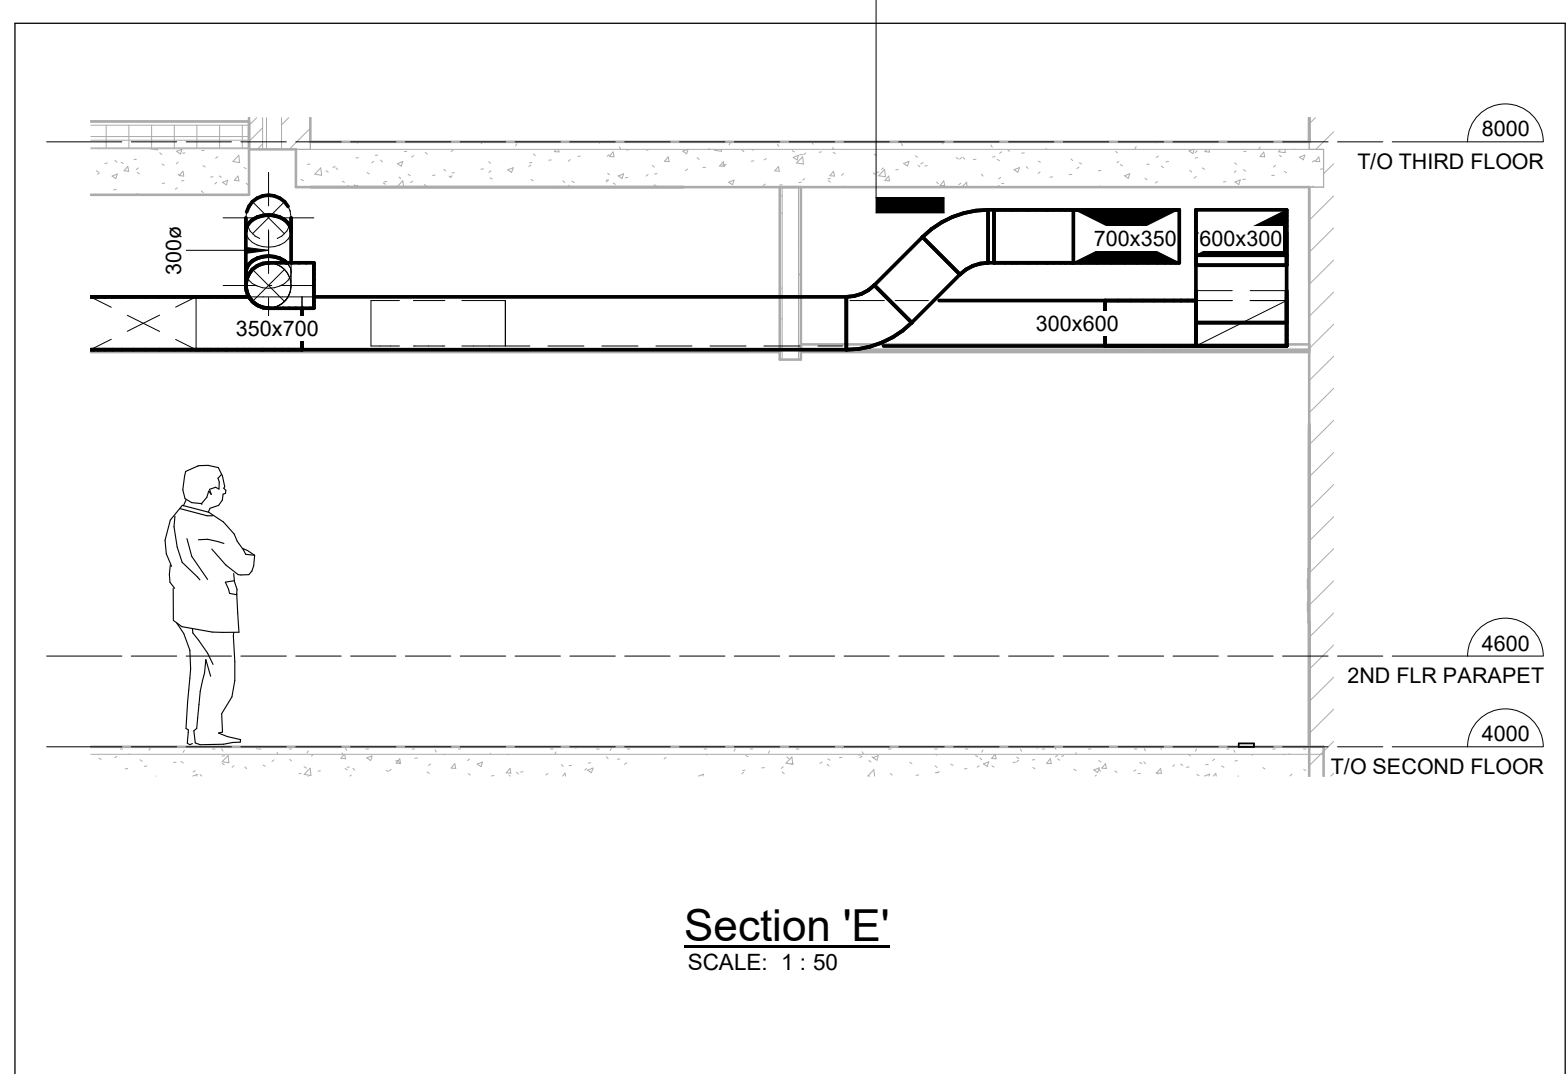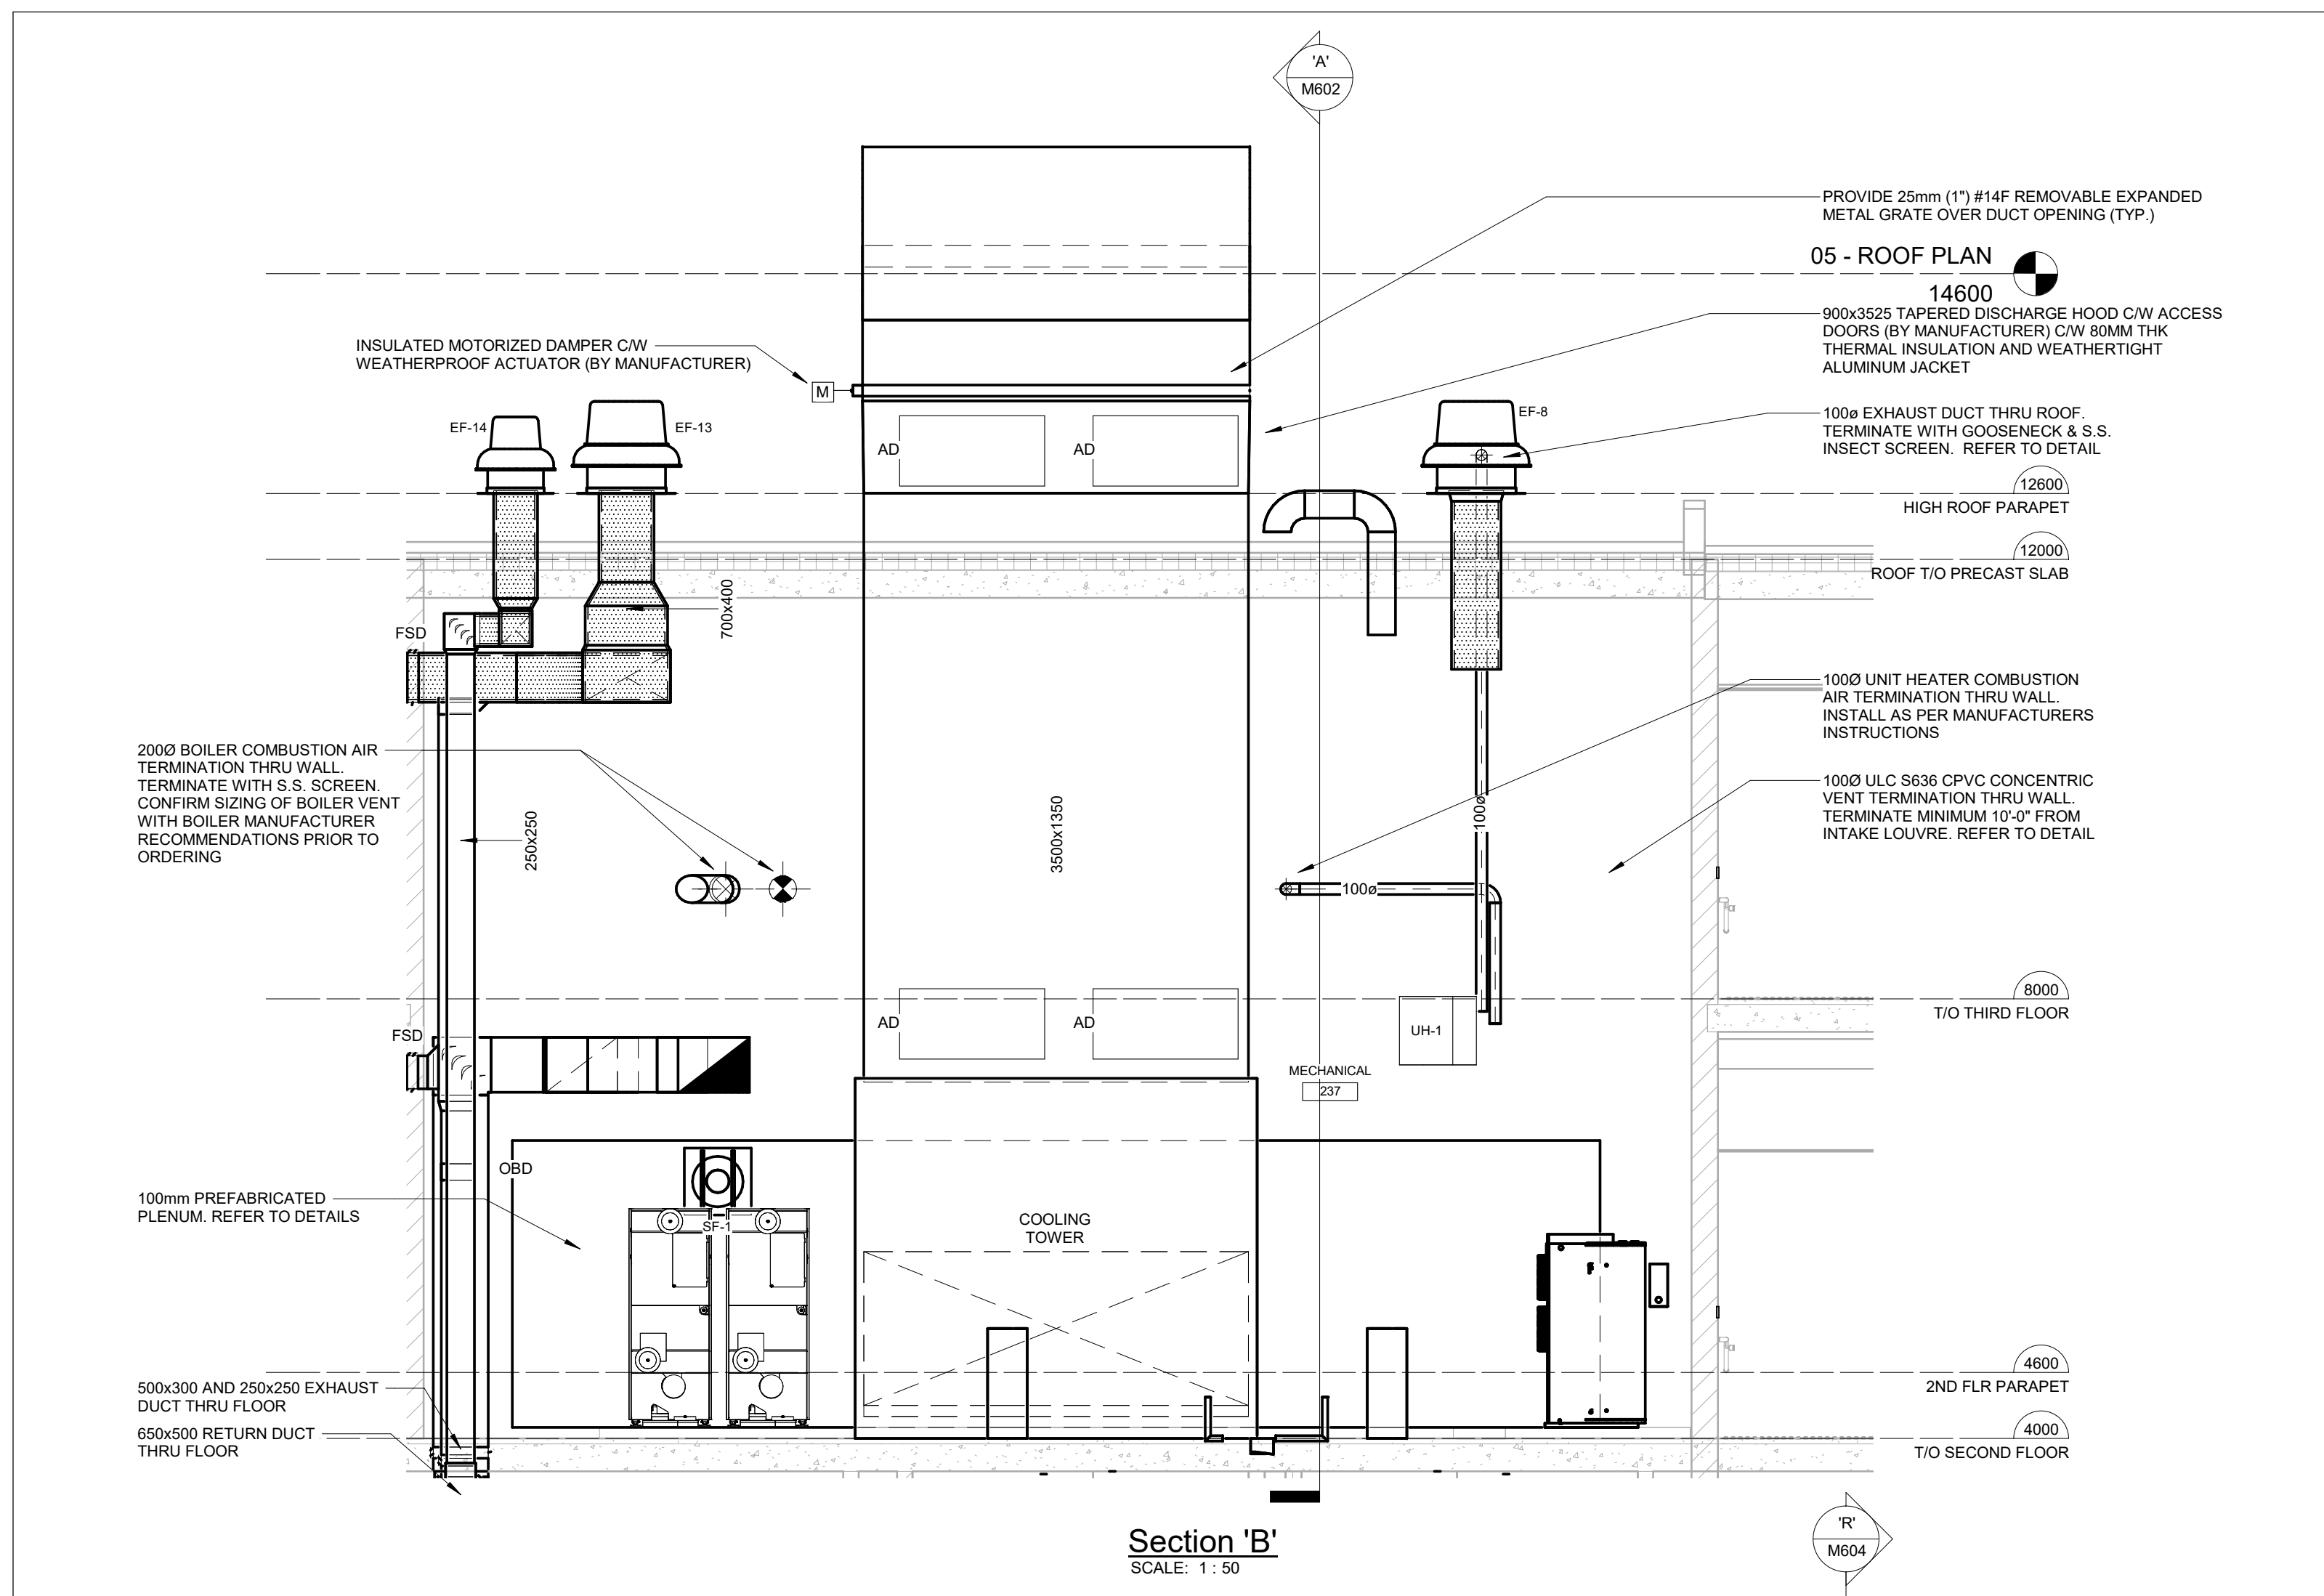


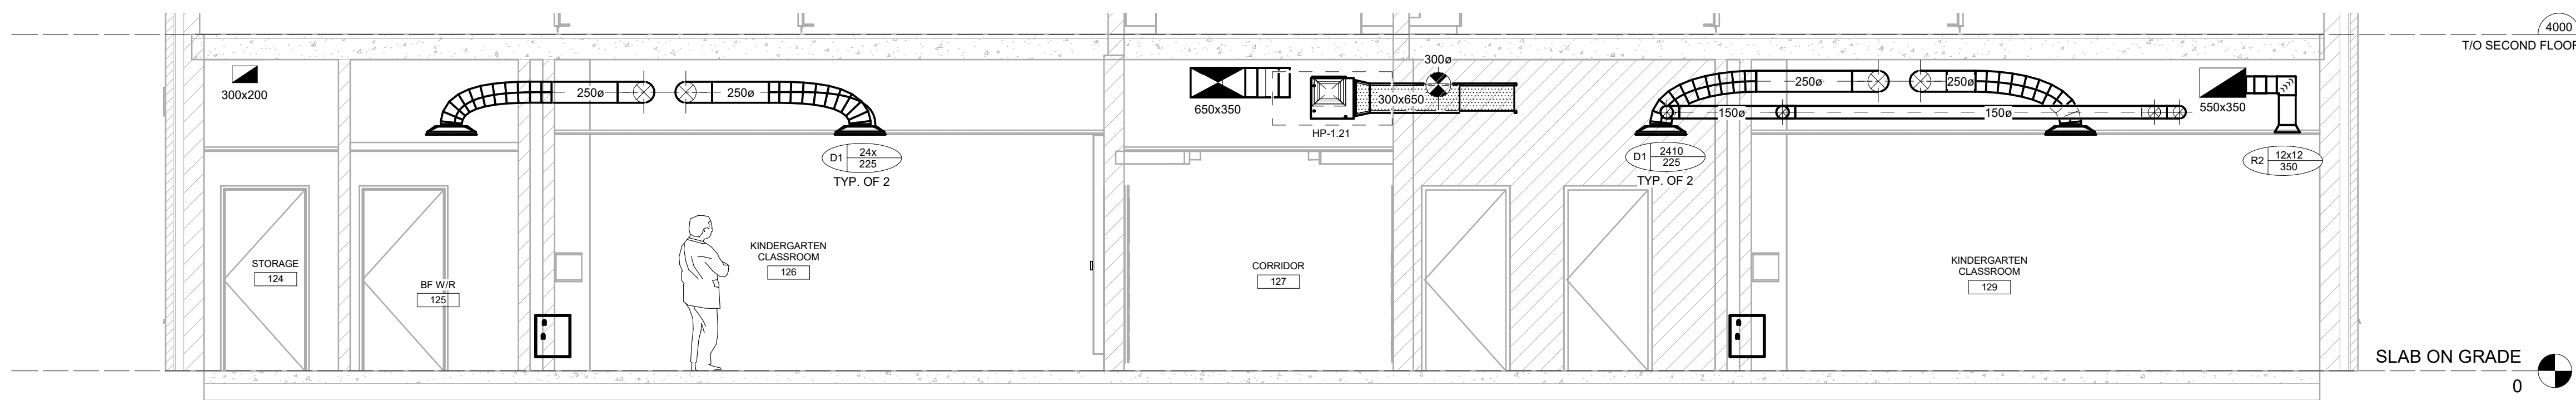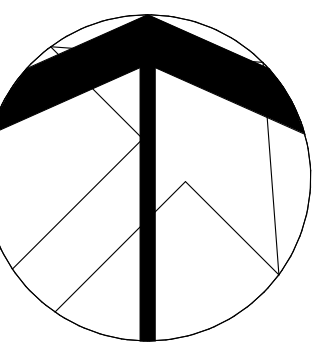


SECTION 'H'
SCALE: 1:50

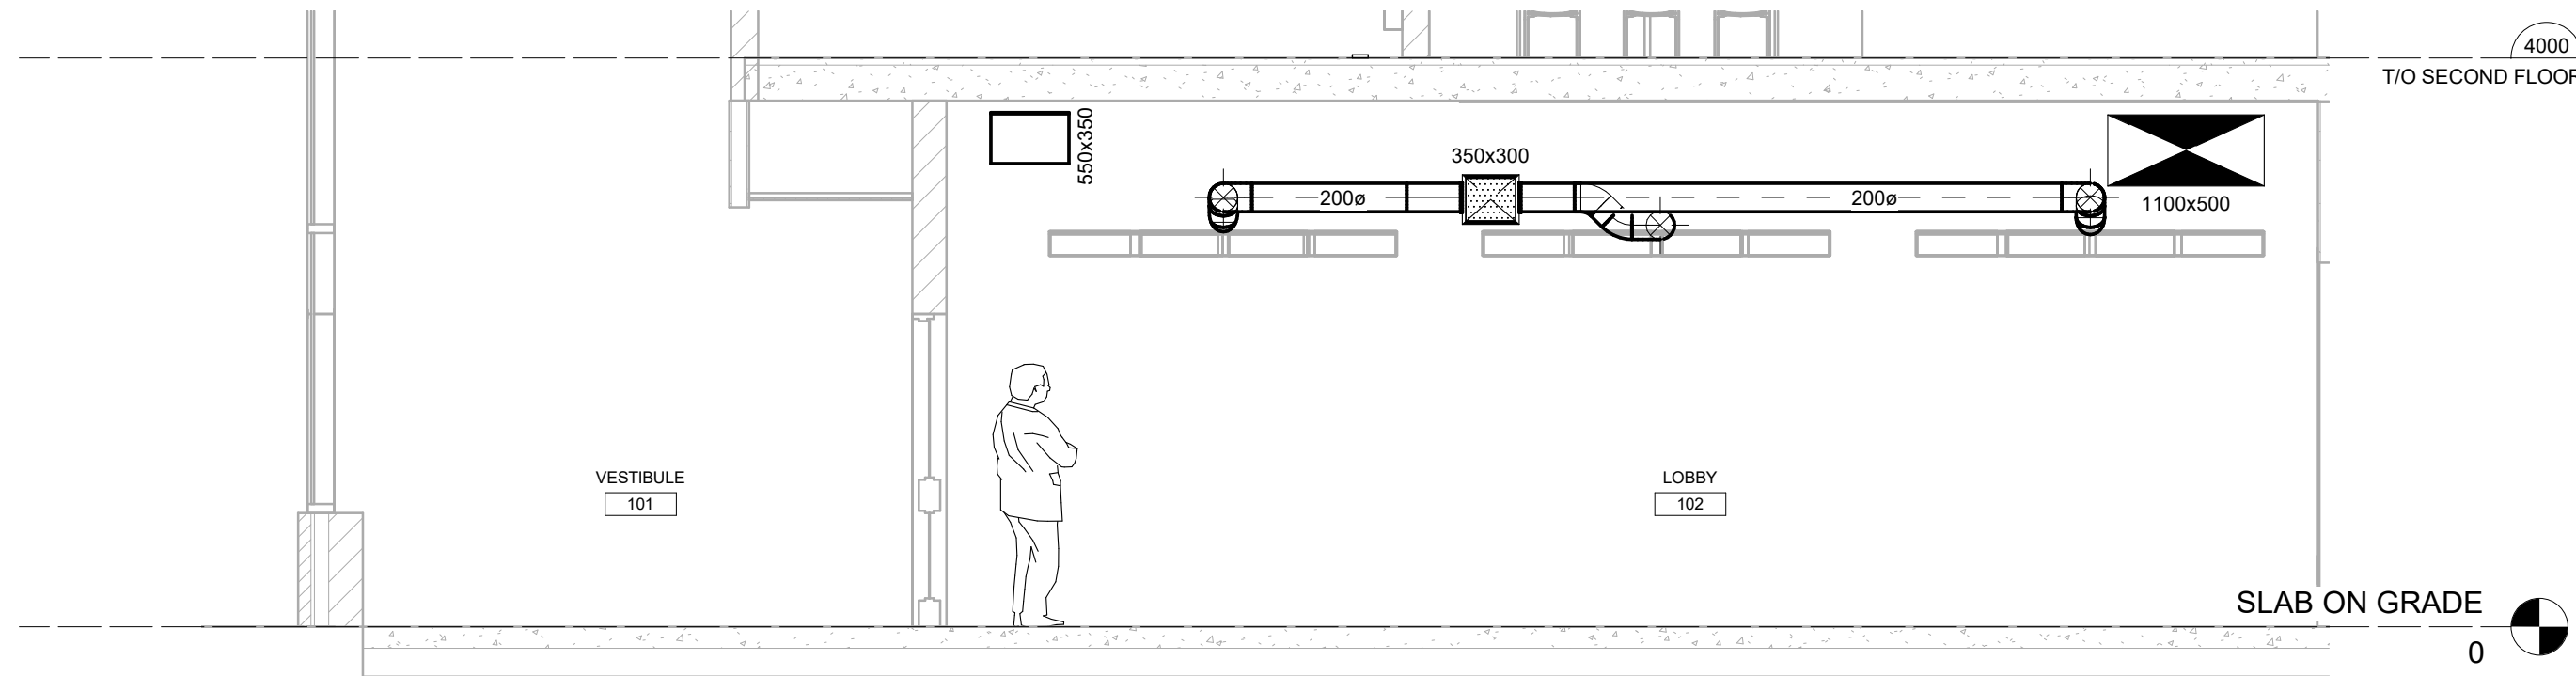


SECTION 'J'
SCALE: 1:50

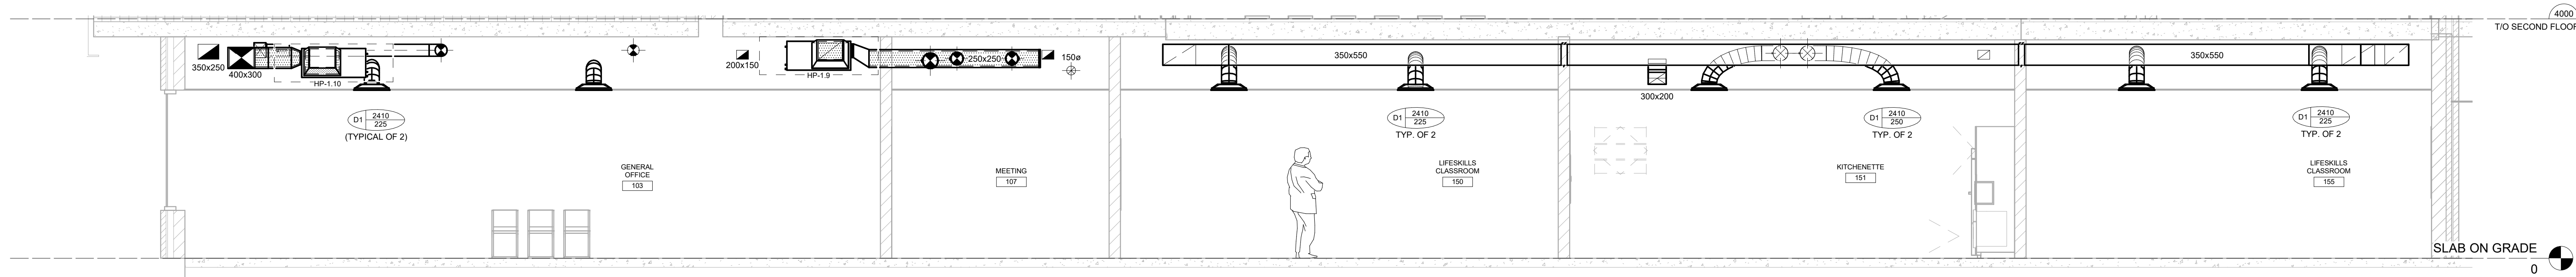

SECTION 'K'
SCALE: 1:50

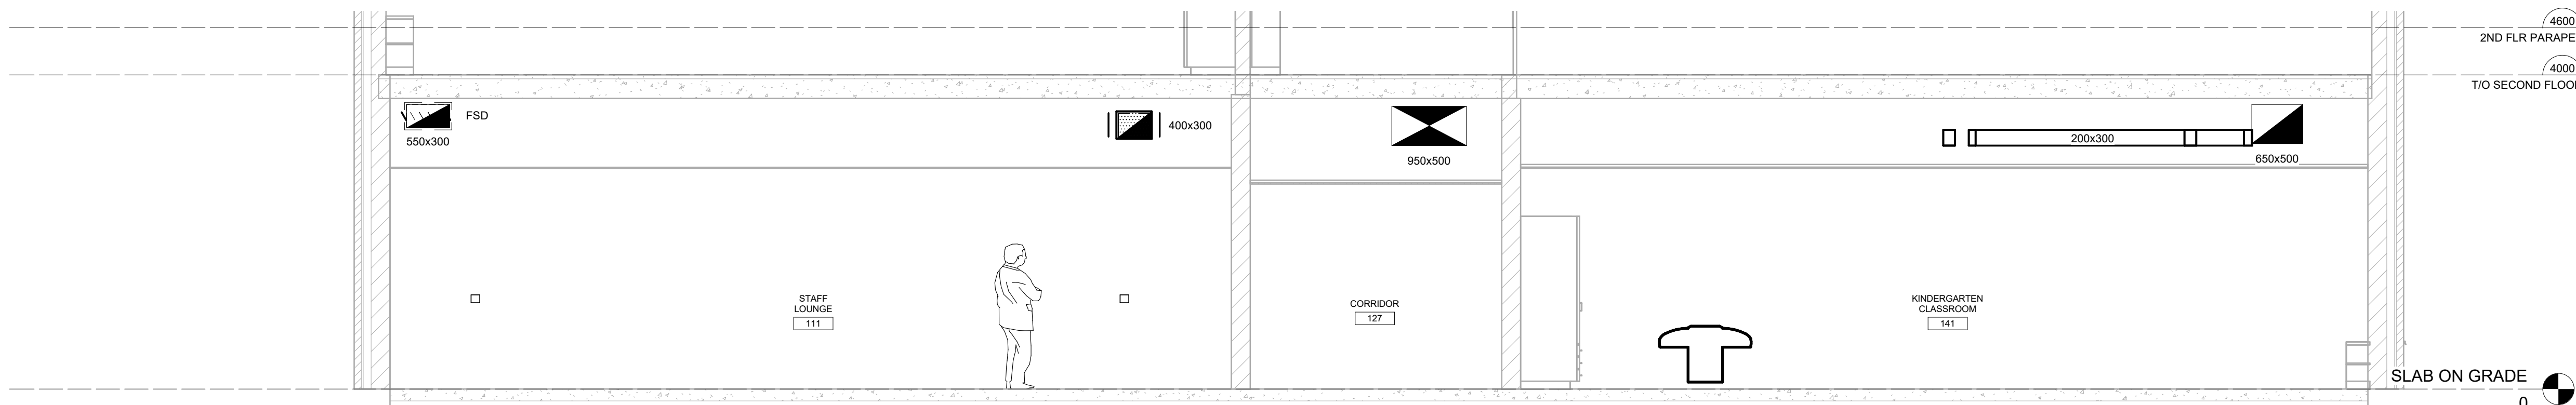

SECTION 'L'
SCALE: 1:50

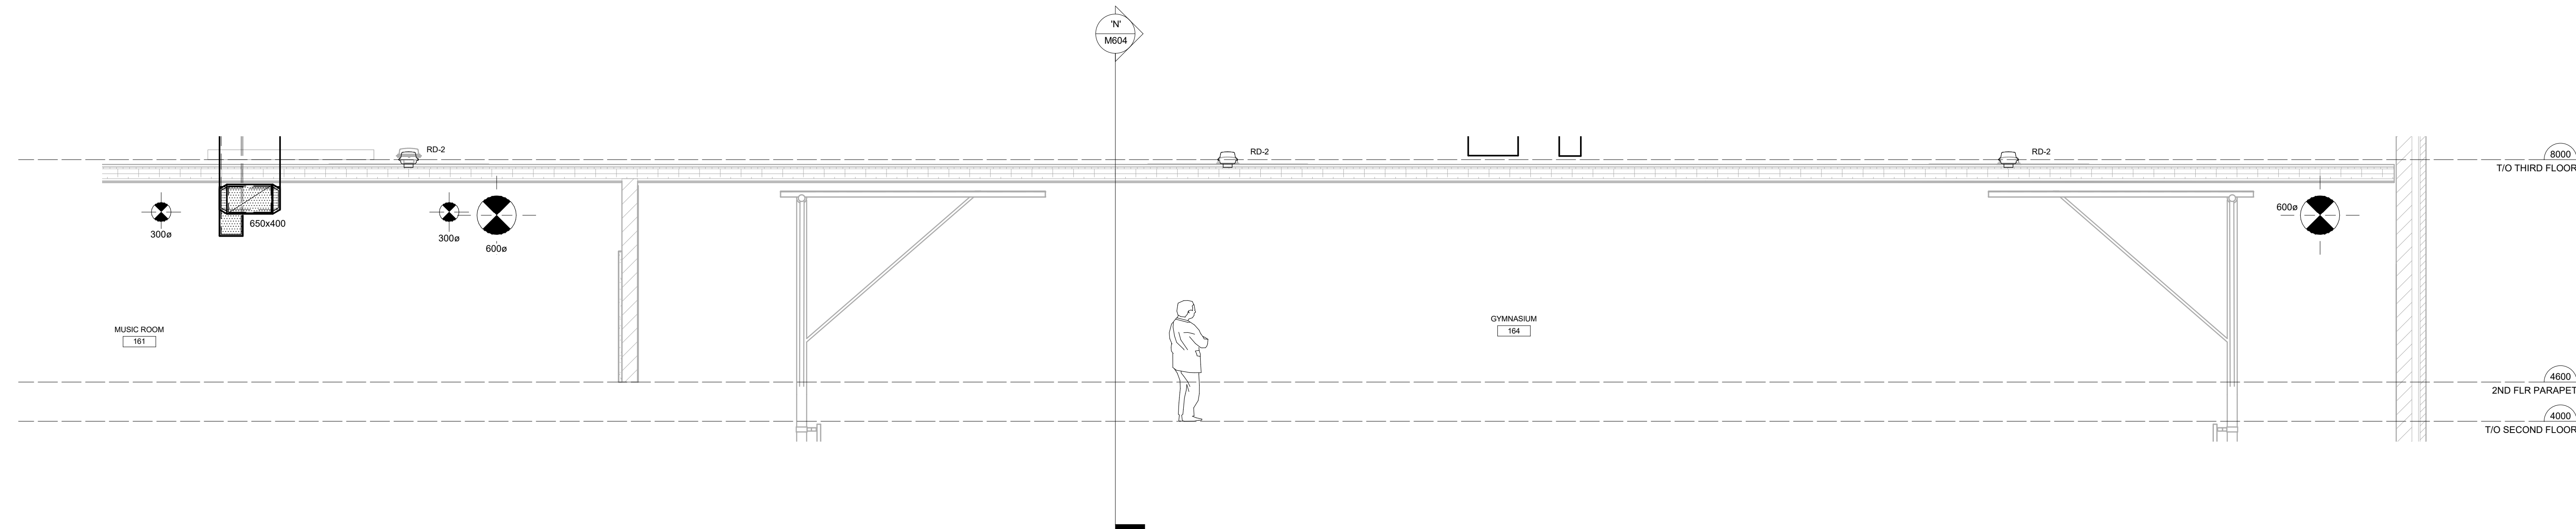

SECTION 'M'
SCALE: 1:50

4	ISSUED FOR TENDER	26.02.23
3	ISSUED FOR TENDER REVIEW	26.01.18
2	PRE-ISSUED FOR PERMIT	25.03.08
1	ISSUED FOR PERMIT	26.03.21
NO	DATE	

The contractor shall verify all dimensions and report all errors and discrepancies to the Consultant before commencement of the work.
The drawings show general arrangement of services. Follow as closely as actual building construction will permit. Obtain approval for relocation of service from Consultant before commencement of the work.
The drawings do not indicate all offsets, fittings and accessories which may be required. Provide the same to meet the required conditions. Drawings and specifications, etc., prepared and issued by the consultant are the property of the consultant and must be returned at the completion of the project. These documents are not to be duplicated or copied without the consent of the Consultant.
Do not scale the drawing.
© 2026 DEI & Associates Inc.



MILTON #13 PUBLIC SCHOOL

1345 TRUDEAU DRIVE
MILTON, ON

LEGAL DESCRIPTION

PART OF LOT 6, CONCESSION 5
TOWN OF MILTON, REGION OF
HALTON

MILTON DISTRICT SCHOOL BOARD
1110 SINGLETON EDUCATION CENTRE
BURLINGTON, ON, L7R 5Z2
TEL: (905) 335-3863
FAX: (905) 335-3862

SECTIONS



HOSSACK & ASSOCIATES ARCHITECTS

31 Northland Road
Milton, ON, N6Y 1Y8
Phone: (905) 275-1118
Mobile: (416) 295-1118
Project Number: 22-012




MECHANICAL ELECTRICAL AQUATIC


SCALE	PROJECT
As Indicated	22124
DATE	SEPT 2023
DRAWN	AP/IE
CHECKED	SM
PRINT DATE	2028-02-03 4:00:21 PM
REVIT FILE	T:\2017\172302\Revit\RV1

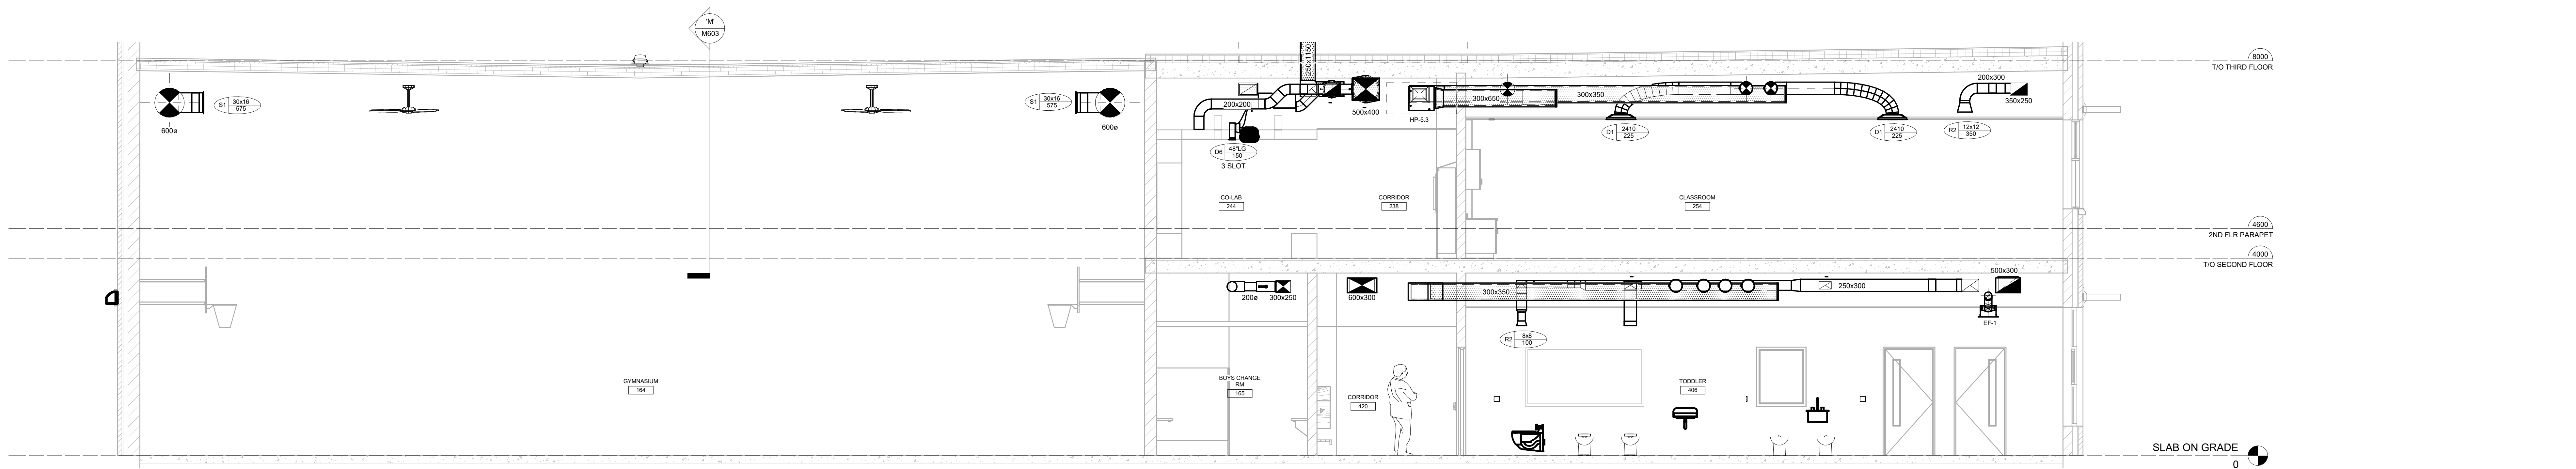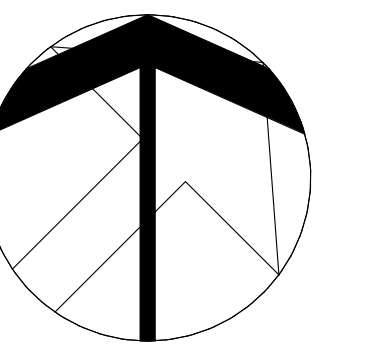


SECTION 'N'
SCALE: 1:50

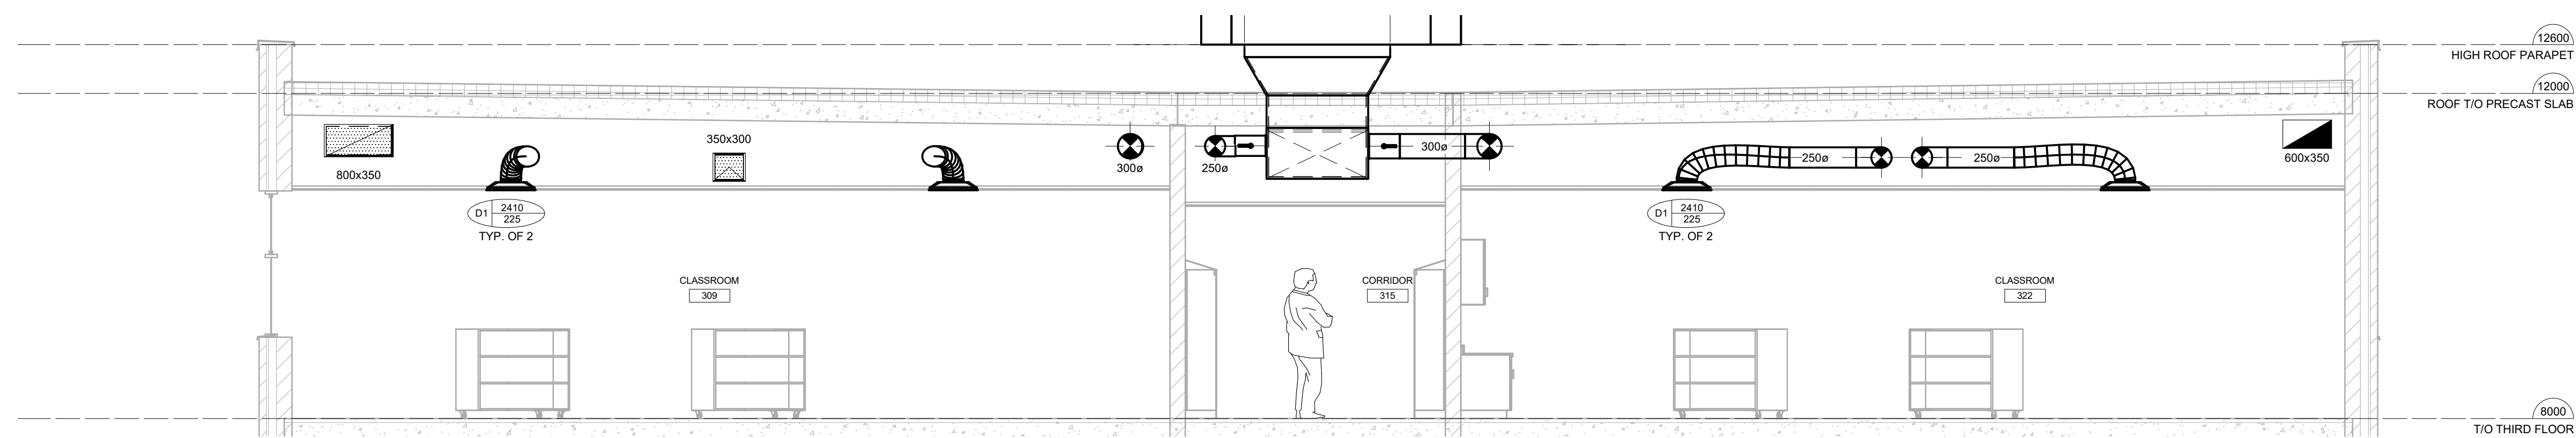

SECTION 'P'
SCALE: 1:50

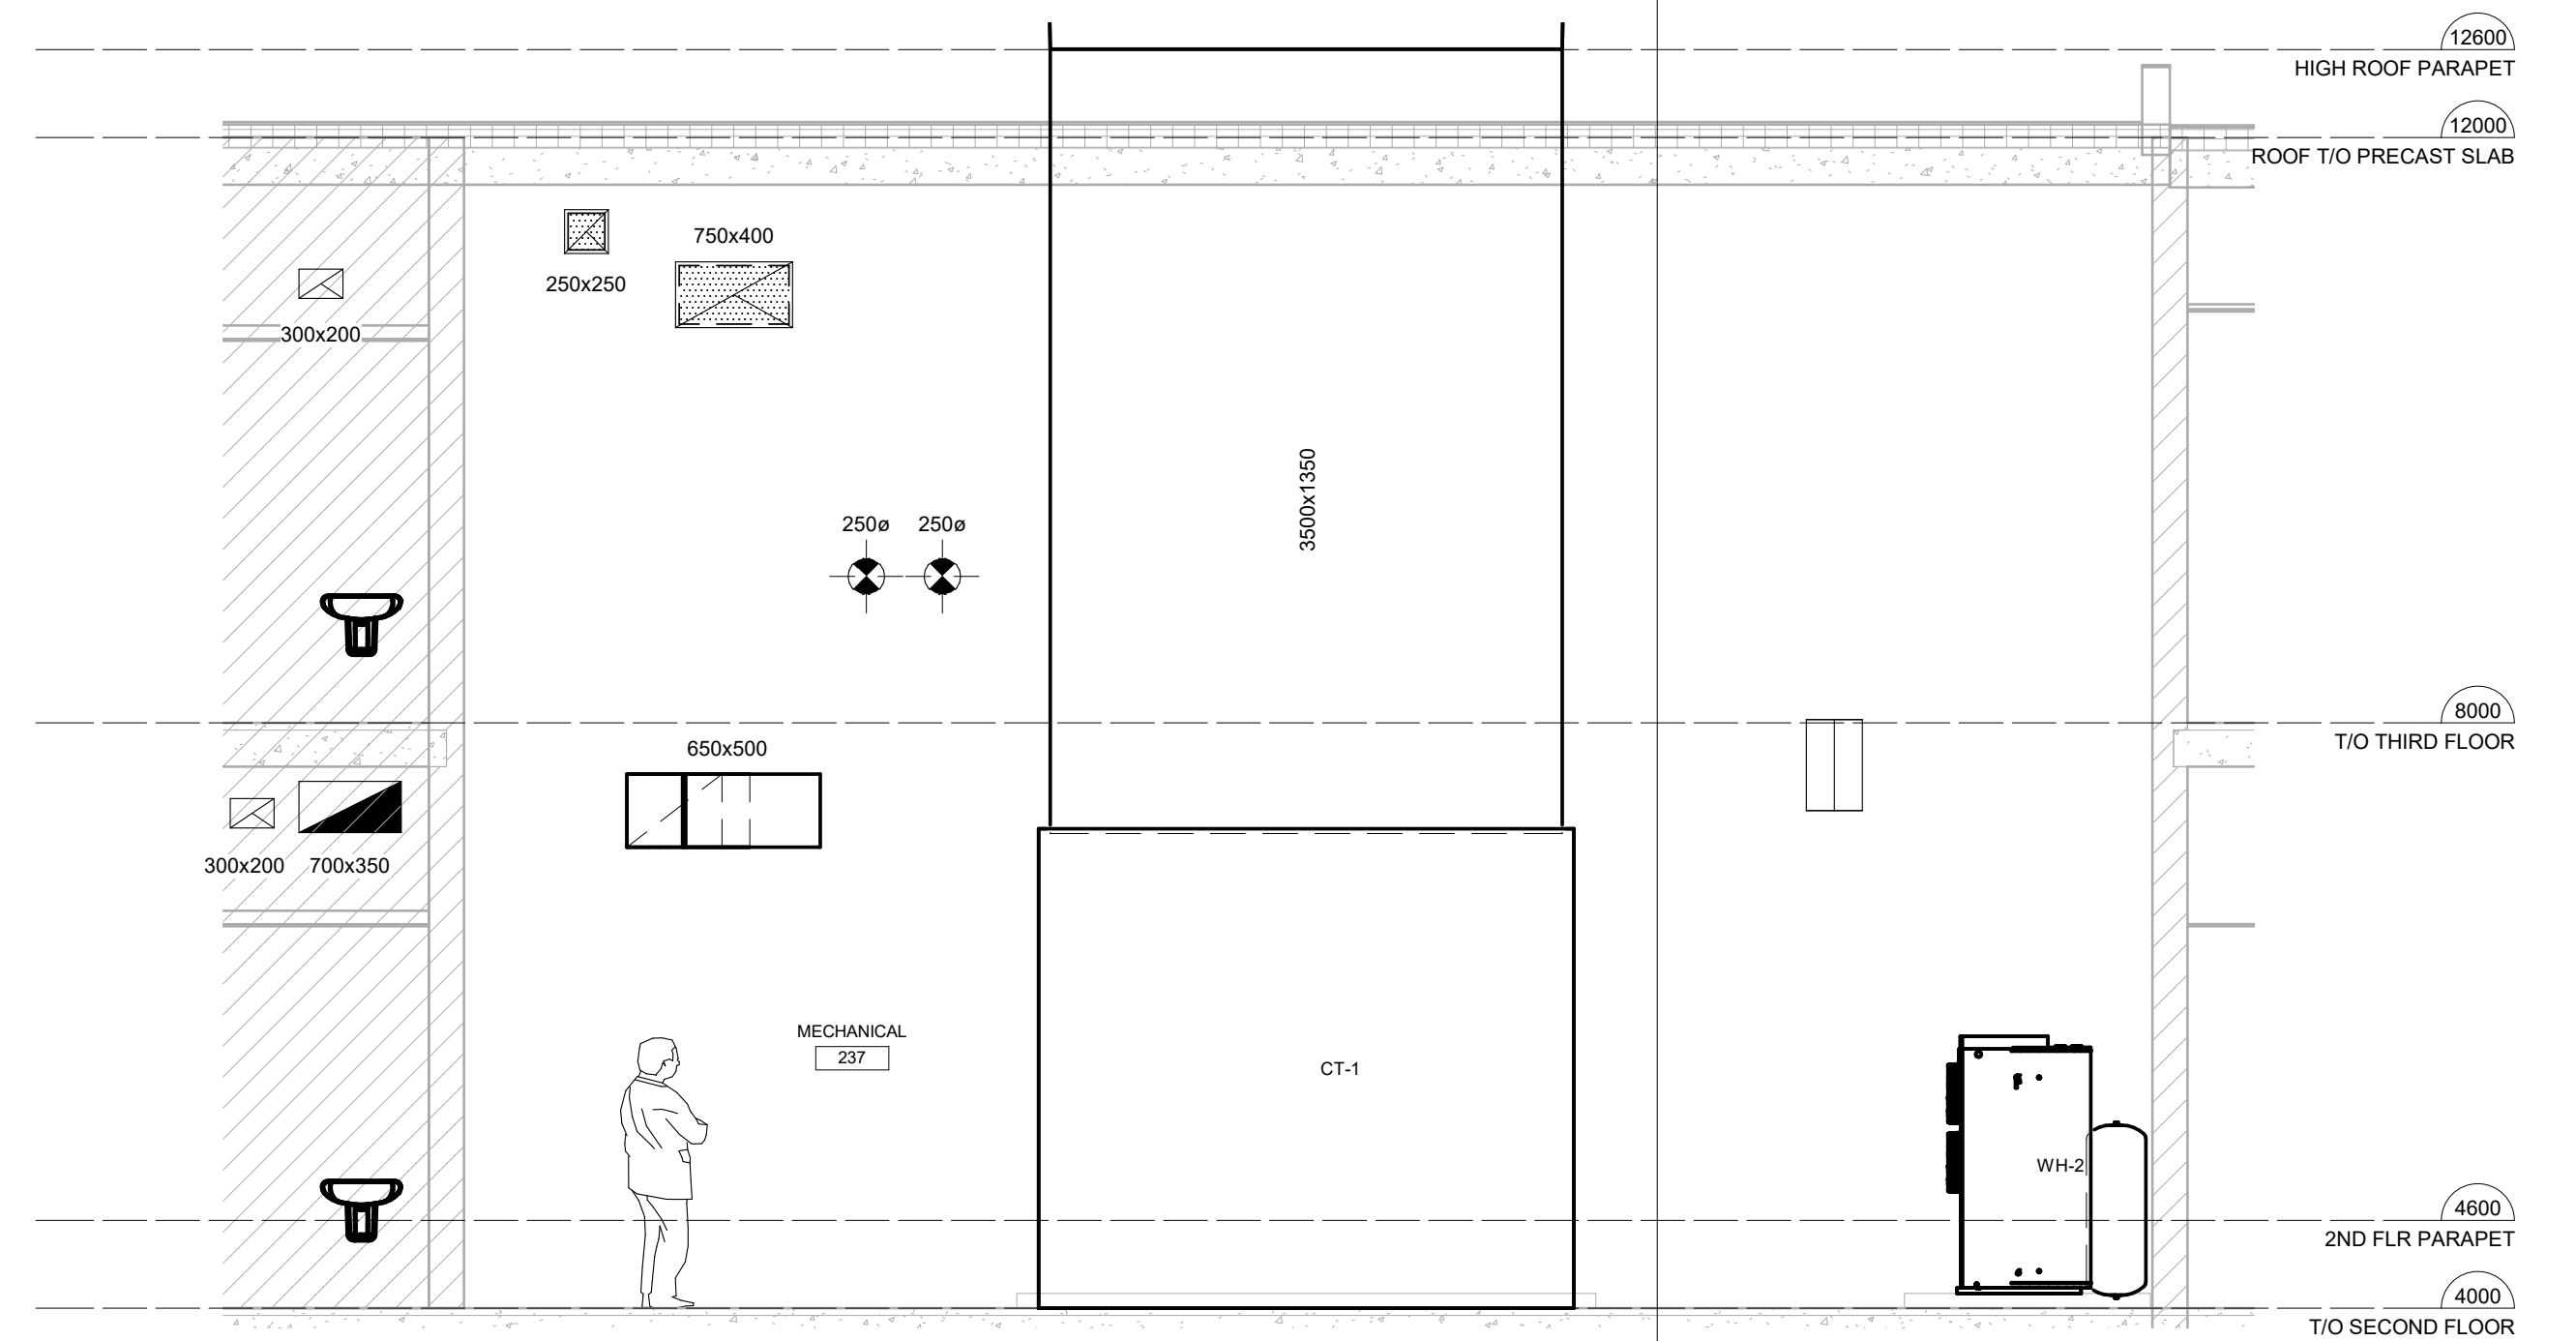


SECTION 'Q'
SCALE: 1:50

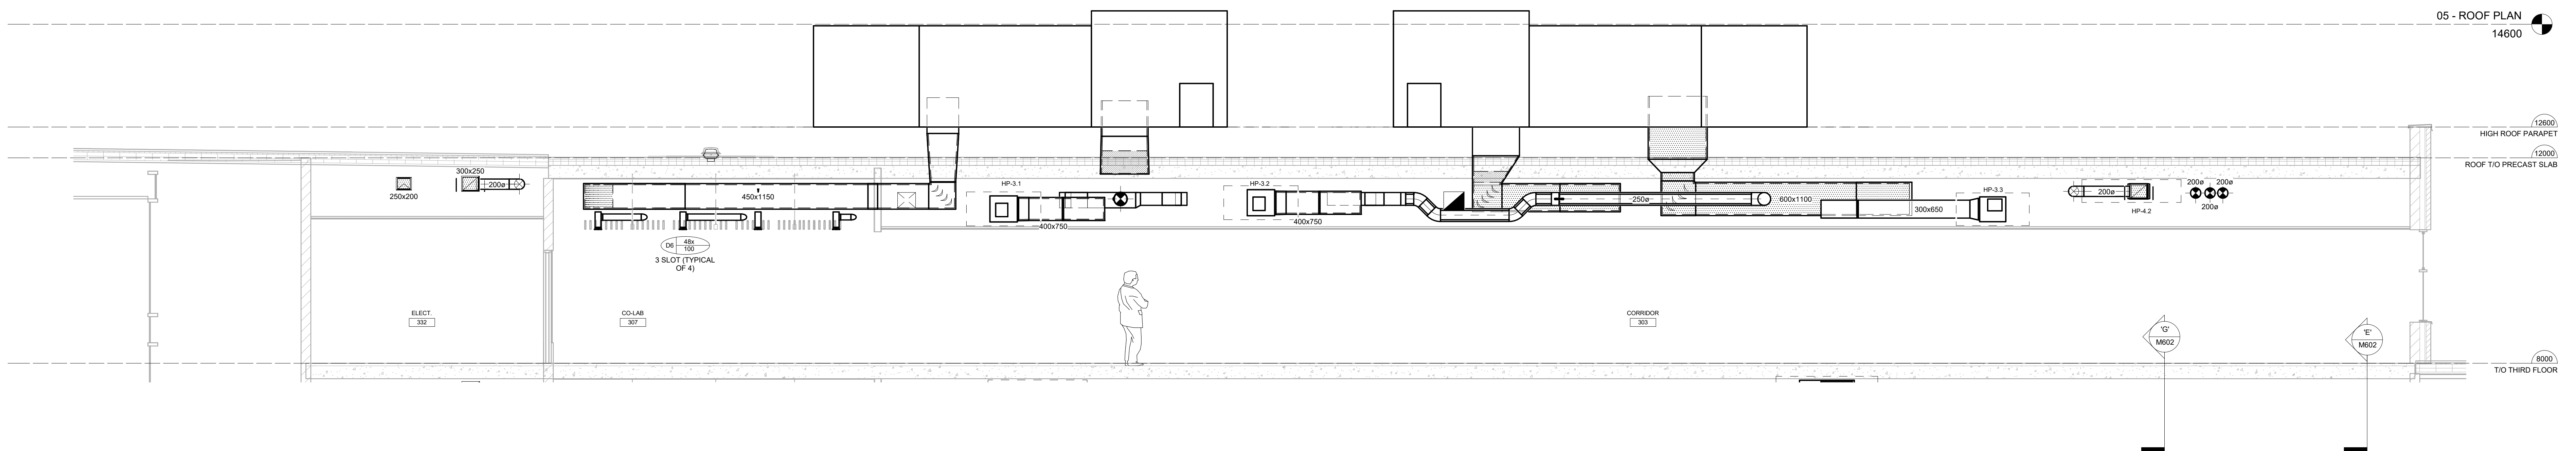

SECTION 'R'
SCALE: 1:50

NO.	DESCRIPTION	DATE
4	ISSUED FOR TENDER	26.02.03
3	ISSUED FOR TENDER REVIEW	26.01.16
2	PRE-ISSUED FOR PERMIT	25.08.06
1	ISSUED FOR PERMIT	25.03.21
NO.	DESCRIPTION	DATE
The contractor shall verify all dimensions and report all errors and discrepancies to the Consultant before commencement of the work.		
The drawings show general arrangement of services. Follow as closely as actual building construction will permit. Obtain approval for relocation of service from consultant before commencement of the work.		
The drawings do not indicate all offsets, fittings and accessories which may be required. Provide the same to meet the required conditions. Drawings and specifications, etc., prepared and issued by the consultant are the property of the consultant and must be returned at the completion of the project. These documents are not to be duplicated or copied without the consent of the Consultant.		
Do not scale the drawing.		
© 2025 DEI & Associates Inc.		

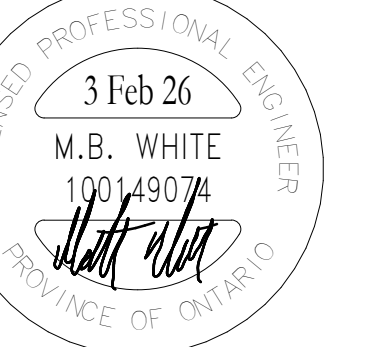

MILTON #13 PUBLIC SCHOOL

1345 TRUDEAU DRIVE
MILTON, ON

LEGAL DESCRIPTION

PART OF LOT 6, CONCESSION 5
TOWN OF MILTON, REGION OF
HALTON

MILTON DISTRICT SCHOOL BOARD
1111 EGLINTON EDUCATION CENTRE
6550 QUELPH LINE
BURLINGTON, ON L7R 5Z2
TEL: (905) 335-3863
FAX: (905) 335-3862

SECTIONS

HOSSACK & ASSOCIATES
ARCHITECTS



15 Northland Road
Windsor, ON, N9A 1Y8
Phone: 519-253-2551
Windsor, ON, N9A 1Y8
Project Number: 22-012

MECHANICAL ELECTRICAL AQUATIC
SCALE: As Indicated
DATE: SEPT 2023
DRAWN: AP/IE
CHECKED: SM
PRINT DATE: 2028-02-03 4:00:24 PM
REVIT FILE: T:\2017\1712302\Revit\REVIT

PROJECT: 22124
DRAWING: M604