SITE PLAN NOTES:

1. All work involved in the construction, relocation, repair of municipal services for the project shall be to the satisfaction of the Director of Planning, Planning and Economic Development Department.
2. Fire Route Signs and 3-way fire hydrants shall be established to the satisfaction of the City Fire Department and at the expense of the owner.
3. Main driveway dimensions at the property line boundaries are plus or minus 7.5 meters unless otherwise stated.
4. All driveways from property line for the first 7.5m shall be within 5% maximum grade, thereafter all driveways shall be within 10 % maximum grade.
5. The approval of this plan does not exempt the owner's bonded contractor from the requirements to obtain the various permits/approvals normally required to complete a construction project, such as, but not limited to the following:
   - Building Permit
   - Road Cut Permits
   - Approach Approval Permits
   - Committee of Adjustments
   - Sewer and Water Permits
   - Relocation of Services
   - Encroachment Agreements (if required)
   - Sign Permits
6. Abandoned accesses must be removed and the curb and boulevard restored with sod at the owner's expense to the satisfaction of the Traffic Engineering Section, Public Works Department.
7. For visibility triangles at vehicular access points, the following note to be provided: 5 metre by 5 metre visibility triangles in which the maximum height of any objects or mature vegetation is not to exceed a height of 0.6 metres above the corresponding perpendicular centreline elevation of the adjacent street.
8. Signage is not approved through the Site Plan Process. All signs must comply with Hamilton Sign By-law No. 10-197.
9. Lighting must be directed on site and must not spill over to adjacent properties or street.
10. CALL BEFORE YOU DIG, arrange for underground hydro cable locate(s) and gas pipelines before beginning construction by contacting Ontario One Call at 1-800-400-2255.
11. All Waste Must Be Stored and Collected on Private Property According To The City OF Hamilton's Solid Waste Management BY-LAW 20-221.
12. Subject To Any Requirements That Have Been Identified by External Agencies

SITE PLAN

PLAN OF SURVEY WITH
TOPOGRAPHIC DETAILS OF
PART OF LOT 15
CONCESSION 1
CITY OF HAMILTON

NOTES:

INFORMATION ON THIS SITE PLAN TAKEN FROM SURVEY / TOPOGRAPHY
PREPARED BY: J.D. BARNES LIMITED
LAND INFORMATION SPECIALISTS

ELEVATION NOTE

ELEVATIONS ARE OF GEODETIC ORIGIN (CGVD-1928: 78), AND ARE DERIVED FROM GNSS OBSERVATIONS AND NATURAL RESOURCES CANADA'S GEOID MODEL HT2.0.

BEARINGS ARE UTM GRID, DERIVED FROM GNSS OBSERVATIONS, UTM ZONE 17, NAD83 (CSRS) (2010.0).

SCHEDULE 4: UNDERTAKING
RE: 615 Barton Street, Stoney Creek File No. (DA-23-001)

I, (We)_____, the owner(s) of the land, hereby undertake and agree without reservation,

(a) to comply with all content of this plan and drawing and not to vary therefrom;

(b) [1] to perform the facilities, works or matters mentioned in Section 41(7)(a) of the *Planning Act* shown on this plan and drawing(s) in accordance with the conditions of approval as set out in the Letter of Approval dated _____[2];

(c) to maintain to the satisfaction of the City and at my (our) sole risk and expense, all of the facilities, works or matters mentioned in Section 41(7)(b) of the said Act, shown in this plan and drawing(s), including removal of snow from access ramps and driveways, parking and loading areas and walkways; and,

(d) in the event that the Owner does not comply with the plan dated _____ the owner agrees that the City may enter the land and do the required works, and further the Owner authorizes the City to use the security filed to obtain compliance with this plan.

(e) That the Owner agrees to physically affix the municipal number or full address to the building or on a sign in accordance with the City's Sign By-law, in a manner that is visible from the street.

(f) That the Owner shall indicate in the Agreement, in words satisfactory to Bell Canada, that it will grant to Bell Canada any easements that may be required, which may include a blanket easement, for communication/telecommunication infrastructure. In the event of any conflict with existing Bell Canada facilities or easements, the Owner shall be responsible for the relocation of such facilities or easements.

(g) Enbridge Gas Inc, does have service lines running within the area which may or may not be affected by the proposed Site Plan. Should the proposed site plan impact these services, it may be necessary to terminate the gas service and relocate the line according to the new property boundaries. Any Service relocation required would be at the cost of the Owner."

(h) The proponent shall carry out an archaeological assessment of the entire property and mitigate, through preservation or resource removal and documentation, adverse impacts to any significant archaeological resources found. No demolition, grading, construction activities, landscaping, staging, stockpiling or other soil disturbances shall take place on the subject property prior to the approval of the Director of Planning and the Ministry of Citizenship and Multiculturalism (MCM) confirming that all archaeological resource concerns have met licensing and conservation requirements. All archaeological reports shall be submitted to the City of Hamilton for approval concurrent with their submission to the Ministry of Citizenship and Multiculturalism. Should deeply buried archaeological materials be found on the property during any of the above development activities the MCM should be notified immediately (416-212-8886). In the event that human remains are encountered during construction, the proponent should immediately contact both MCM and the Registrar or Deputy Registrar of the Cemeteries Regulation Unit of the Ministry of Government and Consumer Services (416-212-7499)."

Dated this _____ day of _____20____

_____ _____(seal)
Witness (signature) Owner(s) (signature)

_____ _____
Witness (print) Owner (print)

_____
Address of Witness

1 Section (b) Revised March 11, 2004

DETAILS OF DEVELOPMENT

SITE STATISTICS TABLE

ITEM DESCRIPTION	PERMITTED / REQUIRED REGULATIONS	ACTUAL OR PROPOSED
ZONING DESIGNATION: **M3 PRESTIGE BUSINESS PARK * EXCEPTION 397**	M3 PRESTIGE BUSINESS PARK	M3 PRESTIGE BUSINESS PARK
NET LOT AREA	MIN. 4000m²	10,021m² (1.00 Ha)
LOT COVERAGE (BUILDING COVERAGE / AREA)	N/A	PROPOSED 2 STOREY BUILDING AREA = **1,060**m² ACCESSORY STOR. BLDG AREA = **40m²**
LANDSCAPED AREA (Landscaped area Includes all areas that are not hard surfaces, i.e. asphalt, concrete, & buildings to the outer limits of property lines)		2,564m² = 25.5%
ASPHALT AREA		5,500m²
GROSS FLOOR AREA	N/A	PROPOSED 2 STOREY BLDG = 1,350m²
MAXIMUM BUILDING HEIGHT (WHERE ABUTTING A RESIDENTIAL ZONE OR INSTITUTIONAL ZONE)	11m	8.0 m
YARD ABUTTING A STREET	MIN. 6m MAXIMUM 27m	27m
MINIMUM YARD SETBACKS (ABUTTING A RESIDENTIAL ZONE OR INSTITUTIONAL ZONE)	6.0m	N/A
PARKING 1 for each 30.0 square metres of gross floor area, which accommodates such use.	45 SPACES REQUIRED	150 SPACES (4 BARRIER FREE)
OUTDOOR COMMERCIAL PATIO Limited Seating Capacity	MIN. OF 1.10 SQUARE METRES OF PATIO AREA PER PERSON	221m² / 1.10 = 200 SEAT CAPACITY
ACCESSORY BUILDING MAX. HEIGHT	4.5m	4.0m

EXCEPTION 397.

In addition to the uses permitted in Section 9.3.1., on those lands zoned Prestige Business Park (M3) zone, identified on MAP 1199 of Schedule "A" -- Zoning Maps and described as 615 Barton Street, **a Private Club** shall also be permitted

GRAPHIC LEGEND

- ENTRANCE / EXIT AT BLDG.
- PROPERTY LINE
- FIRE ROUTE
- CHAIN LINK FENCE
- BOARD FENCE
- 5m x 5m VISIBILITY TRIANGLE
- ASPHALT PAVING MD = MEDIUM DUTY HD = HEAVY DUTY
- CONC. WALKWAY
- MULCH PLANTING BED
- DENOTES EXISTING TREES TO REMAIN
- DENOTES EXISTING TREES TO BE REMOVED


NOTE: REFER TO ENVIRONMENTAL IMPACT STUDY / TREE PROTECTION PLANS & LANDSCAPE PLANS FOR ALL RELATED INFORMATION THAT MAY NOT BE INCLUSIVE ON THIS SITE PLAN DRAWING WITH RESPECT TO TREES ON SITE

CONSTRUCTION NOTES:

C1 EX. CURB TO BE CUT BACK & REMOVED FOR NEW DRIVEWAY ENTRY TIE IN AND REINSTATE DROPPED CONC. CURB / GUTTER TO MATCH AND TIE IN WITH EXISTING.

C2 EX. OVERGROWN TREE SHRUBBERY, THICKET AND HEDGEROW TO BE CAREFULLY REMOVED AND CUT BACK TO THE VEGETATION PROTECTION ZONE EXTENT SHOWN ON SITE TO ACCOMMODATE AND ALLOW FOR INSTALLATION OF NEW PROPOSED BUILDING, COVERED PATIO, WALKWAYS AND PLANTING AREAS AS SHOWN ON SITE PLAN.

IMPORTANT:
REFER TO THE INVASIVE SPECIES MANAGEMENT PLAN, ENVIRONMENTAL IMPACT STUDY, TREE PROTECTION & LANDSCAPE PLANS PRIOR TO REMOVAL OR REPLANTING OF ANY TREES, SHRUBS OR PLANTINGS.

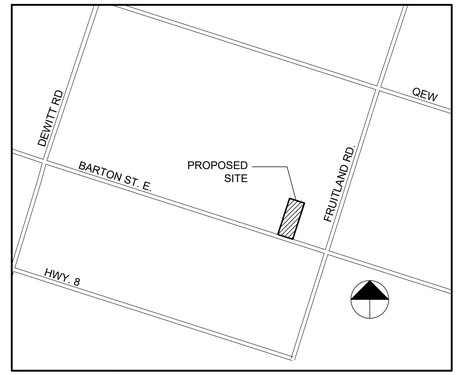


SITE LOCATION MAP
SCALE: NTS

HRVATSKI NARODNI DOM
CROATIAN NATIONAL HOME

LEGEND:

BF	BARRIER FREE
BOL	BOLLARD
CB	CATCH BASIN
CL	CENTRE LINE
CLF	CHAIN LINK FENCE
CLR	CLEAR
CSP	CORRUGATED STEEL PIPE
CONC	CONCRETE
C/W	COMPLETE WITH
DBL	DOUBLE
DIA	DIAMETER
DC	DEPRESSED CURB
DFR	DESIGNATED FIRE ROUTE SIGN
DPS	DESIGNATED PARKING SIGN
EL	ELEVATION
EX	EXISTING ITEM
FDC	FIRE DEPARTMENT CONNECTION
FFE	FINISHED FLOOR ELEVATION
F.HYD	FIRE HYDRANT
FP	FLAG POLE
GM	GAS METER
HD	HEAVY DUTY
IB	IRON BAR
LS	LIGHT STANDARD
MAX	MAXIMUM
MD	MEDIUM DUTY
MH	MAN HOLE
MIN	MINIMUM
MW	MONITORING WELL
N/A	NOT APPLICABLE
O/H	OVER HEAD
RTU	ROOF TOP UNIT
SIB	STANDARD IRON BAR
SS	STOP SIGN
TBD	TO BE DETERMINED
TS	TRAFFIC SIGN OR STOP SIGN
U/G	UNDERGROUND
UP	UTILITY POLE
VPZ	VEGETATION PROTECTION ZONE
VT	VISIBILITY TRIANGLE
WV	WATER VALVE

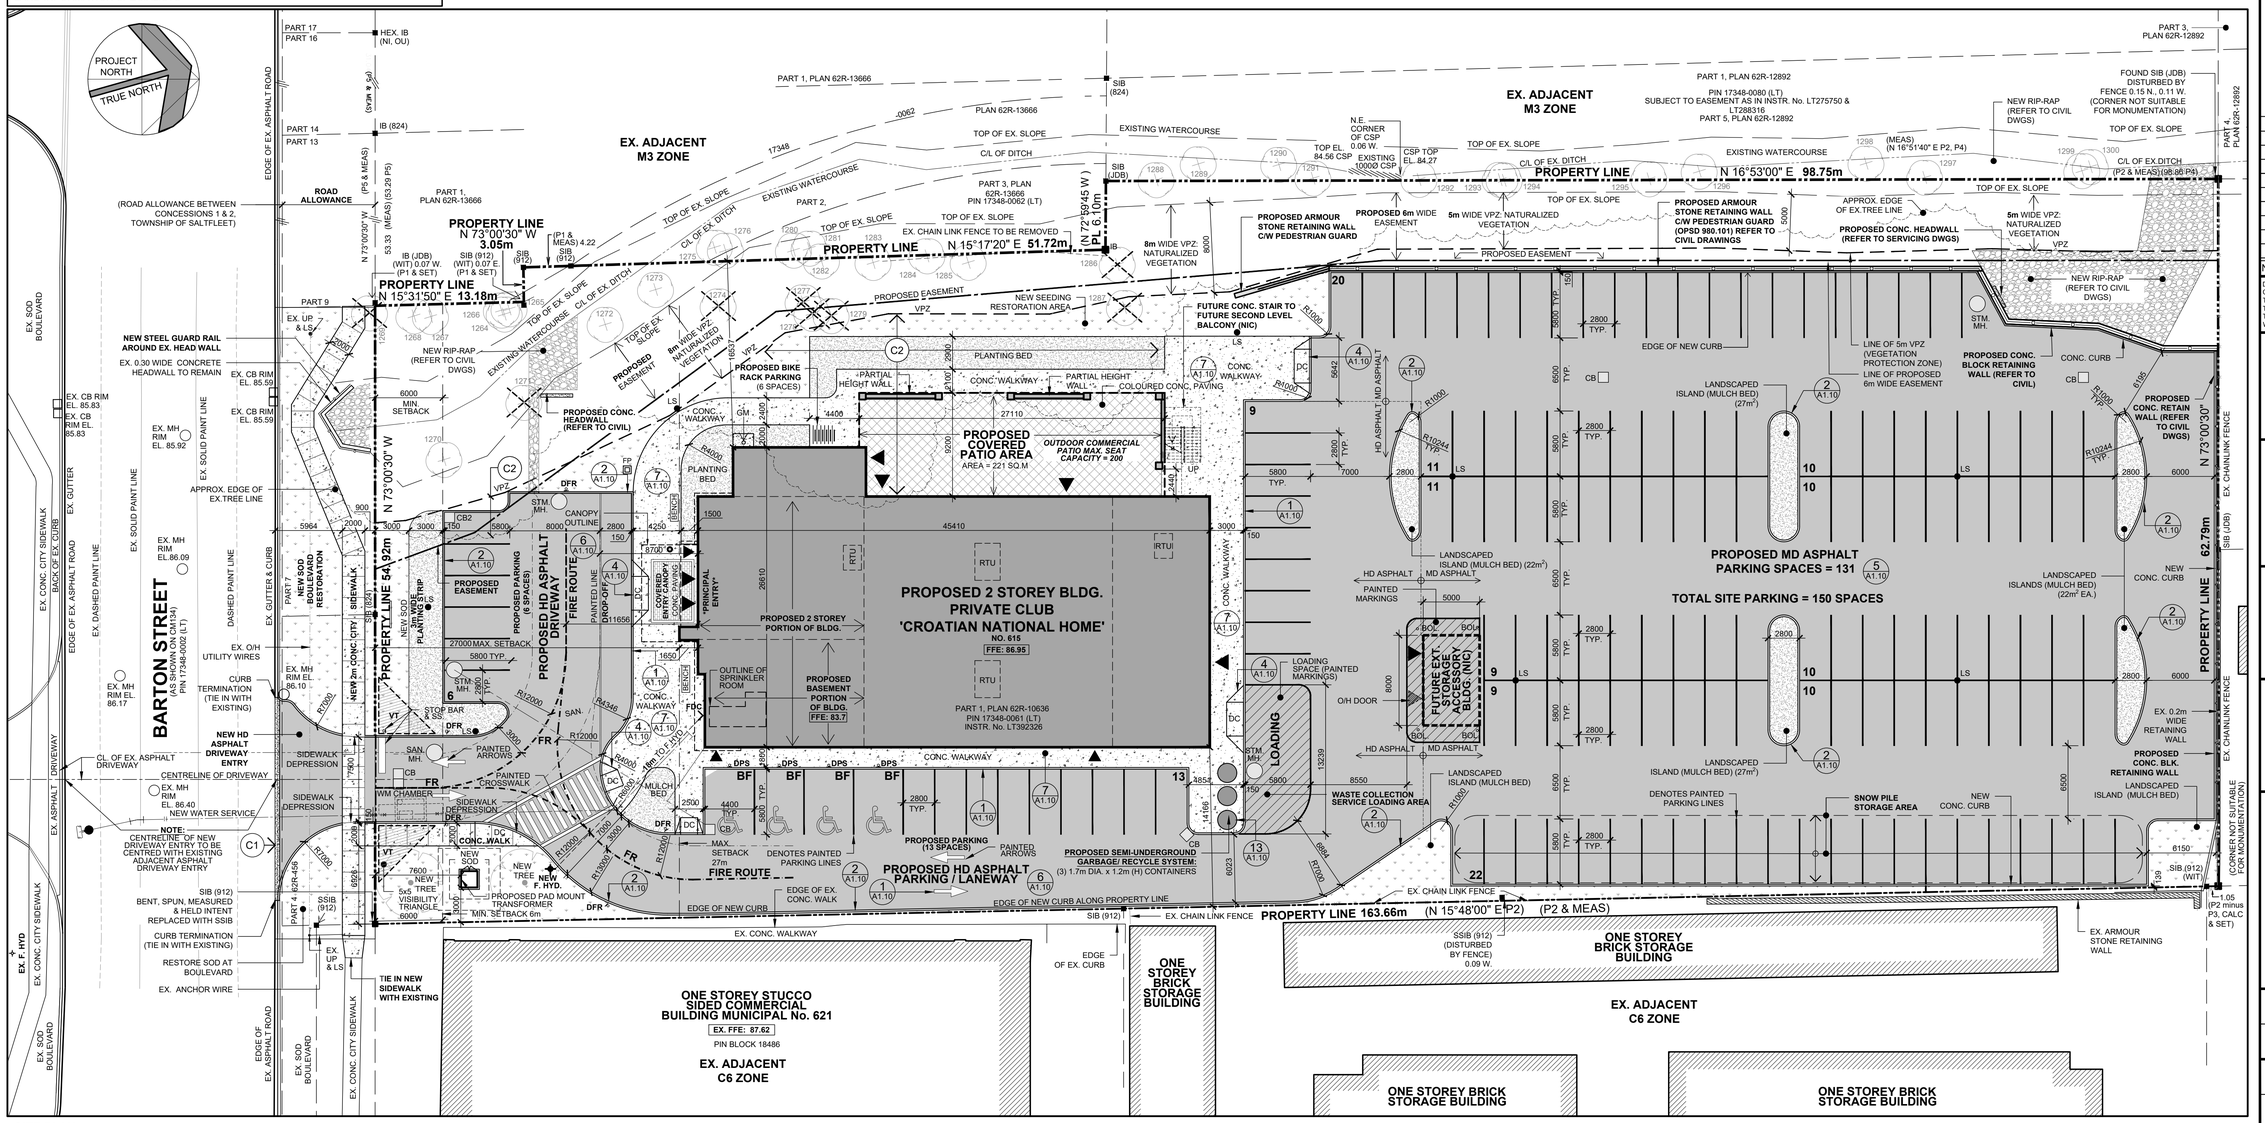

SITE PLAN
SCALE: 1:250

NO	REVISIONS	DATE
10	ISSUED FOR TENDER	2026-03-02
9	ISSUED PER BLDG. DEPT COMMENTS	2025-12-11
8	ISSUED PER BLDG. DEPT COMMENTS	2025-10-22
7	ISSUED FOR PERMIT	2025-03-26
6	ISSUED FOR SPA SUBMISSION #5	2025-03-07
5	ISSUED FOR SPA SUBMISSION #5	2024-12-20
4	ISSUED FOR SPA SUBMISSION #4	2024-10-03
3	ISSUED FOR SPA SUBMISSION #3	2023-06-25
2	ISSUED FOR SPA SUBMISSION #2	2024-01-03
1	ISSUED FOR SPA	2022-10-26

DRAWINGS ARE NOT TO BE SCALED. CONTRACTOR MUST CHECK AND VERIFY ALL DIMENSIONS AND CONDITIONS ON THE PROJECT, AND MUST REPORT ANY DISCREPANCIES TO THE ARCHITECTS BEFORE PROCEEDING WITH THE WORK. THE USE OF THIS DRAWING OR PART THEREOF IS FORBIDDEN WITHOUT THE WRITTEN APPROVAL OF THE ARCHITECTS.


NEW CULTURAL CLUB
'CROATIAN NATIONAL HOME'
615 BARTON STREET,
STONEY CREEK, ON.

SITE PLAN

GRGURIC ARCHITECTS INCORPORATED
28 KING STREET EAST, UNIT B
STONEY CREEK, ONTARIO, L8G 1J8
Tel. 905-664-8735 Fax. 905-664-8737
Web: www.2gai.com


SCALE: AS NOTED	PROJECT: 2021-39
START DATE: AUGUST 2022	
DRAWN: RP	DRAWING: **A1.00**
CHECKED: JG	
PRINT DATE	02/27/26

S:\Data\2021\2021-39-New-Croatian-National-Home\6Drawings\12-Working Drawings\A1.00-Site-Plan-[2021-39].dwg

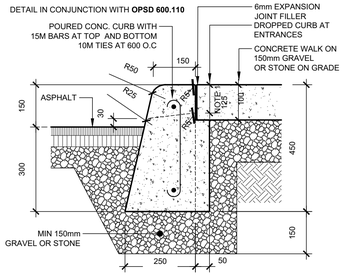


NOTE 1: WHEN SIDEWALK IS CONTINUOUSLY ADJACENT, THE DROPPED CURB AT ENTRANCES CAN BE REDUCED TO 75mm


1 A1.10 CONCRETE WALK & CURB DETAIL (TYP.)
NTS

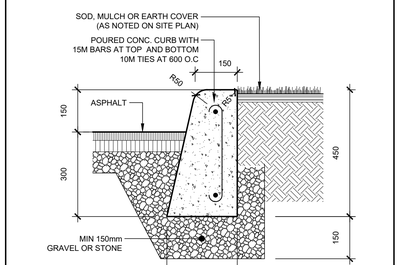

2 A1.10 CONCRETE CURB AT FINISHED GRADE (SOD/PLANTING)
NTS

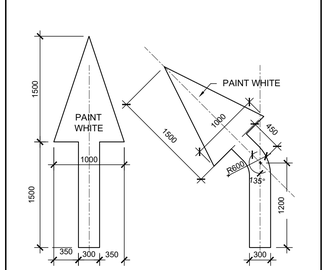


3 A1.10 PAINTED DIRECTIONAL ARROW
SCALE: NTS

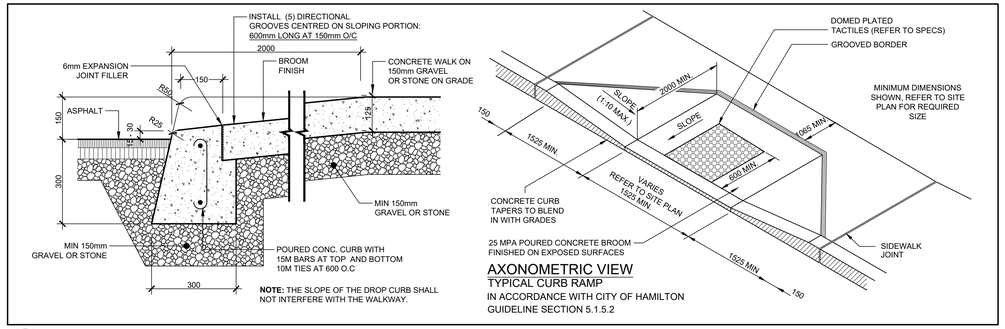


AXONOMETRIC VIEW
TYPICAL CURB RAMP
IN ACCORDANCE WITH CITY OF HAMILTON GUIDELINE SECTION 5.1.5.2


4 A1.10 TYPICAL DEPRESSED CURB DETAIL
SCALE: NTS

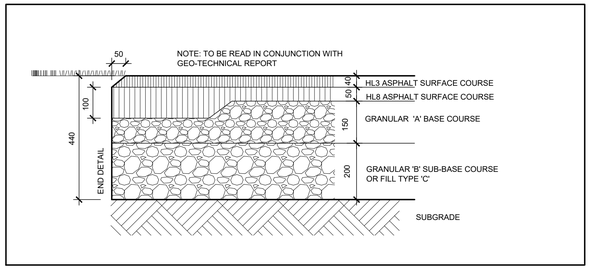


5 A1.10 MEDIUM DUTY ASPHALT DETAIL (TYP.)
NTS

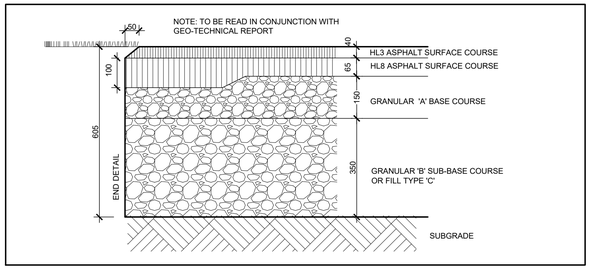

6 A1.10 HEAVY DUTY ASPHALT DETAIL (TYP.)
NTS

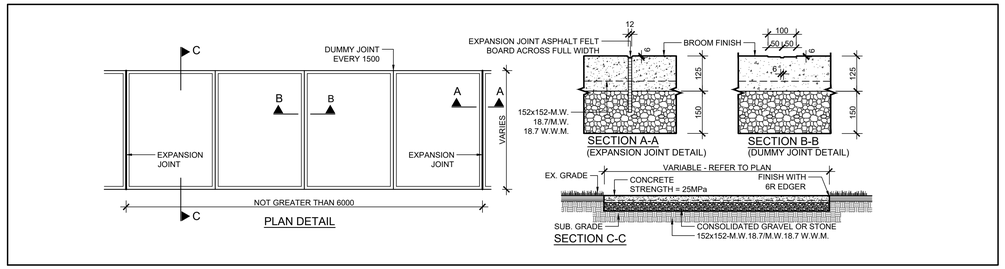

7 A1.10 CONCRETE WALKWAY DETAIL (TYP.)
NTS

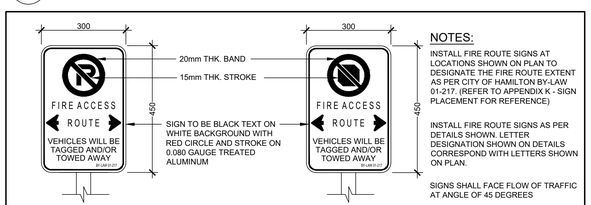

NOTES:
INSTALL FIRE ROUTE SIGNS AT LOCATIONS SHOWN ON PLAN TO DESIGNATE THE FIRE ROUTE EXTENT AS PER CITY OF HAMILTON BY-LAW 01-217. (REFER TO APPENDIX K - SIGN PLACEMENT FOR REFERENCE)

INSTALL FIRE ROUTE SIGNS AS PER DETAILS SHOWN. LETTER DESIGNATION SHOWN ON DETAILS CORRESPOND WITH LETTERS SHOWN ON PLAN.


SIGNS SHALL FACE FLOW OF TRAFFIC AT ANGLE OF 45 DEGREES

NOTE:
SIGN COLOURS MUST BE INDICATED
SIGN MAY BE MADE WITH REFLECTIVE MATERIAL
SIGN MUST BE AT LEAST 300mm (12") BY 450mm (18")


MOUNTING:
REFER TO TYPICAL DETAIL

NOTE:
FINAL FIRE ROUTE SIGN LAYOUT, QUANTITY AND SPACING SHOWN ON THE SITE PLAN MUST BE APPROVED BY THE FIRE DEPARTMENT PRIOR TO INSTALLATION. DO NOT INSTALL UNTIL APPROVAL HAS BEEN GRANTED.

8 A1.10 DESIGNATED FIRE ROUTE SIGN DETAIL (DFR)
SCALE: 1:10

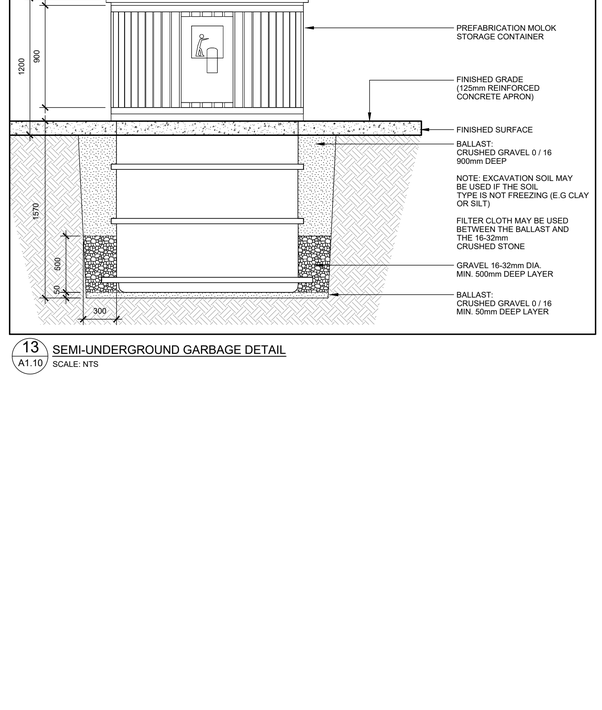


13 A1.10 SEMI-UNDERGROUND GARBAGE DETAIL
SCALE: NTS

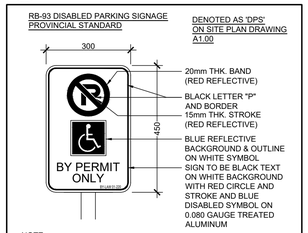


NOTE:
SIGN COLOURS MUST BE INDICATED
SIGN MAY BE MADE WITH REFLECTIVE MATERIAL
SIGN MUST BE AT LEAST 300mm (12") BY 450mm (18")

MOUNTING:
REFER TO TYPICAL DETAIL

9 A1.10 DESIGNATED PARKING SIGNAGE DETAIL (DPS)
SCALE: 1:10

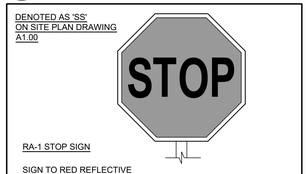

10 A1.10 STOP SIGN DETAIL (SS)
SCALE: NTS

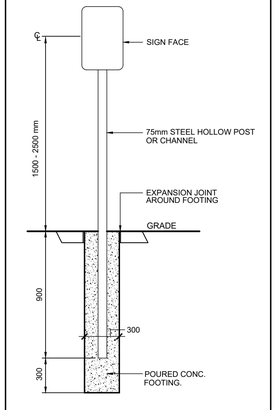

11 A1.10 MOUNTING SIGNAGE DETAIL
SCALE: NTS

HRVATSKI NARODNI DOM
CROATIAN NATIONAL HOME

LEGEND:

BF	BARRIER FREE
BOL	BOLLARD
CB	CATCH BASIN
CSP	CORRUGATED STEEL PIPE
CLF	CHAIN LINK FENCE
CLR.	CLEAR
CONC	CONCRETE
CW	CONCRETE WALK
DBL	DOUBLE
DC	DEPRESSED CURB
DPS	DESIGNATED PARKING SIGN
EL	ELEVATION
EX	EXISTING ITEM
FP	FLAG POLE
FH	FIRE HYDRANT
FR	DESIGNATED FIRE ROUTE SIGN
LS	LIGHT STANDARD
MAX	MAXIMUM
MH	MAN HOLE
MIN	MINIMUM
MW	MONITORING WELL
O/H	OVER HEAD
SIB	STANDARD IRON BAR
TBD	TO BE DETERMINED
TS	TRAFFIC SIGN OR STOP SIGN
UP	UTILITY POLE
WV	WATER VALVE

NO	REVISIONS	DATE
10	ISSUED FOR TENDER	2026-03-02
9	ISSUED PER BLDG. DEPT COMMENTS	2025-12-11
8	ISSUED PER BLDG. DEPT COMMENTS	2025-10-22
7	ISSUED FOR PERMIT	2025-03-26
6	ISSUED FOR SPA SUBMISSION #6	2025-03-07
5	ISSUED FOR SPA SUBMISSION #5	2024-12-20
4	ISSUED FOR SPA SUBMISSION #4	2024-10-03
3	ISSUED FOR SPA SUBMISSION #3	2024-06-25
2	ISSUED FOR SPA SUBMISSION #2	2024-01-03
1	ISSUED FOR SPA	2022-10-26

DRAWINGS ARE NOT TO BE SCALED. CONTRACTOR MUST CHECK AND VERIFY ALL DIMENSIONS AND CONDITIONS ON THE PROJECT, AND MUST REPORT ANY DISCREPANCIES TO THE ARCHITECTS BEFORE PROCEEDING WITH THE WORK. THE USE OF THIS DRAWING OR PART THEREOF IS FORBIDDEN WITHOUT THE WRITTEN APPROVAL OF THE ARCHITECTS.

NEW CULTURAL CLUB
'CROATIAN NATIONAL HOME'
615 BARTON STREET,
STONEY CREEK, ON.

SITE DETAILS

GRGURIC ARCHITECTS INCORPORATED
28 KING STREET EAST, UNIT B
STONEY CREEK, ONTARIO, L8G 1J8
Tel. 905-664-8735 Fax. 905-664-8737
Web: www.2gai.com


SCALE: AS NOTED	PROJECT: 2021-39
START DATE: AUGUST 2022	
DRAWN: RP	DRAWING: A1.10
CHECKED: JG	
PRINT DATE:	02/27/26

X:\Data\2021\2021-39-New-Croatian-National-Home\05drawings\12-Working Drawings\A1.00-Site-Plan-[2021-39].dwg

FIRE RESISTANCE RATING SCHEDULE	
DENOTES FIRE SEPARATION (TYPE DENOTED ON PLAN)	
TRAVEL DISTANCE	
LINE OF EGRESS ROUTE + TRAVEL DISTANCE ARROWS DENOTE DIRECTION OF TRAVEL	> > > >
START POINT AT DOOR	
MAXIMUM 45m TRAVEL DISTANCE FROM EGRESS DOORWAY OF ROOM OR FLOOR AREA TO NEAREST EXIT	

#M/F — DENOTES PLUMBING FIXTURE COUNT
M = MALE
F = FEMALE

— DENOTES OCCUPANCY LOAD COUNT

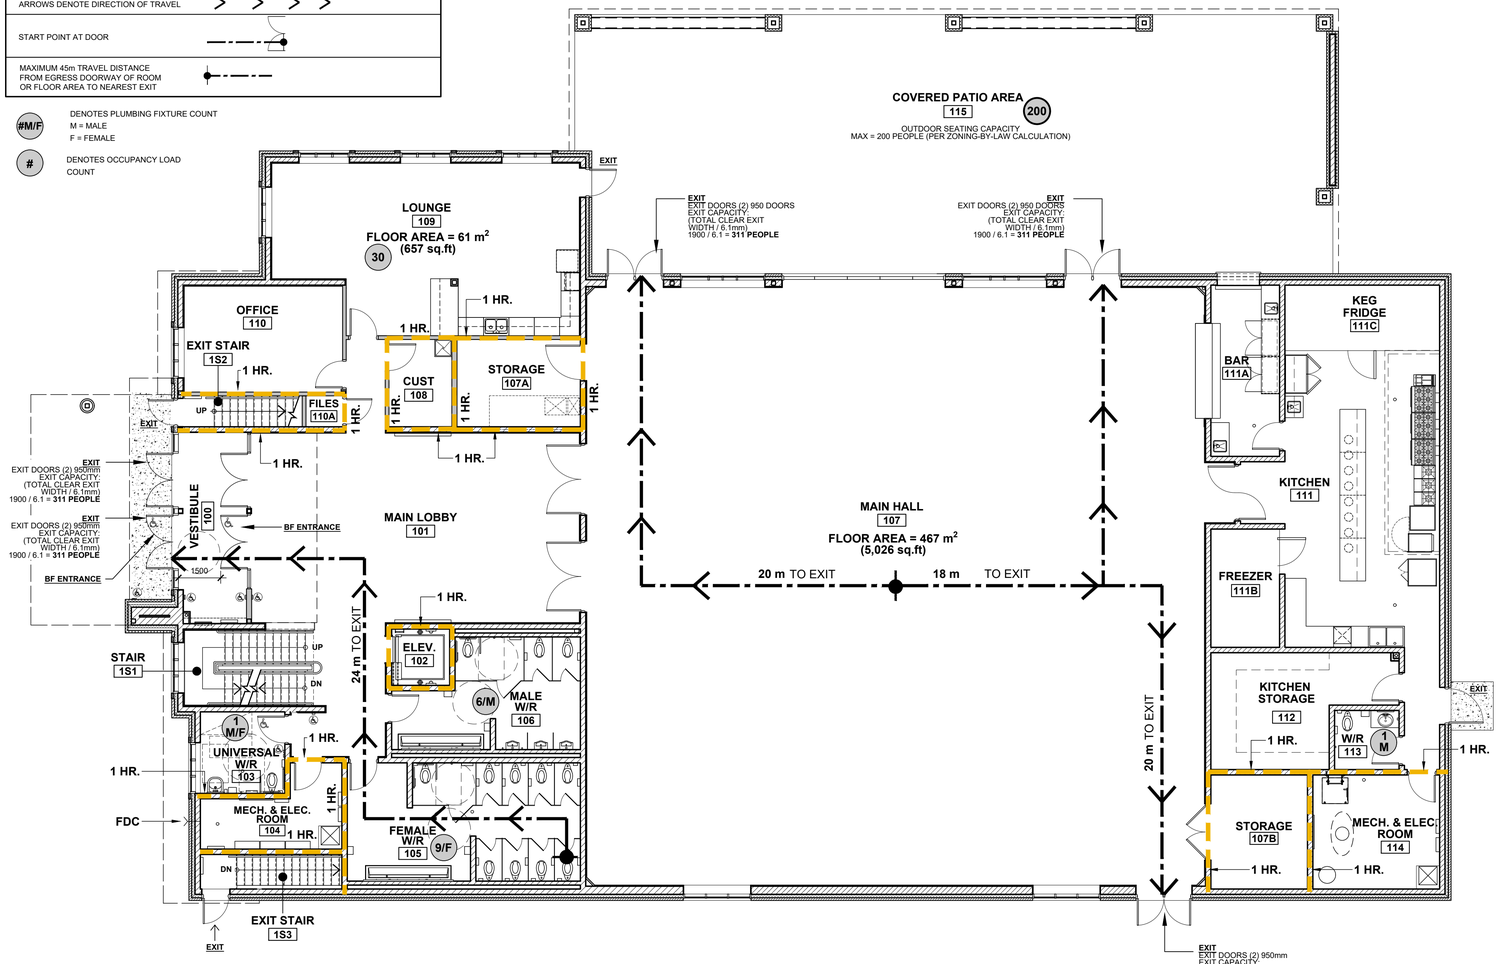

GROUND FLOOR PLAN
SCALE: 1:100

GENERAL LIFE SAFETY NOTES:

1. THE FOLLOWING GENERAL NOTES ON THIS DRAWING PROVIDE AN OVERVIEW AND SHALL BE READ IN CONJUNCTION WITH ARCHITECTURAL, STRUCTURAL MECHANICAL AND ELECTRICAL DRAWINGS, DETAILS AND SPECIFICATIONS.
2. REFER TO FIRE SEPARATION LOCATIONS INDICATED ON PLANS OF THIS DRAWING AND BUILDING SECTIONS.
3. GROUND FLOOR IS SLAB ON GRADE CONSTRUCTION UNLESS OTHERWISE NOTED
4. ENSURE CONTINUITY OF FIRE SEPARATION FRR BEHIND ALL BUILT-IN MECHANICAL AND ELECTRICAL WORK. INCREASE WALL THICKNESS LOCALLY FOR FULL HEIGHT OF WALL TO SUIT INSTALLATION OF MECHANICAL AND ELECTRICAL WORK
5. BARRIER FREE PATH OF TRAVEL SHALL HAVE AN UNOBSTRUCTED WIDTH OF 1.1m
6. PORTABLE FIRE EXTINGUISHERS SHALL BE PROVIDED IN ACCORDANCE WITH OBC 3.2.5.17. (1). (REFER TO MECH DWGS FOR LOCATIONS)
7. BARRIER FREE DOORS & HARDWARE TO COMPLY WITH THE REQUIREMENT OF THE 2012 OBC 3.8.3.3. & 3.8.2.1.
8. FIRE ALARM TO BE PROVIDED IN ACCORDANCE WITH OBC (REFER TO ELECTRICAL DRAWINGS FOR LOCATIONS)
9. EVERY DOOR IN A FIRE SEPARATION SHALL BE EQUIPPED WITH A SELF CLOSING DEVICE & POSITIVE LATCHING MECHANISM AS PER OBC 3.1.8.11 & 3.1.8.13.
10. ALL DOOR LOCKING HARDWARE IN AN ACCESS TO EXITS ARE TO BE IN COMPLIANCE WITH OBC 3.3.1.12. DOORS SHALL BE READILY OPENABLE IN TRAVELLING TO AN EXIT WITHOUT REQUIRING KEYS, SPECIAL DEVICES, OR SPECIALIZED KNOWLEDGE OF THE DOOR OPENING MECHANISM.
11. CONNECTIONS OF ALL NON STRUCTURAL ELEMENTS AND EQUIPMENT TO SUPPORTING STRUCTURE TO BE DESIGNED TO COMPLY WITH ARTICLE 4.1.8.18 OF THE 2012 ONTARIO BUILDING CODE FOR SEISMIC LOADS. CONTRACTOR TO SUBMIT SHOP DRAWINGS SHOWING THESE CONNECTIONS STAMPED AND SIGNED BY A PROFESSIONAL ENGINEER IF APPLICABLE.

GENERAL PROJECT NOTES

1. MECHANICAL AND ELECTRICAL ITEMS SHOWN, I.E. DUCTWORK, PIPING, LIGHT FIXTURES, ETC. ARE FOR REFERENCE ONLY AND ARE NOT INCLUSIVE. REFER TO MECHANICAL AND ELECTRICAL DRAWING FOR ALL RELATED NEW AND DEMOLITION WORK REQUIRED.
2. TRANSITIONS BETWEEN FLOOR FINISHES TO BE MADE SMOOTH, CONTINUOUS & FLUSH. GRIND DOWN FLOOR SLAB ACROSS DOOR THRESHOLDS WHERE APPLICABLE TO SUIT THICKNESS OF NEW MATERIALS AND ENSURE NEW MATERIALS ARE INSTALLED FLUSH THROUGHOUT

EXTERIOR WALL TYPES

REFER TO STRUCTURAL FOR MASONRY REINFORCING.

NO.	DESCRIPTION	REMARKS
W1 W1A W1B	-90mm BRICK VENEER **OR** -90mm ARCHITECTURAL MASONRY (AS PER ELEVATIONS & SECTIONS) -25mm AIR SPACE -100mm RIGID INSULATION -AIR / VAPOUR BARRIER ON -190mm **OR** 240 **OR** - 290mm CONC. BLOCK * REFER TO ELEVATIONS FOR EXTENT OF BRICK TYPES, MASONRY & PATTERN LOCATIONS * SEE REMARKS FOR VARIATIONS OF SIMILAR TYPES	W1 BRICK VENEER OR STONE ASSEMBLY WITH **190mm** CONC. BLOCK (REFER TO FLOOR PLANS, ELEVATIONS & SECTIONS FOR LOCATIONS) W1A BRICK VENEER OR STONE ASSEMBLY WITH **240mm** CONC. BLOCK (REFER TO FLOOR PLANS, ELEVATIONS & SECTIONS FOR LOCATIONS) **NOTE:** AT MAIN HALL 107 LOCATIONS - INSTALL 16mm GYP. BD. ON 22mm METAL HAT CHANNEL STRAPPING (600mm O/C) W1B BRICK VENEER OR STONE ASSEMBLY WITH **290mm** CONC. BLOCK (REFER TO FLOOR PLANS, ELEVATIONS & SECTIONS FOR LOCATIONS) **NOTE:** AT MAIN HALL 107 LOCATIONS - INSTALL 16mm GYP. BD. ON 22mm METAL HAT CHANNEL STRAPPING (600mm O/C)
W2	- 38mm PRE-FINISHED METAL SIDING (VERTICAL OR HORIZONTAL) ON - 152mm GALV. METAL 'Z' SUB-GIRTS (400mm O/C. TYP.) (HORIZ. OR VERT.) - 100mm RIGID INSULATION FILLED CAV. - AIR / VAPOUR BARRIER - CONC. BLOCK WALL AS NOTED SHOWN ON PLAN / SECTIONS	METAL SIDING WALL TYPE LOCATED ABOVE EXTERIOR MASONRY - REFER TO BUILDING ELEVATIONS AND SECTIONS FOR LOCATIONS AND EXTENTS REFER TO ELEVATIONS AND SECTIONS FOR EXTENTS OF VERTICAL SIDING TRANSITION TO HORIZONTAL SIDING
W3	-57mm ALUMINUM COMPOSITE PANEL (C/W EXTRUSION SYSTEM & THERMAL SEPARATORS) ON -100 OR 140mm GALV. METAL 'Z' SUB-GIRTS (REFER TO SECTIONS) -100mm RIGID INSULATION FILLED CAV. -AIR / VAPOUR BARRIER - CONC. BLOCK WALL AS NOTED SHOWN ON PLAN / SECTIONS	REFER TO BUILDING ELEVATIONS & SECTIONS FOR LOCATIONS OF ALUMINUM COMPOSITE PANELS - LOCATED AT PROJECTED CANOPY BANDS & ABOVE SELECT WINDOWS

INTERIOR WALL PARTITION TYPES

REFER TO STRUCTURAL FOR MASONRY REINFORCING.

NO.	DESCRIPTION	REMARKS
P1	- 190mm CONC. BLOCK	P1 • EXTEND TO U/S OF STRUCTURE ABOVE • BULL-NOSE BLOCKS AT ALL EXPOSED CORNERS • REFER TO FIRE SEPARATION PLANS FOR EXTENTS OF DESIGNATED RATED PARTITIONS (TYP.)
P1A	- 190mm CONC. BLOCK C/W 16mm GYP. BD ON 22mm METAL HAT CHANNEL STRAPPING (600mm O/C, TYP.)	P1A • EXTEND TO U/S OF STRUCTURE ABOVE • BULL-NOSE BLOCKS AT ALL EXPOSED CORNERS • REFER TO FIRE SEPARATION PLANS FOR EXTENTS OF DESIGNATED RATED PARTITIONS (TYP.)
P2	- 140mm CONC. BLOCK	P2 • EXTEND TO U/S OF STRUCTURE ABOVE • BULL-NOSE BLOCKS AT ALL EXPOSED CORNERS
P3	**GYPSUM BOARD PARTITION** -13mm GYPSUM BOARD -102mm METAL STUDS AT 406mm O.C (TYP.) -C/W SOUND BATT INSULATION FILLED CAVITY -13mm GYPSUM BOARD	• EXTEND TO U/S OF STRUCTURE • SOUND SEAL AT ALL JOINTS
P3A ULC U419 1 HR. FRR	**GYPSUM BOARD PARTITION: UL U419 1 HOUR RATED** -16mm 'TYPE-X' FIRE RATED GYPSUM BOARD -102mm **OR** 152mm METAL STUDS AT 406mm O.C (TYP.) -C/W BATT INSULATION FILLED CAVITY -16mm 'TYPE-X' FIRE RATED GYPSUM BOARD	• EXTEND TO U/S OF FLOOR OR ROOF STRUCTURE ABOVE • FIRE SEAL AT ALL JOINTS
P3B	• USE WITH 150mm METAL STUDS	
P4	**GYPSUM BOARD PARTITION:** -16mm GYPSUM BOARD -152mm METAL STUDS AT 406mm O.C (TYP.) -C/W SOUND BATT INSULATION FILLED CAVITY -16mm GYPSUM BOARD	• EXTEND TO U/S OF STRUCTURE • SOUND SEAL AT ALL JOINTS
P5 UL U415 1 HR. FRR	**SHAFT WALL PARTITION: UL U415 1 HOUR RATED** -16mm 'TYPE-X' FIRE RATED GYPSUM BOARD -64mm 'C-H' METAL STUDS AT 600mm O.C (TYP.) -25mm THICK GYPSUM LINER PANELS (IN 'H' CAVITY) -64mm 'J' SHAPED METAL RUNNERS AT FLOOR, SIDES & CEILINGS	EXTEND TO U/S OF ROOF DECK STRUCTURE • FIRE SEAL AT ALL JOINTS • PAINT GYP. BD TO FINISH (TYP.)

FOUNDATION / BASEMENT WALL TYPES

REFER TO STRUCTURAL FOR REINFORCING & SIZES

NO.	DESCRIPTION	REMARKS
FW1	**TYPICAL BASEMENT WALL ASSEMBLY:** -13mm GYP. BOARD - AIR/VAPOUR BARRIER -38x89 WOOD STUD FRAMING (400 O/C, TYP.) C/W BATT FILLED INSULATION CAVITY (MIN. **R 15** CONTINUOUS FULL HEIGHT OF BASEMENT) - 25mm AIR SPACE BETWEEN CONCRETE FOUNDATION WALL (REFER TO STRUCT.) - EXTERIOR WATERPROOFING MEMBRANE (REFER TO SPECIFICATIONS)	• WATERPROOFING MEMBRANE TO FOLLOW EXTENT OF WEEPING TILE AS DENOTED ON PLAN DENOTES EXTENT OF WEEPING TILE: WT WT WT REFER TO CROSS SECTIONS FOR HEIGHTS
FW2	**TYPICAL BASEMENT WALL ASSEMBLY:** -13mm GYP. BOARD - AIR/VAPOUR BARRIER -38x89 WOOD STUD FRAMING (400 O/C, TYP.) C/W BATT FILLED INSULATION CAVITY (MIN. **R 15** CONTINUOUS FULL HEIGHT OF BASEMENT) - 25mm AIR SPACE BETWEEN CONCRETE FOUNDATION WALL (REFER TO STRUCT.)	• FOUNDATION WALL SIMILAR TO ABOVE WITHOUT WATERPROOFING AT INTERIOR SIDE
FW3	**TYPICAL BASEMENT WALL ASSEMBLY:** -75mm RIGID INSULATION (MIN. **R 15** CONTINUOUS FULL HEIGHT OF FOUNDATION) - AIR/VAPOUR BARRIER - CONCRETE FOUNDATION WALL (REFER TO STRUCT.)	
FW4	**TYPICAL BASEMENT WALL ASSEMBLY:** -200mm POURED CONCRETE WALLS (REFER TO STRUCTURAL)	• EXTEND TO U/S OF STRUCTURE ABOVE

NAME OF PRACTICE: GRGURIC ARCHITECTS INCORPORATED
CERTIFICATE OF PRACTICE NUMBER: 4760
CONTACT: **JOHN GRGURIC**
28 KING STREET EAST, UNIT B, STONEY CREEK, ON L8G 1J8
TEL: 905-664-8737

NAME OF PROJECT:
'NEW CULTURAL CLUB' - CROATIAN NATIONAL HOME

LOCATION:
615 BARTON STREET, STONEY CREEK ON.

Item	Ontario's 2012 Building Code Data Matrix Parts 3 or 9		OBC Reference: References are to Division B unless noted [A] for Division A or [C] for Division C	
1	Project Description: **NEW PRIVATE CULTURAL CLUB BUILDING** ■ New ☐ Addition ☐ Addition & Renovation ☐ Alteration ☐ Change of Use ☐ Change of Use ☐ Part 11 11.1 to 11.4 ☐ Part 10		■ Part 3 1.1.2. [A]	☐ Part 9 1.1.2 [A] & 9.10.1.3
2	Major Occupancy(s) **GROUP A DIVISION 2 - (A2)**		3.1.2.1.(1)	9.10.2
3	Building Area **1,060 m²**		1.4.1.2.[A]	1.4.1.2.[A]
4	Gross Area **1,350m²**		1.4.1.2.[A]	1.4.1.2.[A]
5	Number of storeys **2** Above grade **2** Below grade **1 (Partial)**		1.4.1.2.[A] & 3.2.1.1	1.4.1.2.[A] & 9.10.4
6	Number of Streets/ Fire Fighter Access **1**		3.2.2.10 & 3.2.5	9.10.20.
7	Building Classification **GROUP A, DIV. 2, UP TO 2 STOREYS, INCREASED AREA, SPRINKLERED (3.2.2.26)**		3.2.2.20.-.83	9.10.2.
8	Sprinkler System Proposed	■ entire building ☐ selected compartments ☐ selected floor areas ☐ basement ☐ in lieu of roof rating ☐ not required	3.2.2.20.-.83 3.2.1.5. 3.2.2.17. INDEX	9.10.8.2 INDEX
9	Standpipe required	☐ Yes ■ No	3.2.9	N/A
10	Fire Alarm required	■ Yes ☐ No	3.2.4	9.10.18
11	Water Service/Supply is Adequate	■ Yes ☐ No	3.2.5.7.	N/A
12	High Building	☐ Yes ■ No	3.2.6	N/A
13	Permitted Construction ☐ Combustible permitted ☐ Non-combustible required ■ Both Actual Construction ☐ Combustible ■ Non-combustible ☐ Both		3.2.2.20.-.83	9.10.6
14	Mezzanine(s) Area m² N/A		3.2.1.1.(3)-(8)	9.10.4.1
15	Occupant load based on ☐ m² /person ■ design of building Occupancy **ASSEMBLY A2** **TOTAL BUILDING OCCUPANT LOAD** Load **500** persons		3.1.17	9.9.1.3
16	Barrier-free Design	■ Yes ☐ No (Explain)	3.8	9.5.2
17	Hazardous Substances	☐ Yes ■ No	3.3.1.2. & 3.3.1.19	9.10.1.3(4)
18	Required Fire Resistance Rating (FRR)	Horizontal Assemblies FRR (Hours): Floors **45 MIN.** Hours — Listed Design No. or Description (SB-2): **Non-Combustible in lieu of rating** Roof - Hours — **N/A** Mezzanine **45 MIN.** Hours — **N/A** FRR of Supporting Members: Floors **45 MIN.** Hours — **Non-Combustible in lieu of rating (Refer to FRR Details & Locations on Life Safety Plans for Design No. & Descriptions)** Roof - Hours — **N/A** Mezzanine **45 MIN.** Hours — **N/A**	3.2.2.20.- 83 & 3.2.1.4	9.10.8. 9.10.9.
19	Spatial Separation - Construction of Exterior Walls		3.2.3	9.10.14

Wall	Area of EBF (m²)	L.D. (m)	L/H or H/L	Permitted Max. % of Openings	Proposed % of Openings	FRR (Hours)	Listed Design or Description	Construction Type Required	Cladding Type Required
North	**128.8**	**89.4**	3:1 to 10:1	**100%**	**6.13%**	**N/A**	Refer to drawings	**Combustible or Noncombustible**	**Combustible or Noncombustible**
South	**167.4**	**27**	3:1 to 10:1	**100%**	**33.33%**	**N/A**	Refer to drawings	**Combustible or Noncombustible**	**Combustible or Noncombustible**
East	**254**	**14.16**	3:1 to 10:1	**100%**	**10%**	**N/A**	Refer to drawings	**Combustible or Noncombustible**	**Combustible or Noncombustible**
West	**260**	**16.5**	3:1 to 10:1	**100%**	**23%**	**N/A**	Refer to drawings	**Combustible or Noncombustible**	**Combustible or Noncombustible**

				Building Code Reference	
				■ Part 3	☐ Part 9
Occupant Load	BC Table / REF. Number	Fixtures Required	Fixtures Provided		
250	**3.7.4.3.A.**	**5**	6 + 1 = **7**	3.7.4.2. - 3.7.4.3	
250	**3.7.4.3.A.**	**9**	9 + 1 = **10**	3.7.4.2. - 3.7.4.3	

20 Plumbing Fixture Requirements

Male / Female Count @ 50 % / 50 %, except as noted otherwise
Assembly Occupancy (A2) Male
Assembly Occupancy (A2) Female
+ 1 = ADDITIONAL FIXTURE UNIVERSAL WASHROOM FOR MALES & FEMALES

21 Energy Efficiency — Compliance Path: **(A) Prescriptive** Climatic Zone: **5**

22 Travel Distance to Exits (Refer to Drawings)

HRVATSKI NARODNI DOM
CROATIAN NATIONAL HOME

PROJECT NORTH
TRUE NORTH

LEGEND

BD	BOARD
CONC	CONCRETE
CORR	CORRIDOR
CUST	CUSTODIAN
C/W	COMPLETE WITH
DN	DOWN
ELEC.	ELECTRICAL
ELEV.	ELEVATOR
EX	EXISTING
FFE	FINISHED FLOOR ELEVATION
GYP.	GYPSUM
HR	HOUR
KITCH	KITCHEN
MECH	MECHANICAL
O/C	ON CENTRE
O/H	OVERHEAD
RD	ROOF DRAIN
RM	ROOM
SPRINK	SPRINKLER
STOR	STORAGE
T/R	TO REMAIN
TYP	TYPICAL
UNI	UNIVERSAL
U/S	UNDERSIDE
WP	WALL PACK
W/R	WASHROOM

NO	REVISIONS	DATE
10	ISSUED FOR TENDER	2026-03-02
9	ISSUED PER BLDG. DEPT COMMENTS	2025-12-11
8	ISSUED PER BLDG. DEPT COMMENTS	2025-10-22
7	ISSUED FOR PERMIT	2025-03-26
6	ISSUED FOR SPA SUBMISSION #6	2025-03-07
5	ISSUED FOR SPA SUBMISSION #5	2024-12-20
4	ISSUED FOR SPA SUBMISSION #4	2024-10-03
3	ISSUED FOR SPA SUBMISSION #3	2024-06-25
2	ISSUED FOR SPA SUBMISSION #2	2024-01-03
1	ISSUED FOR SPA	2022-10-26

DRAWINGS ARE NOT TO BE SCALED. CONTRACTOR MUST CHECK AND VERIFY ALL DIMENSIONS AND CONDITIONS ON THE PROJECT, AND MUST REPORT ANY DISCREPANCIES TO THE ARCHITECTS BEFORE PROCEEDING WITH THE WORK. THE USE OF THIS DRAWING OR PART THEREOF IS FORBIDDEN WITHOUT THE WRITTEN APPROVAL OF THE ARCHITECTS.

NEW CULTURAL CLUB 'CROATIAN NATIONAL HOME'
615 BARTON STREET, STONEY CREEK, ON.


FIRE & LIFE SAFETY PLAN, OBC MATRIX & WALL TYPE SCHEDULES

GRGURIC ARCHITECTS INCORPORATED
28 KING STREET EAST, UNIT B
STONEY CREEK, ONTARIO, L8G 1J8
Tel. 905-664-8735 Fax. 905-664-8737
Web: www.2gai.com

SCALE: AS NOTED	PROJECT: 2021-39
START DATE: AUGUST 2022	
DRAWN: RP	DRAWING: **A1.20**
CHECKED: JG	
PRINT DATE	02/27/26


S:\Data\2021\2021-39-New-Croatian-National-Home\65\drawings\12-Working Drawings\A0.10-OBC-Fire-Life-Safety-Plans-(2021-39).dwg

FIRE RESISTANCE RATING SCHEDULE	
DENOTES FIRE SEPARATION (TYPE DENOTED ON PLAN)	
TRAVEL DISTANCE	
LINE OF EGRESS ROUTE + TRAVEL DISTANCE	
ARROWS DENOTE DIRECTION OF TRAVEL	> > > >
START POINT AT DOOR	
MAXIMUM 45m TRAVEL DISTANCE FROM EGRESS DOORWAY OF ROOM OR FLOOR AREA TO NEAREST EXIT	

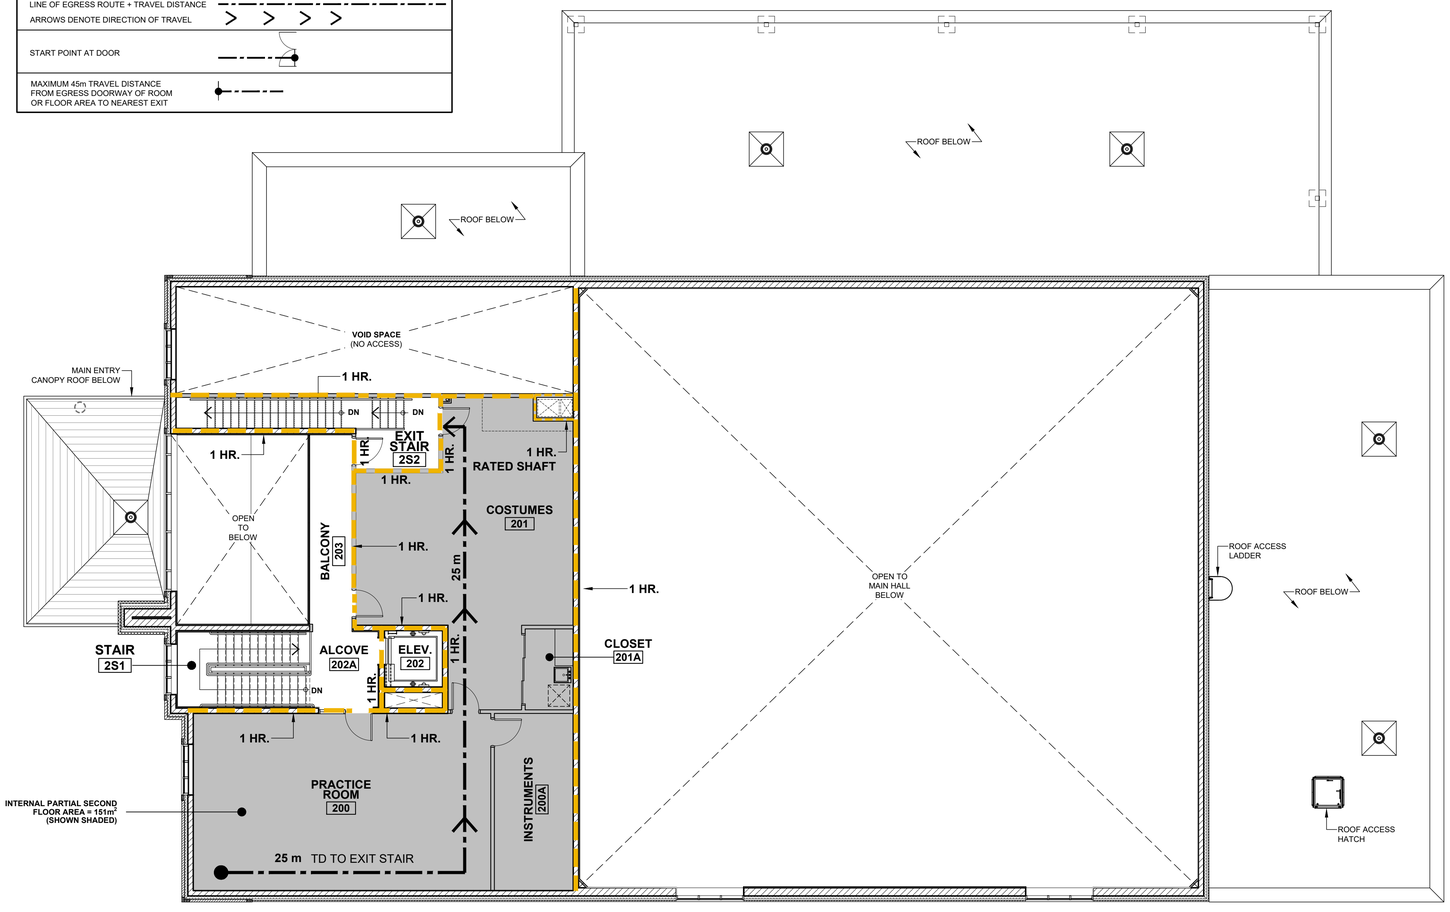

SECOND FLOOR PLAN

SCALE: 1:100

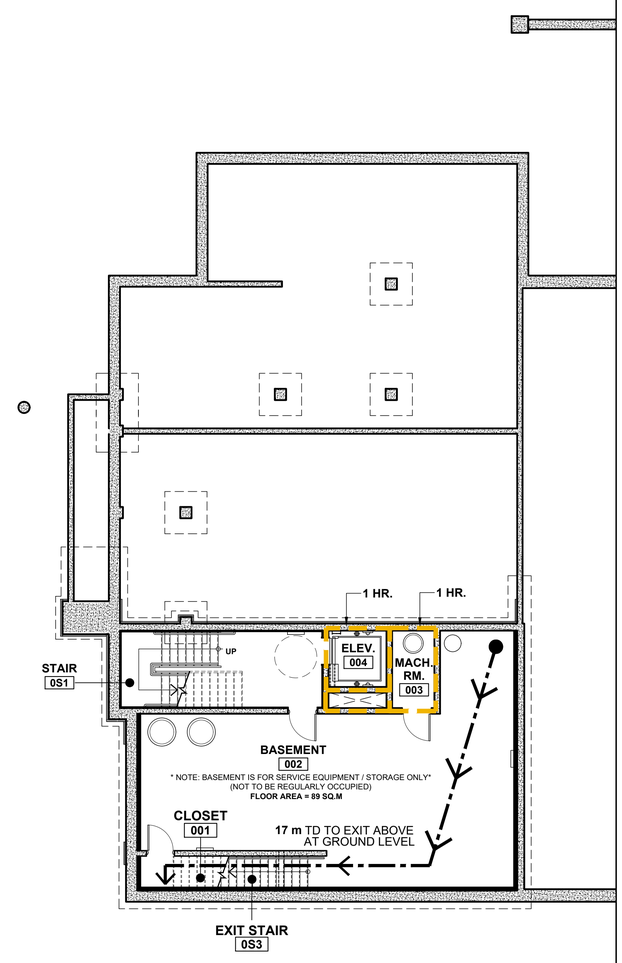


PARTIAL BASEMENT PLAN


SCALE: 1:100

FIRE RESISTANCE RATING SCHEDULE	
DENOTES FIRE SEPARATION (TYPE DENOTED ON PLAN)	
TRAVEL DISTANCE	
LINE OF EGRESS ROUTE + TRAVEL DISTANCE	
ARROWS DENOTE DIRECTION OF TRAVEL	> > > >
START POINT AT DOOR	
MAXIMUM 45m TRAVEL DISTANCE FROM EGRESS DOORWAY OF ROOM OR FLOOR AREA TO NEAREST EXIT	

FIRE PROTECTION DETAILS

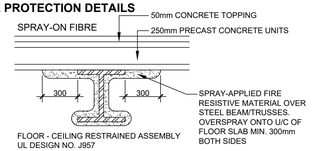

FLOOR - CEILING RESTRAINED ASSEMBLY
UL DESIGN NO. J957
(ANSI/UL 263 BXUV)

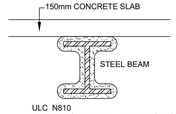

ULC N810
1 HR FRR STEEL BEAM FIRE PROTECTION
25mm SPRAYED FIBRE
(ULC GUIDE 40 U 18.6)
REFER TO SPECIFICATION



ULC Z804
1 HR FRR STEEL COLUMN FIRE PROTECTION
22mm SPRAYED FIBRE
(ULC GUIDE 40 U 18.6)
REFER TO SPECIFICATION



ULC X819
1 HR FRR STEEL COLUMN FIRE PROTECTION
13mm SPRAYED FIBRE
(ULC GUIDE 40 U 18.6)
REFER TO SPECIFICATION



ULC Z806
1 HR FRR STEEL COLUMN FIRE PROTECTION
32mm SPRAYED FIBRE
(ULC GUIDE 40 U 18.6)
REFER TO SPECIFICATION

INTUMESCENT PAINT COATINGS



HSS SHAPED COLUMNS/BEAMS

ULC Z611

1 HR FRR STEEL COLUMN FIRE PROTECTION



ROUND SHAPED COLUMNS

ULX 634

1 HR FRR STEEL COLUMN FIRE PROTECTION




W SHAPED COLUMNS/BEAMS

ULC Z612


1 HR FRR STEEL COLUMN FIRE PROTECTION

APPLY INTUMESCENT FIREPROOFING WITH COLOUR TOP COAT FINISH TO EXPOSED SECTIONS OF W SHAPED STEEL LINTELS SUPPORTING OPENINGS IN LOAD BEARING WALLS OVER **2m** WIDE OR OPENINGS IN NON-LOADBEARING WALLS OVER **3m** REFER TO OBC SECTION 3.2.2.3

SECTIONS OF THESE LINTELS THAT ARE NOT WHOLLY OR PARTIALLY EXPOSED THAT FALL IN THE SAME CATEGORY AS MENTIONED ABOVE SHALL BE COVERED WITH SOLID CONCRETE BLOCK OR SPRAY-ON FIRE PROOFING.

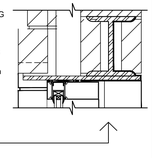


MASONRY

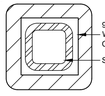

OBC SB-2 TABLE 2.1.1
90mm THICK CONCRETE BLOCK
FILL SOLID WITH GROUT OR MORTAR
(73mm THICKNESS = 1 HR FRR)

WALL CLOSURE TO DECK

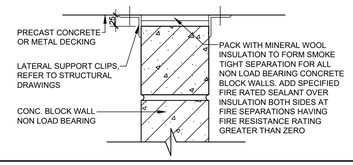

HRVATSKI NARODNI DOM
CROATIAN NATIONAL HOME



LEGEND

BD	BOARD
CONC	CONCRETE
CORR	CORRIDOR
CUST	CUSTODIAN
C/W	COMPLETE WITH
DN	DOWN
ELEC.	ELECTRICAL
ELEV.	ELEVATOR
EX	EXISTING
FFE	FINISHED FLOOR ELEVATION
GYP.	GYPSUM
HR	HOUR
KITCH	KITCHEN
MECH	MECHANICAL
O/C	ON CENTRE
O/H	OVERHEAD
RD	ROOF DRAIN
RM	ROOM
SPRINK	SPRINKLER
STOR	STORAGE
T/R	TO REMAIN
TYP	TYPICAL
UNI	UNIVERSAL
U/S	UNDERSIDE
WP	WALL PACK
W/R	WASHROOM

NO	REVISIONS	DATE
10	ISSUED FOR TENDER	2026-03-02
9	ISSUED PER BLDG. DEPT COMMENTS	2025-12-11
8	ISSUED PER BLDG. DEPT COMMENTS	2025-10-22
7	ISSUED FOR PERMIT	2025-03-26
6	ISSUED FOR SPA SUBMISSION #6	2025-03-07
5	ISSUED FOR SPA SUBMISSION #5	2024-12-20
4	ISSUED FOR SPA SUBMISSION #4	2024-10-03
3	ISSUED FOR SPA SUBMISSION #3	2024-06-25
2	ISSUED FOR SPA SUBMISSION #2	2024-01-03
1	ISSUED FOR SPA	2022-10-26

DRAWINGS ARE NOT TO BE SCALED. CONTRACTOR MUST CHECK AND VERIFY ALL DIMENSIONS AND CONDITIONS ON THE PROJECT, AND MUST REPORT ANY DISCREPANCIES TO THE ARCHITECTS BEFORE PROCEEDING WITH THE WORK. THE USE OF THIS DRAWING OR PART THEREOF IS FORBIDDEN WITHOUT THE WRITTEN APPROVAL OF THE ARCHITECTS.


NEW CULTURAL CLUB
'CROATIAN NATIONAL HOME'
615 BARTON STREET,
STONEY CREEK, ON.

FIRE & LIFE SAFETY PLANS & DETAILS

GRGURIC ARCHITECTS INCORPORATED
28 KING STREET EAST, UNIT B
STONEY CREEK, ONTARIO, L8G 1J8
Tel. 905-664-8735 Fax. 905-664-8737
Web: www.2gai.com

SCALE: AS NOTED	PROJECT: 2021-39
START DATE: AUGUST 2022	
DRAWN: RP	DRAWING: A1.30
CHECKED: JG	
PRINT DATE	02/27/26

S:\Data\2021\2021-39-New-Croatian-National-Home\65drawings\12-Working Drawings\A0.10-OBC-Fire-Life-Safety-Plans-[2021-39].dwg

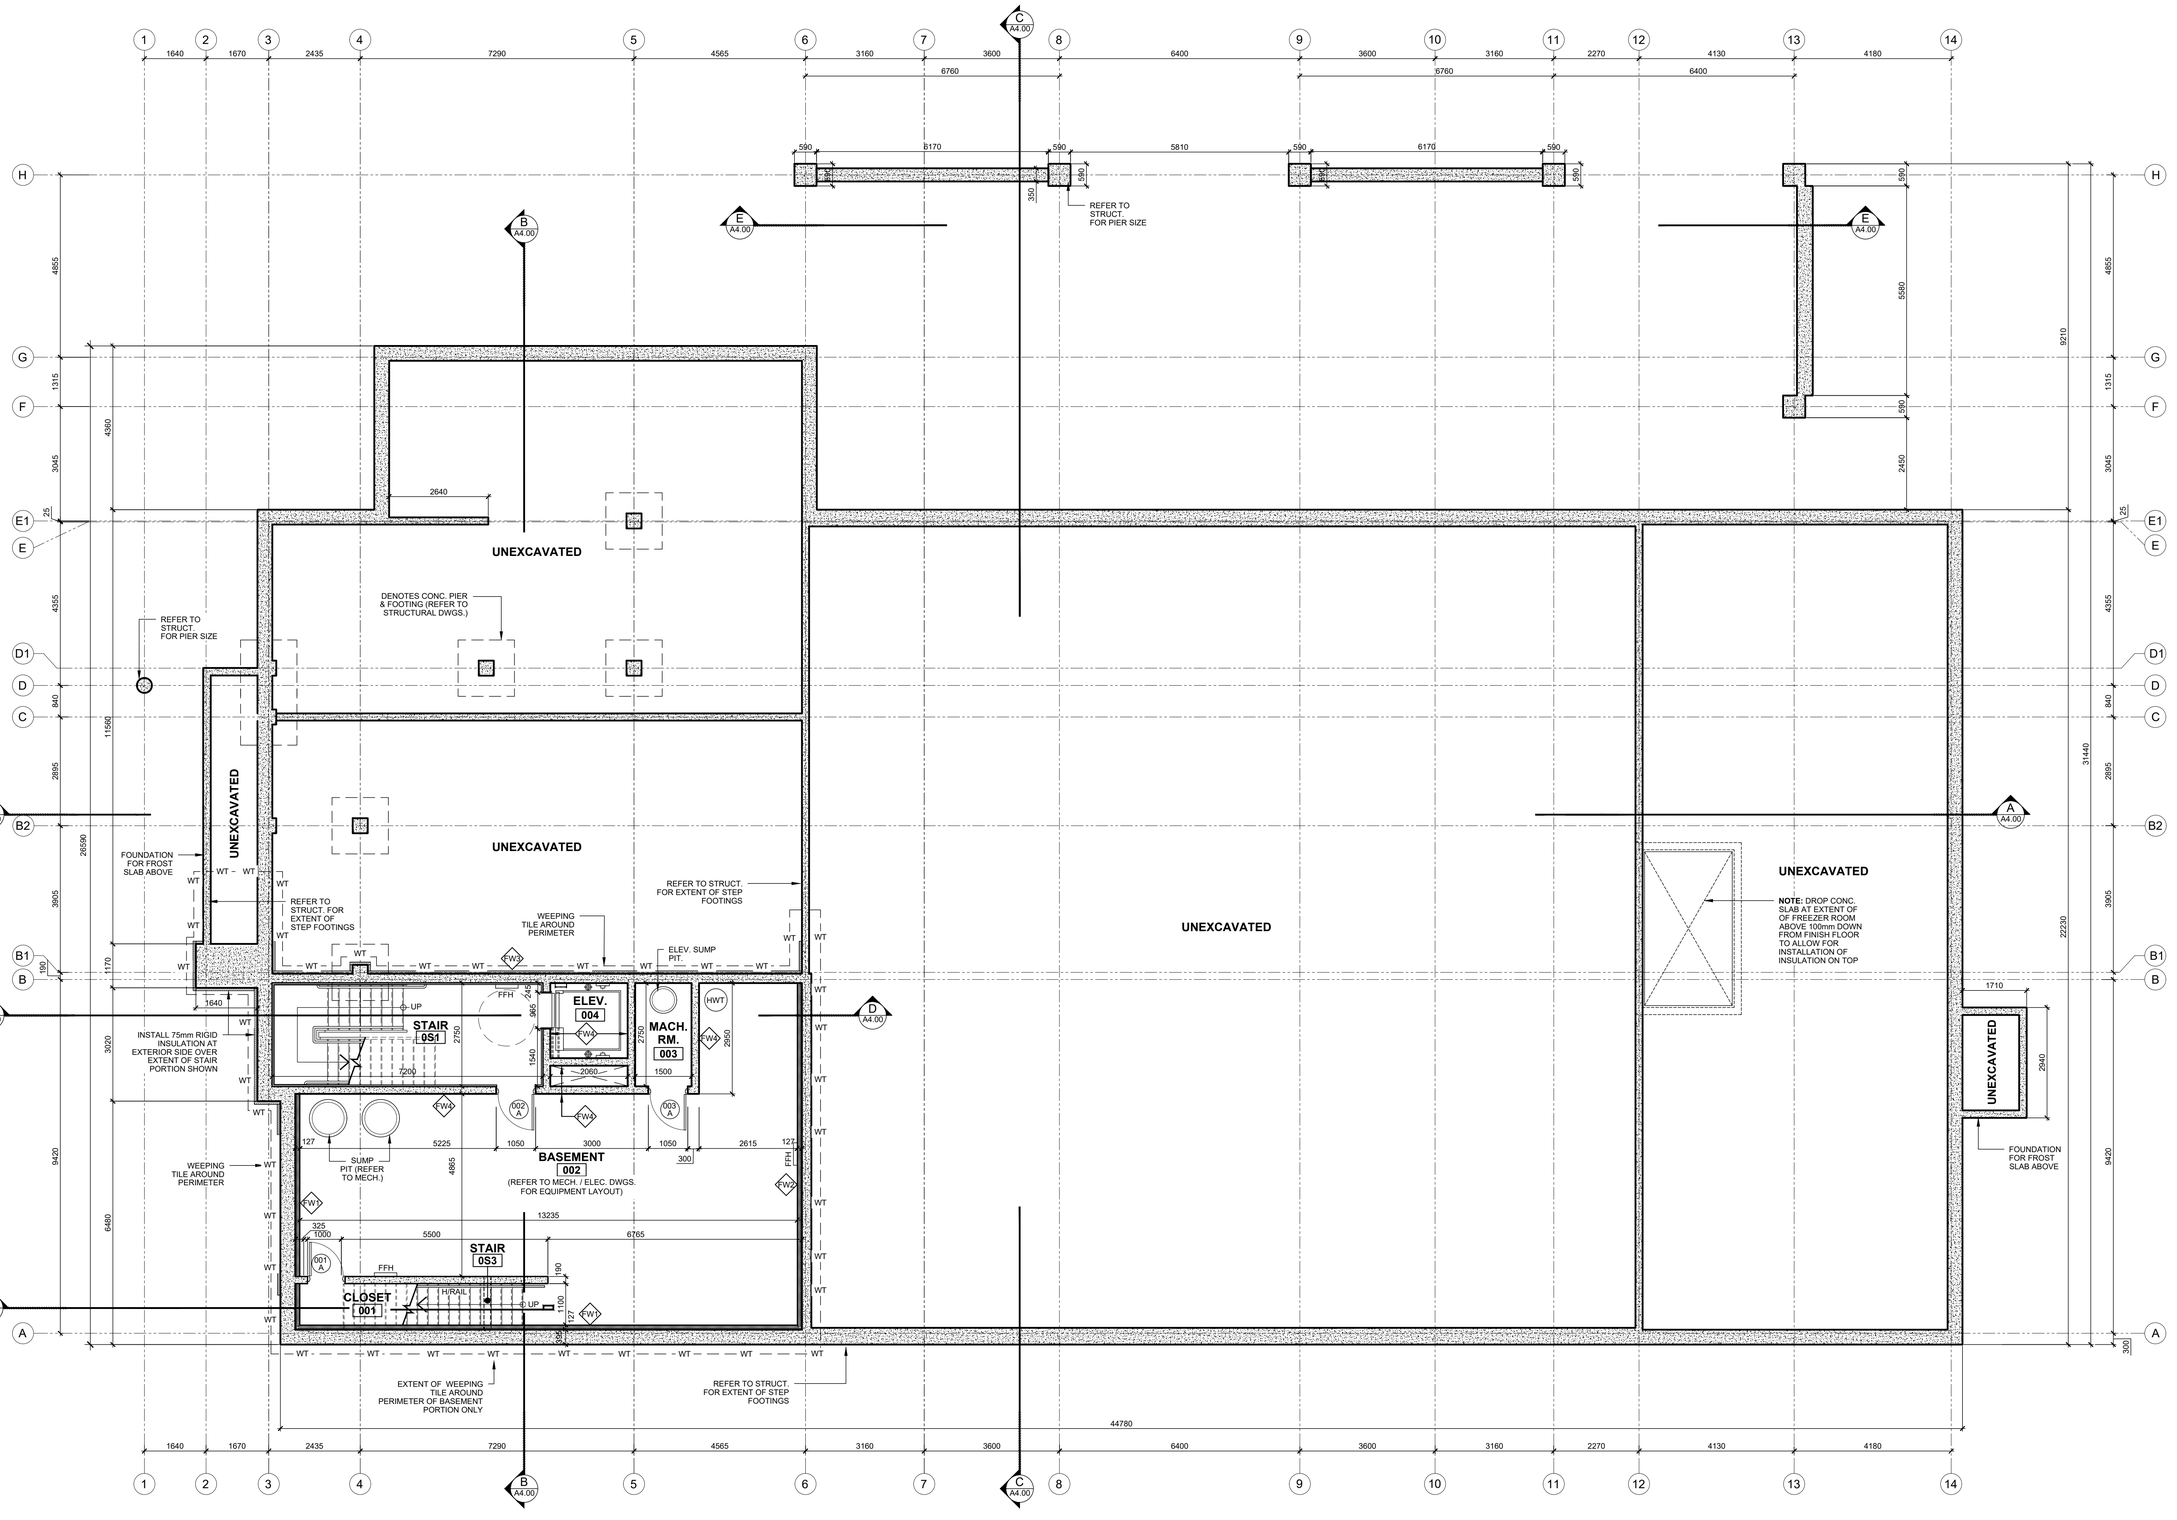

BASEMENT FLOOR PLAN

SCALE: 1:75

LEGEND

BF	BARRIER FREE
CONC.	CONCRETE
COL.	COLUMN
DN	DOWN
ELEC.	ELECTRICAL
ELEV.	ELEVATOR
FFH	FORCED FLOW HEATER
H/RAIL	HAND RAIL
EXT.	EXTERIOR
MACH.	MACHINE
MECH	MECHANICAL
RM	ROOM
W/R	WASHROOM

NO	REVISIONS	DATE
10	ISSUED FOR TENDER	2026-03-02
9	ISSUED PER BLDG. DEPT COMMENTS	2025-12-11
8	ISSUED PER BLDG. DEPT COMMENTS	2025-10-22
7	ISSUED FOR PERMIT	2025-03-26
6	ISSUED FOR SPA SUBMISSION #6	2025-03-07
5	ISSUED FOR SPA SUBMISSION #5	2024-12-20
4	ISSUED FOR SPA SUBMISSION #4	2024-10-03
3	ISSUED FOR SPA SUBMISSION #3	2024-06-25
2	ISSUED FOR SPA SUBMISSION #2	2024-01-03
1	ISSUED FOR SPA	2022-10-26

DRAWINGS ARE NOT TO BE SCALED. CONTRACTOR MUST CHECK AND VERIFY ALL DIMENSIONS AND CONDITIONS ON THE PROJECT, AND MUST REPORT ANY DISCREPANCIES TO THE ARCHITECTS BEFORE PROCEEDING WITH THE WORK. THE USE OF THIS DRAWING OR PART THEREOF IS FORBIDDEN WITHOUT THE WRITTEN APPROVAL OF THE ARCHITECTS.

NEW CULTURAL CLUB 'CROATIAN NATIONAL HOME'

615 BARTON STREET, STONEY CREEK, ON.


BASEMENT FLOOR PLAN

GRGURIC ARCHITECTS INCORPORATED

28 KING STREET EAST, UNIT B
STONEY CREEK, ONTARIO, L8G 1J8
Tel. 905-664-8735 Fax. 905-664-8737
Web: www.2gai.com

SCALE: AS NOTED	PROJECT: 2021-39
START DATE: AUGUST 2022	
DRAWN: RP	DRAWING: A2.00
CHECKED: JG	
PRINT DATE	02/27/26

S:\Data\2021\2021-39-New-Croatian-National-Home\65drawings\12-Working Drawings\A2.00-Floor-Plans-Roof-Plan-[2021-39].dwg

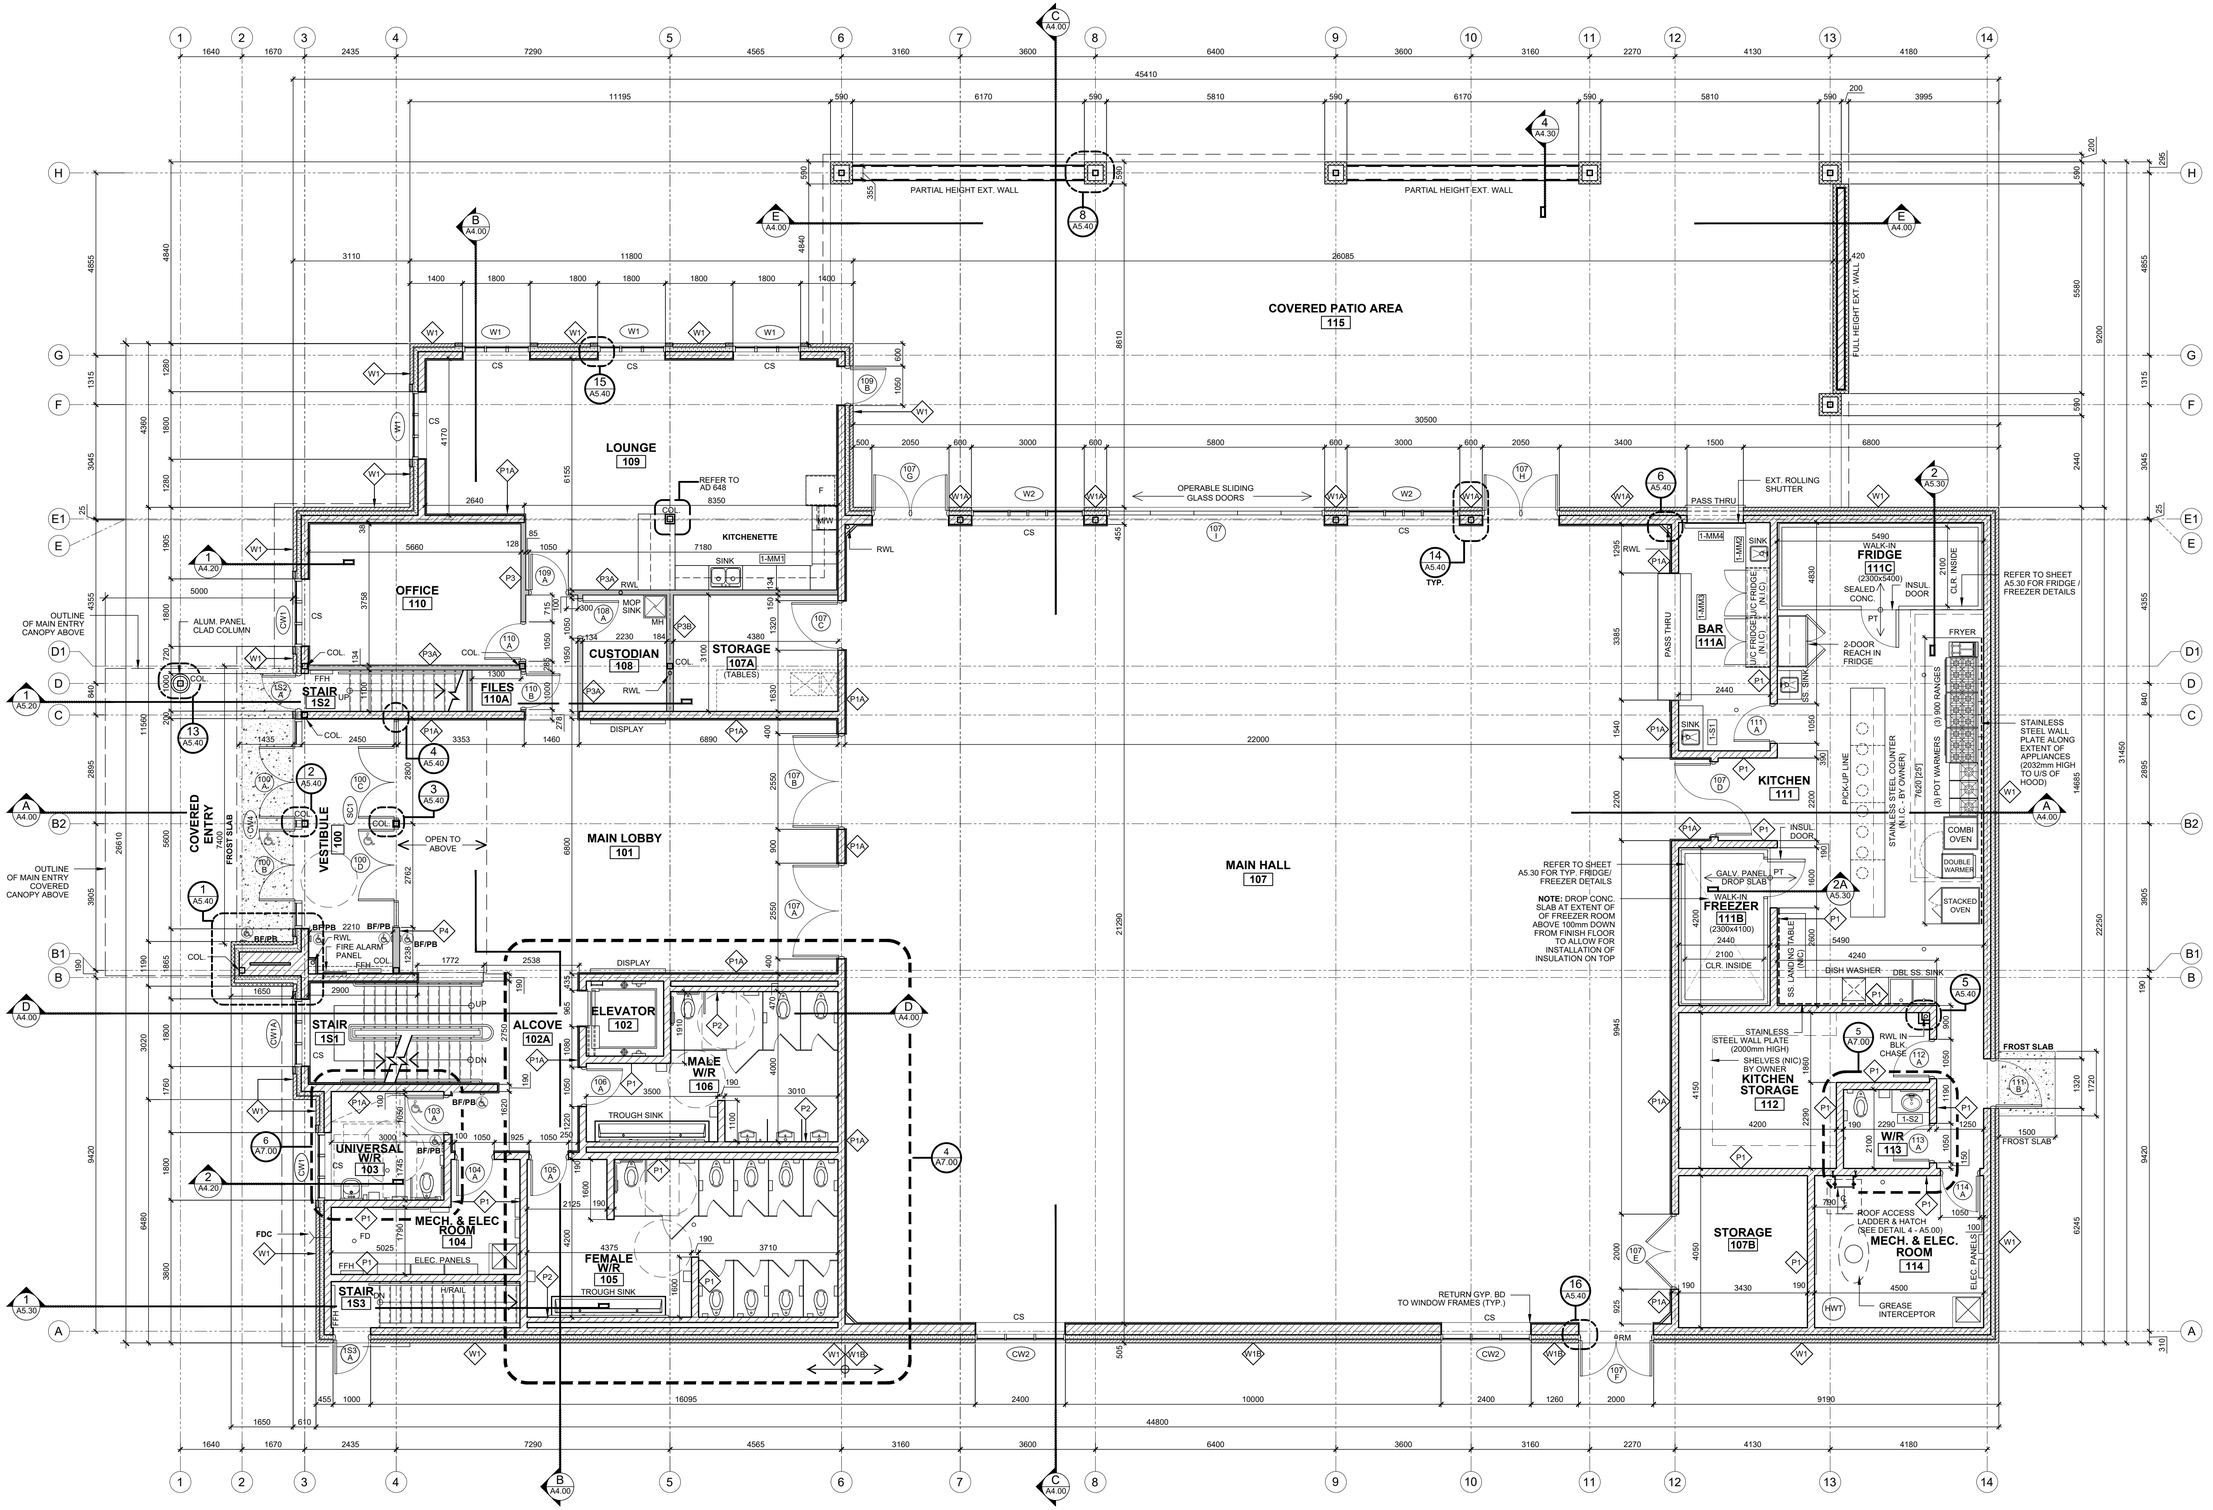

LEGEND

BD	BOARD
BF	BARRIER FREE
BF/PB	BARRIER FREE PUSH BUTTON
COL.	COLUMN
CONC.	CONCRETE
CS	CORIAN SILL
CLR.	CLEAR
DN	DOWN
ELEC.	ELECTRICAL
ELEV.	ELEVATOR
EXT.	EXTERIOR
FD	FLOOR DRAIN
FDC	FIRE DEPARTMENT CONNECTION
FFH	FORCE FLOW HEATER
GALV.	GALVANIZED
GYP.	GYPSUM
H/RAIL	HAND RAIL
INSUL.	INSULATED
MECH.	MECHANICAL
NIC	NOT IN CONTRACT
PT	PORCELAIN TILE
RM	REMOVABLE MULLION
RWL	RAIN WATER LEADER
SIM	SIMILAR
MECH	MECHANICAL
TYP.	TYPICAL
U/S	UNDERSIDE
W/R	WASHROOM

NO	REVISIONS	DATE
10	ISSUED FOR TENDER	2026-03-02
9	ISSUED PER BLDG. DEPT COMMENTS	2025-12-11
8	ISSUED PER BLDG. DEPT COMMENTS	2025-10-22
7	ISSUED FOR PERMIT	2025-03-26
6	ISSUED FOR SPA SUBMISSION #6	2025-03-07
5	ISSUED FOR SPA SUBMISSION #5	2024-12-20
4	ISSUED FOR SPA SUBMISSION #4	2024-10-03
3	ISSUED FOR SPA SUBMISSION #3	2024-06-25
2	ISSUED FOR SPA SUBMISSION #2	2024-01-03
1	ISSUED FOR SPA	2022-10-26

DRAWINGS ARE NOT TO BE SCALED. CONTRACTOR MUST CHECK AND VERIFY ALL DIMENSIONS AND CONDITIONS ON THE PROJECT, AND MUST REPORT ANY DISCREPANCIES TO THE ARCHITECTS BEFORE PROCEEDING WITH THE WORK. THE USE OF THIS DRAWING OR PART THEREOF IS FORBIDDEN WITHOUT THE WRITTEN APPROVAL OF THE ARCHITECTS.

NEW CULTURAL CLUB 'CROATIAN NATIONAL HOME'
615 BARTON STREET,
STONEY CREEK, ON.


GROUND FLOOR PLAN

GRGURIC ARCHITECTS INCORPORATED
28 KING STREET EAST, UNIT B
STONEY CREEK, ONTARIO, L8G 1J8
Tel. 905-664-8735 Fax. 905-664-8737
Web: www.2gai.com

SCALE: AS NOTED	PROJECT: 2021-39
START DATE: AUGUST 2022	
DRAWN: RP	DRAWING: A2.10
CHECKED: JG	
PRINT DATE	02/27/26

S:\Data\2021\2021-39-New-Croatian-National-Home\65drawings\12-Working Drawings\A2.00-Floor-Plans-Roof-Plan-(2021-39).dwg

GROUND FLOOR PLAN
SCALE: 1:75

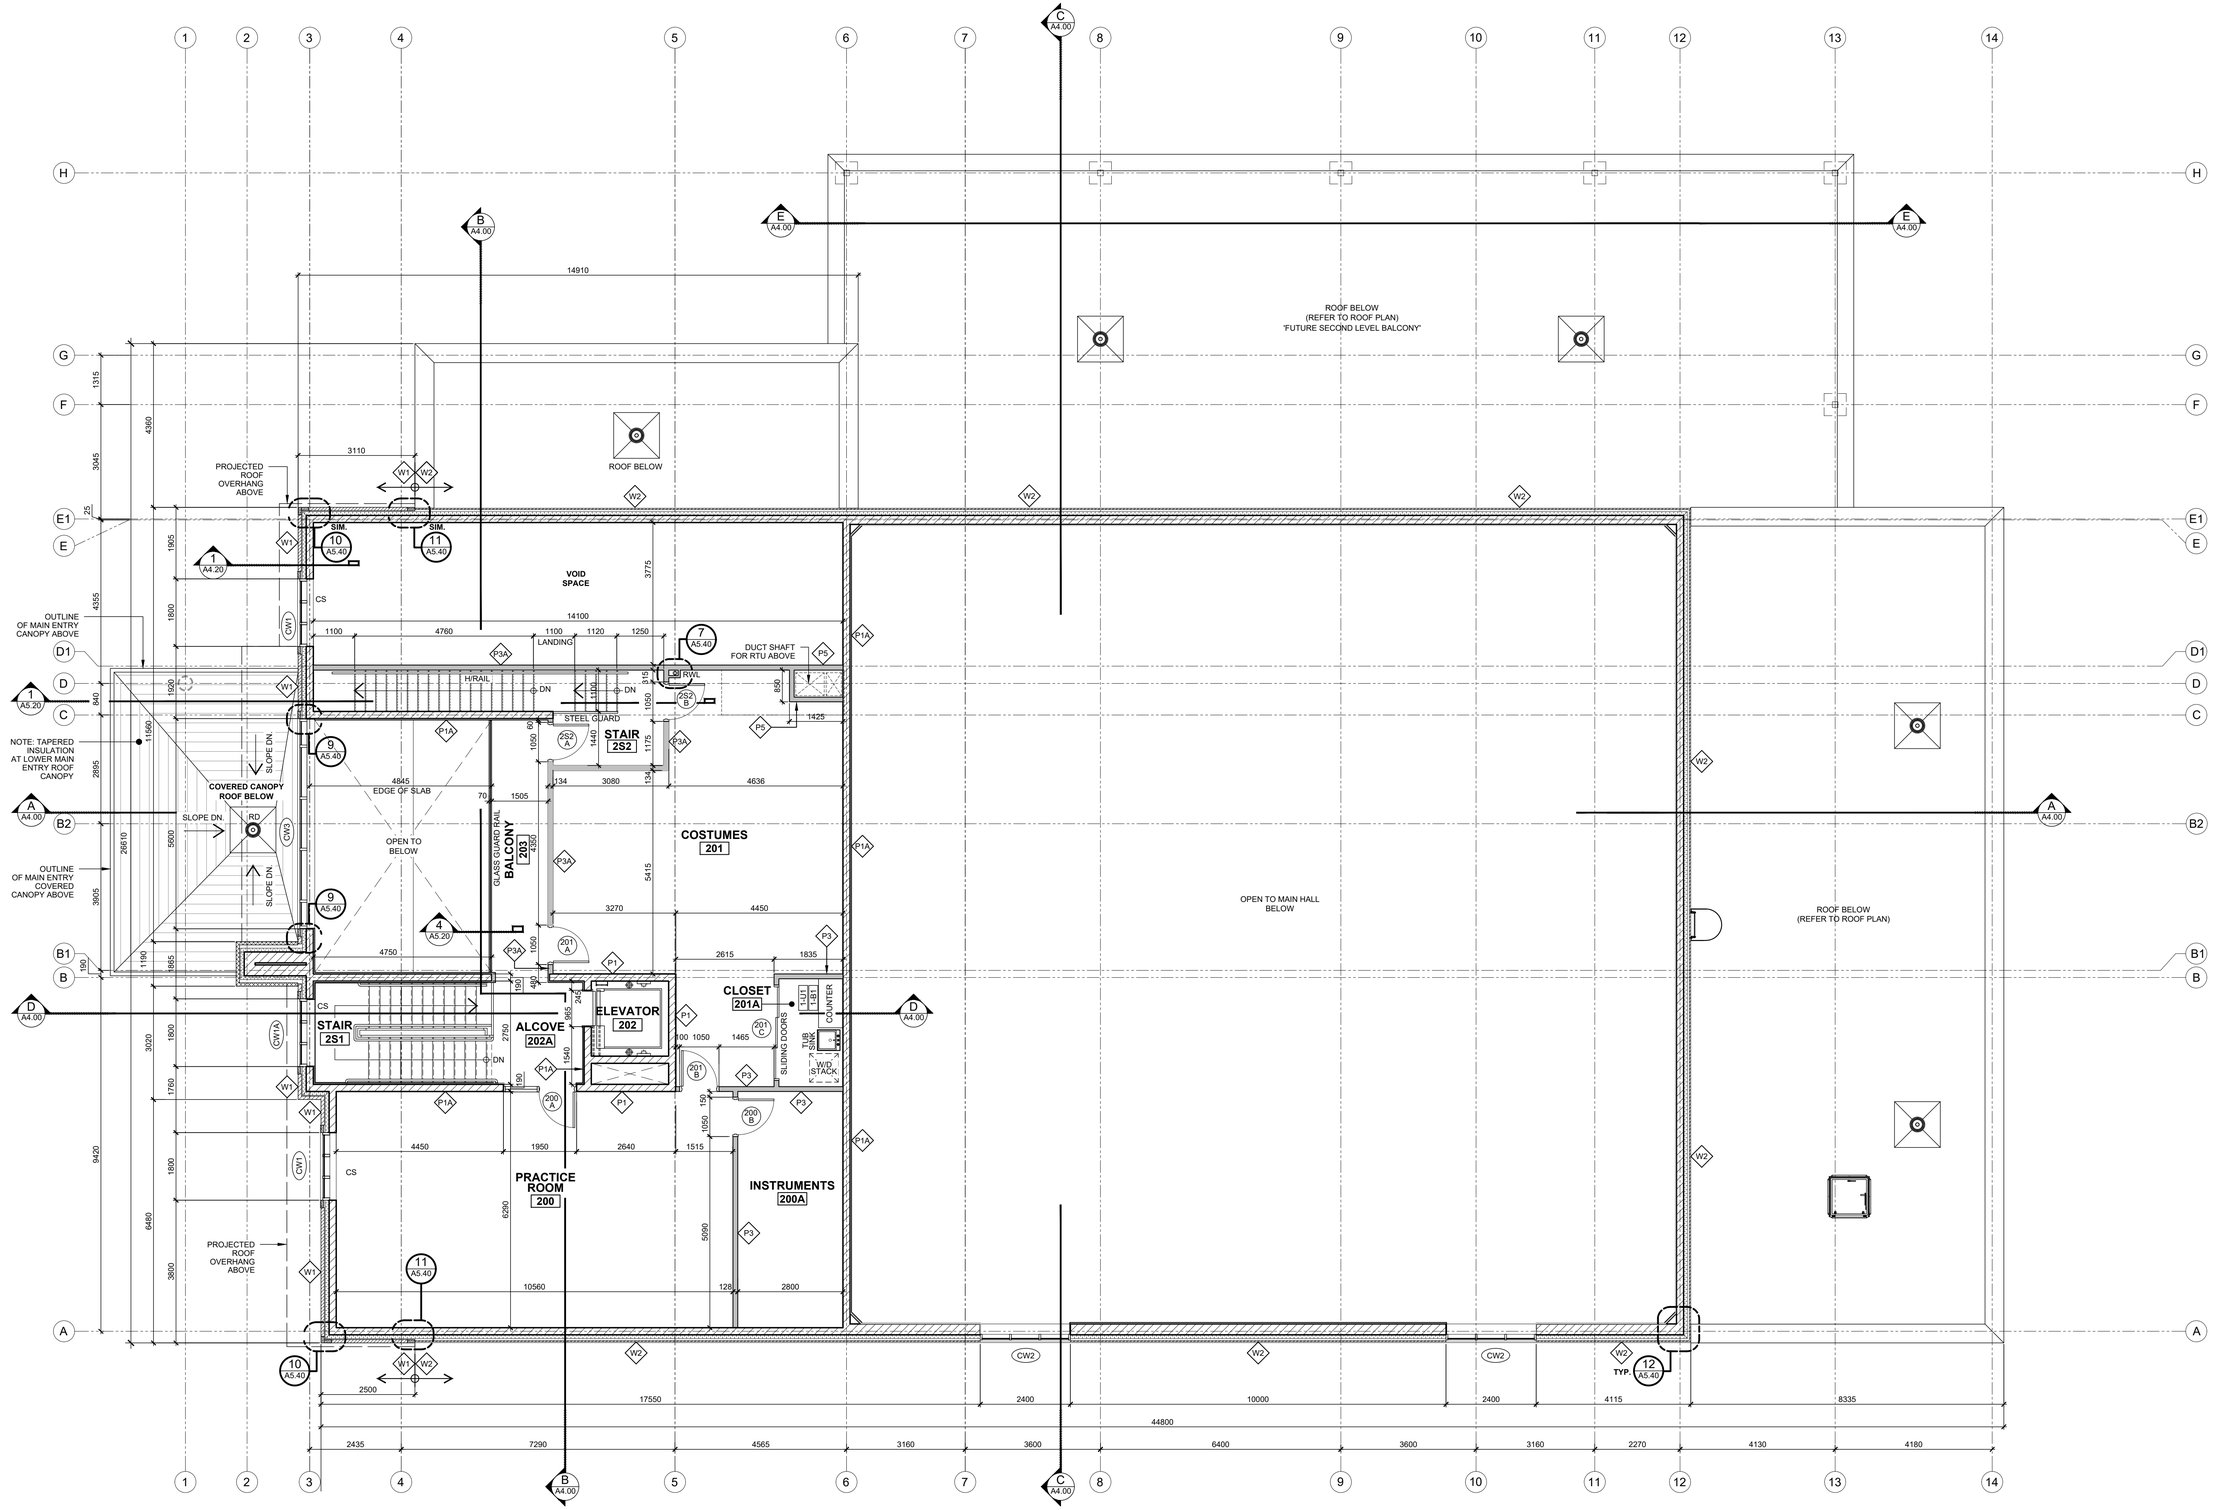

SECOND FLOOR PLAN
SCALE: 1:75

HRVATSKI NARODNI DOM
CROATIAN NATIONAL HOME

PROJECT NORTH
TRUE NORTH

LEGEND

BD	BOARD
BF	BARRIER FREE
BF/PB	BARRIER FREE PUSH BUTTON
COL.	COLUMN
CONC.	CONCRETE
CS	CORIAN SILL
CLR.	CLEAR
DN	DOWN
ELEC.	ELECTRICAL
ELEV.	ELEVATOR
EXT.	EXTERIOR
FD	FLOOR DRAIN
FDC	FIRE DEPARTMENT CONNECTION
FFH.	FORCE FLOW HEATER
GALV.	GALVANIZED
GYP.	GYPSUM
H/RAIL	HAND RAIL
INSUL.	INSULATED
MECH.	MECHANICAL
NIC	NOT IN CONTRACT
PT	PORCELAIN TILE
RM	REMOVABLE MULLION
RTU	ROOF TOP UNIT
RWL	RAIN WATER LEADER
SIM	SIMILAR
MECH	MECHANICAL
TYP.	TYPICAL
U/S	UNDERSIDE
W/R	WASHROOM
W/D	WASHER/DRYER

NO	REVISIONS	DATE
10	ISSUED FOR TENDER	2026-03-02
9	ISSUED PER BLDG. DEPT COMMENTS	2025-12-11
8	ISSUED PER BLDG. DEPT COMMENTS	2025-10-22
7	ISSUED FOR PERMIT	2025-03-26
6	ISSUED FOR SPA SUBMISSION #6	2025-03-07
5	ISSUED FOR SPA SUBMISSION #5	2024-12-20
4	ISSUED FOR SPA SUBMISSION #4	2024-10-03
3	ISSUED FOR SPA SUBMISSION #3	2024-06-25
2	ISSUED FOR SPA SUBMISSION #2	2024-01-03
1	ISSUED FOR SPA	2022-10-26

DRAWINGS ARE NOT TO BE SCALED. CONTRACTOR MUST CHECK AND VERIFY ALL DIMENSIONS AND CONDITIONS ON THE PROJECT, AND MUST REPORT ANY DISCREPANCIES TO THE ARCHITECTS BEFORE PROCEEDING WITH THE WORK. THE USE OF THIS DRAWING OR PART THEREOF IS FORBIDDEN WITHOUT THE WRITTEN APPROVAL OF THE ARCHITECTS.


NEW CULTURAL CLUB
'CROATIAN NATIONAL HOME'
615 BARTON STREET,
STONEY CREEK, ON.

SECOND FLOOR PLAN


GRGURIC ARCHITECTS INCORPORATED
28 KING STREET EAST, UNIT B
STONEY CREEK, ONTARIO, L8G 1J8
Tel. 905-664-8735 Fax. 905-664-8737
Web: www.2gai.com

SCALE: AS NOTED	PROJECT: 2021-39
START DATE: AUGUST 2022	
DRAWN: RP	DRAWING: A2.20
CHECKED: JG	
PRINT DATE	02/27/26

J:\Data\2021\2021-39-New-Croatian-National-Home\e5drawings\12-Working Drawings\A2.00-Floor-Plans-Roof-Plan-2021-39f.dwg

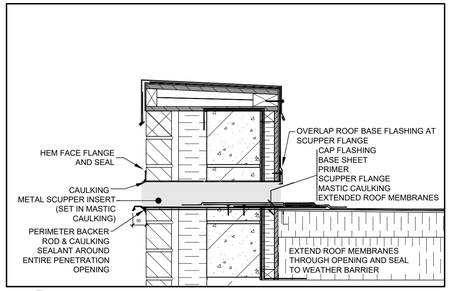

1 A2.30 TYPICAL OVERFLOW SCUPPER DRAIN DETAIL (OS)
SCALE: NTS

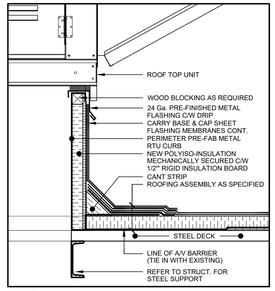


2 A2.30 TYPICAL RTU CURB DETAIL
SCALE: NTS

GENERAL ROOFING NOTES

1. ALL ROOF TOP UNIT LOCATIONS ARE APPROXIMATE & SHOWN FOR REFERENCE. REFER TO MECHANICAL DRAWINGS.
2. REFER TO MECHANICAL AND ELECTRICAL DRAWINGS FOR LOCATIONS OF ALL ROOF PENETRATIONS FOR, VENTS, ROOF DRAINS, EXHAUST FANS, LOCATION OF ROOF TOP UNITS ETC. GENERAL CONTRACTOR TO COORDINATE THIS WORK WITH WORK OF ALL OTHER RELATED TRADES.EQUIPMENT SHOWN ON ARCHITECTURAL ROOF PLAN IS FOR GENERAL REFERENCE AND NOT INCLUSIVE.
3. REFER TO ROOFING SPECIFICATIONS FOR COMPLETE ROOFING DESCRIPTION & REQUIREMENTS NOT NOTED ON DRAWINGS.
4. REFER TO MECHANICAL & ELECTRICAL DRAWINGS FOR ROOF DRAIN, CURB & EQUIPMENT PENETRATION DETAILS NOT INDICATED ON ARCHITECTURAL PLANS.
5. GENERAL CONTRACTOR TO PROVIDE AND INSTALL ALL WOOD BLOCKING AT ROOF PARAPETS AND CANOPIES AS REQUIRED. **WOOD BLOCKING TO BE PRESSURE TREATED WOOD**.
6. TAPERED INSULATION IS SHOWN FOR REFERENCE ONLY. GENERAL CONTRACTOR AND ROOFING INSTALLER TO COORDINATE INSTALLATION, LOCATION AND VERIFY QUANTITIES OF MATERIAL REQUIRED. CONTRACTOR TO VERIFY THAT ALL ROOF AREAS HAVE A POSITIVE DRAINAGE (MIN. 1%) TO ALL ROOF DRAINS PRIOR TO INSTALLATION OF ROOF ASSEMBLY. CRICKETS TO BE PROVIDED AT ALL ROOF TOP EQUIPMENT WHERE REQUIRED.
7. THE ROOFING ASSEMBLY SHALL CONFORM TO THE REQUIREMENTS OF OBC DIV B. 3.1.15.

RD: ROOF DRAIN & 1200x1200 INSULATION SUMP. BELOW AND ALL AROUND ROOF DRAINS. (COORDINATE LOCATION & DETAIL WITH MECH. / ROOF CONSULTANT)

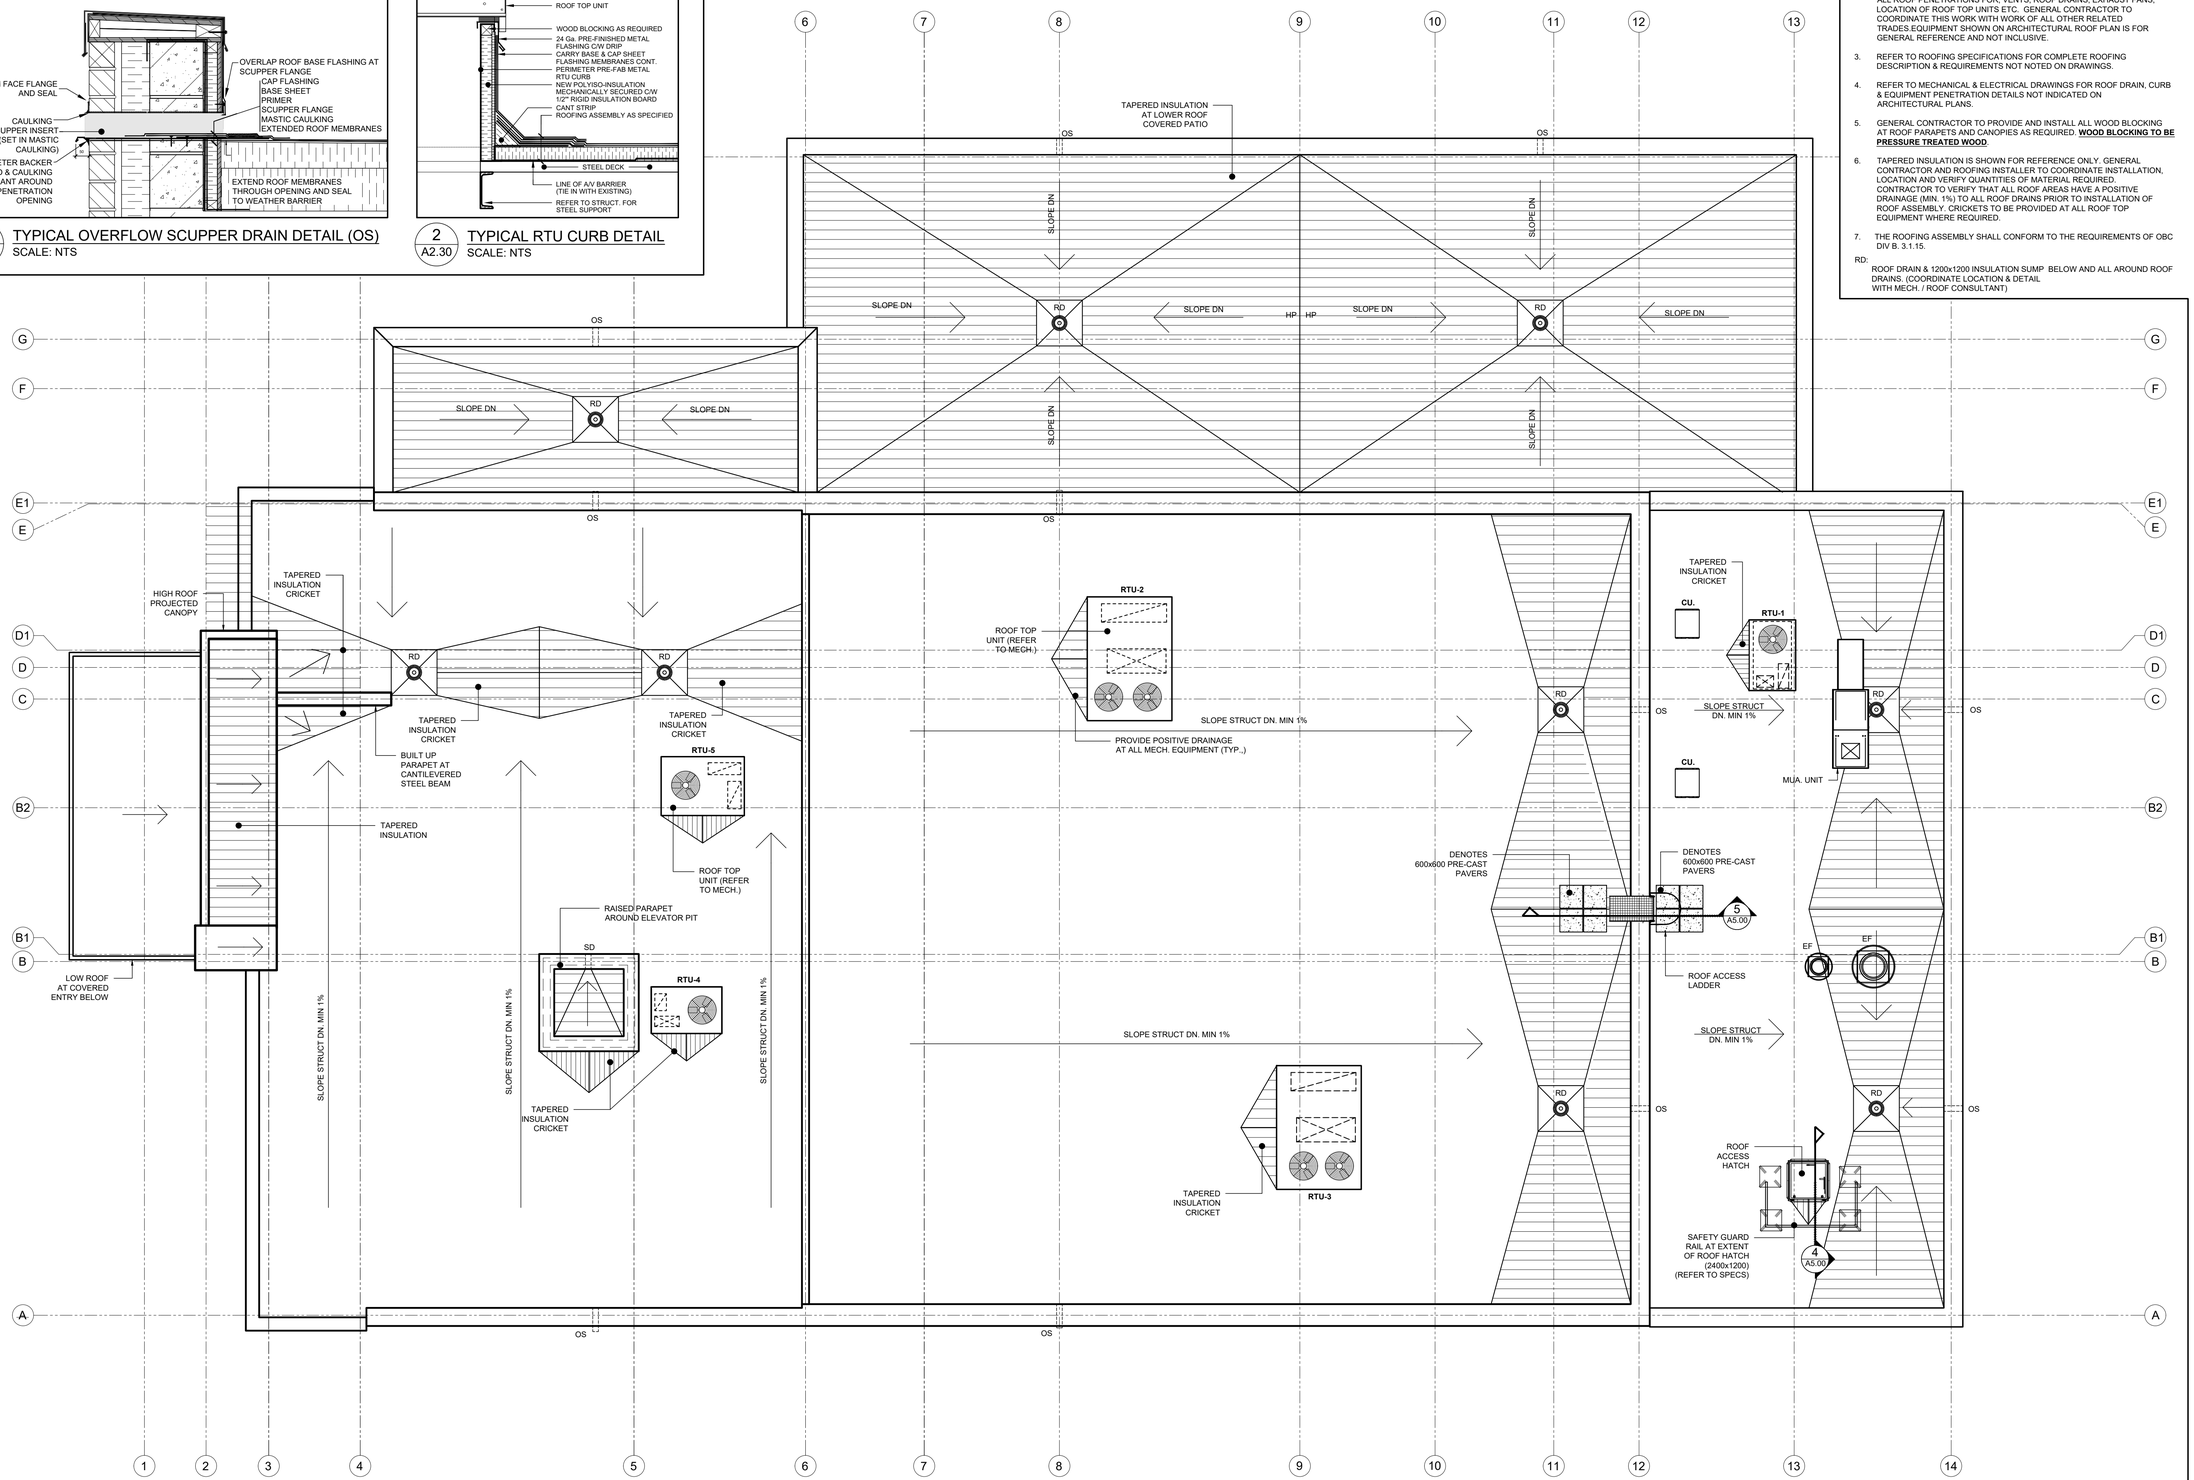

ROOF PLAN
SCALE: 1:75

LEGEND

A/V	AIR VAPOUR
DN	DOWN
EF	EXHAUST FAN
HP	HIGH POINT
INSUL	INSULATION
MIN	MINIMUM
OS	OVERFLOW SCUPPER DRAIN
OWSJ	OPEN WEB STEEL JOIST
RD	ROOF DRAIN
RWL	RAIN WATER LEADER
RTU	ROOF TOP UNIT
SD	SCUPPER DRAIN
SIM	SIMILAR
TYP.	TYPICAL

DENOTES DIRECTION OF SLOPE

NO	REVISIONS	DATE
10	ISSUED FOR TENDER	2026-03-02
9	ISSUED PER BLDG. DEPT COMMENTS	2025-12-11
8	ISSUED PER BLDG. DEPT COMMENTS	2025-10-22
7	ISSUED FOR PERMIT	2025-03-26
6	ISSUED FOR SPA SUBMISSION #6	2025-03-07
5	ISSUED FOR SPA SUBMISSION #5	2024-12-20
4	ISSUED FOR SPA SUBMISSION #4	2024-10-03
3	ISSUED FOR SPA SUBMISSION #3	2024-06-25
2	ISSUED FOR SPA SUBMISSION #2	2024-01-03
1	ISSUED FOR SPA	2022-10-26

DRAWINGS ARE NOT TO BE SCALED. CONTRACTOR MUST CHECK AND VERIFY ALL DIMENSIONS AND CONDITIONS ON THE PROJECT, AND MUST REPORT ANY DISCREPANCIES TO THE ARCHITECTS BEFORE PROCEEDING WITH THE WORK. THE USE OF THIS DRAWING OR PART THEREOF IS FORBIDDEN WITHOUT THE WRITTEN APPROVAL OF THE ARCHITECTS.

NEW CULTURAL CLUB 'CROATIAN NATIONAL HOME'
615 BARTON STREET,
STONEY CREEK, ON.

ROOF PLAN

GRGURIC ARCHITECTS INCORPORATED
28 KING STREET EAST, UNIT B
STONEY CREEK, ONTARIO, L8G 1J8
Tel. 905-664-8735 Fax. 905-664-8737
Web: www.2gai.com

SCALE: AS NOTED	PROJECT: 2021-39
START DATE: AUGUST 2022	
DRAWN: RP	DRAWING: A2.30
CHECKED: JG	
PRINT DATE	02/27/26

S:\Data\2021\2021-39-New-Croatian-National-Home\65drawings\12-Working Drawings\A2.00-Floor-Plans-Roof-Plan-2021-39.dwg

NOTE:
TYPICAL GYPSUM BOARD CEILING CONSTRUCTION
UNLESS OTHERWISE NOTED ON PLAN OR DETAIL:
- 13mm GYP. BD ON
- 22mm METAL FURRING HAT CHANNELS (400 O/C, TYP.) ON
- 64mm METAL STUD C-CHANNEL FRAMING (400 O/C)
- SUSPENDED / HUNG FROM U/S OF STRUCT ABOVE.

GRAPHIC RCP LEGEND

- REFER TO ELECTRICAL DRAWINGS FOR ACTUAL FIXTURE TYPES, MECHANICAL AND ELECTRICAL ITEMS SHOWN, I.E. DUCTWORK, PIPING, LIGHT FIXTURES, ETC. **ARE FOR REFERENCE ONLY AND ARE NOT INCLUSIVE.** REFER TO MECHANICAL AND ELECTRICAL DRAWINGS FOR ALL RELATED WORK.

- SUSPENDED LIGHT FIXTURES (SEE ELEC. FOR SIZES)
- 600×600 LIGHT FIXTURE
- LINEAR FIXTURE
- RECESSED DOWN LIGHT FIXTURE
- PENDANT LIGHT FIXTURE
- SUSPENDED LIGHT FIXTURE
- DIFFUSER (SQUARE)
- RETURN AIR GRILLE
- EXHAUST FAN
- SPRINKLER HEAD (SEE MECH. FOR FULL EXTENT)
- NEW GYPSUM BOARD CEILING OR BULKHEAD
- NEW 610x610 ACOUSTIC CEILING TILE
- BH - # — BULKHEAD TAG
- CH- #### — CEILING HEIGHT TAG

COVERED PATIO AREA
115

DENOTES ALUM. COMPOSITE PANEL AROUND PERIMETER OF COVERED PATIO AREA

PRE-FINISHED METAL SOFFIT AT COVERED PATIO (TYP.) (WOOD GRAIN APPEARANCE)

STUCCO FINISH SOFFIT PERIMETER GRID

1280 | 5480 | 590 | 5810 | 590 | 6170 | 590 | 5710

7620 | 690 | 470

LOUNGE 109
CUST. 108
OFFICE 110
STORAGE 107A
STAIR 1S2
FILES 111
VESTIBULE 100
MAIN LOBBY 101
MAIN HALL 107
BAR 111A
FRIDGE 111C
FREEZER 111B
KITCHEN 111
KITCHEN STORAGE 112
STAIR 1S1
ALCOVE 102A
ELEVATOR 102
MALE W/R 106
FEMALE W/R 105
UNIVERSAL W/R 103
MECH. & ELEC ROOM 104
STAIR 1S3
STORAGE 107B
MECH. & ELEC. ROOM 114
W/R 113

BH-1 | BH-2 | BH-3 | BH-4 | BH-5 | BH-6

TYP. BH VALENCE 1 (REFER TO SECTION DETAIL 2-A4.20)

ALUM. COMPOSITE PANEL SOFFIT AT MAIN ENTRY CANOPY - **TYPE-3** (WOOD GRAIN APPEARANCE)

TYP. BH VALENCE 2 (REFER TO SECTION DETAIL 2-A4.20)

1800

970 | 1220 | 130 | 1220 | 1025

920 | 220 | 1220

4880 TYP. | 1220 TYP. | 1890 TYP.

EQ.

NOTE: LIGHTS ARE LOCATED INSIDE OF FRIDGE CEILING PANELS

REFER TO SHEET A5.30 FOR FRIDGE / FREEZER BULKHEAD DETAILS

NON COMBUSTIBLE STAINLESS STEEL SHROUD

457 | 1371 HOOD | 118 | 457 | 6100

VENT HOOD AT KITCHEN EQUIPMENT (REFER TO MECH.)

REFER TO SHEET A5.30

790

ROOF ACCESS HATCH & LADDER

GROUND FLOOR REFLECTED CEILING PLAN
SCALE: 1:75

HRVATSKI NARODNI DOM
CROATIAN NATIONAL HOME

LEGEND

ACT	ACOUSTIC CEILING TILE
ALUM.	ALUMINUM
A/V	AIR / VAPOUR
BD	BOARD
BH	BULKHEAD
BLK.	BLOCK
BRG.	BEARING
CONC.	CONCRETE
CONT.	CONTINUOUS
CORR	CORRIDOR
C/W	COMPLETE WITH
C/L	CENTRE LINE
DN.	DOWN
EX.	EXISTING
EXT.	EXTERIOR
FFE	FINISHED FLOOR ELEVATION
FIN.	FINISHED
GYP.	GYPSUM
INT	INTERIOR
MECH	MECHANICAL
MIN	MINIMUM
O/C	ON CENTRE
PTW	PRESSURE TREATED WOOD
RD	ROOF DRAIN
RM	ROOM
RWL	RAIN WATER LEADER
SIM	SIMILAR
STOR	STORAGE
STRUCT.	STRUCTURAL
T/O	TOP OF
T/R	TO REMAIN
TYP.	TYPICAL
U/S	UNDERSIDE
VEST	VESTIBULE
W/R	WASHROOM

NO	REVISIONS	DATE
10	ISSUED FOR TENDER	2026-03-02
9	ISSUED PER BLDG. DEPT COMMENTS	2025-12-11
8	ISSUED PER BLDG. DEPT COMMENTS	2025-10-22
7	ISSUED FOR PERMIT	2025-03-26
6	ISSUED FOR SPA SUBMISSION #6	2025-03-07
5	ISSUED FOR SPA SUBMISSION #5	2024-12-20
4	ISSUED FOR SPA SUBMISSION #4	2024-10-03
3	ISSUED FOR SPA SUBMISSION #3	2024-06-25
2	ISSUED FOR SPA SUBMISSION #2	2024-01-03
1	ISSUED FOR SPA	2022-10-26

DRAWINGS ARE NOT TO BE SCALED. CONTRACTOR MUST CHECK AND VERIFY ALL DIMENSIONS AND CONDITIONS ON THE PROJECT, AND MUST REPORT ANY DISCREPANCIES TO THE ARCHITECTS BEFORE PROCEEDING WITH THE WORK. THE USE OF THIS DRAWING OR PART THEREOF IS FORBIDDEN WITHOUT THE WRITTEN APPROVAL OF THE ARCHITECTS.


NEW CULTURAL CLUB 'CROATIAN NATIONAL HOME'
615 BARTON STREET,
STONEY CREEK, ON.

GROUND FLOOR REFLECTED CEILING PLAN


GRGURIC ARCHITECTS INCORPORATED
28 KING STREET EAST, UNIT B
STONEY CREEK, ONTARIO, L8G 1J8
Tel. 905-664-8735 Fax. 905-664-8737
Web: www.2gai.com

SCALE: AS NOTED	PROJECT: 2021-39
START DATE: AUGUST 2022	
DRAWN: RP	DRAWING: A2.40
CHECKED: JG	
PRINT DATE	02/27/26


S:\Data\2021\2021-39-New-Croatian-National-Home\65drawings\12-Working Drawings\A2.40-2.50-RCP-(2021-39).dwg

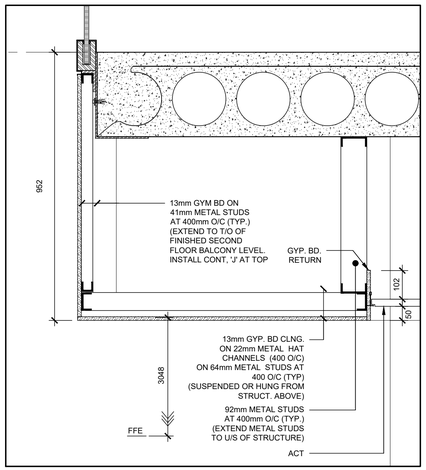


BH-1 DETAIL
SCALE: 1:10

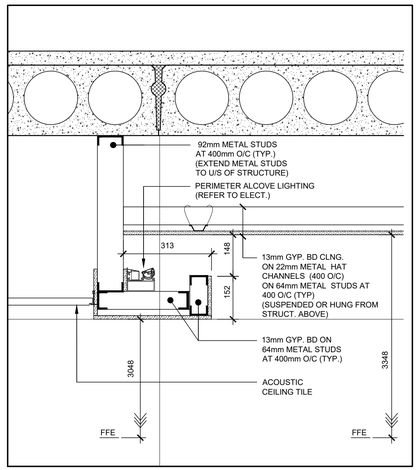

BH-2 DETAIL
SCALE: 1:10

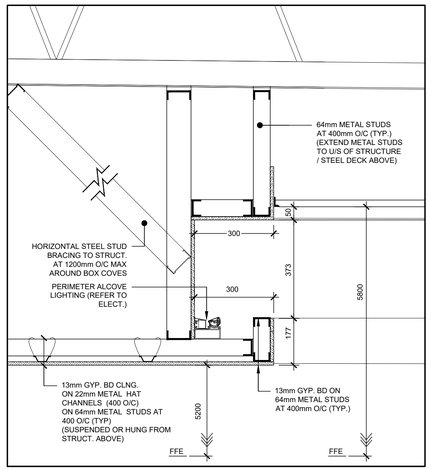

BH-3 DETAIL
SCALE: 1:10

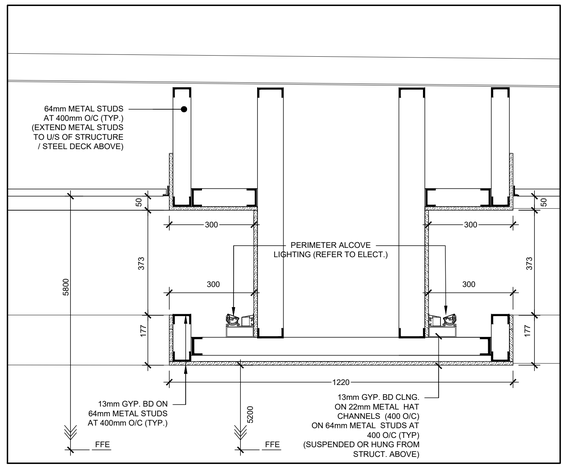


BH-4 DETAIL
SCALE: 1:10

GRAPHIC RCP LEGEND


- REFER TO ELECTRICAL DRAWINGS FOR ACTUAL FIXTURE TYPES. MECHANICAL AND ELECTRICAL ITEMS SHOWN, I.E. DUCTWORK, PIPING, LIGHT FIXTURES, ETC. **ARE FOR REFERENCE ONLY AND ARE NOT INCLUSIVE.** REFER TO MECHANICAL AND ELECTRICAL DRAWINGS FOR ALL RELATED WORK.

- SUSPENDED LIGHT FIXTURES (SEE ELEC. FOR SIZES)
- 600×600 LIGHT FIXTURE
- LINEAR FIXTURE
- RECESSED DOWN LIGHT FIXTURE
- PENDANT LIGHT FIXTURE
- SUSPENDED LIGHT FIXTURE
- DIFFUSER (SQUARE)
- RETURN AIR GRILLE
- EXHAUST FAN
- SPRINKLER HEAD (SEE MECH. FOR FULL EXTENT)
- NEW GYPSUM BOARD CEILING OR BULKHEAD
- NEW 610x610 ACOUSTIC CEILING TILE
- **BH - #** BULKHEAD TAG
- **CH- ####** CEILING HEIGHT TAG


NOTE:
TYPICAL GYPSUM BOARD CEILING CONSTRUCTION UNLESS OTHERWISE NOTED ON PLAN OR DETAIL:
- 13mm GYP. BD ON
- 22mm METAL FURRING HAT CHANNELS (400 O/C, TYP.) ON
- 64mm METAL STUD C-CHANNEL FRAMING (400 O/C)
- SUSPENDED / HUNG FROM U/S OF STRUCT ABOVE.

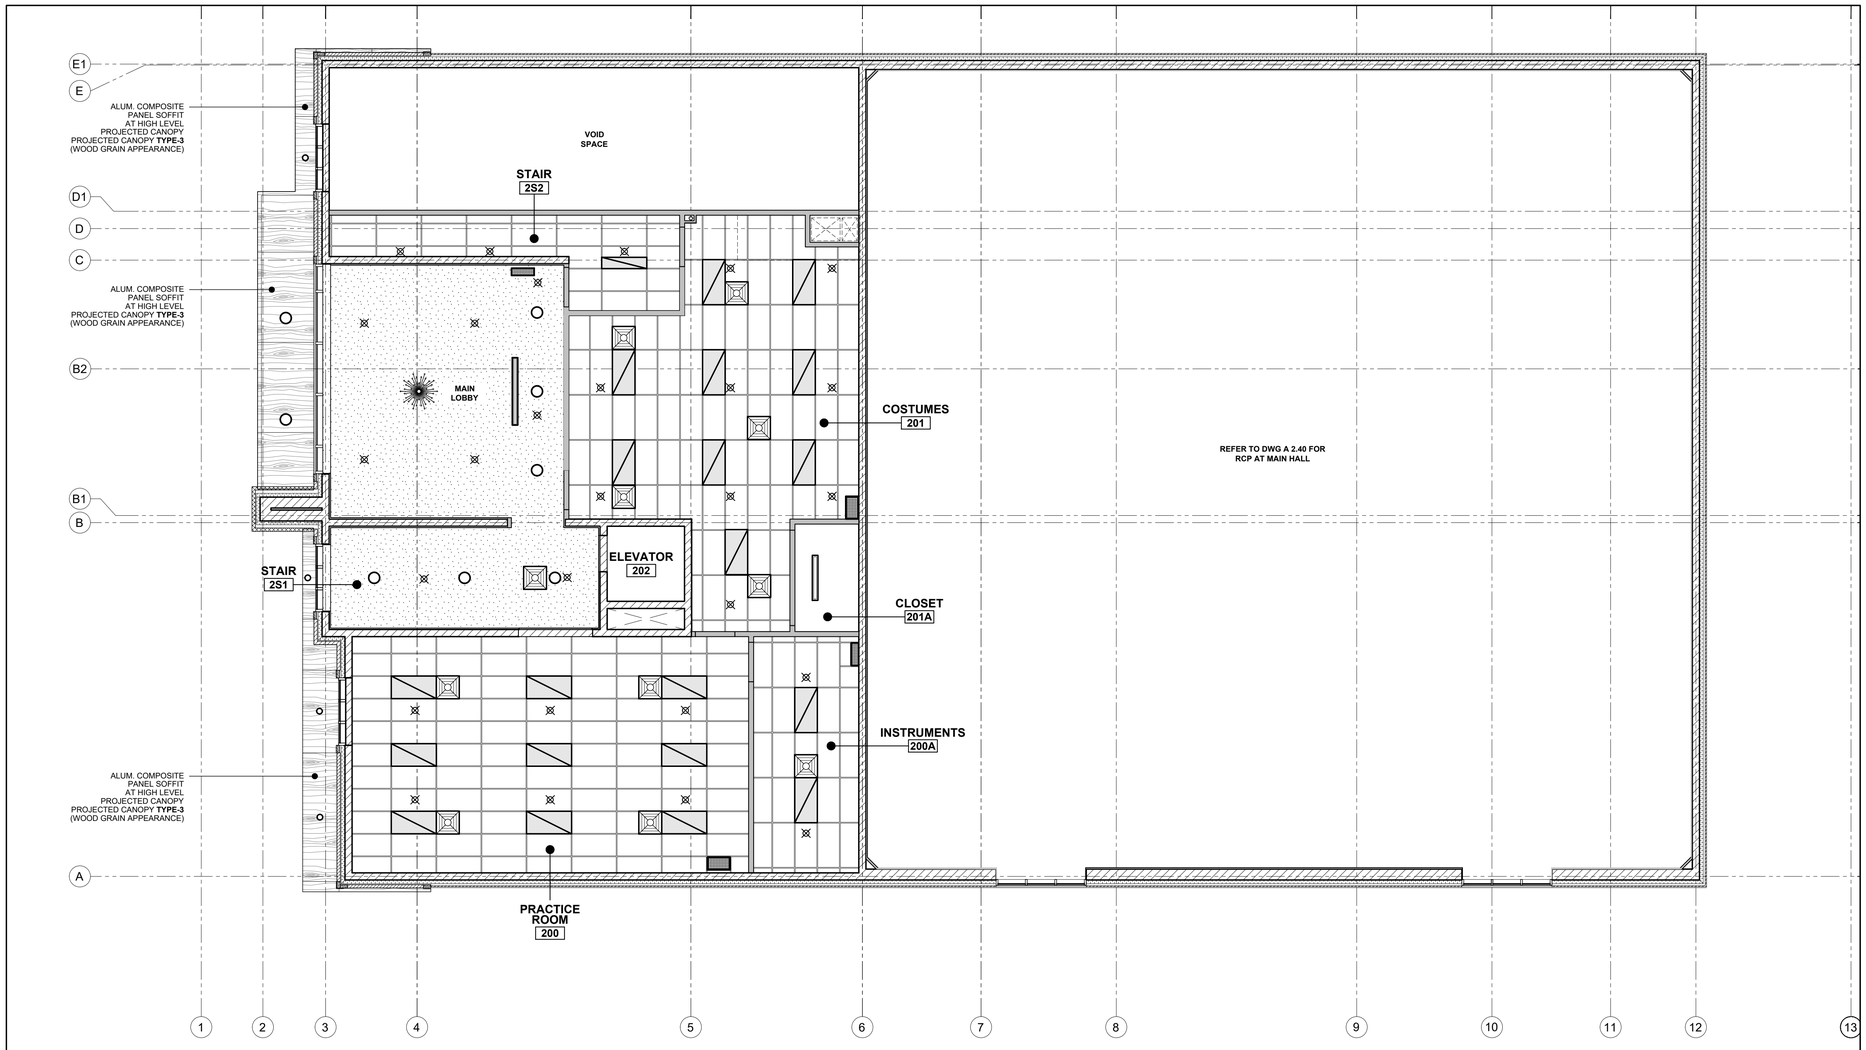

SECOND FLOOR REFLECTED CEILING PLAN
SCALE: 1:75

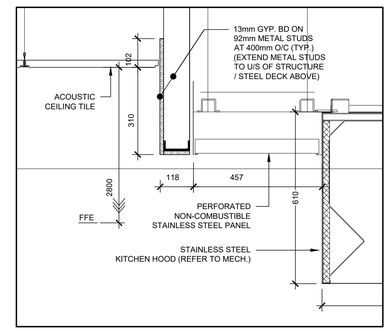

BH-5 DETAIL
SCALE: 1:10

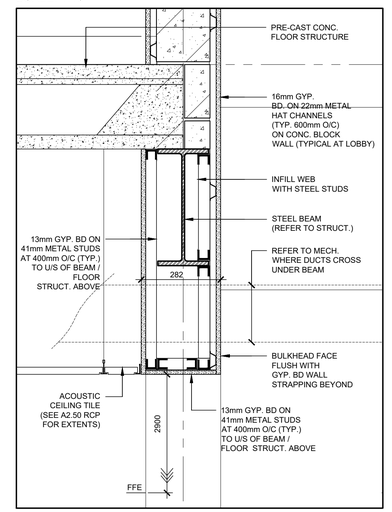

BH-6 DETAIL
SCALE: 1:10

HRVATSKI NARODNI DOM
CROATIAN NATIONAL HOME

LEGEND

ACT	ACOUSTIC CEILING TILE
ALUM.	ALUMINUM
A/V	AIR / VAPOUR
BD	BOARD
BH	BULKHEAD
BLK.	BLOCK
BRG.	BEARING
CONC.	CONCRETE
CONT.	CONTINUOUS
CORR	CORRIDOR
C/W	COMPLETE WITH
C/L	CENTRE LINE
DN.	DOWN
EX.	EXISTING
EXT.	EXTERIOR
FFE	FINISHED FLOOR ELEVATION
FIN.	FINISHED
GYP.	GYPSUM
INT	INTERIOR
MECH	MECHANICAL
MIN	MINIMUM
O/C	ON CENTRE
PTW	PRESSURE TREATED WOOD
RD	ROOF DRAIN
RM	ROOM
RWL	RAIN WATER LEADER
SIM	SIMILAR
STOR	STORAGE
STRUCT.	STRUCTURAL
T/O	TOP OF
T/R	TO REMAIN
TYP.	TYPICAL
U/S	UNDERSIDE
VEST	VESTIBULE
W/R	WASHROOM

NO	REVISIONS	DATE
10	ISSUED FOR TENDER	2026-03-02
9	ISSUED PER BLDG. DEPT COMMENTS	2025-12-11
8	ISSUED PER BLDG. DEPT COMMENTS	2025-10-22
7	ISSUED FOR PERMIT	2025-03-26
6	ISSUED FOR SPA SUBMISSION #6	2025-03-07
5	ISSUED FOR SPA SUBMISSION #5	2024-12-20
4	ISSUED FOR SPA SUBMISSION #4	2024-10-03
3	ISSUED FOR SPA SUBMISSION #3	2024-06-25
2	ISSUED FOR SPA SUBMISSION #2	2024-01-03
1	ISSUED FOR SPA	2022-10-26

DRAWINGS ARE NOT TO BE SCALED. CONTRACTOR MUST CHECK AND VERIFY ALL DIMENSIONS AND CONDITIONS ON THE PROJECT, AND MUST REPORT ANY DISCREPANCIES TO THE ARCHITECTS BEFORE PROCEEDING WITH THE WORK. THE USE OF THIS DRAWING OR PART THEREOF IS FORBIDDEN WITHOUT THE WRITTEN APPROVAL OF THE ARCHITECTS.


NEW CULTURAL CLUB
'CROATIAN NATIONAL HOME'
615 BARTON STREET,
STONEY CREEK, ON.

SECOND FLOOR REFLECTED CEILING PLAN


GRGURIC ARCHITECTS INCORPORATED
28 KING STREET EAST, UNIT B
STONEY CREEK, ONTARIO, L8G 1J8
Tel. 905-664-8735 Fax. 905-664-8737
Web: www.2gai.com

SCALE: AS NOTED	PROJECT: 2021-39
START DATE: AUGUST 2022	
DRAWN: RP	DRAWING: **A2.50**
CHECKED: JG	
PRINT DATE	02/27/26

S:\Data\2021\2021-39 New Croatian National Home\05drawings\12-Working Drawings\A2.40-2.50 RCP (2021-39).dwg

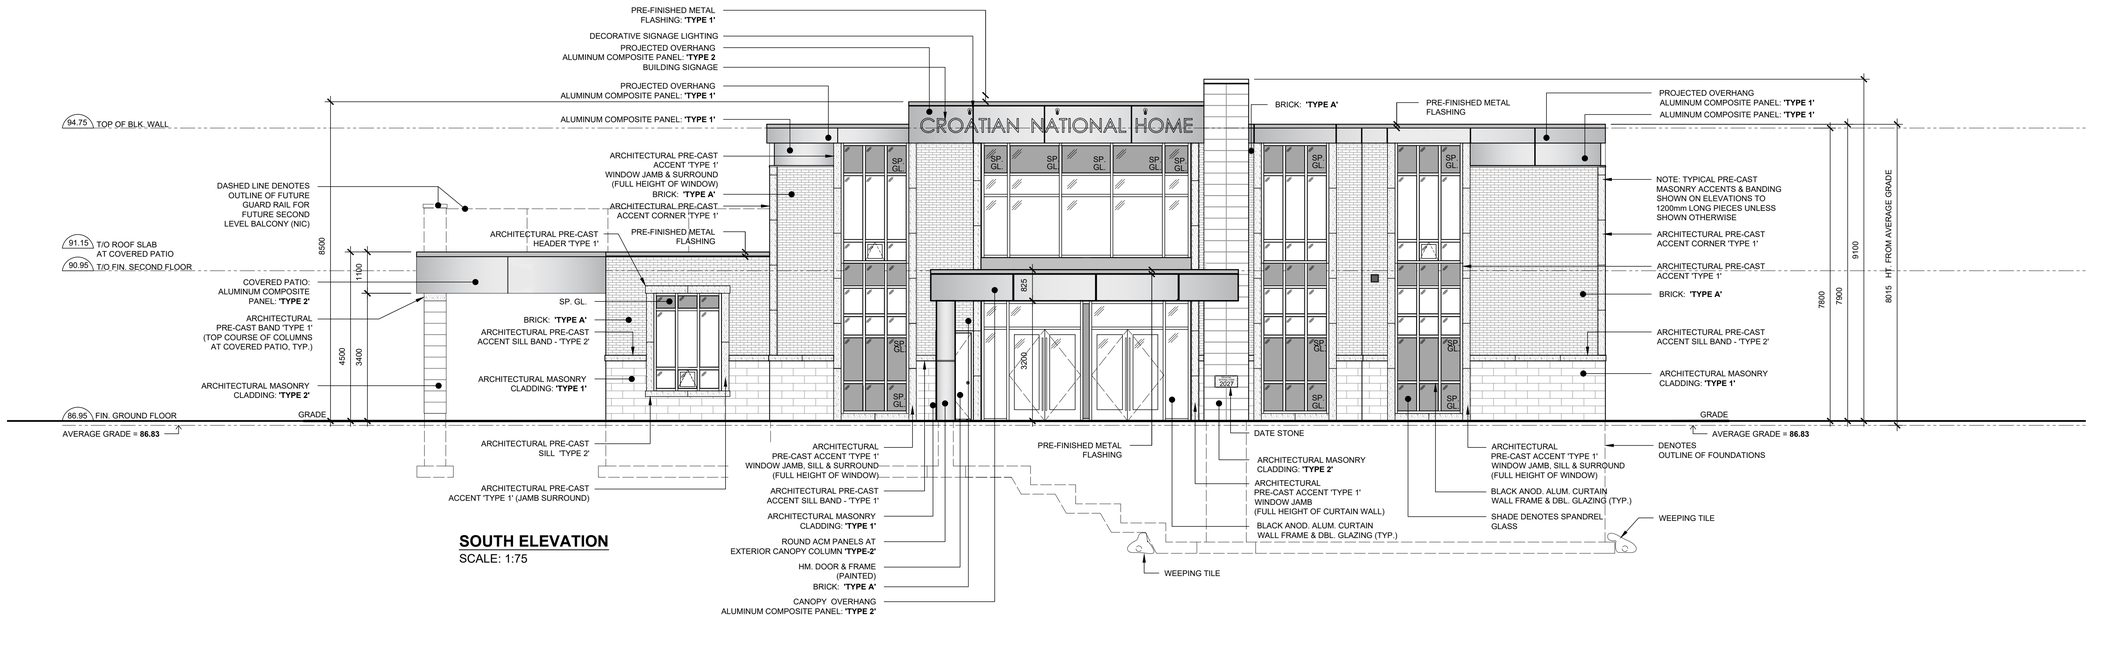

SOUTH ELEVATION
SCALE: 1:75

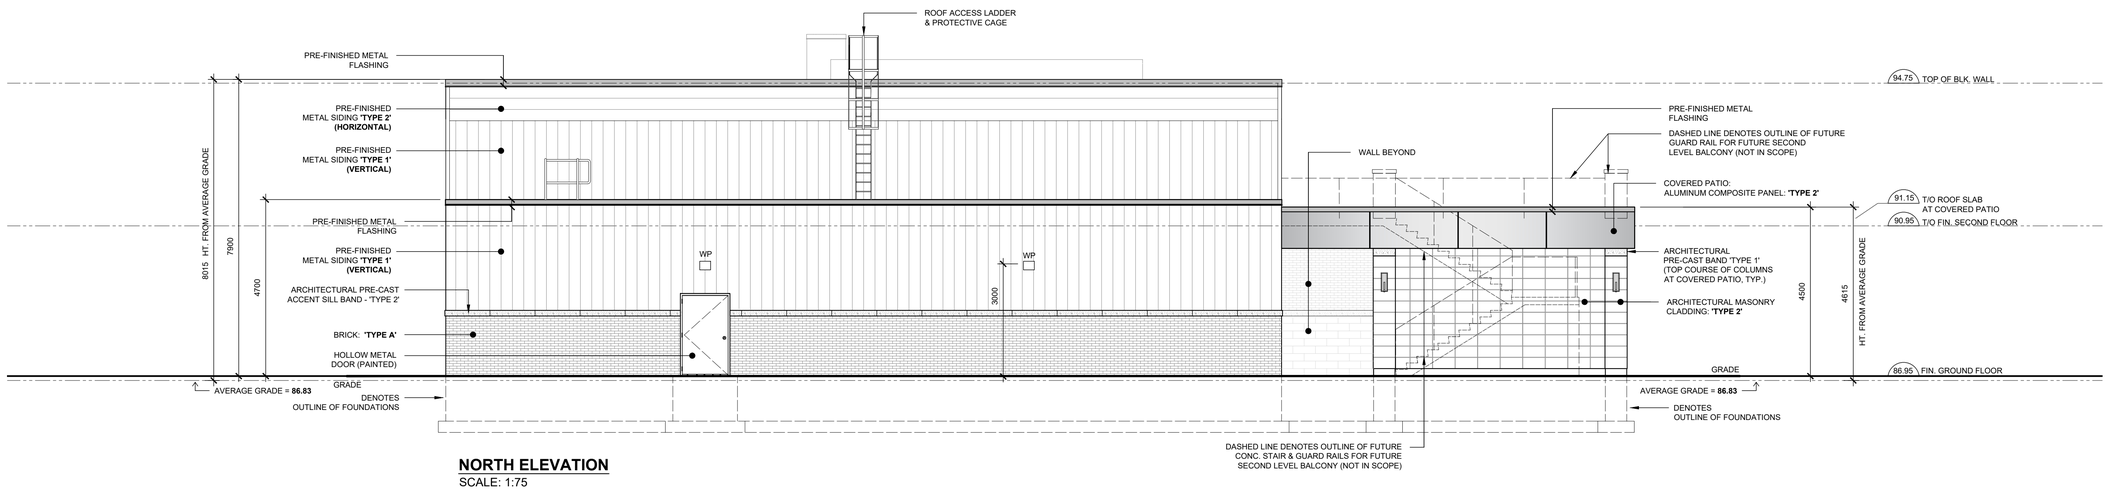

NORTH ELEVATION
SCALE: 1:75

NOTES ON ELEVATION:

DOOR AND WINDOW LOCATIONS, DIMENSIONS, DETAILS AND BUILDING MATERIALS MAY VARY DEPENDING ON FINAL BUILDING LAYOUT, AND ARE SHOWN FOR INFORMATION PURPOSES ONLY

LIGHTING MUST BE DIRECTED ON SITE AND MUST NOT SPILL OVER TO ADJACENT PROPERTIES. MUST PROVIDE "HOUSE SHIELDS WHERE NEEDED TO COMPLETELY ELIMINATE GLARE TO ADJACENT PROPERTIES

LEGEND

ANOD	ANODIZED
BLK	BLOCK
CJ	CONTROL JOINT
FIN	FINISHED
GLZ	GLAZING
PDO	POWER DOOR OPERATOR
SP. GL.	SPANDREL GLAZING
SSJ	STRUCTURAL SILICON JOINT
TBC	TO BE CONFIRMED
TYP	TYPICAL
WP	WALL PACK LIGHT FIXTURES (SEE ELEC. FOR TYPES)
///	DENOTES GLAZING

NO	REVISIONS	DATE
10	ISSUED FOR TENDER	2026-03-02
9	ISSUED PER BLDG. DEPT COMMENTS	2025-12-11
8	ISSUED PER BLDG. DEPT COMMENTS	2025-10-22
7	ISSUED FOR PERMIT	2025-03-26
6	ISSUED FOR SPA SUBMISSION #6	2025-03-07
5	ISSUED FOR SPA SUBMISSION #5	2024-12-20
4	ISSUED FOR SPA SUBMISSION #4	2024-10-03
3	ISSUED FOR SPA SUBMISSION #3	2024-06-25
2	ISSUED FOR SPA SUBMISSION #2	2024-01-03
1	ISSUED FOR SPA	2022-10-26

DRAWINGS ARE NOT TO BE SCALED. CONTRACTOR MUST CHECK AND VERIFY ALL DIMENSIONS AND CONDITIONS ON THE PROJECT, AND MUST REPORT ANY DISCREPANCIES TO THE ARCHITECTS BEFORE PROCEEDING WITH THE WORK. THE USE OF THIS DRAWING OR PART THEREOF IS FORBIDDEN WITHOUT THE WRITTEN APPROVAL OF THE ARCHITECTS.


NEW CULTURAL CLUB
'CROATIAN NATIONAL HOME'
615 BARTON STREET,
STONEY CREEK, ON.

BUILDING ELEVATIONS

GRGURIC ARCHITECTS INCORPORATED
28 KING STREET EAST, UNIT B
STONEY CREEK, ONTARIO, L8G 1J8
Tel. 905-664-8735 Fax. 905-664-8737
Web: www.2gai.com

SCALE: AS NOTED	PROJECT: 2021-39
START DATE: AUGUST 2022	
DRAWN: RP	DRAWING: A3.00
CHECKED: JG	
PRINT DATE	03/02/26

S:\Data\2021\2021-39-New-Croatian-National-Home\65drawings\12-Working-Drawings\A3.00-Building-Elevations-(2021-39).dwg

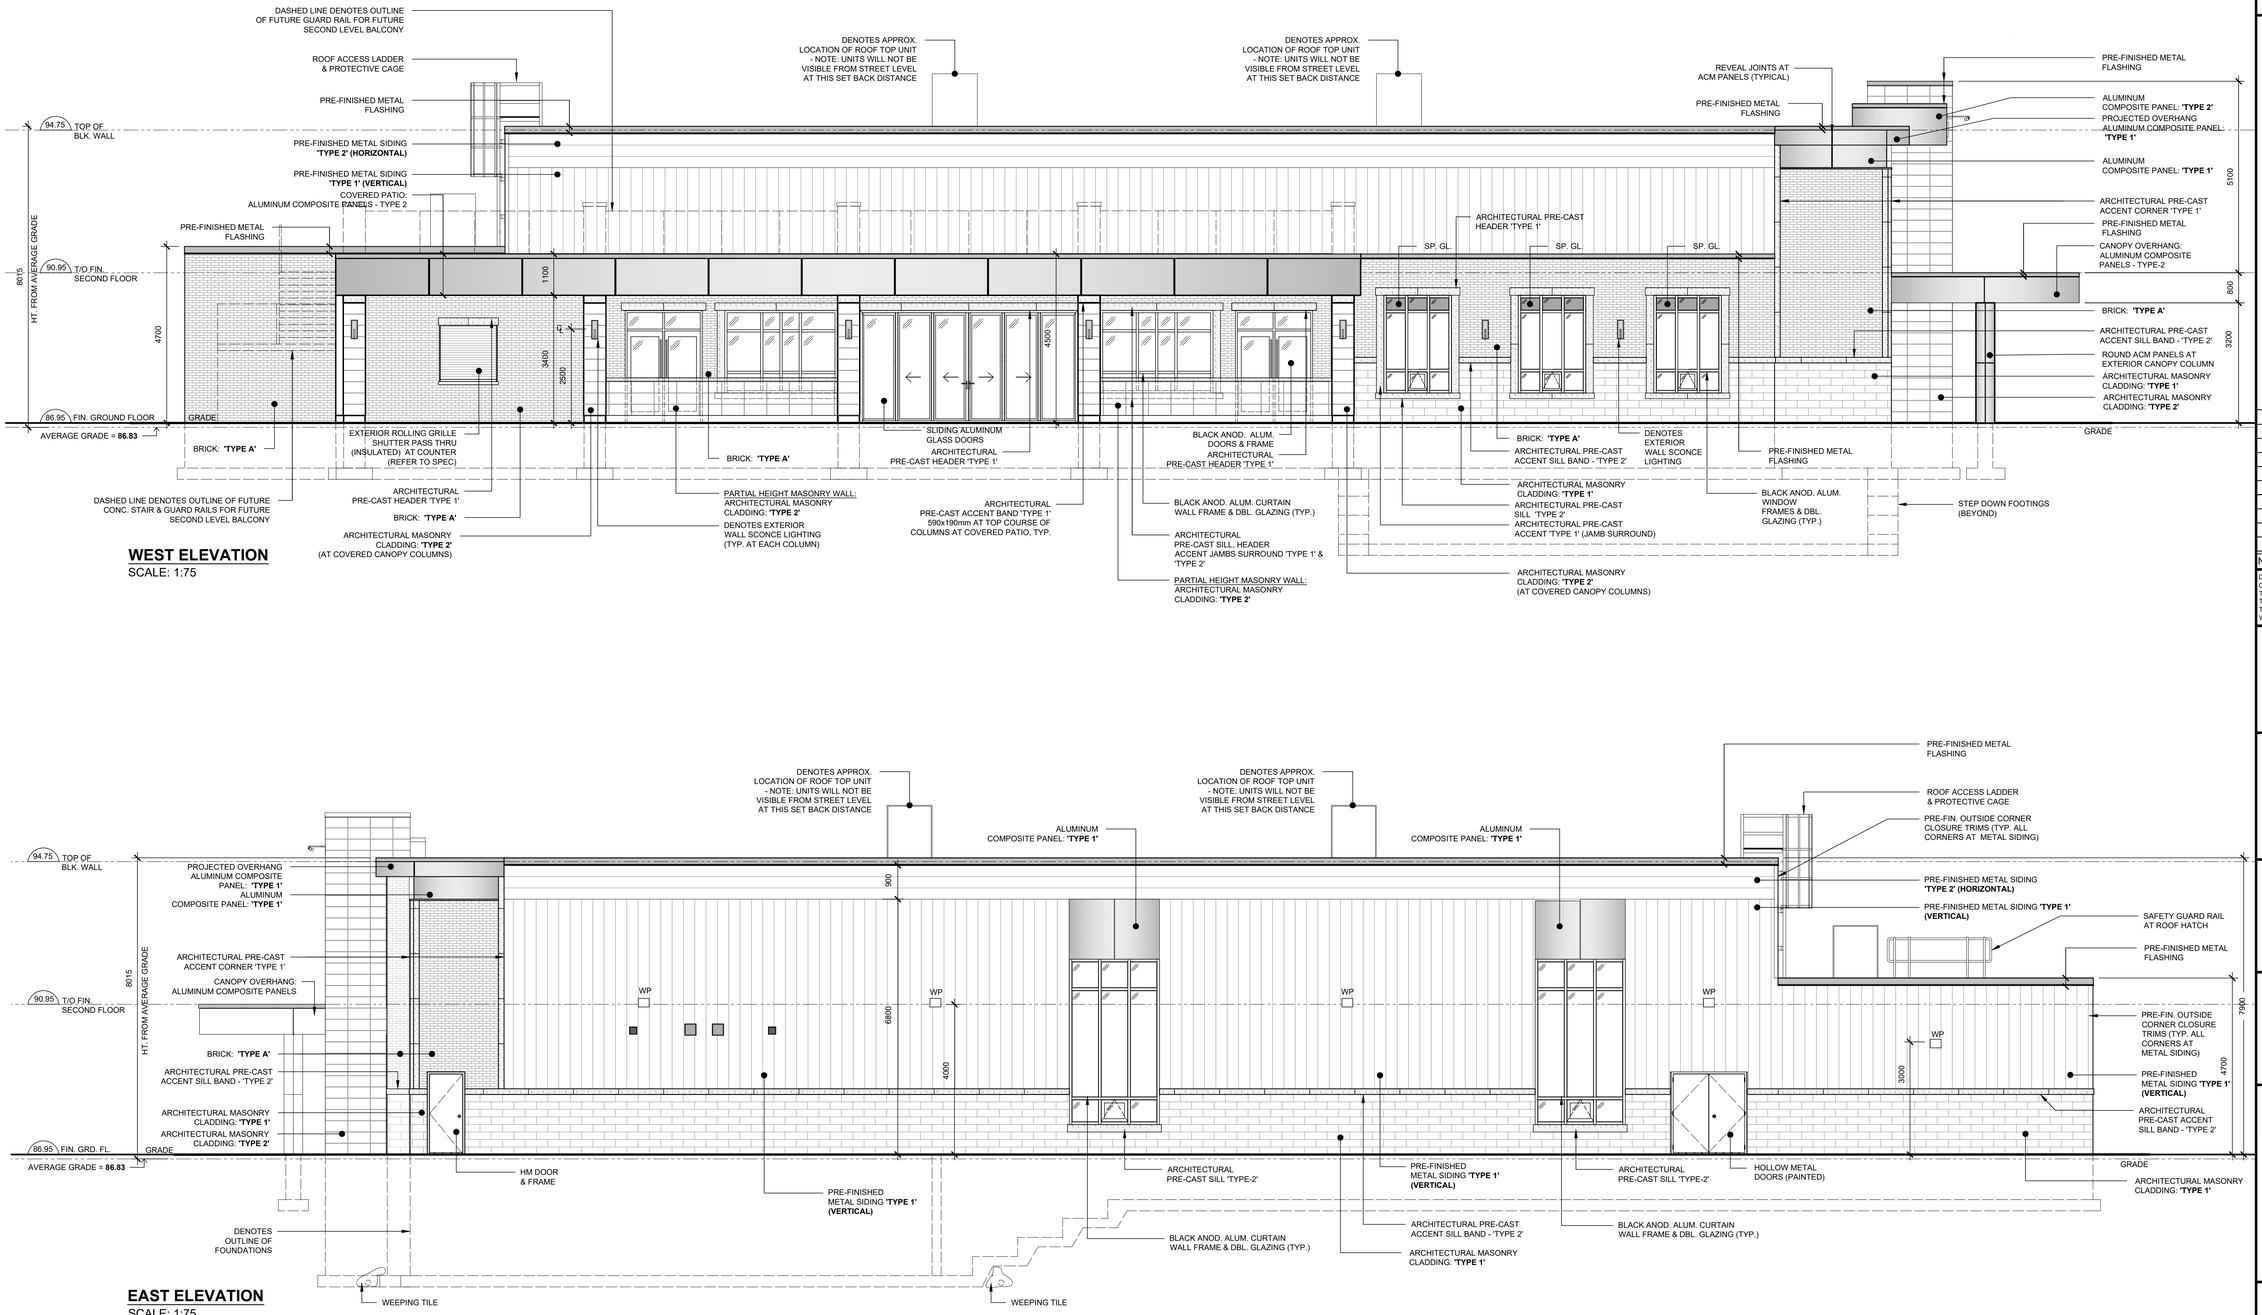

WEST ELEVATION
SCALE: 1:75

EAST ELEVATION
SCALE: 1:75

NOTES ON ELEVATION:

DOOR AND WINDOW LOCATIONS, DIMENSIONS, DETAILS AND BUILDING MATERIALS MAY VARY DEPENDING ON FINAL BUILDING LAYOUT, AND ARE SHOWN FOR INFORMATION PURPOSES ONLY

LIGHTING MUST BE DIRECTED ON SITE AND MUST NOT SPILL OVER TO ADJACENT PROPERTIES. MUST PROVIDE "HOUSE SHIELDS WHERE NEEDED TO COMPLETELY ELIMINATE GLARE TO ADJACENT PROPERTIES. (REFER TO ELEC. DRAWINGS)

LEGEND

ANOD	ANODIZED
BLK	BLOCK
CJ	CONTROL JOINT
FIN	FINISHED
GLZ	GLAZING
PDO	POWER DOOR OPERATOR
SP. GL.	SPANDREL GLAZING
SSJ	STRUCTURAL SILICON JOINT
TBC	TO BE CONFIRMED
TYP	TYPICAL
WP	WALL PACK LIGHT FIXTURES (SEE ELEC. FOR TYPES)

DENOTES GLAZING

NO	REVISIONS	DATE
10	ISSUED FOR TENDER	2026-03-02
9	ISSUED PER BLDG. DEPT COMMENTS	2025-12-11
8	ISSUED PER BLDG. DEPT COMMENTS	2025-10-22
7	ISSUED FOR PERMIT	2025-03-26
6	ISSUED FOR SPA SUBMISSION #6	2025-03-07
5	ISSUED FOR SPA SUBMISSION #5	2024-12-20
4	ISSUED FOR SPA SUBMISSION #4	2024-10-03
3	ISSUED FOR SPA SUBMISSION #3	2024-06-25
2	ISSUED FOR SPA SUBMISSION #2	2024-01-03
1	ISSUED FOR SPA	2022-10-26

DRAWINGS ARE NOT TO BE SCALED. CONTRACTOR MUST CHECK AND VERIFY ALL DIMENSIONS AND CONDITIONS ON THE PROJECT, AND MUST REPORT ANY DISCREPANCIES TO THE ARCHITECTS BEFORE PROCEEDING WITH THE WORK. THE USE OF THIS DRAWING OR PART THEREOF IS FORBIDDEN WITHOUT THE WRITTEN APPROVAL OF THE ARCHITECTS.


NEW CULTURAL CLUB
'CROATIAN NATIONAL HOME'
615 BARTON STREET,
STONEY CREEK, ON.

BUILDING ELEVATIONS


GRGURIC ARCHITECTS INCORPORATED
28 KING STREET EAST, UNIT B
STONEY CREEK, ONTARIO, L8G 1J8
Tel. 905-664-8735 Fax. 905-664-8737
Web: www.2gai.com

SCALE: AS NOTED	PROJECT: 2021-39
START DATE: AUGUST 2022	
DRAWN: RP	DRAWING: A3.10
CHECKED: JG	
PRINT DATE	03/02/26


S:\Data\2021\2021-39-New-Croatian-National-Home\65drawings\12-Working Drawings\A3.00-Building-Elevations-(2021-39).dwg

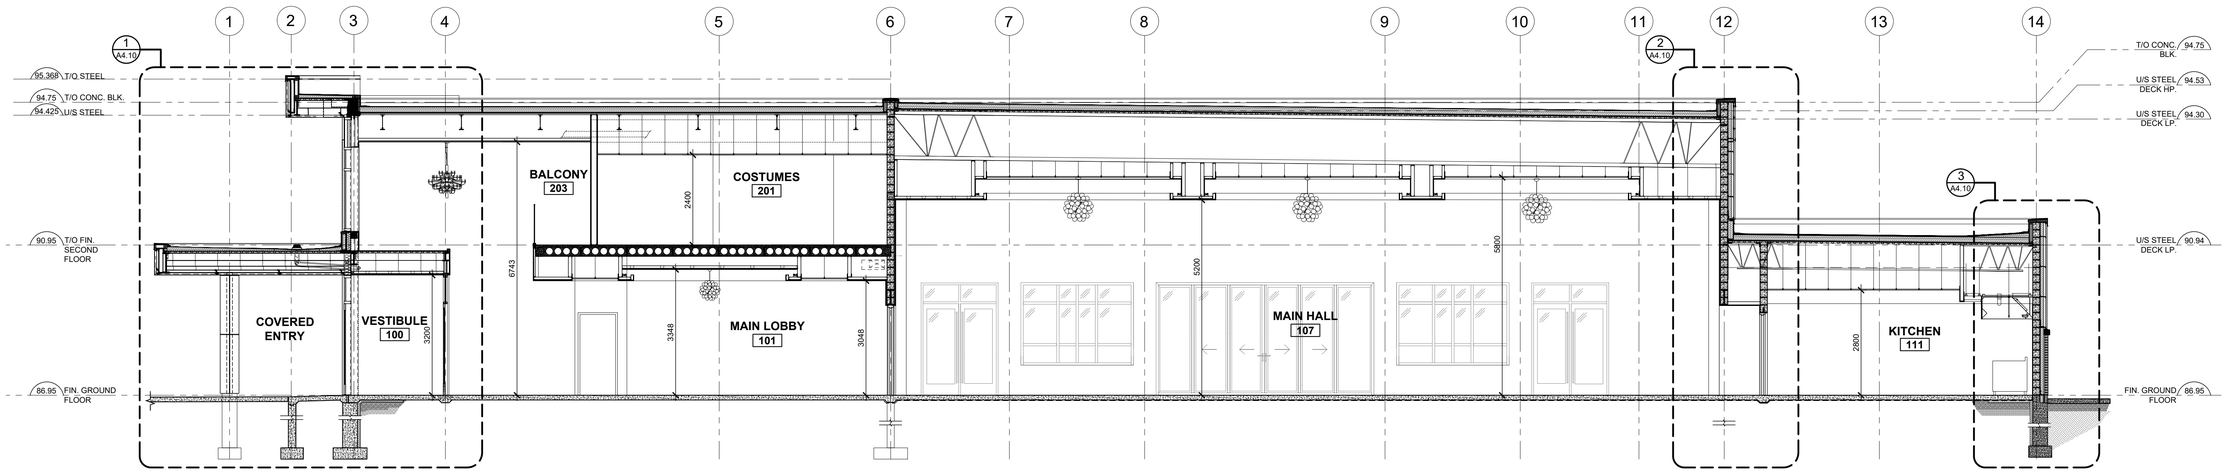


A-A A4.00 BUILDING SECTION
SCALE: 1:75

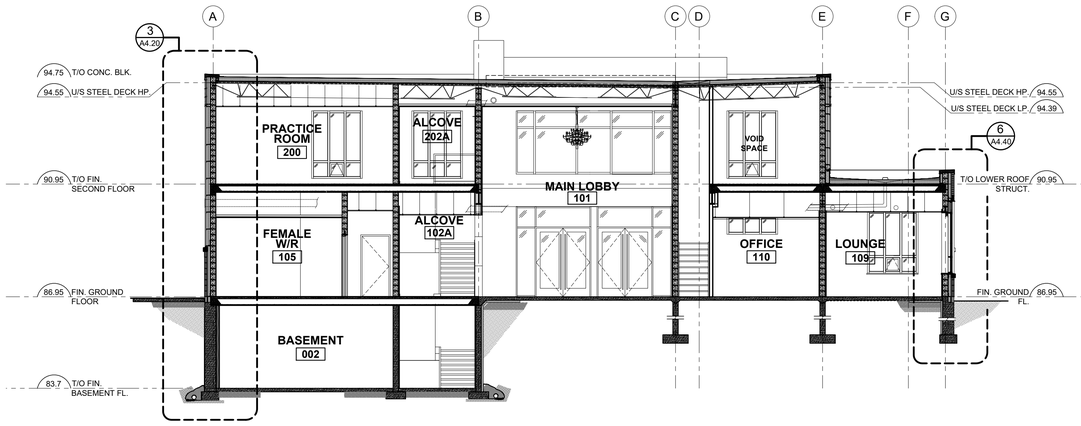


B-B A4.00 BUILDING SECTION
SCALE: 1:100

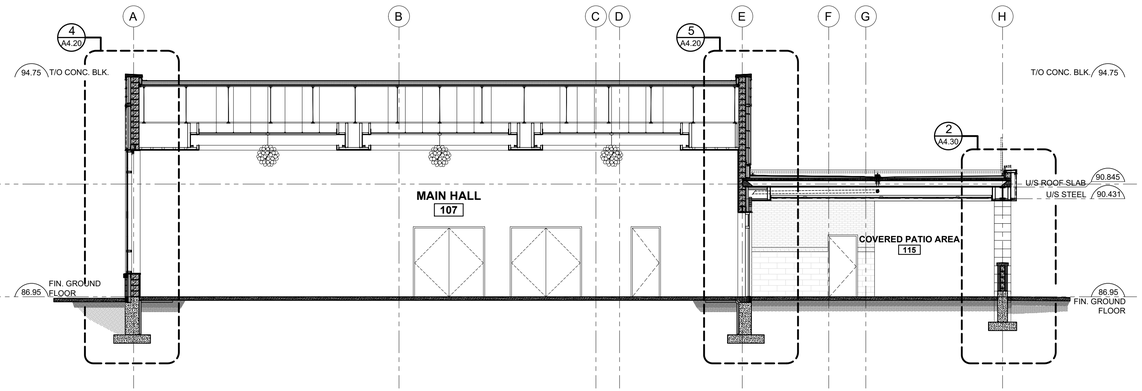

C-C A4.00 BUILDING SECTION
SCALE: 1:100

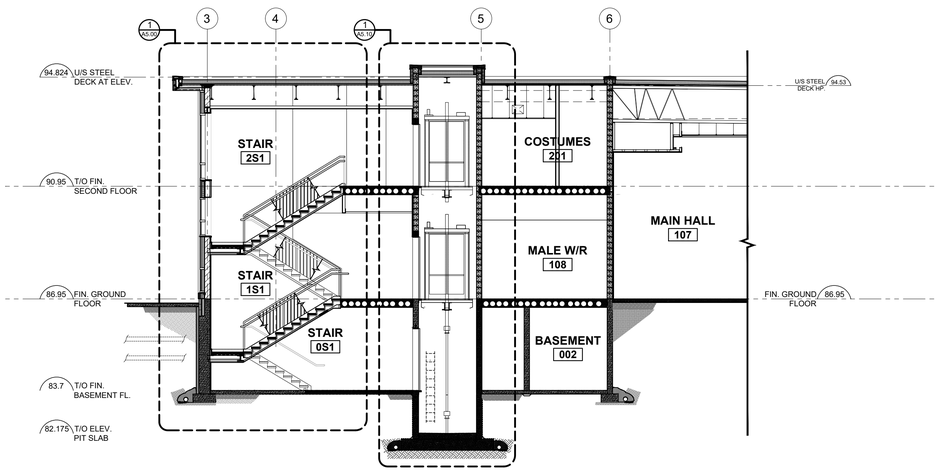

D-D A4.00 PARTIAL BUILDING SECTION AT STAIR / ELEVATOR
SCALE: 1:100

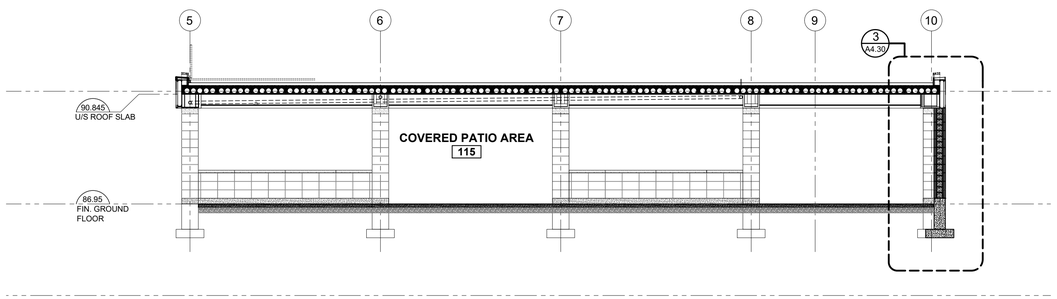

E-E A4.00 BUILDING SECTION THROUGH COVERED CANOPY
SCALE: 1:100

HRVATSKI NARODNI DOM
CROATIAN NATIONAL HOME

LEGEND

BLK	BLOCK
BD	BOARD
CORR	CORRIDOR
CUST	CUSTODIAN
ELEV	ELEVATOR
FIN	FINISHED
GRND	GROUND
GYP	GYPSUM
HP	HIGH POINT
LP	LOW POINT
MECH	MECHANICAL
RM	ROOM
SIM	SIMILAR
T/O	TOP OF
TYP	TYPICAL
U/S	UNDERSIDE
VEST	VESTIBULE
W/R	WASHROOM

NO	REVISIONS	DATE
10	ISSUED FOR TENDER	2026-03-02
9	ISSUED PER BLDG. DEPT COMMENTS	2025-12-11
8	ISSUED PER BLDG. DEPT COMMENTS	2025-10-22
7	ISSUED FOR PERMIT	2025-03-26
6	ISSUED FOR SPA SUBMISSION #6	2025-03-07
5	ISSUED FOR SPA SUBMISSION #5	2024-12-20
4	ISSUED FOR SPA SUBMISSION #4	2024-10-03
3	ISSUED FOR SPA SUBMISSION #3	2024-06-25
2	ISSUED FOR SPA SUBMISSION #2	2024-01-03
1	ISSUED FOR SPA	2022-10-26

DRAWINGS ARE NOT TO BE SCALED. CONTRACTOR MUST CHECK AND VERIFY ALL DIMENSIONS AND CONDITIONS ON THE PROJECT, AND MUST REPORT ANY DISCREPANCIES TO THE ARCHITECTS BEFORE PROCEEDING WITH THE WORK. THE USE OF THIS DRAWING OR PART THEREOF IS FORBIDDEN WITHOUT THE WRITTEN APPROVAL OF THE ARCHITECTS.


NEW CULTURAL CLUB 'CROATIAN NATIONAL HOME'
615 BARTON STREET,
STONEY CREEK, ON.

BUILDING SECTIONS


GRGURIC ARCHITECTS INCORPORATED
28 KING STREET EAST, UNIT B
STONEY CREEK, ONTARIO, L8G 1J8
Tel. 905-664-8735 Fax. 905-664-8737
Web: www.2gai.com

SCALE: AS NOTED	PROJECT: 2021-39
START DATE: AUGUST 2022	
DRAWN: RP	DRAWING: A4.00
CHECKED: JG	
PRINT DATE	02/27/26


S:\Data\2021\2021-39-New-Croatian-National-Home\65drawings\12-Working Drawings\A4.00-Building-Sections-[2021-39].dwg

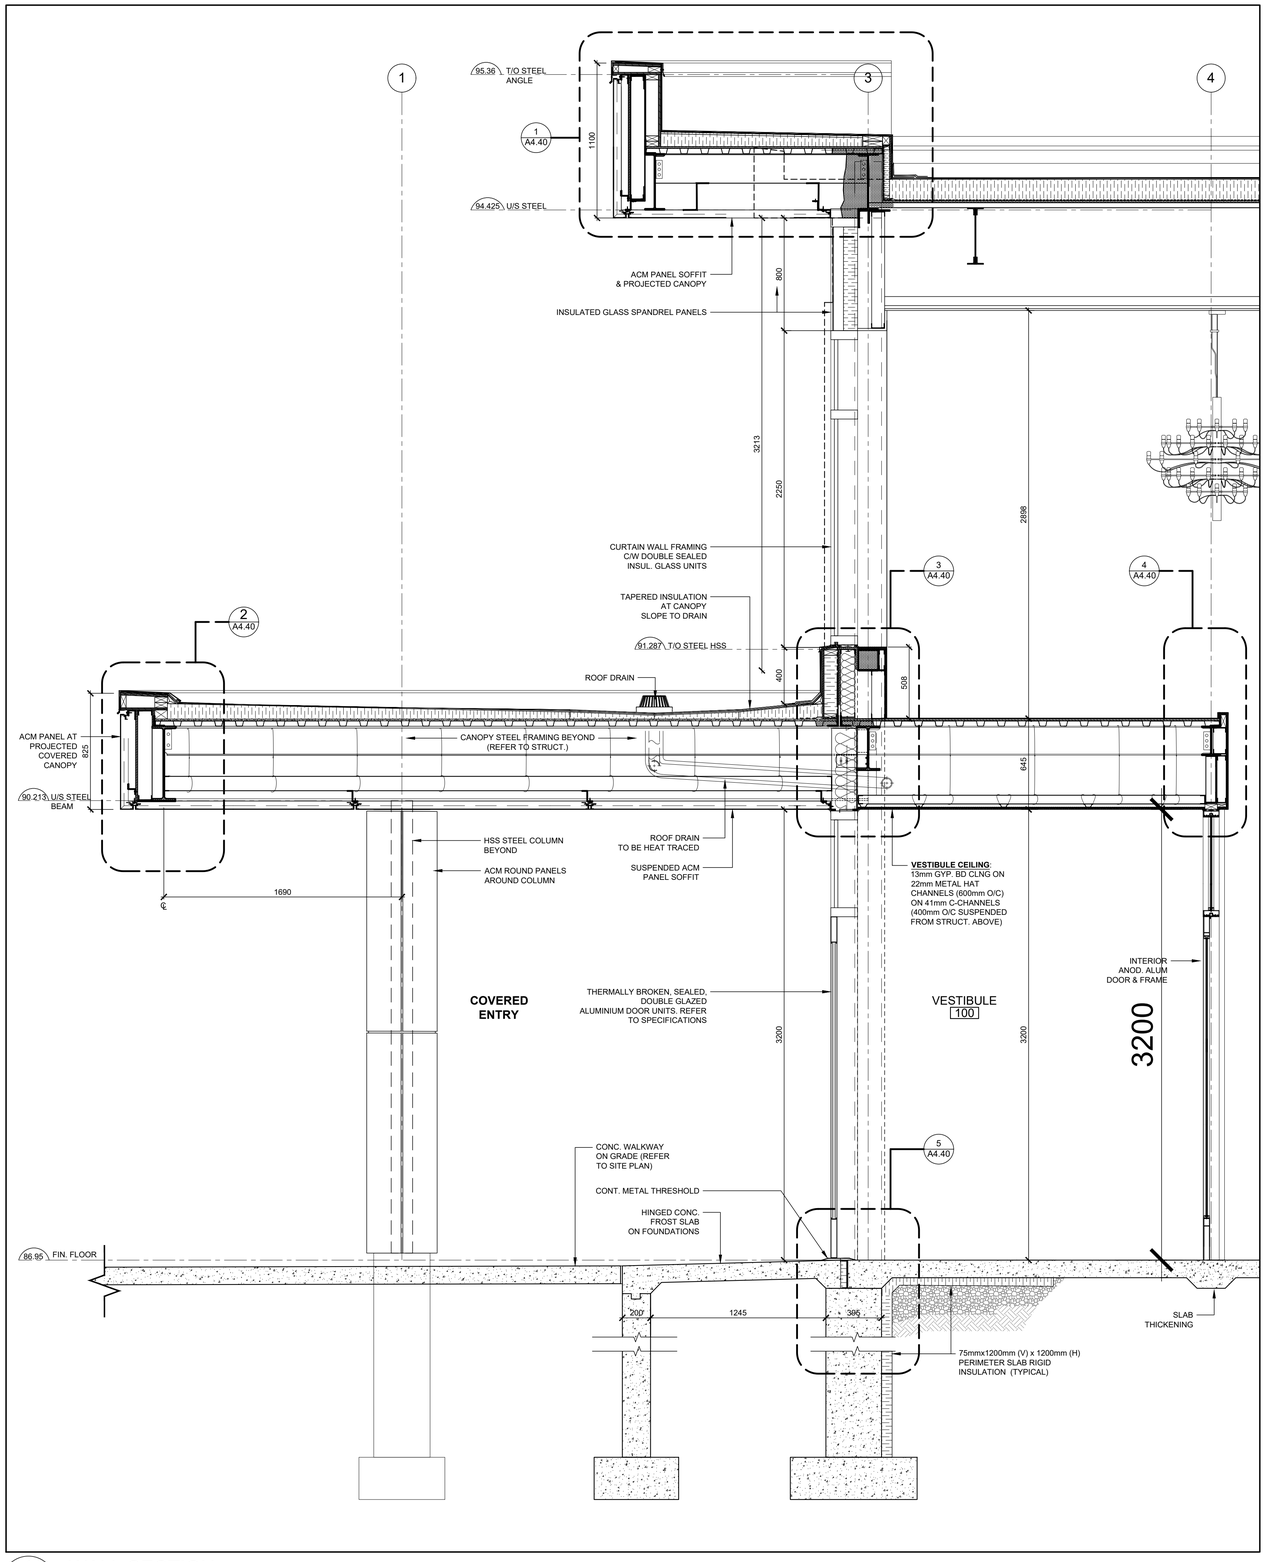


1 A4.10 WALL SECTION
SCALE: 1:20

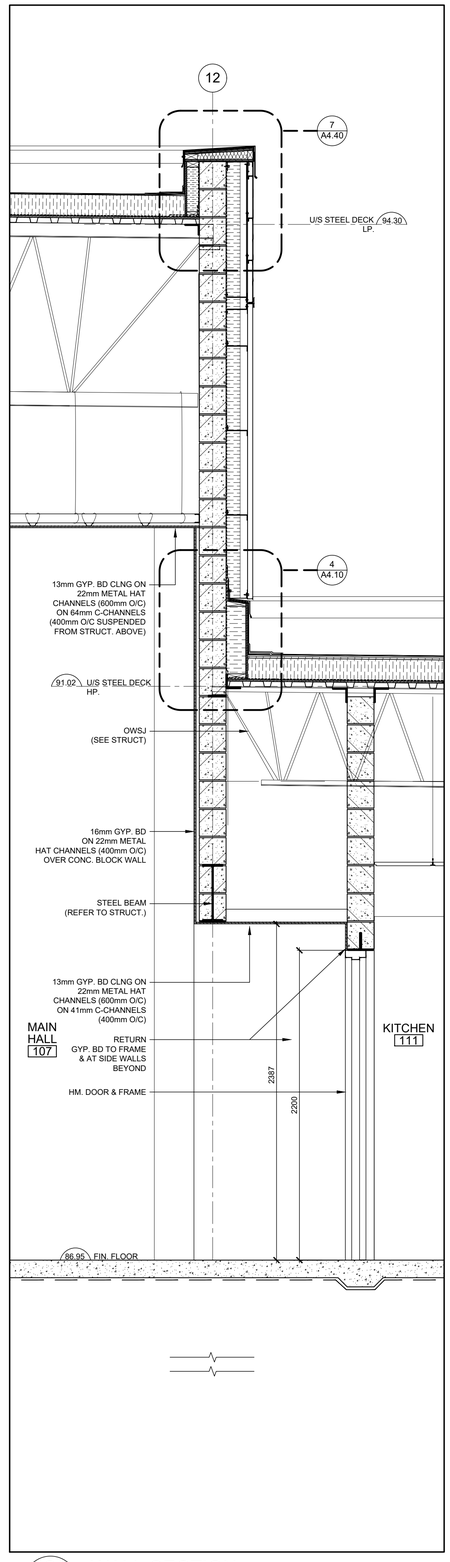

2 A4.10 WALL SECTION
SCALE: 1:20

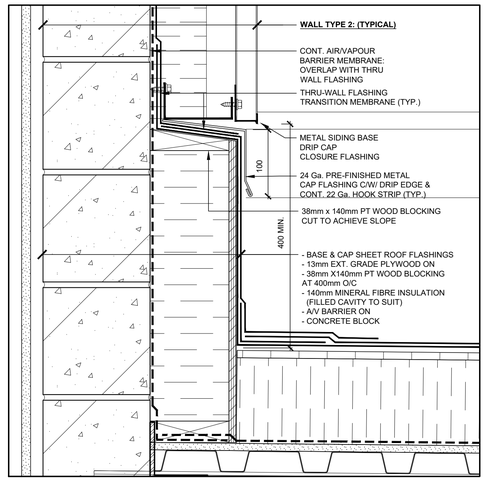

4 A4.10 SECTION DETAIL (TYP.)
SCALE: 1:5

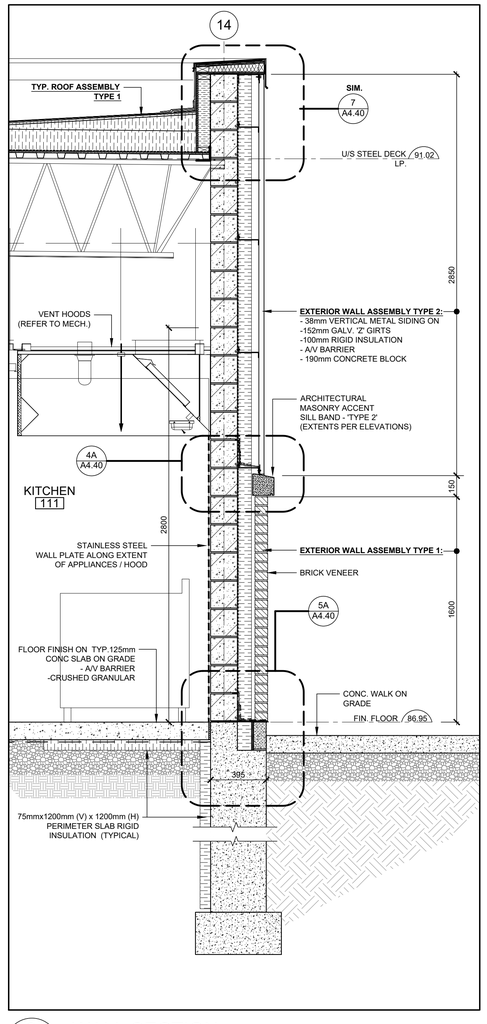

3 A4.10 WALL SECTION
SCALE: 1:20

HRVATSKI NARODNI DOM
CROATIAN NATIONAL HOME

LEGEND

ALUM.	ALUMINUM
A/V	AIR / VAPOUR
BD.	BOARD
BLK.	BLOCK
BRG.	BEARING
CONC.	CONCRETE
CONT.	CONTINUOUS
C/W	COMPLETE WITH
	CENTRE LINE
DN.	DOWN
EIFS	EXTERIOR INSULATED FINISH SYSTEM
EXT.	EXTERIOR
FIN.	FINISHED
Ga.	GAUGE
GALV.	GALVANIZED
GYP.	GYPSUM
HM	HOLLOW METAL
HP	HIGH POINT
LP.	LOW POINT
MIN.	MINIMUM
HSS.	HOLLOW STRUCTURAL STEEL
O/C	ON CENTRE
PTW	PRESSURE TREATED WOOD
REQ'D	REQUIRED
RD	ROOF DRAIN
RWL	RAIN WATER LEADER
SIM.	SIMILAR
STRUCT.	STRUCTURAL
T/O	TOP OF
TYP.	TYPICAL
U/S	UNDERSIDE

NO	REVISIONS	DATE
10	ISSUED FOR TENDER	2026-03-02
9	ISSUED PER BLDG. DEPT COMMENTS	2025-12-11
8	ISSUED PER BLDG. DEPT COMMENTS	2025-10-22
7	ISSUED FOR PERMIT	2025-03-26
6	ISSUED FOR SPA SUBMISSION #6	2025-03-07
5	ISSUED FOR SPA SUBMISSION #5	2024-12-20
4	ISSUED FOR SPA SUBMISSION #4	2024-10-03
3	ISSUED FOR SPA SUBMISSION #3	2024-06-25
2	ISSUED FOR SPA SUBMISSION #2	2024-01-03
1	ISSUED FOR SPA	2022-10-26

DRAWINGS ARE NOT TO BE SCALED. CONTRACTOR MUST CHECK AND VERIFY ALL DIMENSIONS AND CONDITIONS ON THE PROJECT, AND MUST REPORT ANY DISCREPANCIES TO THE ARCHITECTS BEFORE PROCEEDING WITH THE WORK. THE USE OF THIS DRAWING OR PART THEREOF IS FORBIDDEN WITHOUT THE WRITTEN APPROVAL OF THE ARCHITECTS.


NEW CULTURAL CLUB
'CROATIAN NATIONAL HOME'
615 BARTON STREET,
STONEY CREEK, ON.

WALL SECTIONS


GRGURIC ARCHITECTS INCORPORATED
28 KING STREET EAST, UNIT B
STONEY CREEK, ONTARIO, L8G 1J8
Tel. 905-664-8735 Fax. 905-664-8737
Web: www.2gai.com

SCALE: AS NOTED	PROJECT: 2021-39
START DATE: AUGUST 2022	
DRAWN: RP	DRAWING: A4.10
CHECKED: JG	
PRINT DATE	02/27/26


S:\Data\2021\2021-39-New-Croatian-National-Home\65drawings\12-Working Drawings\A4.00-Building-Sections-[2021-39].dwg

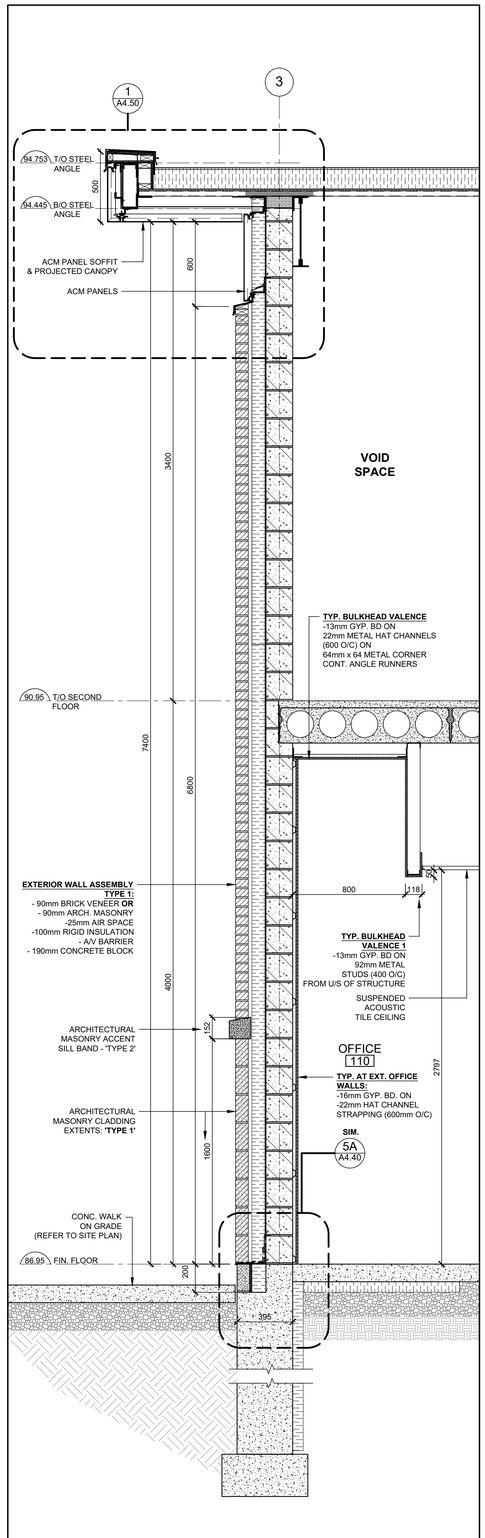


1 A4.20 WALL SECTION
SCALE: 1:20

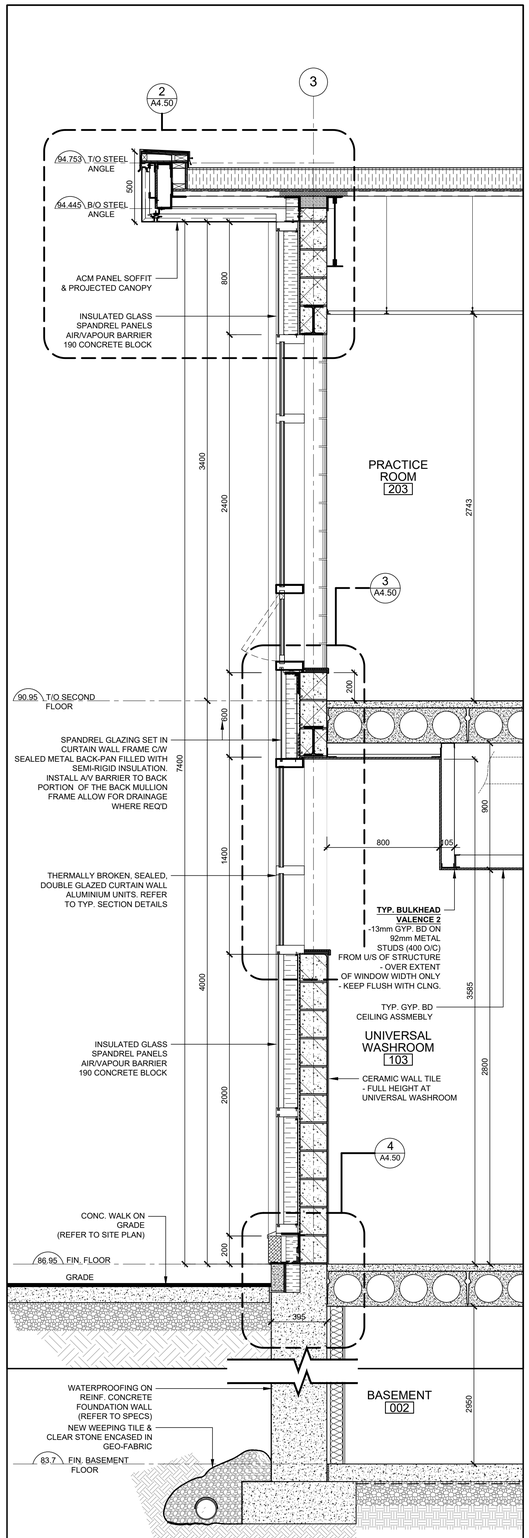


2 A4.20 WALL SECTION
SCALE: 1:20

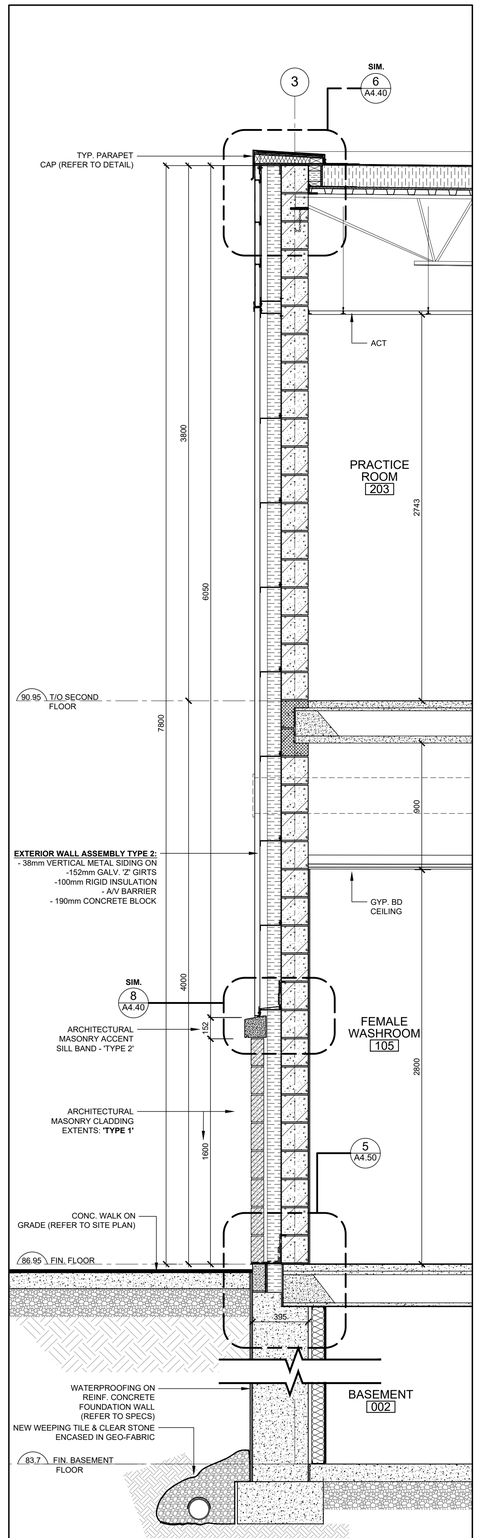

3 A4.20 WALL SECTION
SCALE: 1:20

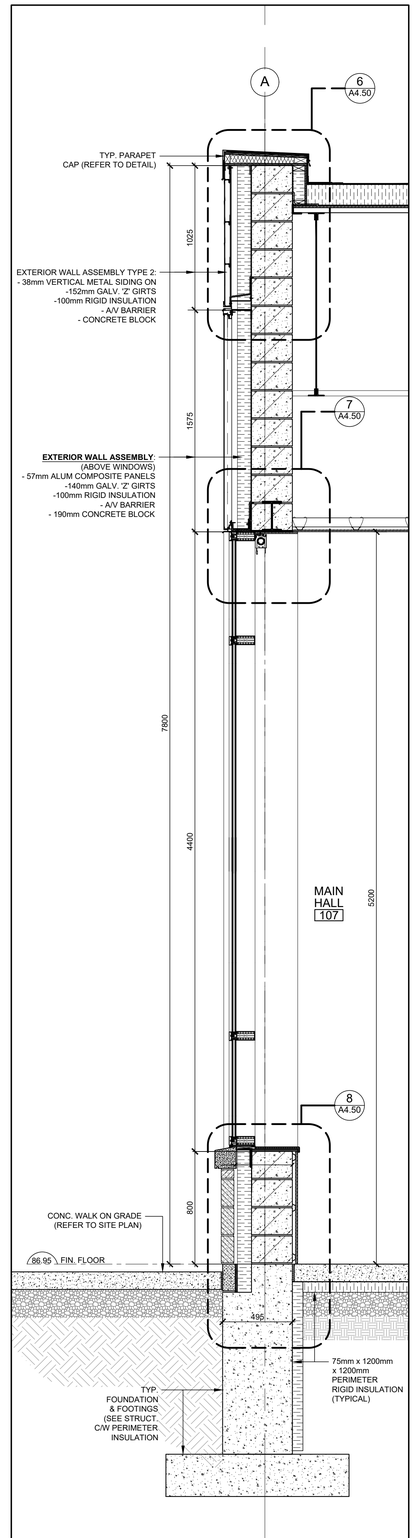

4 A4.20 WALL SECTION
SCALE: 1:20

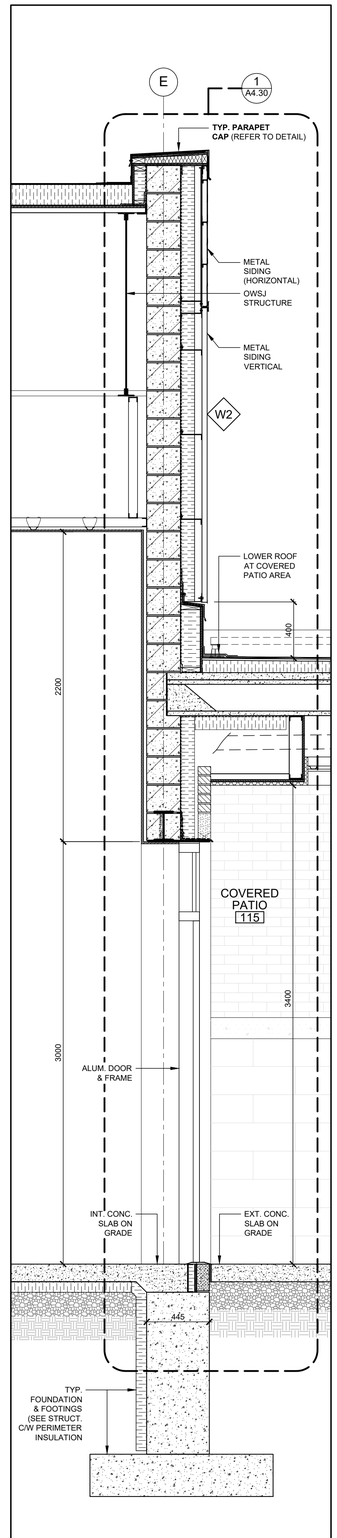

5 A4.20 WALL SECTION
SCALE: 1:20

HRVATSKI NARODNI DOM
CROATIAN NATIONAL HOME

LEGEND

ALUM.	ALUMINUM
A/V	AIR / VAPOUR
BD.	BOARD
BLK.	BLOCK
BRG.	BEARING
CONC.	CONCRETE
CONT.	CONTINUOUS
C/W	COMPLETE WITH
℄	CENTRE LINE
DN.	DOWN
EIFS	EXTERIOR INSULATED FINISH SYSTEM
EXT.	EXTERIOR
FIN.	FINISHED
Ga.	GAUGE
GALV.	GALVANIZED
GYP.	GYPSUM
HM	HOLLOW METAL
HP.	HIGH POINT
LP.	LOW POINT
MIN.	MINIMUM
HSS.	HOLLOW STRUCTURAL STEEL
O/C	ON CENTRE
PTW	PRESSURE TREATED WOOD
REQ'D	REQUIRED
RD	ROOF DRAIN
RWL	RAIN WATER LEADER
SIM	SIMILAR
STRUCT.	STRUCTURAL
T/O	TOP OF
TYP.	TYPICAL
U/S	UNDERSIDE

NO	REVISIONS	DATE
8	ISSUED PER BLDG. DEPT COMMENTS	2025-12-11
7	ISSUED PER BLDG. DEPT COMMENTS	2025-10-22
6	ISSUED FOR PERMIT	2025-03-26
5	ISSUED FOR SPA SUBMISSION #5	2024-12-20
4	ISSUED FOR SPA SUBMISSION #4	2024-10-03
3	ISSUED FOR SPA SUBMISSION #3	2024-06-25
2	ISSUED FOR SPA SUBMISSION #2	2024-01-03
1	ISSUED FOR SPA	2022-10-26

DRAWINGS ARE NOT TO BE SCALED. CONTRACTOR MUST CHECK AND VERIFY ALL DIMENSIONS AND CONDITIONS ON THE PROJECT, AND MUST REPORT ANY DISCREPANCIES TO THE ARCHITECTS BEFORE PROCEEDING WITH THE WORK. THE USE OF THIS DRAWING OR PART THEREOF IS FORBIDDEN WITHOUT THE WRITTEN APPROVAL OF THE ARCHITECTS.


NEW CULTURAL CLUB 'CROATIAN NATIONAL HOME'
615 BARTON STREET,
STONEY CREEK, ON.

WALL SECTIONS


GRGURIC ARCHITECTS INCORPORATED
28 KING STREET EAST, UNIT B
STONEY CREEK, ONTARIO, L8G 1J8
Tel. 905-664-8735 Fax. 905-664-8737
Web: www.2gai.com

SCALE: AS NOTED	PROJECT: 2021-39
START DATE: AUGUST 2022	
DRAWN: RP	DRAWING: A4.20
CHECKED: JG	
PRINT DATE	02/27/26


X:\Save\2021\2021-39-New-Croatian-National-Home\05drawings\12-Working Drawings\A4.00-Building-Sections-[2021-39].dwg

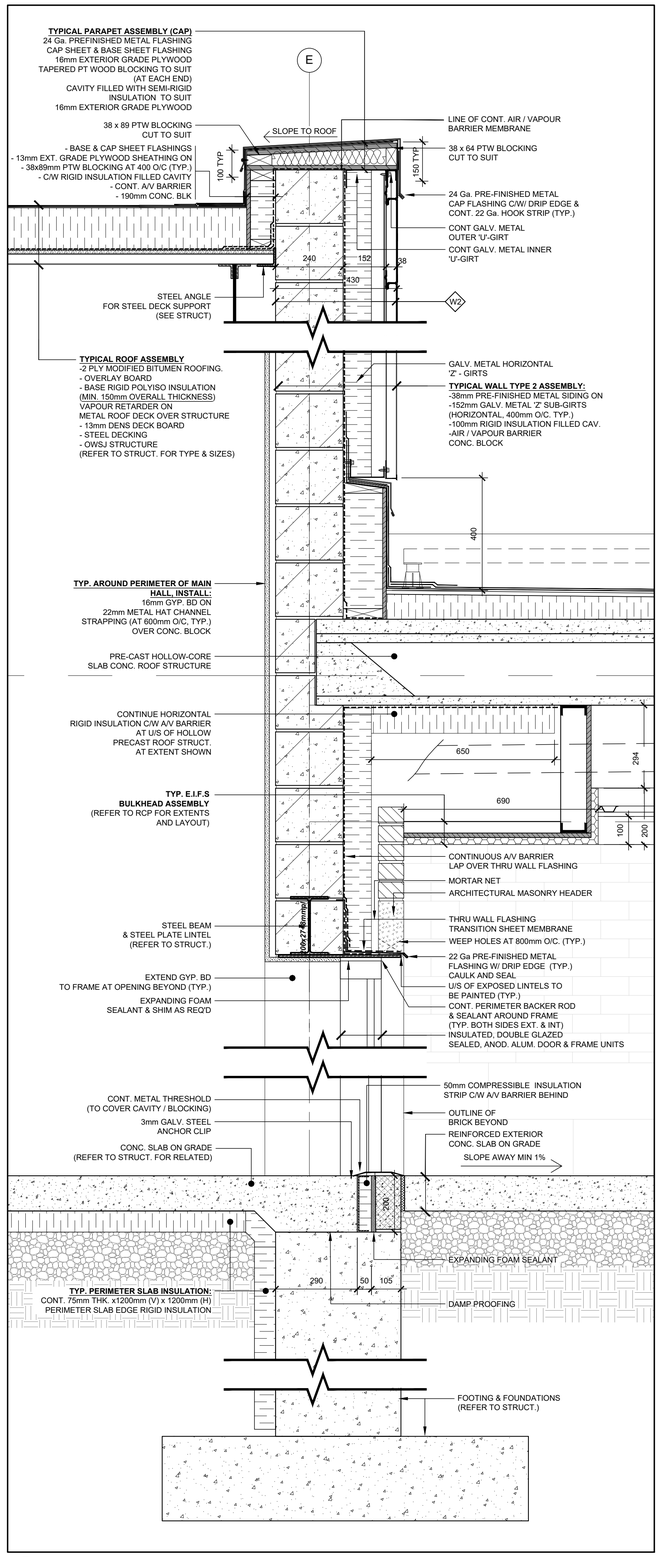


1 A4.30 WALL SECTION DETAILS
SCALE: 1:10

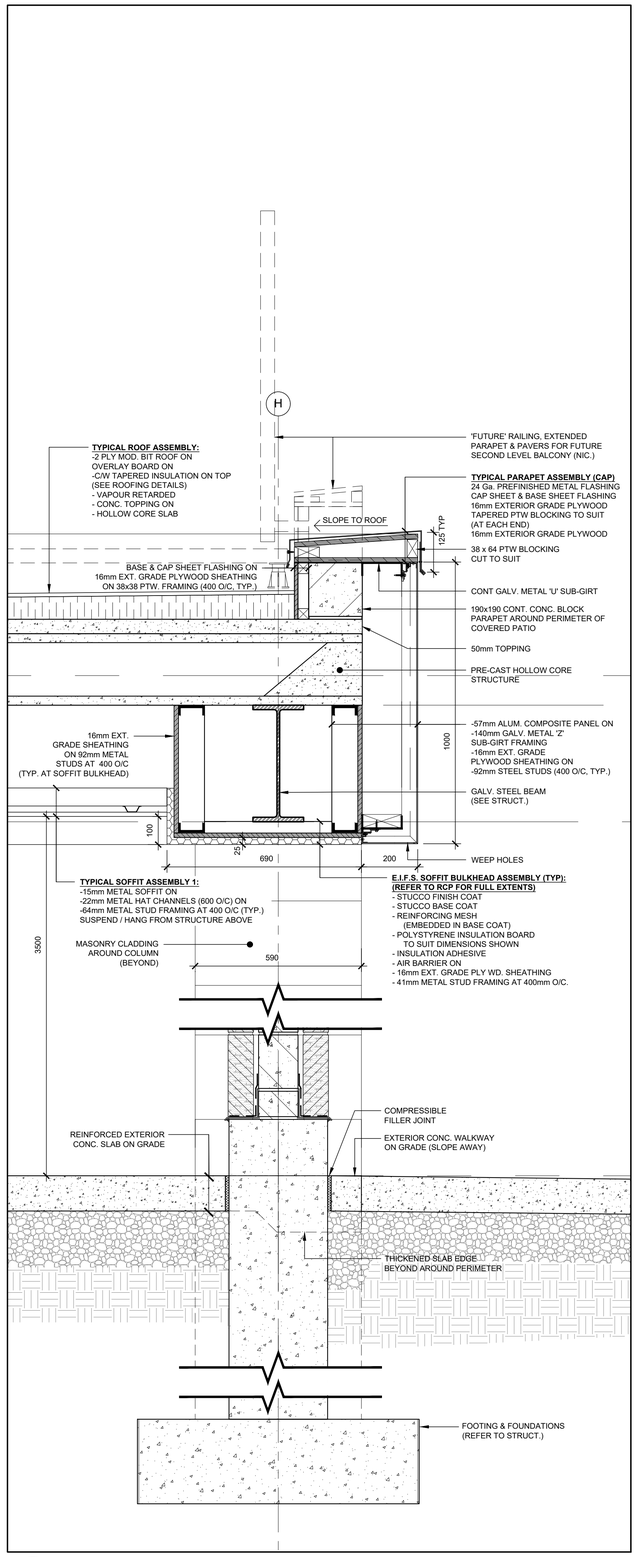

2 A4.30 WALL SECTION DETAILS
SCALE: 1:10

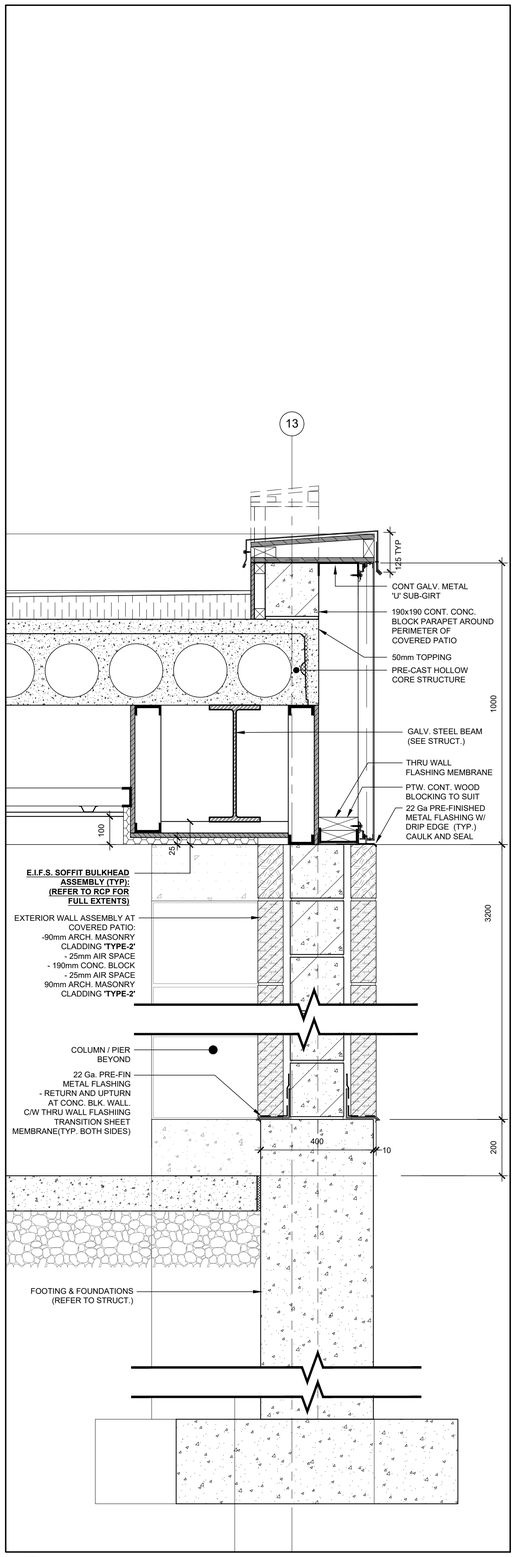

3 A4.30 WALL SECTION DETAILS
SCALE: 1:10

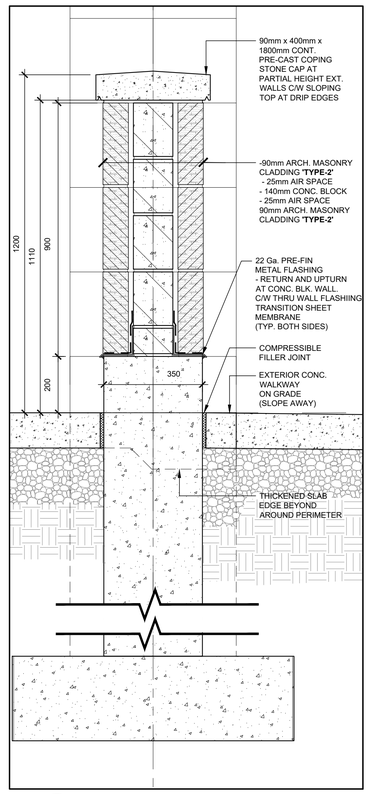

4 A4.30 WALL SECTION DETAILS
SCALE: 1:10

HRVATSKI NARODNI DOM
CROATIAN NATIONAL HOME

LEGEND

ALUM.	ALUMINUM
A/V	AIR / VAPOUR
BD.	BOARD
BLK.	BLOCK
BRG.	BEARING
CONC.	CONCRETE
CONT.	CONTINUOUS
C/W	COMPLETE WITH
℄	CENTRE LINE
DN.	DOWN
EIFS	EXTERIOR INSULATED FINISH SYSTEM
EXT.	EXTERIOR
FIN.	FINISHED
Ga.	GAUGE
GALV.	GALVANIZED
GYP.	GYPSUM
HM	HOLLOW METAL
HP	HIGH POINT
LP.	LOW POINT
MIN.	MINIMUM
HSS.	HOLLOW STRUCTURAL STEEL
O/C	ON CENTRE
PTW	PRESSURE TREATED WOOD
REQ'D	REQUIRED
RD	ROOF DRAIN
RWL	RAIN WATER LEADER
SIM.	SIMILAR
STRUCT.	STRUCTURAL
T/O	TOP OF
TYP.	TYPICAL
U/S	UNDERSIDE

NO	REVISIONS	DATE
10	ISSUED FOR TENDER	2026-03-02
9	ISSUED PER BLDG. DEPT COMMENTS	2025-12-11
8	ISSUED PER BLDG. DEPT COMMENTS	2025-10-22
7	ISSUED FOR PERMIT	2025-03-26
6	ISSUED FOR SPA SUBMISSION #6	2025-03-07
5	ISSUED FOR SPA SUBMISSION #5	2024-12-20
4	ISSUED FOR SPA SUBMISSION #4	2024-10-03
3	ISSUED FOR SPA SUBMISSION #3	2024-06-25
2	ISSUED FOR SPA SUBMISSION #2	2024-01-03
1	ISSUED FOR SPA	2022-10-26

DRAWINGS ARE NOT TO BE SCALED. CONTRACTOR MUST CHECK AND VERIFY ALL DIMENSIONS AND CONDITIONS ON THE PROJECT, AND MUST REPORT ANY DISCREPANCIES TO THE ARCHITECTS BEFORE PROCEEDING WITH THE WORK. THE USE OF THIS DRAWING OR PART THEREOF IS FORBIDDEN WITHOUT THE WRITTEN APPROVAL OF THE ARCHITECTS.


NEW CULTURAL CLUB
'CROATIAN NATIONAL HOME'
615 BARTON STREET,
STONEY CREEK, ON.

WALL SECTIONS


GRGURIC ARCHITECTS INCORPORATED
28 KING STREET EAST, UNIT B
STONEY CREEK, ONTARIO, L8G 1J8
Tel. 905-664-8735 Fax. 905-664-8737
Web: www.2gai.com

SCALE: AS NOTED	PROJECT: 2021-39
START DATE: AUGUST 2022	
DRAWN: RP	DRAWING: A4.30
CHECKED: JG	
PRINT DATE	02/27/26


S:\Data\2021\2021-39-New-Croatian-National-Home\65drawings\12-Working Drawings\A4.00-Building-Sections-[2021-39].dwg

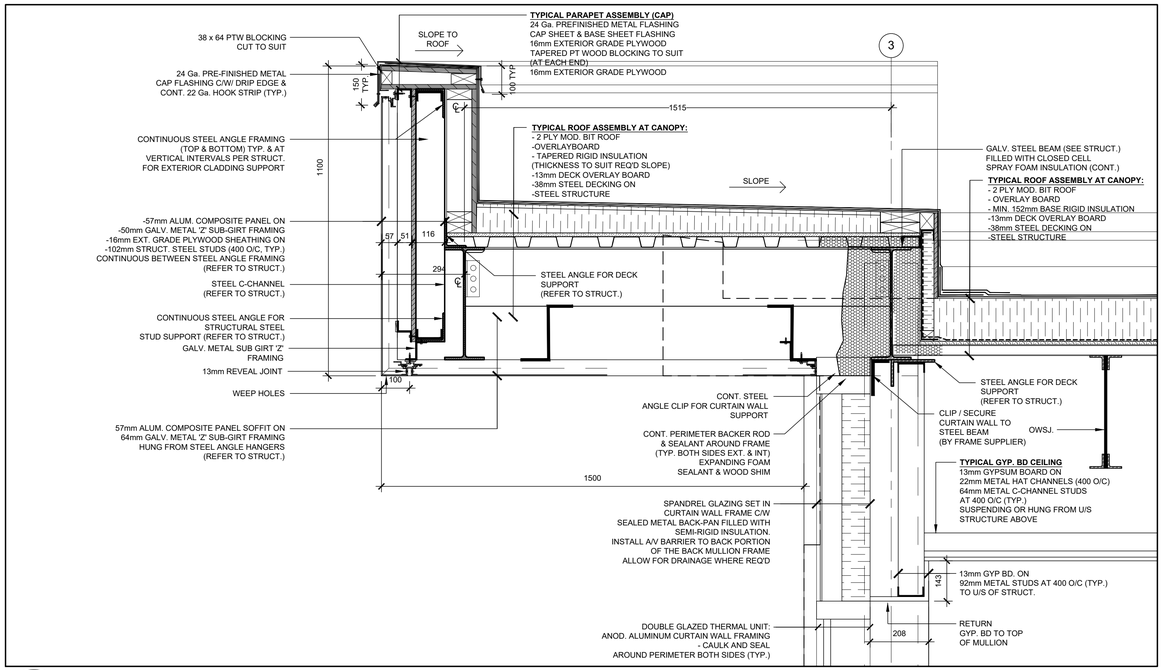


1 / A4.40 SECTION DETAIL
SCALE: 1:10

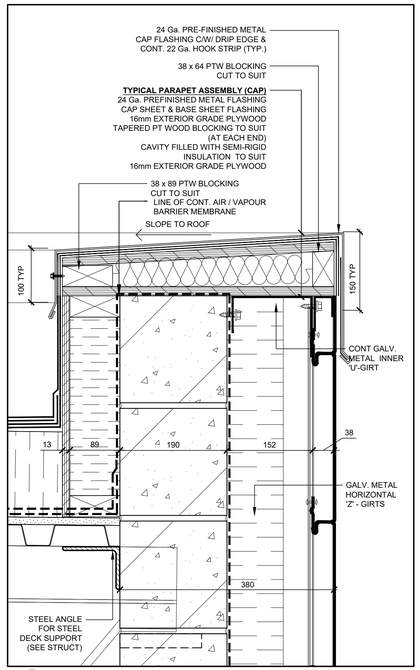


7 / A4.40 WALL SECTION DETAILS
SCALE: 1:5

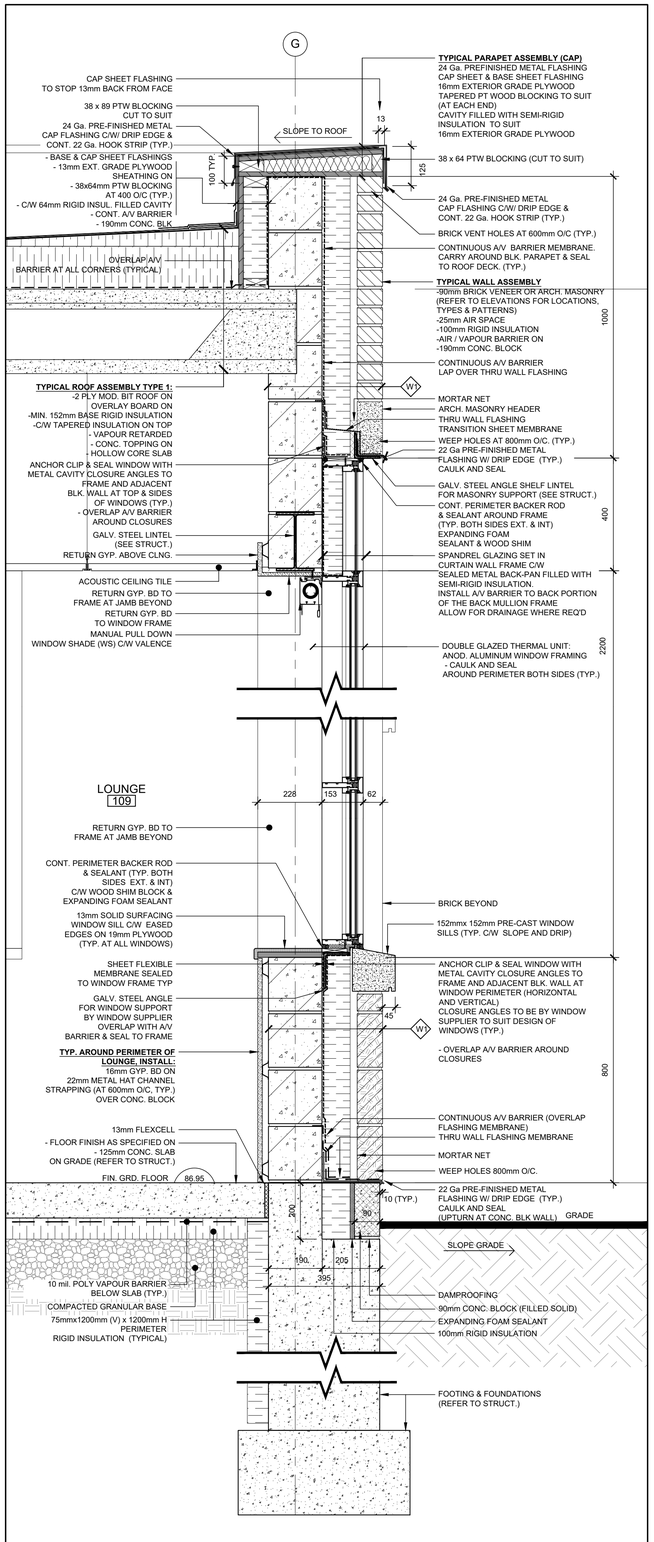


6 / A4.40 WALL SECTION DETAILS (TYP.)
SCALE: 1:10

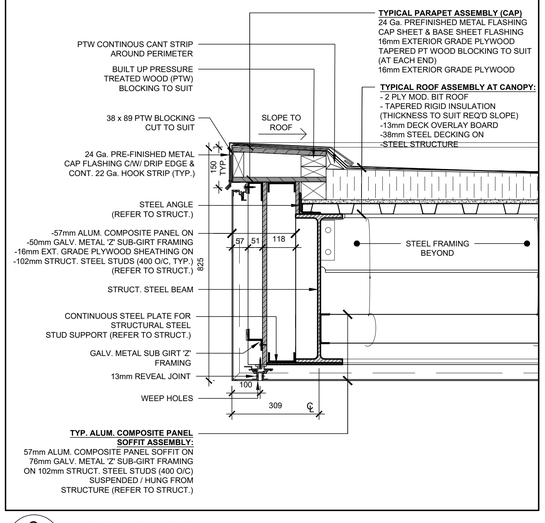


2 / A4.40 SECTION DETAIL
SCALE: 1:10

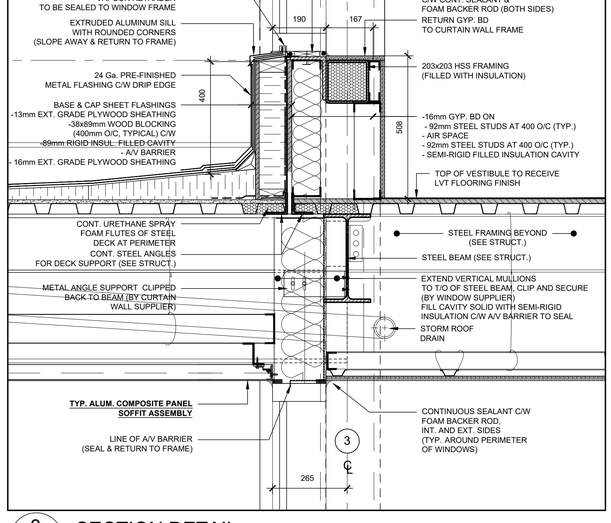


3 / A4.40 SECTION DETAIL
SCALE: 1:10

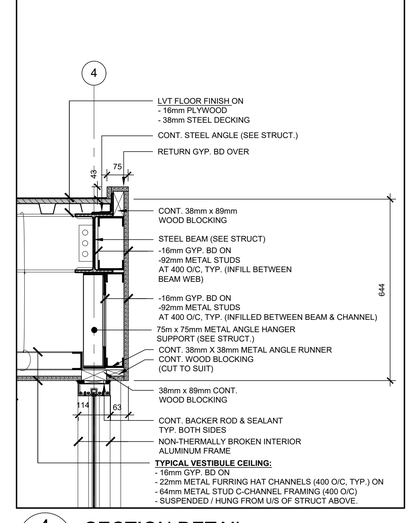


4 / A4.40 SECTION DETAIL
SCALE: 1:10

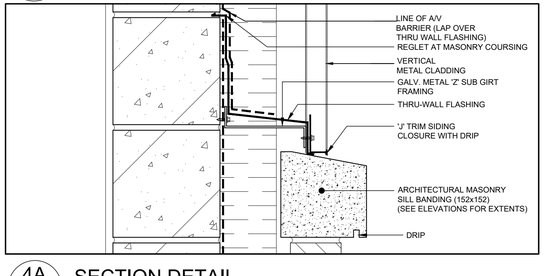

4A / A4.40 SECTION DETAIL
SCALE: 1:5

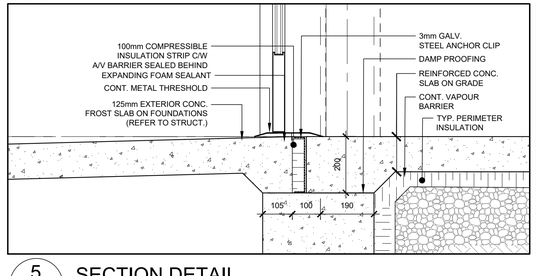

5 / A4.40 SECTION DETAIL
SCALE: 1:10

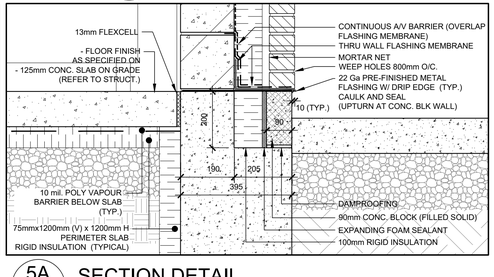

5A / A4.40 SECTION DETAIL
SCALE: 1:10

HRVATSKI NARODNI DOM
CROATIAN NATIONAL HOME

LEGEND

ALUM.	ALUMINUM
A/V	AIR / VAPOUR
BD.	BOARD
BLK.	BLOCK
BRG.	BEARING
CONC.	CONCRETE
CONT.	CONTINUOUS
C/W	COMPLETE WITH
℄	CENTRE LINE
DN.	DOWN
EIFS	EXTERIOR INSULATED FINISH SYSTEM
EXT.	EXTERIOR
F.IN.	FINISHED
Ga.	GAUGE
GALV.	GALVANIZED
GYP.	GYPSUM
HM	HOLLOW METAL
HP	HIGH POINT
LP.	LOW POINT
MIN.	MINIMUM
HSS.	HOLLOW STRUCTURAL STEEL
O/C	ON CENTRE
PTW	PRESSURE TREATED WOOD
REQ'D	REQUIRED
RD.	ROOF DRAIN
RWL	RAIN WATER LEADER
SIM	SIMILAR
STRUCT.	STRUCTURAL
T/O	TOP OF
TYP.	TYPICAL
U/S	UNDERSIDE

NO	REVISIONS	DATE
10	ISSUED FOR TENDER	2026-03-02
9	ISSUED PER BLDG. DEPT COMMENTS	2025-12-11
8	ISSUED PER BLDG. DEPT COMMENTS	2025-10-22
7	ISSUED FOR PERMIT	2025-03-26
6	ISSUED FOR SPA SUBMISSION #6	2025-03-07
5	ISSUED FOR SPA SUBMISSION #5	2024-12-20
4	ISSUED FOR SPA SUBMISSION #4	2024-10-03
3	ISSUED FOR SPA SUBMISSION #3	2024-06-25
2	ISSUED FOR SPA SUBMISSION #2	2024-01-03
1	ISSUED FOR SPA	2022-10-26

DRAWINGS ARE NOT TO BE SCALED. CONTRACTOR MUST CHECK AND VERIFY ALL DIMENSIONS AND CONDITIONS ON THE PROJECT; AND MUST REPORT ANY DISCREPANCIES TO THE ARCHITECTS BEFORE PROCEEDING WITH THE WORK. THE USE OF THIS DRAWING OR PART THEREOF IS FORBIDDEN WITHOUT THE WRITTEN APPROVAL OF THE ARCHITECTS.


NEW CULTURAL CLUB
'CROATIAN NATIONAL HOME'
615 BARTON STREET,
STONEY CREEK, ON.

SECTION DETAILS


GRGURIC ARCHITECTS INCORPORATED
28 KING STREET EAST, UNIT B
STONEY CREEK, ONTARIO, L8G 1J8
Tel. 905-664-8735 Fax. 905-664-8737
Web: www.2gai.com

SCALE: AS NOTED	PROJECT: 2021-39
START DATE: AUGUST 2022	
DRAWN: RP	DRAWING: A4.40
CHECKED: JG	
PRINT DATE	02/27/26


S:\Data\2021\2021-39-New-Croatian-National-Home\65drawings\12-Working Drawings\A4.00-Building-Sections-[2021-39].dwg

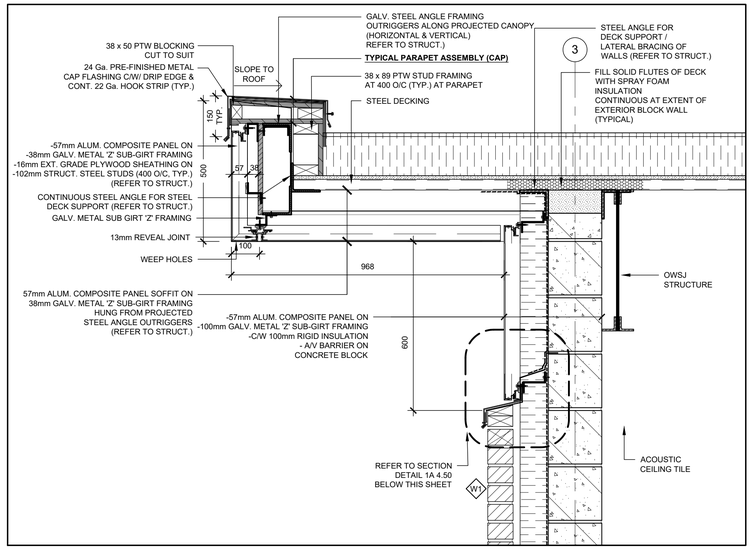


1 A4.50 SECTION DETAIL
SCALE: 1:10

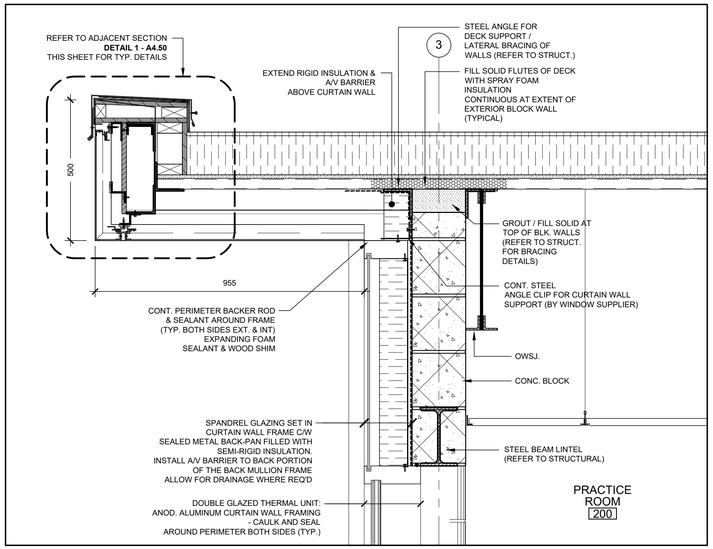


2 A4.50 SECTION DETAIL
SCALE: 1:10

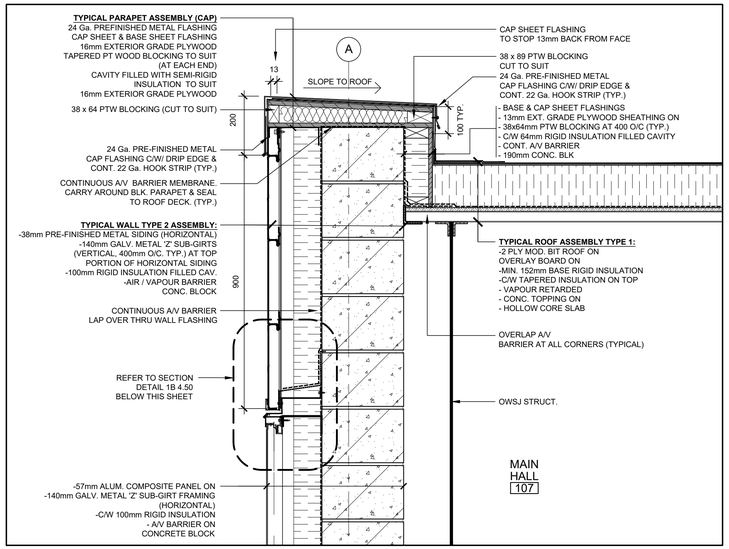


6 A4.50 SECTION DETAIL
SCALE: 1:10

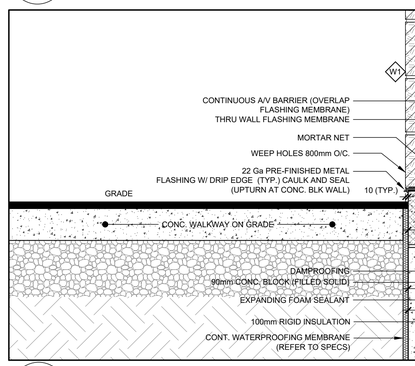


1A A4.50 SECTION DETAIL
SCALE: 1:5

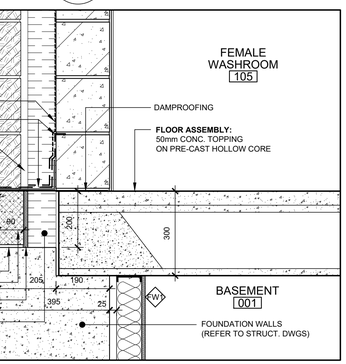

1B A4.50 SECTION DETAIL
SCALE: 1:5

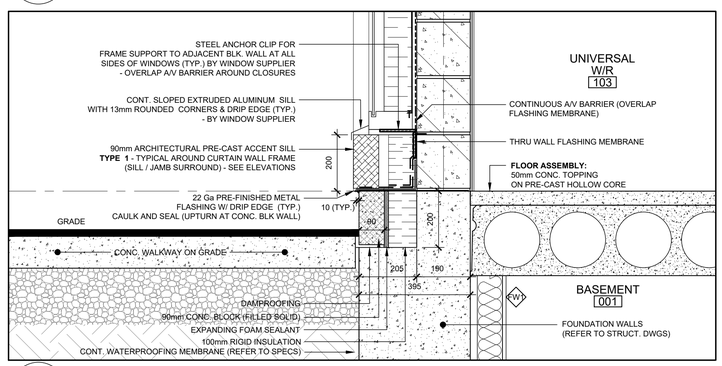

3 A4.50 SECTION DETAIL
SCALE: 1:10

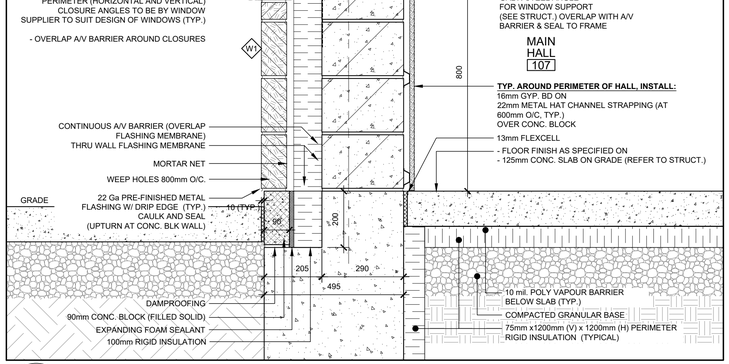

7 A4.50 SECTION DETAIL
SCALE: 1:10

8 A4.50 SECTION DETAIL
SCALE: 1:10

5 A4.50 SECTION DETAIL
SCALE: 1:10

4 A4.50 SECTION DETAIL
SCALE: 1:10

HRVATSKI NARODNI DOM
CROATIAN NATIONAL HOME

LEGEND

ALUM.	ALUMINUM
A/V	AIR / VAPOUR
BD.	BOARD
BLK.	BLOCK
BRG.	BEARING
CONC.	CONCRETE
CONT.	CONTINUOUS
C/W	COMPLETE WITH
℄	CENTRE LINE
DN.	DOWN
EIFS	EXTERIOR INSULATED FINISH SYSTEM
EXT.	EXTERIOR
FIN.	FINISHED
Ga.	GAUGE
GALV.	GALVANIZED
GYP.	GYPSUM
HM	HOLLOW METAL
HP.	HIGH POINT
LP.	LOW POINT
MIN.	MINIMUM
HSS.	HOLLOW STRUCTURAL STEEL
O/C.	ON CENTRE
PTW	PRESSURE TREATED WOOD
REQ'D	REQUIRED
RD	ROOF DRAIN
RWL	RAIN WATER LEADER
SIM	SIMILAR
STRUCT.	STRUCTURAL
T/O	TOP OF
TYP.	TYPICAL
U/S	UNDERSIDE

NO	REVISIONS	DATE
8	ISSUED PER BLDG. DEPT COMMENTS	2025-12-11
7	ISSUED PER BLDG. DEPT COMMENTS	2025-10-22
6	ISSUED FOR PERMIT	2025-03-26
5	ISSUED FOR SPA SUBMISSION #5	2024-12-20
4	ISSUED FOR SPA SUBMISSION #4	2024-10-03
3	ISSUED FOR SPA SUBMISSION #3	2024-06-25
2	ISSUED FOR SPA SUBMISSION #2	2024-01-03
1	ISSUED FOR SPA	2022-10-26

DRAWINGS ARE NOT TO BE SCALED. CONTRACTOR MUST CHECK AND VERIFY ALL DIMENSIONS AND CONDITIONS ON THE PROJECT, AND MUST REPORT ANY DISCREPANCIES TO THE ARCHITECTS BEFORE PROCEEDING WITH THE WORK. THE USE OF THIS DRAWING OR PART THEREOF IS FORBIDDEN WITHOUT THE WRITTEN APPROVAL OF THE ARCHITECTS.


NEW CULTURAL CLUB 'CROATIAN NATIONAL HOME'
615 BARTON STREET, STONEY CREEK, ON.

SECTION DETAILS


GRGURIC ARCHITECTS INCORPORATED
28 KING STREET EAST, UNIT B
STONEY CREEK, ONTARIO, L8G 1J8
Tel. 905-664-8735 Fax. 905-664-8737
Web: www.2gai.com

SCALE: AS NOTED	PROJECT: 2021-39
START DATE: AUGUST 2022	
DRAWN: RP	DRAWING: A4.50
CHECKED: JG	
PRINT DATE	02/27/26


S:\Data\2021\2021-39-New-Croatian-National-Home\65drawings\12-Working Drawings\A4.00-Building-Sections-[2021-39].dwg

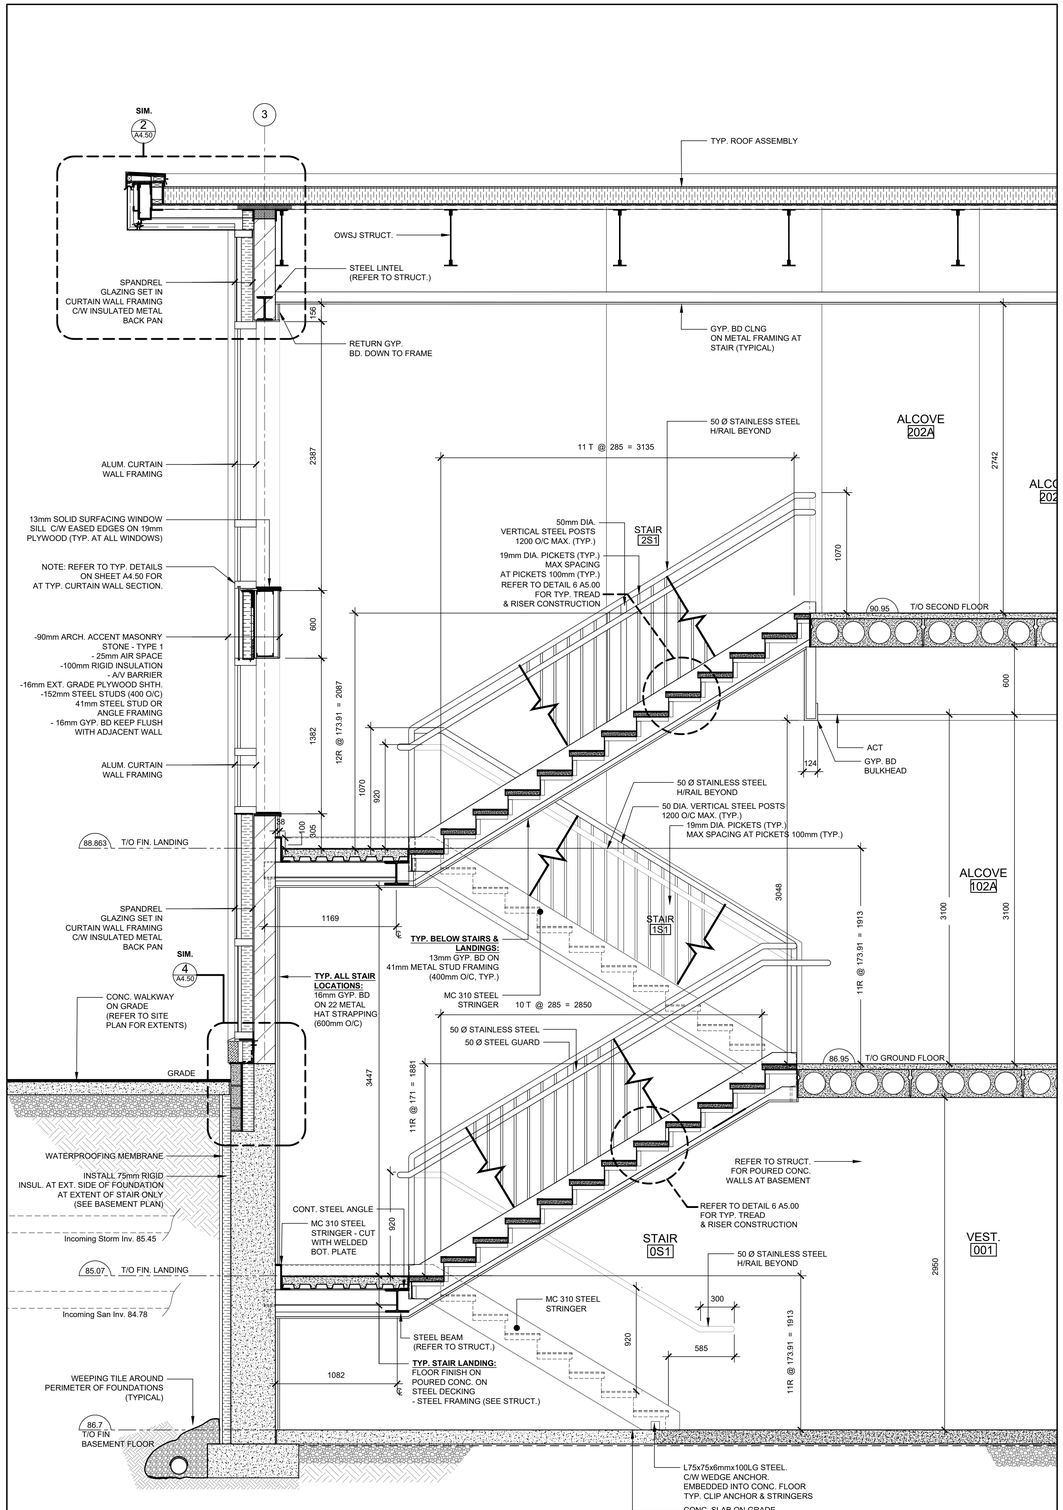


1 A5.00 STAIR SECTION DETAIL
SCALE: 1:25

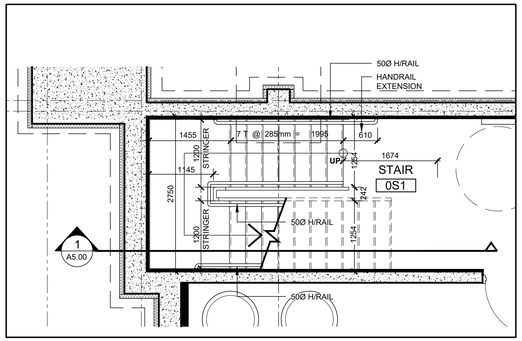


STAIR 0S1 - BASEMENT FLOOR
SCALE: 1:50

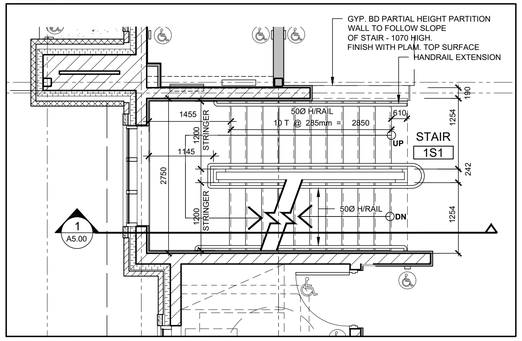


STAIR 1S1 - GROUND FLOOR
SCALE: 1:50

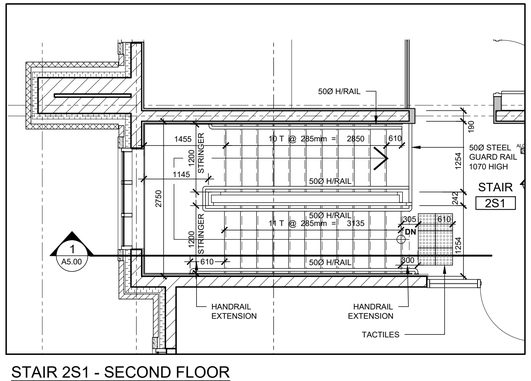


STAIR 2S1 - SECOND FLOOR
SCALE: 1:50

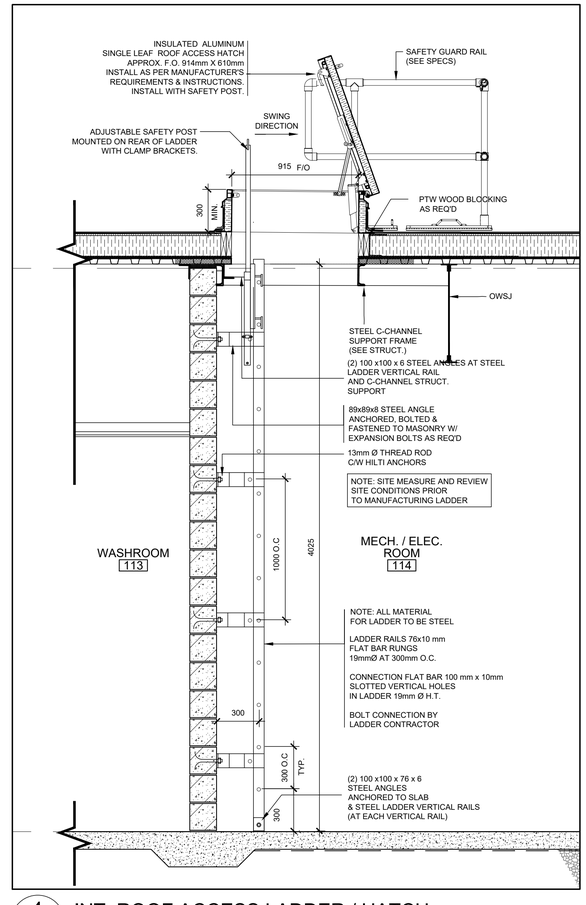

4 A5.00 INT. ROOF ACCESS LADDER / HATCH
SCALE: 1:20

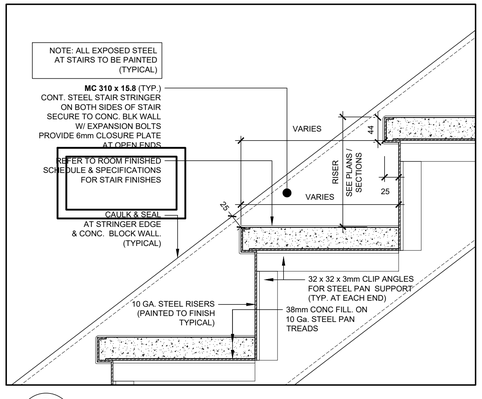

2 A5.00 TYP. STEEL PAN STAIR SECTION DETAIL
SCALE: 1:5

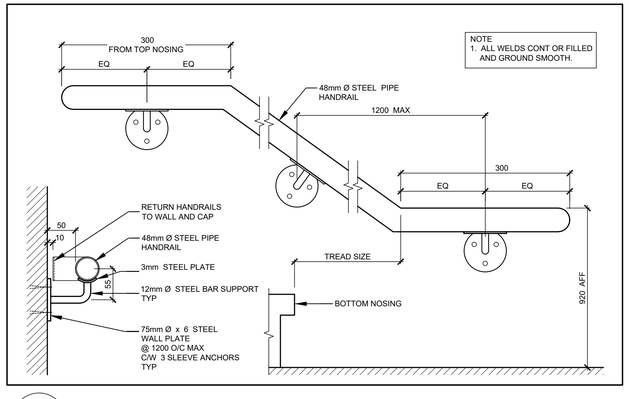

3 A5.00 STEEL HANDRAIL TYPICAL DETAIL
SCALE: 1:5

HRVATSKI NARODNI DOM
CROATIAN NATIONAL HOME

LEGEND

ALUM.	ALUMINUM
A/V	AIR / VAPOUR
BD.	BOARD
BLK.	BLOCK
BRG.	BEARING
CONC.	CONCRETE
CONT.	CONTINUOUS
C/W	COMPLETE WITH
℄	CENTRE LINE
DN.	DOWN
EIFS	EXTERIOR INSULATED FINISH SYSTEM
EXT.	EXTERIOR
FIN.	FINISHED
Ga.	GAUGE
GALV.	GALVANIZED
GYP.	GYPSUM
HM	HOLLOW METAL
HP	HIGH POINT
LP.	LOW POINT
MIN.	MINIMUM
HSS.	HOLLOW STRUCTURAL STEEL
O/C	ON CENTRE
PTW	PRESSURE TREATED WOOD
REQ'D	REQUIRED
RD	ROOF DRAIN
RWL	RAIN WATER LEADER
SIM.	SIMILAR
STRUCT.	STRUCTURAL
T/O	TOP OF
TYP.	TYPICAL
U/S	UNDERSIDE

NO	REVISIONS	DATE
8	ISSUED PER BLDG. DEPT COMMENTS	2025-12-11
7	ISSUED PER BLDG. DEPT COMMENTS	2025-10-22
6	ISSUED FOR PERMIT	2025-03-26
5	ISSUED FOR SPA SUBMISSION #5	2024-12-20
4	ISSUED FOR SPA SUBMISSION #4	2024-10-03
3	ISSUED FOR SPA SUBMISSION #3	2024-06-25
2	ISSUED FOR SPA SUBMISSION #2	2024-01-03
1	ISSUED FOR SPA	2022-10-26

DRAWINGS ARE NOT TO BE SCALED. CONTRACTOR MUST CHECK AND VERIFY ALL DIMENSIONS AND CONDITIONS ON THE PROJECT, AND MUST REPORT ANY DISCREPANCIES TO THE ARCHITECTS BEFORE PROCEEDING WITH THE WORK. THE USE OF THIS DRAWING OR PART THEREOF IS FORBIDDEN WITHOUT THE WRITTEN APPROVAL OF THE ARCHITECTS.


NEW CULTURAL CLUB
'CROATIAN NATIONAL HOME'
615 BARTON STREET,
STONEY CREEK, ON.

STAIR SECTION ROOF HATCH & DETAILS


GRGURIC ARCHITECTS INCORPORATED
28 KING STREET EAST, UNIT B
STONEY CREEK, ONTARIO, L8G 1J8
Tel. 905-664-8735 Fax. 905-664-8737
Web: www.2gai.com

SCALE: AS NOTED	PROJECT: 2021-39
START DATE: AUGUST 2022	
DRAWN: RP	DRAWING: A5.00
CHECKED: JG	
PRINT DATE	02/27/26


S:\Data\2021\2021-39-New-Croatian-National-Home\65drawings\12-Working Drawings\A4.00-Building-Sections-(2021-39).dwg

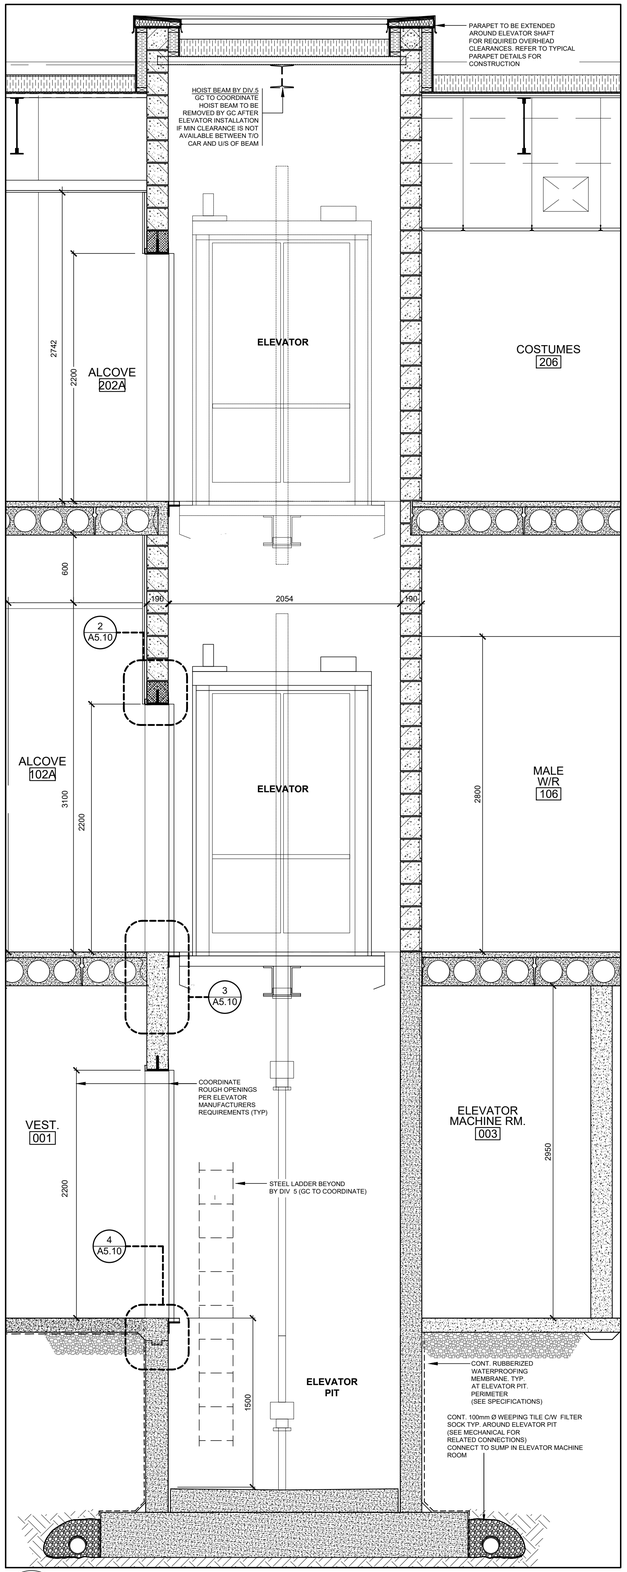


1 A5.10 WALL SECTION DETAILS - ELEVATOR SHAFT
SCALE: 1:25

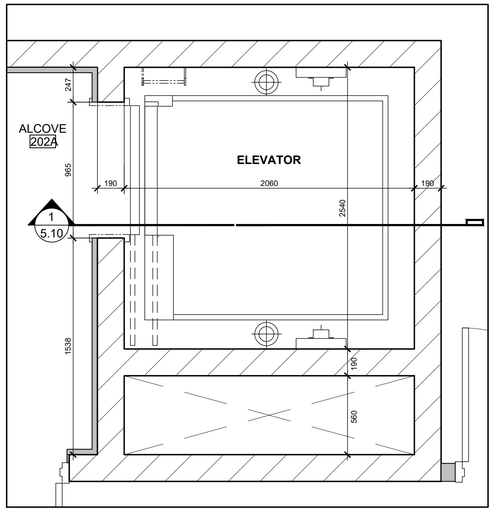


ELEVATOR PLAN - SECOND FLOOR
SCALE: 1:20

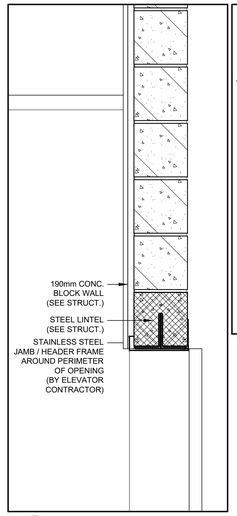


2 A5.10 SECTION DETAIL
SCALE: 1:10

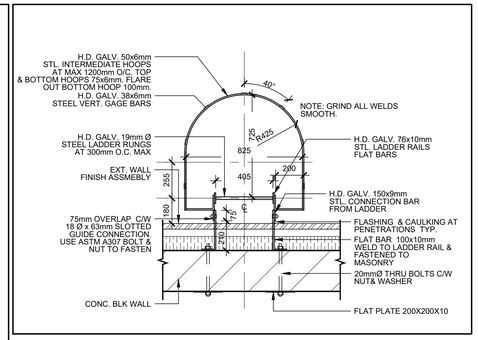


6 A5.10 ROOF ACCESS LADDER PLAN
SCALE: 1:20

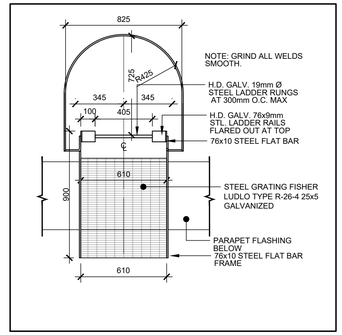


7 A5.10 ROOF ACCESS LADDER PLAN
SCALE: 1:20

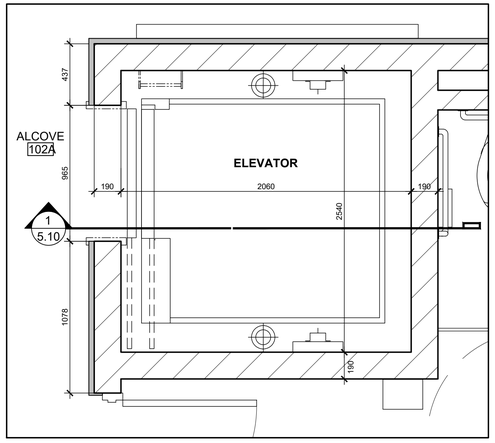


ELEVATOR PLAN - GROUND FLOOR
SCALE: 1:20

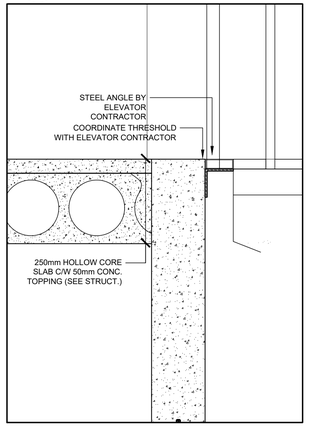


3 A5.10 SECTION DETAIL
SCALE: 1:10

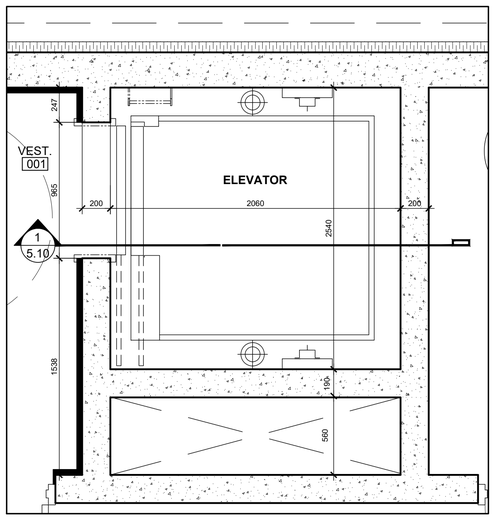

ELEVATOR PLAN - BASEMENT
SCALE: 1:20

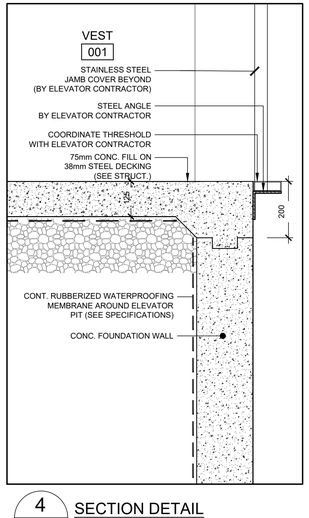

4 A5.10 SECTION DETAIL
SCALE: 1:10

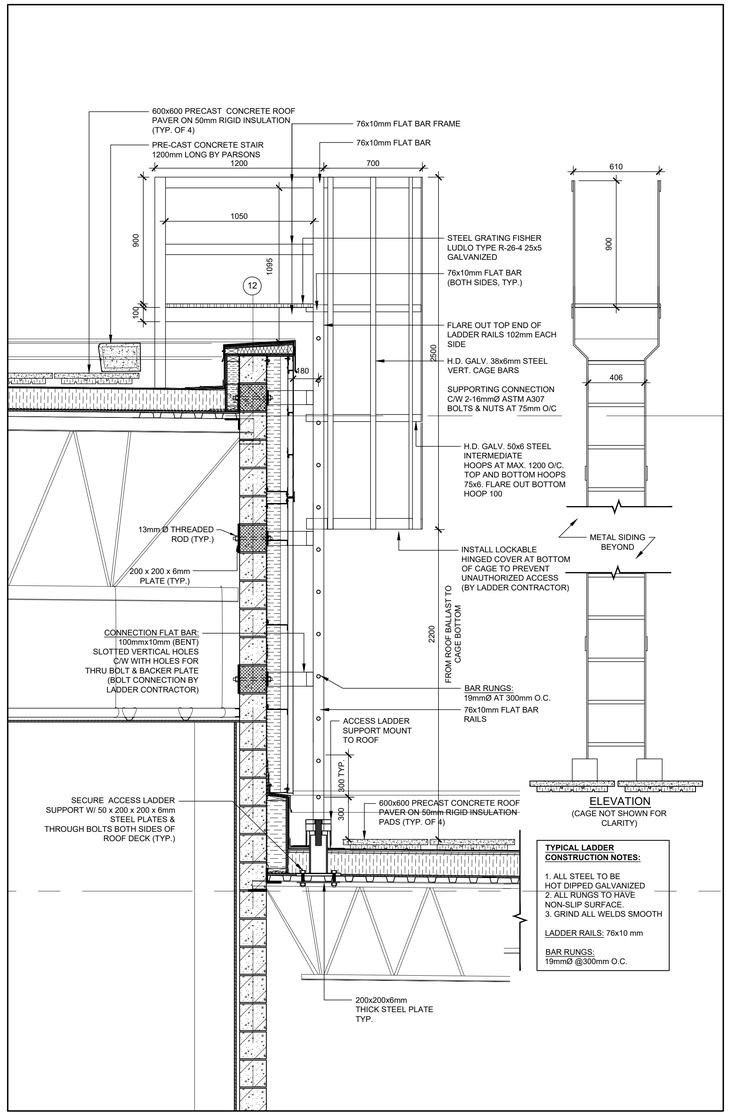

5 A5.10 WALL SECTION DETAIL EXT. ROOF ACCESS LADDER
SCALE: 1:20

HRVATSKI NARODNI DOM
CROATIAN NATIONAL HOME

LEGEND

ALUM.	ALUMINUM
A/V	AIR / VAPOUR
BD.	BOARD
BLK.	BLOCK
BRG.	BEARING
CONC.	CONCRETE
CONT.	CONTINUOUS
C/W	COMPLETE WITH
	CENTRE LINE
DN.	DOWN
EIFS	EXTERIOR INSULATED FINISH SYSTEM
EXT.	EXTERIOR
FIN.	FINISHED
Ga.	GAUGE
GALV.	GALVANIZED
GYP.	GYPSUM
HM	HOLLOW METAL
HP	HIGH POINT
LP.	LOW POINT
MIN.	MINIMUM
HSS.	HOLLOW STRUCTURAL STEEL
O/C	ON CENTRE
PTW	PRESSURE TREATED WOOD
RE'D	REQUIRED
RD	ROOF DRAIN
RWL	RAIN WATER LEADER
SIM.	SIMILAR
STRUCT.	STRUCTURAL
T/O	TOP OF
TYP.	TYPICAL
U/S	UNDERSIDE

NO	REVISIONS	DATE
10	ISSUED FOR TENDER	2026-03-02
9	ISSUED PER BLDG. DEPT COMMENTS	2025-12-11
8	ISSUED PER BLDG. DEPT COMMENTS	2025-10-22
7	ISSUED FOR PERMIT	2025-03-26
6	ISSUED FOR SPA SUBMISSION #6	2025-03-07
5	ISSUED FOR SPA SUBMISSION #5	2024-12-20
4	ISSUED FOR SPA SUBMISSION #4	2024-10-03
3	ISSUED FOR SPA SUBMISSION #3	2024-06-25
2	ISSUED FOR SPA SUBMISSION #2	2024-01-03
1	ISSUED FOR SPA	2022-10-26

DRAWINGS ARE NOT TO BE SCALED. CONTRACTOR MUST CHECK AND VERIFY ALL DIMENSIONS AND CONDITIONS ON THE PROJECT, AND MUST REPORT ANY DISCREPANCIES TO THE ARCHITECTS BEFORE PROCEEDING WITH THE WORK. THE USE OF THIS DRAWING OR PART THEREOF IS FORBIDDEN WITHOUT THE WRITTEN APPROVAL OF THE ARCHITECTS.


NEW CULTURAL CLUB 'CROATIAN NATIONAL HOME'
615 BARTON STREET,
STONEY CREEK, ON.

ELEVATOR & ROOF ACCESS LADDER DETAILS


GRGURIC ARCHITECTS INCORPORATED
28 KING STREET EAST, UNIT B
STONEY CREEK, ONTARIO, L8G 1J8
Tel. 905-664-8735 Fax. 905-664-8737
Web: www.2gai.com

SCALE: AS NOTED	PROJECT: 2021-39
START DATE: AUGUST 2022	
DRAWN: RP	DRAWING: A5.10
CHECKED: JG	
PRINT DATE	02/27/26


S:\Data\2021\2021-39-New-Croatian-National-Home\65drawings\12-Working Drawings\A4.00-Building-Sections-(2021-39).dwg

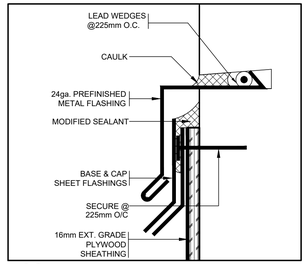


7 A5.20 TYP. REGELT DETAIL
SCALE: 1:5

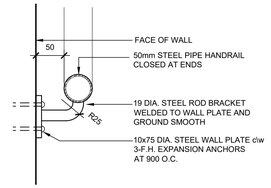


5 A5.20 TYP. STEEL H/RAIL DETAIL
SCALE: 1:5

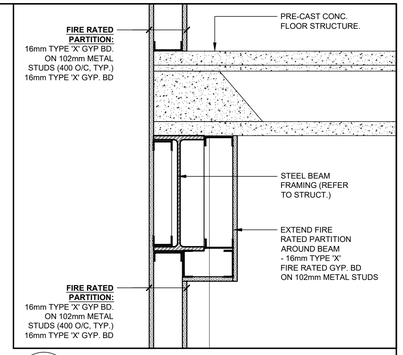


6 A5.20 SECTION DETAIL
SCALE: 1:10

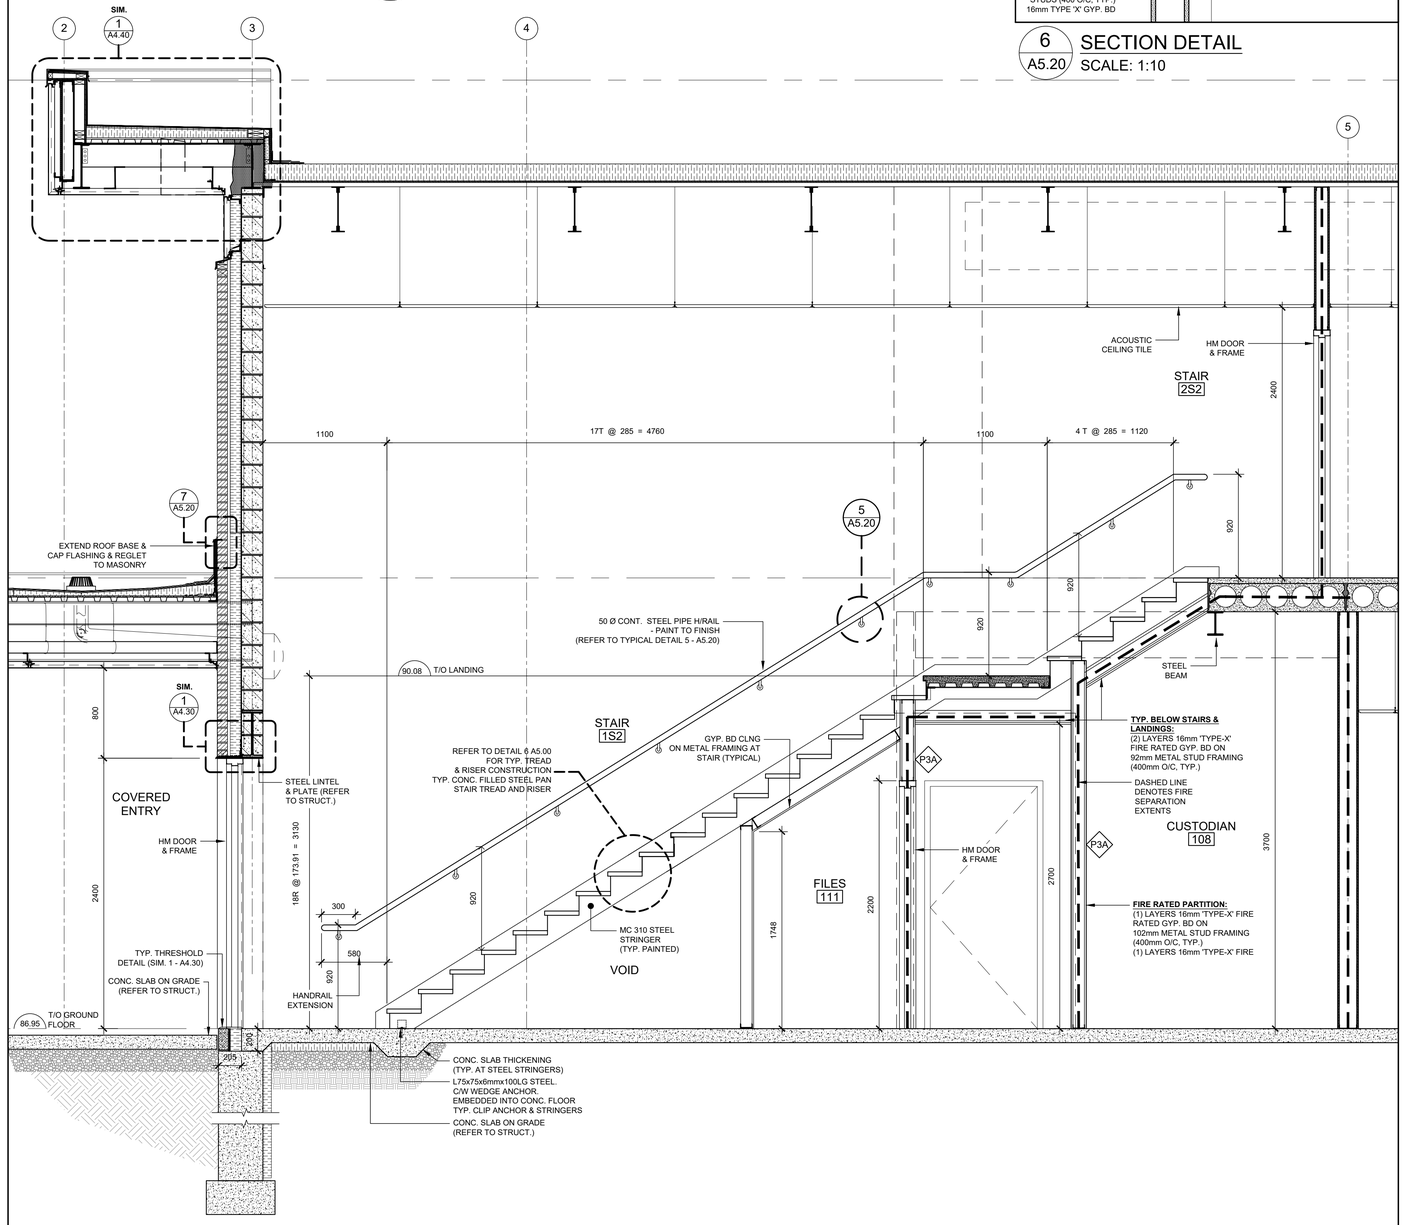


1 A5.20 WALL SECTION - EXIT STAIR
SCALE: 1:25

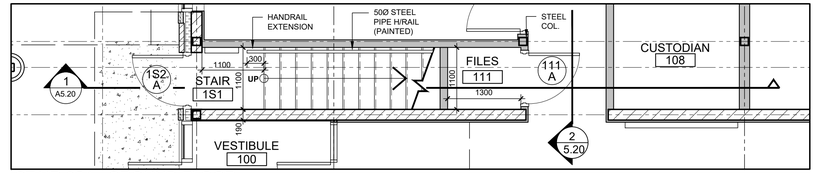


STAIR 2S1 - GROUND FLOOR
SCALE: 1:50

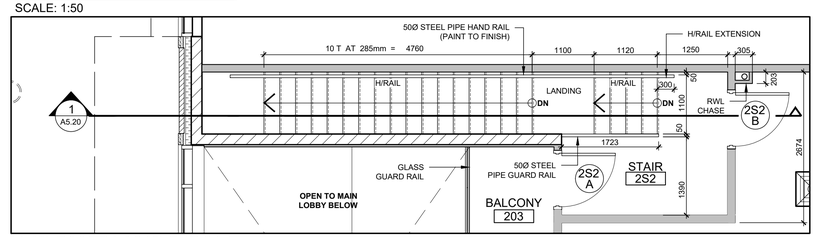


STAIR 2S2 - SECOND FLOOR
SCALE: 1:50

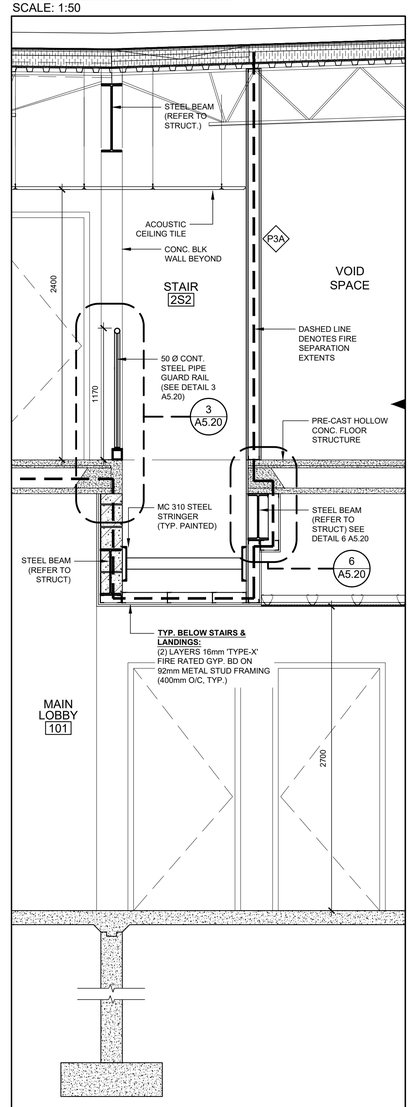

2 A5.20 WALL SECTION - EXIT STAIR
SCALE: 1:25

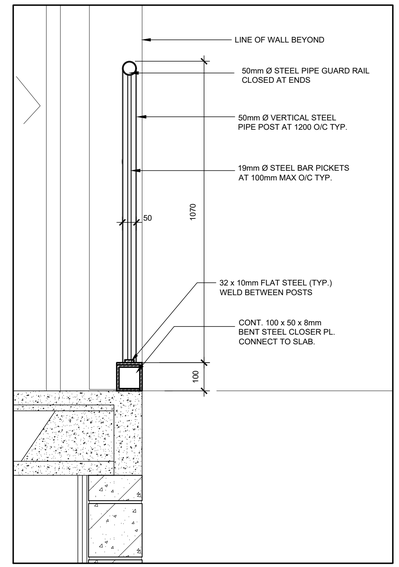

3 A5.20 SECTION DETAIL - STEEL GUARD
SCALE: 1:10

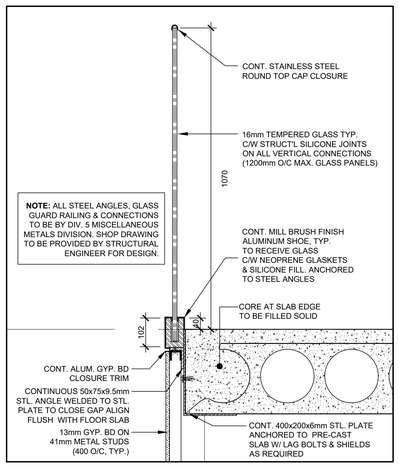

4 A5.20 SECTION DETAIL - GLASS GUARD
SCALE: 1:10

HRVATSKI NARODNI DOM
CROATIAN NATIONAL HOME

LEGEND

ALUM.	ALUMINUM
A/V	AIR / VAPOUR
BD.	BOARD
BLK.	BLOCK
BRG.	BEARING
CONC.	CONCRETE
CONT.	CONTINUOUS
C/W	COMPLETE WITH
℄	CENTRE LINE
DN.	DOWN
EIFS	EXTERIOR INSULATED FINISH SYSTEM
EXT.	EXTERIOR
FIN.	FINISHED
Ga.	GAUGE
GALV.	GALVANIZED
GYP.	GYPSUM
HM	HOLLOW METAL
HP.	HIGH POINT
LP.	LOW POINT
MIN.	MINIMUM
HSS.	HOLLOW STRUCTURAL STEEL
O/C	ON CENTRE
PTW	PRESSURE TREATED WOOD
REQ'D	REQUIRED
RD	ROOF DRAIN
RWL	RAIN WATER LEADER
SIM	SIMILAR
STRUCT.	STRUCTURAL
T/O	TOP OF
TYP.	TYPICAL
U/S	UNDERSIDE

NO	REVISIONS	DATE
10	ISSUED FOR TENDER	2026-03-02
9	ISSUED PER BLDG. DEPT COMMENTS	2025-12-11
8	ISSUED PER BLDG. DEPT COMMENTS	2025-10-22
7	ISSUED FOR PERMIT	2025-03-26
6	ISSUED FOR SPA SUBMISSION #6	2025-03-07
5	ISSUED FOR SPA SUBMISSION #5	2024-12-20
4	ISSUED FOR SPA SUBMISSION #4	2024-10-03
3	ISSUED FOR SPA SUBMISSION #3	2024-06-25
2	ISSUED FOR SPA SUBMISSION #2	2024-01-03
1	ISSUED FOR SPA	2022-10-26

DRAWINGS ARE NOT TO BE SCALED. CONTRACTOR MUST CHECK AND VERIFY ALL DIMENSIONS AND CONDITIONS ON THE PROJECT, AND MUST REPORT ANY DISCREPANCIES TO THE ARCHITECTS BEFORE PROCEEDING WITH THE WORK. THE USE OF THIS DRAWING OR PART THEREOF IS FORBIDDEN WITHOUT THE WRITTEN APPROVAL OF THE ARCHITECTS.


NEW CULTURAL CLUB
'CROATIAN NATIONAL HOME'
615 BARTON STREET,
STONEY CREEK, ON.

STAIR DETAILS


GRGURIC ARCHITECTS INCORPORATED
28 KING STREET EAST, UNIT B
STONEY CREEK, ONTARIO, L8G 1J8
Tel. 905-664-8735 Fax. 905-664-8737
Web: www.2gai.com

SCALE: AS NOTED	PROJECT: 2021-39
START DATE: AUGUST 2022	
DRAWN: RP	DRAWING: A5.20
CHECKED: JG	
PRINT DATE	02/27/26


S:\Data\2021\2021-39-New-Croatian-National-Home\65drawings\12-Working Drawings\A4.00-Building-Sections-[2021-39].dwg

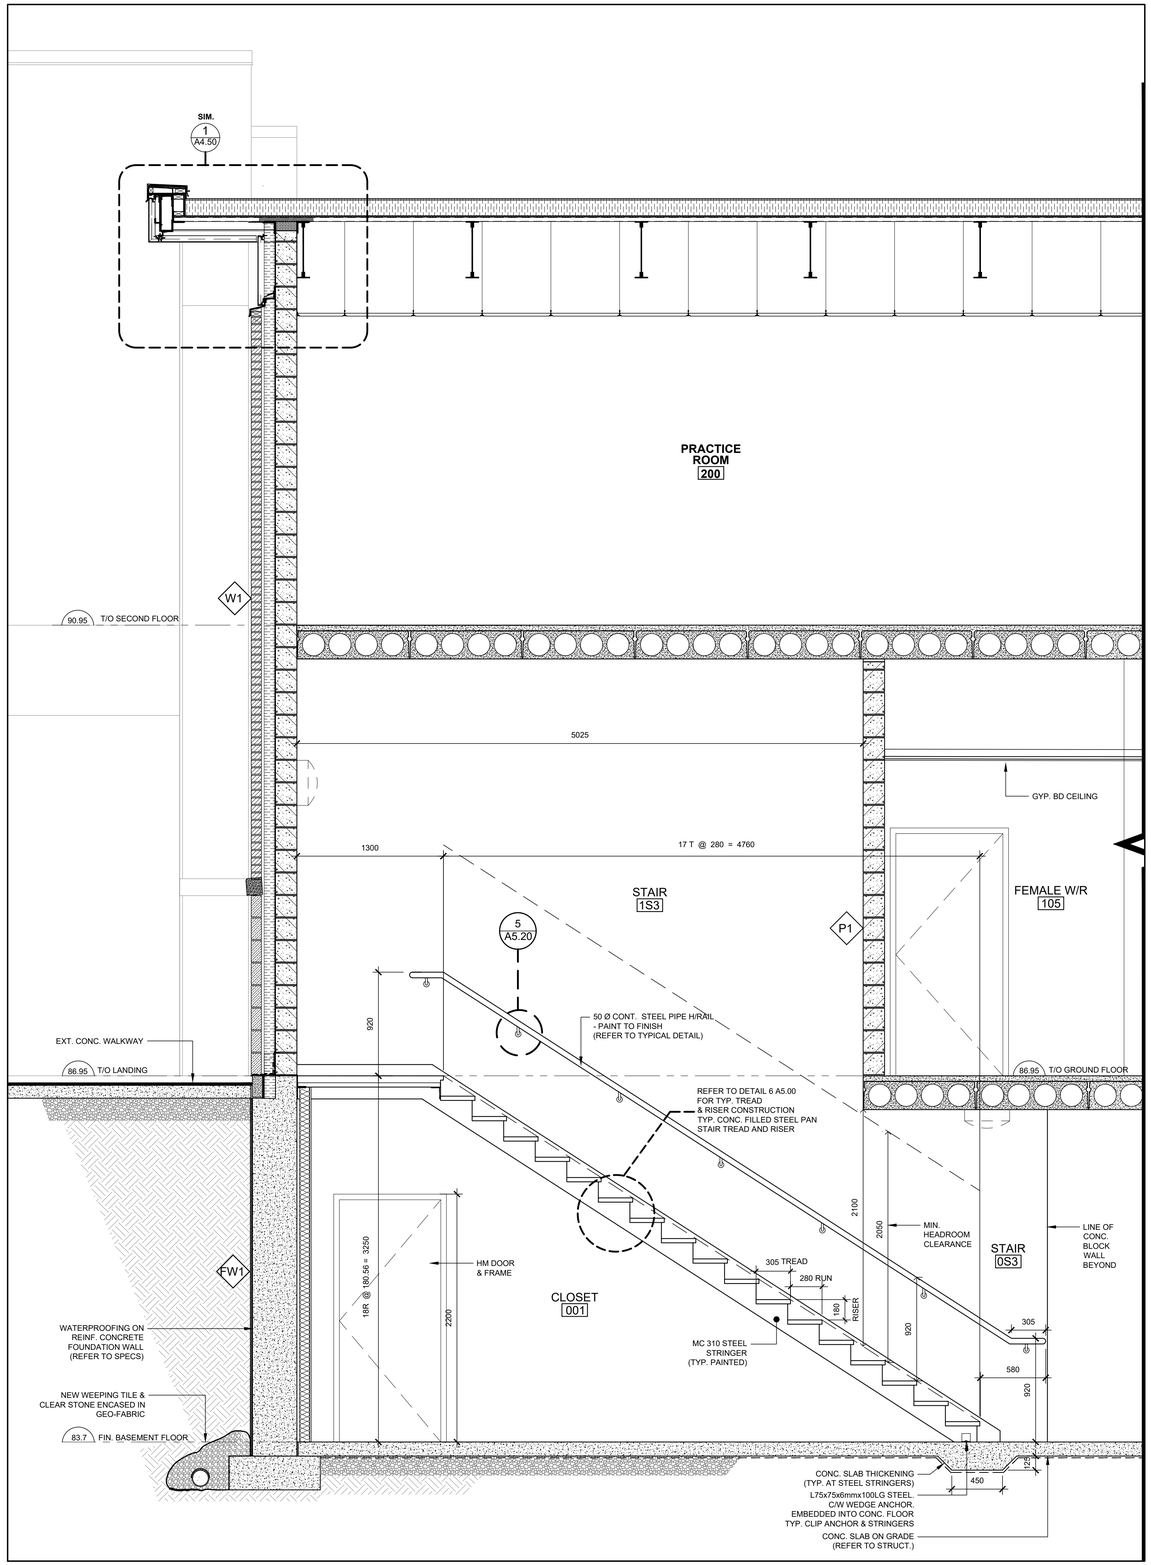


1 A5.30 WALL SECTION - EXIT STAIR
SCALE: 1:25

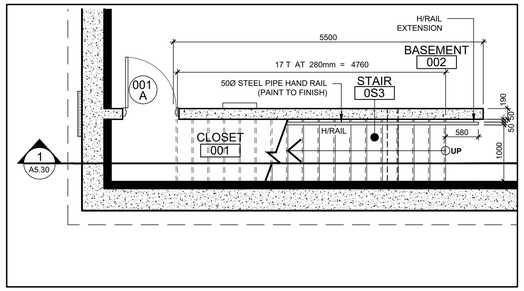


STAIR 0S3 - BASEMENT PLAN
SCALE: 1:50

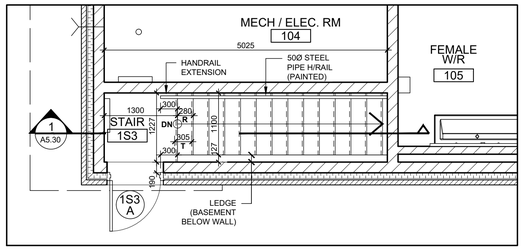

STAIR 1S3 - GROUND FLOOR - PLAN
SCALE: 1:50

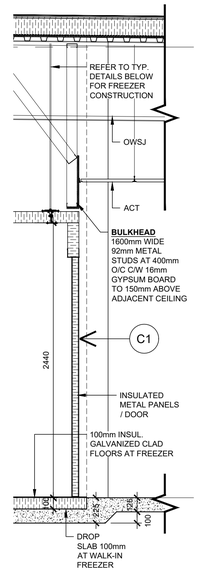

2A A5.30 SECTION
WALK-IN FREEZER
SCALE 1:25

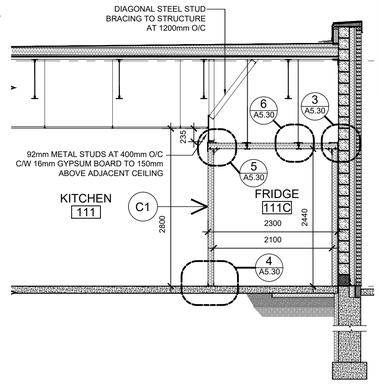


2 A5.30 SECTION - WALK-IN FRIDGE
SCALE 1:50

CONSTRUCTION NOTES


NOTE: USE SIMILAR DETAILS FOR WALK IN FREEZER CONSTRUCTION (REFER TO PLANS FOR EXTENTS)

C1 100mm THK x 2440mm HIGH INSULATED METAL PANELS (IMP) C/W 100mm THK IMP CEILING SUSPENDED FROM STRUCTURE ABOVE BY 10mm GALVANIZED THREADED RODS AT 1800mm O/C (MAX). PROVIDE A CONTINUOUS SELF ADHERING AIR/VAPOUR BARRIER TO THE INTERIOR FACE OF THE SURROUNDING CONCRETE BLOCK WALL. PROVIDE 25mm VERTICAL METAL HAT CHANNELS AT EACH WALL PANEL JOINT.


DOORS: PROVIDE A 1000mm x 2135mm (64mm - INSULATED COLD STORAGE (ICS) DOOR C/W LATCH. INFITTING SMART DOOR WITH MAGENTIC GASKET, DOOR CLOSER, INSIDE SAFETY RELEASE, BRUSHED ALUMINUM HARDWARE & FRAME WITH PROVISIONS FOR A PADLOCK SUPPLIED BY OTHERS. FREEZER DOOR TO BE COMPLETE WITH DOOR FRAME HEATER AND PRE-WIRED VENT PORT. PROVIDE SWEEP SEAL AT DOOR.

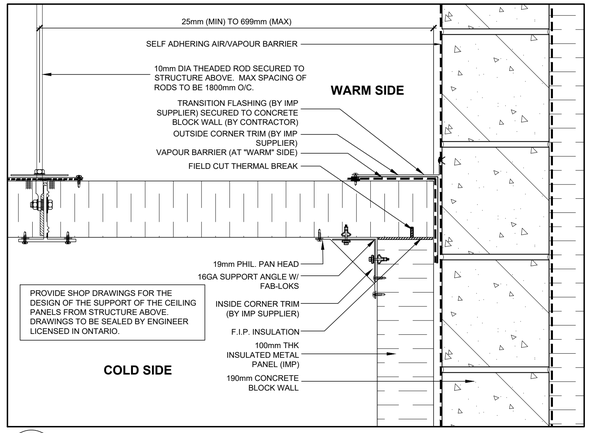


3 A5.30 TYP. DETAIL - FRIDGE / FREEZER CEILING AT CONC.E BLOCK WALL
SCALE 1:5

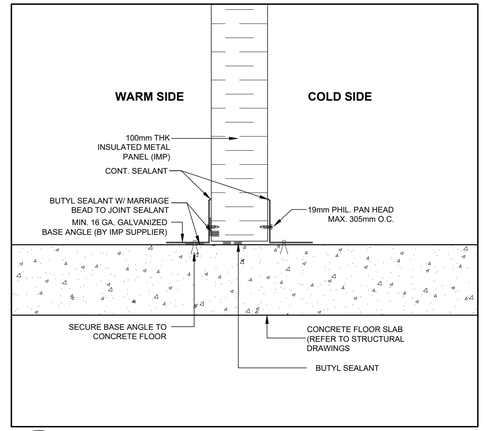

4 A5.30 TYP. DETAIL - FRIDGE / FREEZER WALL BASE
SCALE 1:5

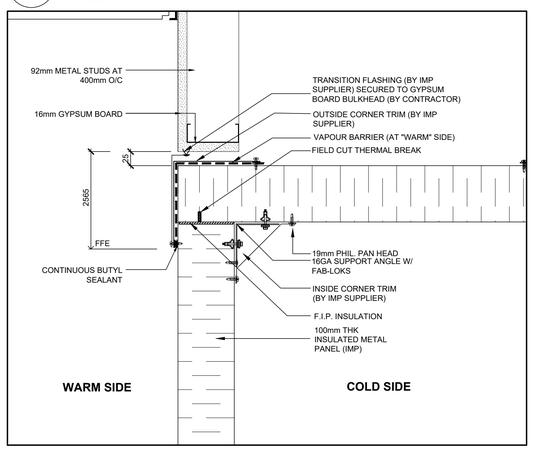

5 A5.30 DETAIL - COLD ROOM CEILING AT BULKHEAD
SCALE 1:5

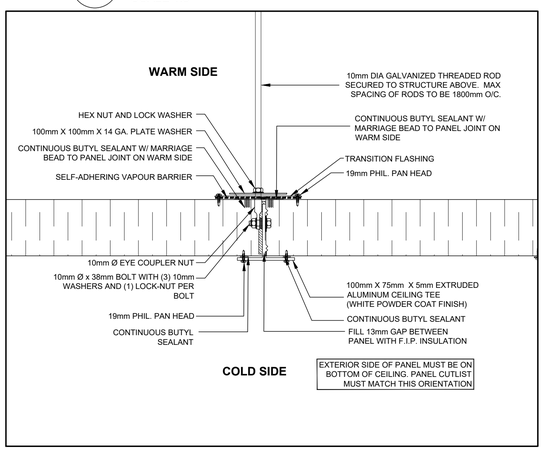

6 A5.30 TYPICAL DETAIL - COLD ROOM CEILING SUPPORT
SCALE 1:5

HRVATSKI NARODNI DOM
CROATIAN NATIONAL HOME

LEGEND

ALUM.	ALUMINUM
A/V	AIR / VAPOUR
BD.	BOARD
BLK.	BLOCK
BRG.	BEARING
CONC.	CONCRETE
CONT.	CONTINUOUS
C/W	COMPLETE WITH
℄	CENTRE LINE
DN.	DOWN
EIFS	EXTERIOR INSULATED FINISH SYSTEM
EXT.	EXTERIOR
FIN.	FINISHED
Ga.	GAUGE
GALV.	GALVANIZED
GYP.	GYPSUM
HM	HOLLOW METAL
HP.	HIGH POINT
LP.	LOW POINT
MIN.	MINIMUM
HSS.	HOLLOW STRUCTURAL STEEL
O/C	ON CENTRE
PTW	PRESSURE TREATED WOOD
REQ'D	REQUIRED
RD	ROOF DRAIN
RWL	RAIN WATER LEADER
SIM	SIMILAR
STRUCT.	STRUCTURAL
T/O	TOP OF
TYP.	TYPICAL
U/S	UNDERSIDE

NO	REVISIONS	DATE
10	ISSUED FOR TENDER	2026-03-02
9	ISSUED PER BLDG. DEPT COMMENTS	2025-12-11
8	ISSUED PER BLDG. DEPT COMMENTS	2025-10-22
7	ISSUED FOR PERMIT	2025-03-26
6	ISSUED FOR SPA SUBMISSION #6	2025-03-07
5	ISSUED FOR SPA SUBMISSION #5	2024-12-20
4	ISSUED FOR SPA SUBMISSION #4	2024-10-03
3	ISSUED FOR SPA SUBMISSION #3	2024-06-25
2	ISSUED FOR SPA SUBMISSION #2	2024-01-03
1	ISSUED FOR SPA	2022-10-26

DRAWINGS ARE NOT TO BE SCALED. CONTRACTOR MUST CHECK AND VERIFY ALL DIMENSIONS AND CONDITIONS ON THE PROJECT, AND MUST REPORT ANY DISCREPANCIES TO THE ARCHITECTS BEFORE PROCEEDING WITH THE WORK. THE USE OF THIS DRAWING OR PART THEREOF IS FORBIDDEN WITHOUT THE WRITTEN APPROVAL OF THE ARCHITECTS.


NEW CULTURAL CLUB 'CROATIAN NATIONAL HOME'
615 BARTON STREET,
STONEY CREEK, ON.

STAIR DETAILS & FRIDGE / FREEZER DETAILS


GRGURIC ARCHITECTS INCORPORATED
28 KING STREET EAST, UNIT B
STONEY CREEK, ONTARIO, L8G 1J8
Tel. 905-664-8735 Fax. 905-664-8737
Web: www.2gai.com

SCALE: AS NOTED	PROJECT: 2021-39
START DATE: AUGUST 2022	
DRAWN: RP	DRAWING: A5.30
CHECKED: JG	
PRINT DATE	02/27/26


C:\Data\2021\2021-39-New-Croatian-National-Home\65drawings\12-WorKing Drawings\A5.00-Building-Sections-(2021-39).dwg

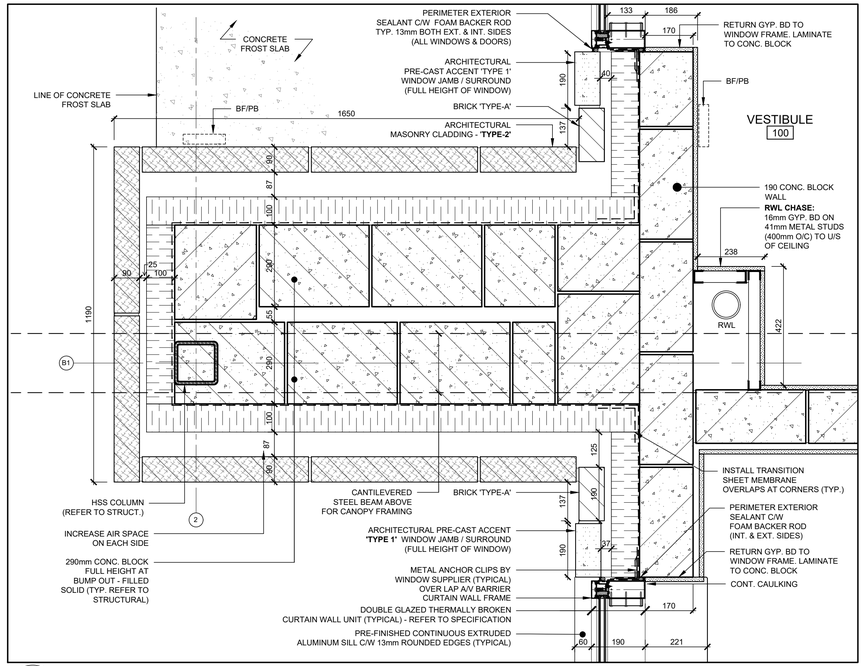


1 A5.40 PLAN DETAIL
SCALE: 1:10

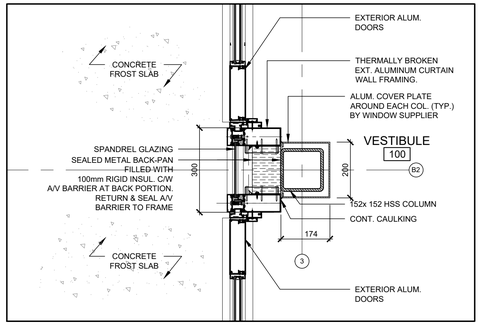


2 A5.40 PLAN DETAIL
SCALE: 1:10

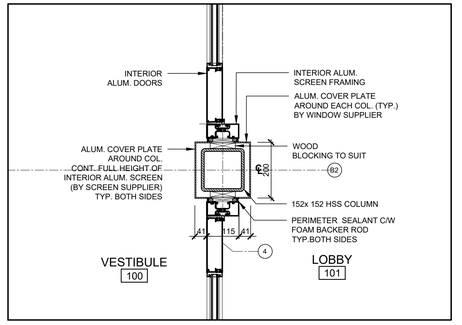


3 A5.40 PLAN DETAIL
SCALE: 1:10

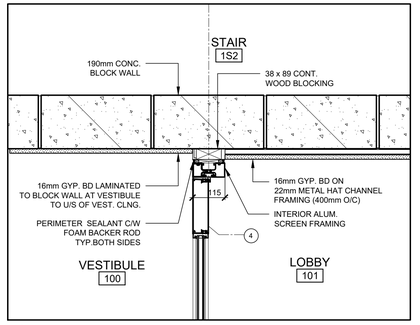


4 A5.40 PLAN DETAIL
SCALE: 1:10

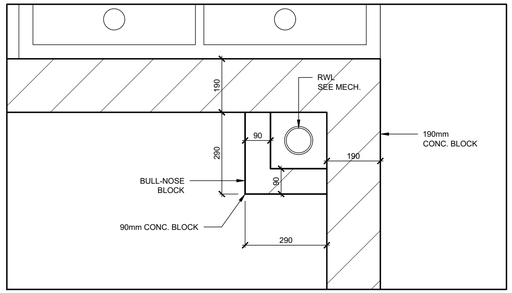


5 A5.40 PLAN DETAIL - RWL CHASE
SCALE: 1:10

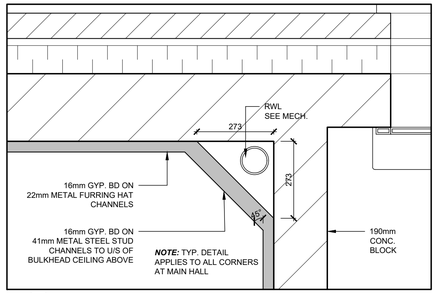


6 A5.40 PLAN DETAIL - RWL CHASE (TYP.)
SCALE: 1:10

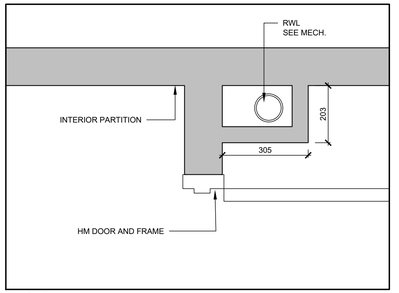


7 A5.40 PLAN DETAIL - RWL CHASE
SCALE: 1:10

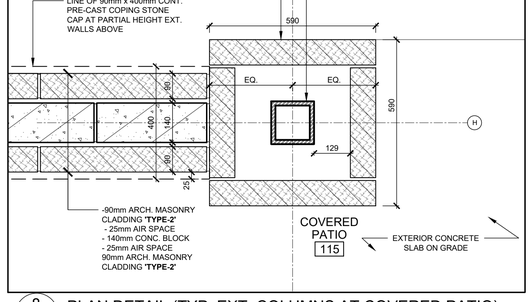


8 A5.40 PLAN DETAIL (TYP. EXT. COLUMNS AT COVERED PATIO)
SCALE: 1:10

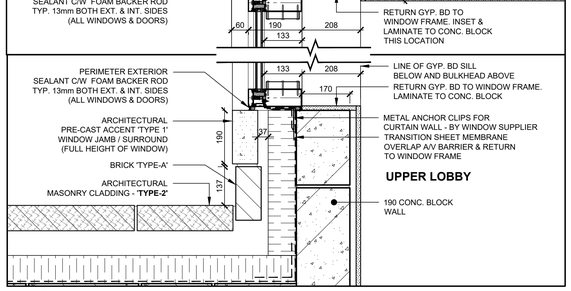


9 A5.40 PLAN DETAIL - CURTAIN WALL
SCALE: 1:10

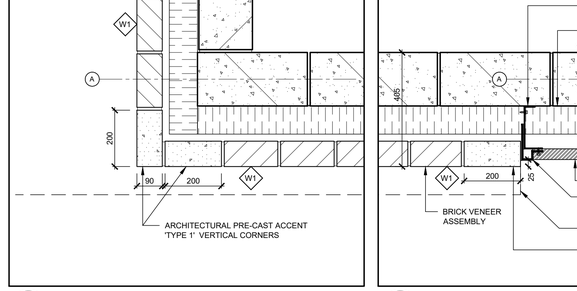


10 A5.40 PLAN DETAIL
SCALE: 1:10

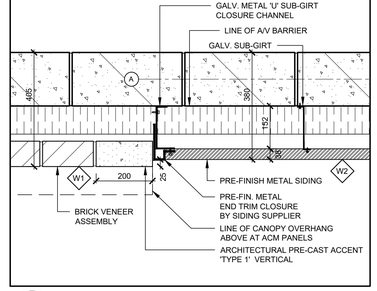


11 A5.40 PLAN DETAIL
SCALE: 1:10

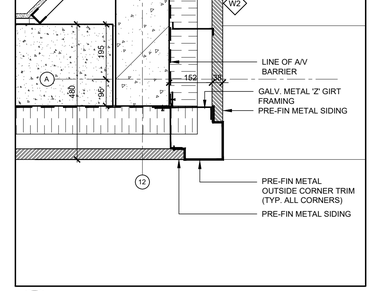


12 A5.40 PLAN DETAIL
SCALE: 1:10

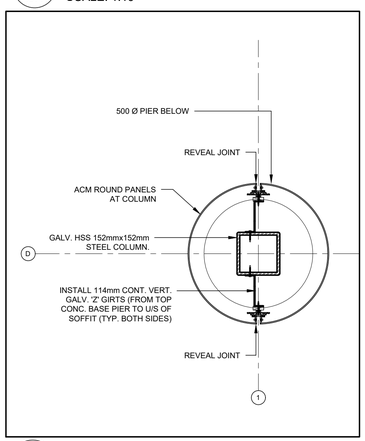


13 A5.40 PLAN DETAIL - CANOPY COLUMN
SCALE: 1:10

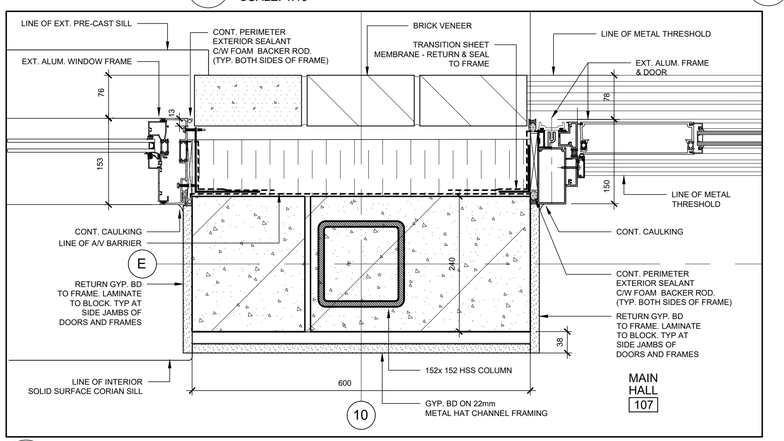

14 A5.40 PLAN DETAIL - TYPICAL AT COLUMNS AT MAIN HALL 107 - WEST WALL
SCALE: 1:5

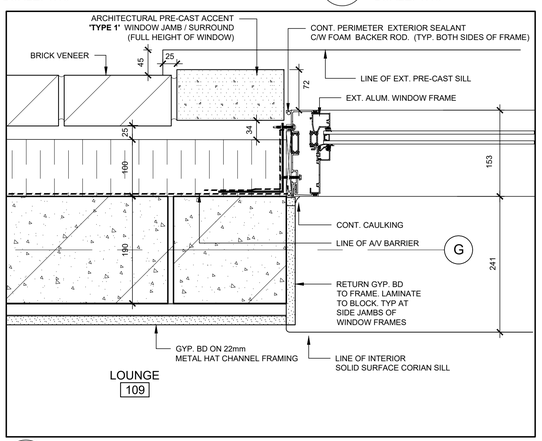

15 A5.40 PLAN DETAIL - TYP. WINDOW JAMB
SCALE: 1:5

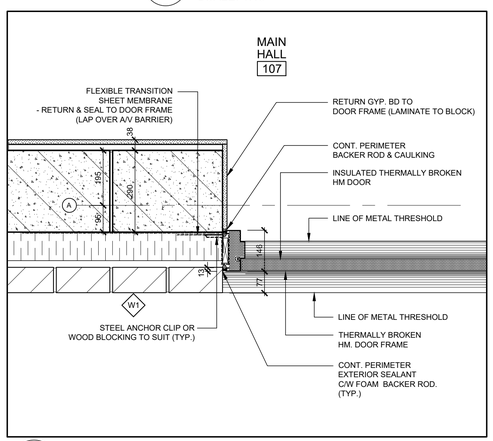

16 A5.40 PLAN DETAIL - TYP. HM DOOR
SCALE: 1:10

HRVATSKI NARODNI DOM
GROATIAN NATIONAL HOME

LEGEND

ACM	ALUMINUM COMPOSITE PANEL
ALUM.	ALUMINUM
ANOD	ANODIZED
A/V	AIR / VAPOUR
BD.	BOARD
BF/PB	BARRIER FREE PUSH BUTTON
BLK.	BLOCK
BRG.	BEARING
CLNG	CEILING
CONC.	CONCRETE
CONT.	CONTINUOUS
COL	COLUMN
C/W	COMPLETE WITH
℄	CENTRE LINE
DBL.	DOUBLE
DN.	DOWN
EIFS	EXTERIOR INSULATED FINISH SYSTEM
EX.	EXISTING
EXT.	EXTERIOR
FIN.	FINISHED
Ga.	GAUGE
GALV.	GALVANIZED
GYP.	GYPSUM
HM	HOLLOW METAL
HP	HIGH POINT
HSS	HOLLOW STRUCTURAL STEEL
INSUL.	INSULATION
LP.	LOW POINT
MIN.	MINIMUM
HSS.	HOLLOW STRUCTURAL STEEL
O/C	ON CENTRE
PTW	PRESSURE TREATED WOOD
REQ'D	REQUIRED
RD	ROOF DRAIN
RM	ROOM
RWL	RAIN WATER LEADER
SIM	SIMILAR
STRUCT.	STRUCTURAL
T/O	TOP OF
TYP.	TYPICAL
U/S	UNDERSIDE
WD	WOOD

NO	REVISIONS	DATE
10	ISSUED FOR TENDER	2026-03-02
9	ISSUED PER BLDG. DEPT COMMENTS	2025-12-11
8	ISSUED PER BLDG. DEPT COMMENTS	2025-10-22
7	ISSUED FOR PERMIT	2025-03-26
6	ISSUED FOR SPA SUBMISSION #6	2025-03-07
5	ISSUED FOR SPA SUBMISSION #5	2024-12-20
4	ISSUED FOR SPA SUBMISSION #4	2024-10-03
3	ISSUED FOR SPA SUBMISSION #3	2024-06-25
2	ISSUED FOR SPA SUBMISSION #2	2024-01-03
1	ISSUED FOR SPA	2022-10-26

DRAWINGS ARE NOT TO BE SCALED. CONTRACTOR MUST CHECK AND VERIFY ALL DIMENSIONS AND CONDITIONS ON THE PROJECT, AND MUST REPORT ANY DISCREPANCIES TO THE ARCHITECTS BEFORE PROCEEDING WITH THE WORK. THE USE OF THIS DRAWING OR PART THEREOF IS FORBIDDEN WITHOUT THE WRITTEN APPROVAL OF THE ARCHITECTS.

NEW CULTURAL CLUB 'CROATIAN NATIONAL HOME'
615 BARTON STREET,
STONEY CREEK, ON.

PLAN DETAILS

GRGURIC ARCHITECTS INCORPORATED
28 KING STREET EAST, UNIT B
STONEY CREEK, ONTARIO, L8G 1J8
Tel. 905-664-8735 Fax. 905-664-8737
Web: www.2gai.com

SCALE: AS NOTED	PROJECT: 2021-39
START DATE: AUGUST 2022	
DRAWN: RP	DRAWING: A5.40
CHECKED: JG	
PRINT DATE	02/27/26

S:\Data\2021\2021-39-New-Croatian-National-Home\05drawings\12-Working Drawings\A5.20-Plan-Details-[2021-39].dwg


DOOR SCHEDULE


ROOM NAME	DOOR NO.	DOORS								FRAMES						REMARKS
		WIDTH	HEIGHT	THK.	FIRE	TYPE	MAT'L	FINISH	GLASS	TYPE	MAT'L	FINISH	GLASS	PANIC BAR	DOOR CLOSER	
BASEMENT																
CLOSET	001A	900	2150	44	45 min	A	HM	PAINT	-	1	HM	PAINT	-	-	YES	
BASEMENT	002A	950	2150	44	-	A	HM	PAINT	-	1	HM	PAINT	-	-	YES	
MACHINE ROOM	003A	950	2150	44	45 min	A	HM	PAINT	-	1	HM	PAINT	-	-	YES	
GROUND FLOOR																
VESTIBULE	100A	(2) 950	2440	44	-	C	ALUM	ANOD	DGS	CW4	ALUM	ANOD	DGS	YES	YES	INS, WS, TH, CL, CH, OHS
VESTIBULE	100B	(2) 950	2440	44	-	C	ALUM	ANOD	DGS	CW4	ALUM	ANOD	DGS	YES	YES	PDO, INS, WS, TH, CL, CH, OHS, HCPB
MAIN LOBBY	100C	(2) 950	2440	44	-	C	ALUM	ANOD	TG	SC1	ALUM	ANOD	TG	YES	YES	
MAIN LOBBY	100D	(2) 950	2440	44	-	C	ALUM	ANOD	TG	SC1	ALUM	ANOD	TG	YES	YES	PDO, HCPB
UNIVERSAL W/R	103A	950	2150	44	-	A	SCWD	PLAM	-	1	HM	PAINT	-		YES	PDO, HCPB
MECH. & ELEC. ROOM	104A	950	2150	44	45 min	A	HM	PAINT	-	1	HM	PAINT	-		YES	
FEMALE W/R	105A	950	2150	44	-	A	SCWD	PLAM	-	1	HM	PAINT	-		YES	
MALE W/R	106A	950	2150	44	-	A	SCWD	PLAM	-	1	HM	PAINT	-		YES	
MAIN HALL	107A	(2) 1220	2440	44	-	A	SCWD	PLAM	-	1	HM	PAINT	-	YES		
MAIN HALL	107B	(2) 1220	2440	44	-	A	SCWD	PLAM	-	1	HM	PAINT	-	YES		
MAIN HALL	107C	1220	2440	44	45 min	A	SCWD	PLAM	-	1	HM	PAINT	-		YES	CL, OHS
MAIN HALL	107D	(2) 950	2150	44	-	D	HM	PAINT	-	1	HM	PAINT	-			DOUBLE SWINGING DOORS, CL, OHS
MAIN HALL	107E	(2) 950	2150	44	45 min	A	SCWD	PLAM	-	1	HM	PAINT	-		YES	
MAIN HALL	107F	(2) 950	2150	44	-	A	HM	PAINT	-	1	HM	PAINT	-	YES	YES	INS, WS, TH, CL, CH, PH, OHS
MAIN HALL	107G	(2) 950	2440	44	-	A	ALUM	ANOD	DGS	2	ALUM	ANOD	DGS	YES	YES	INS, WS, TH, CL, PH, OHS
MAIN HALL	107H	(2) 950	2440	44	-	A	ALUM	ANOD	DGS	2	ALUM	ANOD	DGS	YES	YES	INS, WS, TH, CL, PH, OHS
MAIN HALL	107 I	5800	3000	44	-	E	ALUM	ANOD	DGS	-	ALUM	ANOD	-			MULTI-TRACK SLIDER DOORS (REFER TO SPECS)
CUSTODIAN	108A	950	2150	44	45 min	A	HM	PAINT	-	1	HM	PAINT	-		YES	CL, OHS
LOUNGE	109A	950	2150	44	-	A	SCWD	PLAM	-	1	HM	PAINT	-			
LOUNGE	109B	950	2440	44	-	A	HM	PAINT	-	1	HM	PAINT	-		YES	INS, WS, TH, CL, PH, OHS
OFFICE	110A	950	2150	44	-	B	HM	PAINT	TG	1	HM	PAINT	-			
FILES	110B	900	2150	44	45 min	A	HM	PAINT	-	1	HM	PAINT	-			
BAR	111A	950	2150	44	-	A	HM	PAINT	-	1	HM	PAINT	-		YES	
KITCHEN	111B	1220	2150	44	-	A	HM	-	-	1	HM	PAINT	-	YES	YES	INS, WS, TH, CL, CH, PH, OHS
KITCHEN STORAGE	112A	950	2150	44	-	A	HM	PAINT	-	1	HM	PAINT	-			PROVIDE A 1220mm x 2135mm INSULATED COLD STORAGE (ICS) DOOR C/W LATCH.
W/R	113A	950	2150	44	-	A	HM	PAINT	-	1	HM	PAINT	-			
MECH. & ELEC. ROOM	114A	950	2150	44	45 min	A	HM	PAINT	-	1	HM	PAINT	-		YES	
STAIR	1S2 A	900	2350	44	-	A	HM	PAINT	-	1	HM	PAINT	-		YES	INS, WS, TH, CL, CH, OHS
STAIR	1S3 A	900	2150	44	-	A	HM	PAINT	-	1	HM	PAINT	-		YES	INS, WS, TH, CL, CH, OHS
SECOND FLOOR																
PRACTICE ROOM	200A	950	2150	44	45 min	B	HM	PAINT	FGL	4	HM	PAINT	FGL		YES	
INSTRUMENTS	200B	950	2150	44	-	A	HM	PAINT	-	1	HM	PAINT	-			
COSTUMES	201A	950	2150	44	45 min	B	HM	PAINT	FGL	1	HM	PAINT	-		YES	
COSTUMES	201B	950	2150	44	45 min	A	HM	PAINT	-	1	HM	PAINT	-		YES	
STAIR	2S2 A	900	2150	44	45 min	B	HM	PAINT	FGL	1	HM	PAINT	-		YES	CL.
STAIR	2S2 B	900	2150	44	45 min	A	HM	PAINT	-	1	HM	PAINT	-		YES	CL.
CLOSET	201C	(3) 800	2134	44	-	A	SCWD	PLAM	-	1	WD	PAINT	-			TRIPLE SLIDING TRACK

ROOM FINISH SCHEDULE


ROOM NO.	ROOM NAME	FLOOR FINISH	BASE	WALL		CEILING			REMARKS
				MAT'L	FINISH	MAT'L.	FINISH	HEIGHT	
BASEMENT									
0S1	STAIR	PT	PT	GYP. BD	PAINT	EXPOSED STRUCT.	PAINT	2950	**NOTE:** PORCELAIN TILE AT MIDDLE LANDING **STAIR TREADS & RISERS:** PORCELAIN TILE C/W RUBBER NOSING
0S3	STAIR	-	-	CONC. BLK	PAINT	EXPOSED STRUCT.	PAINT	VARIES	**NOTE:** VCT & RB - AT UPPER LANDING **STAIR TREADS:** RUBBER **STAIR RISERS:** PAINTED STEEL (REFER TO SECTION DETAILS)
001	CLOSET	SEALED CONC.	RB	CONC. BLK/ GYP. BD	PAINT/ PAINT	EXPOSED STRUCT.	PAINT	VARIES	
002	BASEMENT	SEALED CONC.	RB	CONCRETE / GYP. BD	PAINT/ PAINT	EXPOSED STRUCT.	PAINT	2950	
003	MACHINE ROOM	SEALED CONC.	RB	CONCRETE	PAINT	EXPOSED STRUCT.	PAINT	2950	
GROUND FLOOR									
1S1	STAIR	PT	PT	GYPSUM BD.	PAINT	GYPSUM BD.	PAINT	VARIES	**NOTE:** PORCELAIN TILE AT MIDDLE LANDING **STAIR TREADS & RISERS:** PORCELAIN TILE C/W RUBBER NOSING
1S2	STAIR	VCT	RB	GYPSUM BD./ CONC. BLK.	PAINT / PAINT	ACT	ACT-1	VARIES	**NOTE:** VCT & RB - AT LOWER, MIDDLE & UPPER LANDINGS **STAIR TREADS:** RUBBER **STAIR RISERS:** PAINTED STEEL (REFER TO SECTION DETAILS)
1S3	STAIR	VCT	RB	CONC. BLK.	PAINT	EXPOSED STRUCT.	PAINT	VARIES	**NOTE:** VCT & RB - AT UPPER LANDING **STAIR TREADS:** RUBBER **STAIR RISERS:** PAINTED STEEL (REFER TO SECTION DETAILS)
100	VESTIBULE	PT	PT	GYPSUM BD.	PAINT	GYPSUM BD.	PAINT	3200	**NOTE:** GYP. BD TO BE LAMINATED TO CONC. BLOCK WALL WITHIN VESTIBULE (REFER TO PLAN DETAILS)
101	MAIN LOBBY	PT	PT	GYPSUM BD.	PAINT	GYP BD / ACT	PAINT/ACT-2	3048	NOTE: HEIGHT VARIES AT OPEN ATRIUM PORTION ABOVE VESTIBULE TO 6743mm (REFER TO SECTIONS)
102A	ALCOVE	PT	PT	GYPSUM BD.	PAINT	ACT	ACT-2	2900	
103	UNIVERSAL W/R	PT	-	CONC. BLK. / GYP. BD	GWT	GYPSUM BD.	PAINT	2800	**NOTE:** INSTALL GLAZED WALL TILE (GWT) FULL HEIGHT AROUND PERIMETER OF ROOM
104	ELECTRICAL ROOM	SEALED CONC.	RB	CONC. BLK.	PAINT	EXPOSED STRUCT.	PAINT	3700	
104A	SPRINKLER	SEALED CONC.	RB	CONC. BLK.	PAINT	EXPOSED STRUCT.	PAINT	3700	
105	FEMALE W/R	PT	PT	CONC. BLK.	GWT	GYPSUM BD.	PAINT	2800	**NOTE:** INSTALL GLAZED WALL TILE (GWT) FULL HEIGHT AROUND PERIMETER OF ROOM
106	MALE W/R	PT	PT	CONC. BLK.	GWT	GYPSUM BD.	PAINT	2800	**NOTE:** INSTALL GLAZED WALL TILE (GWT) FULL HEIGHT AROUND PERIMETER OF ROOM
107	MAIN HALL	-	-	GYPSUM BD.	PAINT	GYP BD / ACT	PAINT/ACT-2	VARIES	
107A	STORAGE	VCT	RB	CONC. BLK / GYPSUM BD	PAINT / PAINT	ACT	ACT-1	2800	
107B	STORAGE	VCT	RB	CONC. BLK.	PAINT	ACT	ACT-1	2800	
108	CUSTODIAN	PT	PT	GYPSUM BD.	PAINT	ACT	ACT-1	2800	
109	LOUNGE	LVT	RB	GYPSUM BD.	PAINT	ACT	ACT-1	3000	
110A	FILES	VCT	RB	GYPSUM BD.	PAINT	GYP. BD	PAINT	VARIES	
110	OFFICE	LVT	PT	GYPSUM BD.	PAINT	GYP. BD. / ACT	PAINT/ACT-1	2800	
111	KITCHEN	PT	PT	CONC. BLK.	PAINT	GYP. BD. / ACT	PAINT/ACT-3	2800	
111A	BAR	PT	PT	CONC. BLK.	CWT	ACT	ACT-1	2985	**NOTE:** INSTALL CERAMIC WALL TILE (CWT) FULL HEIGHT AROUND PERIMETER OF ROOM TO U/S OF CEILING
111B	WALK-IN FREEZER	SEALED CONC.	-	CONC. BLK.	PAINT	EXPOSED STRUCT.	-	4000 (STRUCT.) 2440 (FREEZER)	WHITE EMBOSSED INTERIOR & EXTERIOR INSULATED METAL PANELS - FREEZER 100m INSUL. GALVANIZED CLAD FLOOR AT DROPPED SLAB IN FREEZER
111C	WALK-IN FRIDGE	SEALED CONC.	-	CONC. BLK.	PAINT	EXPOSED STRUCT.	-	4000 (STRUCT.) 2440 (FRIDGE)	WHITE EMBOSSED INTERIOR & EXTERIOR INSULATED METAL PANELS - FREEZER
112	KITCHEN STORAGE	VCT	RB	CONC. BLK.	PAINT	ACT	ACT-3	2800	
113	W/R	PT	PT	CONC. BLK.	PAINT	GYPSUM BD.	PAINT	2800	
114	MECH. & ELEC. ROOM	SEALED CONC.	RB	CONC. BLK.	PAINT	EXPOSED STRUCT.	PAINT	4000	
115	COVERED PATIO AREA	COLOURED CONC.	-	-	-	-	-	-	
SECOND FLOOR									
2S1	STAIR	PT	PT	GYPSUM BD.	PAINT	GYP. BD.	PAINT	VARIES	**NOTE:** PORCELAIN TILE AT MIDDLE LANDING **STAIR TREADS & RISERS:** PORCELAIN TILE C/W RUBBER NOSING
2S2	STAIR	VCT	RB	CONC BLK./ GYP BD.	PAINT/ PAINT	GYP. BD.	PAINT	VARIES 2400 UPPER LANDING	**NOTE:** VCT&RB - AT LOWER, MIDDLE & UPPER LANDINGS CLNG HT: 2400 UPPER LANDING **STAIR TREADS:** RUBBER **STAIR RISERS:** PAINTED STEEL (REFER TO SECTION DETAILS)
200	PRACTICE ROOM	LVT	RB	CONC BLK./ GYP BD.	PAINT/ PAINT	ACT	ACT-1	2743	
200A	INSTRUMENTS	VCT	RB	CONC BLK./ GYP BD.	PAINT/ PAINT	ACT	ACT-1	2743	
201	COSTUMES	VCT	RB	CONC BLK./ GYP BD.	PAINT/ PAINT	ACT	ACT-1	2400	
201A	CLOSET	VCT	RB	CONC BLK./ GYP BD.	PAINT/ PAINT	EXPOSED STRUT.	PAINT	3500	
202A	ALCOVE	PT	PT	GYPSUM BD.	PAINT	GYP	PAINT	2743	
203	BALCONY	PT	PT	GYPSUM BD.	PAINT	GYP	PAINT	2743	

CURTAIN WALL FRAME TYPES

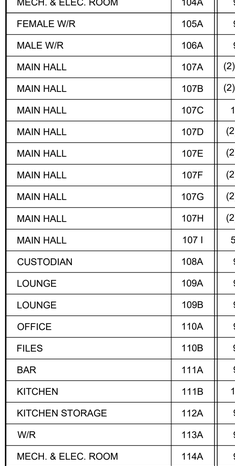

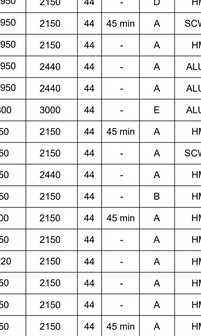



FRAME TYPES

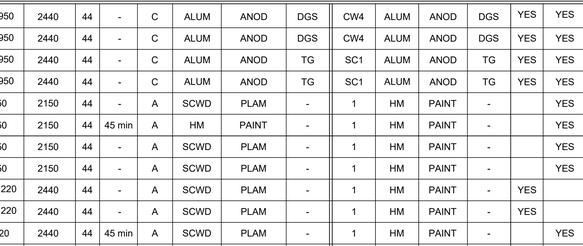


DOOR TYPES



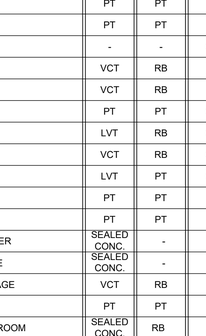


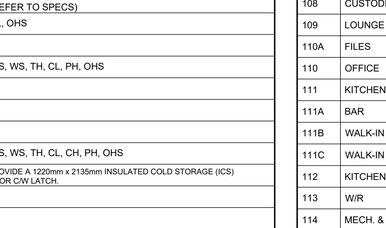

WINDOW TYPES

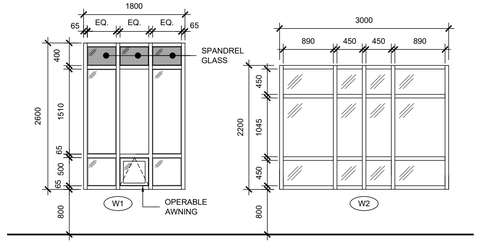

INTERIOR SCREEN TYPES

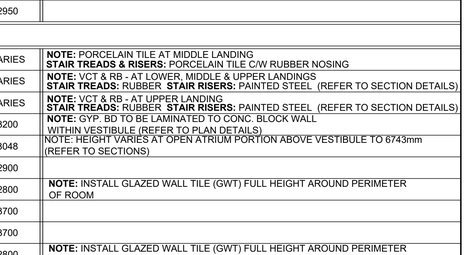

GENERAL NOTES

1. GENERAL CONTRACTOR TO FIELD VERIFY ALL DOOR & FRAME / SCREEN QUANTITIES & DIMENSIONS PRIOR TO FABRICATION

2. GENERAL CONTRACTOR TO CO-ORDINATE LOCATION & INSTALLATION OF PUSH BUTTON / AUTOMATIC DOOR OPERATIONS AND ALL OTHER RELATED TRADES. TO BE SUPPLIED BY GENERAL CONTRACTOR & INSTALLED BY ELECTRICAL

3. REFER TO DOOR SCHEDULE FOR FIRE RESISTANCE RATINGS FOR DOOR, FRAMES & GLAZED FRAMES / SCREENS.

4. ALL HM. DOORS & FRAMES TO BE PAINTED.

5. REFER TO PLANS / DETAILS & WALL SECTIONS FOR LOCATIONS OF REQUIRED STEEL LINTELS / ANGLES (BY GENERAL CONTRACTOR) AND ANY FORMED ALUMINUM CLOSURE ANGLES OR SUPPORTS FOR DOOR / FRAMES (BY DOOR / FRAME INSTALLER)

6. AT ALL EXTERIOR DOORS PROVIDE CONTINUOUS SEALANT & BACKER ROD AROUND PERIMETER EDGES OF FRAME (TYP. FOR BOTH EXTERIOR & INTERIOR SIDES)

7. REFER TO DOOR HARDWARE SCHEDULE FOR ALL HOLD OPEN DEVICES, STRIKES, SECURITY, DOOR OPENERS, CLOSERS, PANIC HARDWARE, OVERHEAD STOPS, PUSH & KICK PLATES, ETC. & ANY OTHER DOOR HARDWARE REQUIREMENTS.

DOOR SCHEDULE LEGEND

ALUM	ALUMINUM
ANOD (CL)	ANODIZED CLEAR
ANOD (CO)	ANODIZED COLOURED
CH.	CONTINUOUS HINGE
CL.	CLOSER
CR	CARD READER
DC.	DOOR CONTACT
DG.	DOUBLE GLAZED
DGS	DOUBLE GLAZED SEALED INSULATING GLASS UNITS
ES	ELECTRICAL STRIKE
EX.	EXISTING
FGL	FIRE GLASS
HCPB.	HANDICAPPED PUSH BUTTON
HM	HOLLOW METAL
HOD	HOLD OPEN DEVICE
INS.	THERMALLY INSULATED DOOR / FRAME
ISP.	INSULATED SPANDREL GLASS PANEL
MAT'L	MATERIAL
MIN	MINUTE
OHS	OVER HEAD STOP
PDO	POWER DOOR OPERATOR
PH.	PANIC HARDWARE
TG	TEMPERED GLASS
THK	THICKNESS
TH.	THRESHOLD
SU.	SEALED UNIT (GLAZING)
WS	WEATHER STRIPPING

HRVATSKI NARODNI DOM
CROATIAN NATIONAL HOME

LEGEND

ACT	ACOUSTIC CEILING TILE
BD	BOARD
BLK	BLOCK
C/W	COMPLETE WITH
CWT	CERAMIC WALL TILE
GWT	GLAZED WALL TILE
GYP	GYPSUM
LVT	LUXURY VINYL TILE
MAT'L	MATERIAL
MIN	MINIMUM
NIC	NOT IN CONTRACT
NTS	NOT TO SCALE
O/C	ON CENTRE
PT	PORCELAIN TILE
RB	RUBBER BASE
REL.	RELOCATED ITEM
SIM	SIMILAR
TYP	TYPICAL
VCT	VINYL COMPOSITE TILE
W/R	WASHROOM

NO	REVISIONS	DATE
10	ISSUED FOR TENDER	2026-03-02
9	ISSUED PER BLDG. DEPT COMMENTS	2025-12-11
8	ISSUED PER BLDG. DEPT COMMENTS	2025-10-22
7	ISSUED FOR PERMIT	2025-03-26
6	ISSUED FOR SPA SUBMISSION #6	2025-03-07
5	ISSUED FOR SPA SUBMISSION #5	2024-12-20
4	ISSUED FOR SPA SUBMISSION #4	2024-10-03
3	ISSUED FOR SPA SUBMISSION #3	2024-06-25
2	ISSUED FOR SPA SUBMISSION #2	2024-01-03
1	ISSUED FOR SPA	2022-10-26

DRAWINGS ARE NOT TO BE SCALED. CONTRACTOR MUST CHECK AND VERIFY ALL DIMENSIONS AND CONDITIONS ON THE PROJECT, AND MUST REPORT ANY DISCREPANCIES TO THE ARCHITECTS BEFORE PROCEEDING WITH THE WORK. THE USE OF THIS DRAWING OR PART THEREOF IS FORBIDDEN WITHOUT THE WRITTEN APPROVAL OF THE ARCHITECTS.

PRELIMINARY NOT FOR CONSTRUCTION


NEW CULTURAL CLUB 'CROATIAN NATIONAL HOME'
615 BARTON STREET,
STONEY CREEK, ON.

DOOR & ROOM FINISH SCHEDULE & WINDOW ELEVATIONS


GRGURIC ARCHITECTS INCORPORATED
28 KING STREET EAST, UNIT B
STONEY CREEK, ONTARIO, L8G 1J8
Tel. 905-664-8735 Fax. 905-664-8737
Web: www.2gai.com

SCALE: AS NOTED	PROJECT: 2021-39
START DATE: AUGUST 2022	
DRAWN: RP	DRAWING: A6.00
CHECKED: JG	
PRINT DATE	02/27/26


D:\Dwg\2021\2021-39-New-Croatian-National-Home\Ed\drawings\12-Working Drawings\A6.00-Schedules-[2021-39].dwg

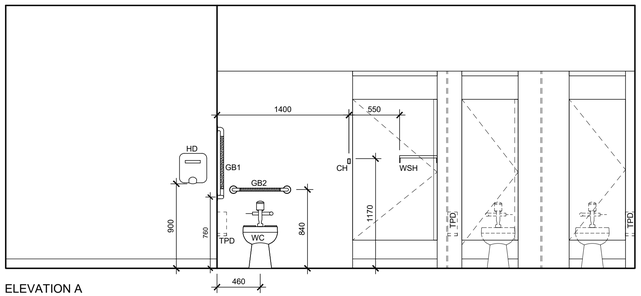


ELEVATION A

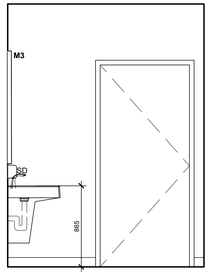

ELEVATION B

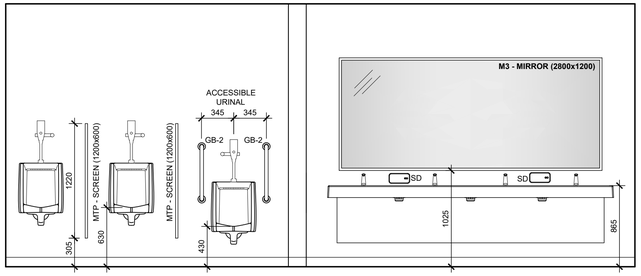


ELEVATION C

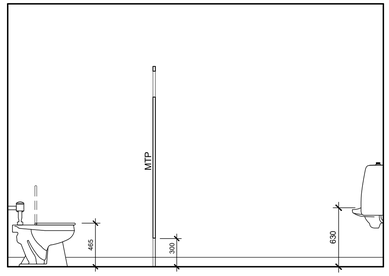


ELEVATION D


1 A7.00 MALE W/R INTERIOR ELEVATIONS
NTS

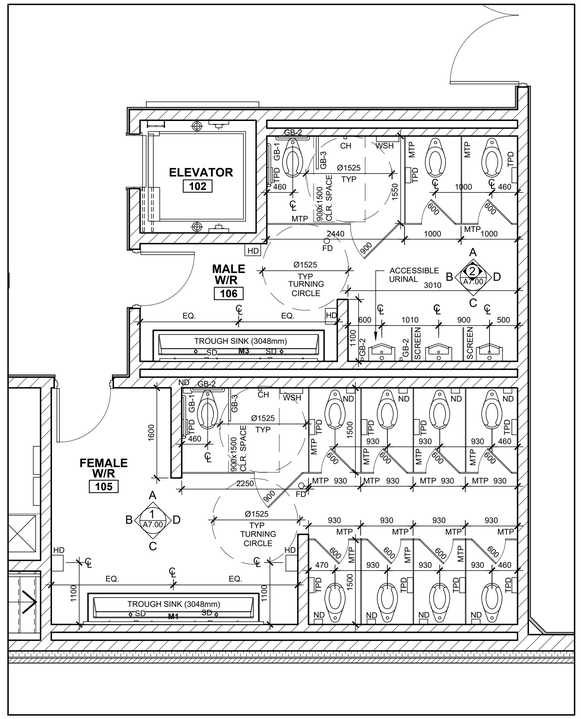


4 A7.00 FEMALE W/R ENLARGED PLAN
SCALE: 1:50

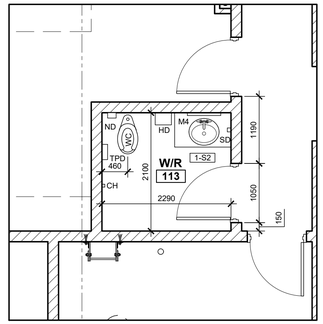


5 A7.00 W/R PLAN
SCALE: 1:50

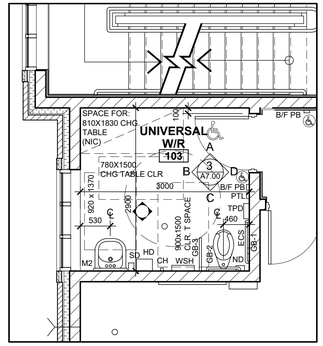


6 A7.00 UNIVERSAL W/R PLAN
SCALE: 1:50

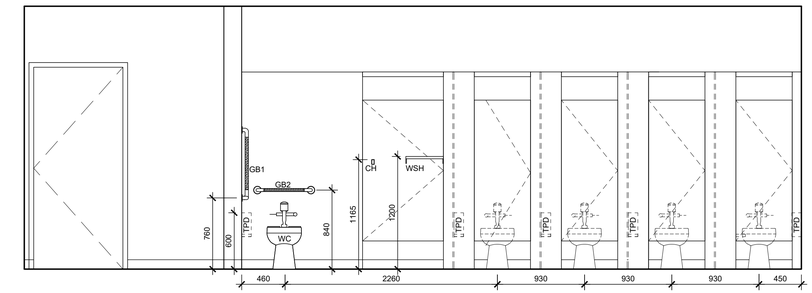


ELEVATION A

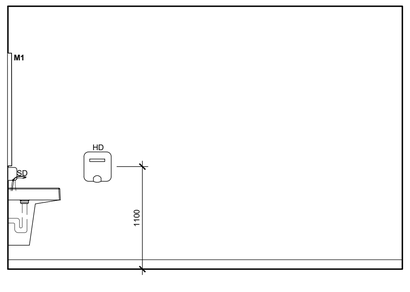

ELEVATION B

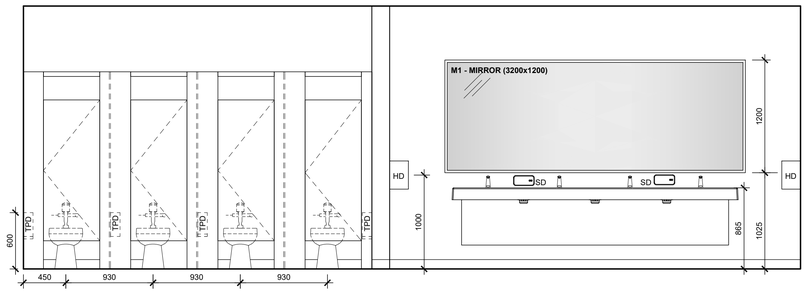


ELEVATION C

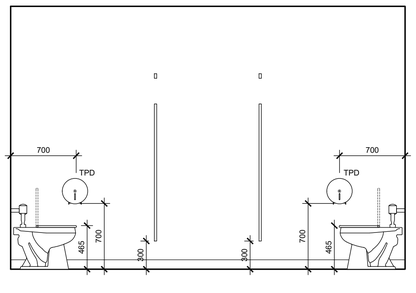


ELEVATION D


2 A7.00 FEMALE W/R INTERIOR ELEVATIONS
NTS

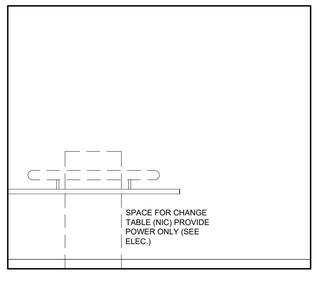


ELEVATION A

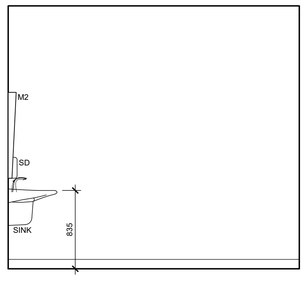

ELEVATION B

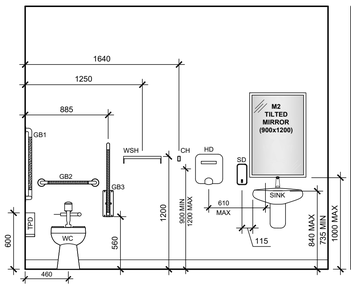

ELEVATION C

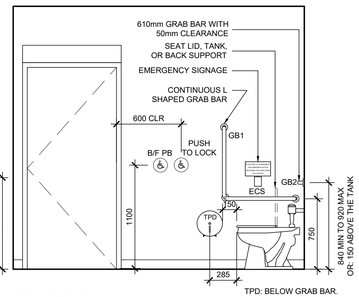

ELEVATION D

3 A7.00 UNIVERSAL WASHROOM INTERIOR ELEVATIONS
NTS

HRVATSKI NARODNI DOM
CROATIAN NATIONAL HOME

LEGEND

BBH	BASE BOARD HEATER
B/F PB	BARRIER FREE PUSH BUTTON
CH	COAT HOOK
CHG	CHANGE
CLR	CLEAR
CLR.T	CLEAR TRANSFER
DIA	DIAMETER
ECS	EMERGENCY CALL SWITCH
FD	FLOOR DRAIN
GB-#	GRAB BAR
HD	HAND DRYER
HYD	HYDRATION
MECH	MECHANICAL
MH	MOP HOLDER
MIN	MINIMUM
M#	MIRROR
MTP	METAL TOILET PARTITION
ND	NAPKIN DISPOSAL
NIC	NOT IN CONTRACT
NTS	NOT TO SCALE
OBC	ONTARIO BUILDING CODE
PDO	POWER DOOR OPERATOR
PTD	PAPER TOWEL DISPENSER
PTL	PUSH TO LOCK BUTTON
RWL	RAIN WATER LEADER
TPD	TOILET PAPER DISPENSER
UR-#	URINAL
W/R	WASHROOM
WSH	STEEL WALL SHELF

NO	REVISIONS	DATE
10	ISSUED FOR TENDER	2026-03-02
9	ISSUED PER BLDG. DEPT COMMENTS	2025-12-11
8	ISSUED PER BLDG. DEPT COMMENTS	2025-10-22
7	ISSUED FOR PERMIT	2025-03-26
6	ISSUED FOR SPA SUBMISSION #6	2025-03-07
5	ISSUED FOR SPA SUBMISSION #5	2024-12-20
4	ISSUED FOR SPA SUBMISSION #4	2024-10-03
3	ISSUED FOR SPA SUBMISSION #3	2024-06-25
2	ISSUED FOR SPA SUBMISSION #2	2024-01-03
1	ISSUED FOR SPA	2022-10-26

DRAWINGS ARE NOT TO BE SCALED. CONTRACTOR MUST CHECK AND VERIFY ALL DIMENSIONS AND CONDITIONS ON THE PROJECT, AND MUST REPORT ANY DISCREPANCIES TO THE ARCHITECTS BEFORE PROCEEDING WITH THE WORK. THE USE OF THIS DRAWING OR PART THEREOF IS FORBIDDEN WITHOUT THE WRITTEN APPROVAL OF THE ARCHITECTS.

PRELIMINARY NOT FOR CONSTRUCTION

NEW CULTURAL CLUB 'CROATIAN NATIONAL HOME'
615 BARTON STREET,
STONEY CREEK, ON.

INTERIOR WASHROOM ELEVATIONS & ENLARGED PLANS

GRGURIC ARCHITECTS INCORPORATED
28 KING STREET EAST, UNIT B
STONEY CREEK, ONTARIO, L8G 1J8
Tel. 905-664-8735 Fax. 905-664-8737
Web: www.2gai.com

SCALE: AS NOTED	PROJECT: 2021-39
START DATE: AUGUST 2022	
DRAWN: RP	DRAWING: A7.00
CHECKED: JG	
PRINT DATE	02/27/26

S:\Data\2021\2021-39-New-Croatian-National-Home\65drawings\12-Working-Drawings\A7.00-Interior-Elevations-[2021-39].dwg