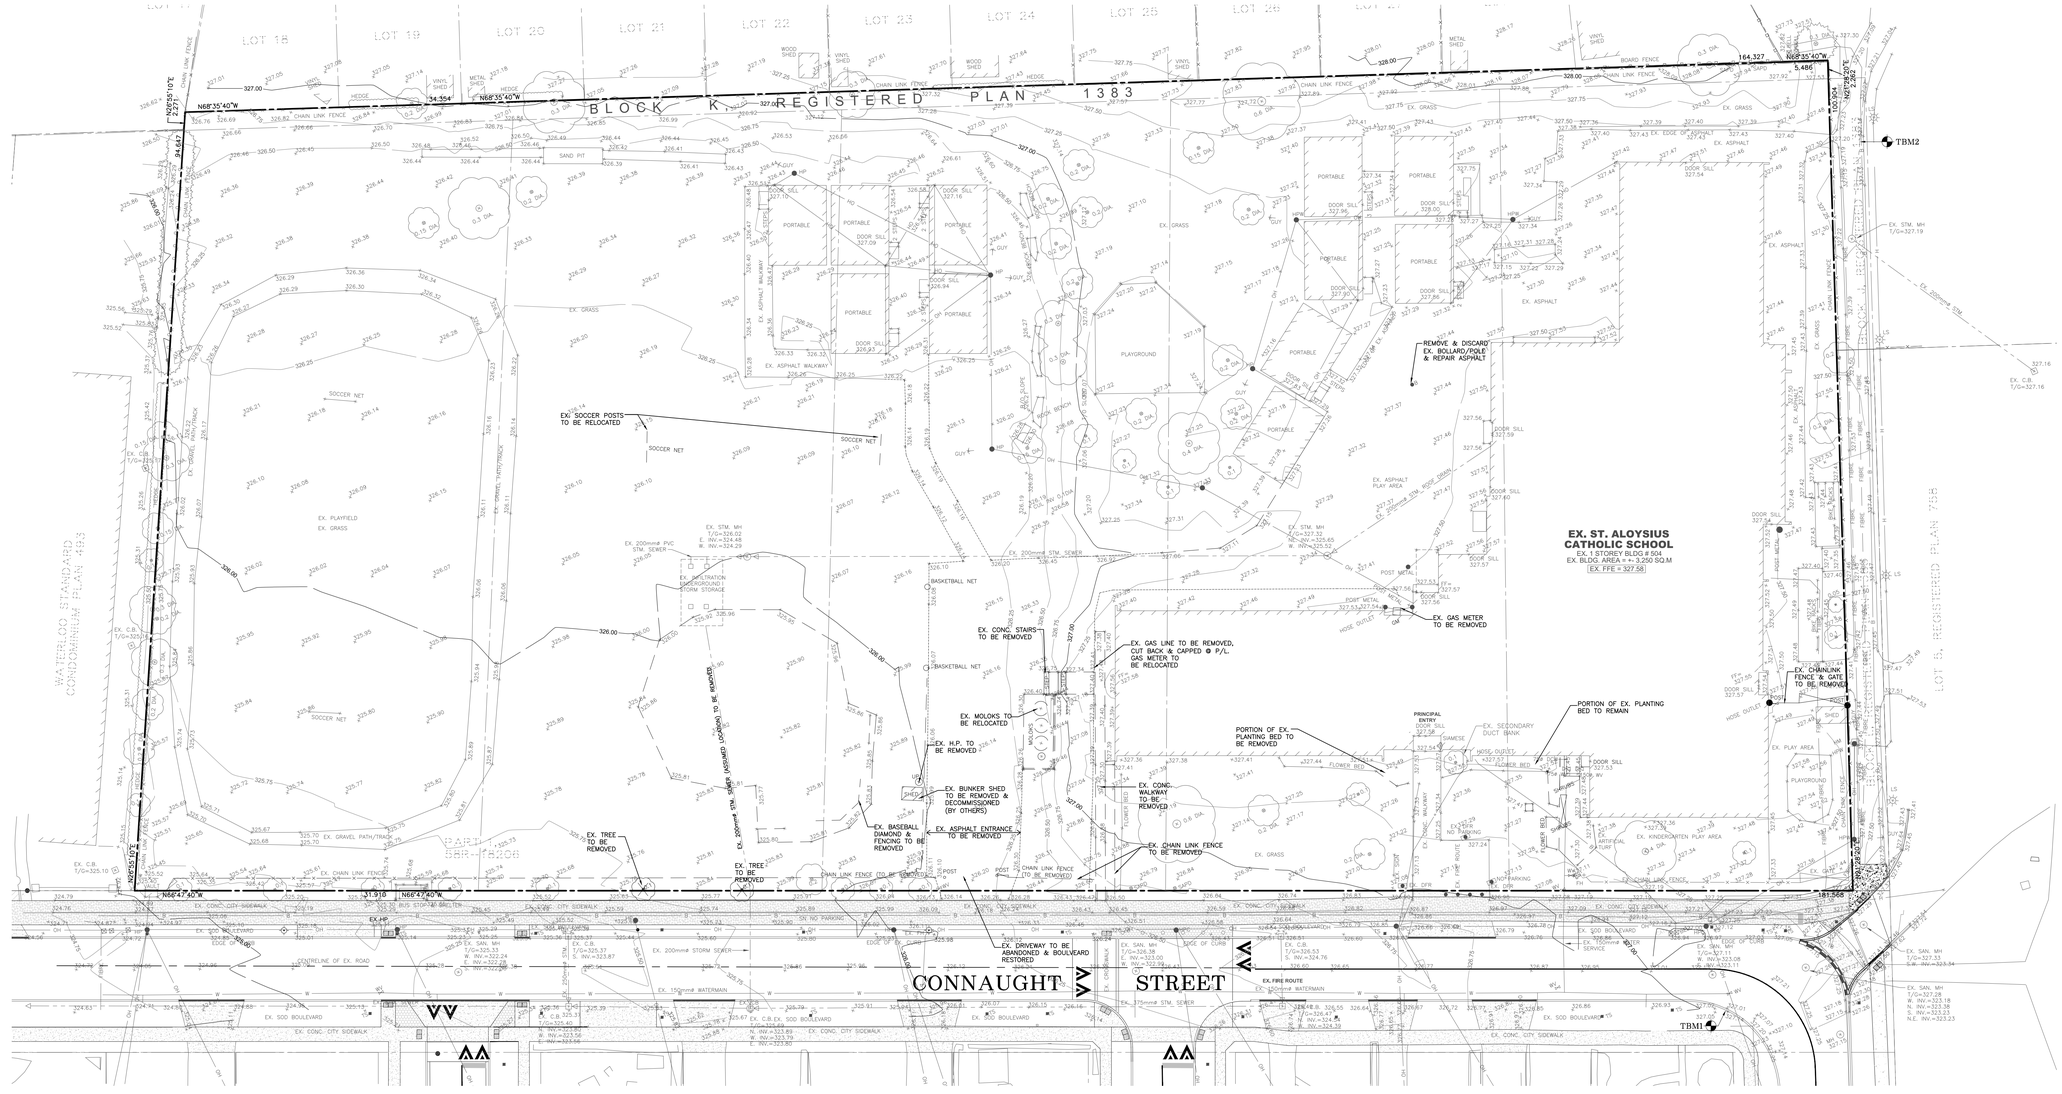


LEGEND:

- EXISTING ELEVATIONS
- EXISTING DECIDUOUS TREES
- EXISTING CONIFEROUS TREES
- EXISTING TEMPORARY BENCHMARK
- EXISTING MANHOLE
- EXISTING CATCHBASIN
- EXISTING CATCHBASIN MANHOLE
- EXISTING HYDRO POLE
- EXISTING LIGHT STANDARD
- EXISTING GAS VALVE
- EXISTING GAS METER
- EXISTING WATER VALVE
- EXISTING FIRE HYDRANT
- EXISTING CHAIN LINK FENCE
- EXISTING WOOD FENCE
- EXISTING WATERMAIN
- EXISTING SANITARY SEWER
- EXISTING STORM SEWER
- EXISTING U/G BELL
- EXISTING U/G CABLE TV
- EXISTING U/G FIBRE OPTICS
- EXISTING U/G GAS
- EXISTING U/G HYDRO
- EXISTING OVERHEAD HYDRO

ELEVATIONS ARE BASED ON GPS OBSERVATIONS TO PERMANENT REFERENCE STATIONS IN THE NAD83 (CSRS-2010) COORDINATE SYSTEM AND HAVE BEEN CORRECTED TO ORTHOMETRIC ELEVATIONS ON THE CGVD28 DATUM (1978 ADJUSTMENT) WITH GEOID MODEL HTv2.0, AS SUPPLIED BY NATURAL RESOURCES CANADA.

T.B.M. No. 1 ELEV. = 327.13m (GEO)
CUT CROSS ON THE SOUTH SIDE OF CONNAUGHT STREET, SOUTH OF THE SOUTH EAST CORNER OF THE SUBJECT PROPERTY AS SHOWN.

T.B.M. No. 2 ELEV. = 327.15m (GEO)
NAIL IN THE ASPHALT OF A WALKWAY ALONG THE EAST SIDE OF THE SUBJECT PROPERTY, NEAR THE NORTH EAST CORNER OF THE SUBJECT PROPERTY AS SHOWN.

NO.	REVISION	DATE (MM/DD/YY)	BY
5	AS PER CITY COMMENTS	03/12/26	S.L.M.
4	CO-ORDINATION (DUCT BANKS)	01/30/26	S.L.M.
3	COMMENTS/CO-ORDINATION	12/17/25	S.L.M.
2	ISSUED FOR BUILDING PERMIT	10/15/25	S.L.M.
1	CO-ORDINATION	08/14/25	S.L.M.

J.H. COHOON ENGINEERING LIMITED
CONSULTING ENGINEERS
440 HARDY ROAD , UNIT #1 , BRANTFORD – ONTARIO , N3T 5L8
TEL. (519) 753-2656 FAX. (519) 753-4263 www.cohooneng.com

PROJECT:

ST. ALOYSIUS CATHOLIC ELEMENTARY SCHOOL ADDITION


504 CONNAUGHT STREET
KITCHENER, ON.

CLIENT:
GRGURIC ARCHITECTS

EXISTING CONDITIONS & REMOVALS PLAN


DESIGN:	R.W.P.	SCALE:	1:300
DRAWN:	S.L.M.	JOB No:	17488
CHECKED:	R.W.P.		
SHEET:	4 of 4	DWG. No:	17488–4
DATE:	JUNE 16, 2025		

LICENSED PROFESSIONAL ENGINEER
12/03/2026
R. W. PHILLIPS
PROVINCE OF ONTARIO

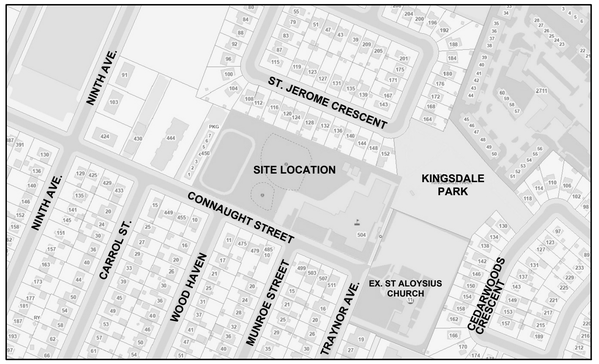

LOCATION KEY MAP

SCALE: NTS

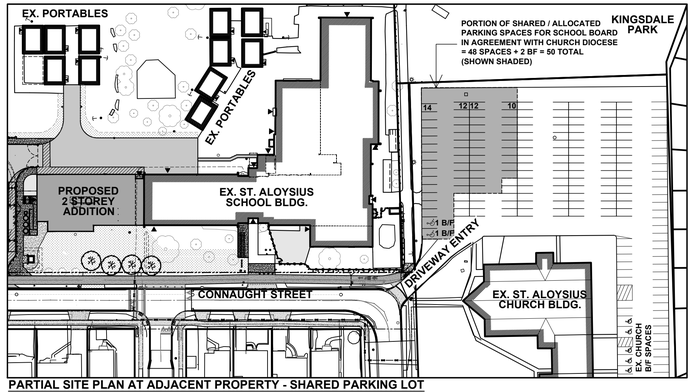

PARTIAL SITE PLAN AT ADJACENT PROPERTY - SHARED PARKING LOT

SCALE: 1:1000

SITE PLAN

PLAN OF SURVEY OF
ALL OF LOTS 178, 179, 180, 181, PART OF LOT 182
REGISTERED PLAN 254
GEOGRAPHIC TOWNSHIP OF WATERLOO
ALL OF BLOCK K,
REGISTERED PLAN 1383
CITY OF KITCHENER
REGIONAL MUNICIPALITY OF WATERLOO

INFORMATION ON THIS SITE PLAN TAKEN FROM TOPOGRAPHICAL SKETCH PREPARED BY:
MACKENZIE STREUTKER
ONTARIO LAND SURVEYOR
VAN HARTEN LAND SURVEYORS
SUBMISSION NO. V-99387
PROJECT NO: 34277-25

LOCAL BENCHMARK NOTE

ELEVATIONS ARE BASED ON GPS OBSERVATIONS TO PERMANENT REFERENCE STATIONS IN THE NAD83 (CSRS-2010) COORDINATE SYSTEM AND HAVE BEEN CORRECTED TO ORTHOMETRIC ELEVATIONS ON THE CGVD28 DATUM (1978 ADJUSTMENT) WITH GEOID MODEL HTv2.0, AS SUPPLIED BY NATURAL RESOURCES CANADA.

SITE BM1: CUT CROSS IN CURB ON THE SOUTH SIDE OF CONNAUGHT STREET, SOUTH OF THE SOUTH EAST CORNER OF THE SUBJECT PROPERTY, WITH AN ELEVATION OF 327.13 METRES.

SITE BM2: NAIL IN THE ASPHALT OF A WALKWAY ALONG THE EAST SIDE OF THE SUBJECT PROPERTY, NEAR THE NORTH EAST CORNER OF THE SUBJECT PROPERTY, WITH AN ELEVATION OF 327.15 METRES.

GRAPHIC LEGEND

- ENTRANCE TO BLDG.
- PROPERTY LINE
- FIRE ROUTE
- CHAIN LINK FENCE
- BOARD FENCE
- ASPHALT PAVING HD = HEAVY DUTY
- ASPHALT PAVING MD = MEDIUM DUTY
- CONC. WALKWAY
- MULCH PLANTING BED
- EXISTING TREE

OBC NOTES


Building Code Classification:
3.2.2.26. Group A, Division 2, Up to 6 Storey's, Sprinklered
Facing Number of Streets = 2


DETAILS OF DEVELOPMENT

SITE STATISTICS TABLE


ITEM DESCRIPTION	REQUIRED REGULATIONS	ACTUAL OR PROPOSED
ZONING DESIGNATION: **INS-1 INSTITUTIONAL**	INSTITUTIONAL	**INSTITUTIONAL**
NET LOT AREA		**20,850m² (2.085 Ha)**
GROSS FLOOR AREA		PROPOSED 2 STOREY ADDITION = **1,377m²** EXISTING 1 STOREY SCHOOL = **3,250m²** TOTAL NEW = **4,627m²**
BUILDING AREA		PROPOSED 2 STOREY ADDITION = **714m²** EXISTING 1 STOREY SCHOOL = **3,250m²** TOTAL NEW = **3,964m²**
CLASSROOM PORTABLE BUILDINGS AREA (EACH PORTABLE = 73m²)		11 EXISTING PORTABLES (73x11) = **803m²** 1 FUTURE PORTABLES (73 sq. m) = **73m²**
MINIMUM LOT WIDTH	15 m	**213.478 m**
MINIMUM FRONT YARD SETBACK AND MINIMUM EXTERIOR SIDE YARD SETBACK	6 m	**13.7 m**
MINIMUM INTERIOR SIDE YARD SETBACK	3 m	**81.3 m**
MINIMUM INTERIOR REAR YARD SETBACK	7.5 m	**63.67 m**
MINIMUM YARD SETBACK ABUTTING A LOT WITH A LOW RISE RESIDENTIAL ZONE	7.5 m	**63.67 m**
MAXIMUM BUILDING HEIGHT	14m	**9.850 m**
MAXIMUM FLOOR SPACE RATIO	1 (3)	**0.03 m**
MINIMUM LANDSCAPE AREA	20%	**+- 53.23%**
PARKING		
Minimum 1 space for each 100 square metres of gross floor area, including portables Maximum 1 space for each 75 square metres of gross floor area, including portables	(5,503 sq.m / 100) **55 SPACES MIN.** (5,503 sq.m / 75) **73 SPACES MAX.**	PROPOSED PARKING AT 504 CONNAUGHT = **15** SHARED PARKING AT 11 TRANYOR AVE. = **50** **TOTAL = 65 SPACES (3 BARRIER FREE)** 2 TYPE 'B' B/F SPACES OFF SITE
EV PARKING EV Ready Space = 2.5% of Provided Parking = 1 (Rounded) Future EV Spaces = 17.5% of Provided Parking = 2		2 EV READY SPACES PROVIDED 2 FUTURE EV SPACES (ROUGH IN PROVIDED)
Minimum 1 Class A Bicycle Parking Stall Per 1,000m² of GFA	2 SPACES REQ'D	**2**
Minimum 1 Class B Bicycle Parking Stall Per 100m² of GFA	55 SPACES REQ'D	**56**

NOTE: REFER TO ENLARGED SITE PLAN AT ADJACENT CHURCH PROPERTY FOR SHARED PARKING LOT. WATERLOO CATHOLIC DISTRICT SCHOOL BOARD AND DIOCESE HAVE A SHARED PARKING AGREEMENT. 50 PARKING SPACES ARE ALLOCATED FOR SCHOOL PARKING.

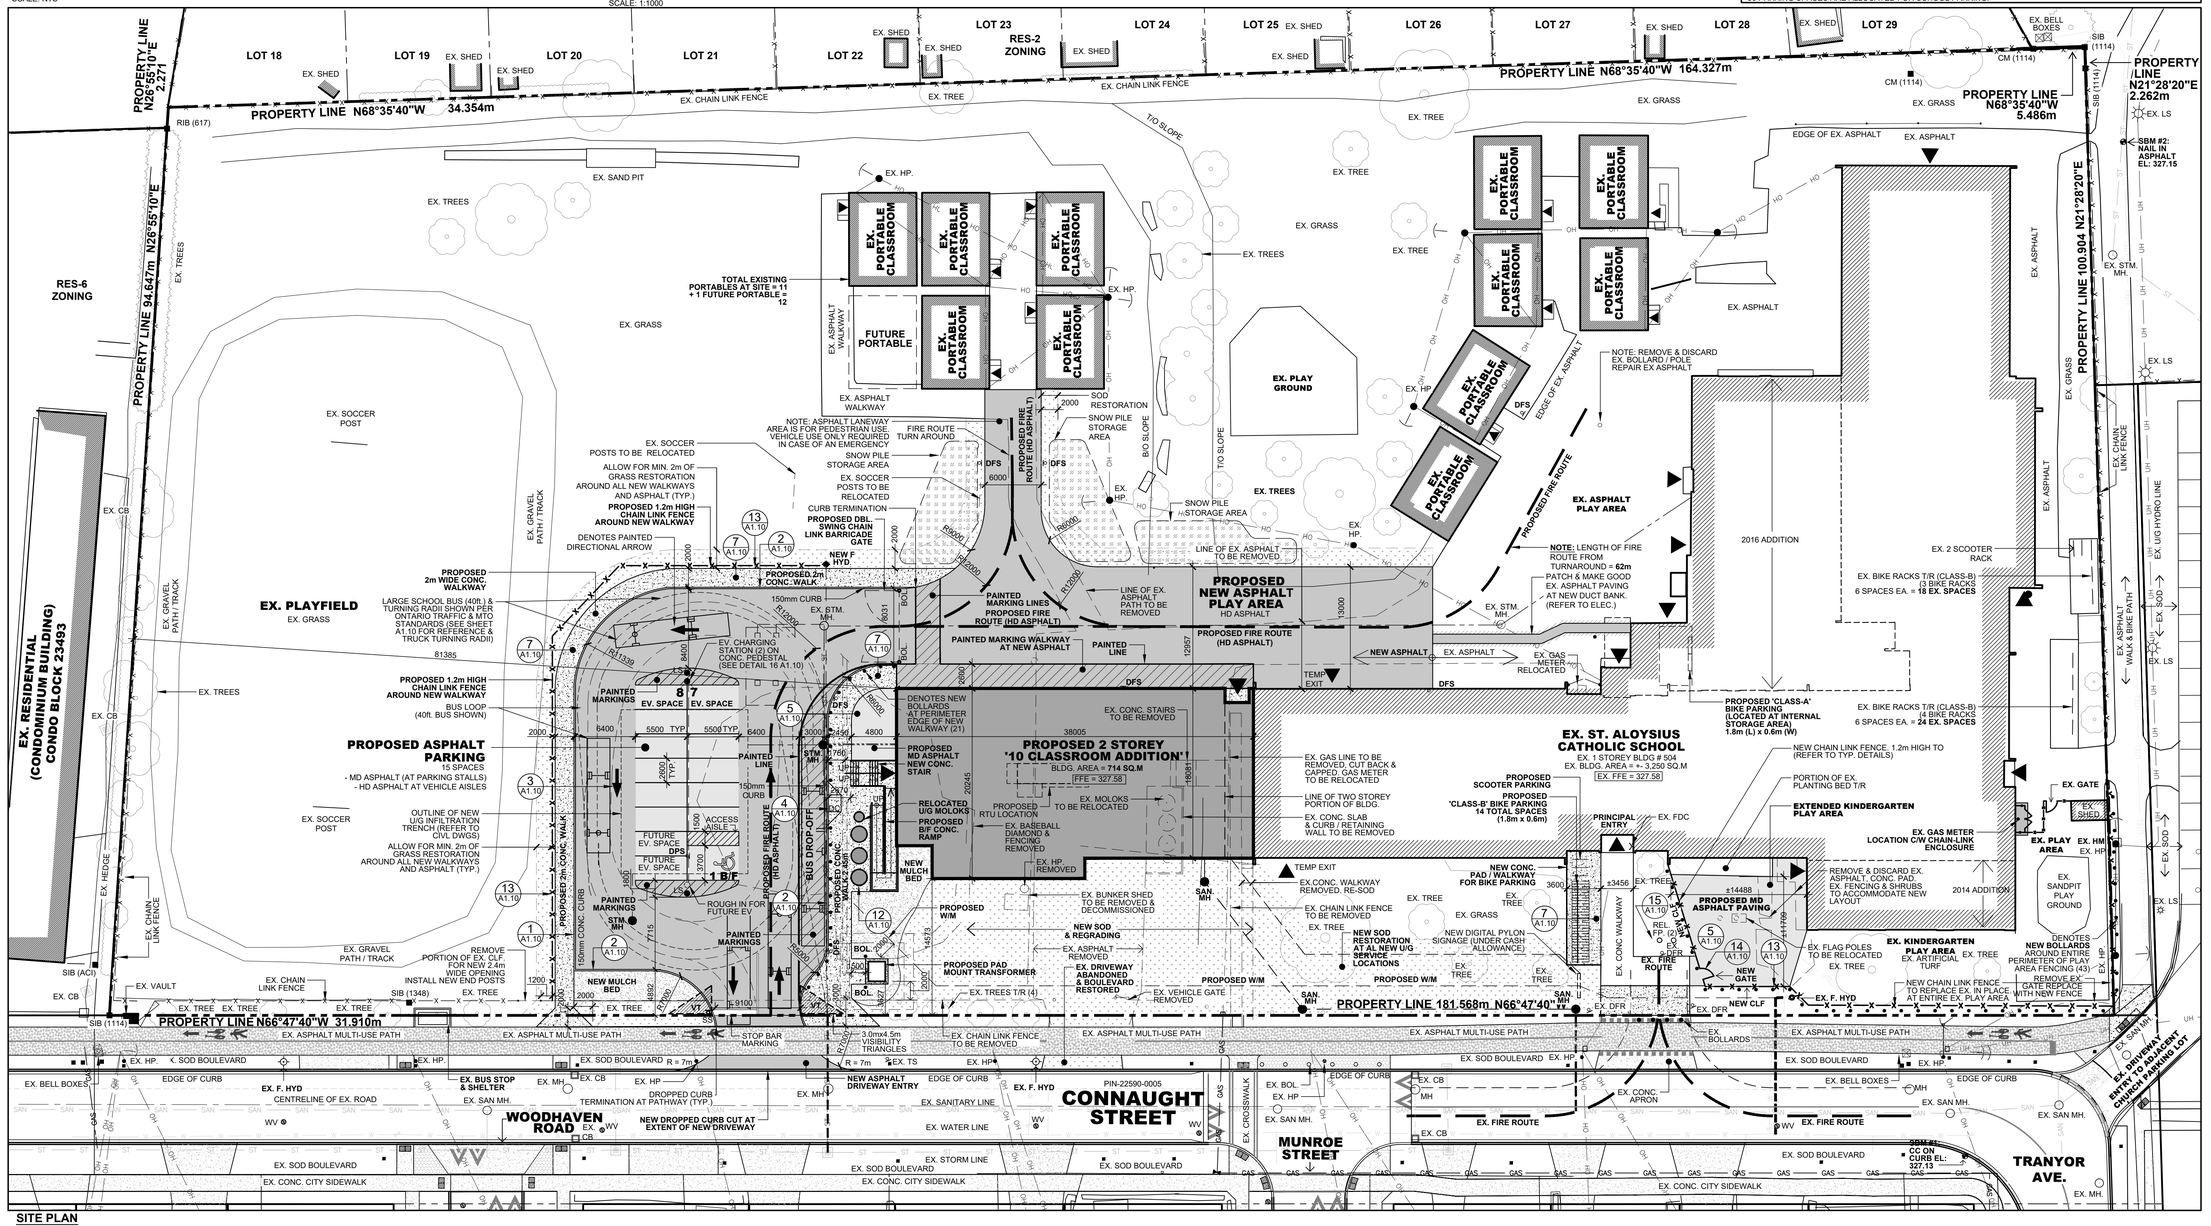

PROPERTY LINE N68°35'40"W 34.354m
PROPERTY LINE N68°35'40"W 164.327m
PROPERTY LINE N68°35'40"W 5.486m
PROPERTY LINE N21°28'20"E 2.262m
PROPERTY LINE N21°28'20"E 100.904
PROPERTY LINE N26°56'10"E 2.271
PROPERTY LINE 94.647m N26°56'10"E
PROPERTY LINE N66°47'40"W 31.910m
PROPERTY LINE 181.568m N66°47'40"W
LOT 18
LOT 19
LOT 20
LOT 21
LOT 22
LOT 23
LOT 24
LOT 25
LOT 26
LOT 27
LOT 28
LOT 29
RES-2 ZONING
RES-6 ZONING
EX. PORTABLE CLASSROOM
FUTURE PORTABLE
TOTAL EXISTING PORTABLES AT SITE = 11 + 1 FUTURE PORTABLE = 12
EX. PLAY GROUND
EX. PLAYFIELD
EX. RESIDENTIAL (CONDOMINIUM BUILDING) CONDO BLOCK 23493
PROPOSED 2 STOREY '10 CLASSROOM ADDITION'
BLDG. AREA = 714 SQ.M
FFE = 327.58
PROPOSED ASPHALT PARKING
15 SPACES
- MD ASPHALT (AT PARKING STALLS)
- HD ASPHALT AT VEHICLE AISLES
PROPOSED NEW ASPHALT PLAY AREA
HD ASPHALT
EX. ST. ALOYSIUS CATHOLIC SCHOOL
EX. 1 STOREY BLDG # 504
EX. BLDG. AREA = +- 3,250 SQ.M
EX. FFE = 327.98
2016 ADDITION
2014 ADDITION
EX. ASPHALT PLAY AREA
EX. SANDPIT PLAY GROUND
EX. KINDERGARTEN PLAY AREA
EXTENDED KINDERGARTEN PLAY AREA
PROPOSED 'CLASS-A' BIKE PARKING (LOCATED AT INTERNAL STORAGE AREA) 1.8m (L) x 0.6m (W)
PROPOSED 'CLASS-B' BIKE PARKING 14 TOTAL SPACES (1.8m x 0.6m)
PROPOSED SCOOTER PARKING
PROPOSED MD ASPHALT PAVING
EX. BIKE RACKS T/R (CLASS-B) (3 BIKE RACKS 6 SPACES EA. = 18 EX. SPACES
EX. BIKE RACKS T/R (CLASS-B) (4 BIKE RACKS 6 SPACES EA. = 24 EX. SPACES
EX. 2 SCOOTER RACK
EX. GAS METER LOCATION C/W CHAIN-LINK ENCLOSURE
EX. GATE
EX. SHED
EX. PLAY AREA
EX. HYD
EX. F. HYD
EX. FIRE ROUTE
NEW CLF
NEW GATE
PROPOSED FIRE ROUTE
PROPOSED 2m CONC. WALK
PROPOSED 1.2m HIGH CHAIN LINK FENCE AROUND NEW WALKWAY
PROPOSED 2m WIDE CONC. WALKWAY
PROPOSED 1.2m HIGH CHAIN LINK FENCE AROUND NEW WALKWAY
PROPOSED DBL. SWING CHAIN LINK BARRICADE GATE
PROPOSED 2m CONC. WALK
PROPOSED MD ASPHALT NEW CONC. STAIR
PROPOSED B/F CONC. RAMP
RELOCATED U/G MOLOKS
PROPOSED RTU LOCATION
PROPOSED PAD MOUNT TRANSFORMER
PROPOSED W/M
NEW MULCH BED
NEW SOD & REGRADING
EX. DRIVEWAY ABANDONED & BOULEVARD RESTORED
NEW SOD RESTORATION AT ALL NEW U/G SERVICE LOCATIONS
PROPOSED PAINTED MARKING WALKWAY AT NEW ASPHALT
PROPOSED FIRE ROUTE (HD ASPHALT)
PROPOSED DENOTES NEW BOLLARDS AT PERIMETER EDGE OF NEW WALKWAY (21)
PROPOSED NEW DIGITAL PYLON SIGNAGE (UNDER CASH ALLOWANCE)
PROPOSED MD ASPHALT PAVING
PROPOSED 'CLASS-A' BIKE PARKING (LOCATED AT INTERNAL STORAGE AREA) 1.8m (L) x 0.6m (W)
PROPOSED 'CLASS-B' BIKE PARKING 14 TOTAL SPACES (1.8m x 0.6m)
PROPOSED SCOOTER PARKING
PROPOSED 2m CONC. WALK
PROPOSED 1.2m HIGH CHAIN LINK FENCE AROUND NEW WALKWAY
PROPOSED 1.2m HIGH CHAIN LINK FENCE AROUND NEW WALKWAY
PROPOSED DBL. SWING CHAIN LINK BARRICADE GATE
PROPOSED 2m CONC. WALK
PROPOSED MD ASPHALT NEW CONC. STAIR
PROPOSED B/F CONC. RAMP
RELOCATED U/G MOLOKS
PROPOSED RTU LOCATION
PROPOSED PAD MOUNT TRANSFORMER
PROPOSED W/M
NEW MULCH BED
NEW SOD & REGRADING
EX. DRIVEWAY ABANDONED & BOULEVARD RESTORED
NEW SOD RESTORATION AT ALL NEW U/G SERVICE LOCATIONS
PROPOSED PAINTED MARKING WALKWAY AT NEW ASPHALT
PROPOSED FIRE ROUTE (HD ASPHALT)
PROPOSED DENOTES NEW BOLLARDS AT PERIMETER EDGE OF NEW WALKWAY (21)
PROPOSED MD ASPHALT PAVING
EX. ST. ALOYSIUS CATHOLIC SCHOOL
EX. 1 STOREY BLDG # 504
EX. BLDG. AREA = +- 3,250 SQ.M
EX. FFE = 327.98
2016 ADDITION
2014 ADDITION
EX. ASPHALT PLAY AREA
EX. SANDPIT PLAY GROUND
EX. KINDERGARTEN PLAY AREA
EXTENDED KINDERGARTEN PLAY AREA
PROPOSED 'CLASS-A' BIKE PARKING (LOCATED AT INTERNAL STORAGE AREA) 1.8m (L) x 0.6m (W)
PROPOSED 'CLASS-B' BIKE PARKING 14 TOTAL SPACES (1.8m x 0.6m)
PROPOSED SCOOTER PARKING
EX. BIKE RACKS T/R (CLASS-B) (3 BIKE RACKS 6 SPACES EA. = 18 EX. SPACES
EX. BIKE RACKS T/R (CLASS-B) (4 BIKE RACKS 6 SPACES EA. = 24 EX. SPACES
EX. 2 SCOOTER RACK
EX. GAS METER LOCATION C/W CHAIN-LINK ENCLOSURE
EX. GATE
EX. SHED
EX. PLAY AREA
EX. HYD
EX. F. HYD
EX. FIRE ROUTE
NEW CLF
NEW GATE
PROPOSED FIRE ROUTE
PROPOSED 2m CONC. WALK
EX. ASPHALT MULTI-USE PATH
EX. SOD BOULEVARD
EX. CONC. CITY SIDEWALK
WOODHAVEN ROAD
CONNAUGHT STREET
MUNROE STREET
TRANYOR AVE.
EX. DRIVEWAY ENTRY TO ADJACENT CHURCH PARKING LOT
EX. ST. ALOYSIUS CATHOLIC SCHOOL
EX. 1 STOREY BLDG # 504
EX. BLDG. AREA = +- 3,250 SQ.M
EX. FFE = 327.98
EX. BUS STOP & SHELTER
EX. BELL BOXES
EX. SIGN
EX. VAULT
EX. HEDGE
EX. CHAIN LINK FENCE
EX. GRAVEL PATH / TRACK
EX. TREES
EX. SOCCER POST
EX. SOCCER POSTS TO BE RELOCATED
EX. SAND PIT
EX. GRASS
EX. CB
EX. MH
EX. HP.
EX. TS
EX. SAN MH.
EX. STM. MH.
EX. WATER LINE
EX. SANITARY LINE
EX. STORM LINE
EX. GAS METER RELOCATED
EX. BOL.
EX. CONC. APRON
EX. FDC
EX. DFR
EX. BOLLARDS
EX. FLAG POLES TO BE RELOCATED
EX. U/G HYDRO LINE
EX. ASPHALT WALK & BIKE PATH
EX. SOD
EX. LS
EX. HM
EX. STM. MH.
SBM #2: NAIL IN ASPHALT EL: 327.15
SBM #1: CC ON CURB EL: 327.13
SIB (1114)
SIB (1348)
SIB (AC)
CM (1114)
EX. BELL BOXES
EX. ASPHALT
EX. CONC WALKWAY
EX. CHAIN LINK FENCE
EX. CONC. STAIRS TO BE REMOVED
EX. GAS LINE TO BE REMOVED, CUT BACK & CAPPED, GAS METER TO BE RELOCATED
LINE OF TWO STOREY PORTION OF BLDG.
EX. CONC. SLAB & CURB / RETAINING WALL TO BE REMOVED
EX. MOLOKS TO BE RELOCATED
EX. BASEBALL DIAMOND & FENCING REMOVED
EX. HP. REMOVED
EX. BUNKER SHED TO BE REMOVED & DECOMMISSIONED
EX. CHAIN LINK FENCE TO BE REMOVED
EX. VEHICLE GATE REMOVED
EX. TREES T/R (4)
EX. CONC. WALKWAY REMOVED. RE-SOD
EX. ASPHALT REMOVED
EX. BOLLARDS TO BE RELOCATED
EX. FENCING & SHRUBS TO ACCOMMODATE NEW LAYOUT
EX. TREE
EX. SHRUB
EX. FP (2)
EX. SIGN
EX. SOD
EX. U/G HYDRO LINE
EX. CHAIN LINK FENCE
EX. GRAVEL PATH / TRACK
EX. CROSSWALK
EX. CONC. APRON
EX. FIRE ROUTE
EX. ASPHALT MULTI-USE PATH
EX. SOD BOULEVARD
EX. CONC. CITY SIDEWALK
EX. EMAIL
EX. CHAIN LINK FENCE
EX. GRASS
EX. ASPHALT
EX. SOD
EX. LS
EX. HM
EX. HP.
EX. STM. MH.
EX. SAN MH.
EX. CB
EX. MH
EX. HP

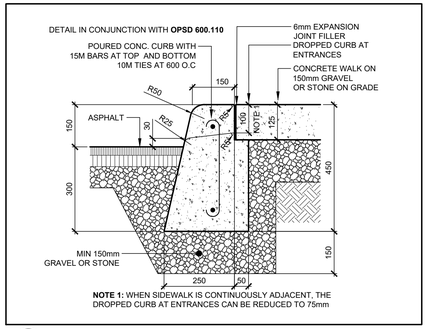


1 A1.10 CONCRETE WALK & CURB DETAIL (TYP.)
NTS

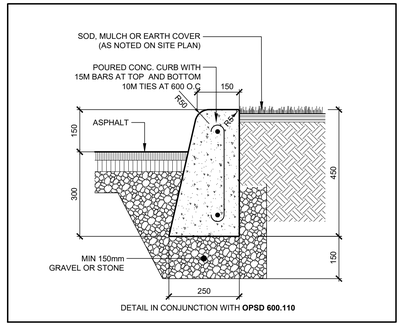


2 A1.10 CONCRETE CURB AT FINISHED GRADE (SOD/PLANTING)
NTS

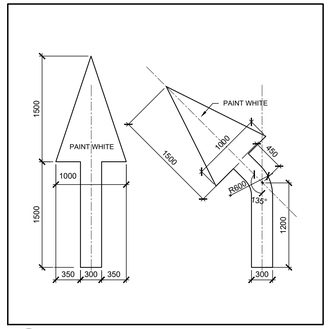


3 A1.10 PAINTED DIRECTIONAL ARROW
SCALE: NTS

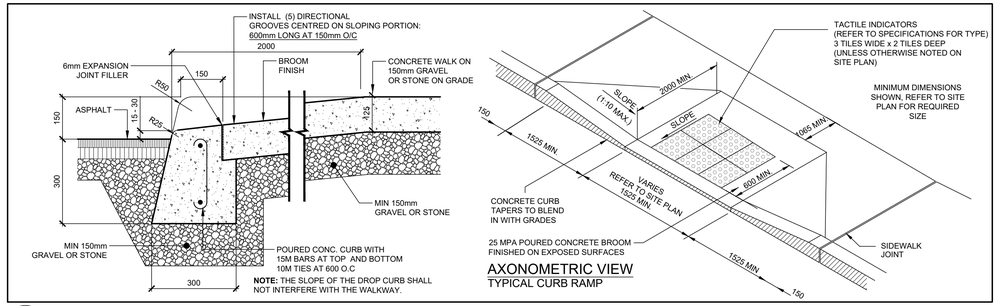


4 A1.10 TYPICAL DEPRESSED CURB DETAIL
SCALE: NTS

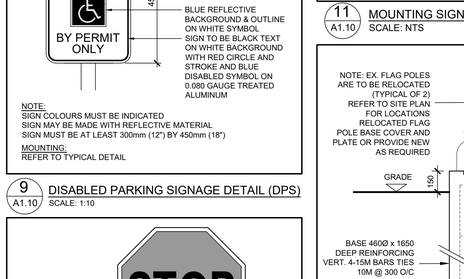


5 A1.10 MEDIUM DUTY ASPHALT DETAIL (TYP.)
NTS

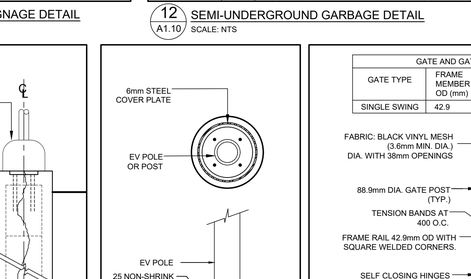

6 A1.10 HEAVY DUTY ASPHALT DETAIL (TYP.)
NTS

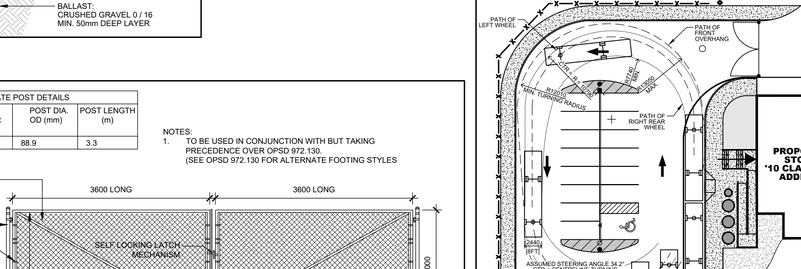


7 A1.10 CONCRETE WALKWAY DETAIL (TYP.)
NTS

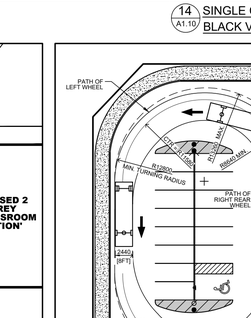

7A A1.10 TYP. BIKE RACK DETAIL
NTS

7B A1.10 TYP. BOLLARD DETAIL
NTS

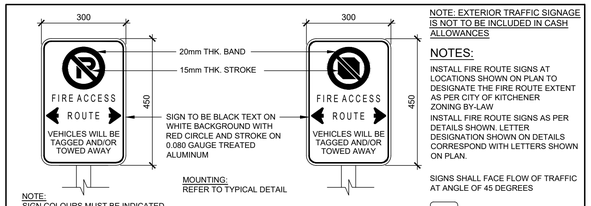

NOTE:
SIGN COLOURS MUST BE INDICATED
SIGN MAY BE MADE WITH REFLECTIVE MATERIAL
SIGN MUST BE AT LEAST 300mm (12") BY 450mm (18")

NOTE:
FINAL FIRE ROUTE SIGN LAYOUT, QUANTITY AND SPACING SHOWN ON THE SITE PLAN MUST BE APPROVED BY THE FIRE DEPARTMENT PRIOR TO INSTALLATION. DO NOT INSTALL UNTIL APPROVAL HAS BEEN GRANTED.

8 A1.10 DESIGNATED FIRE ROUTE SIGN DETAIL (DFR)
SCALE: 1:10


NOTE: EXTERIOR TRAFFIC SIGNAGE IS NOT TO BE INCLUDED IN CASH ALLOWANCES

NOTES:


INSTALL FIRE ROUTE SIGNS AT LOCATIONS SHOWN ON PLAN TO DESIGNATE THE FIRE ROUTE EXTENT AS PER CITY OF KITCHENER ZONING BY-LAW

INSTALL FIRE ROUTE SIGNS AS PER DETAILS SHOWN. LETTER DESIGNATION SHOWN ON DETAILS CORRESPOND WITH LETTERS SHOWN ON PLAN.


SIGNS SHALL FACE FLOW OF TRAFFIC AT ANGLE OF 45 DEGREES

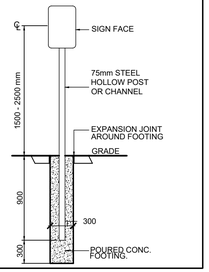

11 A1.10 MOUNTING SIGNAGE DETAIL
SCALE: NTS

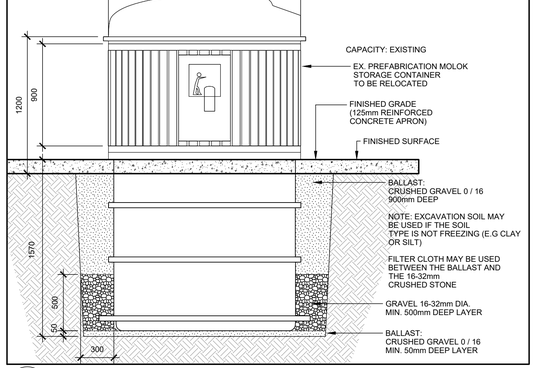

12 A1.10 SEMI-UNDERGROUND GARBAGE DETAIL
SCALE: NTS

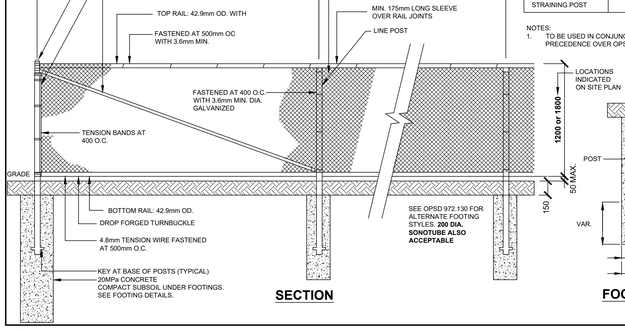


POST DETAILS		
POST TYPE	OD	POST LENGTH STANDARD (m)
LINE POST	60.3	2.3
END, CORNER OR STRAINING POST	88.9	2.6

NOTES:
1. TO BE USED IN CONJUNCTION WITH BUT TAKING PRECEDENCE OVER OPSD 972.130.


13 A1.10 CHAIN LINK FENCE DETAIL - BLACK VINYL
SCALE NTS

GATE AND GATE POST DETAILS			
GATE TYPE	FRAME MEMBER OD (mm)	POST DIA. OD (mm)	POST LENGTH (m)
SINGLE SWING	42.9	88.9	2.6

NOTES:
1. TO BE USED IN CONJUNCTION WITH BUT TAKING PRECEDENCE OVER OPSD 972.130. (SEE OPSD 972.130 FOR ALTERNATE FOOTING STYLES

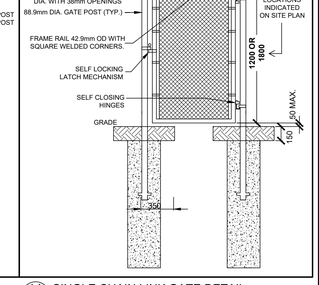


14 A1.10 SINGLE CHAIN LINK GATE DETAIL BLACK VINYL
NTS

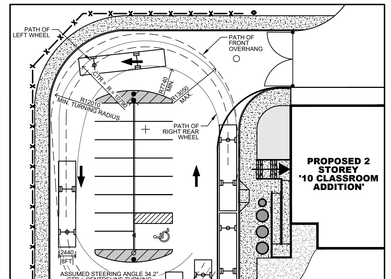


NOTE:
SIGN COLOURS MUST BE INDICATED
SIGN MAY BE MADE WITH REFLECTIVE MATERIAL.
SIGN MUST BE AT LEAST 300mm (12") BY 450mm (18")
MOUNTING:
REFER TO TYPICAL DETAIL


9 A1.10 DISABLED PARKING SIGNAGE DETAIL (DPS)
SCALE: 1:10

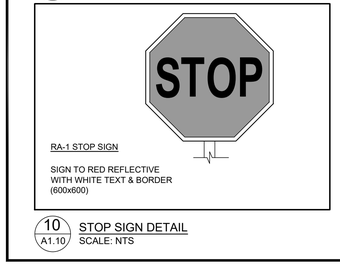

10 A1.10 STOP SIGN DETAIL
SCALE: NTS

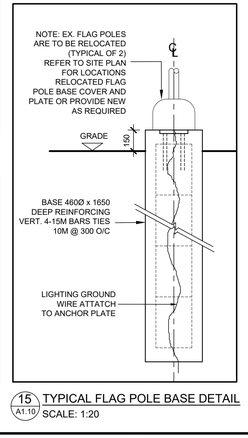


15 A1.10 TYPICAL FLAG POLE BASE DETAIL
SCALE: 1:20

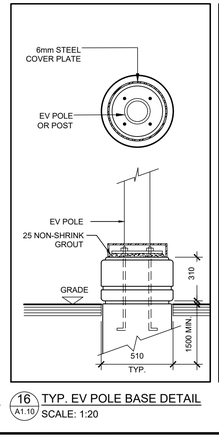

16 A1.10 TYP. EV POLE BASE DETAIL
SCALE: 1:20


GATE AND GATE POST DETAILS			
GATE TYPE	FRAME MEMBER OD (mm)	POST DIA. OD (mm)	POST LENGTH (m)
SINGLE SWING	42.9	88.9	3.3

NOTES:
1. TO BE USED IN CONJUNCTION WITH BUT TAKING PRECEDENCE OVER OPSD 972.130. (SEE OPSD 972.130 FOR ALTERNATE FOOTING STYLES

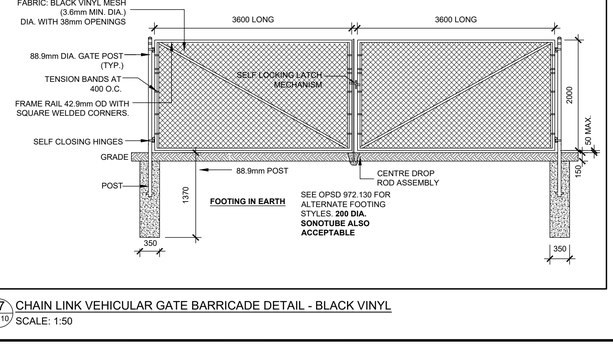

17 A1.10 CHAIN LINK VEHICULAR GATE BARRICADE DETAIL - BLACK VINYL
SCALE: 1:50

MINIMUM TURNING PATH FOR TYP. LARGE SCHOOL BUS (40 FT.)
SCALE: 1:400

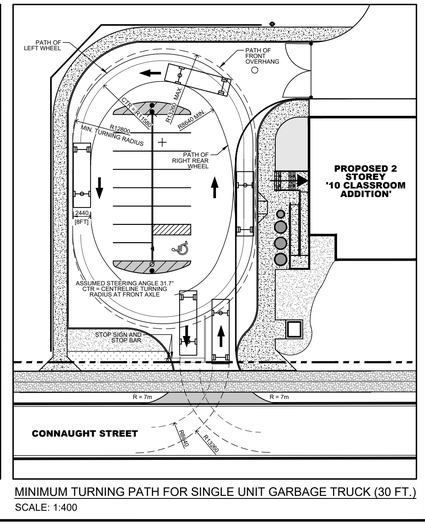

MINIMUM TURNING PATH FOR SINGLE UNIT GARBAGE TRUCK (30 FT.)
SCALE: 1:400

Waterloo Catholic District School Board
Quality, Inclusive, Faith Based Education

LEGEND

BF	BARRIER FREE
BOL	BOLLARD
CB	CATCH BASIN
CLF	CHAIN LINK FENCE
CONC	CONCRETE
CW	CONCRETE WALK
DBL	DOUBLE
DIA	DIAMETER
EX	EXISTING ITEM
FP	FLAG POLE
FH	FIRE HYDRANT
GALV	GALVANIZED
LS	LIGHT STANDARD
MAX	MAXIMUM
MH	MAN HOLE
MIN	MINIMUM
OC	ON CENTRE
OH	OVER HEAD
OPSD	ONTARIO PROVINCIAL STANDARD
SIB	STANDARD IRON BAR
TBD	TO BE DETERMINED
UP	UTILITY POLE
VAR	VARIES
WV	WATER VALVE
DFR	DESIGNATED FIRE ROUTE SIGNS
FD	FIRE DEPARTMENT CONNECTION
HYD	PRIVATE FIRE HYDRANT
SS	STOP SIGN
EQ	EQUAL (DIMENSION)

NO	REVISIONS	DATE
5	ISSUED FOR TENDER	2026-03-20
4	ISSUED FOR BUILDING PERMIT APPLICATION	2025-10-17
3	ISSUED FOR SITE PLAN APPLICATION SUBMISSION 1	2025-09-08
2	ISSUED FOR COSTING WITH CLASS B - 90%	2025-08-15
1	ISSUED FOR CLIENT REVIEW 50%	2025-07-29

DRAWINGS ARE NOT TO BE SCALED. CONTRACTOR MUST CHECK AND VERIFY ALL DIMENSIONS AND CONDITIONS ON THE PROJECT; AND MUST REPORT ANY DISCREPANCIES TO THE ARCHITECTS BEFORE PROCEEDING WITH THE WORK. THE USE OF THIS DRAWING OR PART THEREOF IS FORBIDDEN WITHOUT THE WRITTEN APPROVAL OF THE ARCHITECTS.


ST. ALOYSIUS CATHOLIC ELEMENTARY SCHOOL ADDITION
504 CONNAUGHT STREET, KITCHENER, ON.

SITE DETAILS

GRGURIC ARCHITECTS INCORPORATED
28 KING STREET EAST, UNIT B
STONEY CREEK, ONTARIO, L8G 1J8
Tel. 905-664-8735 Fax. 905-664-8737
Web: www.2gai.com

SCALE: AS NOTED	PROJECT: 2025-06
START DATE: MAY 2025	
DRAWN RP	DRAWING: A1.10
CHECKED JG	
PRINT DATE	02/23/26

S:\Data\2025\2025-06-WCDSB-St. Aloysius_CES_Addition\65Drawings\12-Working Drawings\A1.10-Site-Details-[2025-06].dwg

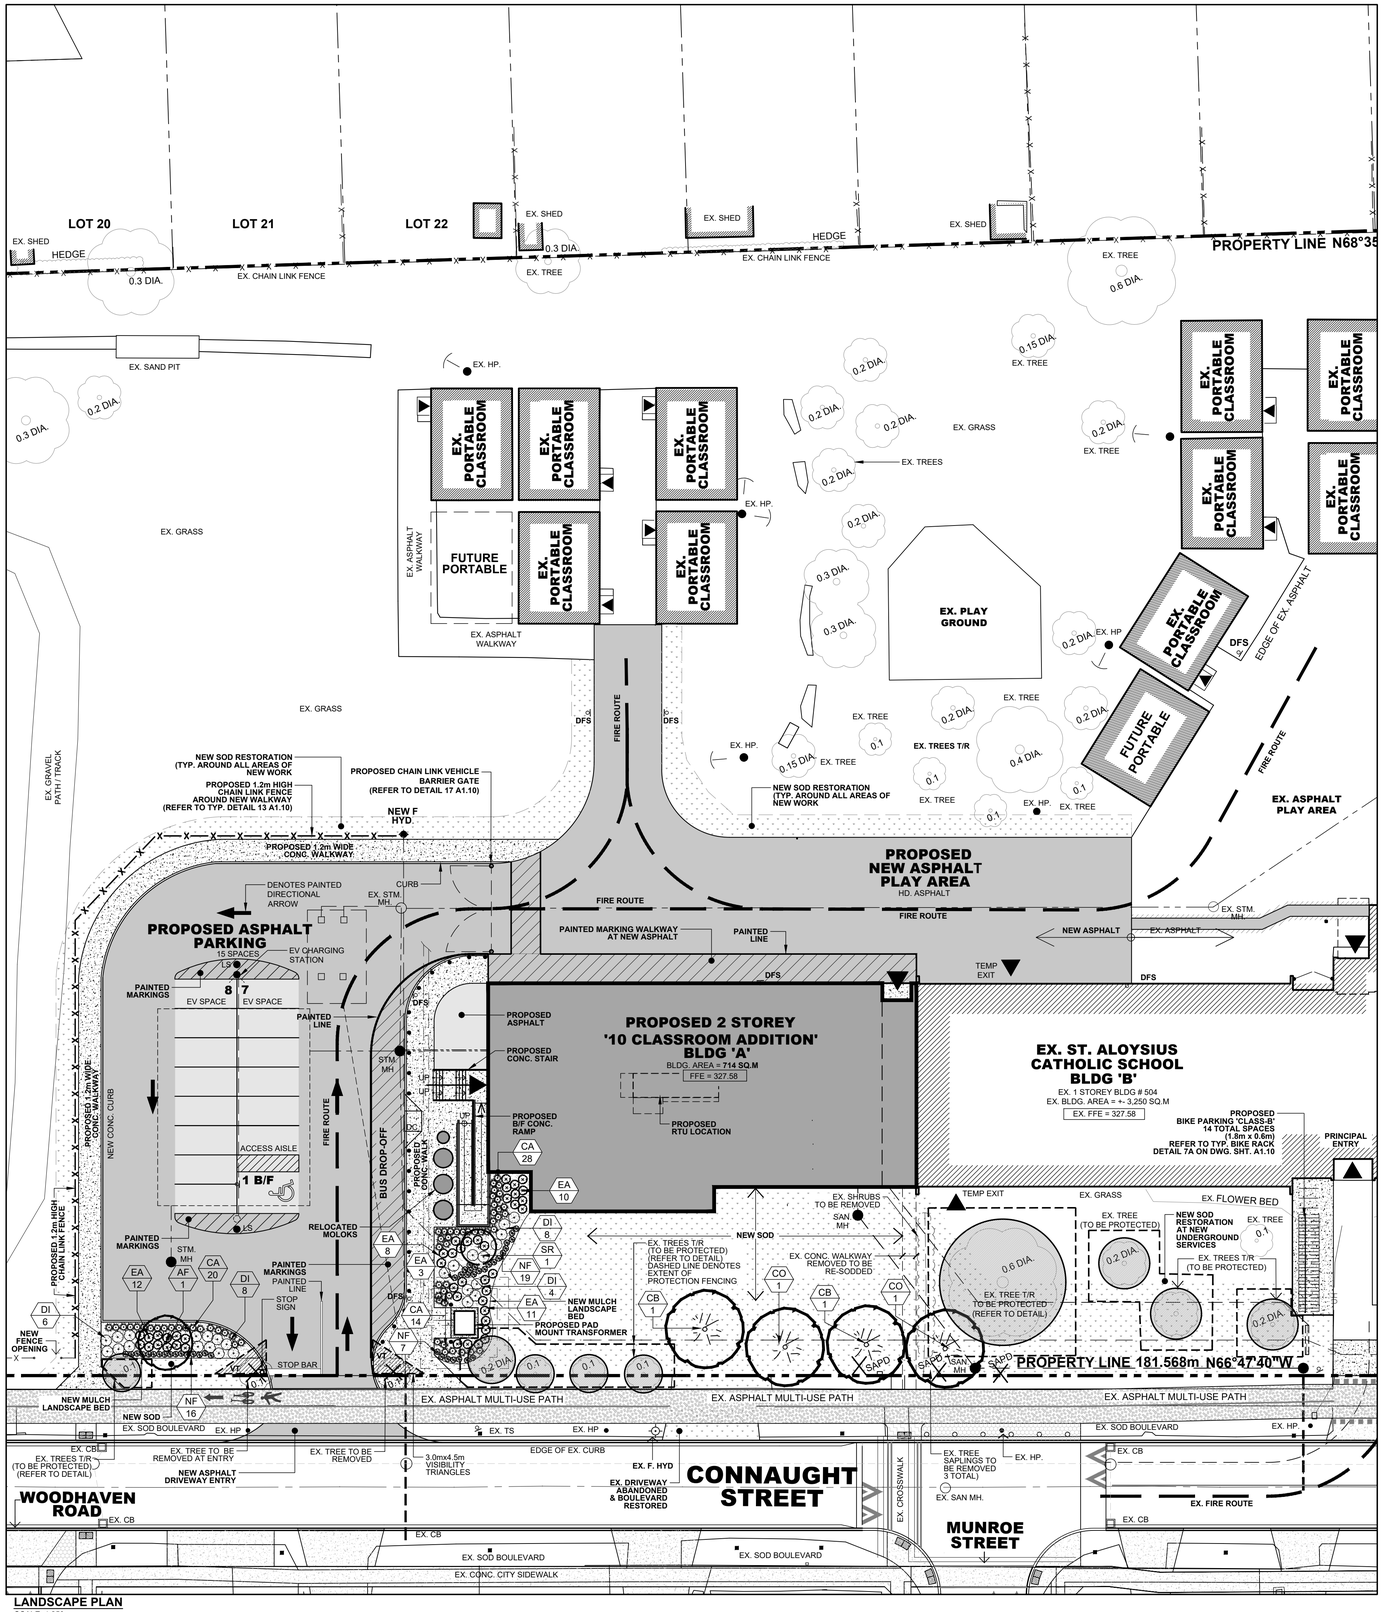
LOT 20
LOT 21
LOT 22
PROPERTY LINE N68°35
EX. SHED
HEDGE
EX. CHAIN LINK FENCE
EX. TREE
EX. SAND PIT
EX. GRASS
EX. ASPHALT WALKWAY
FUTURE PORTABLE
EX. PORTABLE CLASSROOM
EX. PLAY GROUND
EX. TREES
EX. TREES T/R
EX. ASPHALT PLAY AREA
EDGE OF EX. ASPHALT
FIRE ROUTE
DFS
EX. HP.
EX. GRAVEL PATH / TRACK
NEW SOD RESTORATION (TYP. AROUND ALL AREAS OF NEW WORK
PROPOSED CHAIN LINK VEHICLE BARRIER GATE (REFER TO DETAIL 17 A1.10)
NEW F HYD.
PROPOSED 1.2m WIDE CONC. WALKWAY.
PROPOSED 1.2m HIGH CHAIN LINK FENCE AROUND NEW WALKWAY (REFER TO TYP. DETAIL 13 A1.10)
DENOTES PAINTED DIRECTIONAL ARROW
PROPOSED ASPHALT PARKING
15 SPACES
EV CHARGING STATION
8 EV SPACE
7 EV SPACE
PAINTED MARKINGS
PAINTED LINE
ACCESS AISLE
1 B/F
RELOCATED MOLOKS
STOP SIGN
STOP BAR
NEW FENCE OPENING
PROPOSED 1.2m WIDE CONC. WALKWAY
NEW CONC. CURB
PROPOSED 1.2m HIGH CHAIN LINK FENCE
PROPOSED 2 STOREY '10 CLASSROOM ADDITION' BLDG 'A'
BLDG. AREA = ?14 SQ.M
FFE = 327.58
PROPOSED ASPHALT
PROPOSED CONC. STAIR
PROPOSED B/F CONC. RAMP
PROPOSED RTU LOCATION
EX. ST. ALOYSIUS CATHOLIC SCHOOL BLDG 'B'
EX. 1 STOREY BLDG # 504
EX. BLDG. AREA = +- 3,250 SQ.M
EX. FFE = 327.58
PROPOSED BIKE PARKING 'CLASS-B' 14 TOTAL SPACES (1.8m x 0.6m) REFER TO TYP. BIKE RACK DETAIL 7A ON DWG. SHT. A1.10
PRINCIPAL ENTRY
BUS DROP-OFF
PROPOSED CONC. WALK
EX. SHRUBS TO BE REMOVED
TEMP EXIT
EX. GRASS
EX. FLOWER BED
EX. TREE (TO BE PROTECTED)
NEW SOD RESTORATION AT NEW UNDERGROUND SERVICES
EX. TREE T/R (TO BE PROTECTED)
EX. TREE T/R TO BE PROTECTED (REFER TO DETAIL)
NEW SOD
EX. CONC. WALKWAY REMOVED TO BE RE-SODDED
NEW MULCH LANDSCAPE BED
PROPOSED PAD MOUNT TRANSFORMER
PROPERTY LINE 181.568m N66°47'40"W
EX. ASPHALT MULTI-USE PATH
EX. SOD BOULEVARD
EX. TS
EDGE OF EX. CURB
EX. F. HYD
CONNAUGHT STREET
MUNROE STREET
WOODHAVEN ROAD
NEW ASPHALT DRIVEWAY ENTRY
EX. TREE TO BE REMOVED AT ENTRY
EX. TREE TO BE REMOVED
3.0mx4.5m VISIBILITY TRIANGLES
EX. DRIVEWAY ABANDONED & BOULEVARD RESTORED
EX. TREE SAPLINGS TO BE REMOVED 3 TOTAL)
EX. SAN MH.
EX. CB
EX. CONC. CITY SIDEWALK
EX. CROSSWALK
EX. FIRE ROUTE
PROPOSED NEW ASPHALT PLAY AREA
HD. ASPHALT
NEW ASPHALT
EX. ASPHALT
EX. STM. MH.
PAINTED MARKING WALKWAY AT NEW ASPHALT
PAINTED LINE
TEMP EXIT
DFS
FIRE ROUTE
EX. SAN MH.
EX. STM MH.
EX. SHRUBS T/R
EX. TREE T/R
EX. TREE
EX. HP.
EX. SHED
EX. TREE
EX. GRASS
EX. TREES
EX. TREE
EX. TREE
EX. TREE

EXTERIOR WALL TYPES

REFER TO STRUCTURAL FOR MASONRY REINFORCING.

NO.	DESCRIPTION	REMARKS
W1 W1A	-90mm BRICK VENEER **OR** -90mm ARCHITECTURAL MASONRY -25mm AIR SPACE -100mm CLOSED CELL SPRAY FOAM INSULATION -190mm CONC. BLOCK * REFER TO ELEVATIONS FOR EXTENT OF BRICK TYPES, MASONRY & PATTERN LOCATIONS * SEE REMARKS FOR VARIATIONS OF SIMILAR TYPES	W1 BRICK VENEER ASSEMBLY (REFER TO FLOOR PLANS, ELEVATIONS & SECTIONS FOR LOCATIONS) NOTE: APPLY TYPICAL FIRE STOP DETAIL AS SHOWN ON BUILDING ELEVATIONS A3.00. REFER TO ELEVATIONS FOR REQUIRED LOCATIONS W1A STACK BOND ARCHITECTURAL MASONRY ASSEMBLY (REFER TO FLOOR PLANS, ELEVATIONS & SECTIONS FOR LOCATIONS) NOTE: APPLY TYPICAL FIRE STOP DETAIL AS SHOWN ON BUILDING ELEVATIONS A3.00. REFER TO ELEVATIONS FOR REQUIRED LOCATIONS
W2	- 22mm CORRUGATED PRE-FINISHED METAL SIDING (VERTICAL) ON - 165mm GALV. METAL 'Z' SUB-GIRTS (HORIZONTAL, 400mm O/C, TYP.) -100mm CLOSED CELL SPRAY FOAM INSULATION - 190mm CONC. BLOCK	NOTE: APPLY TYPICAL FIRE STOP DETAIL AS SHOWN ON BUILDING ELEVATIONS A3.00. REFER TO ELEVATIONS FOR REQUIRED LOCATIONS

INTERIOR WALL PARTITION TYPES

REFER TO STRUCTURAL FOR MASONRY REINFORCING.

NO.	DESCRIPTION	REMARKS
P1	- 190mm CONC. BLOCK	• EXTEND TO U/S OF STRUCTURE ABOVE • BULL-NOSE BLOCKS AT ALL EXPOSED CORNERS
P2	- 140mm CONC. BLOCK	• EXTEND TO U/S OF STRUCTURE ABOVE • BULL-NOSE BLOCKS AT ALL EXPOSED CORNERS
P3 P3A	- 240mm CONC. BLOCK	• BULL-NOSE BLOCKS AT ALL EXPOSED CORNERS • EXTEND TO U/S OF STRUCTURE ABOVE. P3A -240mm CONC. BLOCK FOR 2 HOUR FIRE WALL SOLID FILLED THROUGHOUT

NOTES

DEMOLITION NOTES


D1 REMOVE & DISCARD PORTION OF EX. EXTERIOR WALL ASSEMBLY & PORTION OF EX. ALUMINIUM WINDOW FRAME & GLAZING TO CREATE NEW OPENING TO SUIT NEW ALUM. DOOR & FRAME TO BE USED AS NEW CONSTRUCTION EXIT (TYPICAL OF 2 LOCATIONS). SAWTOOTH EX. BRICK AS REQ'D. PATCH AND MAKE GOOD ALL ADJACENT SURFACES, MATERIALS AND FINISHES. PATCH AND MAKE GOOD EX. MILLWORK, VCT FLOORING & BASE. (REFER TO WALL SECTION **DETAIL 3-A4.30** FOR RELATED)

D2 REMOVE & DISCARD BOTH SETS OF EXISTING INTERIOR & EXTERIOR DOUBLE ALUMINUM DOORS, FRAMES, SIDELITE PANELS AND ALL ASSOCIATED GLAZING & HARDWARE. PATCH AND MAKE GOOD ALL EXISTING TERRAZZO FLOORING TO MATCH AND TIE IN WITH EXISTING. (REFER TO WALL SECTION **DETAIL 2-A4.20** FOR RELATED)


D3 REMOVE & DISCARD RADIATOR COVER & PIPING. PATCH AND MAKE GOOD ALL EXISTING VOIDS & HOLES AT EX. CONC. BLK WALL. ALLOW FOR APPROX. 1.5 SQ.M OF BLOCK REPLACEMENT IF REQUIRED. PRIME & PAINT WALL TO MATCH AND TIE INTO EXISTING.

D4 CUT AND DISCARD PORTION OF EXISTING CONCRETE BLOCK WALL OVER EXTENT SHOWN TO CREATE NEW OPENING TO SUIT NEW DOOR & FRAME. SAWCUT AND TOOTH IN NEW BLOCK AS REQ'D. INSTALL NEW STEEL LINTEL ABOVE TO SUIT TO SUPPORT EXISTING BLOCK (REFER TO STRUCT). REMOVE & REPLACE EX. BLOCK AS REQ'D. PATCH AND MAKE GOOD ALL ADJACENT MATERIALS, SURFACES & FINISHES, TYP. INSTALL NEW TERRAZZO FLOOR PATCH AT OPENING TO MATCH AND TIE IN WITH EXISTING.

D5 CUT BACK AND MODIFIED EX. TACKBOARD / WHITE BOARD TO SUIT NEW OPENING. INSTALL NEW TACKBOARD (600) TO COVER EX. BLOCK WALL TO FILL RENAMING VOID. MATCH WITH EX. ADJACENT WHITE BOARD HEIGHT. MAKE GOOD ALL EXISTING TACKBOARDS / WHITEBOARDS.

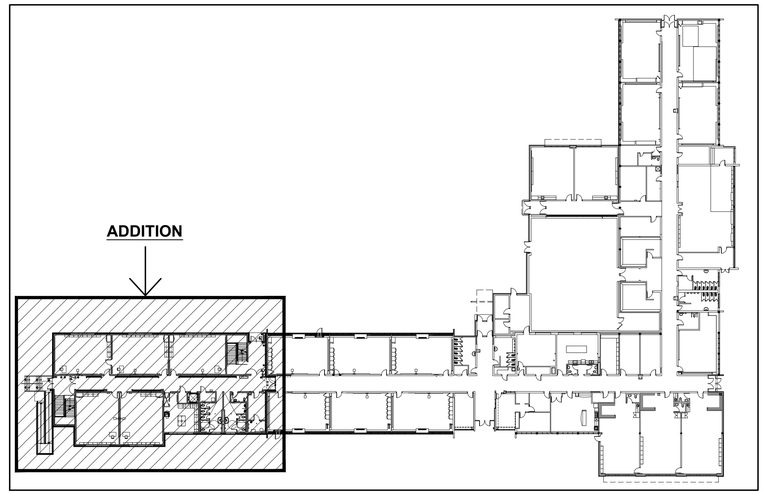

KEY PLAN - GROUND FLOOR
SCALE: 1:500

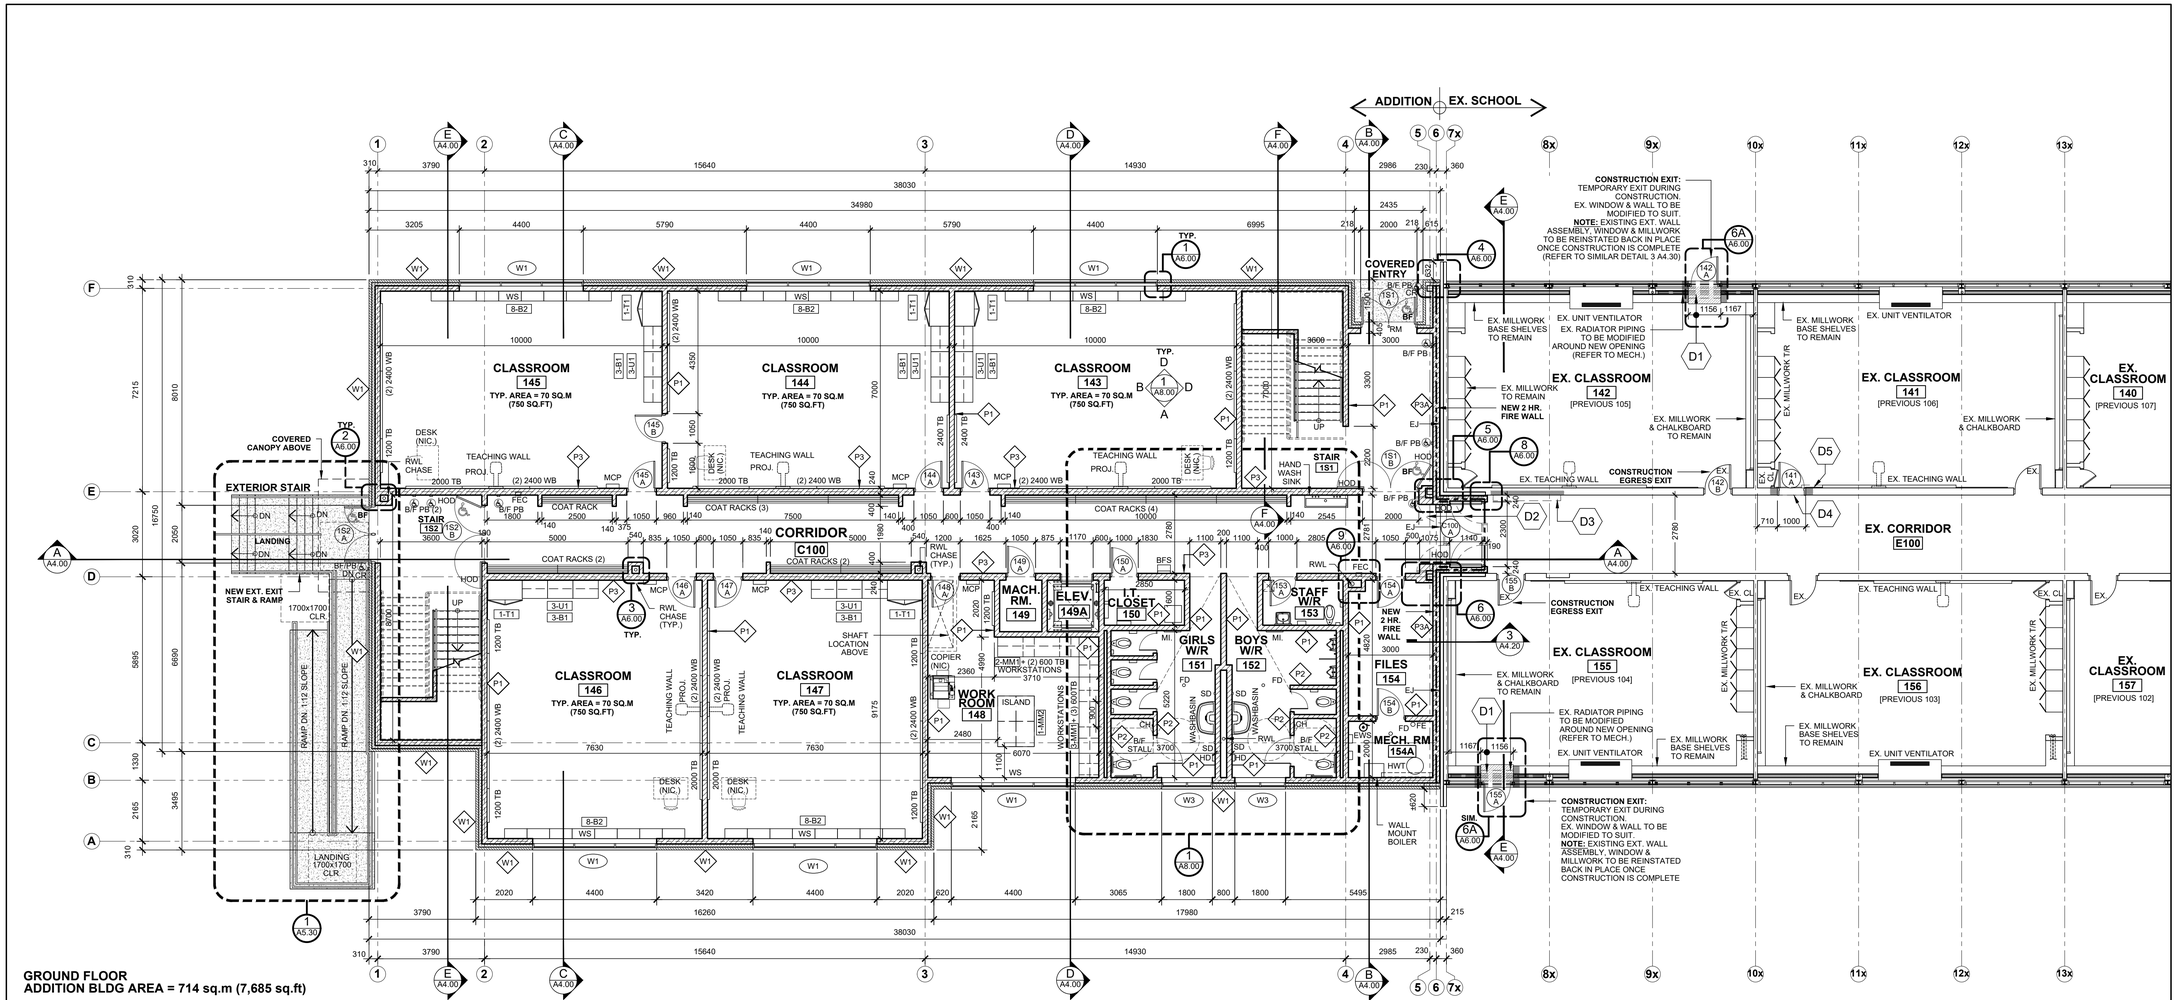

GROUND FLOOR
ADDITION BLDG AREA = 714 sq.m (7,685 sq.ft)

TOTAL ADDITION GFA = 1,377 sq.m (14,822 sq.ft)

PARTIAL GROUND FLOOR PLAN - ADDITION
SCALE: 1:100

Waterloo Catholic District School Board
Quality, Inclusive, Faith Based Education

N

LEGEND:

ALUM.	ALUMINUM
BBH	BASE BOARD HEATER
B/F	BARRIER FREE
B/F P/B	BARRIER PUSH BUTTON
BFS	BOTTLE FILING STATION
BLK.	BLOCK
CH	COAT HOOK
CLR.	CLEAR
CONC.	CONCRETE
CR	CARD READER
DN.	DOWN
EJ	EXPANSION JOINT
ELEC.	ELECTRICAL
ELEV.	ELEVATOR
EX.	EXISTING
EXT.	EXTERIOR
EWS	EYE WASH STATION
FD	FLOOR DRAIN
FE	FIRE EXTINGUISHER
FEC	FIRE EXTINGUISHER CABINET
FFH	FORCE FLOW HEATHER
GALV.	GALVANIZED
HD	HAND DRYER
HOD	HOLD OPEN DEVICE
HR.	HOUR
HWT	HOT WATER HEATER
MCP	MODULAR CONTROL PANEL
MECH.	MECHANICAL
MI	MIRROR
MS	MOP SINK
NIC.	NOT IN CONTRACT
PROJ.	PROJECTOR
PTD	PAPER TOWEL DISPENSER
RM	REMOVABLE MULLION
RWL	RAIN WATER LEADER
SD	SOAP DISPENSER
SIM	SIMILAR
TB	TACK BOARD
TYP	TYPICAL
U/S	UNDERSIDE
VCT	VINYL COMPOSITE TILE
WB	WHITE BOARD
W/R	WASHROOM
WS	WINDOW SHADES

NO	REVISIONS	DATE
5	ISSUED FOR TENDER	2026-03-20
4	ISSUED FOR BUILDING PERMIT APPLICATION	2025-10-17
3	ISSUED FOR SITE PLAN APPLICATION SUBMISSION 1	2025-09-08
2	ISSUED FOR COSTING CLASS-B' - 90%	2025-08-15
1	ISSUED FOR CLIENT REVIEW 50%	2025-07-29

DRAWINGS ARE NOT TO BE SCALED. CONTRACTOR MUST CHECK AND VERIFY ALL DIMENSIONS AND CONDITIONS ON THE PROJECT, AND MUST REPORT ANY DISCREPANCIES TO THE ARCHITECTS BEFORE PROCEEDING WITH THE WORK. THE USE OF THIS DRAWING OR PART THEREOF IS FORBIDDEN WITHOUT THE WRITTEN APPROVAL OF THE ARCHITECTS.

ST. ALOYSIUS CATHOLIC ELEMENTARY SCHOOL ADDITION
504 CONNAUGHT STREET, KITCHENER, ON.

PARTIAL GROUND FLOOR PLAN ADDITION

GRGURIC ARCHITECTS INCORPORATED
28 KING STREET EAST, UNIT B
STONEY CREEK, ONTARIO, L8G 1J8
Tel. 905-664-8735 Fax. 905-664-8737
Web: www.2gai.com

SCALE: AS NOTED	PROJECT: 2025-06
START DATE: MAY 2025	
DRAWN RP	DRAWING: A2.00
CHECKED JG	
PRINT DATE 02/24/26	

S:\Data\2025\2025-06-WCDSB-St. Aloysius_CES_Addition\65Drawings\12-Working Drawings\A2.00-Floor-Plans-Roof-Plan-[2025-06].dwg

EXTERIOR WALL TYPES


REFER TO STRUCTURAL FOR MASONRY REINFORCING.

NO.	DESCRIPTION	REMARKS
W1 W1A	-90mm BRICK VENEER **OR** -90mm ARCHITECTURAL MASONRY -25mm AIR SPACE -100mm CLOSED CELL SPRAY FOAM INSULATION -190mm CONC. BLOCK * REFER TO ELEVATIONS FOR EXTENT OF BRICK TYPES, MASONRY & PATTERN LOCATIONS * SEE REMARKS FOR VARIATIONS OF SIMILAR TYPES	W1 BRICK VENEER ASSEMBLY (REFER TO FLOOR PLANS, ELEVATIONS & SECTIONS FOR LOCATIONS) W1A STACK BOND ARCHITECTURAL MASONRY ASSEMBLY (REFER TO FLOOR PLANS, ELEVATIONS & SECTIONS FOR LOCATIONS)
W2	- 22mm CORRUGATED PRE-FINISHED METAL SIDING (VERTICAL) ON - 165mm GALV. METAL 'Z' SUB-GIRTS (HORIZONTAL, 400mm O/C, TYP.) -100mm CLOSED CELL SPRAY FOAM INSULATION - 190mm CONC. BLOCK	

INTERIOR WALL PARTITION TYPES


REFER TO STRUCTURAL FOR MASONRY REINFORCING.

NO.	DESCRIPTION	REMARKS
P1	- 190mm CONC. BLOCK	• EXTEND TO U/S OF STRUCTURE ABOVE • BULL-NOSE BLOCKS AT ALL EXPOSED CORNERS
P2	- 140mm CONC. BLOCK	• EXTEND TO U/S OF STRUCTURE ABOVE • BULL-NOSE BLOCKS AT ALL EXPOSED CORNERS
P3 P3A	- 240mm CONC. BLOCK	• BULL-NOSE BLOCKS AT ALL EXPOSED CORNERS • EXTEND TO U/S OF STRUCTURE ABOVE. P3A -240mm CONC. BLOCK FOR 2 HOUR FIRE WALL SOLID FILLED THROUGHOUT

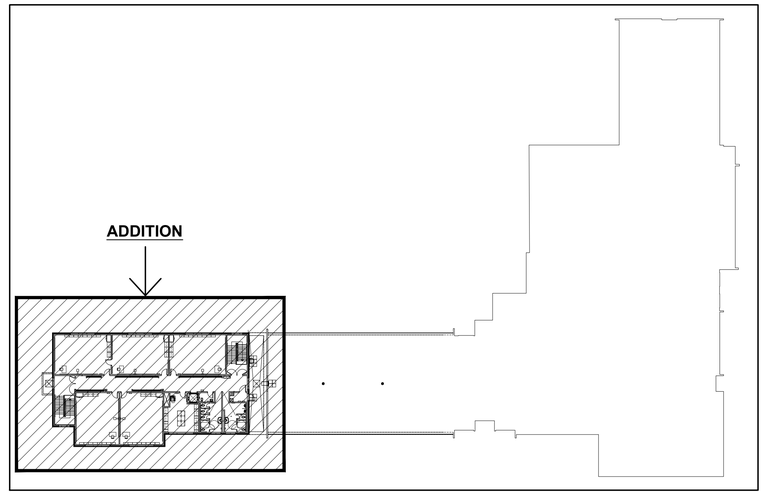

KEY PLAN - SECOND FLOOR

SCALE: 1:500

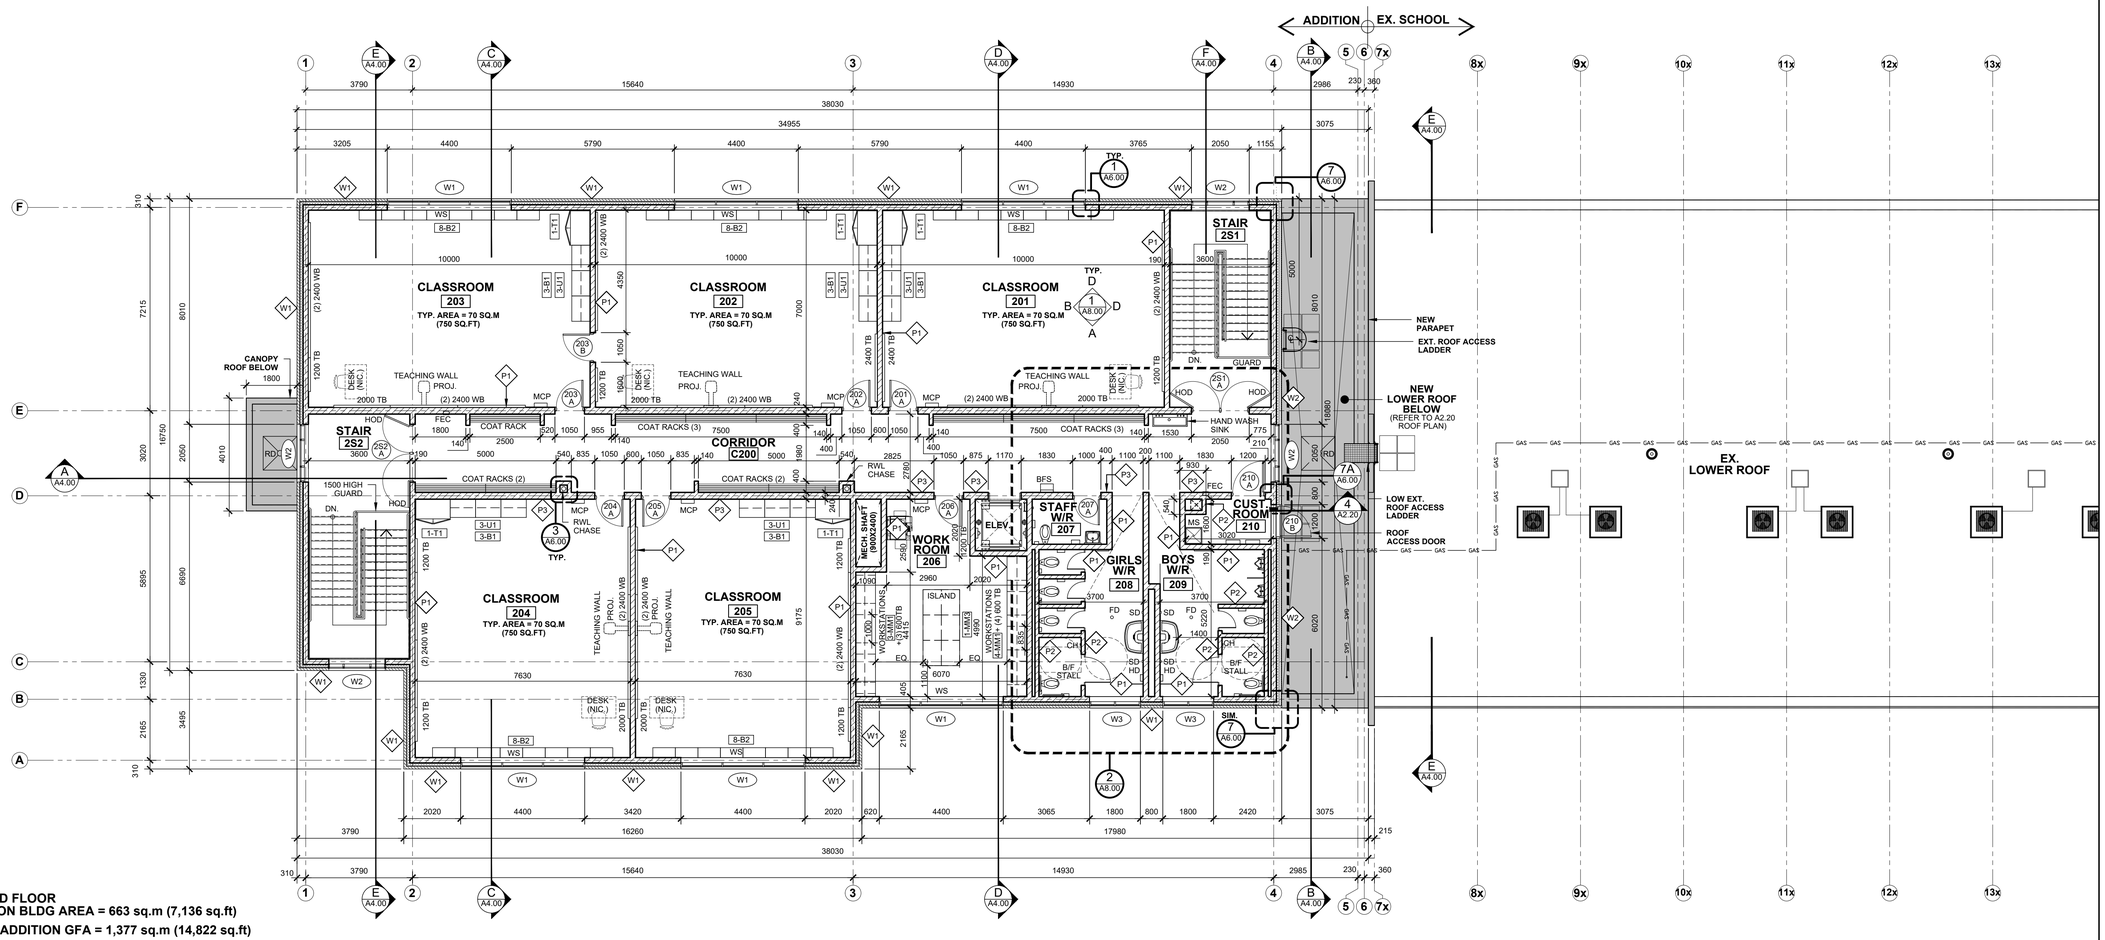

SECOND FLOOR
ADDITION BLDG AREA = 663 sq.m (7,136 sq.ft)
TOTAL ADDITION GFA = 1,377 sq.m (14,822 sq.ft)

SECOND FLOOR PLAN - ADDITION

SCALE: 1:100

LEGEND:

B/F	BARRIER FREE
BFS	BOTTLE FILING STATION
CH	COAT HOOK
DN.	DOWN
ELEC.	ELECTRICAL
ELEV.	ELEVATOR
EX.	EXISTING
EXT.	EXTERIOR
FEC	FIRE EXTINGUISHER CABINET
HD	HAND DRYER
HOD	HOLD OPEN DEVICE
HR.	HOUR
MCP	MODULAR CONTROL PANEL
MECH.	MECHANICAL
MI	MIRROR
MS	MOP SINK
NIC.	NOT IN CONTRACT
PROJ.	PROJECTOR
PTD	PAPER TOWEL DISPENSER
RD	ROOF DRAIN
RWL	RAIN WATER LEADER
SD	SOAP DISPENSER
SIM	SIMILAR
TB	TACK BOARD
TYP.	TYPICAL
WB	WHITE BOARD
W/R	WASHROOM
WS	WINDOWS SHADES

NO	REVISIONS	DATE
5	ISSUED FOR TENDER	2026-03-20
4	ISSUED FOR BUILDING PERMIT APPLICATION	2025-10-17
3	ISSUED FOR SITE PLAN APPLICATION SUBMISSION 1	2025-09-08
2	ISSUED FOR COSTING CLASS-B - 90%	2025-08-15
1	ISSUED FOR CLIENT REVIEW 50%	2025-07-29

DRAWINGS ARE NOT TO BE SCALED. CONTRACTOR MUST CHECK AND VERIFY ALL DIMENSIONS AND CONDITIONS ON THE PROJECT; AND MUST REPORT ANY DISCREPANCIES TO THE ARCHITECTS BEFORE PROCEEDING WITH THE WORK. THE USE OF THIS DRAWING OR PART THEREOF IS FORBIDDEN WITHOUT THE WRITTEN APPROVAL OF THE ARCHITECTS.


Waterloo Catholic District School Board
Quality, Inclusive, Faith Based Education

ST. ALOYSIUS CATHOLIC ELEMENTARY SCHOOL ADDITION
504 CONNAUGHT STREET,
KITCHENER, ON.


SECOND FLOOR PLAN ADDITION

GRGURIC ARCHITECTS INCORPORATED
28 KING STREET EAST, UNIT B
STONEY CREEK, ONTARIO, L8G 1J8
Tel. 905-664-8735 Fax. 905-664-8737
Web: www.2gai.com


SCALE: AS NOTED	PROJECT: 2025-06
START DATE: MAY 2025	
DRAWN RP	DRAWING: A2.10
CHECKED JG	
PRINT DATE	02/23/26

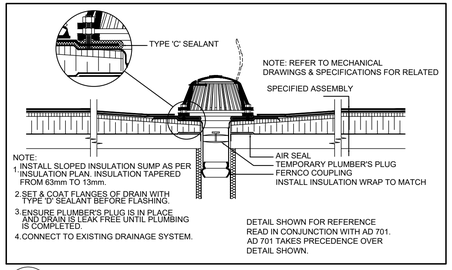


1 A2.20 TYPICAL ROOF DRAIN DETAIL
SCALE: NTS

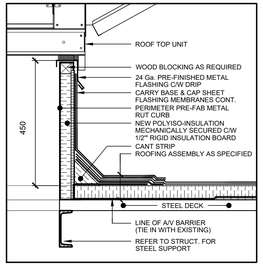


2 A2.20 TYPICAL RTU CURB DETAIL
SCALE: NTS

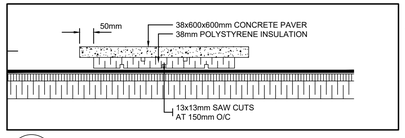

3 A2.20 TYPICAL PRECAST PAVER DETAIL
SCALE: NTS

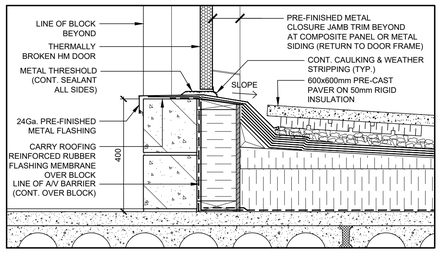


4 A2.20 TYPICAL ROOF ACCESS DOOR THRESHOLD DETAIL
SCALE: 1:10

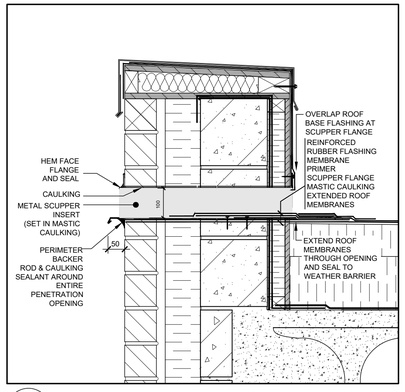


5 A2.20 TYPICAL OVERFLOW SCUPPER DETAIL
SCALE: NTS

GENERAL ROOFING NOTES

1. ALL ROOF TOP UNIT LOCATIONS ARE APPROXIMATE & SHOWN FOR REFERENCE. REFER TO MECHANICAL DRAWINGS.
2. REFER TO MECHANICAL AND ELECTRICAL DRAWINGS FOR LOCATIONS OF ALL ROOF PENETRATIONS FOR, VENTS, ROOF DRAINS, EXHAUST FANS, LOCATION OF ROOF TOP UNITS ETC. GENERAL CONTRACTOR TO COORDINATE THIS WORK WITH WORK OF ALL OTHER RELATED TRADES.EQUIPMENT SHOWN ON ARCHITECTURAL ROOF PLAN IS FOR GENERAL REFERENCE AND NOT INCLUSIVE.
3. REFER TO ROOFING SPECIFICATIONS FOR COMPLETE ROOFING DESCRIPTION & REQUIREMENTS NOT NOTED ON DRAWINGS.
4. REFER TO MECHANICAL & ELECTRICAL DRAWINGS FOR ROOF DRAIN, CURB & EQUIPMENT PENETRATION DETAILS NOT INDICATED ON ARCHITECTURAL PLANS.
5. GENERAL CONTRACTOR TO PROVIDE AND INSTALL ALL WOOD BLOCKING AT ROOF PARAPETS AND CANOPIES AS REQUIRED. WOOD BLOCKING TO BE PRESSURE TREATED WOOD.
6. TAPERED INSULATION IS SHOWN FOR REFERENCE ONLY. GENERAL CONTRACTOR AND ROOFING INSTALLER TO COORDINATE INSTALLATION. LOCATION AND VERIFY QUANTITIES OF MATERIAL REQUIRED. CONTRACTOR TO VERIFY THAT ALL ROOF AREAS HAVE A POSITIVE DRAINAGE (MIN. 1%) TO ALL ROOF DRAINS PRIOR TO INSTALLATION OF ROOF ASSEMBLY. CRICKETS TO BE PROVIDED AT ALL ROOF TOP EQUIPMENT WHERE REQUIRED.
8. ROOF DRAIN NOTE: ROOF DRAIN LOCATIONS SHOWN ON ROOF PLAN ARE FOR GRAPHIC REPRESENTION ONLY AND NEED TO HAVE THEIR FINAL LOCATIONS PROPERLY COORDINATED BY THE GENERAL CONTRACTOR, MECHANICAL CONTRACTOR AND ROOFER TO ENSURE THEIR PLACEMENT ARE AT LOW POINTS AND WILL PROVIDE A MINIMUM 1% SLOPE TO ALL NEW ROOF DRAINS.
9. THE ROOFING ASSEMBLY SHALL CONFORM TO THE REQUIREMENTS OF OBC DIV B. 3.1.15.

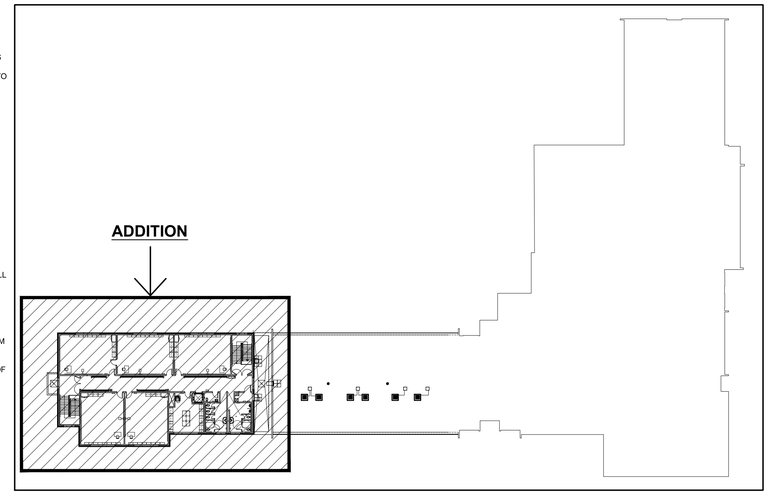

KEY PLAN - ROOF
SCALE: 1:500

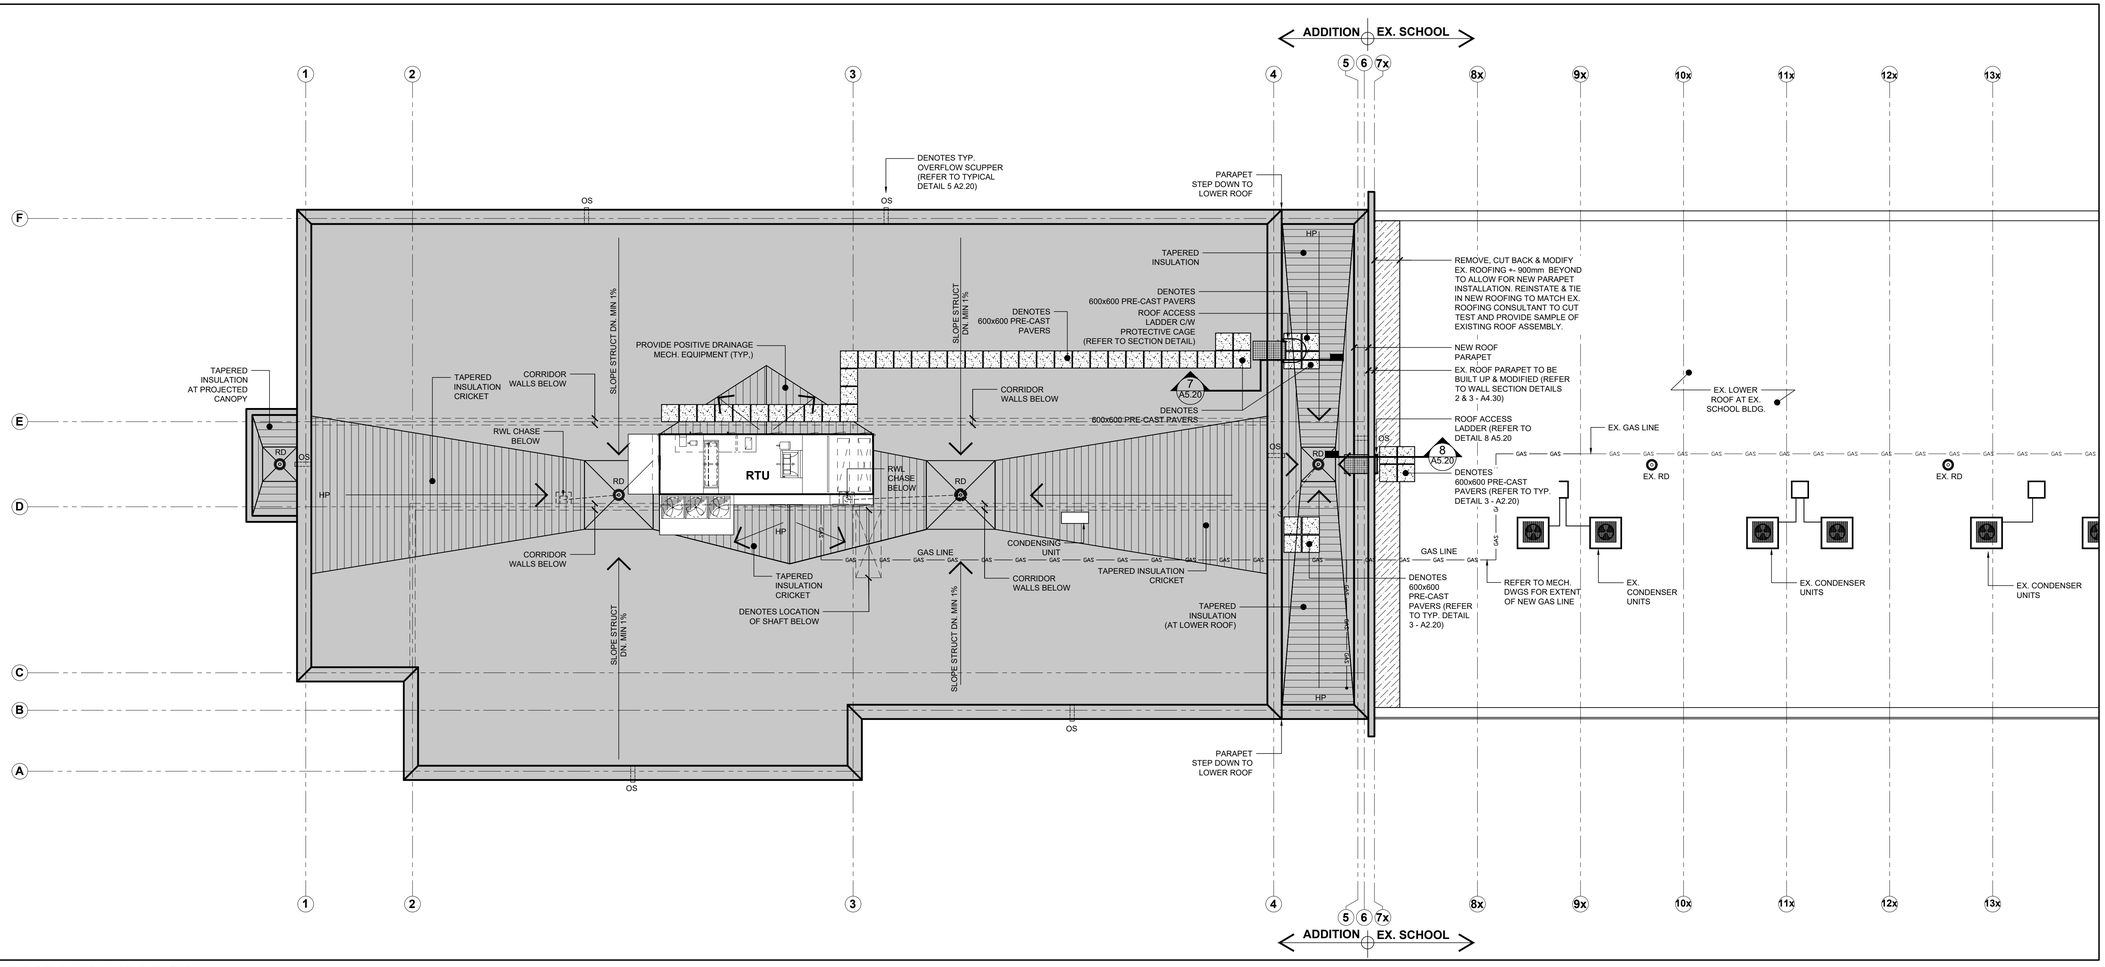

PARTIAL ROOF PLAN - ADDITION
SCALE: 1:100

Waterloo Catholic District School Board
Quality, Inclusive, Faith Based Education

LEGEND

A/V	AIR VAPOUR
BLDG.	BUILDING
CONT	CONTINOUS
C/W	COMPLETE WITH
DN	DOWN
EF	EXHAUST FAN
HP	HIGH POINT
HM	HOLLOW METAL
INSUL	INSULATION
MIN	MINIMUM
O/C	ON CENTRE
OS	OVERFLOW SCUPPER DRAIN
OWSJ	OPEN WEB STEEL JOIST
RD	ROOF DRAIN
RWL	RAIN WATER LEADER
RTU	ROOF TOP UNIT
SD	SCUPPER DRAIN
SIM	SIMILAR
STRUCT	STRUCTURAL
TYP	TYPICAL

DENOTES DIRECTION OF SLOPE

RD:
ROOF DRAIN & 2400x2400 INSULATION SUMP BELOW AND ALL AROUND ROOF DRAINS. (COORDINATE LOCATION & DETAIL WITH MECH. / ROOF CONSULTANT)

NO	REVISIONS	DATE
5	ISSUED FOR TENDER	2026-03-20
4	ISSUED FOR BUILDING PERMIT APPLICATION	2025-10-17
3	ISSUED FOR SITE PLAN APPLICATION SUBMISSION 1	2025-09-08
2	ISSUED FOR COSTING CLASS-B' - 90%	2025-08-15
1	ISSUED FOR CLIENT REVIEW 50%	2025-07-29

DRAWINGS ARE NOT TO BE SCALED. CONTRACTOR MUST CHECK AND VERIFY ALL DIMENSIONS AND CONDITIONS ON THE PROJECT; AND MUST REPORT ANY DISCREPANCIES TO THE ARCHITECTS BEFORE PROCEEDING WITH THE WORK. THE USE OF THIS DRAWING OR PART THEREOF IS FORBIDDEN WITHOUT THE WRITTEN APPROVAL OF THE ARCHITECTS.

ST. ALOYSIUS CATHOLIC ELEMENTARY SCHOOL ADDITION
504 CONNAUGHT STREET, KITCHENER, ON.

PARTIAL ROOF PLAN AT ADDITION

GRGURIC ARCHITECTS INCORPORATED
28 KING STREET EAST, UNIT B
STONEY CREEK, ONTARIO, L8G 1J8
Tel. 905-664-8735 Fax. 905-664-8737
Web: www.2gai.com


SCALE: AS NOTED	PROJECT: 2025-06
START DATE: MAY 2025	
DRAWN RP	DRAWING: A2.20
CHECKED JG	
PRINT DATE	02/24/26

S:\Data\2025\2025-06-WCDSB-St. Aloysius_CES_Addition\65Drawings\12-Working Drawings\A2.00-Floor-Plans-Roof-Plan-[2025-06].dwg

GRAPHIC RCP LEGEND

- REFER TO ELECTRICAL DRAWINGS FOR ACTUAL FIXTURE TYPES
- MECHANICAL AND ELECTRICAL ITEMS SHOWN, I.E. DUCTWORK, PIPING, LIGHT FIXTURES, ETC. **ARE FOR REFERENCE ONLY AND ARE NOT INCLUSIVE.** REFER TO MECHANICAL AND ELECTRICAL DRAWINGS FOR ALL RELATED WORK.

600×1200 LIGHT FIXTURE
300×1200 LIGHT FIXTURE
RECESSED DOWN LIGHT FIXTURE
WALL MOUNT LIGHT FIXTURE
DIFFUSER
RETURN AIR GRILLE
NEW GYPSUM BOARD CEILING OR BULKHEAD
NEW OR EXISTING 600x1200 ACOUSTIC CEILING TILE AS NOTED ON PLANS AND SCHEDULES
CH- #### CEILING HEIGHT TAG
DENOTES EXISTING ACT C/W GRID & TRACK TO BE CUT BACK & MODIFIED TO SUIT NEW CONSTRUCTION WORK. ACT TO BE REINSTATED BACK TO ORIGINAL LAYOUT OVER EXTENT SHOWN HATCHED ONCE COMPLETED.
SPRINKLER HEAD
EXHAUST FAN
BH - # BULKHEAD TAG

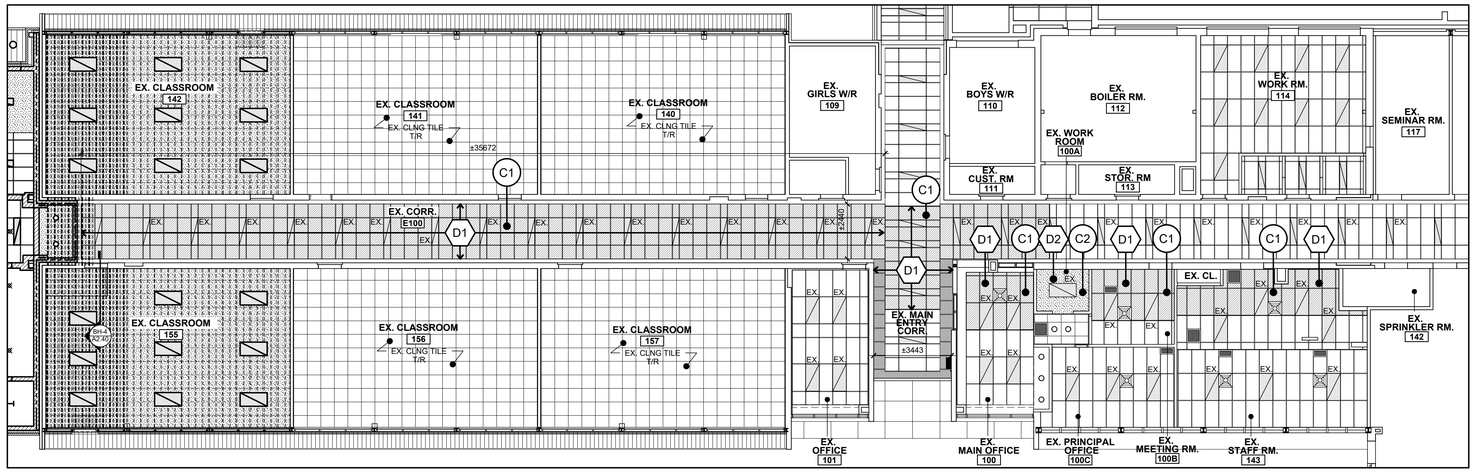


PARTIAL GROUND FLOOR RCP AT EXISTING SCHOOL

SCALE: 1:125

TYPICAL REFLECTED CEILING PLAN NOTES:

1. TYPICAL GYPSUM BOARD CEILING CONSTRUCTION UNLESS OTHERWISE NOTED ON PLAN OR SECTION DETAIL:
   - 13mm GYP. BD ON
   - 22mm METAL FURRING HAT CHANNELS (400 O/C, TYP.) ON
   - 64mm METAL STUD C-CHANNEL FRAMING (400 O/C)
   - SUSPENDED / HUNG FROM U/S OF STRUCT ABOVE.
2. READ IN CONJUNCTION WITH ROOM FINISH SCHEDULE. ALL ROOMS WITH NEW CEILINGS ARE LISTED IN FINISH SCHEDULE. UNLESS OTHERWISE NOTED ALL REMAINING ROOMS THE EXISTING CEILINGS ARE TO REMAIN.

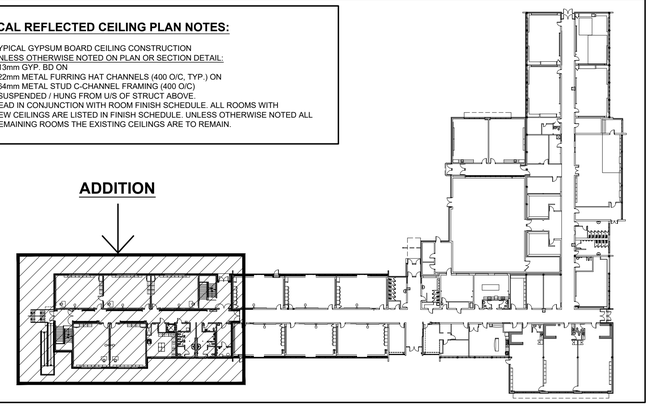

KEY PLAN - GROUND FLOOR

SCALE: NTS

REFLECTED CEILING PLAN NOTES:

REFLECTED CEILING PLAN NOTES: DEMOLITION

D1 OVER EXTENT DENOTED ON PLAN BY HATCH, TEMPORARILY REMOVE EXISTING ACOUSTIC CEILING TILES & STORE IN SAFE PLACE. CUT BACK EXISTING METAL GRID & PERIMETER TRACK AS REQUIRED TO ALLOW FOR INSTALLATION OF NEW SERVICE CONNECTIONS TO TIE IN WITH EXISTING AT CEILING LEVEL (REFER TO MECH. AND ELEC. DRAWINGS FOR COMPLETE SCOPE OF WORK). ALL EXISTING LIGHTING FIXTURES & DEVICES TO REMAIN IN PLACE. (REFER TO ELECTRICAL FOR RELATED) NOTE: OVER SAME EXTENTS, REMOVE & DISCARD PORTION OF EXISTING PERFORATED CEILING TILES AS REQUIRED AT U/S OF EX. ROOF JOISTS TO ALLOW FOR MECHANICAL OR ELECTRICAL HANGERS & FASTENING)

D2 REMOVE & DISCARD EXISTING GYPSUM BOARD CEILING ASSEMBLY & ASSOCIATED METAL FRAMING WITHIN EXISTING ROOM SHOWN


D3 REMOVE & DISCARD EXISTING CEILING GRID TILES MOUNTED BELOW EXISTING WOOD JOIST ROOF STRUCTURE AND EXISTING WOOD STRAPPING OVER EXTENT OF EXISTING CLASSROOMS SHOWN TO ALLOW FOR INSTALLATION OF NEW WOOD ROOF JOIST REINFORCING (REFER TO STRUCT.)

REFLECTED CEILING PLAN NOTES: CONSTRUCTION

C1 OVER SAME EXTENT DENOTED ON PLAN BY HATCH: REINSTATE & RE-INSTALL EXISTING SALVAGED 2'X4' ACOUSTIC CEILING TILES, GRID & PERIMETER TRACK OVER EXTENT ON PLAN DENOTED BY HATCHED AREA REINSTALL NEW METAL T-BAR GRID AND TRACK AT AREAS DISTURBED BY DEMOLITION WORK AS REQUIRED.
ALLOW FOR 25% OF NEW ACOUSTIC CEILING TILES TO REPLACE EXISTING OVER EXTENTS SHOWN ON PLAN.
MATCH AND TIE IN WITH ADJACENT EXISTING CEILING TILE AND GRID SYSTEM LAYOUT. INSTALL AT SAME HEIGHT AS EXISTING
- EXISTING LIGHTING LAYOUT TO REMAIN AS IS UNLESS OTHERWISE NOTED.
- EXISTING DEVICES TO REMAIN IN PLACE AS IS UNLESS OTHERWISE NOTED.

C2 INSTALL NEW 13mm GYP. BOARD CEILING ON METAL FRAMING SYSTEM AS PER TYPICAL REFLECTED CEILING PLAN NOTES WITHIN ROOM SHOWN ON PLAN DENOTED BY HATCH AREA TO REPLACE EXISTING CEILING THAT HAS BEEN REMOVED.

C3 INSTALL (2) NEW LAYERS OF 16mm 'TYPE-X' FIRE RATED GYPSUM BOARD ON 22mm METAL HAT CHANNELS STRAPPING TO U/S OF EXISTING WOOD ROOF JOIST STRUCTURE OVER EXTENT OF CLASSROOMS. FIRE CAULK AND SEAL AROUND PERIMETER (TYPICAL)

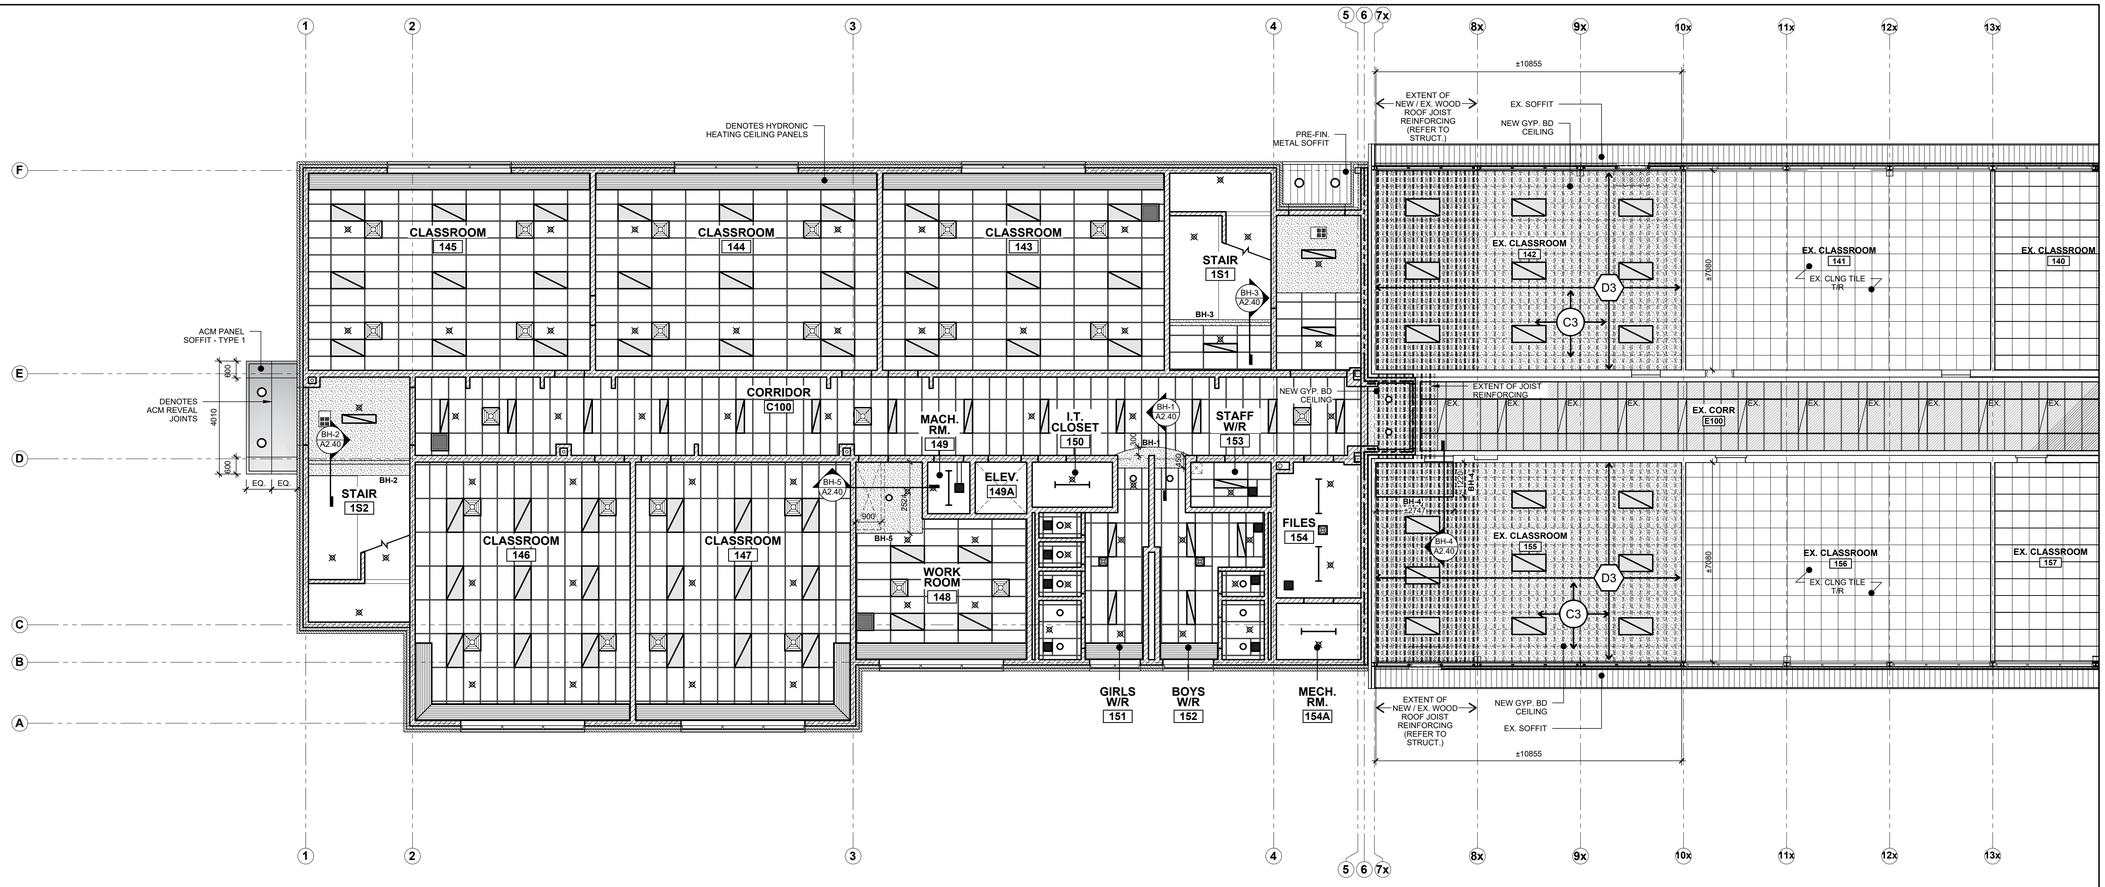

PARTIAL GROUND FLOOR RCP

SCALE: 1:100

LEGEND

ACT	ACOUSTIC CEILING TILE
ALUM.	ALUMINUM
A/V	AIR / VAPOUR
BD	BOARD
BH	BULKHEAD
BLK.	BLOCK
BRG.	BEARING
CONC.	CONCRETE
CONT.	CONTINUOUS
CORR	CORRIDOR
C/W	COMPLETE WITH
C/L	CENTRE LINE
DN.	DOWN
EX.	EXISTING
EXT.	EXTERIOR
FFE	FINISHED FLOOR ELEVATION
FIN.	FINISHED
GYP.	GYPSUM
INT.	INTERIOR
MECH	MECHANICAL
MIN	MINIMUM
O/C	ON CENTRE
PTW	PRESSURE TREATED WOOD
RD	ROOF DRAIN
RM	ROOM
RWL	RAIN WATER LEADER
SIM	SIMILAR
STOR	STORAGE
STRUCT.	STRUCTURAL
T/O	TOP OF
T/R	TO REMAIN
TYP.	TYPICAL
U/S	UNDERSIDE
VEST	VESTIBULE
W/R	WASHROOM

NO	REVISIONS	DATE
5	ISSUED FOR TENDER	2026-03-20
4	ISSUED FOR BUILDING PERMIT APPLICATION	2025-10-17
3	ISSUED FOR SITE PLAN APPLICATION SUBMISSION 1	2025-09-08
2	ISSUED FOR COSTING CLASS-B - 90%	2025-08-15
1	ISSUED FOR CLIENT REVIEW 50%	2025-07-29

DRAWINGS ARE NOT TO BE SCALED. CONTRACTOR MUST CHECK AND VERIFY ALL DIMENSIONS AND CONDITIONS ON THE PROJECT; AND MUST REPORT ANY DISCREPANCIES TO THE ARCHITECTS BEFORE PROCEEDING WITH THE WORK. THE USE OF THIS DRAWING OR PART THEREOF IS FORBIDDEN WITHOUT THE WRITTEN APPROVAL OF THE ARCHITECTS.

Waterloo Catholic District School Board
Quality, Inclusive, Faith Based Education

ST. ALOYSIUS CATHOLIC ELEMENTARY SCHOOL ADDITION
504 CONNAUGHT STREET, KITCHENER, ON.

PARTIAL GROUND FLOOR REFLECTED CEILING PLAN

GRGURIC ARCHITECTS INCORPORATED
28 KING STREET EAST, UNIT B
STONEY CREEK, ONTARIO, L8G 1J8
Tel. 905-664-8735 Fax. 905-664-8737
Web: www.2gai.com


SCALE: AS NOTED	PROJECT: 2025-06
START DATE: MAY 2025	
DRAWN RP	DRAWING: A2.30
CHECKED JG	
PRINT DATE	02/23/26

R:\Data\2025\2025-06-WCDSB-St. Aloysius_CES_Addition\65Drawings\12-Working Drawings\A2-XO-RCP-[2025-06].dwg


GRAPHIC RCP LEGEND

- REFER TO ELECTRICAL DRAWINGS FOR ACTUAL FIXTURE TYPES
- MECHANICAL AND ELECTRICAL ITEMS SHOWN, I.E. DUCTWORK, PIPING, LIGHT FIXTURES, ETC. **ARE FOR REFERENCE ONLY AND ARE NOT INCLUSIVE**, REFER TO MECHANICAL AND ELECTRICAL DRAWINGS FOR ALL RELATED WORK.


600×1200 LIGHT FIXTURE
300×1200 LIGHT FIXTURE
RECESSED DOWN LIGHT FIXTURE
WALL MOUNT LIGHT FIXTURE
DIFFUSER
RETURN AIR GRILLE
NEW GYPSUM BOARD CEILING OR BULKHEAD
NEW OR EXISTING 600x1200 ACOUSTIC CEILING TILE AS NOTED ON PLANS AND SCHEDULES
CH- #### CEILING HEIGHT TAG
DENOTES EXISTING ACT C/W GRID & TRACK TO BE CUT BACK & MODIFIED TO SUIT NEW CONSTRUCTION WORK. ACT TO BE REINSTATED BACK TO ORIGINAL LAYOUT OVER EXTENT SHOWN HATCHED ONCE COMPLETED.
SPRINKLER HEAD
EXHAUST FAN
BH - # BULKHEAD TAG

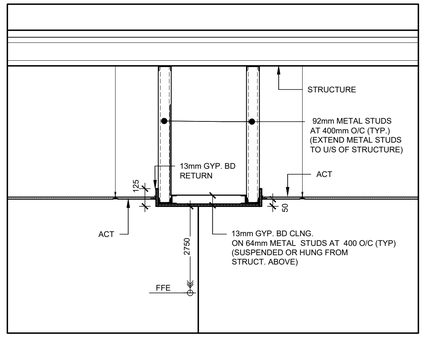

BH-1 DETAIL
SCALE: 1:20

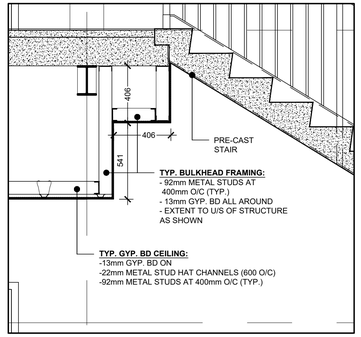


BH-2 DETAIL
SCALE: 1:20

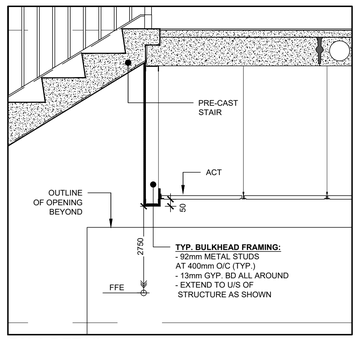


BH-3 DETAIL
SCALE: 1:20

TYPICAL REFLECTED CEILING PLAN NOTES:


1. TYPICAL GYPSUM BOARD CEILING CONSTRUCTION UNLESS OTHERWISE NOTED ON PLAN OR SECTION DETAILS:
   - 13mm GYP. BD ON
   - 22mm METAL FURRING HAT CHANNELS (400 O/C, TYP.) ON
   - 64mm METAL STUD C-CHANNEL FRAMING (400 O/C)
   - SUSPENDED / HUNG FROM U/S OF STRUCT ABOVE.
2. READ IN CONJUNCTION WITH ROOM FINISH SCHEDULE. ALL ROOMS WITH NEW CEILINGS ARE LISTED IN FINISH SCHEDULE. UNLESS OTHERWISE NOTED ALL REMAINING ROOMS THE EXISTING CEILINGS ARE TO REMAIN.

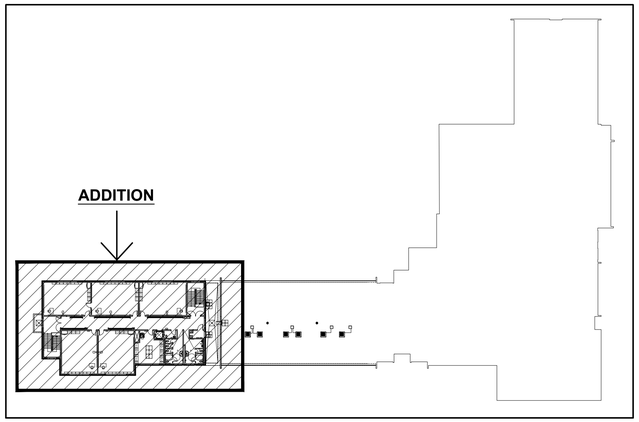


KEY PLAN - SECOND FLOOR
SCALE: NTS

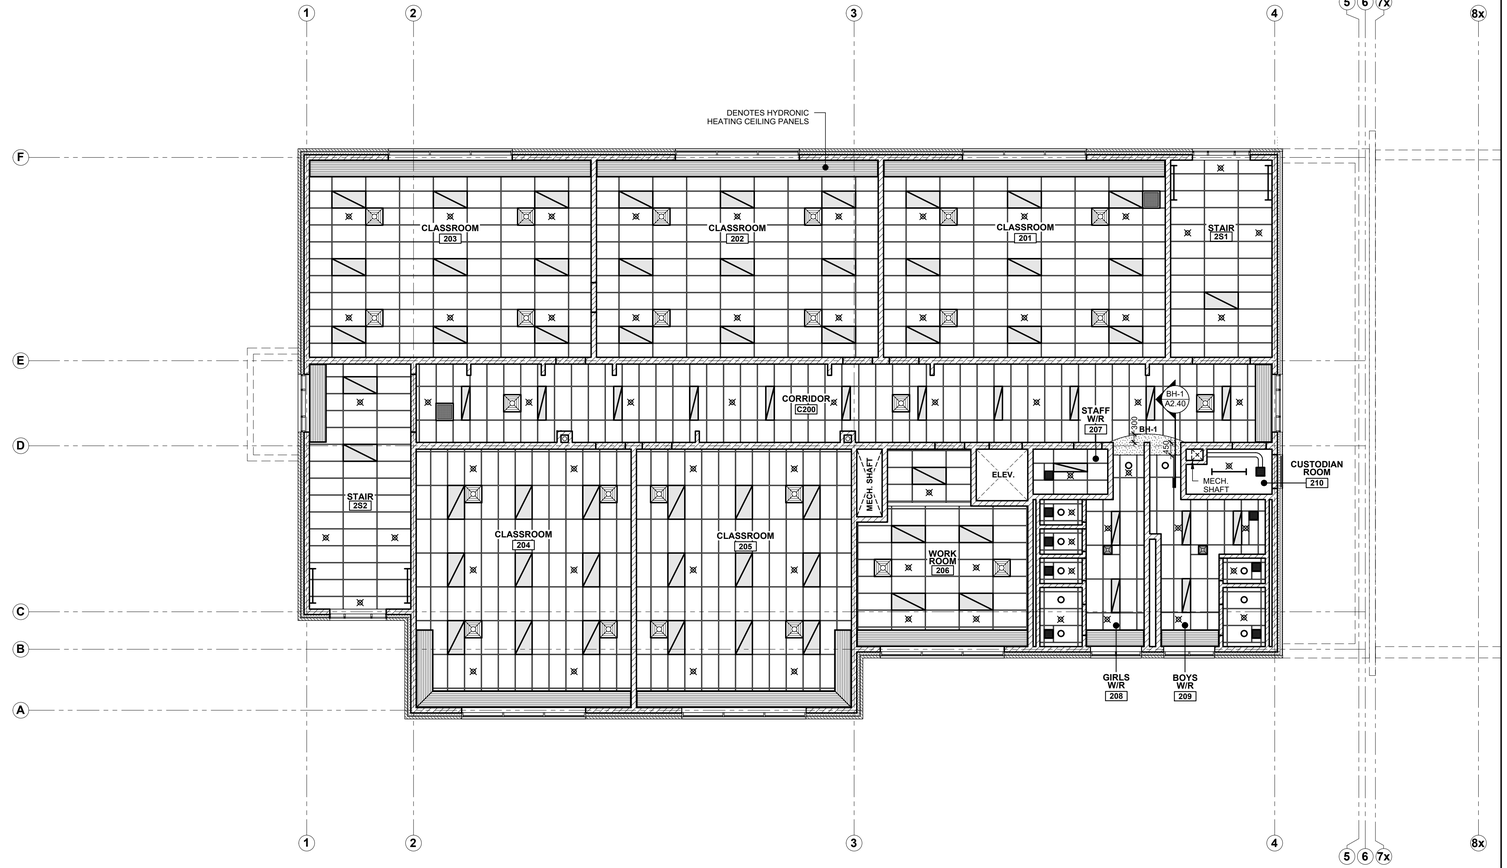

SECOND FLOOR RCP
SCALE: 1:100

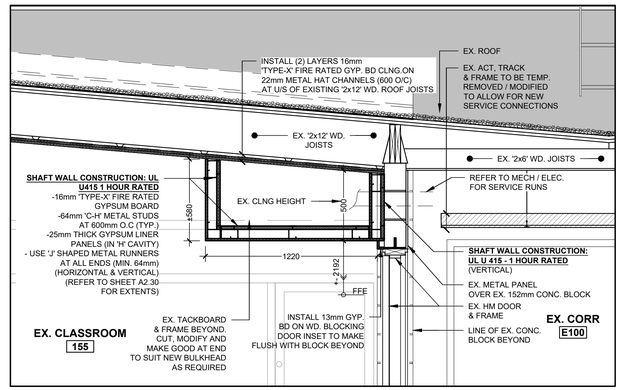

BH-4 DETAIL
SCALE: 1:20

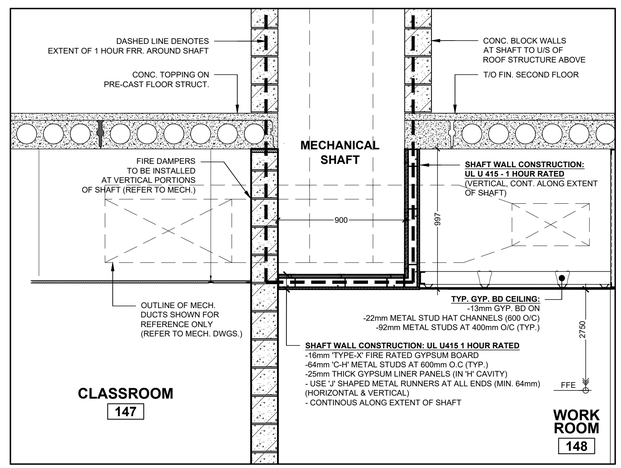

BH-5 DETAIL
SCALE: 1:20

Waterloo Catholic District School Board
Quality, Inclusive, Faith Based Education

LEGEND

ACT	ACOUSTIC CEILING TILE
ALUM.	ALUMINUM
A/V	AIR / VAPOUR
BD	BOARD
BH	BULKHEAD
BLK.	BLOCK
BRG.	BEARING
CLNG	CEILING
CONC.	CONCRETE
CONT.	CONTINUOUS
CORR	CORRIDOR
C/W	COMPLETE WITH
C/L	CENTRE LINE
DN.	DOWN
ELEC	ELECTRICAL
EX.	EXISTING
EXT.	EXTERIOR
FFE	FINISHED FLOOR ELEVATION
FIN.	FINISHED
GYP.	GYPSUM
HM	HOLLOW METAL
INT	INTERIOR
MECH	MECHANICAL
MIN	MINIMUM
O/C	ON CENTRE
PTW	PRESSURE TREATED WOOD
RD	ROOF DRAIN
RM	ROOM
RWL	RAIN WATER LEADER
SIM	SIMILAR
STOR	STORAGE
STRUCT.	STRUCTURAL
T/O	TOP OF
T/R	TO REMAIN
TYP.	TYPICAL
U/S	UNDERSIDE
VEST	VESTIBULE
WD	WOOD
W/R	WASHROOM

NO	REVISIONS	DATE
5	ISSUED FOR TENDER	2026-03-20
4	ISSUED FOR BUILDING PERMIT APPLICATION	2025-10-17
3	ISSUED FOR SITE PLAN APPLICATION SUBMISSION 1	2025-09-08
2	ISSUED FOR COSTING CLASS-B - 90%	2025-08-15
1	ISSUED FOR CLIENT REVIEW 50%	2025-07-29

DRAWINGS ARE NOT TO BE SCALED. CONTRACTOR MUST CHECK AND VERIFY ALL DIMENSIONS AND CONDITIONS ON THE PROJECT, AND MUST REPORT ANY DISCREPANCIES TO THE ARCHITECTS BEFORE PROCEEDING WITH THE WORK. THE USE OF THIS DRAWING OR PART THEREOF IS FORBIDDEN WITHOUT THE WRITTEN APPROVAL OF THE ARCHITECTS.

ST. ALOYSIUS CATHOLIC ELEMENTARY SCHOOL ADDITION
504 CONNAUGHT STREET, KITCHENER, ON.

SECOND FLOOR REFLECTED CEILING PLAN

GRGURIC ARCHITECTS INCORPORATED
28 KING STREET EAST, UNIT B
STONEY CREEK, ONTARIO, L8G 1J8
Tel. 905-664-8735 Fax. 905-664-8737
Web: www.2gal.com


SCALE: AS NOTED	PROJECT: 2025-06
START DATE: MAY 2025	
DRAWN RP	DRAWING: A2.40
CHECKED JG	
PRINT DATE	02/23/26

1 A3.00 **TYPICAL FIRE STOP SECTION DETAIL**

NOTES ON FIRE STOP:


1. SPRAY CELL INSULATION TO BE SEPARATED INTO COMPARTMENTS BY FIRE STOP AS SHOWN DOTTED ON ELEVATION. FIRE STOPS NOT TO EXCEED MAXIMUM SPACING DIMENSIONS:
   - **3m VERTICAL**
   - **20m HORIZONTAL**

   REFER TO TYPICAL DETAIL ABOVE FOR CONSTRUCTION

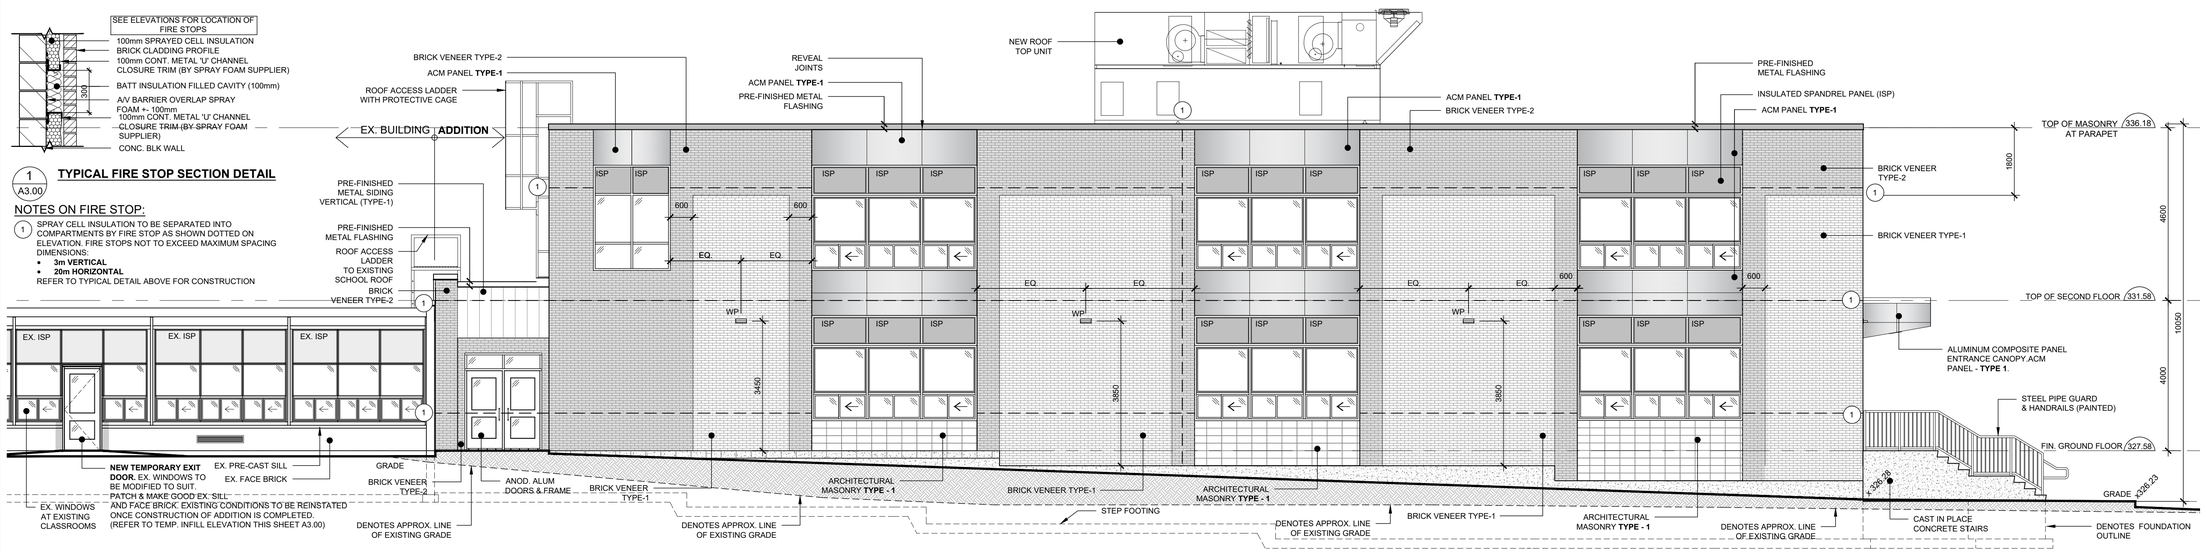

NORTH ELEVATION

SCALE: 1:75

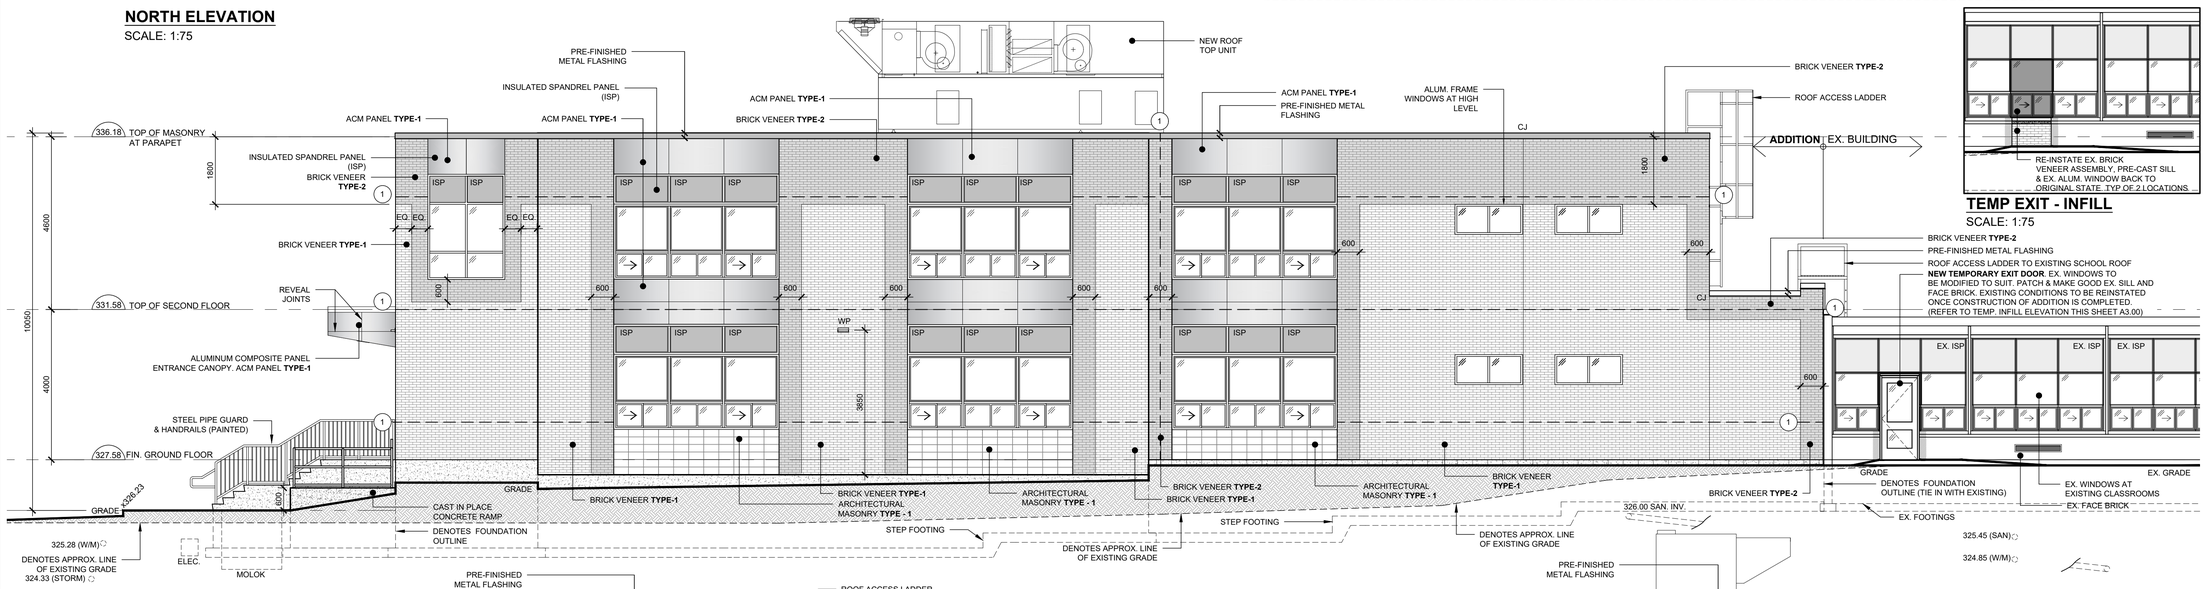


TEMP EXIT - INFILL

SCALE: 1:75


SOUTH ELEVATION

SCALE: 1:75

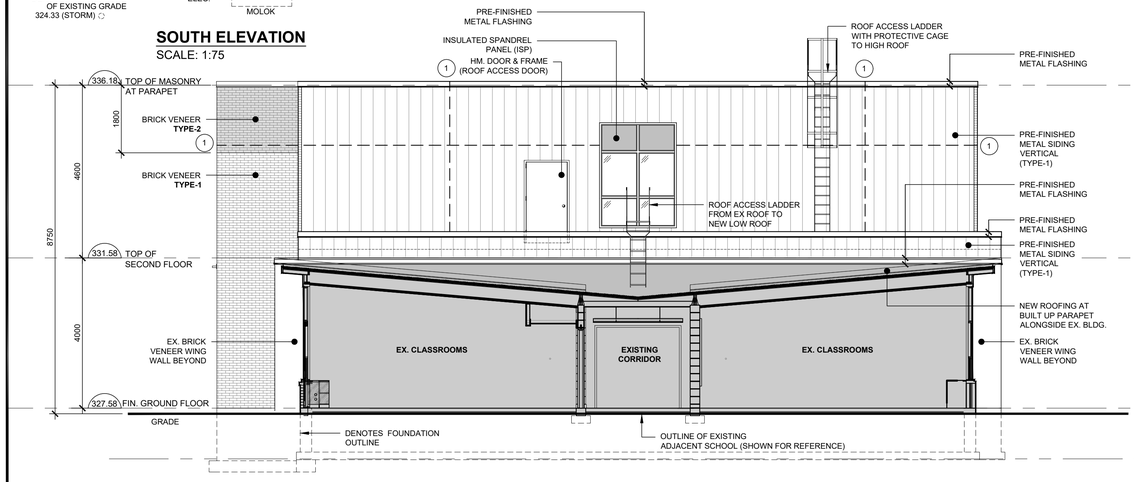

EAST ELEVATION

SCALE: 1:75

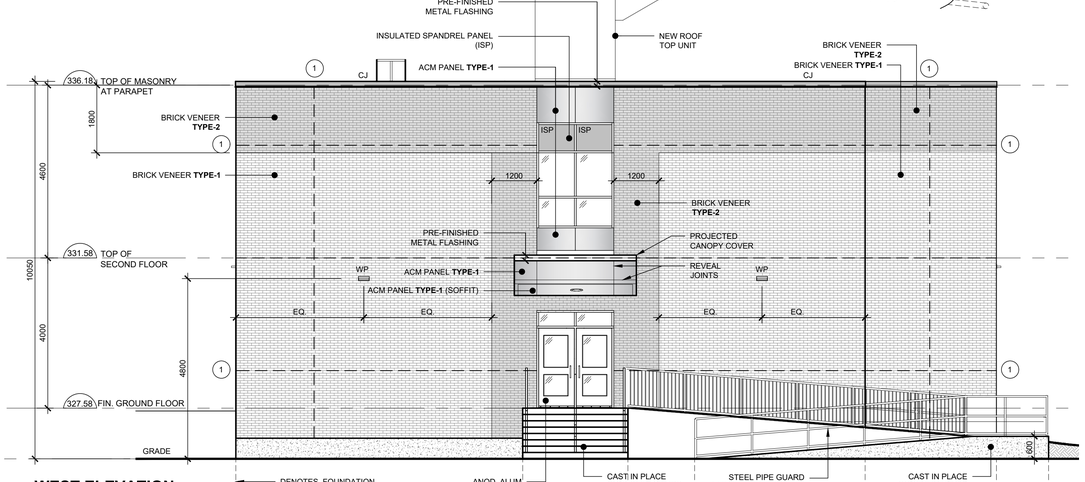

WEST ELEVATION

SCALE: 1:75

Waterloo Catholic District School Board
Quality, Inclusive, Faith Based Education

NOTES ON ELEVATION:

DOOR AND WINDOW LOCATIONS, DIMENSIONS, DETAILS AND BUILDING MATERIALS MAY VARY DEPENDING ON FINAL BUILDING LAYOUT, AND ARE SHOWN FOR INFORMATION PURPOSES ONLY

LIGHTING MUST BE DIRECTED ON SITE AND MUST NOT SPILL OVER TO ADJACENT PROPERTIES. MUST PROVIDE "HOUSE SHIELDS WHERE NEEDED TO COMPLETELY ELIMINATE GLARE TO ADJACENT PROPERTIES

LEGEND

ACM	ALUM. COMPOSITE PANEL
ANOD	ANODIZED
APPROX.	APPROXIMATE
ALUM.	ALUMINUM
BLDG.	BUILDING
BLK	BLOCK
CJ	CONTROL JOINT
CONC.	CONCRETE
CONT.	CONTINOUS
FIN	FINISHED
GLZ	GLAZING
HM	HOLLOW METAL
ISP	INSULATED SPANDREL PANEL
SSJ	STRUCTURAL SILICON JOINT
TBC	TO BE CONFIRMED
TYP	TYPICAL
WP	WALL PACK LIGHT FIXTURES (SEE ELEC. FOR TYPES)
	DENOTES GLAZING

NO	REVISIONS	DATE
5	ISSUED FOR TENDER	2026-03-20
4	ISSUED FOR BUILDING PERMIT APPLICATION	2025-10-17
3	ISSUED FOR SITE PLAN APPLICATION SUBMISSION 1	2025-09-08
2	ISSUED FOR COSTING CLASS-B - 90%	2025-08-15
1	ISSUED FOR CLIENT REVIEW 50%	2025-07-29

DRAWINGS ARE NOT TO BE SCALED. CONTRACTOR MUST CHECK AND VERIFY ALL DIMENSIONS AND CONDITIONS ON THE PROJECT, AND MUST REPORT ANY DISCREPANCIES TO THE ARCHITECTS BEFORE PROCEEDING WITH THE WORK. THE USE OF THIS DRAWING OR PART THEREOF IS FORBIDDEN WITHOUT THE WRITTEN APPROVAL OF THE ARCHITECTS.


ST. ALOYSIUS CATHOLIC ELEMENTARY SCHOOL ADDITION
504 CONNAUGHT STREET, KITCHENER, ON.

BUILDING ELEVATIONS


GRGURIC ARCHITECTS INCORPORATED
28 KING STREET EAST, UNIT B
STONEY CREEK, ONTARIO, L8G 1J8
Tel. 905-664-8735 Fax. 905-664-8737
Web: www.2gai.com

SCALE: AS NOTED	PROJECT: 2025-06
START DATE: MAY 2025	
DRAWN RP	DRAWING: A3.00
CHECKED JG	
PRINT DATE	02/24/26


S:\Data\2025\2025-06-WCDSB-St. Aloysius_CES_Addition\65Drawings\12-Working Drawings\A3.00-Building Elevations-2025-06.dwg

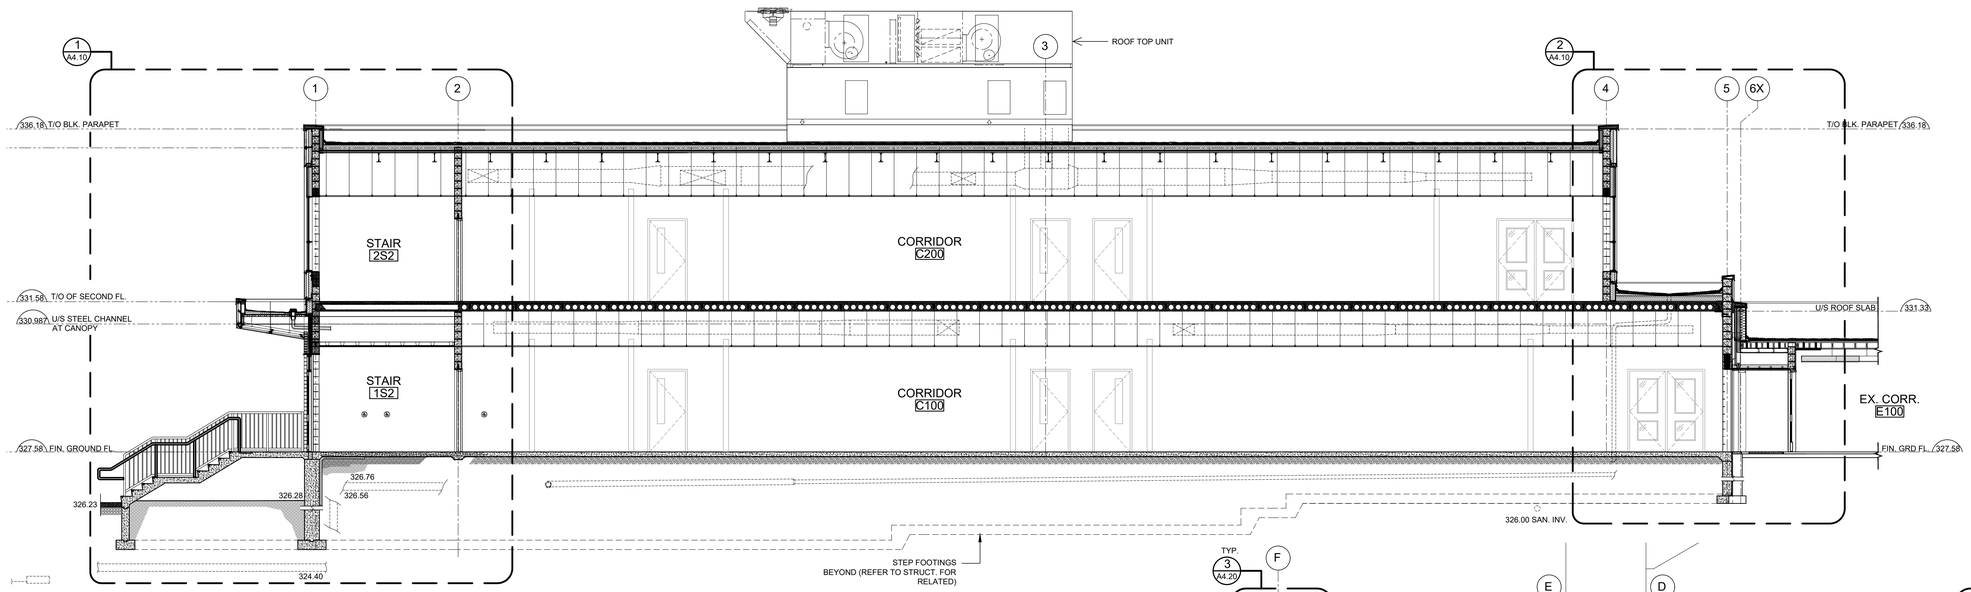


A-A A4.00 PARTIAL BUILDING SECTION
SCALE: 1:75

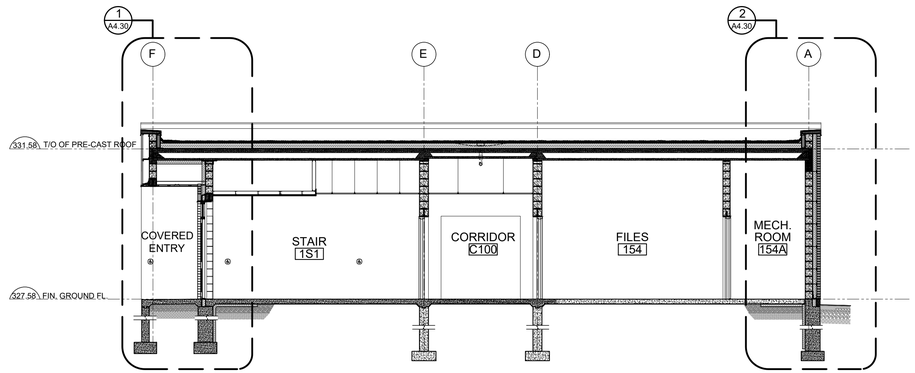


B-B A4.00 BUILDING SECTION
SCALE: 1:75

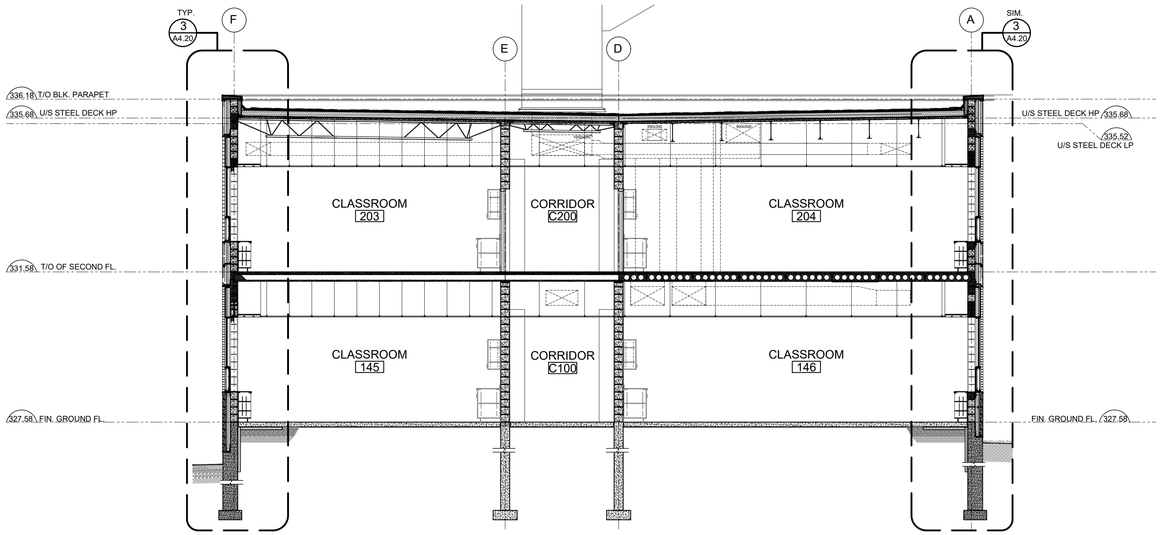

C-C A4.00 BUILDING SECTION
SCALE: 1:75

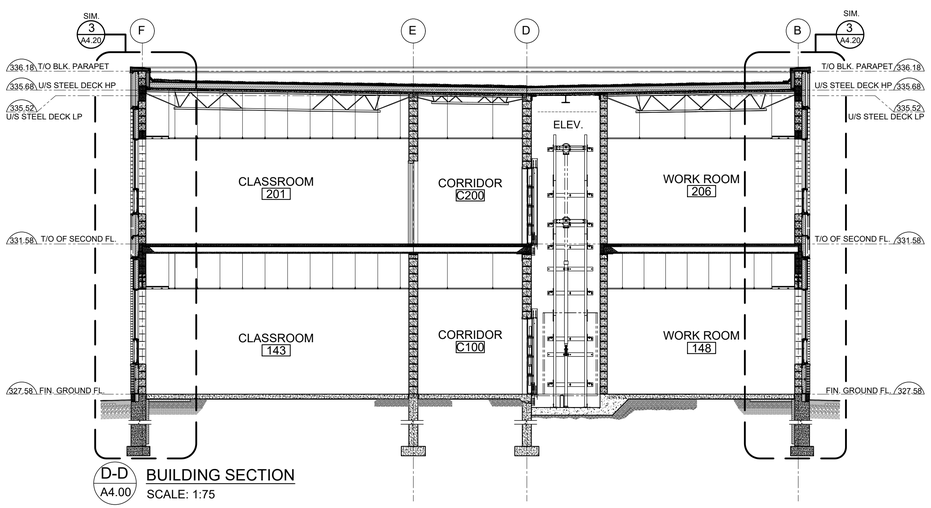

D-D A4.00 BUILDING SECTION
SCALE: 1:75

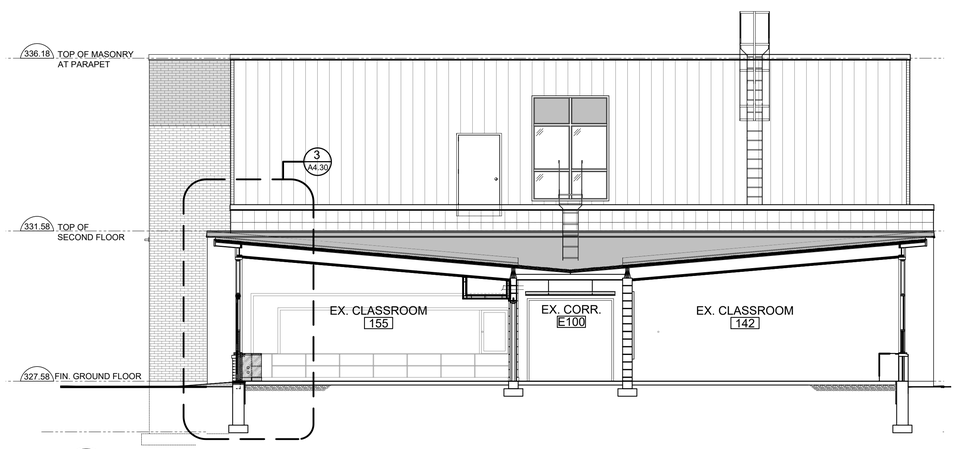

E-E A4.00 BUILDING SECTION
SCALE: 1:75

Waterloo Catholic District School Board
Quality, Inclusive, Faith Based Education

LEGEND

BLK	BLOCK
BD	BOARD
CORR	CORRIDOR
CUST	CUSTODIAN
ELEV	ELEVATOR
FIN	FINISHED
FL	FLOOR
GRD	GROUND
GYP	GYPSUM
HP	HIGH POINT
LP	LOW POINT
MECH	MECHANICAL
RM	ROOM
SIM	SIMILAR
T/O	TOP OF
TYP	TYPICAL
U/S	UNDERSIDE
VEST	VESTIBULE
W/R	WASHROOM

NO	REVISIONS	DATE
5	ISSUED FOR TENDER	2026-03-20
4	ISSUED FOR BUILDING PERMIT APPLICATION	2025-10-17
3	ISSUED FOR SITE PLAN APPLICATION SUBMISSION 1	2025-09-08
2	ISSUED FOR COSTING CLASS-B - 90%	2025-08-15
1	ISSUED FOR CLIENT REVIEW 50%	2025-07-29

DRAWINGS ARE NOT TO BE SCALED. CONTRACTOR MUST CHECK AND VERIFY ALL DIMENSIONS AND CONDITIONS ON THE PROJECT; AND MUST REPORT ANY DISCREPANCIES TO THE ARCHITECTS BEFORE PROCEEDING WITH THE WORK. THE USE OF THIS DRAWING OR PART THEREOF IS FORBIDDEN WITHOUT THE WRITTEN APPROVAL OF THE ARCHITECTS.


ST. ALOYSIUS CATHOLIC ELEMENTARY SCHOOL ADDITION
504 CONNAUGHT STREET, KITCHENER, ON.


BUILDING SECTIONS


GRGURIC ARCHITECTS INCORPORATED
28 KING STREET EAST, UNIT B
STONEY CREEK, ONTARIO, L8G 1J8
Tel. 905-664-8735 Fax. 905-664-8737
Web: www.2gai.com


SCALE: AS NOTED	PROJECT: 2025-06
START DATE: MAY 2025	
DRAWN RP	DRAWING: A4.00
CHECKED JG	
PRINT DATE	02/24/26


S:\Data\2025\2025-06-WI-0268-St. Aloysius_CES_Addition\05Drawings\12-Working Drawings\A4.00-Building-Sections-Details-[2025-06].dwg

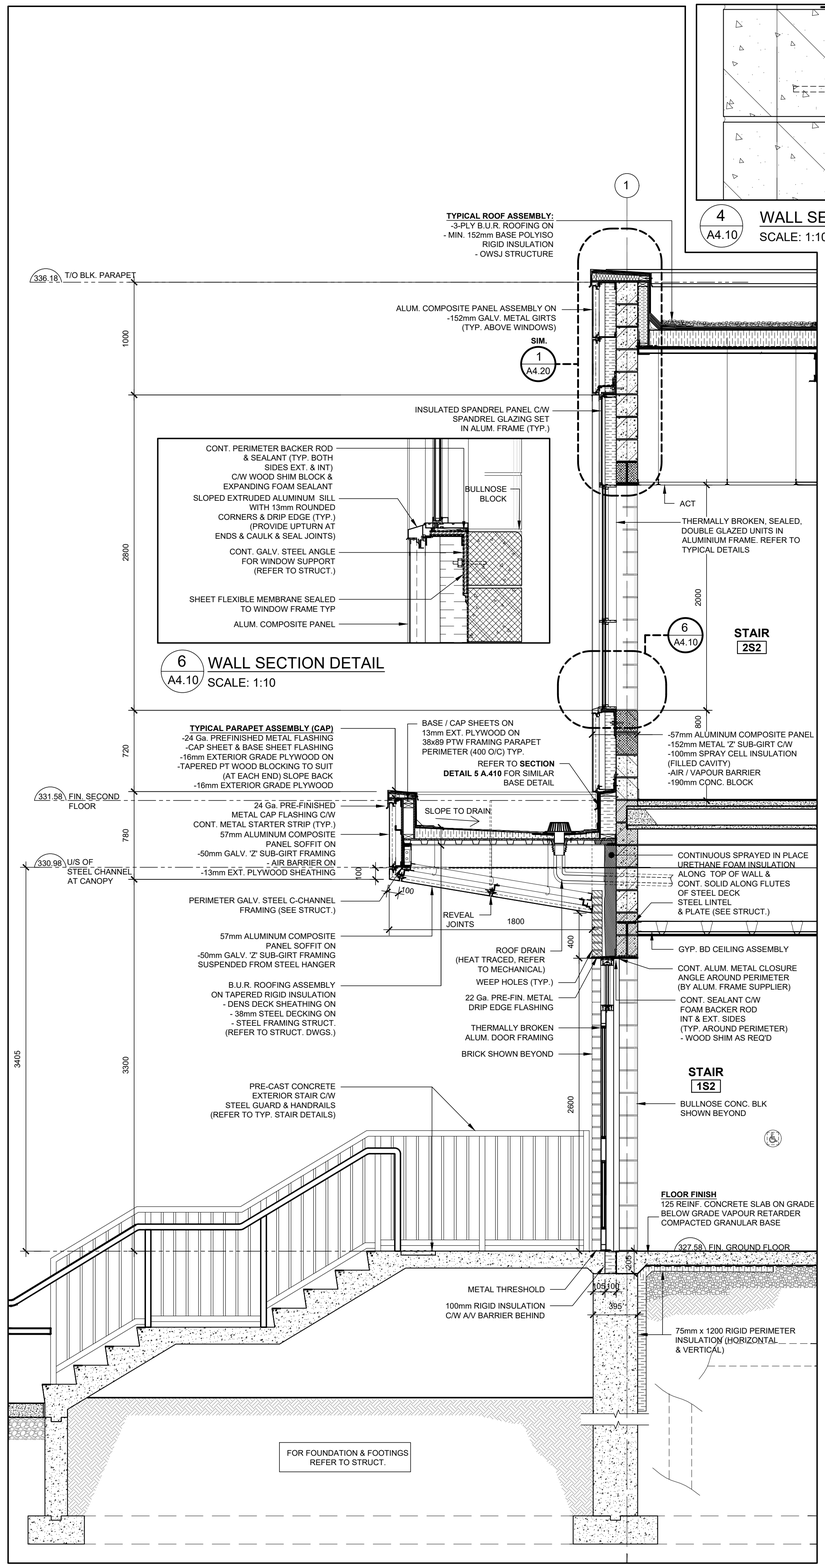


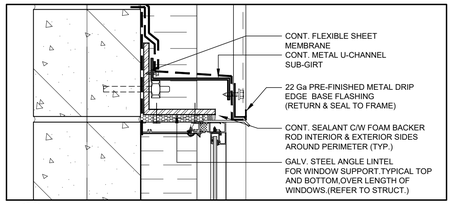

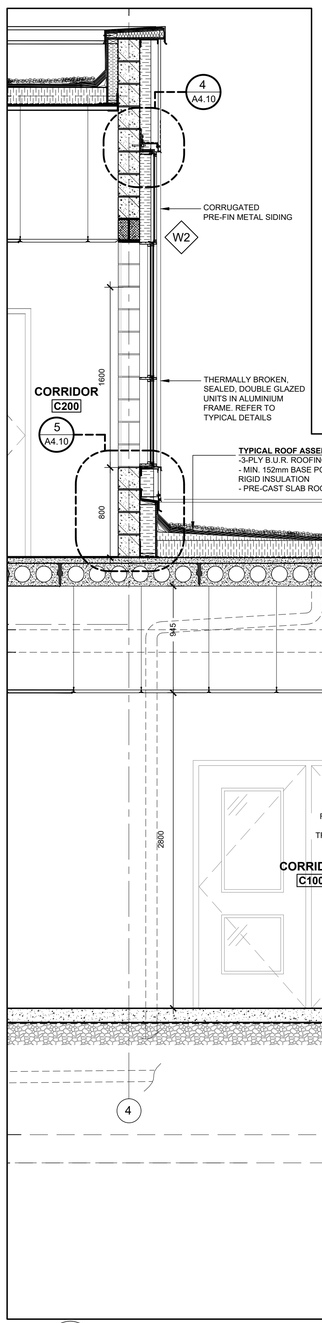

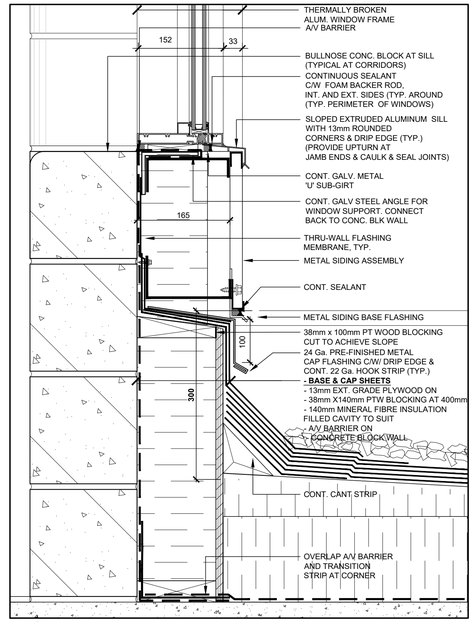

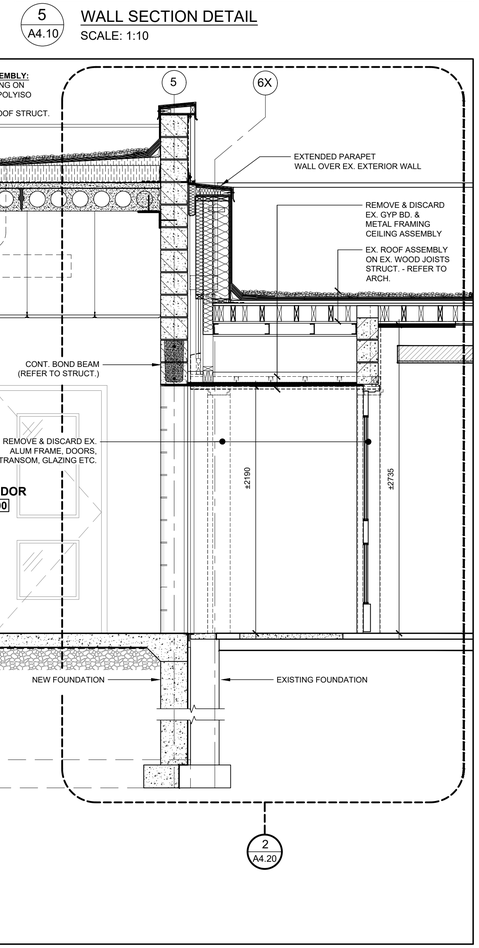

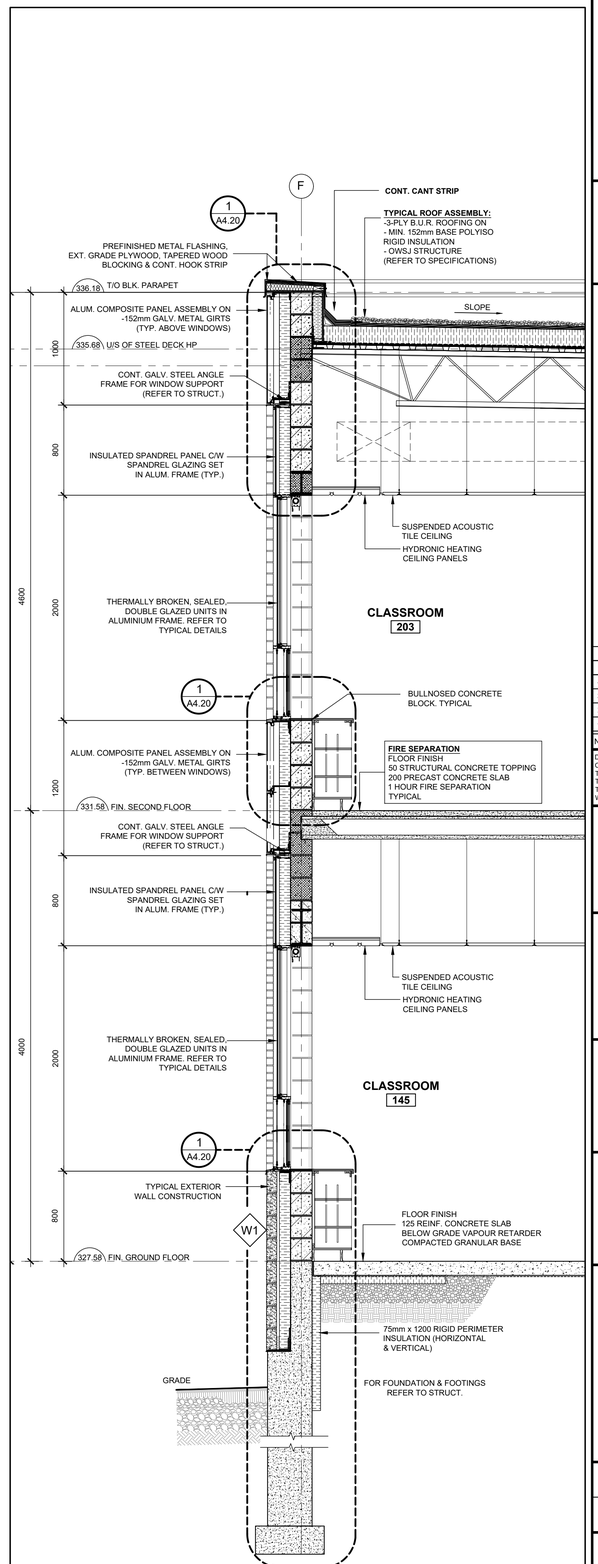

Waterloo Catholic District School Board
Quality, Inclusive, Faith Based Education

LEGEND

ALUM.	ALUMINUM
A/V	AIR / VAPOUR
BD.	BOARD
BLK.	BLOCK
BRG.	BEARING
CONC.	CONCRETE
CONT.	CONTINUOUS
C/W	COMPLETE WITH
℄	CENTRE LINE
DN.	DOWN
EXT.	EXTERIOR
FIN.	FINISHED
Ga.	GAUGE
GALV.	GALVANIZED
GYP.	GYPSUM
HM	HOLLOW METAL
HP	HIGH POINT
LP.	LOW POINT
MIN.	MINIMUM
HSS.	HOLLOW STRUCTURAL STEEL
O/C	ON CENTRE
OWSJ	OPEN WEB STEEL JOIST
PTW	PRESSURE TREATED WOOD
REQ'D	REQUIRED
RD	ROOF DRAIN
RWL	RAIN WATER LEADER
SIM	SIMILAR
STRUCT.	STRUCTURAL
T/O	TOP OF
TYP.	TYPICAL
U/S	UNDERSIDE

NO	REVISIONS	DATE
5	ISSUED FOR TENDER	2026-03-20
4	ISSUED FOR BUILDING PERMIT APPLICATION	2025-10-17
3	ISSUED FOR SITE PLAN APPLICATION SUBMISSION	2025-09-08
2	ISSUED FOR COSTING CLASS-B - 90%	2025-08-15
1	ISSUED FOR CLIENT REVIEW 50%	2025-07-29

DRAWINGS ARE NOT TO BE SCALED. CONTRACTOR MUST CHECK AND VERIFY ALL DIMENSIONS AND CONDITIONS ON THE PROJECT, AND MUST REPORT ANY DISCREPANCIES TO THE ARCHITECTS BEFORE PROCEEDING WITH THE WORK. THE USE OF THIS DRAWING OR PART THEREOF IS FORBIDDEN WITHOUT THE WRITTEN APPROVAL OF THE ARCHITECTS.


ST. ALOYSIUS CATHOLIC ELEMENTARY SCHOOL ADDITION
504 CONNAUGHT STREET,
KITCHENER, ON.

WALL SECTIONS

GRGURIC ARCHITECTS INCORPORATED
28 KING STREET EAST, UNIT B
STONEY CREEK, ONTARIO, L8G 1J8
Tel. 905-664-8735 Fax. 905-664-8737
Web: www.2gai.com


SCALE: AS NOTED	PROJECT: 2025-06
START DATE: MAY 2025	
DRAWN RP	DRAWING: A4.10
CHECKED JG	
PRINT DATE	02/24/26

S:\Data\2025\2025-06-WCDSB-St. Aloysius_CES_Addition\65Drawings\12-Working Drawings\A4.00-Building-Sections-Details-[2025-06].dwg

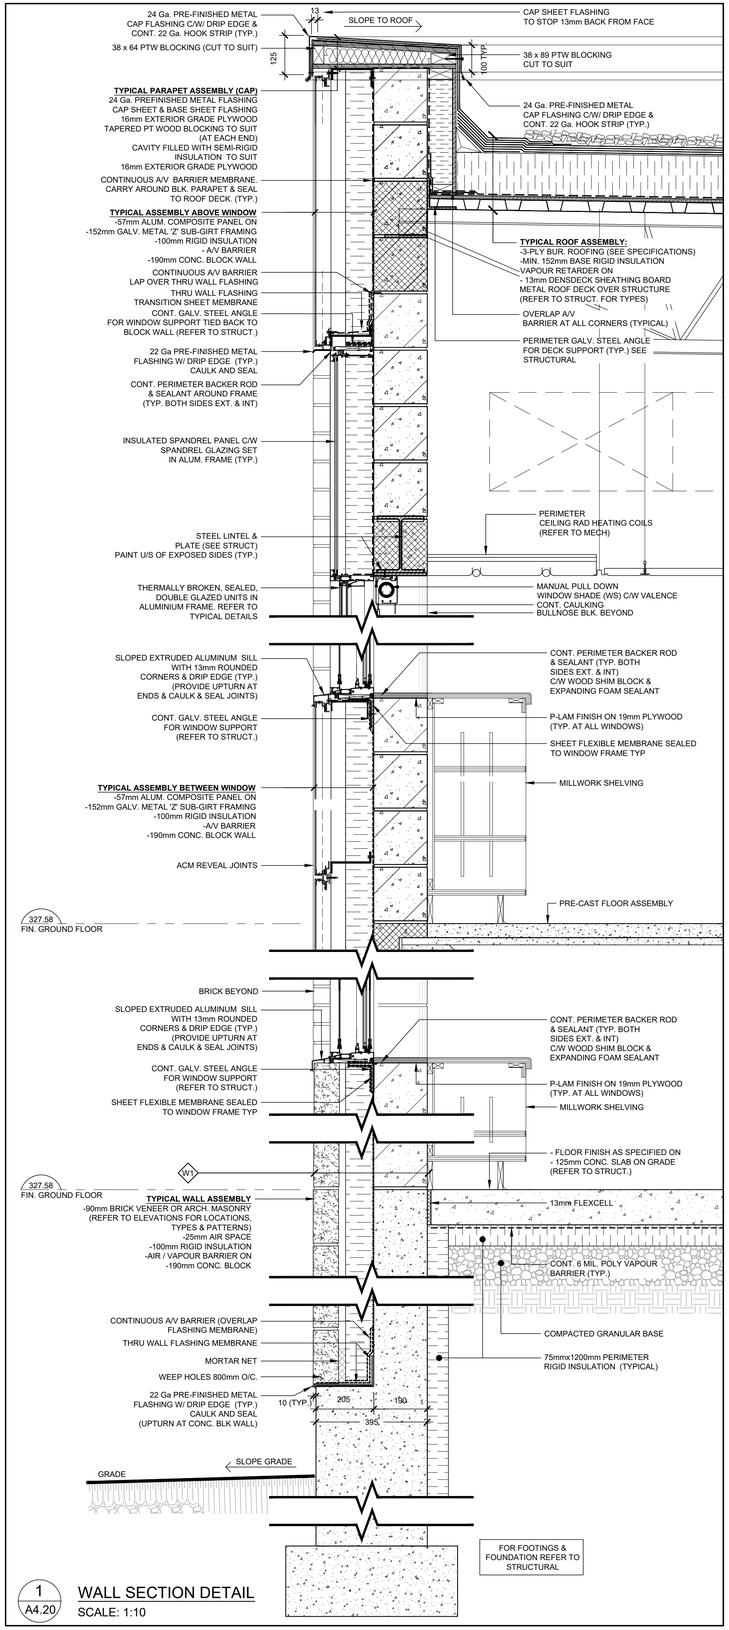


1 A4.20 WALL SECTION DETAIL

SCALE: 1:10

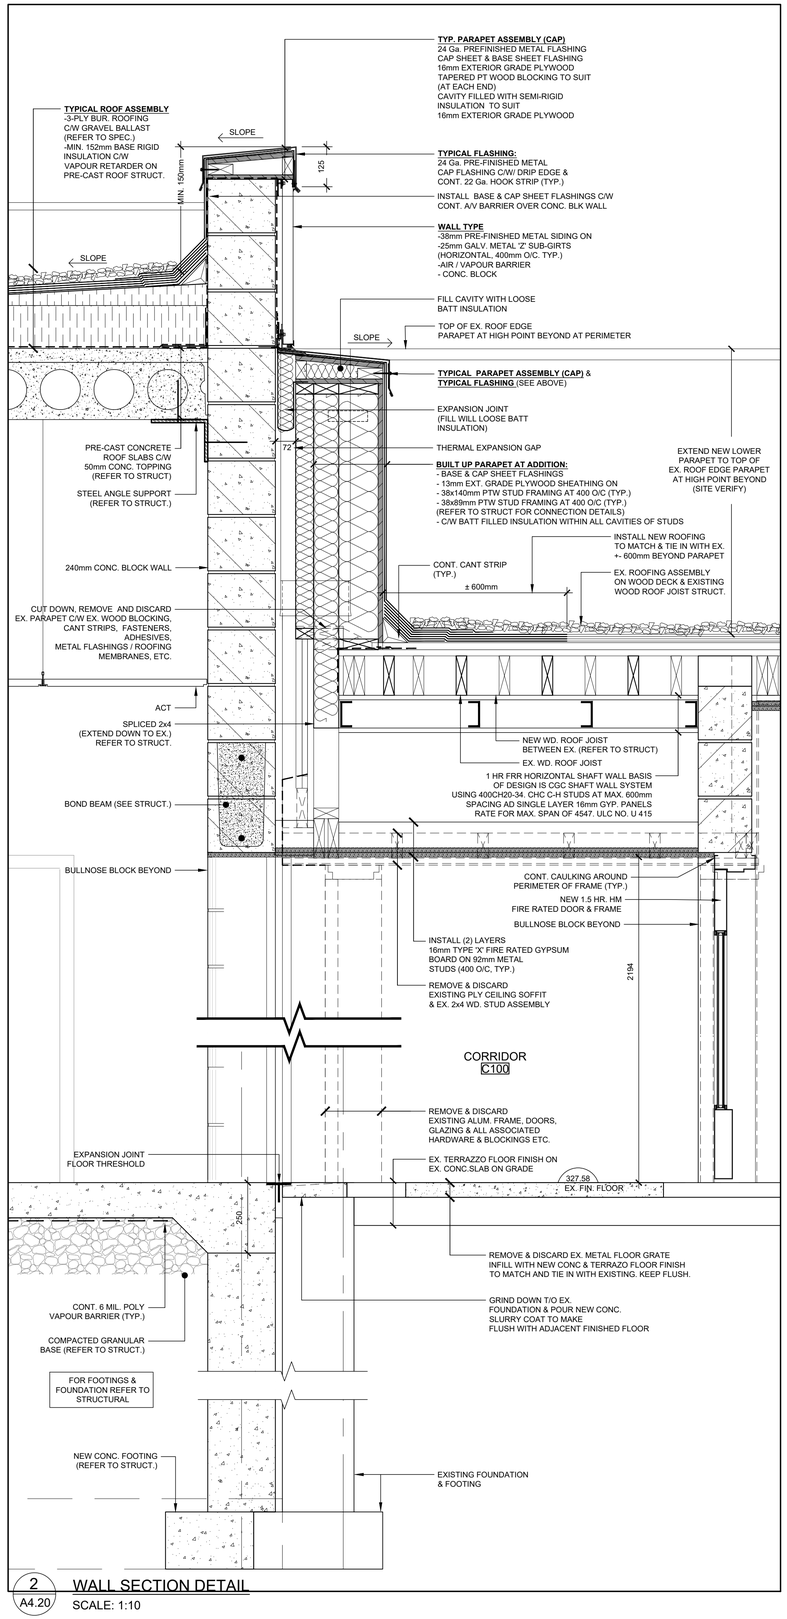

2 A4.20 WALL SECTION DETAIL

SCALE: 1:10

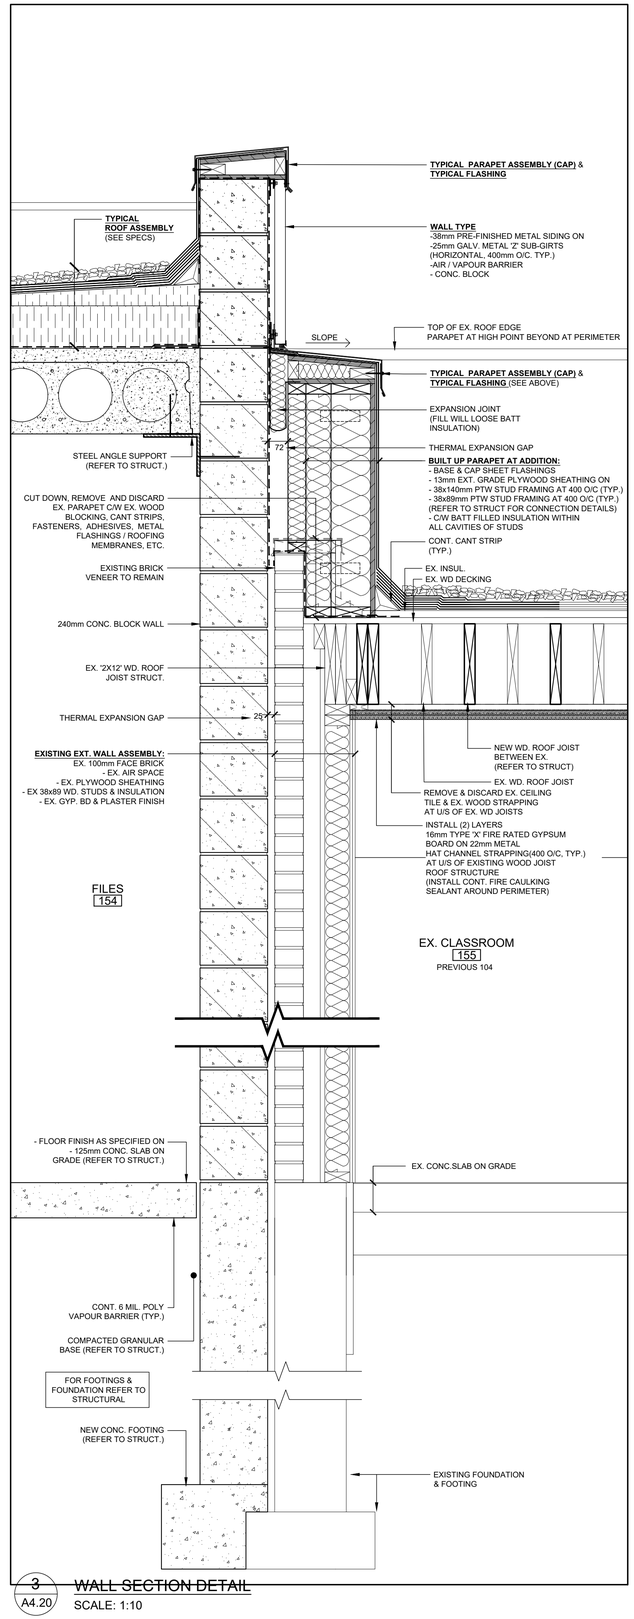

3 A4.20 WALL SECTION DETAIL

SCALE: 1:10

Waterloo Catholic District School Board

Quality, Inclusive, Faith Based Education

LEGEND

ALUM.	ALUMINUM
ACM	ALUMINUM COMPOSITE PANEL
A/V	AIR / VAPOUR
BD.	BOARD
BLK.	BLOCK
BRG.	BEARING
CONC.	CONCRETE
CONT.	CONTINUOUS
C/W	COMPLETE WITH
℄	CENTRE LINE
DN.	DOWN
EXT.	EXTERIOR
FIN.	FINISHED
FRR	FIRE RESISTANCE RATING
Ga.	GAUGE
GALV.	GALVANIZED
GYP.	GYPSUM
HM	HOLLOW METAL
HP	HIGH POINT
HR	HOUR
INSUL	INSULATION
LP.	LOW POINT
MIN.	MINIMUM
HSS.	HOLLOW STRUCTURAL STEEL
O/C	ON CENTRE
OWSJ	OPEN WEB STEEL JOIST
PTW	PRESSURE TREATED WOOD
REQ'D	REQUIRED
RD	ROOF DRAIN
RWL	RAIN WATER LEADER
SIM	SIMILAR
STRUCT.	STRUCTURAL
T/O	TOP OF
TYP.	TYPICAL
WD	WOOD
U/S	UNDERSIDE

NO	REVISIONS	DATE
5	ISSUED FOR TENDER	2026-03-20
4	ISSUED FOR BUILDING PERMIT APPLICATION	2025-10-17
3	ISSUED FOR SITE PLAN APPLICATION SUBMISSION 1	2025-09-08
2	ISSUED FOR COSTING CLASS-B - 90%	2025-08-15
1	ISSUED FOR CLIENT REVIEW 50%	2025-07-29

DRAWINGS ARE NOT TO BE SCALED. CONTRACTOR MUST CHECK AND VERIFY ALL DIMENSIONS AND CONDITIONS ON THE PROJECT, AND MUST REPORT ANY DISCREPANCIES TO THE ARCHITECTS BEFORE PROCEEDING WITH THE WORK. THE USE OF THIS DRAWING OR PART THEREOF IS FORBIDDEN WITHOUT THE WRITTEN APPROVAL OF THE ARCHITECTS.

ST. ALOYSIUS CATHOLIC ELEMENTARY SCHOOL ADDITION

504 CONNAUGHT STREET, KITCHENER, ON.


WALL SECTION DETAILS

GRGURIC ARCHITECTS INCORPORATED


28 KING STREET EAST, UNIT B
STONEY CREEK, ONTARIO, L8G 1J8
Tel. 905-664-8735 Fax. 905-664-8737
Web: www.2gai.com

SCALE: AS NOTED	PROJECT: 2025-06
START DATE: MAY 2025	
DRAWN RP	DRAWING: A4.20
CHECKED JG	
PRINT DATE	02/24/26


S:\Data\2025\2025-06-W\2068-St. Aloysius_CES_Addition\65Drawings\12-Working Drawings\A4.00-Building-Sections-Details-[2025-06].dwg

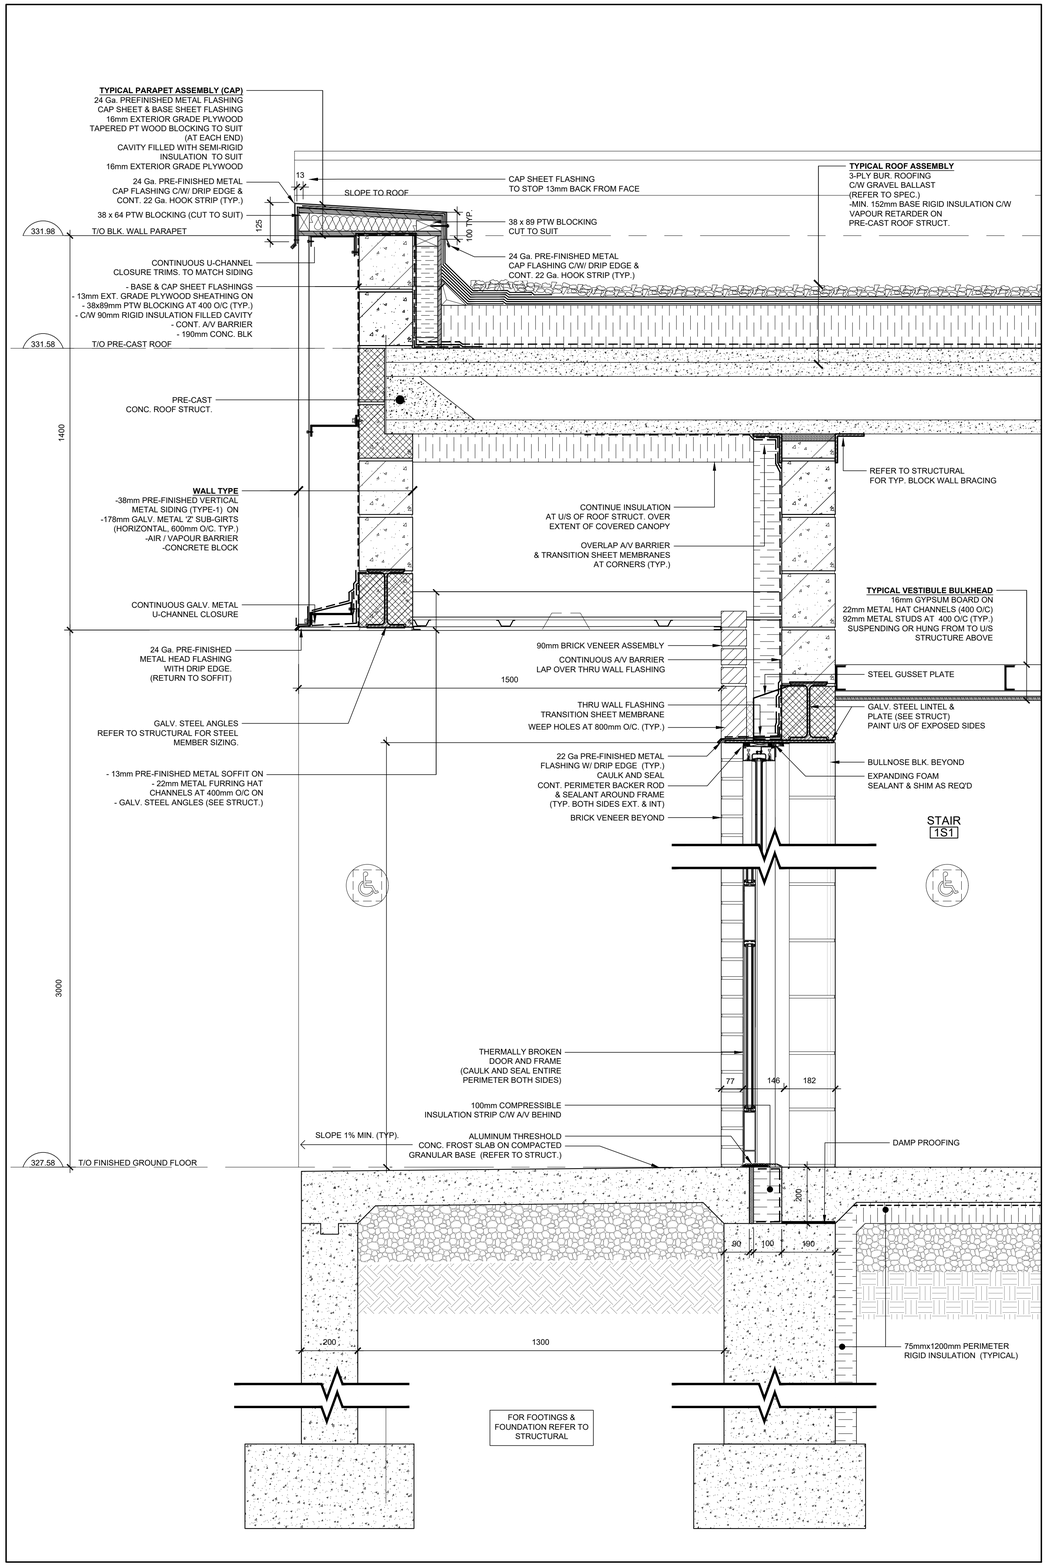

1 A4.30 WALL SECTION DETAIL
SCALE: 1:10

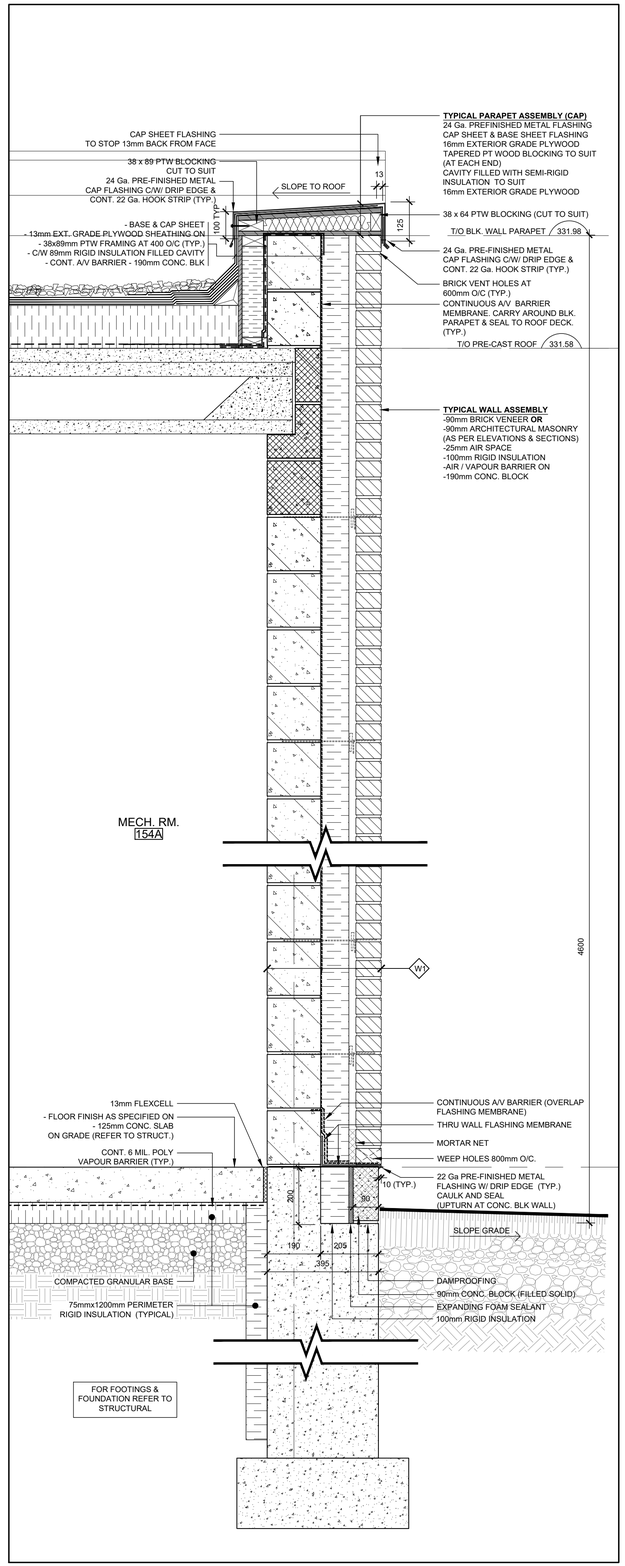

2 A4.30 WALL SECTION DETAIL
SCALE: 1:10

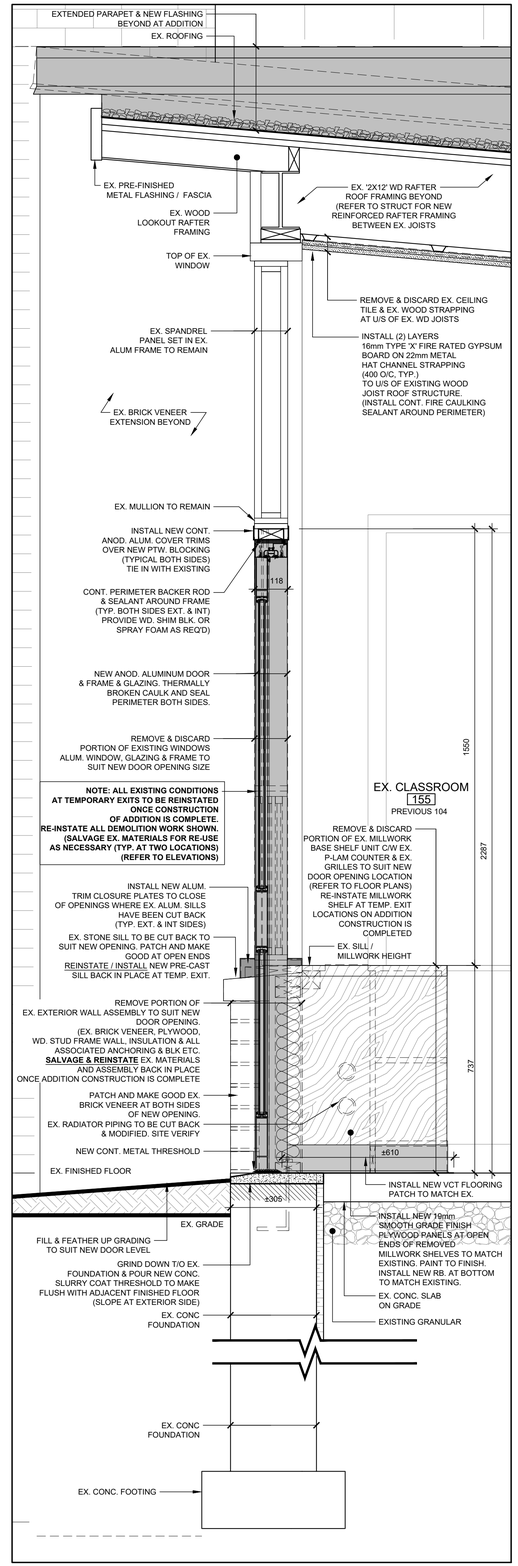

3 A4.30 WALL SECTION DETAIL
SCALE: 1:10

Waterloo Catholic District School Board
Quality, Inclusive, Faith Based Education

LEGEND

ALUM.	ALUMINUM
A/V	AIR / VAPOUR
BD.	BOARD
BLK.	BLOCK
BRG.	BEARING
CONC.	CONCRETE
CONT.	CONTINUOUS
C/W	COMPLETE WITH
℄	CENTRE LINE
DN.	DOWN
EIFS	EXTERIOR INSULATED FINISH SYSTEM
EXT.	EXTERIOR
FIN.	FINISHED
Ga.	GAUGE
GALV.	GALVANIZED
GYP.	GYPSUM
HM	HOLLOW METAL
HP	HIGH POINT
LP.	LOW POINT
MIN.	MINIMUM
HSS.	HOLLOW STRUCTURAL STEEL
O/C	ON CENTRE
PTW	PRESSURE TREATED WOOD
REQ'D	REQUIRED
RD	ROOF DRAIN
RWL	RAIN WATER LEADER
SIM	SIMILAR
STRUCT.	STRUCTURAL
T/O	TOP OF
TYP.	TYPICAL
U/S	UNDERSIDE

NO	REVISIONS	DATE
5	ISSUED FOR TENDER	2026-03-20
4	ISSUED FOR BUILDING PERMIT APPLICATION	2025-10-17
3	ISSUED FOR SITE PLAN APPLICATION SUBMISSION 1	2025-09-08
2	ISSUED FOR COSTING CLASS-B - 90%	2025-08-15
1	ISSUED FOR CLIENT REVIEW 50%	2025-07-29

DRAWINGS ARE NOT TO BE SCALED. CONTRACTOR MUST CHECK AND VERIFY ALL DIMENSIONS AND CONDITIONS ON THE PROJECT, AND MUST REPORT ANY DISCREPANCIES TO THE ARCHITECTS BEFORE PROCEEDING WITH THE WORK. THE USE OF THIS DRAWING OR PART THEREOF IS FORBIDDEN WITHOUT THE WRITTEN APPROVAL OF THE ARCHITECTS.


ST. ALOYSIUS CATHOLIC ELEMENTARY SCHOOL ADDITION
504 CONNAUGHT STREET, KITCHENER, ON.

WALL SECTIONS


GRGURIC ARCHITECTS INCORPORATED
28 KING STREET EAST, UNIT B
STONEY CREEK, ONTARIO, L8G 1J8
Tel. 905-664-8735 Fax. 905-664-8737
Web: www.2gai.com

SCALE: AS NOTED	PROJECT: 2025-06
START DATE: MAY 2025	
DRAWN RP	DRAWING: A4.30
CHECKED JG	
PRINT DATE	02/24/26

X:\Data\2025\2025-06-WCDSB-St. Aloysius_CES_Addition\6Drawings\12-Working Drawings\A4.00-Building-Sections-Details-(2025-06).dwg

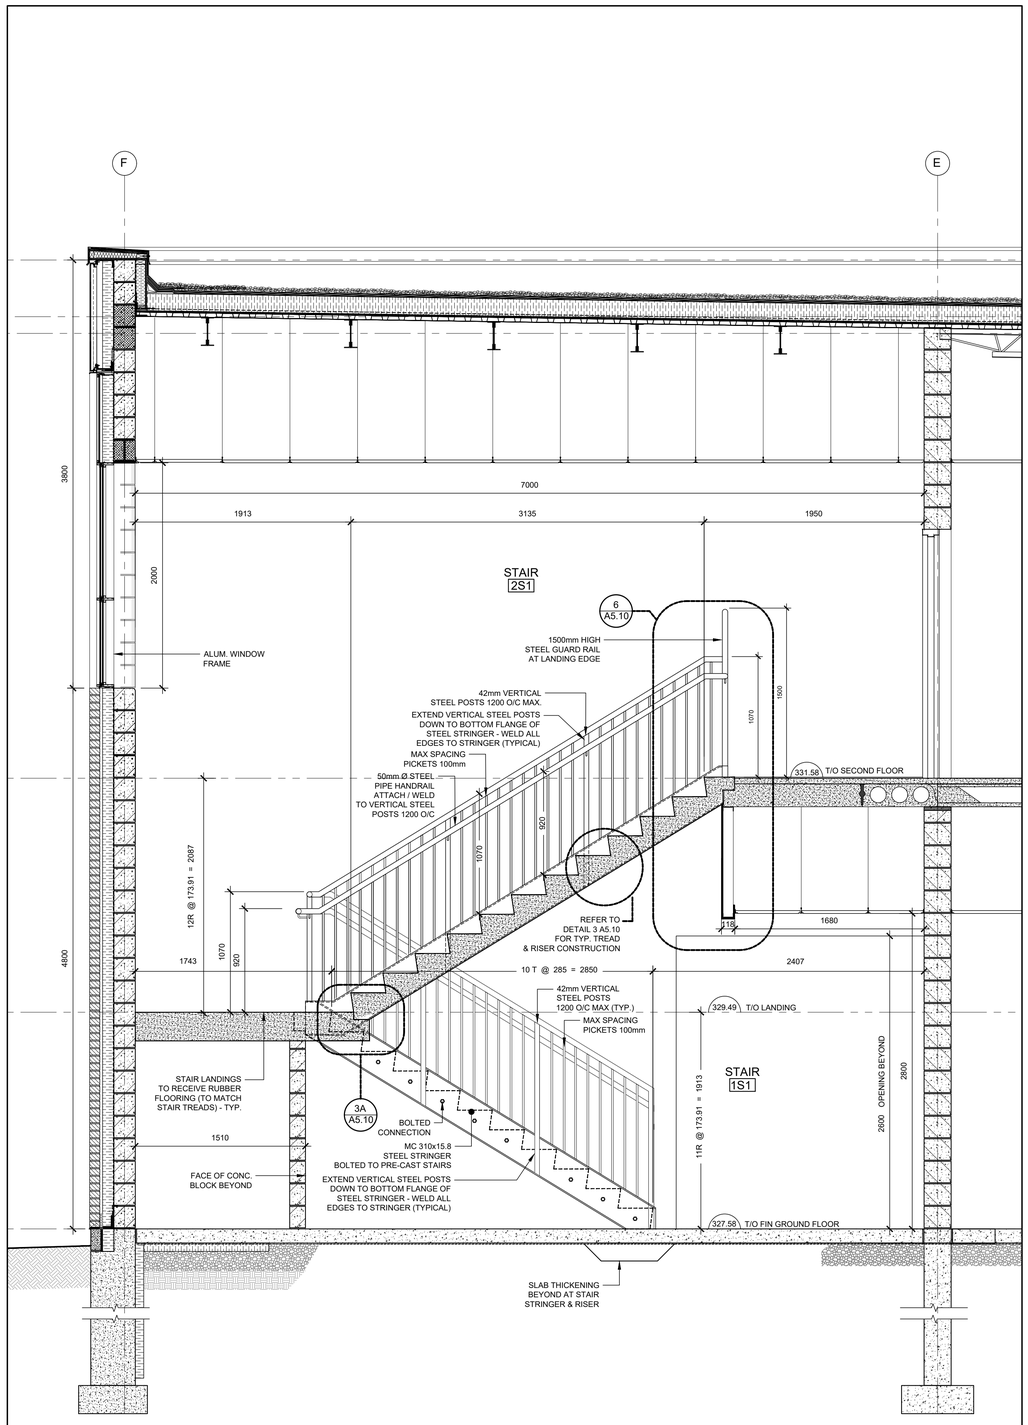

1 A5.00 STAIR S1 - SECTION
SCALE: 1:25

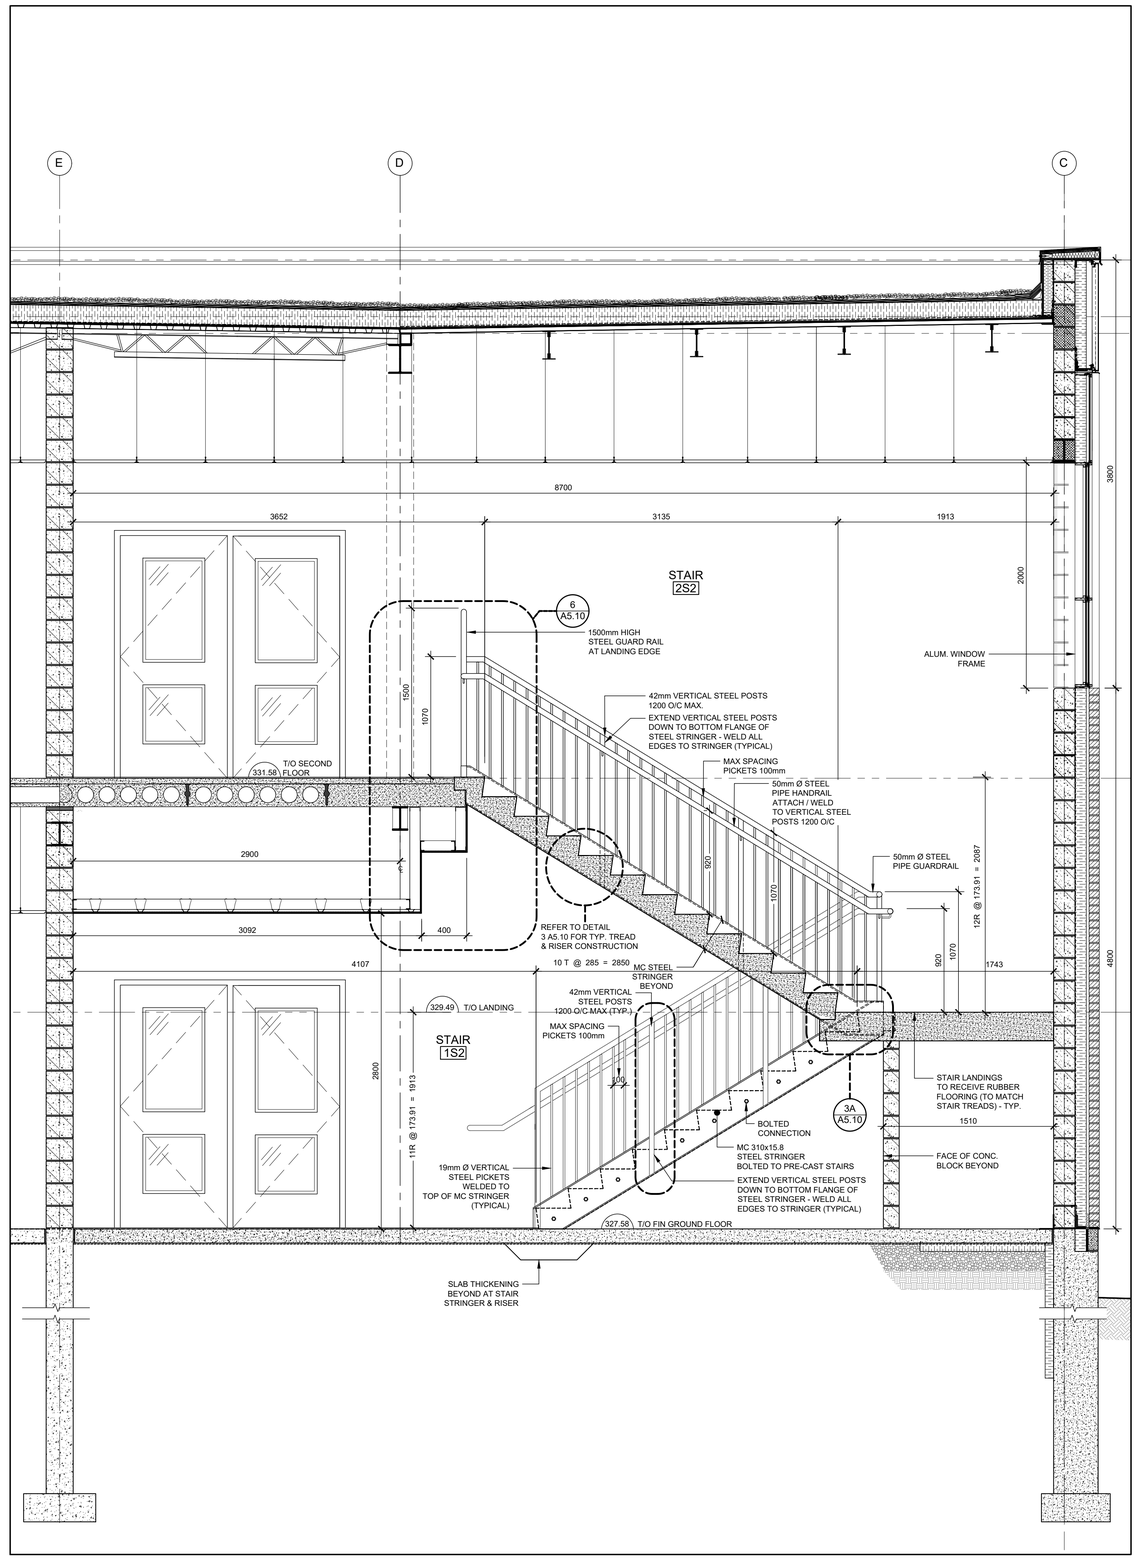

2 A5.00 STAIR S2 - SECTION
SCALE: 1:25

Waterloo Catholic District School Board
Quality, Inclusive, Faith Based Education

LEGEND

ALUM	ALUMINUM
A/V	AIR / VAPOUR
BD	BOARD
BLK	BLOCK
CONC	CONCRETE
CONT	CONTINUOUS
C/W	COMPLETE WITH
℄	CENTRE LINE
DN	DOWN
EXT	EXTERIOR
FIN	FINISHED
Ga.	GAUGE
GALV	GALVANIZED
GYP	GYPSUM
HM	HOLLOW METAL
H/RAIL	HAND RAIL
HP	HIGH POINT
LP	LOW POINT
HSS	HOLLOW STRUCTURAL STEEL
O/C	ON CENTRE
PTW	PRESSURE TREATED WOOD
RD	ROOF DRAIN
RWL	RAIN WATER LEADER
SIM	SIMILAR
SS H/RAIL	STAINLESS STEEL HAND RAIL
STRUCT	STRUCTURAL
T/O	TOP OF
TYP	TYPICAL
U/S	UNDERSIDE

NO	REVISIONS	DATE
5	ISSUED FOR TENDER	2026-03-20
4	ISSUED FOR BUILDING PERMIT APPLICATION	2025-10-17
3	ISSUED FOR SITE PLAN APPLICATION SUBMISSION 1	2025-09-08
2	ISSUED FOR COSTING CLASS-B +-30%	2025-08-15
1	ISSUED FOR CLIENT REVIEW 50%	2025-07-29

DRAWINGS ARE NOT TO BE SCALED. CONTRACTOR MUST CHECK AND VERIFY ALL DIMENSIONS AND CONDITIONS ON THE PROJECT, AND MUST REPORT ANY DISCREPANCIES TO THE ARCHITECTS BEFORE PROCEEDING WITH THE WORK. THE USE OF THIS DRAWING OR PART THEREOF IS FORBIDDEN WITHOUT THE WRITTEN APPROVAL OF THE ARCHITECTS.


ST. ALOYSIUS CATHOLIC ELEMENTARY SCHOOL ADDITION
504 CONNAUGHT STREET,
KITCHENER, ON.

STAIR SECTIONS


GRGURIC ARCHITECTS INCORPORATED
28 KING STREET EAST, UNIT B
STONEY CREEK, ONTARIO, L8G 1J8
Tel. 905-664-8735 Fax. 905-664-8737
Web: www.2gai.com

SCALE: AS NOTED	PROJECT: 2025-06
START DATE: MAY 2025	
DRAWN RP	DRAWING: A5.00
CHECKED JG	
PRINT DATE	02/23/26


S:\Data\2025\2025-06-WCDSB-St. Aloysius_CES_Addition\65Drawings\12-Working Drawings\A5.00-Stair-Ramp-Ladder-&-Elevator-Details-[2025-06].dwg

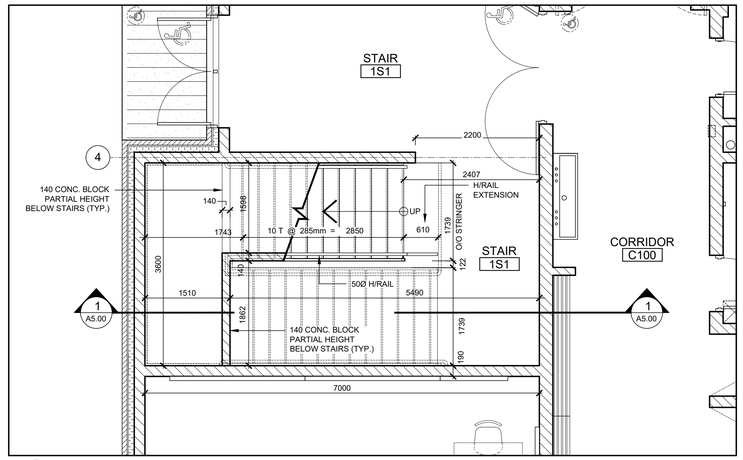


1 A5.10 STAIR 1S1 - GROUND FLOOR
SCALE: 1:50

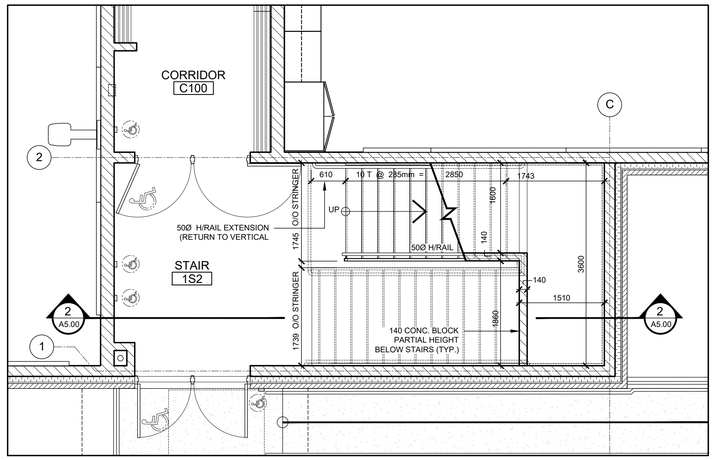


3 A5.10 STAIR 1S2 - GROUND FLOOR
SCALE: 1:50

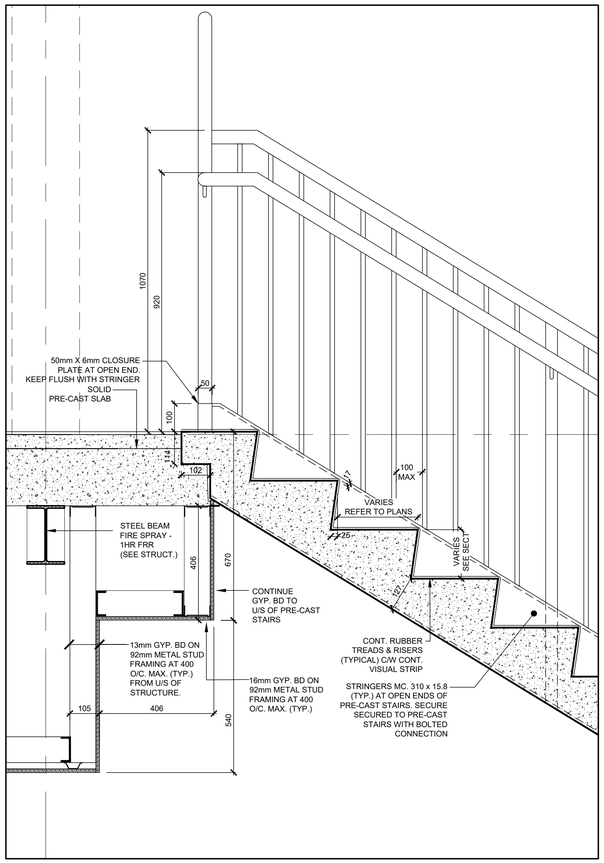


6 A5.10 STAIR DETAIL 1 - AT STAIR / TREADS
SCALE: 1:10

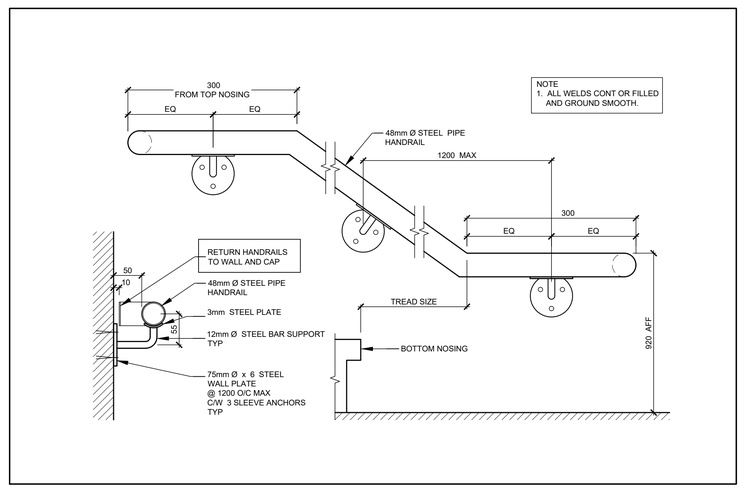

2 A5.10 STAIR 2S1 - SECOND FLOOR
SCALE: 1:50

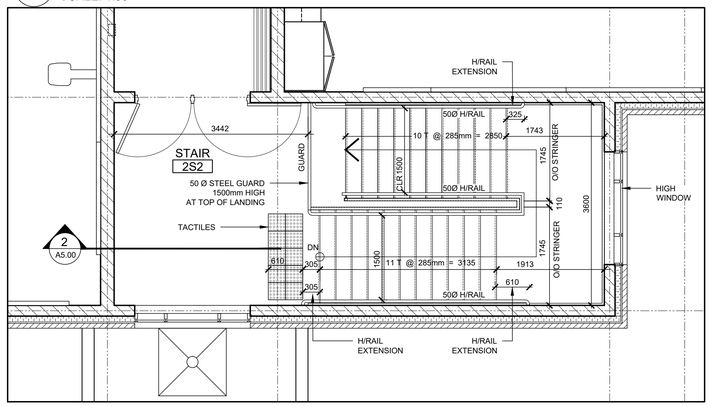


4 A5.10 STAIR 2S2 - SECOND FLOOR
SCALE: 1:50

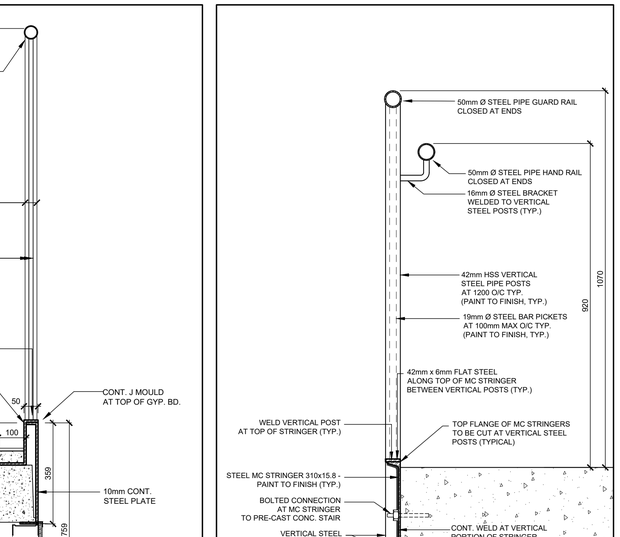


8 A5.10 STAIR DETAIL 3 - AT VERTICAL POSTS
SCALE: NTS

5 A5.00 TYPICAL STEEL HANDRAIL DETAIL
SCALE: NTS

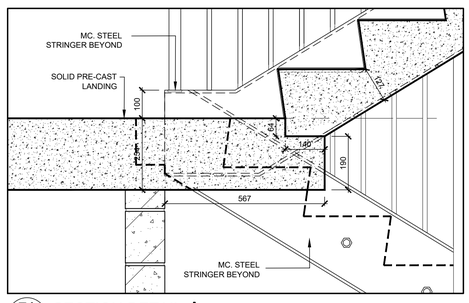

7A A5.00 SECTION DETAIL A
SCALE: 1:10

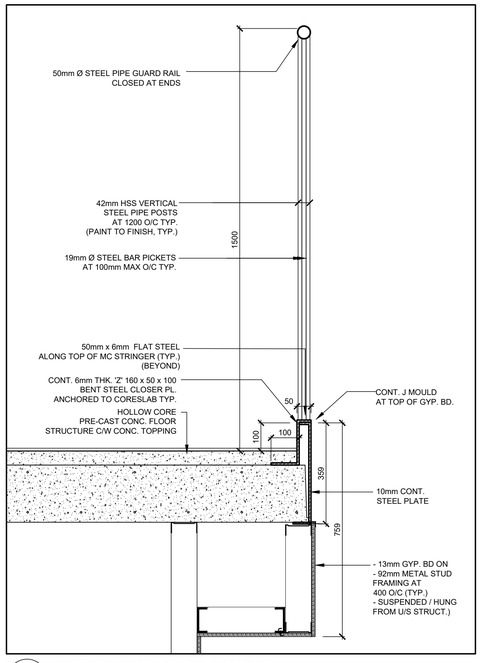

7 A5.10 STAIR DETAIL 2 - AT GUARD
SCALE: 1:10

Waterloo Catholic District School Board
Quality, Inclusive, Faith Based Education

LEGEND

ALUM	ALUMINUM
A/V	AIR / VAPOUR
BD	BOARD
BLK	BLOCK
CONC	CONCRETE
CONT	CONTINUOUS
C/W	COMPLETE WITH
℄	CENTRE LINE
DN	DOWN
EXT	EXTERIOR
FIN	FINISHED
Ga.	GAUGE
GALV	GALVANIZED
GYP	GYPSUM
HM	HOLLOW METAL
H/RAIL	HAND RAIL
HP	HIGH POINT
LP	LOW POINT
HSS	HOLLOW STRUCTURAL STEEL
O/C	ON CENTRE
PTW	PRESSURE TREATED WOOD
RD	ROOF DRAIN
RWL	RAIN WATER LEADER
SIM	SIMILAR
SS H/RAIL	STAINLESS STEEL HAND RAIL
STRUCT	STRUCTURAL
T/O	TOP OF
TYP	TYPICAL
U/S	UNDERSIDE

NO	REVISIONS	DATE
5	ISSUED FOR TENDER	2026-03-20
4	ISSUED FOR BUILDING PERMIT APPLICATION	2025-10-17
3	ISSUED FOR SITE PLAN APPLICATION SUBMISSION	2025-09-08
2	ISSUED FOR COSTING CLASS-B - 90%	2025-08-15
1	ISSUED FOR CLIENT REVIEW 50%	2025-07-29

DRAWINGS ARE NOT TO BE SCALED. CONTRACTOR MUST CHECK AND VERIFY ALL DIMENSIONS AND CONDITIONS ON THE PROJECT, AND MUST REPORT ANY DISCREPANCIES TO THE ARCHITECTS BEFORE PROCEEDING WITH THE WORK. THE USE OF THIS DRAWING OR PART THEREOF IS FORBIDDEN WITHOUT THE WRITTEN APPROVAL OF THE ARCHITECTS.


ST. ALOYSIUS CATHOLIC ELEMENTARY SCHOOL ADDITION
504 CONNAUGHT STREET,
KITCHENER, ON.

STAIR PLANS & DETAILS


GRGURIC ARCHITECTS INCORPORATED
28 KING STREET EAST, UNIT B
STONEY CREEK, ONTARIO, L8G 1J8
Tel. 905-664-8735 Fax. 905-664-8737
Web: www.2gai.com

SCALE: AS NOTED	PROJECT: 2025-06
START DATE: MAY 2025	
DRAWN RP	DRAWING: A5.10
CHECKED JG	
PRINT DATE	02/23/26


X:\Data\2025\2025-06-WCDSB-St. Aloysius_CES_Addition\05Drawings\12-Working Drawings\A5.00-Stair-Ramp-Ladder-&-Elevator-Details-[2025-06].dwg

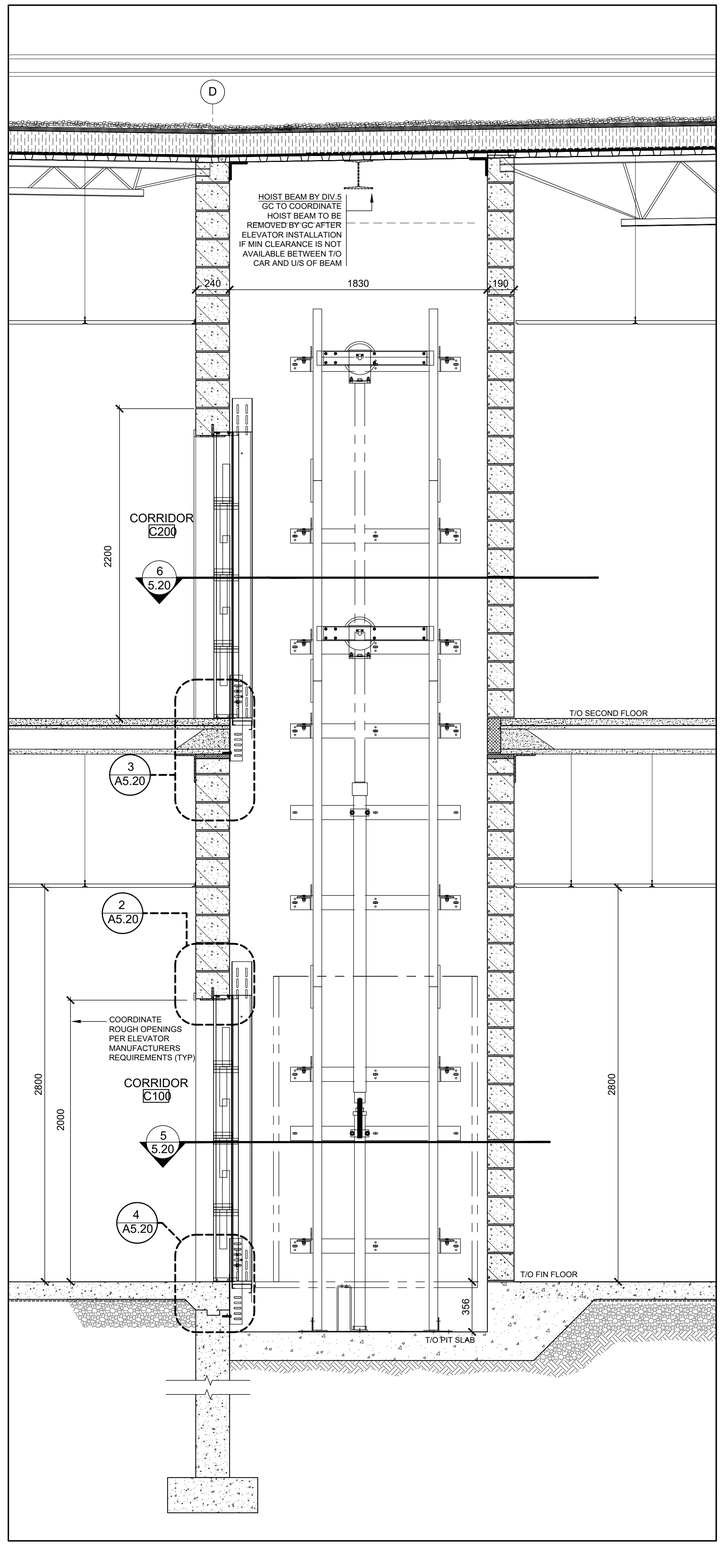


1 A5.20 ELEVATOR SECTION
SCALE: 1:20

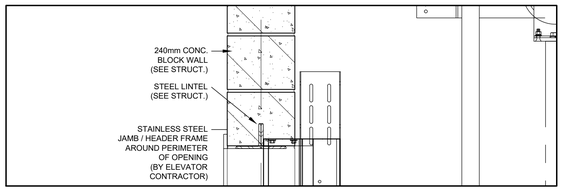


2 A5.20 SECTION DETAIL
SCALE: 1:10

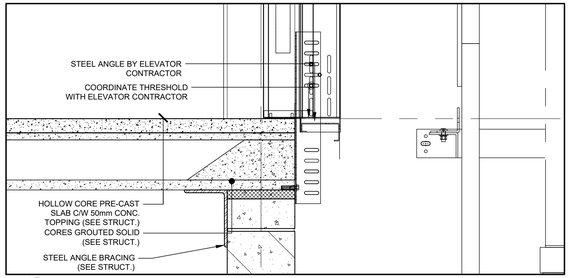


3 A5.20 SECTION DETAIL
SCALE: 1:5

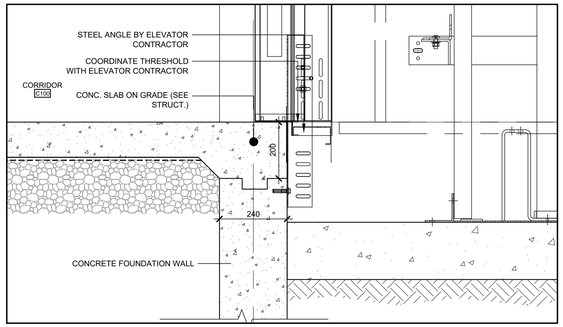


4 A5.20 SECTION DETAIL
SCALE: 1:5

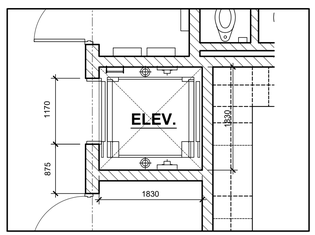

5 A5.20 ELEVATOR PLAN - GROUND FLOOR
SCALE: 1:50

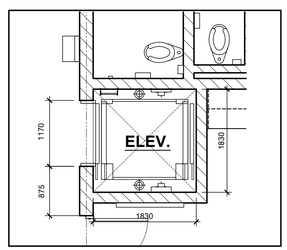


6 A5.20 ELEVATOR PLAN - SECOND FLOOR
SCALE: 1:50

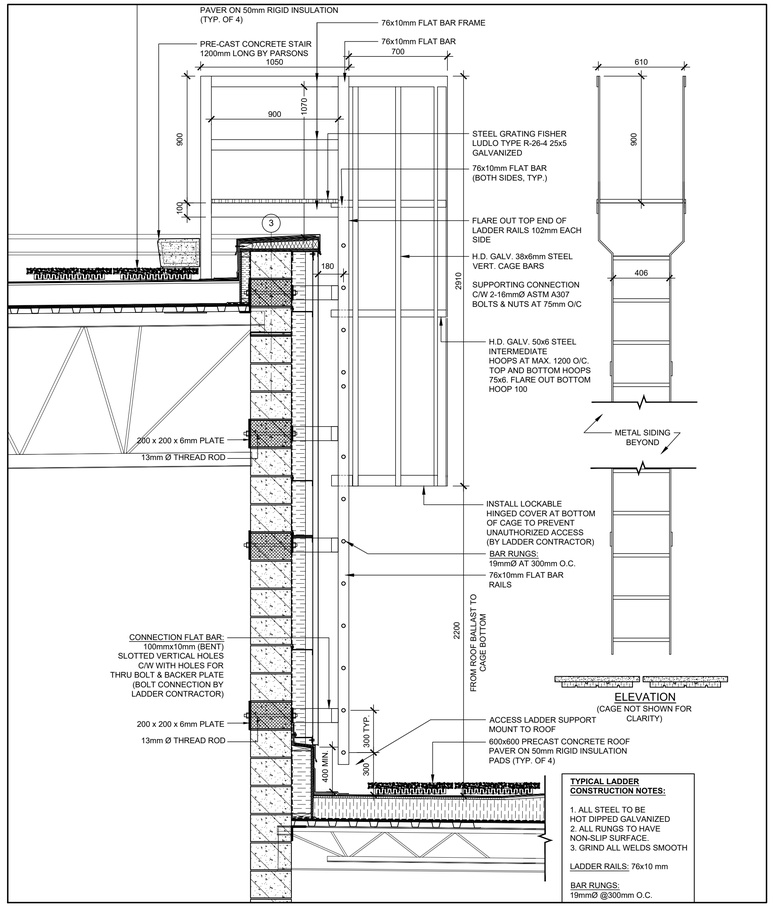


ELEVATION
(CAGE NOT SHOWN FOR CLARITY)


7 A5.20 WALL SECTION DETAIL EXT. ROOF ACCESS LADDER
SCALE: 1:20

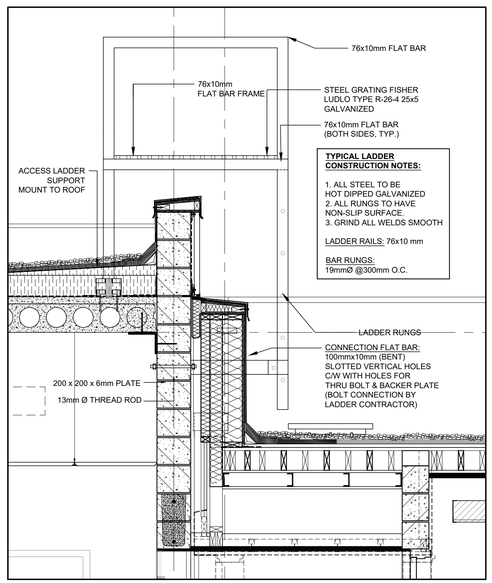

8 A5.20 WALL SECTION DETAIL EXT. ROOF ACCESS LADDER
SCALE: 1:20

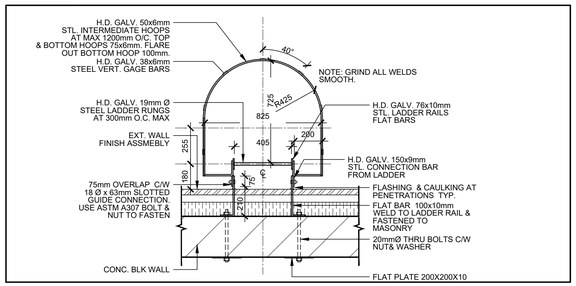

9 A5.20 ROOF ACCESS LADDER PLAN
SCALE: 1:20

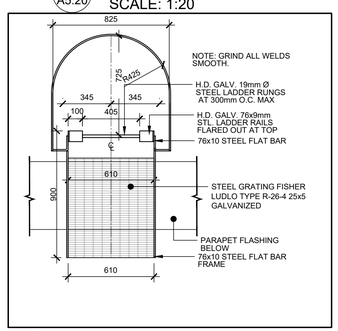

10 A5.20 ROOF ACCESS LADDER PLAN
SCALE: 1:20

LEGEND

ALUM.	ALUMINUM
A/V	AIR / VAPOUR
BD.	BOARD
BLK.	BLOCK
BRG.	BEARING
CONC.	CONCRETE
CONT.	CONTINUOUS
C/W	COMPLETE WITH
℄	CENTRE LINE
DN.	DOWN
EIFS	EXTERIOR INSULATED FINISH SYSTEM
EXT.	EXTERIOR
FIN.	FINISHED
Ga.	GAUGE
GALV.	GALVANIZED
GYP.	GYPSUM
HM	HOLLOW METAL
HP	HIGH POINT
LP.	LOW POINT
MIN.	MINIMUM
HSS.	HOLLOW STRUCTURAL STEEL
O/C	ON CENTRE
PTW	PRESSURE TREATED WOOD
REQ'D	REQUIRED
RD	ROOF DRAIN
RWL	RAIN WATER LEADER
SIM	SIMILAR
STRUCT.	STRUCTURAL
T/O	TOP OF
TYP.	TYPICAL
U/S	UNDERSIDE

NO	REVISIONS	DATE
5	ISSUED FOR TENDER	2026-03-20
4	ISSUED FOR BUILDING PERMIT APPLICATION	2025-10-17
3	ISSUED FOR SITE PLAN APPLICATION SUBMISSION	2025-09-08
2	ISSUED FOR COSTING CLASS-B - 90%	2025-08-15
1	ISSUED FOR CLIENT REVIEW 50%	2025-07-29

DRAWINGS ARE NOT TO BE SCALED. CONTRACTOR MUST CHECK AND VERIFY ALL DIMENSIONS AND CONDITIONS ON THE PROJECT, AND MUST REPORT ANY DISCREPANCIES TO THE ARCHITECTS BEFORE PROCEEDING WITH THE WORK. THE USE OF THIS DRAWING OR PART THEREOF IS FORBIDDEN WITHOUT THE WRITTEN APPROVAL OF THE ARCHITECTS.

Waterloo Catholic District School Board
Quality, Inclusive, Faith Based Education


ST. ALOYSIUS CATHOLIC ELEMENTARY SCHOOL ADDITION
504 CONNAUGHT STREET,
KITCHENER, ON.

ELEVATOR & ROOF LADDER DETAILS


GRGURIC ARCHITECTS INCORPORATED
28 KING STREET EAST, UNIT B
STONEY CREEK, ONTARIO, L8G 1J8
Tel. 905-664-8735 Fax. 905-664-8737
Web: www.2gai.com

SCALE: AS NOTED	PROJECT: 2025-06
START DATE: MAY 2025	
DRAWN RP	DRAWING: A5.20
CHECKED JG	
PRINT DATE	02/23/26


S:\Data\2025\2025-06-WCDSB-St. Aloysius_CES_Addition\05Drawings\12-Working Drawings\A5.00-Stair-Ramp-Ladder-&-Elevator-Details-[2025-06].dwg

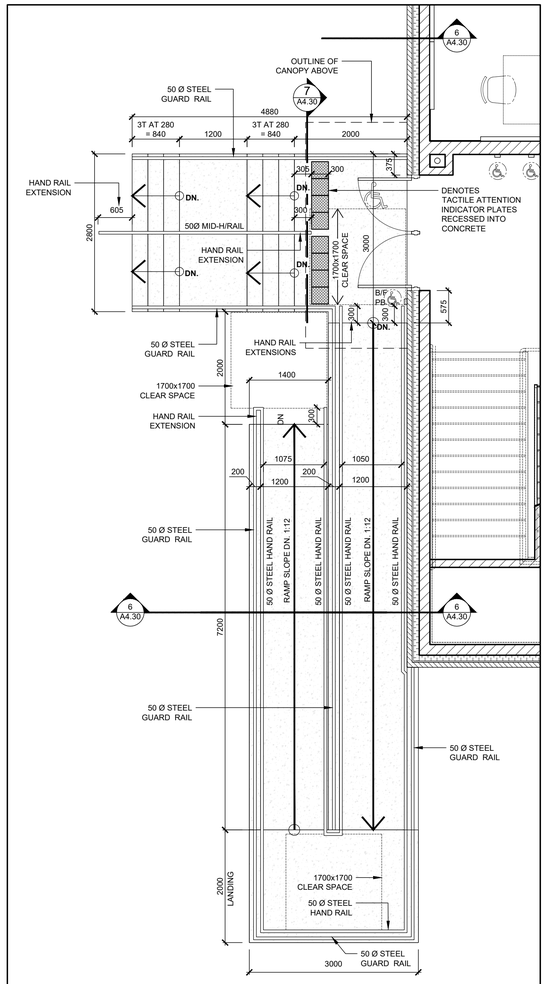


1 A5.30 ENLARGED PLAN AT EXTERIOR RAMP & STAIR
SCALE: 1:50

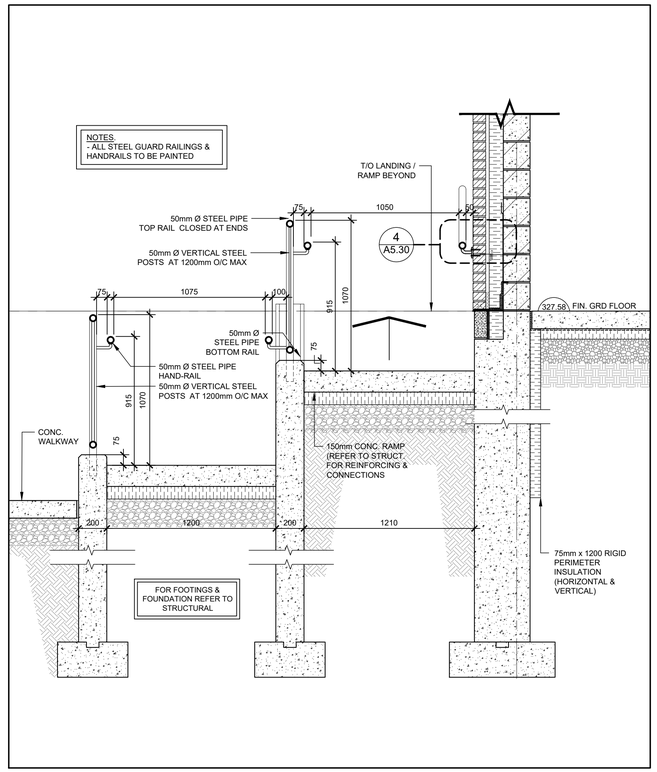


2 A5.30 SECTION DETAIL AT EXTERIOR RAMP
SCALE: 1:20

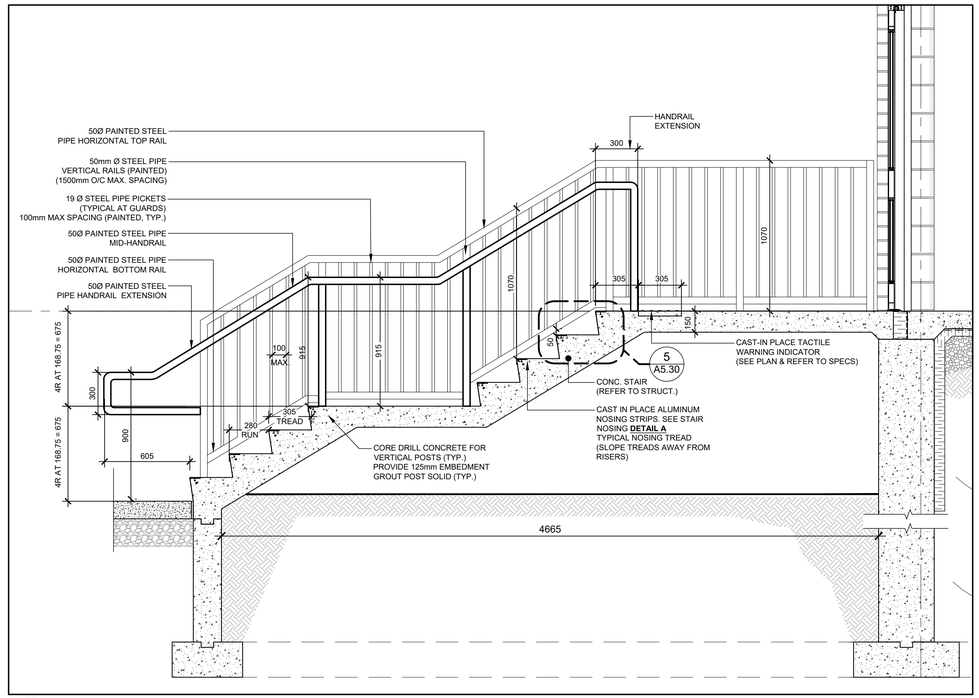


3 A5.30 SECTION DETAIL AT EXTERIOR STAIR
SCALE: 1:20

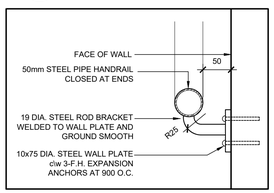


4 A5.30 SECTION DETAIL (TYP. STEEL HANDRAIL)
SCALE: 1:5

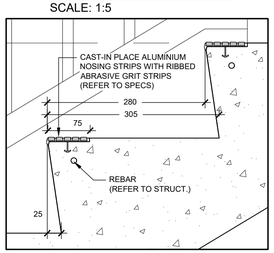


5 A5.30 STAIR NOSING TYPICAL SECTION DETAIL
SCALE: 1:5

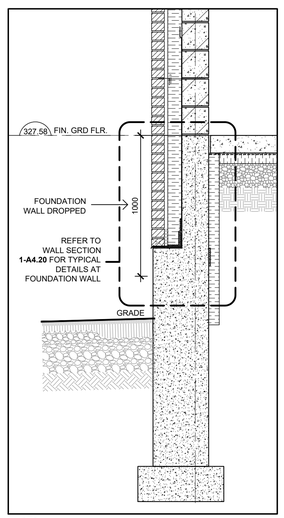


6 A5.30 WALL SECTION DETAIL
SCALE: 1:20

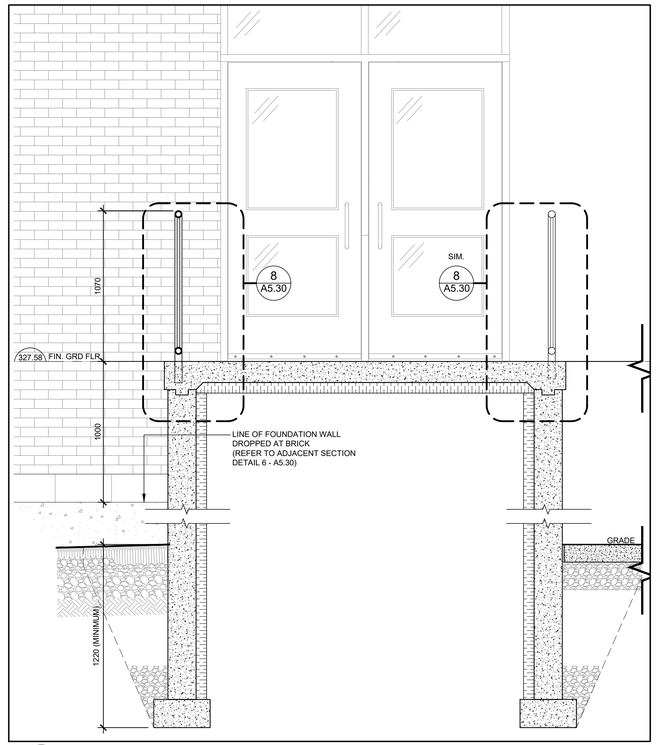

7 A5.30 SECTION DETAIL AT LANDING
SCALE: 1:20

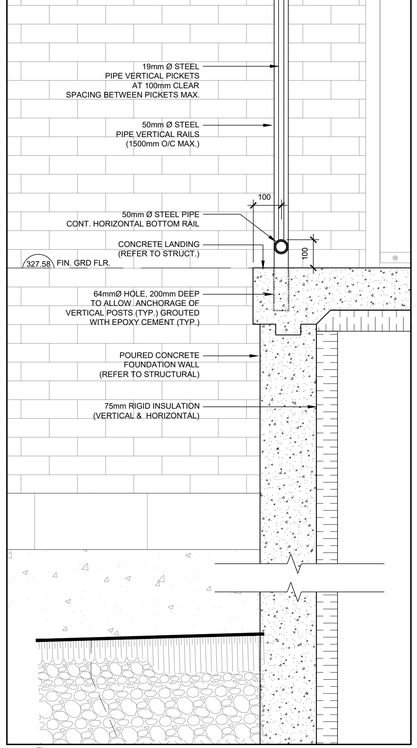

8 A5.30 SECTION DETAIL AT LANDING GUARD RAIL
SCALE: 1:10

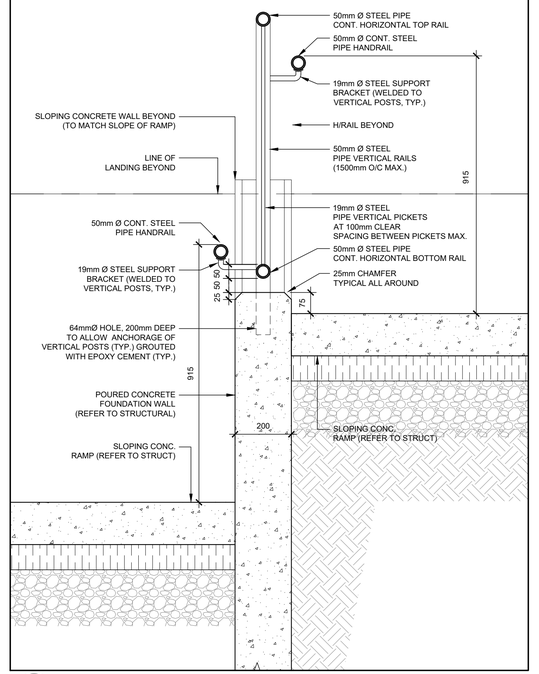

9 A5.30 SECTION DETAIL AT RAMP - GUARD & HANDRAILS
SCALE: 1:10

Waterloo Catholic District School Board
Quality, Inclusive, Faith Based Education

LEGEND

ALUM.	ALUMINUM
A/V	AIR / VAPOUR
BF/PB	BARRIER FREE PUSH BUTTON
BLK.	BLOCK
BRG.	BEARING
CONC.	CONCRETE
CONT.	CONTINUOUS
C/W	COMPLETE WITH
℄	CENTRE LINE
DN.	DOWN
EXT.	EXTERIOR
FIN.	FINISHED
Ga.	GAUGE
GALV.	GALVANIZED
GRD	GROUND
HM	HOLLOW METAL
HP	HIGH POINT
LP.	LOW POINT
HSS.	HOLLOW STRUCTURAL STEEL
O/C	ON CENTRE
PTW	PRESSURE TREATED WOOD
RD.	ROOF DRAIN
RWL	RAIN WATER LEADER
SIM	SIMILAR
STRUCT.	STRUCTURAL
T/O	TOP OF
TYP.	TYPICAL
U/S	UNDERSIDE

NO	REVISIONS	DATE
5	ISSUED FOR TENDER	2026-03-20
4	ISSUED FOR BUILDING PERMIT APPLICATION	2025-10-17
3	ISSUED FOR SITE PLAN APPLICATION SUBMISSION 1	2025-09-08
2	ISSUED FOR COSTING CLASS-B' - 90%	2025-08-15
1	ISSUED FOR CLIENT REVIEW 50%	2025-07-29

DRAWINGS ARE NOT TO BE SCALED. CONTRACTOR MUST CHECK AND VERIFY ALL DIMENSIONS AND CONDITIONS ON THE PROJECT, AND MUST REPORT ANY DISCREPANCIES TO THE ARCHITECTS BEFORE PROCEEDING WITH THE WORK. THE USE OF THIS DRAWING OR PART THEREOF IS FORBIDDEN WITHOUT THE WRITTEN APPROVAL OF THE ARCHITECTS.


ST. ALOYSIUS CATHOLIC ELEMENTARY SCHOOL ADDITION
504 CONNAUGHT STREET, KITCHENER, ON.

EXTERIOR STAIR & RAMP DETAILS


GRGURIC ARCHITECTS INCORPORATED
28 KING STREET EAST, UNIT B
STONEY CREEK, ONTARIO, L8G 1J8
Tel. 905-664-8735 Fax. 905-664-8737
Web: www.2gai.com

SCALE: AS NOTED	PROJECT: 2025-06
START DATE: MAY 2025	
DRAWN RP	DRAWING: A5.30
CHECKED JG	
PRINT DATE	02/23/26


S:\Data\2025\2025-06-WCDSB-St. Aloysius_CES_Addition\05Drawings\12-Working Drawings\A5.00-Stair-Ramp-Ladder-&-Elevator-Details-[2025-06].dwg

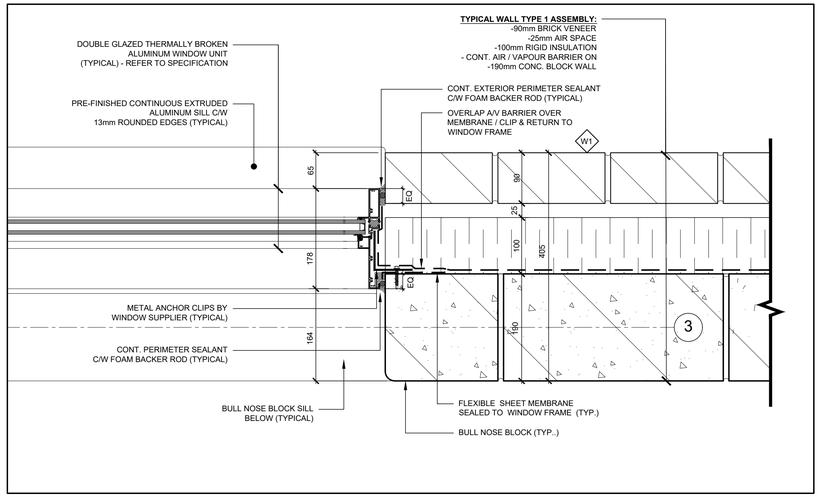


1 A6.00 PLAN DETAIL
SCALE: 1:5

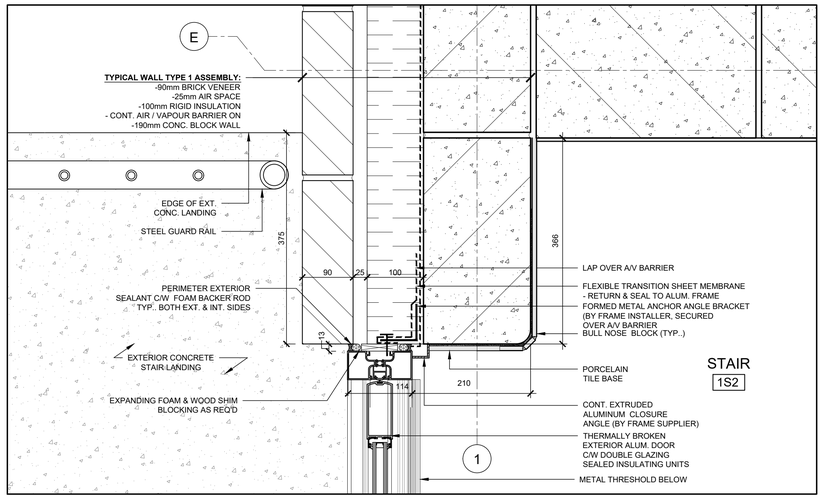


2 A6.00 PLAN DETAIL
SCALE: 1:5

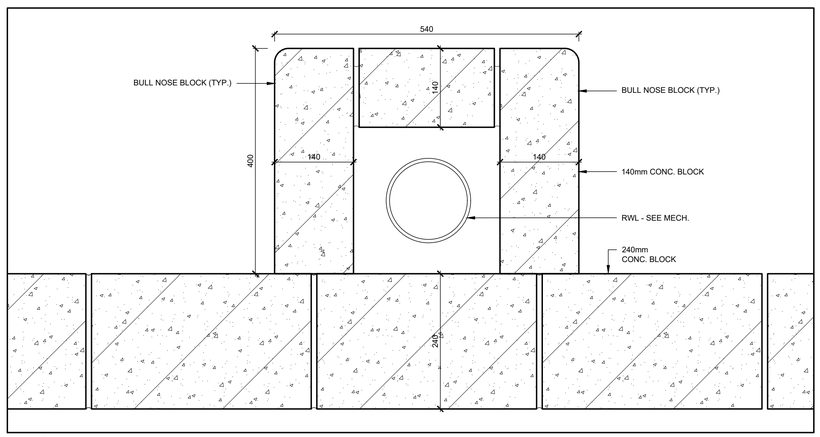


3 A6.00 PLAN DETAIL - TYPICAL RAIN WATER LEADER CHASE (APPLIES TO ALL)
SCALE: 1:10

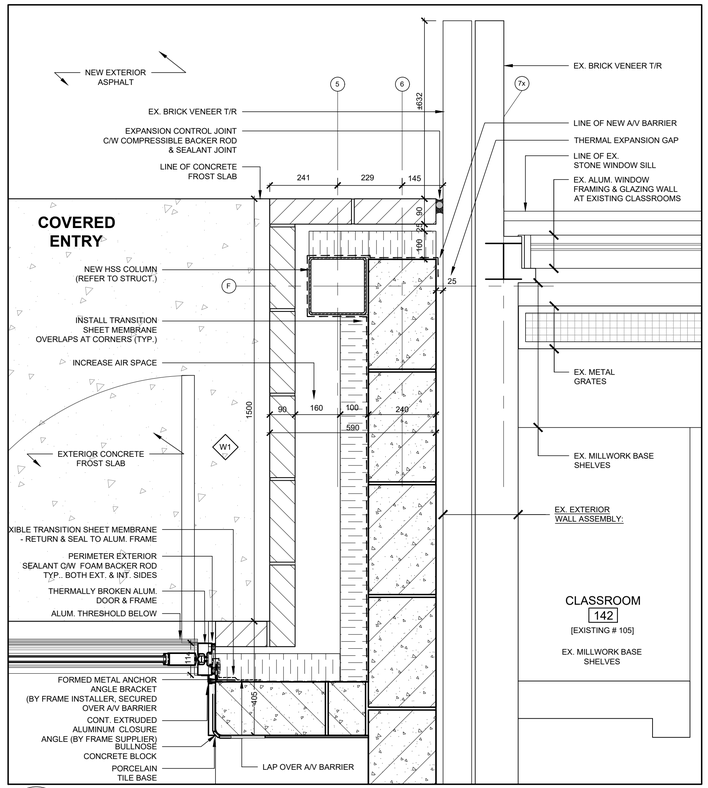


4 A6.00 PLAN DETAIL
SCALE: 1:10

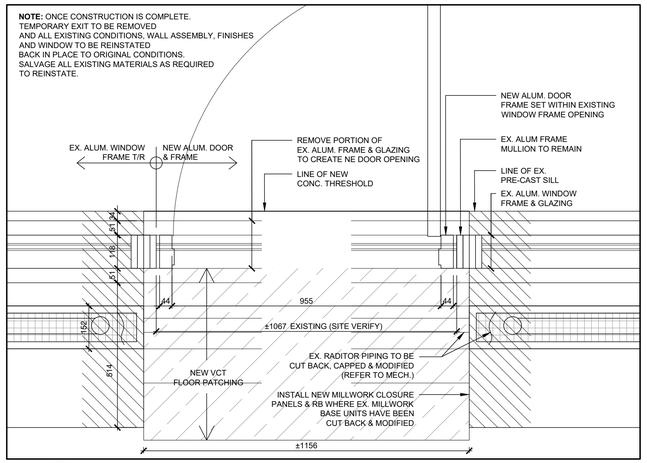


6A A6.00 PLAN DETAIL - TYP AT TEMP EXITS
SCALE: 1:10

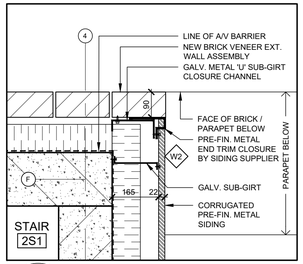


7 A6.00 PLAN DETAIL
SCALE: 1:10

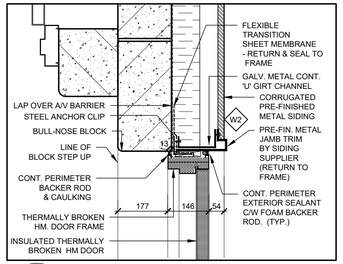


7A A6.00 PLAN DETAIL
SCALE: 1:10

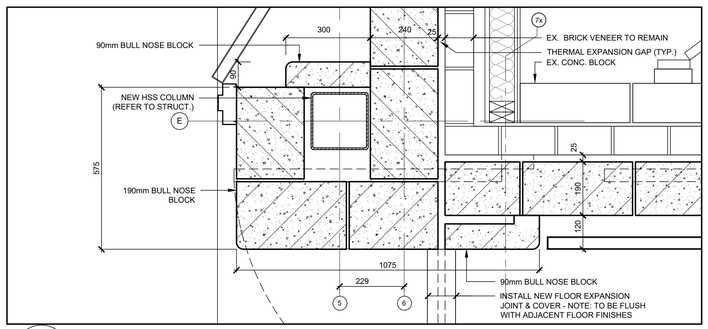


5 A6.00 PLAN DETAIL
SCALE: 1:10

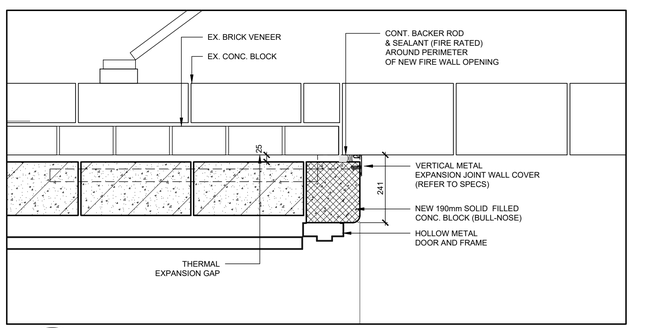

8 A6.00 PLAN DETAIL
SCALE: 1:10

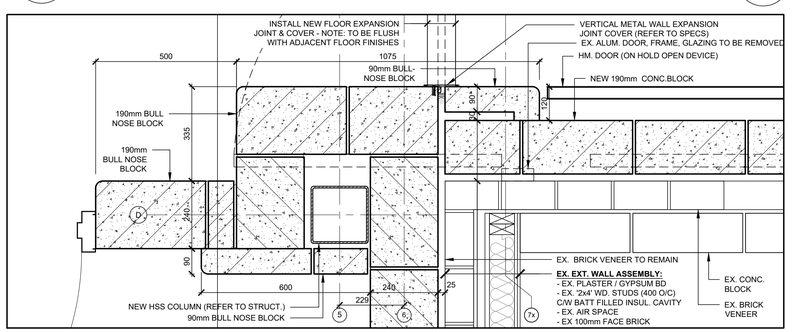

6 A6.00 PLAN DETAIL
SCALE: 1:10

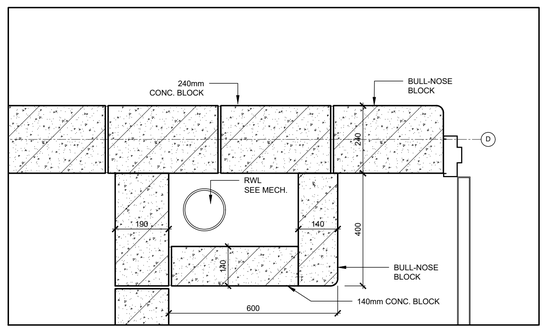

9 A6.00 PLAN DETAIL - RWL CHASE
SCALE: 1:10

Waterloo Catholic District School Board
Quality, Inclusive, Faith Based Education

LEGEND

ACP.	ALUMINUM COMPOSITE PANEL
ALUM.	ALUMINUM
ANOD	ANODIZED
A/V	AIR / VAPOUR
BD.	BOARD
BLK.	BLOCK
BRG.	BEARING
CONC.	CONCRETE
CONT.	CONTINUOUS
C/W	COMPLETE WITH
℄	CENTRE LINE
DBL	DOUBLE
DN.	DOWN
EIFS	EXTERIOR INSULATED FINISH SYSTEM
EX.	EXISTING
EXT.	EXTERIOR
FIN.	FINISHED
Ga.	GAUGE
GALV.	GALVANIZED
GYP.	GYPSUM
HM	HOLLOW METAL
HP	HIGH POINT
INSUL.	INSULATION
LP.	LOW POINT
MIN.	MINIMUM
HSS.	HOLLOW STRUCTURAL STEEL
O/C	ON CENTRE
PTW	PRESSURE TREATED WOOD
REQ'D	REQUIRED
RD	ROOF DRAIN
RM	ROOM
RWL	RAIN WATER LEADER
SIM	SIMILAR
STRUCT.	STRUCTURAL
T/O	TOP OF
TYP.	TYPICAL
U/S	UNDERSIDE
WD	WOOD

NO	REVISIONS	DATE
5	ISSUED FOR TENDER	2026-03-20
4	ISSUED FOR BUILDING PERMIT APPLICATION	2025-10-17
3	ISSUED FOR SITE PLAN APPLICATION SUBMISSION	2025-09-08
2	ISSUED FOR COSTING CLASS-B - 90%	2025-08-15
1	ISSUED FOR CLIENT REVIEW 50%	2025-07-29

DRAWINGS ARE NOT TO BE SCALED. CONTRACTOR MUST CHECK AND VERIFY ALL DIMENSIONS AND CONDITIONS ON THE PROJECT, AND MUST REPORT ANY DISCREPANCIES TO THE ARCHITECTS BEFORE PROCEEDING WITH THE WORK. THE USE OF THIS DRAWING OR PART THEREOF IS FORBIDDEN WITHOUT THE WRITTEN APPROVAL OF THE ARCHITECTS.

ST. ALOYSIUS CATHOLIC ELEMENTARY SCHOOL ADDITION
504 CONNAUGHT STREET, KITCHENER, ON.

PLAN DETAILS

GRGURIC ARCHITECTS INCORPORATED
28 KING STREET EAST, UNIT B
STONEY CREEK, ONTARIO, L8G 1J8
Tel. 905-664-8735 Fax. 905-664-8737
Web: www.2gai.com

SCALE: AS NOTED	PROJECT: 2025-06
START DATE: MAY 2025	
DRAWN RP	DRAWING: A6.00
CHECKED JG	
PRINT DATE	02/23/26

S:\Data\2025\2025-06-WCDSB-St. Aloysius_CES_Addition\65Drawings\12-Working Drawings\A6.00-Plan-Details-[2025-06].dwg

DOOR SCHEDULE

ROOM NAME	DOOR NO.	DOORS								FRAMES						REMARKS
		WIDTH	HEIGHT	THK.	FIRE	TYPE	MAT'L	FINISH	GLASS	TYPE	MAT'L	FINISH	GLASS	PANIC BAR	DOOR CLOSER	
GROUND FLOOR																
CORRIDOR	C100A	(2) 1100	2150	44	1.5 HR	E	HM	PAINT	FG	3	HM	PAINT	-	●	●	CL, PH, HOLD OPEN DEVICES
STAIR	1S1A	(2) 950	2150	44	-	D	ALUM.	(ANOD) CLEAR	DGS	4A	ALUM.	(ANOD) CLEAR	DGS	●	●	INS, WS, TH, CL, CH, PH, OHS, BF/PB, PDO, RM
STAIR	1S1B	(2) 950	2150	44	45 MIN.	C	HM	PAINT	FGL	3	HM	PAINT	-	●	●	CL, PH, HOLD OPEN DEVICES, BF/PB, PDO
STAIR	1S2A	(2) 950	2150	44	-	D	ALUM.	(ANOD) CLEAR	DGS	4	ALUM.	(ANOD) CLEAR	DGS	●	●	INS, WS, TH, CL, CH, PH, OHS, BF/PB, PDO
STAIR	1S2B	(2) 950	2150	44	45 MIN.	C	HM	PAINT	FGL	2	HM	PAINT	-	●	●	CL, PH, HOLD OPEN DEVICES, BF/PB, PDO
EX. CLASSROOM	141A	900	2150	44	-	C	HM	PAINT	TG	1	HM	PAINT	-			USE WRAP AROUND HM. DOOR FRAME TO COVER EX. 250mm CONC. BLOCK THICKNESS. SITE VERIFY
EX. CLASSROOM	142A	955	2186	44	-	D	ALUM.	(ANOD) CLEAR	DGS	1	ALUM.	(ANOD) CLEAR	-	●	●	CL, INS, PH, TH, WS. **NOTE:** NEW FRAME FOR DOOR TO BE INSTALLED WITHIN EX. MODIFIED WINDOW FRAME (REFER TO SECTION DETAILS)
EX. CLASSROOM	142B	EX. 915	EX.	44	-	EX.	EX. WD.	EXISTING	EX. TG	1 (EX.)	EX. HM	EX.	-	●	●	INSTALL NEW DOOR CLOSER & PANIC BAR FOR TEMPORARY EXIT AT EXISTING DOOR
CLASSROOM	143A	950	2150	44	-	B	HM	PAINT	TG	1	HM	PAINT	-			
CLASSROOM	144A	950	2150	44		B	HM	PAINT	TG	1	HM	PAINT	-			
CLASSROOM	145A	950	2150	44	-	B	HM	PAINT	TG	1	HM	PAINT	-			
CLASSROOM	145B	950	2150	44	-	A	SCWD	PLAM	-	1	HM	PAINT	-			
CLASSROOM	146A	950	2150	44	-	B	HM	PAINT	TG	1	HM	PAINT	-			
CLASSROOM	147A	950	2150	44	-	B	HM	PAINT	TG	1	HM	PAINT	-			
WORK ROOM	148A	950	2150	44	-	B	HM	PAINT	TG	1	HM	PAINT	-			
MACHINE ROOM	149A	950	2150	44	45 MIN.	A	HM	PAINT	-	1	HM	PAINT	-		●	CL,
I.T. CLOSET	150A	950	2150	44	-	A	HM	PAINT	-	1	HM	PAINT	-		●	CL,
STAFF WASHROOM	153A	950	2150	44	-	A	HM	PAINT	TG	1	HM	PAINT	-		●	CL,
FILES	154A	950	2150	44	-	A	HM	PAINT	TG	1	HM	PAINT	-			
MECHANICAL ROOM	154B	950	2150	44	45 MIN.	A	HM	PAINT	-	1	HM	PAINT	-		●	CL,
EX. CLASSROOM	155A	955	2186	44	-	D	ALUM.	(ANOD) CLEAR	DGS	1	ALUM.	(ANOD) CLEAR	-	●	●	CL, INS, PH, TH, WS. **NOTE:** NEW FRAME FOR DOOR TO BE INSTALLED WITHIN EX. MODIFIED WINDOW FRAME (REFER TO SECTION DETAILS)
EX. CLASSROOM	155B	EX. 915	EX.	44	-	EX.	EX. WD.	EXISTING	EX. TG	1 (EX.)	EX. HM	EX.	-	●	●	INSTALL NEW DOOR CLOSER & PANIC BAR FOR TEMPORARY EXIT AT EXISTING DOOR
SECOND FLOOR																
STAIR	2S1A	(2) 950	2150	44	45 MIN.	C	HM	PAINT	FGL	2	HM	PAINT	-	●	●	CL, PH, HOLD OPEN DEVICES,
STAIR	2S2A	(2) 950	2150	44	45 MIN.	C	HM	PAINT	FGL	2	HM	PAINT	-	●	●	CL, PH, HOLD OPEN DEVICES,
CLASSROOM	201A	950	2150	44	-	B	HM	PAINT	TG	1	HM	PAINT	-			
CLASSROOM	202A	950	2150	44		B	HM	PAINT	TG	1	HM	PAINT	-			
CLASSROOM	203A	950	2150	44	-	B	HM	PAINT	TG	1	HM	PAINT	-			
CLASSROOM	203 B	950	2150	44	-	A	SCWD	P-LAM	-	1	HM	PAINT	-			
CLASSROOM	204A	950	2150	44		B	HM	PAINT	TG	1	HM	PAINT	-			
CLASSROOM	205A	950	2150	44	-	B	HM	PAINT	TG	1	HM	PAINT	-			
WORK ROOM	206A	950	2150	44	-	B	HM	PAINT	-	1	HM	PAINT	-			
STAFF WASHROOM	207A	950	2150	44	-	A	HM	PAINT	-	1	HM	PAINT	-		●	CL,
CUSTODIAN ROOM	210A	1100	2150	44	45 MIN.	A	HM	PAINT	-	1	HM	PAINT	-		●	CL,
CUSTODIAN ROOM	210B	1100	2150	44	-	A	HM	PAINT	-	1	HM	PAINT	-		●	CL, INS, PH, TH, WS

ROOM FINISH SCHEDULE

ROOM NO.	ROOM NAME	FLOOR FINISH	BASE	WALL		CEILING			REMARKS
				MAT'L	FINISH	MAT'L.	FINISH	HEIGHT	
GROUND FLOOR									
C100	CORRIDOR	PT	PT	CONC. BLOCK	PAINT	ACT	ACT-1	2800	
1S1	STAIR	PT	PT	CONC. BLOCK	PAINT	ACT / GYP. BD	ACT-1 / PAINT	2800	NOTE: PRE-CAST STAIRS TO RECEIVE ONE PIECE RUBBER TREADS & RISERS (REFER TO SPEC) PRE-CAST MID-LANDING TO RECEIVE PORCELAIN TILE AND PORCELAIN TILE BASE
2S1	STAIR	PT	PT	CONC. BLOCK	PAINT	GYP. BD	PAINT	2800	NOTE: PRE-CAST STAIRS TO RECEIVE ONE PIECE RUBBER TREADS & RISERS (REFER TO SPEC) PRE-CAST MID-LANDING TO RECEIVE PORCELAIN TILE AND PORCELAIN TILE BASE
143	CLASSROOM	VCT	RB	CONC. BLOCK	PAINT	ACT	ACT-1	2800	
144	CLASSROOM	VCT	RB	CONC. BLOCK	PAINT	ACT	ACT-1	2800	
145	CLASSROOM	VCT	RB	CONC. BLOCK	PAINT	ACT	ACT-1	2800	
146	CLASSROOM	VCT	RB	CONC. BLOCK	PAINT	ACT	ACT-1	2800	
147	CLASSROOM	VCT	RB	CONC. BLOCK	PAINT	ACT	ACT-1	2800	
148	WORK ROOM	VCT	RB	CONC. BLOCK	PAINT	ACT / GYP. BD	ACT-1 / PAINT	2800	
149	MACHINE ROOM	VCT	RB	CONC. BLOCK	PAINT	EXP. STRUCT	PAINT	3750	
149A	ELEVATOR	VCT	-	-	-	-	-	-	
150	I.T. CLOSET	VCT	RB	CONC. BLOCK	PAINT	EXP. STRUCT	PAINT	3750	
151	GIRLS WASHROOM	PT	PT	CONC. BLOCK	PAINT	ACT	ACT-1	2800	
152	BOYS WASHROOM	PT	PT	CONC. BLOCK	PAINT	ACT	ACT-1	2800	
153	STAFF WASHROOM	PT	PT	CONC. BLOCK	PAINT	ACT	ACT-1	2800	
154	FILES	VCT	RB	CONC. BLOCK	PAINT	ACT	ACT-1	2800	
154A	MECHANICAL ROOM	VCT	RB	CONC. BLOCK	PAINT	EXP. STRUCT	PAINT	3750	
SECOND FLOOR									
2S1	STAIR	PT	PT	CONC. BLOCK	PAINT	ACT	ACT-1	2800	**NOTE:** PRE-CAST STAIRS TO RECEIVE ONE PIECE RUBBER TREADS & RISERS (REFER TO SPEC) PRE-CAST MID-LANDINGS TO RECEIVE PORCELAIN TILE FLOOR FINISH
2S2	STAIR	PT	PT	CONC. BLOCK	PAINT	ACT	ACT-1	2800	**NOTE:** PRE-CAST STAIRS TO RECEIVE ONE PIECE RUBBER TREADS & RISERS (REFER TO SPEC) PRE-CAST MID-LANDINGS TO RECEIVE PORCELAIN TILE FLOOR FINISH
201	CLASSROOM	VCT	RB	CONC. BLOCK	PAINT	ACT	ACT-1	2800	
202	CLASSROOM	VCT	RB	CONC. BLOCK	PAINT	ACT	ACT-1	2800	
203	CLASSROOM	VCT	RB	CONC. BLOCK	PAINT	ACT	ACT-1	2800	
204	CLASSROOM	VCT	RB	CONC. BLOCK	PAINT	ACT	ACT-1	2800	
205	CLASSROOM	VCT	RB	CONC. BLOCK	PAINT	ACT	ACT-1	2800	
206	WORK ROOM	VCT	RB	CONC. BLOCK	PAINT	ACT / GYP. BD	ACT-1 / PAINT	2800	
207	STAFF WASHROOM	PT	PT	CONC. BLOCK	PAINT	ACT	ACT-1	2800	
151	GIRLS WASHROOM	PT	PT	CONC. BLOCK	PAINT	ACT	ACT-1	2800	
152	BOYS WASHROOM	PT	PT	CONC. BLOCK	PAINT	ACT	ACT-1	2800	
154A	MECHANICAL ROOM	VCT	RB	CONC. BLOCK	PAINT	EXP. STRUCT	PAINT	3750	

GRAPHIC LEGEND

- (# / A) DENOTES DOOR NUMBER / DESIGNATION TAG ON PLAN
- (W #) WINDOW TYPE TAG
- (CW #) CURTAIN WALL TYPE TAG
- (SC #) SCREEN TYPE TAG

ROOM FINISH SCHEDULE LEGEND


ACT	ACOUSTIC CEILING TILE
CONC	CONCRETE
CPT	CARPET TILE
EX	EXISTING
EXP	EXPOSED
GYP. BD	GYPSUM BOARD
LVT	LUXURY VINYL TILE
MAT'L	MATERIAL
PT	PORCELAIN TILE
RB	RUBBER BASE
SHT. FLR	SHEET FLOORING
STRUCT	STRUCTURE
VCT	VINYL COMPOSITE TILE
WD. FL	WOOD FLOOR

DOOR SCHEDULE LEGEND

ALUM	ALUMINUM
ANOD (CL)	ANODIZED CLEAR
ANOD (CO)	ANODIZED COLOURED
CH	CONTINUOUS HINGE
CL	CLOSER
DG	DOUBLE GLAZED SEALED UNITS
EX	EXISTING
FGL	FIRE GLASS
HCPB	HANDICAPPED PUSH BUTTON
HM	HOLLOW METAL
HR	HOUR
INS	INSULATED DOOR / FRAME
ISP	INSULATED SPANDREL PANEL
MAT'L	MATERIAL
MIN	MINUTE
PDO	POWER DOOR OPERATOR
PH	PANIC HARDWARE
PLAM	PLASTIC LAMINATE
REL	RELOCATED ITEM
RM	REMOVABLE MULLION
TG	TEMPERED GLASS
THK	THICKNESS
TH	THRESHOLD
WS	WEATHER STRIPPING


GENERAL NOTES

1. GENERAL CONTRACTOR TO FIELD VERIFY ALL DOOR & FRAME / SCREEN QUANTITIES & DIMENSIONS PRIOR TO FABRICATION
2. GENERAL CONTRACTOR TO CO-ORDINATE LOCATION & INSTALLATION OF PUSH BUTTON / AUTOMATIC DOOR OPERATIONS AND ALL OTHER RELATED TRADES. TO BE SUPPLIED BY GENERAL CONTRACTOR & INSTALLED BY ELECTRICAL
3. REFER TO DOOR SCHEDULE FOR FIRE RESISTANCE RATINGS FOR DOOR, FRAMES & GLAZED FRAMES / SCREENS.
4. ALL HM. DOORS & FRAMES TO BE PAINTED.
5. REFER TO PLANS / DETAILS & WALL SECTIONS FOR LOCATIONS OF REQUIRED STEEL LINTELS / ANGLES (BY GENERAL CONTRACTOR) AND ANY FORMED ALUMINUM CLOSURE ANGLES OR SUPPORTS FOR DOOR / FRAMES (BY DOOR / FRAME INSTALLER)
6. AT ALL EXTERIOR DOORS PROVIDE CONTINUOUS SEALANT & BACKER ROD AROUND PERIMETER EDGES OF FRAME (TYP. FOR BOTH EXTERIOR & INTERIOR SIDES)
7. REFER TO DOOR HARDWARE SCHEDULE FOR ALL HOLD OPEN DEVICES, STRIKES, SECURITY, DOOR OPENERS, CLOSERS, PANIC HARDWARE, OVERHEAD STOPS, PUSH & KICK PLATES, ETC. & ANY OTHER DOOR HARDWARE REQUIREMENTS.

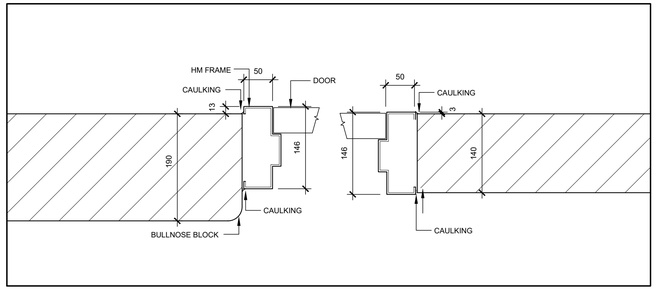


TYPICAL HM FRAME PLAN DETAILS


DOOR TYPES

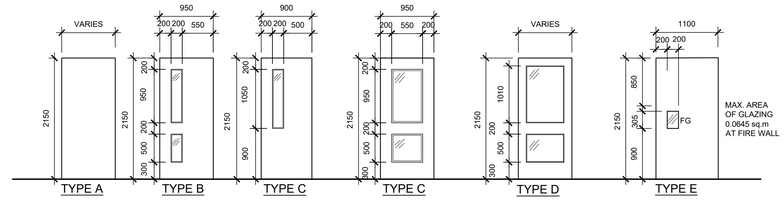

FRAME TYPES

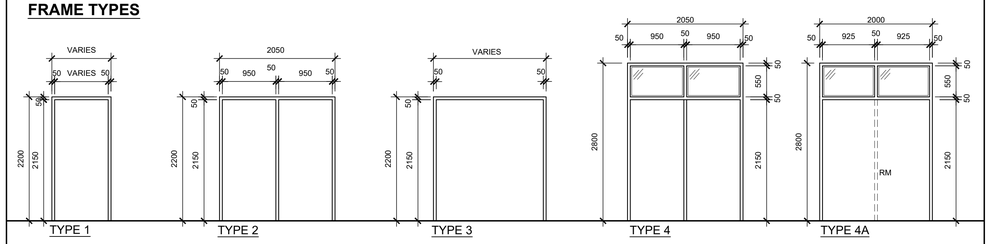

WINDOW TYPE

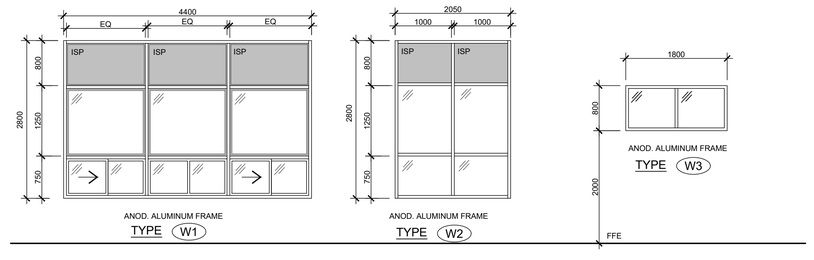

Waterloo Catholic District School Board
Quality, Inclusive, Faith Based Education

NO	REVISIONS	DATE
5	ISSUED FOR TENDER	2026-03-20
4	ISSUED FOR BUILDING PERMIT APPLICATION	2025-10-17
3	ISSUED FOR SITE PLAN APPLICATION SUBMISSION 1	2025-09-08
2	ISSUED FOR COSTING CLASS-B - 90%	2025-08-15
1	ISSUED FOR CLIENT REVIEW 50%	2025-07-29

DRAWINGS ARE NOT TO BE SCALED. CONTRACTOR MUST CHECK AND VERIFY ALL DIMENSIONS AND CONDITIONS ON THE PROJECT, AND MUST REPORT ANY DISCREPANCIES TO THE ARCHITECTS BEFORE PROCEEDING WITH THE WORK. THE USE OF THIS DRAWING OR PART THEREOF IS FORBIDDEN WITHOUT THE WRITTEN APPROVAL OF THE ARCHITECTS.


ST. ALOYSIUS CATHOLIC ELEMENTARY SCHOOL ADDITION
504 CONNAUGHT STREET, KITCHENER, ON.

DOOR, WINDOW & ROOM FINISH SCHEDULES


GRGURIC ARCHITECTS INCORPORATED
28 KING STREET EAST, UNIT B
STONEY CREEK, ONTARIO, L8G 1J8
Tel. 905-664-8735 Fax. 905-664-8737
Web: www.2gai.com

SCALE: AS NOTED	PROJECT: 2025-06
START DATE: MAY 2025	
DRAWN RP	DRAWING: A7.00
CHECKED JG	
PRINT DATE	02/23/26


X:\Data\2025\2025-06-WCDSB-St. Aloysius_CES_Addition\05Drawings\12-Working Drawings\A7.00-Schedules-2025-06.dwg

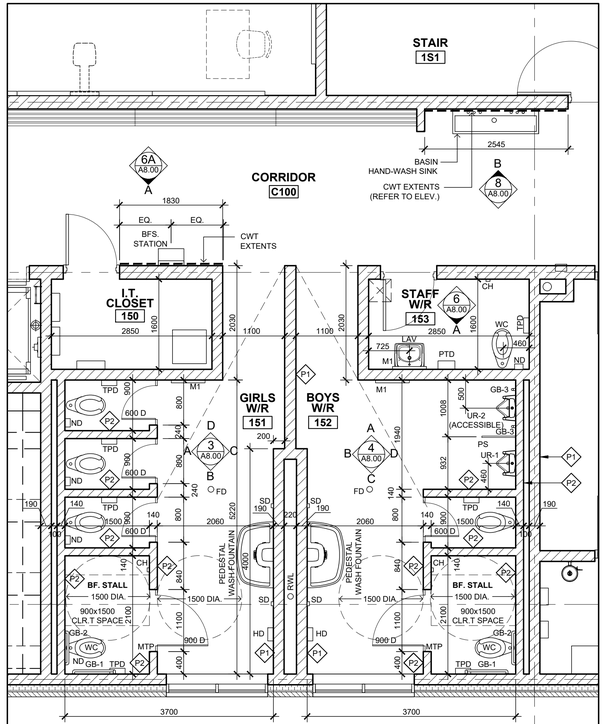


1 A8.00 ENLARGED PLAN: BOYS & GIRLS WASHROOM GROUND FLOOR
SCALE: 1:50

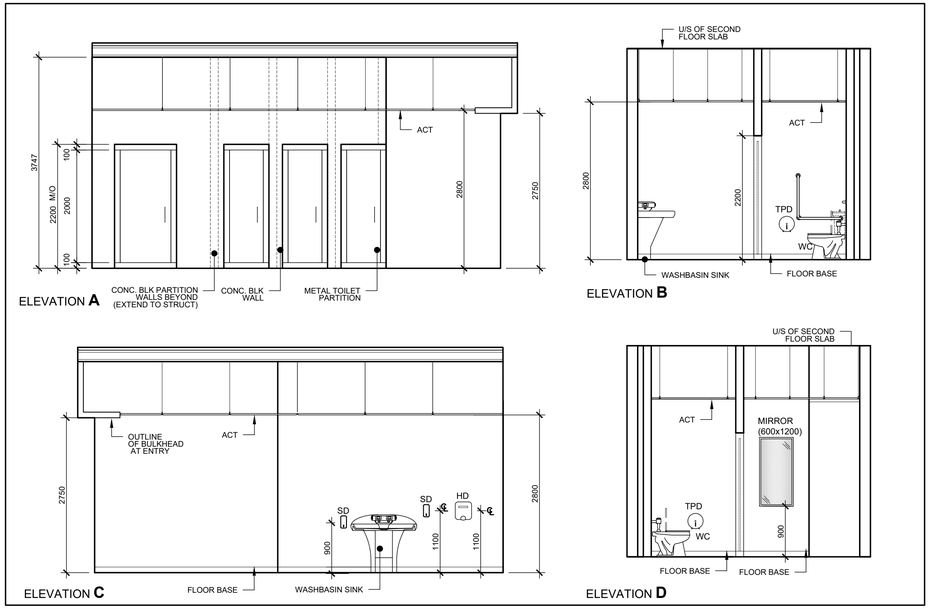


3 A8.00 INTERIOR ELEVATIONS - GIRLS WASHROOM - GROUND FLOOR
SCALE: 1:50

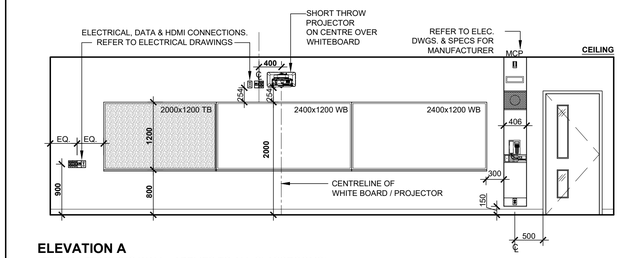


ELEVATION A
(TYPICAL TEACHING WALL - APPLIES TO ALL CLASSROOMS)

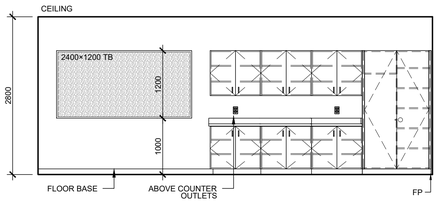

ELEVATION B

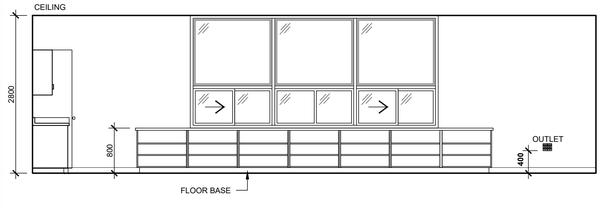


ELEVATION C

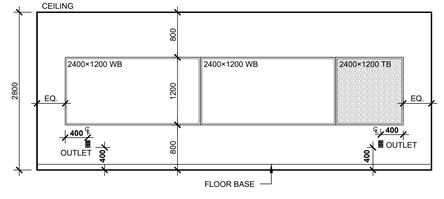


ELEVATION D


7 A8.00 TYPICAL CLASSROOMS INTERIOR ELEVATIONS
SCALE: 1:50

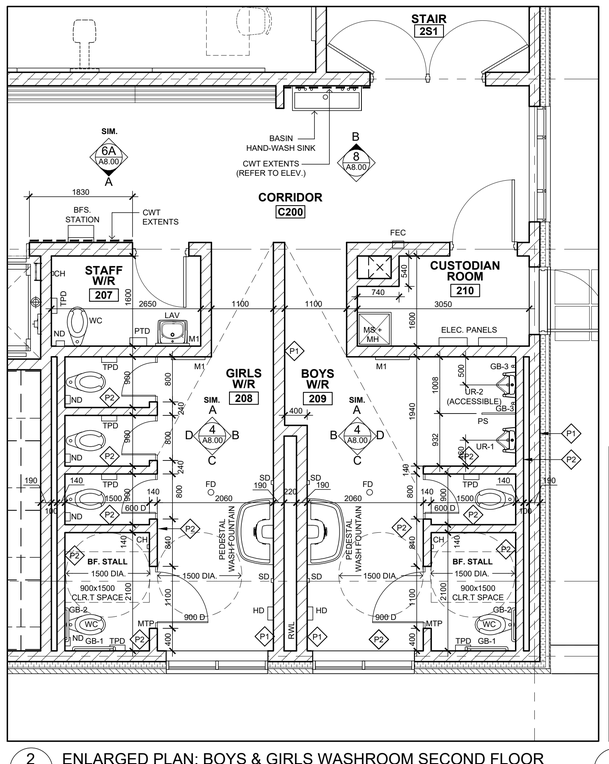


2 A8.00 ENLARGED PLAN: BOYS & GIRLS WASHROOM SECOND FLOOR
SCALE: 1:50

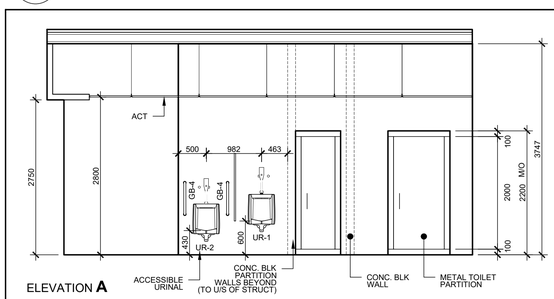


4 A8.00 INTERIOR ELEVATIONS - BOYS WASHROOM - GROUND FLOOR
SCALE: 1:50

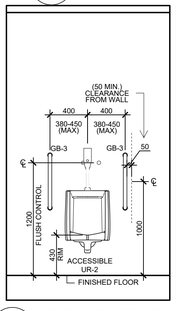


5 A8.00 TYP. ACCESSIBLE URINAL
SCALE: NTS

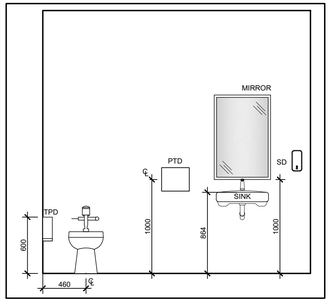


6 A8.00 TYP. STAFF W/R ELEVATION
SCALE: NTS

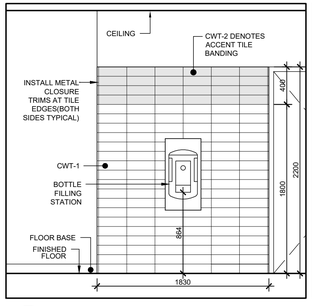

6A A8.00 BFS ELEVATION
SCALE: NTS

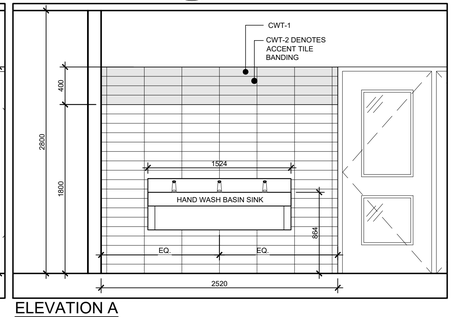

ELEVATION A

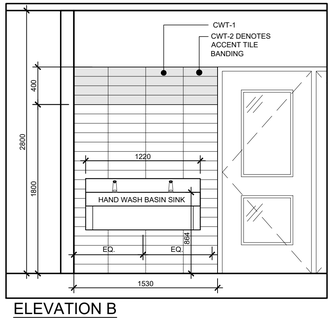

ELEVATION B

8 A8.00 WALL TILE PATTERN ELEVATIONS AT HAND SINKS
SCALE: NTS

Waterloo Catholic District School Board
Quality, Inclusive, Faith Based Education

LEGEND

BBH	BASE BOARD HEATER
CH	COAT HOOK
CHG	CHANGE
CLR	CLEAR
CLR.T	CLEAR TRANSFER
CV	CONTROL VALVE
DIA	DIAMETER
ECS	EMERGENCY CALL SWITCH
FD	FLOOR DRAIN
FS	FOLDING SEAT
GB-#	GRAB BAR
HD	HAND DRYER
HYD	HYDRATION
MECH	MECHANICAL
MH	MOP HOLDER
MIN	MINIMUM
M#	MIRROR
MTP	METAL TOILET PARTITION
ND	NAPKIN DISPENSER
OBC	ONTARIO BUILDING CODE
PDO	POWER DOOR OPERATOR
RWL	RAIN WATER LEADER
SSD	SHOWER SOAP DISH (RECESSED)
SD	SOAP DISPENSER
SH	SHOWER HEAD
SR	SHOWER ROD
TB	TOWEL BAR
TPD	TOILET PAPER DISPENSER
UR-#	URINAL
W/R	WASHROOM
WSH	STEEL WALL SHELF

NO	REVISIONS	DATE
5	ISSUED FOR TENDER	2026-03-20
4	ISSUED FOR BUILDING PERMIT APPLICATION	2025-10-17
3	ISSUED FOR SITE PLAN APPLICATION SUBMISSION 1	2025-09-08
2	ISSUED FOR COSTING CLASS-B - 90%	2025-08-15
1	ISSUED FOR CLIENT REVIEW 50%	2025-07-29

DRAWINGS ARE NOT TO BE SCALED. CONTRACTOR MUST CHECK AND VERIFY ALL DIMENSIONS AND CONDITIONS ON THE PROJECT, AND MUST REPORT ANY DISCREPANCIES TO THE ARCHITECTS BEFORE PROCEEDING WITH THE WORK. THE USE OF THIS DRAWING OR PART THEREOF IS FORBIDDEN WITHOUT THE WRITTEN APPROVAL OF THE ARCHITECTS.

ST. ALOYSIUS CATHOLIC ELEMENTARY SCHOOL ADDITION
504 CONNAUGHT STREET,
KITCHENER, ON.

ENLARGED WASHROOM PLANS & INTERIOR ELEVATIONS

GRGURIC ARCHITECTS INCORPORATED
28 KING STREET EAST, UNIT B
STONEY CREEK, ONTARIO, L8G 1J8
Tel. 905-664-8735 Fax. 905-664-8737
Web: www.2gai.com

SCALE: AS NOTED	PROJECT: 2025-06
START DATE: MAY 2025	
DRAWN RP	DRAWING: A8.00
CHECKED JG	
PRINT DATE	02/23/26

S:\Data\2025\2025-06-WCDSB-St. Aloysius_CES_Addition\65Drawings\12-Working Drawings\A8.00-Interior-Elevations-&-Washroom-Plans-[2025-06].dwg