REMOVALS, STORE TO REINSTALL, AND DEMOLITION NOTES

NUMBERED NOTES:

1. REMOVE AND STORE TO REINSTALL
2. DEMOLISH
3. PROTECT IN PLACE

GENERAL DEMOLITION NOTES - APPLIES TO ALL AREAS:

1. ITEMS IDENTIFIED ON THESE VIEWS ARE IN ADDITION TO FLOORING REMOVALS, AND CEILING REMOVALS IDENTIFIED IN THE PLAN VIEWS.
2. LOOSE PPE, HAND TOOLS AND ITEMS NOT LABELLED IN ELEVATIONS TO BE REMOVED BY OTHERS.
3. PATCH AND REPAIR ALL HOLES IN WALLS.

PROTECT IN PLACE TO WALLS MEANS:
15 MIL POLY SHEET TAPED AND SEALED

PROTECT IN PLACE EQUIPMENT AND OTHER FIXED ITEMS IN ROOMS MEANS:
-WOOD FRAME WITH
-19mm PLYWOOD COVERING AND
-TARP WITH 10 MIL POLY SHEET

Waterloo Region District School Board

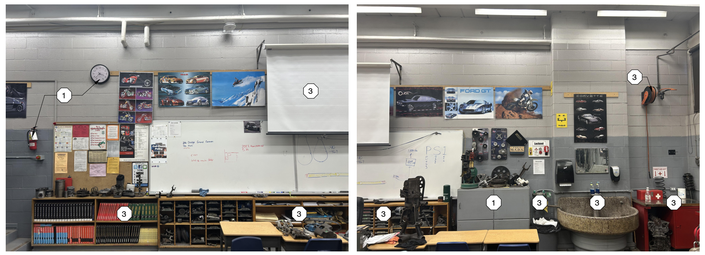

EXISTING ROOM, REMOVALS, DEMO AND PROTECT IN PLACE

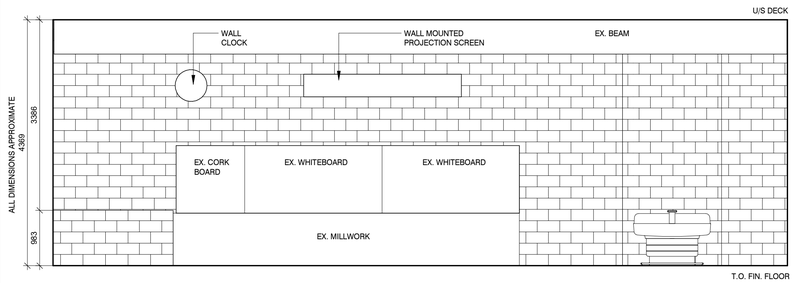

NEW ROOM INTERIOR ELEVATION - EXISTING EQUIPMENT AND RELOCATED EQUIPMENT NOT SHOWN

4 A302 AUTO SHOP 124 - EAST ELEVATION
1 : 50

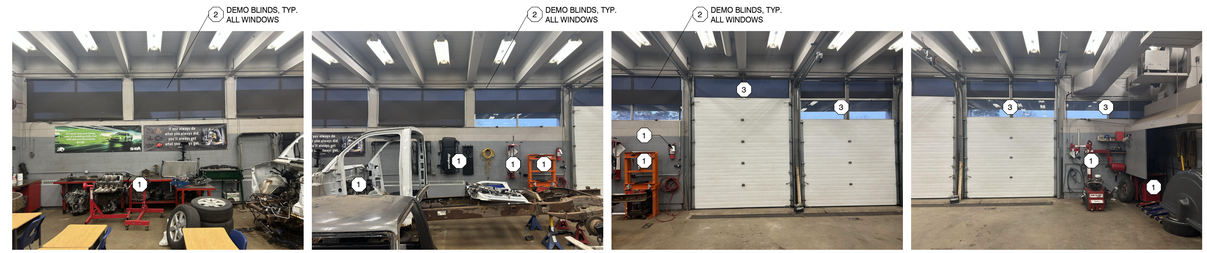

EXISTING ROOM, REMOVALS, DEMO AND PROTECT IN PLACE

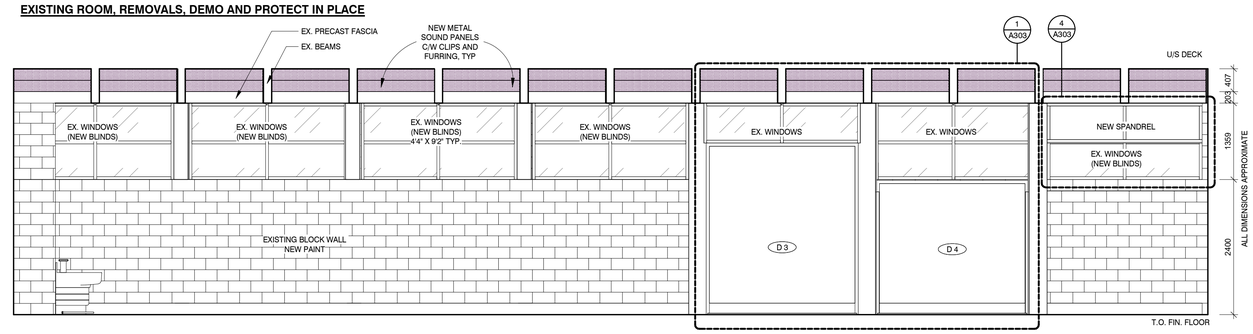

NEW ROOM INTERIOR ELEVATION - EXISTING EQUIPMENT AND RELOCATED EQUIPMENT NOT SHOWN

3 A302 AUTO SHOP 124 - SOUTH ELEVATION
1 : 50

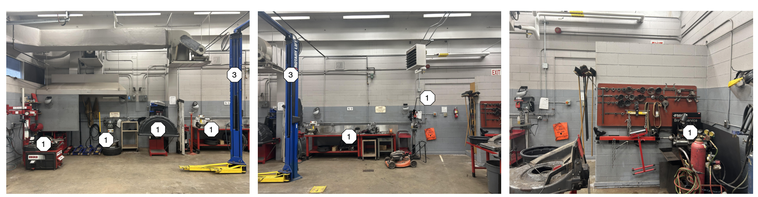

EXISTING ROOM, REMOVALS, DEMO AND PROTECT IN PLACE

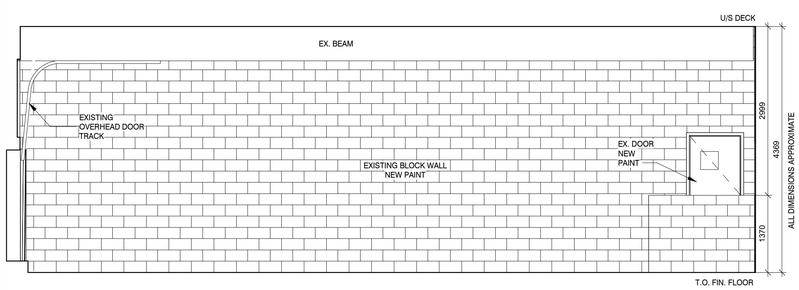

NEW ROOM INTERIOR ELEVATION - EXISTING EQUIPMENT AND RELOCATED EQUIPMENT NOT SHOWN

2 A302 AUTO SHOP 124 - WEST ELEVATION
1 : 50

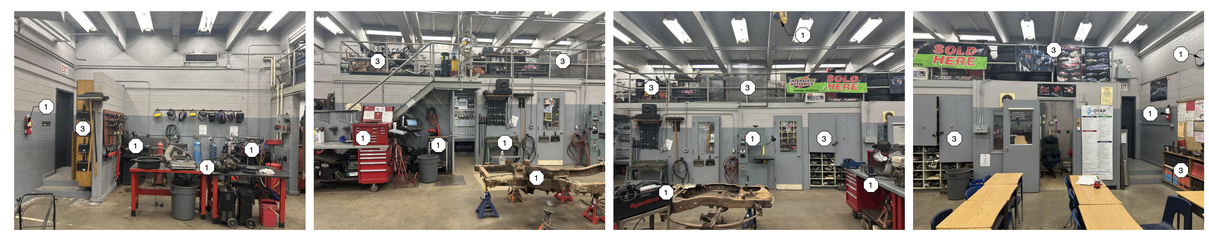

EXISTING ROOM, REMOVALS, DEMO AND PROTECT IN PLACE

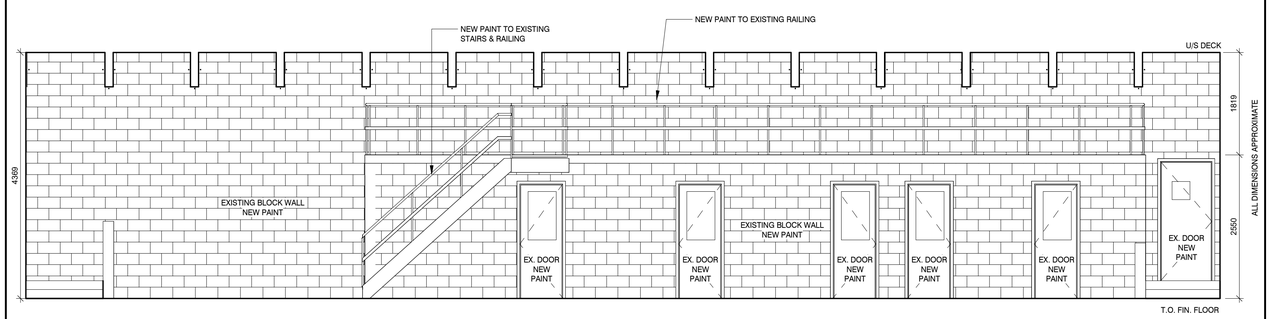

NEW ROOM INTERIOR ELEVATION - EXISTING EQUIPMENT AND RELOCATED EQUIPMENT NOT SHOWN

1 A302 AUTO SHOP 124 - NORTH ELEVATION
1 : 50

Nº	DATE	ISSUE
2	27/02/26	ISSUED FOR TENDER
1	13/02/26	BUILDING PERMIT

MARTIN SIMMONS SWEERS

200 - 113 Breithaupt Street
Kitchener, ON N2H 5G9
t 519.745.4754 f 519.745.0061

DO NOT SCALE THESE DRAWINGS. THE CONTRACTOR SHALL VERIFY ALL DIMENSIONS AND REPORT ANY ERRORS AND / OR OMISSIONS TO THE ARCHITECT / CONSULTANT BEFORE COMMENCING THE WORK.

THESE DRAWINGS ARE THE PROPERTY OF THE ARCHITECT / CONSULTANT AND ARE NOT TO BE DUPLICATED OR DISTRIBUTED WITHOUT CONCENT FROM THE ARCHITECT / CONSULTANT.

ONTARIO ASSOCIATION OF ARCHITECTS
10 MARCH 2026
GREG PICCINI
LICENCE
8650

PROJECT

SOUTHWOOD S.S.
RAAC PHASE 1

30 SOUTHWOOD DR., CAMBRIDGE, ON

DRAWING

AUTO SHOP INTERIOR ELEVATIONS

DRAWN BY: CM/CO
CHECKED BY: GP
DATE: FEBRUARY 27, 2026
SCALE: AS NOTED
DRAWING Nº: A302
PROJECT Nº: 25046

PLOT DATE: 2026-03-10 2:59:17 PM
FILE PATH: C:\Users\MSSA\Documents\25046_WRDSB Southwood_cmacleod\ARCHITECTURAL\A302.dwg