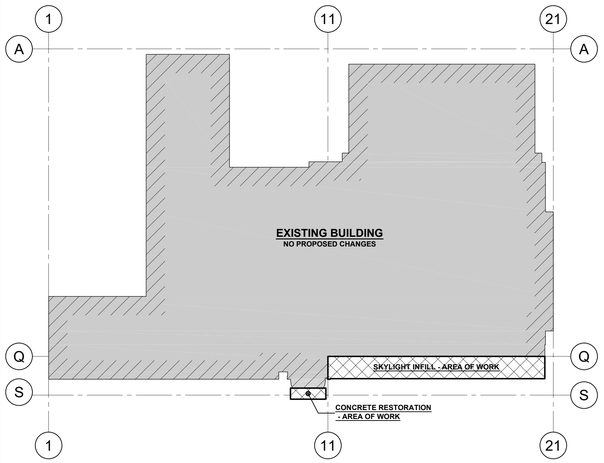

KEY PLAN
SCALE 1:750

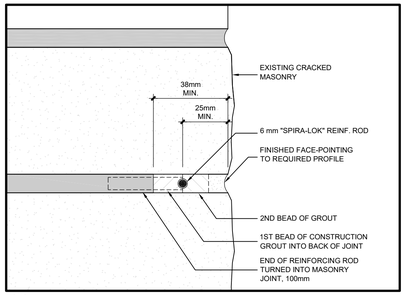

6 / S1 **TYPICAL DETAIL** - JOINT REINFORCING
SCALE: NTS

NOTES:
1. INSTALLED AS PER MANUFACTURER SPECIFICATIONS AND GUIDELINES OR ALTERNATIVE APPROVED BY TACOMA ENGINEERS.
2. EXISTING CONCRETE SURFACE PREPARED TO A CONCRETE SURFACE PROFILE (CSP) 6 - 10.

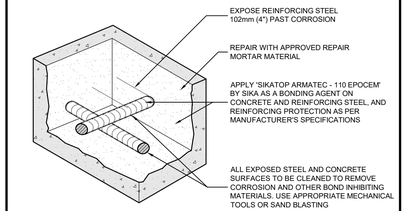

5 / S1 **TYPICAL DETAIL** - REINFORCING STEEL REPAIR
SCALE: NTS

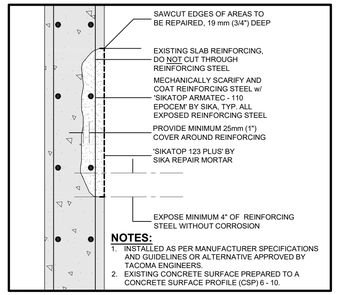

NOTES:
1. INSTALLED AS PER MANUFACTURER SPECIFICATIONS AND GUIDELINES OR ALTERNATIVE APPROVED BY TACOMA ENGINEERS.
2. EXISTING CONCRETE SURFACE PREPARED TO A CONCRETE SURFACE PROFILE (CSP) 6 - 10.

4 / S1 **TYPICAL DETAIL** - WALL SURFACE REPAIR
SCALE: NTS

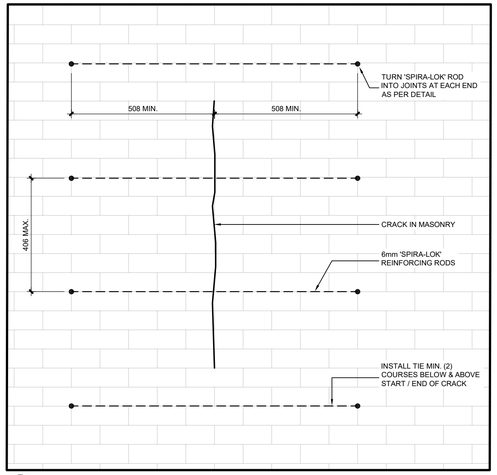

3 / S1 **DETAIL** - TYPICAL MASONRY TIE AT EX. CRACK
SCALE 1:10

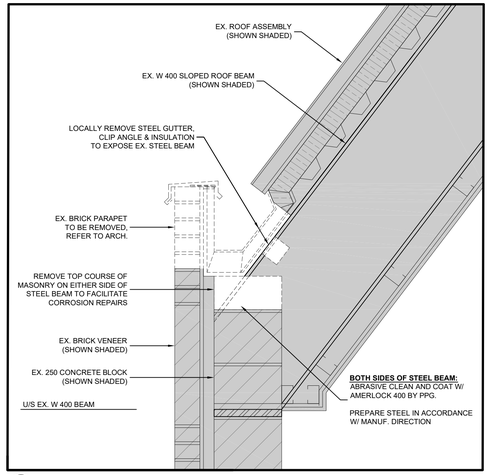

2 / S1 **DETAIL** - SLOPED STEEL ROOF BEAM REMEDIATION
SCALE 1:10

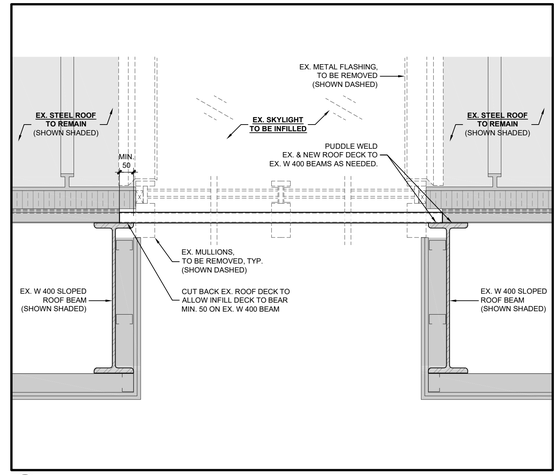

1 / S1 **DETAIL** - TYPICAL SKYLIGHT INFILL
SCALE 1:10

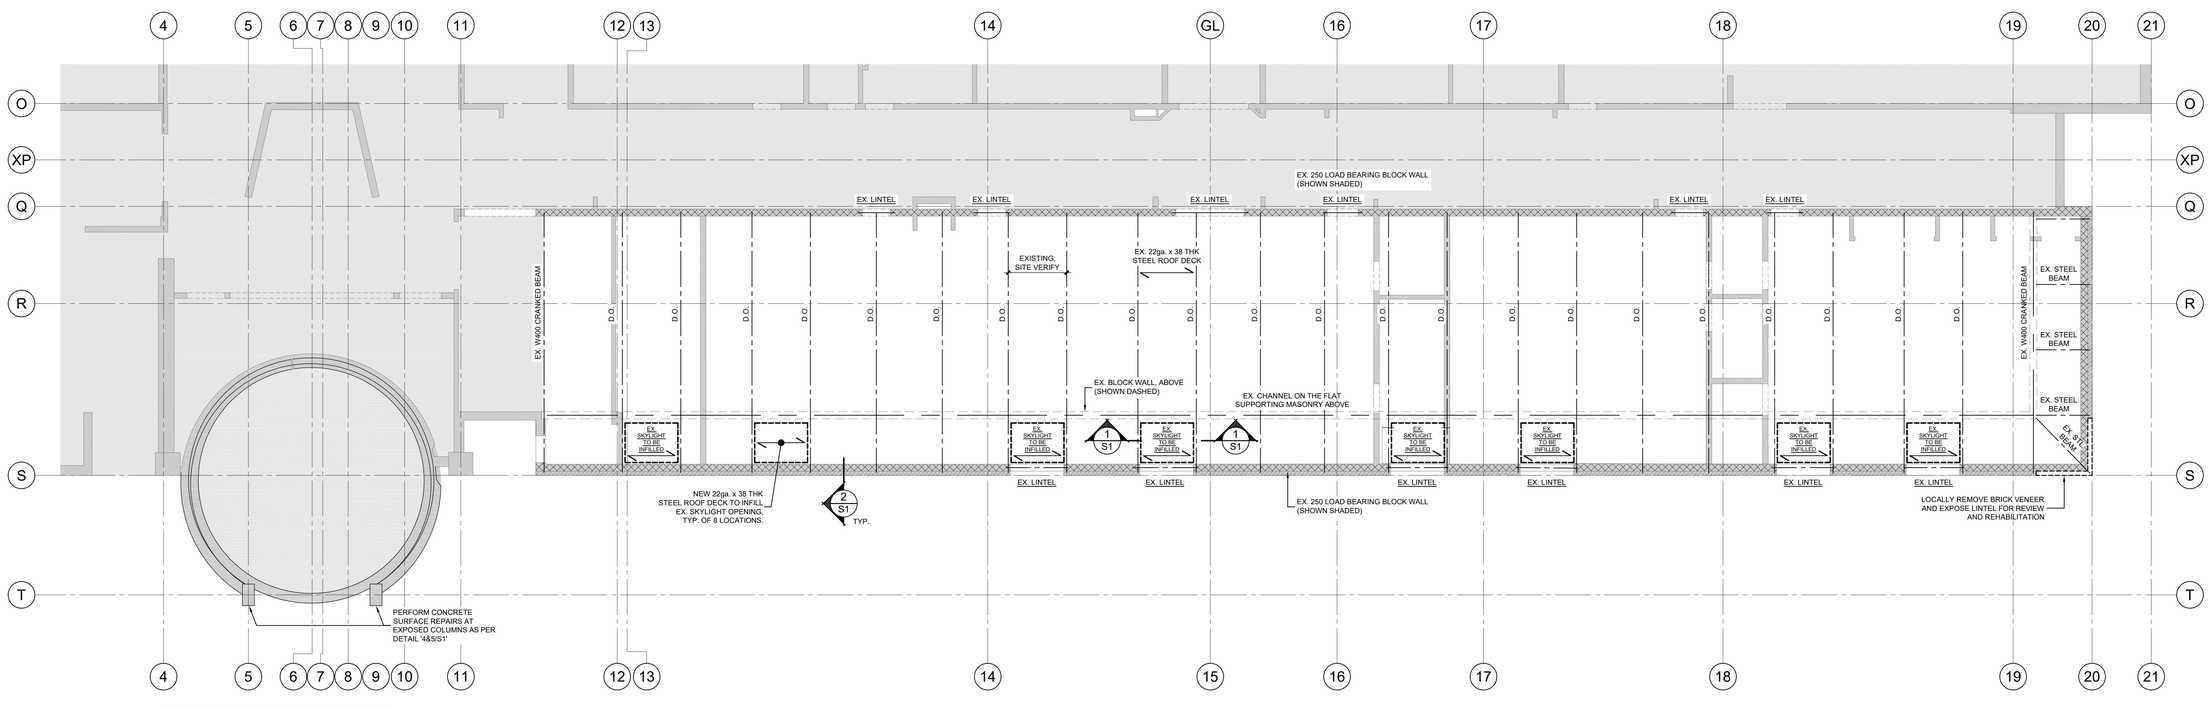

PARTIAL ROOF FRAMING PLAN - SKYLIGHT INFILL & CONCRETE RESTORATION
SCALE 1:100

These documents are instruments of service and are the copyright property of Tacoma Engineers. They may not be reproduced, altered or reused without the expressed written consent of Tacoma Engineers Inc.

PROJECT NORTH

No.	Date	Issued for / Revision:
1	MAR. 25 2026	ISSUED FOR REVIEW
2	MAR. 31 2026	ISSUED FOR PERMIT & TENDER

TACOMA ENGINEERS
155 Frobisher Drive, Suite F220
Waterloo, Ontario N2V 2E1
Tel: 226.647.0109
www.tacomaengineers.com

LICENSED PROFESSIONAL ENGINEER
N. D. LAWLER
100194517
TW-2607-26
MAR 31-26
PROVINCE OF ONTARIO

SALTER PILON ARCHITECTURE
151 FERRIS LN., SUITE 400, BARRIE, ON.

ST. DAVIDS CSS REPAIRS
4 HIGH ST., WATERLOO, ON.

KEY PLAN, PARTIAL ROOF FRAMING PLAN & DETAILS

Project No.	Drawn By:
TW-02607-26	S.W.

S1